Dynegy Midwest Generation, LLC
1500 Eastport Plaza Drive
Collinsville, IL 62234

December 23, 2025

Illinois Environmental Protection Agency
Bureau of Land – Permits MC#33
Attn: 35 I.A.C. § 845.650(e) Alternative Source Demonstration Submittal
2520 West Iles Avenue
P.O. Box 19276
Springfield, IL 62794-9276

Re: Baldwin Power Plant Bottom Ash Pond; IEPA ID # W1578510001-06

Dear Mr. Rhoades:

Dynegy Midwest Generation, LLC (DMG) is submitting this Alternative Source Demonstration (ASD) for potential exceedances observed from the Q3 2025 sampling event at the Bottom Ash Pond identified by Illinois Environmental Protection Agency (IEPA) ID No. W1578510001-06.

As originally conveyed to the agency in 2021, it has been DMG's position that an approved groundwater monitoring program is a prerequisite to detecting an exceedance, which is the trigger for an alternative source demonstration under Title 35 of the Illinois Administrative Code (35 I.A.C.) Section (§) 845.650(e). DMG submitted an operating permit application including a proposed groundwater monitoring program for the Bottom Ash Pond on October 25, 2021. The application is still under review by IEPA. However, IEPA has requested that DMG evaluate groundwater and implement a groundwater corrective action program prior to the issuance of a final operating permit.

While an actual exceedance cannot occur until IEPA issues an operating permit establishing a groundwater monitoring program (*see Section 845.650 and 845.120*), in response to IEPA's requests DMG evaluated the Q3 2025 groundwater samples for exceedances of the groundwater protection standards (GWPS) as described in Section 845.600 and is submitting this ASD for potential exceedances detected.

Several ASDs for potential exceedances at different wells were submitted and accepted by the Illinois Environmental Protection Agency (IEPA) on November 28, 2023, August 8, 2024 and most recently on January 22, 2025.

In accordance with 35 I.A.C. 845.650(e), this ASD is being submitted within 60 days from the date of determination of a potential exceedance and the ASD was placed on the facility's website within 24 hours of submittal to the agency.

One hard copy is provided with this submittal.

Sincerely,

Phil Morris, PE
Senior Director, Environmental

Enclosures
Alternate Source Demonstration, Quarter 3 2025, Bottom Ash Pond Baldwin Power Plant, Baldwin Illinois

Geosyntec consultants

engineers | scientists | innovators

ALTERNATIVE SOURCE DEMONSTRATION

Baldwin Power Plant Bottom Ash Pond
(Unit ID #601)
IEPA ID: W1578510001-06
35 IAC 845.650

Prepared for

Dynegy Midwest Generation, LLC
1500 Eastport Plaza Drive
Collinsville, Ilinois 62234

Prepared by

Geosyntec Consultants, Inc.
500 W. Wilson Bridge Road, Suite 250
Worthington, Ohio 43085

Project Number: GLP8068

December 22, 2025

Geosyntec consultants

Alternative Source Demonstration

Baldwin Power Plant Bottom Ash Pond
(Unit ID #601)
IEPA ID: W1578510001-06
35 IAC 845.650

Prepared for

Dynegy Midwest Generation, LLC
1500 Eastport Plaza Drive
Collinsville, Illinois 62234

Prepared by

Geosyntec Consultants, Inc.
500 W. Wilson Bridge Road
Worthington, OH 43085



Allison Kreinberg
Principal Geochemist

John Seymour, P.E.
Senior Principal

License No.: 062.040562
Expires: 11/30/2027

Project Number: GLP8068

December 22, 2025

Geosyntec consultants

TABLE OF CONTENTS

EXECUTIVE SUMMARY I

1. INTRODUCTION 1

2. BACKGROUND 3
   - 2.1 Site Location and Description 3
   - 2.2 Description of the CCR Unit 3
   - 2.3 Geology and Hydrogeology 3
   - 2.4 Data Reporting and Data Quality 4

3. ALTERNATIVE SOURCE DEMONSTRATION LINES OF EVIDENCE 6
   - 3.1 LOE #1: BAP Porewater Concentrations of Fluoride are Lower than Groundwater Concentrations. 6
   - 3.2 LOE #2: MW-394 Has a Similar Geochemical Signature to Upgradient Monitoring Well MW-358 6
   - 3.3 LOE #3: Stable Lithium and Boron Isotopes Provide Further Evidence that the UA has a Geochemical Signature Distinct from BAP Porewater. 9
   - 3.4 LOE #4: Fluoride Occurs Naturally in the Shale Bedrock of the Uppermost Aquifer. 11

4. CONCLUSIONS 13

5. REFERENCES 14

LIST OF TABLES

Table 1: Boron and Lithium Isotope Analytical Results
Table 2: Summary of Rietveld Quantitative Analysis – X-Ray Diffraction Results

LIST OF FIGURES

Figure 1: Fluoride Time Series Graph
Figure 2: Piper Diagram
Figure 3a: Principal Component Analysis – Quality of Representation of Principal Components
Figure 3b: Contribution of Variables to First Two Principal Components
Figure 4: Principal Component Analysis Biplot
Figure 5: Dendrogram Graph from Cluster Analysis
Figure 6: Non-Metric Multidimensional Scaling Plot
Figure 7: Boron Isotope Distribution
Figure 8: Lithium Isotope Distribution
Figure 9: Isotopic Composition of Lithium and Boron

LIST OF APPENDICES

Attachment 1: Part 845 Groundwater Monitoring Network
Attachment 2: Geologic Cross Section
Attachment 3: Uppermost Aquifer Potentiometric Surface Map – July 28 and 29, 2025
Attachment 4: Boring Logs
Attachment 5: PCA Data Summary
Attachment 6: Lithium and Boron Isotope Ratio Laboratory Analytical Reports
Attachment 7: Solid Phase Anions Laboratory Analytical Report
Attachment 8: X-ray Diffraction Laboratory Analytical Report
Attachment 9: Referenced Documents

ACRONYMS AND ABBREVIATIONS

%	percent
‰	per mille
ASD	alternative source demonstration
BAP	Bottom Ash Pond
bgs	below ground surface
BPP	Baldwin Power Plant
CCR	coal combustion residuals
cm/s	centimeters per second
DMG	Dynegy Midwest Generation, LLC
EDD	electronic data deliverable
FAPS	Fly Ash Pond System
GWPS	groundwater protection standard
IAC	Illinois Administrative Code
IPCB	Illinois Pollution Control Board
IEPA	Illinois Environmental Protection Agency
LOE	line of evidence
mg/L	milligrams per liter
mg/kg	milligrams per kilogram
NAVD88	North American Vertical Datum of 1988
NMDS	nonmetric multidimensional scaling
NPDES	National Pollutant Discharge Elimination System
NRT	Natural Resource Technology, Inc.
PC	principal component
PCA	principal component analysis
SEP	sequential extraction procedure
XRD	X-ray diffraction

EXECUTIVE SUMMARY

Groundwater samples were collected at the Baldwin Power Plant (BPP) Bottom Ash Pond (BAP) during July 2025 for the Quarter 3, 2025 compliance monitoring event (Event 10 [E010]). The results were evaluated as described in Title 35 of the Illinois Administrative Code (35 I.A.C.) § 845.600. During the evaluation for potential exceedances of the groundwater protection standards (GWPS), the following potential exceedances were identified for the following constituents and wells in the Uppermost Aquifer (UA):

- Chloride and lithium at well MW-370
- Fluoride at well MW-393
- Fluoride at well MW-394

This ASD has been prepared to provide information for the BPP BAP as a result of the identified E010 fluoride potential exceedance at MW-394.

There are four lines of evidence (LOEs) that demonstrate the BPP BAP (and the Fly Ash Pond, the other regulated CCR unit at the BPP) are not the source of the fluoride detected in well MW-394, and that the shale bedrock lithology is the source. The four lines of evidence are:

1. Fluoride concentrations in the BAP porewater are historically more than 10 times lower than the minimum fluoride concentrations detected at MW-394. If the BAP were the source of fluoride in groundwater, BAP porewater concentrations would be expected to be greater than the concentrations in the UA.

2. Compliance monitoring location MW-394 has a similar geochemical signature as upgradient monitoring well MW-358 (and its replacement well MW-358R). If the BAP was the source, the impacted monitoring well geochemical signatures should be different. Moreover, a statistical evaluation (via Principal Component Analysis [PCA]) has shown that monitoring well groundwater compositions are distinct from the porewater geochemical signature.

3. The stable boron and lithium isotopic ratios in groundwater at MW-370, which is screened within similar bedrock interval and lithology as compliance well MW-394, are similar to the ratios in groundwater at upgradient monitoring well MW-358. The similarity of the geochemistry in upgradient and downgradient groundwater provides further evidence indicating that the source is the natural geology.

4. Solid phase analysis of on-site rock cores from the uppermost aquifer (i.e., bedrock) identified fluoride within the naturally occurring minerals of the shale bedrock, thereby providing an alternative source of fluoride in groundwater. Based on a review of literature, elevated concentrations of fluoride are known to occur in groundwater within the shale-limestone bedrock (i.e., uppermost aquifer at the BAP). Consequently, the UA bedrock has been identified as the source of fluoride in the UA groundwater.

It is concluded that the alternative source of fluoride is the shale bedrock lithology, whose geochemistry influences the groundwater composition. Based on the facts and evidence included and referenced herein, a source other than the CCR surface impoundment (natural variability associated with the lithology of the aquifer) caused the fluoride levels detected at well MW-394 and the BAP did not contribute to the elevated fluoride. Therefore, assessment of corrective measures is not required for fluoride at the BAP.

1. INTRODUCTION

Geosyntec Consultants, Inc. has prepared this alternative source demonstration (ASD) on behalf of Dynegy Midwest Generation, LLC (DMG), for the Bottom Ash Pond (BAP) coal combustion residuals (CCR) unit at the Baldwin Power Plant (BPP) near Baldwin, Illinois. This ASD is completed pursuant to Title 35 of the Illinois Administrative Code (35 I.A.C.) Part 845 ("Standards for the Disposal of CCR in Surface Impoundments") and was completed by December 27, 2025, within 60 days of determination of the potential exceedances (October 28, 2025), as required by 35 I.A.C. Section 845.650(e). This report applies specifically to the CCR Unit referred to as the BAP, identification (ID) number (No.) 601, IEPA ID No. W1578510001-06, and National Inventory of Dams ID No. IL50721.

A potential exceedance[1] of fluoride above the potential site-specific groundwater protection standard (GWPS), which is 4.0 milligrams per liter (mg/L), was identified at downgradient monitoring well MW-394 following the Third Quarter 2025 (Event 10 [E010]) sampling event (Ramboll 2025a).

Additional potential exceedances of chloride and lithium at downgradient monitoring well MW-370 and fluoride at downgradient monitoring well MW-393 were identified for the Third Quarter 2025 [E010] sampling event (Ramboll 2025a). An ASD previously submitted to address the potential exceedances for chloride at MW-370 and fluoride at MW-393 for the Second Quarter 2023 [E001] (Geosyntec 2023) was accepted by the Illinois Environmental Protection Agency (IEPA) on November 28, 2023 (IEPA 2023). A potential exceedance of lithium at downgradient monitoring well MW-370 was also identified for the First Quarter 2024 [E004] sampling event (Ramboll 2024b). An ASD was also submitted for the lithium potential exceedance at MW-370 (Geosyntec 2024a) that was accepted by IEPA on August 8, 2024 (IEPA 2024). Therefore, these potential exceedances from the Third Quarter 2025 [E010] event are not addressed in this ASD.

While not identified for the Third Quarter 2025 [E010] sampling event, a potential exceedance of fluoride at downgradient monitoring well MW-392 was previously identified following the Third Quarter 2024 [E006] event. An ASD was submitted on December 20, 2024 (Geosyntec 2024b) that was accepted by IEPA on January 22, 2025 (IEPA 2025).

Under 35 I.A.C. Section 845.650(e), the owner or operator of a CCR surface impoundment may submit a demonstration that a source other than the CCR surface impoundment caused the contamination and the CCR surface impoundment did not contribute to the contamination, or that the exceedance of the groundwater protection standard resulted from error in sampling, analysis,

[1] Throughout this document, "exceedance" or "exceedances" is intended to refer only to potential exceedances of proposed applicable background statistics or GWPS as described in the proposed groundwater monitoring program which was submitted to the IEPA on October 25, 2021 as part of DMG's operating permit application for the BAP. That operating permit application, including the proposed groundwater monitoring program, remains under review by the IEPA and, therefore, DMG has not identified any actual exceedances.

statistical evaluation, natural variation in groundwater quality, or a change in the potentiometric surface and groundwater flow direction.

This ASD has been completed in conformance with guidance provided in the Electric Power Research Institute (EPRI) guidance for development of ASDs at CCR sites (EPRI 2017), and the Solid Waste Disposal Facility Criteria: Technical Manual (USEPA 1993). An ASD uses a multiple LOE approach to demonstrate that a potential exceedance is more likely related to the alternative source and that the regulated unit is not contributing to the potential exceedance (USEPA 1993). The goal of a weight of evidence approach is to provide robust support for a causal relationship based on many individual qualitative or quantitative pieces of evidence (USEPA, 2016). Critically, no individual LOE will be completely conclusive, and the final determination of a conclusion is based on the totality of the evidence provided.

Based on the facts and evidence included and referenced herein, a source other than the CCR surface impoundment (natural variability associated with the lithology of the aquifer) caused the fluoride levels detected at well MW-394 and the BAP did not contribute to the elevated fluoride. Therefore, assessment of corrective measures is not required for fluoride at the BAP.

2. BACKGROUND

2.1 Site Location and Description

The BPP is in Randolph County and St. Clair County in southwest Illinois approximately 0.5 miles west-northwest of the village of Baldwin. The BPP property is bordered by Baldwin Road to the east; the village of Baldwin to the southeast; Illinois Central Gulf railroad tracks, State Road 154, and scattered residences to the south; the Kaskaskia River to the west; and farmland to the north. CCR impoundments present at the BPP include the BAP and the closed Fly Ash Pond System (FAPS), which included the West Fly Ash Pond, East Fly Ash Pond, and Old East Fly Ash Pond.

Non-CCR impoundments present at the BPP include the Secondary Pond, Tertiary Pond, and Baldwin Lake (BPP Cooling Pond). The locations of the CCR and non-CCR impoundments are shown in **Attachment 1**. The BAP is immediately north of the FAPS, which is a closed in-place CCR unit approved for closure by the IEPA on August 16, 2016.

2.2 Description of the CCR Unit

The BPP began operation in 1970 and initially burned bituminous coal from Illinois before switching to subbituminous coal in 1999. The BAP is an unlined surface impoundment with a surface area of approximately 177 acres used to store and dispose of sluiced bottom ash from the BPP, some of which is reclaimed for beneficial reuse. The BAP is also used to temporarily store spray dry adsorption waste and to clarify plant process water, including other non-CCR station process wastewaters, which are then discharged in accordance with the station's National Pollutant Discharge Elimination System (NPDES) permit (AECOM 2016; IEPA 2016). The original construction date of the BAP is unknown but occurred sometime before 1981 based on a review of historical aerial photographs. Therefore, the unit is over 43 years old.

2.3 Geology and Hydrogeology

This section provides a summary of the site geology and hydrogeology; additional detail is provided in the Supplemental Hydrogeologic Site Characterization and Groundwater Monitoring Plan (Natural Resource Technology, Inc. [NRT] 2016) and the Hydrogeologic Site Characterization Report (Ramboll 2021).

Three hydrostratigraphic units are present at the BPP, which include the CCR, an unconsolidated Upper Unit, and a Bedrock Unit (uppermost aquifer).

- CCR: Consists primarily of bottom ash. Up to 28.2 feet of bottom ash has been observed towards the center of the BAP.
- Upper Unit (unconsolidated unit): Predominantly clay with silt and minor sand, silt layers, and occasional sand lenses, and includes lithologies identified as the Cahokia Formation, Peoria Loess, Equality Formation, and Vandalia Till. Thin sand seams present at the contact between the Upper Unit and Bedrock Unit have been identified as potential migration pathways due to higher hydraulic conductivities in comparison to those in the

surrounding clays (e.g., ~10^{-4} centimeters per second [cm/s] in sands compared with ~10^{-5} cm/s in clays) (Ramboll 2023a). Continuous sand seams have not been observed in the Upper Unit or immediately adjacent to the BAP. Due to the predominance of clay and only thin and intermittent sand lenses, this unit is not considered a continuous aquifer unit within the site boundary (NRT 2016; Ramboll 2021).

- Bedrock Unit: Pennsylvanian and Mississippian-aged interbedded shale and limestone continuously underlies the BPP and is considered the uppermost aquifer at the site. The top of bedrock ranges from 12.5 feet below ground surface (bgs) near the Kaskaskia River to 70 feet bgs within the East Fly Ash Pond (part of the FAPS). The Bedrock Unit is the uppermost aquifer, and ranges in thickness between 20 to 70 feet in thickness beneath the Site (Ramboll 2021).

A geologic cross-section originally included in the Hydrogeologic Site Characterization Report and locator map are provided as **Attachment 2**.

Groundwater at the site has previously been classified as Class II groundwater in accordance with 35 I.A.C. 620, based on the geometric mean hydraulic conductivity values measured in the monitoring wells screened in both the Upper Unit (3.2×10^{-5} cm/s) and the Bedrock Unit (5.0×10^{-6} cm/s) (NRT 2014).

On October 25, 2021, in accordance with 35 I.A.C. 845, DMG submitted an operating permit application identifying the groundwater monitoring network for the BAP. The most recent revision to the Groundwater Monitoring Plan was submitted September 4, 2025, to communicate changes to the network. The proposed groundwater monitoring network consists of 15 monitoring wells: 13 compliance monitoring wells (MW-192, MW-193, MW-356, MW-369, MW-370, MW-382, MW-392, MW-393, MW-394, OW-256, OW-257, PZ-170, and PZ-182) and two background monitoring wells (MW-304 and MW-358R) (**Attachment 1**). Monitoring well MW-358R replaced previous background monitoring well MW-358 due to a compromised well casing. Monitoring wells are screened in both the uppermost aquifer (Bedrock Unit) from approximately 350 to 404 feet and the unconsolidated unit from 388 to 414 feet (North American Vertical Datum of 1988 [NAVD88]).

The potentiometric groundwater contours and generalized groundwater flow directions at the site are shown in **Attachment 3**. Groundwater flow in bedrock is toward the northwest in the eastern and central areas of the BAP, and southwest in the east area of the FAPS. Bedrock groundwater flows toward the Secondary and Tertiary Ponds, which were created in a former surface water drainage channel. Groundwater flow directions are generally consistent across sampling events. As shown in **Attachment 3**, MW-394 is upgradient of the FAPS. Therefore, the FAPS is not anticipated to influence the fluoride concentrations at MW-394.

2.4 Data Reporting and Data Quality

Most groundwater and porewater data used in the following analyses were either submitted to IEPA with the Baldwin BAP Operating Permit Application (Burns & McDonnell 2021) or submitted quarterly to IEPA in accordance with 35 I.A.C. § 845.610(b)(3)(D) (Ramboll 2023b,

2023c, 2024a, b, c, d, e, and 2025a, b and c) and are incorporated by reference in this ASD. Data such as groundwater analytical results for monitoring wells MW-370, MW-392, MW-393 and MW-394 is included and has been transmitted to IEPA after each quarterly sampling event. Laboratory electronic data deliverables (EDDs) for groundwater data which include results for the TPZ-164 porewater well from 2020 through Q3 2025 and results for porewater monitoring locations XPW-01, -02, -04, -05, and -06 from 2022 through Q3 2025 have been transmitted electronically to IEPA. Documentation for solid phase analyses is attached (**Attachments 7 and 8**) and referenced in the text below. All samples and data, including for the solid phase analysis, were collected in accordance with the Sampling and Analysis Plan (Ramboll 2025d) and Quality Assurance Project Plan (Ramboll 2025e).

3. ALTERNATIVE SOURCE DEMONSTRATION LINES OF EVIDENCE

This ASD for the potential fluoride GWPS exceedance detected at MW-394 is based on four LOEs. These LOEs are described and supported below.

3.1 LOE #1: BAP Porewater Concentrations of Fluoride are Lower than Groundwater Concentrations.

Porewater (*i.e.*, water within the CCR material of the BAP) samples have been collected from piezometer TPZ-164 since September 2018 and at five porewater wells (XPW-01, -02, -04, -05, and -06) since their installation in October 2022. Boring logs for TPZ-164 and XPW-01, -02, -04, -05, and -06 are provided in **Attachment 4**. CCR porewater is water "collected from the interstitial water between waste particles in surface impoundments as it occurs in the field" (USEPA 2014) and represents the material potentially leached from solids in the impoundments. The CCR materials are the primary source of constituent loading to the CCR porewater. Over an extended period (e.g., months to years), the CCR porewater reaches equilibrium with the CCR materials. The concentrations within the porewater are "the most representative data available for impoundments because these data are [field-collected] concentrations of leachate" (USEPA 2014). Porewater is therefore the most appropriate source term for potential flux out of CCR impoundments.

The highest detected fluoride concentration in the porewater is consistently more than 10 times lower than the maximum fluoride concentration reported at MW-394, as shown in **Figure 1**, making it improbable that the aqueous fluoride concentration would increase after it leached from the BAP. The fluoride concentrations detected in the porewater samples are less than the lower confidence limits of fluoride concentrations reported at downgradient well MW-394 (4.02 mg/L calculated using a confidence band around a linear regression; (Ramboll 2025a), indicating that fluoride concentrations at MW-394 are not related to the BAP.

Given the generally conservative (non-reactive) nature of fluoride, its concentration is expected to remain stable or decrease along the flow path from the source due to dispersion and dilution. If the BAP were the source of fluoride in groundwater, BAP porewater concentrations would be expected to be greater than the concentrations in the groundwater.

3.2 LOE #2: MW-394 Has a Similar Geochemical Signature to Upgradient Monitoring Well MW-358.

The groundwater at MW-394 has a similar geochemical signature to the groundwater from background monitoring well MW-358 and its replacement well MW-358R, further indicating that MW-394 is not affected by the BAP. A Piper diagram, which is used for illustrating the relative concentration of major cations and anions in groundwater samples, shows that groundwater at MW-394 appears to be predominantly composed of chloride and monovalent cations, consistent with the composition of both background well MW-358 and adjacent downgradient monitoring

wells MW-392 and MW-393, at which previous potential fluoride exceedances were identified (**Figure 2**).[2] The potential fluoride exceedances at MW-392 and MW-393 were addressed by ASDs which were submitted in 2023 and 2024, respectively, and accepted by IEPA (Geosyntec 2023; IEPA 2023; Geosyntec 2024; IEPA 2025). This groundwater composition is different from the composition of samples of BAP porewater, which tends to have greater relative contributions of alkalinity, sulfate, and divalent cations such as calcium and magnesium (**Figure 2**).

Piper diagrams typically show the relative proportions and individual concentrations (respectively) of only major cations and anions. Advanced statistical approaches such as principal component analysis (PCA) or non-metric multidimensional scaling (NMDS) use a broader suite of analytes to evaluate the similarity or dissimilarity of different samples or groups and identify analytes that are main drivers for dissimilarities (Mumford et al., 2007).

PCA is often used to simplify large datasets with multiple variables by creating new uncorrelated variables known as principal components (PCs). Each PC represents a new synthetic variable defined as a weighted linear combination of the original variables. The first PC is the linear combination that captures the greatest possible variance in the data set. The second PC captures the greatest remaining variance subject to being orthogonal to the first PC, and so on for higher PCs.

Mathematically, this is described by the projection equation, $\boldsymbol{z}_k = \boldsymbol{X}\boldsymbol{w}_k$ where, $\boldsymbol{X}$ is the standardized data matrix, $\mathbf{w}_k$ is the vector of weights defining the k-th PC (constrained such that the sum of the squares of all weights equals one), and $\mathbf{z}_k$ is the resulting PC score, i.e., the "coordinate" of each point with respect to the k-th PC. The weight vector $\mathbf{w}_k$ is chosen such that the variance of $\mathbf{z}_k$ is maximized, subject to orthogonality constraints discussed above.[3]

Factor loadings are calculated based on the correlation between PCs and the original variables. As such, variables with notably higher positive or negative factor loadings are main drivers of similarity or dissimilarity and clustering of samples. Factor scores are calculated based on the correlation between the combined chemical composition of each sample and the PCs. Samples

[2] November 2023 results from MW-358 are used for visualization in the Piper diagram, as a shift in groundwater composition was observed for samples collected at MW-358 in 2024. A review of field parameters, measured groundwater elevations, and reported concentrations indicated that background monitoring well MW-358 was potentially compromised some time following the November 2023 sampling event. Subsequent investigations by Ramboll Americas Engineering Solutions, Inc. confirmed that groundwater was entering the well casing above the well screen and the well no longer provided representative samples of the uppermost aquifer from the screened interval. Data collected from MW-358 after November 2023 is excluded from the analyses performed for this ASD. MW-358 was replaced with MW-358R on 10/12/2024 and although the groundwater chemistry is still in the process of equilibrating with the site aquifer conditions, the samples from MW-358R have been added to the analyses for this ASD.

[3] This simplified projection and variance-maximization formulation is equivalent to the conventional PCA solution based on eigendecomposition of the covariance matrix; standard derivations are provided in multivariate statistics textbooks.

with similar chemical compositions show similar factor scores and tend to cluster together on a PCA biplot.

In this ASD, the dataset used for PCA included 166 samples collected between Q1 2022 through Q3 2025 from background wells MW-304, MW-358 and MW-358R, downgradient wells MW-370, MW-392, MW-393 and MW-394, and the BAP porewater wells. Analytes included in this PCA include total alkalinity, boron, pH, barium, chloride, calcium, lithium, sulfate, and fluoride. The dataset used for PCA analysis is provided with this submission as **Attachment 5**. The downgradient locations were selected based on observed potential exceedances of the GWPS, the site hydrogeology and groundwater flow direction, and the spatial distribution of well locations. PCA requires that input variables have similar scales of measurement and variances. As such, data were standardized by mean-centering and scaling to unit variance prior to performing PCA.

The fraction of total variation explained by each PC is shown in **Figure 3a**, with the first two PCs (Dimensions 1 and 2 on **Figure 3a**) accounting for approximately 70 percent (%) of the total variation in the datasets. Additionally, the quality of representation of each variable is presented in **Figure 3b,** demonstrating that most analytes (except boron and sulfate) had relatively similar contributions to the first dimension, whereas the second dimension was primarily dominated by boron and sulfate.

PCA results are often visualized using biplots, where samples are projected on to the first two PCs (i.e., factor scores), and factor loadings are represented as vectors. The first PC scores are shown on the x-axis, while the second PC scores are represented on the y-axis in the biplot. The closer the data points are on the graph, the greater the similarity in their chemical composition. The biplot of PCA results from this study is shown on **Figure 4**, where the background samples are plotted in orange, the downgradient samples in dark blue, and the porewater samples in gray. The factor loadings, represented as vectors on the biplot, indicate that constituents such as calcium and barium are responsible for shifting the chemical signature of samples towards the porewater cluster. In contrast, constituents such as lithium, fluoride, alkalinity, and chloride are the main drivers for shifting chemical composition in the direction of the downgradient and background samples cluster. These results are generally consistent with the findings of the Piper diagram (**Figure 2**), which identified a higher relative abundance of chloride in the bedrock groundwater samples compared to CCR porewater.

Furthermore, as illustrated in the biplot (**Figure 4**), the porewater samples cluster separately from the downgradient and background wells. The biplot shows no overlap between the 95% bivariate data ellipses for: (i) porewater samples from within the BAP in gray, (ii) and downgradient and background bedrock groundwater samples in blue and orange (represented by the orange ellipse). These results are generally consistent with the findings of the Piper diagram (**Figure 2**), which identified clusters of porewater samples distinct from background and downgradient locations. Furthermore, the PCA demonstrates that background and downgradient samples generally cluster together, indicating that the chemical composition of the downgradient samples from MW-394 is relatively similar to background and other downgradient samples.

Clustering was further explored using Ward's hierarchical clustering method, a distance measure employed in agglomerative algorithms and commonly applied in hydrogeochemical studies. The analysis was performed on a scaled and centered dataset. As illustrated in the dendrogram (**Figure 5**), this analysis supported the distinction between porewater samples within the gray box and the combined group of downgradient and background groundwater wells in the orange box, similar to the PCA findings.

Non-metric multidimensional scaling (NMDS) analysis of the dataset from Q1 2023 to Q3 2025 was conducted to evaluate more recent site conditions and to further compare the chemical composition of porewater, background, and select downgradient samples. As some wells were installed in 2022, the 2023 and 2024 samples are likely to be more representative of equilibrium conditions after having more time to interact with the aquifer following installation. While both PCA and NMDS aim to reduce dimensionality of multivariate datasets (e.g., the geochemical composition of waters) and visualize similarities among samples to interpret the underlying patterns, their methods are distinct. PCA relies on linear transformations and captures the maximum variance within datasets through orthogonal components, whereas NMDS utilizes non-metric rank orders to achieve a non-linear representation of the original distances between samples. Therefore, NMDS is more flexible in relation to input requirements, particularly as it does not require larger datasets that are normally distributed. NMDS analysis results are typically presented in two-dimensional space with arbitrary dimensions, where the distance between two samples is representative of their relative similarity.

The results of the NMDS on the BAL dataset are displayed in **Figure 6**. Qualitatively, the NMDS findings presented on **Figure 6** align closely with those from the PCA (**Figure 4**) and indicate that: (i) the porewater sample cluster (gray symbols) is separate from the downgradient (shades of blue) and background (shades of orange) samples; and (ii) the chemical compositions of the background and downgradient wells appear more similar to each other than to the composition of porewater. If BAP porewater was influencing the groundwater in downgradient wells MW-392, MW-393, MW-394 and MW-370, the groundwater geochemistry would be more similar to porewater. However, they are distinct and the similarity between upgradient and downgradient groundwater instead supports the conclusion that the groundwater composition is influenced by natural lithology.

3.3 LOE #3: Stable Lithium and Boron Isotopes Provide Further Evidence that the UA has a Geochemical Signature Distinct from BAP Porewater.

Boron isotopes (^{11}B and ^{10}B) can be useful tracers in groundwater systems in sedimentary environments (United States Geological Survey, 2004). Depleted (lower; or more negative) boron isotope ratios (reported as $\delta^{11}B$, which is calculated as the ratio of $^{11}B/^{10}B$ relative to an international standard) are an indicator of CCR constituents in aqueous samples due to the depleted $\delta^{11}B$ found in source coal (Ruhl et al. 2014) and coal ash. Alternatively, sediments formed during deposition from marine environments, such as the shales identified within the uppermost aquifer at the site, can be enriched in $\delta^{11}B$ (i.e., more positive values) during deposition (Spivack et al. 1987).

Aqueous samples were collected from select locations to represent bedrock lithologies and locations relevant to the BAP, as summarized in **Table 1**[4]. These locations included TPZ-164 to represent BAP CCR porewater conditions, upgradient well MW-358, and compliance well MW-370 to represent wells screened within the downgradient shale (including compliance wells MW-392, MW-393 and well of interest MW-394). MW-370 is an appropriate proxy for MW-394 given the similarities in their geochemical signature, as indicated both by an evaluation of their overall geochemistry as shown on the Piper Diagram (**Figure 2**) and also a statistical evaluation of their similarities via PCA as described in Section 3.2. Additionally, the boring logs for MW-370 and MW-394 show that both wells are screened across similar lithologies (**Attachment 4)**, including a thinly bedded, moderately fractured shale.

The samples were submitted to SmartGas Sciences, LLC (Columbus, Ohio) for analysis of total boron and stable boron isotopes and to Isodetect GmbH (Leipzig, Germany) for analysis of total lithium and stable lithium isotopes. The analytical laboratory reports are provided in **Attachment 6**.

If the BAP porewater were influencing the groundwater within UA, a similar isotopic distribution for boron and lithium between the porewater and groundwater would be expected. However, the boron stable isotopic signatures for the BAP CCR porewater and groundwater at MW-370 are markedly different, providing further evidence that the UA groundwater, which is similar in composition at both MW-370 and MW-394 based on the PCA analyses (summarized in Section 3.2), is dissimilar to the BAP. Porewater from TPZ-164 had the most depleted $\delta^{11}B$ value, with a reported $\delta^{11}B$ of 2.8 per mille (‰).

The BAP porewater has a boron isotopic composition consistent with the reported $\delta^{11}B$ range for Illinois basin coal-derived CCR of -8.8‰ to 6.3‰ (Ruhl et al 2014) (**Figure 7**). Upgradient well MW-358 and compliance well MW-370 both had more positive $\delta^{11}B$ values, with reported results of 31.1‰ and 32.4‰, respectively (**Table 1**). The enrichment of $\delta^{11}B$ in these groundwater samples is inconsistent with influences from CCR. Instead, these results are consistent with elevated $\delta^{11}B$ values typically detected in shale formations, with these more positive values due to deposition in marine environments (Spivack et al., 1987; Warner et al., 2013).

Lithium isotopes (^{7}Li and ^{6}Li) are similarly useful tracers in groundwater and have been identified as particularly applicable for distinguishing water containing CCR constituents (Harkness et al., 2015). Lithium isotope ratios (reported as $\delta^{7}Li$, which are calculated as the ratio of $^{7}Li/^{6}Li$ relative to an international standard) can be an indicator of CCR constituents, as coals have $\delta^{7}Li$ values ranging from -7.0 ‰ to 12.8‰, much lower than the ~31‰ commonly observed for seawater (Warner et al., 2014; Harkness et al., 2015). Release of ^{6}Li from exchangeable sites on clays within shale during burial and formation can significantly alter groundwater $\delta^{7}Li$ values compared to expectations based on the depositional environment (Warner et al., 2014).

[4] Only data from samples associated with bedrock lithologies and porewater associated with the BAP are shown in Table 1 and Figures 7, 8 and 9. The analytical results for the additional samples can be found in Attachment 6.

MW-370 groundwater also has a lithium isotope composition (δ^7Li = 20.7‰) consistent with upgradient groundwater from shale lithologies at MW-358 (δ^7Li = 26.0‰), with slight differences potentially related to variations in burial history between the screening depths at these locations. The lithium data are provided in **Table 1** and presented on **Figure 8**. The lithium isotope signature for the BAP porewater (δ^7Li = 17.1‰) is somewhat similar to the bedrock lithium signature and is not consistent with the ranges of δ^7Li for other CCR material effluents (δ^7Li from -6.2 to 8.7‰; Harkness et al., 2015).

When examining the isotopic composition of MW-370 groundwaters using both boron and lithium isotope data in combination (**Figure 9**), it is clear that the BAP porewater is isotopically distinct for lithium and boron from all analyzed groundwaters. Together, these results provide further evidence that wells screened within the shale lithology, including at downgradient locations such as MW-394, are dissimilar to the BAP and instead are more strongly influenced by the bedrock lithology where they are screened. This is also consistent with results from both the Piper diagram (**Figure 2**) and PCA analysis (**Figure 5**).

3.4 LOE #4: Fluoride Occurs Naturally in the Shale Bedrock of the Uppermost Aquifer.

Geosyntec reviewed the results of analyses completed of solid phase samples collected from the Site to support the conclusion that potential exceedances of the site-specific fluoride GWPS at MW-394 are associated with the limestone and shale bedrock formation. Solid phase samples were collected from the cores recovered during the installation of monitoring wells MW-358 and MW-392[5] (similar screened interval to well of interest MW-394) following well installation in September and October 2022, respectively. The boring logs for MW-392, MW-394 and MW-358 are provided in **Attachment 4**. The samples were shipped under chain-of-custody protocol to SGS Canada Inc. for analysis of total anions, total Kjeldahl nitrogen (TKN) and radium-226. The samples were also analyzed via X-ray diffraction (XRD) to identify minerals in the solid samples.

Solid phase analysis of total anions identified reportable concentrations of fluoride within the bedrock of the uppermost aquifer at the Site – i.e., it is a naturally occurring inorganic substance within the mineral matrix of the bedrock (**Attachment 7**). The presence of fluoride within the solid phase of the UA (bedrock) contributes to higher concentrations and naturally occurring fluoride in the groundwater.

Solid phase analysis of bedrock from compliance location MW-392 via XRD identified fluoride-bearing minerals in the solid phase materials (**Attachment 8**). Fluorapatite [$Ca_5(PO_4)_3F$], a fluoride-bearing mineral, was identified in samples collected from the shale formation at downgradient well MW-392 (**Table 2; Attachment 8**). The highest abundance of fluorapatite (2.7%) was identified in a sample collected at 80 to 82 feet below ground surface at downgradient

[5] Unconsolidated overburden sample results for MW-393 and MW-394 were also collected for XRD analysis but are excluded from subsequent results tables and discussion to emphasize findings associated with the bedrock lithologies. The XRD analytical results for the additional samples are provided in Attachment 8.

well MW-392. This sample is at the same depth as the screened interval for MW-394. The presence of fluoride within the aquifer solids of the shale in the uppermost aquifer, including the presence of a fluoride-bearing mineral, provide an alternative source for fluoride in groundwater other than the BAP.

Studies have found that fluoride concentrations in groundwater are comparable to or higher than those observed at MW-394 and are often found within the Pennsylvanian and Mississippian-aged interbedded shale and limestone of the UA. A USGS summary found that water within the upper parts of the Pennsylvanian-aged aquifers is generally similar throughout the Illinois and Indiana basins (Cable et al, 1971). This groundwater is influenced by the interaction with the variable interbedded rock types present in the uppermost aquifer at the BAP and can vary from a sodium bicarbonate to a sodium chloride type within a few feet of change in depth (Lloyd and Lyke 1995).

Similarly, Lloyd and Lyke (1995) noted that "the fluoride content of the water [in Pennsylvanian-aged aquifers] is great enough to mottle the teeth of persons who drink it on a continual basis," with concentrations reported as high as 15 mg/L. These studies suggest that contact with Pennsylvanian-aged bedrock can result in natural variability in the reported fluoride concentrations in groundwater at ranges consistent with those detected at the site.

4. CONCLUSIONS

It has been demonstrated that the fluoride detected at MW-394 is not caused by a release from the BAP CCR unit, but instead is attributed to the influence of the shale bedrock lithology on groundwater composition. The following summarizes the four LOEs used to support this demonstration:

1. Fluoride concentrations in the BAP porewater are historically more than 10 times lower than the minimum fluoride concentrations detected at MW-394. If the BAP were the source of fluoride in groundwater, BAP porewater concentrations would be expected to be greater than the concentrations in the UA.

2. Compliance monitoring location MW-394 has a similar geochemical signature as upgradient monitoring well MW-358/MW-358R and if there was a CCR related source, the geochemical signatures should be different. Moreover, a statistical evaluation (via PCA) has shown that their groundwater compositions are distinct from the porewater geochemical signature.

3. The stable boron and lithium isotopic ratios in groundwater at MW-370, which is screened within similar bedrock interval and lithology as compliance well MW-394, are similar to the ratio in groundwater at upgradient monitoring well MW-358. The similarity of the geochemistry in upgradient and downgradient groundwater provides further evidence that the likely source is the natural geology.

4. Solid phase analysis of rock cores from the UA (i.e., bedrock) identified fluoride within the naturally occurring minerals of the shale bedrock, thereby providing an alternative source of fluoride in groundwater. Based on a review of literature, elevated concentrations of fluoride are known to occur in groundwater within the shale-limestone bedrock (i.e., UA at the BAP). Consequently, the UA bedrock is likely the source of fluoride in the UA groundwater.

It is concluded that the alternative source of fluoride is the shale bedrock lithology, whose geochemistry influences the groundwater composition. This information serves as the written ASD prepared in accordance with 35 I.A.C. § 845.650(e). Based on the facts and evidence included and referenced herein, a source other than the CCR surface impoundment (natural variability associated with the lithology of the aquifer) caused the elevated fluoride observed at well MW-394 and the CCR surface impoundment did not contribute to the elevated fluoride. Therefore, implementation of corrective measures is not required for fluoride at the BAP CCR unit.

5. REFERENCES

Data presented in documents referenced in this ASD are considered incorporated by reference and may be found in **Attachment 9** or at publicly accessible internet addresses provided following each reference below.

AECOM. 2016. RE: *History of Construction, USEPA Final Rule, 40 C.F.R. § 257.73(c), Baldwin Energy Complex, Baldwin, Illinois*. October. https://www.luminant.com/documents/ccr/Illinois/Baldwin/2016/History%20of%20Construction.pdf

Burns & McDonnell. 2021. *Initial Operating Permit, Baldwin Power Plant Bottom Ash Pond.* October. luminant.com/documents/ccr/il-ccr/Baldwin/2021/2021_10_30_Baldwin_BAP_Op Permit App W1578510001-06.pdf

Buszka, P.M., Fitzpatrick, J., Watson, L.R., and Kay, R.T. 2007. Evaluation of ground-water and boron sources by use of boron stable-isotope ratios, tritium, and selected water-chemistry constituents near Beverly Shores, northwestern Indiana, 2004. U.S. Geological Survey Scientific Investigations Report 2007–5166. https://pubs.usgs.gov/sir/2007/5166/pdf/sir2007-5166_web.pdf

Cable, L. W., F. A. Watkins, Jr., T. M. Robison. 1971. "Hydrogeology of the principal aquifers in Vigo and Clay Counties, Indiana." *Indiana Department of Natural Resources Bulletin 34*. https://www.in.gov/dnr/water/files/531_all.pdf

EPRI. 2017. Guidelines for Development of Alternative Source Demonstrations at Coal Combustion Residual Sites. Electric Power Research Institute, Palo Alto, CA. 3002010920. https://www.epri.com/research/products/000000003002010920

Geosyntec. 2023. *Alternative Source Demonstration – Baldwin Power Plant Bottom Ash Pond (Unit ID # 601)*. Geosyntec Consultants, Inc. October. https://www.luminant.com/documents/ccr/il-ccr/Baldwin/2023/2023%2010%2027%20Baldwin%20BAP%20845.650%20ASD-W1578510001-06.pdf

Geosyntec. 2024a. *Alternative Source Demonstration – Baldwin Power Plant Bottom Ash Pond (Unit ID # 601)*. Geosyntec Consultants, Inc. July. https://www.luminant.com/documents/ccr/il-ccr/Baldwin/2024/2024%2007%2009%20Baldwin%20BAP%20845.650%20ASD-W1578510001-06.pdf

Geosyntec. 2024b. *Alternative Source Demonstration – Baldwin Power Plant Bottom Ash Pond (Unit ID # 601)*. Geosyntec Consultants, Inc. December. https://www.luminant.com/documents/ccr/il-ccr/Baldwin/2024/2024%2012%2024%20Baldwin%20BAP%20845.650%20ASD-W1578510001-06.pdf

Harkness, J S, L S Ruhl, R Millow, W Kloppman, J C Hower, H Hsu-Kim, A Vengosh. 2015. "Lithium isotope fingerprints in coal and coal combustion residuals from the United States." Procedia Earth and Planetary Science. 13, 134-137. https://www.researchgate.net/publication/283185225_Lithium_Isotope_Fingerprints_in_Coal_and_Coal_Combustion_Residuals_from_the_United_States

IEPA. 2016. "Dynegy Midwest Generation, Inc. – Baldwin Energy Complex: Baldwin Fly Ash Pond System Closure – NPDES Permit No. IL000043." Letter from William Buscher (Illinois Environmental Protection Agency) to Rick Diericx (Dynegy Operating Company). August 16.

IEPA. 2023. "Baldwin Power Plant Bottom Ash Pond; W1578510001-06 Alternative Source Demonstration (ASD) Submittal." Letter from Michael Summers, P.G. (Illinois Environmental Protection Agency) to Phil Morris (Illinois Power Generating Company). November 28.

IEPA. 2024a. "Baldwin Power Plant Bottom Ash Pond; W1578510001-06 Alternative Source Demonstration (ASD) Submittal." Letter from Darin LeCrone, P.E. (Illinois Environmental Protection Agency) to Phil Morris (Illinois Power Generating Company). August 8.

IEPA. 2024b. "Baldwin Power Plant Bottom Ash Pond; W1578510001-06 Alternative Source Demonstration (ASD) Submittal." Letter from Darin LeCrone, P.E. (Illinois Environmental Protection Agency) to Phil Morris (Illinois Power Generating Company). October 3.

IEPA. 2025. "Baldwin Power Plant Bottom Ash Pond; W1578510001-06 Alternative Source Demonstration (ASD) Submittal." Letter from Darin LeCrone, P.E. (Illinois Environmental Protection Agency) to Phil Morris (Illinois Power Generating Company). January 22.

Lloyd, O. B., and W. L. Lyke. 1995. *Ground Water Atlas of the United States – Illinois, Indiana, Kentucky, Ohio, Tennessee*. HA-730K. United States Geological Survey. https://pubs.usgs.gov/ha/ha730/ch_k/index.html

Mumford, K.G., MacGregor, J.F., Dickson, S.E. and Frappa, R.H., 2007. "Multivariate analysis of ground water and soil data from a waste disposal site." *Groundwater Monitoring & Remediation*, 27(1), pp.92-102.

NRT. 2014. *Groundwater Quality Assessment and Phase II Hydrogeologic Investigation, Baldwin Ash Pond System, Baldwin, Illinois*. Natural Resource Technology, Inc. Prepared for Dynegy Midwest Generation, LLC. June 11.

NRT. 2016. *Supplemental Hydrogeologic Site Characterization and Groundwater Monitoring Plan. Baldwin Fly Ash Pond System. Baldwin Energy Complex, Baldwin, IL*. Natural Resource Technology, Inc.

Ramboll. 2021. *Hydrogeologic Site Characterization Report. Baldwin Bottom Ash Pond. Baldwin Power Plant. Baldwin, Illinois*. Ramboll Americas Engineering Solutions, Inc. October. (Attachment N of Burns & McDonnell, 2021): https://www.luminant.com/documents/ccr/il-ccr/Baldwin/2021/2021%2010%2030%20Baldwin%20BAP%20Op%20Permit%20App%20W1578510001-06.pdf

Ramboll. 2023a. *40 C.F.R. § 257.95(g)(3)(ii): Alternative Source Demonstration. Baldwin Power Plant. Baldwin Bottom Ash Pond, CCR Unit 601*. Ramboll Americas Engineering Solutions, Inc. April.

Ramboll. 2023b. *35 I.A.C. § 845.610(b)(3)(D) Groundwater Monitoring Data and Detected Exceedances – 2023 Quarter 2. Bottom Ash Pond, Baldwin Power Plant, Baldwin, Illinois*. Ramboll Americas Engineering Solutions, Inc. August. https://www.luminant.com/documents/ccr/il-ccr/Baldwin/2023/2023-Baldwin%20BAP%202nd%20quarter%2035%20IAC%20845%20GW%20report-Baldwin-Bottom%20Ash%20Pond-W1578510001-06.pdf

Ramboll. 2023c. *35 I.A.C. § 845.610(b)(3)(D) Groundwater Monitoring Data and Detected Exceedances – Quarter 3, 2023. Bottom Ash Pond, Baldwin Power Plant, Baldwin, Illinois*. Ramboll Americas Engineering Solutions, Inc. August. https://www.luminant.com/documents/ccr/il-ccr/Baldwin/2023/2023-Baldwin%20BAP%203rd%20quarter%2035%20IAC%20845%20GW%20report-Baldwin-Bottom%20Ash%20Pond-W1578510001-06.pdf

Ramboll. 2024a. *35 I.A.C. § 845.610(b)(3)(D) Groundwater Monitoring Data and Detected Exceedances – Quarter 3, 2024. Bottom Ash Pond, Baldwin Power Plant, Baldwin, Illinois*. Ramboll Americas Engineering Solutions, Inc. October. https://www.luminant.com/documents/ccr/il-ccr/Baldwin/2024/2024-Baldwin%20BAP%202024%203rd%20quarter%2035%20IAC%20845%20GW%20report-Baldwin-Bottom%20Ash%20Pond-W1578510001-06.pdf

Ramboll. 2024b. *35 I.A.C. § 845.610(b)(3)(D) Groundwater Monitoring Data and Detected Exceedances – Quarter 1, 2024. Bottom Ash Pond, Baldwin Power Plant, Baldwin, Illinois*. Ramboll Americas Engineering Solutions, Inc. May. https://www.luminant.com/documents/ccr/il-ccr/Baldwin/2024/2024-Baldwin%20BAP%202024%201st%20quarter%2035%20IAC%20845%20GW%20report-Baldwin-Bottom%20Ash%20Pond-W1578510001-06.pdf

Ramboll. 2024c. *35 I.A.C. § 845.610(b)(3)(D) Groundwater Monitoring Data and Detected Exceedances – Quarter 4, 2023. Bottom Ash Pond, Baldwin Power Plant, Baldwin, Illinois*. Ramboll Americas Engineering Solutions, Inc. February. https://www.luminant.com/documents/ccr/il-ccr/Baldwin/2023/2023-Baldwin%20BAP%202023%204th%20quarter%2035%20IAC%20845%20GW%20report-Baldwin-Bottom%20Ash%20Pond-W1578510001-06.pdf

Ramboll. 2024d. *35 I.A.C. § 845.610(b)(3)(D) Groundwater Monitoring Data and Detected Exceedances – Quarter 2, 2024. Bottom Ash Pond, Baldwin Power Plant, Baldwin, Illinois*. Ramboll Americas Engineering Solutions, Inc. July. https://www.luminant.com/documents/ccr/il-ccr/Baldwin/2024/2024-Baldwin%20BAP%202024%202nd%20quarter%2035%20IAC%20845%20GW%20report-Baldwin-Bottom%20Ash%20Pond-W1578510001-06.pdf

Ramboll. 2025a. *35 I.A.C. § 845.610(b)(3)(D) Groundwater Monitoring Data and Detected Exceedances – Quarter 3, 2025. Bottom Ash Pond, Baldwin Power Plant, Baldwin, Illinois*.

Ramboll Americas Engineering Solutions, Inc. October. 2025-Baldwin BAP 2025 3rd quarter 35 IAC 845 GW report-Baldwin-Bottom Ash Pond-W1578510001-06.pdf

Ramboll. 2025b. *35 I.A.C. § 845.610(b)(3)(D) Groundwater Monitoring Data and Detected Exceedances – Quarter 1, 2025. Bottom Ash Pond, Baldwin Power Plant, Baldwin, Illinois*. Ramboll Americas Engineering Solutions, Inc. May. 2025-Baldwin BAP 2025 1st quarter 35 IAC 845 GW report-Baldwin-Bottom Ash Pond-W1578510001-06.pdf

Ramboll. 2025c. *35 I.A.C. § 845.610(b)(3)(D) Groundwater Monitoring Data and Detected Exceedances – Quarter 2, 2025. Bottom Ash Pond, Baldwin Power Plant, Baldwin, Illinois*. Ramboll Americas Engineering Solutions, Inc. July. 2025-Baldwin BAP 2025 2nd quarter 35 IAC 845 GW report-Baldwin-Bottom Ash Pond-W1578510001-06.pdf

Ramboll. 2025d. *Multi-Site Sampling and Analysis Plan.* Ramboll Americas Engineering Solutions, Inc. September. Appendix C. https://www.luminant.com/documents/ccr/il-ccr/Baldwin/2025/2025%20Baldwin%20Groundwater%20Monitoring%20Plan%20Bottom%20Ash%20Pond%20-%20Revised%20Sep%202025.pdf

Ramboll. 2025e. *Multi-Site Quality Assurance Project Plan.* Ramboll Americas Engineering Solutions, Inc. September. Appendix D. https://www.luminant.com/documents/ccr/il-ccr/Baldwin/2025/2025%20Baldwin%20Groundwater%20Monitoring%20Plan%20Bottom%20Ash%20Pond%20-%20Revised%20Sep%202025.pdf

Ruhl, L. S., G. S. Dwyer, H. Hsu-Kim, J. C. Hower, and A. Vengosh. 2014. "Boron and Strontium Isotopic Characterization of Coal Combustion Residuals: Validation of New Environmental Tracers." *Environ. Sci. Technol*. 48:14790–14798. https://dukespace.lib.duke.edu/items/e4a204eb-738d-4aba-bd21-a1cc37eccbe5

Spivack, A. J., M. R. Palmer, and J. M. Edmond. 1987. "The Sedimentary Cycle of the Boron Isotopes." *Geochem. Cosmochim. Acta*. 51(7):1939–1949.

USEPA. 2014. "Human and Ecological Risk Assessment of Coal Combustion Residuals (2050-AE81)". United States Environmental Protection Agency. December. https://www.regulations.gov/document/EPA-HQ-OLEM-2021-0281-0006

USEPA. 2016. Weight of Evidence in Ecological Assessment. EPA/100/R-16/001. United States Environmental Protection Agency. December. https://nepis.epa.gov/Exe/ZyPURL.cgi?Dockey=P100SFXR.txt

USEPA. 1993. Solid Waste Disposal Facility Criteria: Technical Manual EPA530-R-93-017. Solid Waste and Emergency Response (5305). United States Environmental Protection Agency. November. https://nepis.epa.gov/Exe/ZyPURL.cgi?Dockey=P1003F0V.txt

United States Geological Survey. 2004. "Resources on Isotopes. Periodic Table – Boron." *Isotopes Tracers Project*. United States Geological Survey. Accessed December 18, 2024. https://wwwrcamnl.wr.usgs.gov/isoig/period/b_iig.html.

Warner, N. R., T. M. Kresse, P. D. Hays, A. Down, J. D. Karr, R. B. Jackson, and A. Vengosh. 2013. "Geochemical and Isotopic Variations in Shallow Groundwater in Areas of the

Fayetteville Shale Development, North-Central Arkansas." *Applied Geochemistry* 35:207–220. https://www.sciencedirect.com/science/article/pii/S0883292713001133?via%3Dihub

Warner, N. R., T.H. Darrah, R.B. Jackson, R. Millot, W. Kloppmann, and A. Vengosh. 2014. "New Tracers Identify Hydraulic Fracturing Fluids and Accidental Releases from Oil and Gas Operations." *Environmental Science & Technology*, 48, 12552 – 12560. https://pubs.acs.org/doi/10.1021/es5032135

TABLES

Table 1 - Boron and Lithium Isotope Analytical Results
Baldwin Power Plant - Bottom Ash Pond

Sample ID	Sample Location	Sample Description	Total Boron (µg/L)	$\delta^{11}B$ (‰)	+/- (2SE)	Total Lithium (µg/L)	$\delta^{7}Li$ (‰)	+/- (2SE)
20230206 TPZ-164	TPZ-164	Porewater	1116	2.8	1.2	28	17.1	0.75
20230206 MW-370	MW-370	Downgradient Shale	2061	32.4	1.2	227	20.7	0.73
20230207 MW-358	MW-358	Background Deep Shale	1778	31.1	1.2	185	26.0	0.7

Notes:

Data for additional samples is included in Attachment 6 but excluded from this table for clarity.

‰: parts per thousand (per mille)

µg/L: micrograms per liter


SE: standard error

Table 2 - Summary of Rietveld Quantitative Analysis
X-Ray Diffraction Results
Baldwin Power Plant

Well ID			MW-358	MW-358	MW-392	MW-392
Depth (ft bgs)			(47-49)	(86-88)	(66-68)	(80-82)
Location			Upgradient	Upgradient	Downgradient	Downgradient
Boring Log Description			Shallow Shale	Deeper Shale Body	Shale	Shale transitioning to limestone
Mineral/Compound	**Formula**	**Mineral Type**	(wt %)	(wt %)	(wt %)	(wt %)
Quartz	SiO_2	Silicate	29.2	30.7	22.7	29.8
Muscovite	$KAl_2(AlSi_3O_{10})(OH)_2$	Mica	18.8	19.7	15.9	13.1
Albite	$NaAlSi_3O_8$	Feldspar	0.4	2.5	0.6	0.6
Microcline	$KAlSi_3O_8$	Feldspar	8.6	5.9	5.1	1.0
Diaspore	aAlO.OH	Oxyhydroxide	-	-	2.8	-
Magnetite	Fe_3O_4	Oxide	0.5	0.3	0.1	1.4
Anatase	TiO_2	Oxide	0.8	1.8	1.0	0.8
Calcite	$CaCO_3$	Carbonate	0.5	1.0	14.9	28.1
Fluorapatite	$Ca_5(PO_4)_3F$	Phosphate	-	-	0.2	2.7
Ankerite	$CaFe(CO_3)_2$	Carbonate	-	-	0.8	-
Clay Minerals						
Kaolinite	$Al_2Si_2O_5(OH)_4$	Kaolin	4.8	15.0	3.6	5.5
Montmorillonite	$(Na,Ca)_{0.3}(Al,Mg)_2Si_4O_{10}(OH)_2 \bullet 10H_2O$	Smectite	6.8	4.8	5.8	3.5
Nontronite	$Fe_2(Al,Si)_4O_{10}(OH)_2Na_{0.3}(H_2O)_4$	Smectite	4.6	4.3	3.3	4.2
Illite/Montmorillonite	$KAl_4(Si,Al)_8O_{10}(OH)_4 \bullet 4H_2O$	Mixed Layer I/S	8.8	2.7	7.1	3.6
Illite	$K(Al,Mg,Fe)_2(Si,Al)_4O_{10}(OH)_2$	Illite	15.0	9.2	10.4	4.1
Chlorite	$(Fe,(Mg,Mn)_5,Al)(Si_3Al)O_{10}(OH)_8$	Chlorite	1.3	2	6.1	1.6
Clay Minerals Total			41	38	36	23
Clays + Muscovite Total			60	58	52	36

Notes
Only samples collected within the shale bedrock are shown. Additional sample data is provided in Attachment 8.
Dashes indicate that the mineral was not identified by the analyst and not included in the refinement calculation for the sample
The weight percent quantities indicated have been normalized to a sum of 100%. The quantity of amorphous material has not been determined.
Sample depths are shown in feet below ground surface (ft bgs).
wt %: percentage by weight

FIGURES

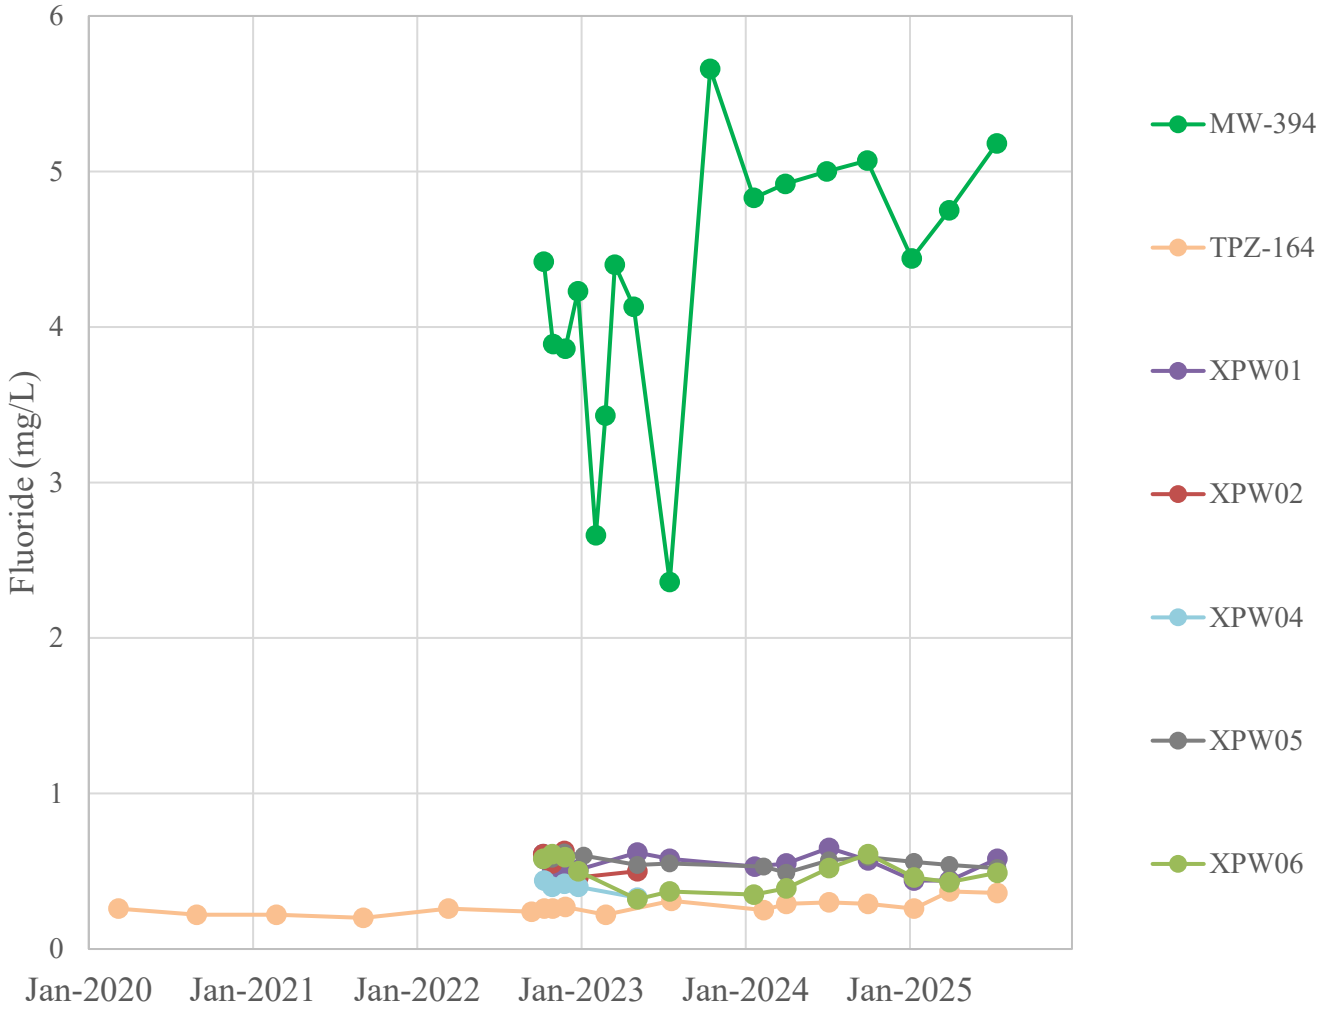


Notes:
mg/L: milligrams per liter

Fluoride Time Series Graph
Baldwin Power Plant

Geosyntec consultants

Columbus, Ohio | November 2025

Figure **1**

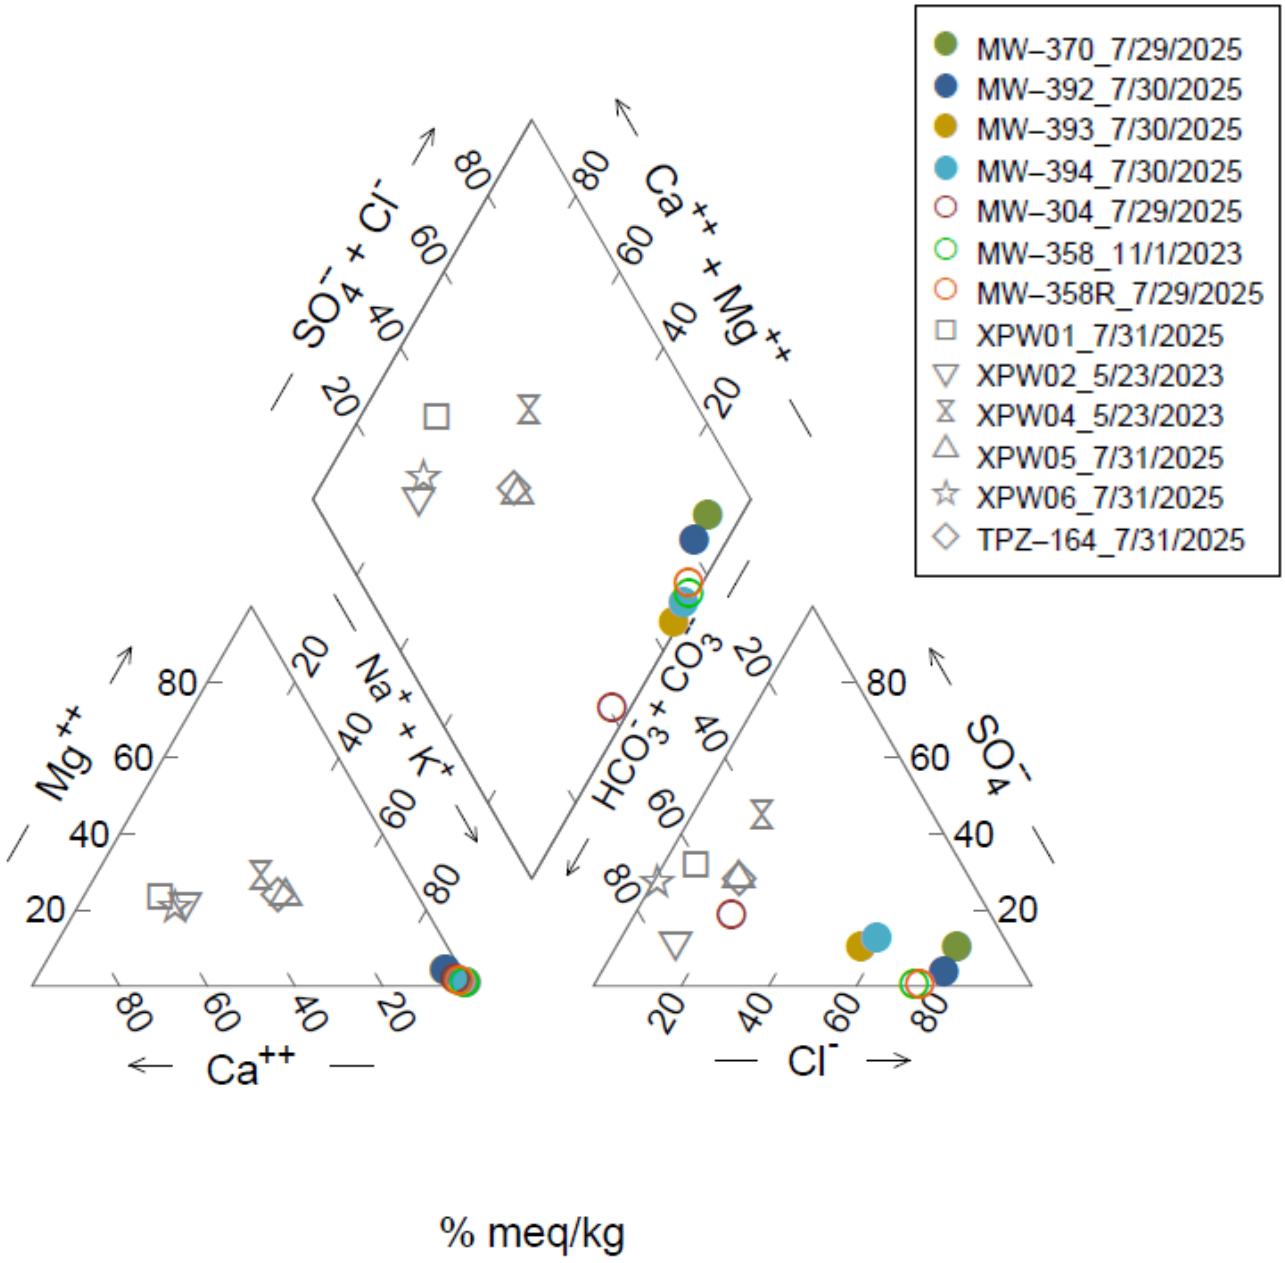

Notes:
1. Downgradient wells MW-370, MW-392, MW-393, and MW-394 are shown with solid circle symbology. Background wells MW-304 and MW-358 are shown with hollow circle symbology. BAL BAP source water (i.e., XPW01-02, XPW04-06, and TPZ-164) are shown with hollow grey symbology.
2. % meq/kg: percent milliequivalents per kilogram


Piper Diagram

Baldwin Power Plant – Bottom Ash Pond

Geosyntec consultants

Columbus, Ohio | November 2025

Figure **2**

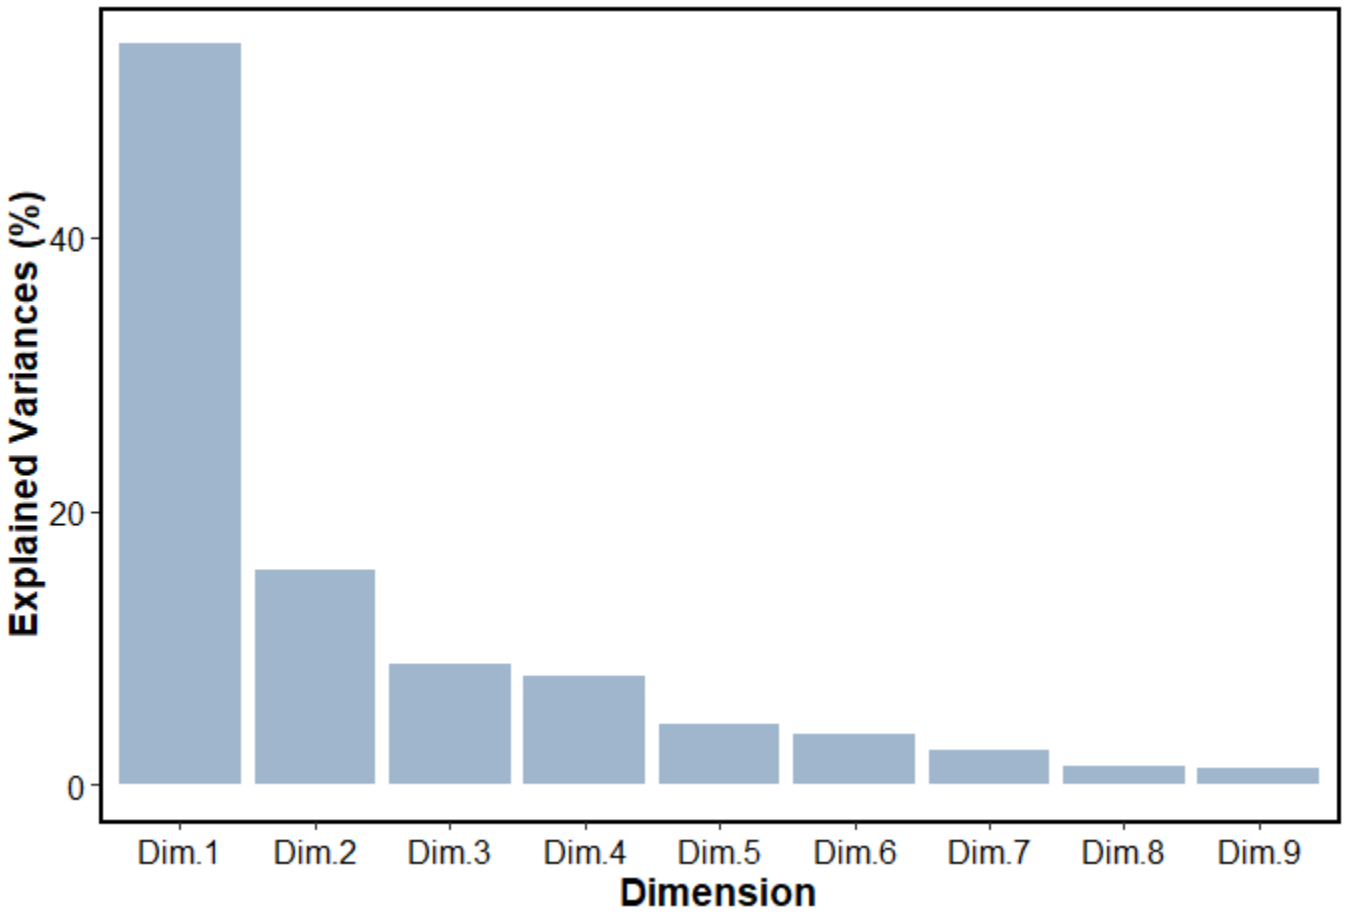

Notes:

1. Samples collected between 2022 and 2025 from background wells MW-304, MW-358 and MW-358R, downgradient wells MW-370, MW-392, MW-393 MW-394, and porewater wells TPZ-164, XPW-01, XPW-02, XPW-04, XPW-05, and XPW-06 were included in the evaluation.


Principal Component Analysis - Quality of Representation of Principal Components

Baldwin Power Plant – Bottom Ash Pond

Geosyntec consultants

Columbus, Ohio | November 2025

Figure **3a**

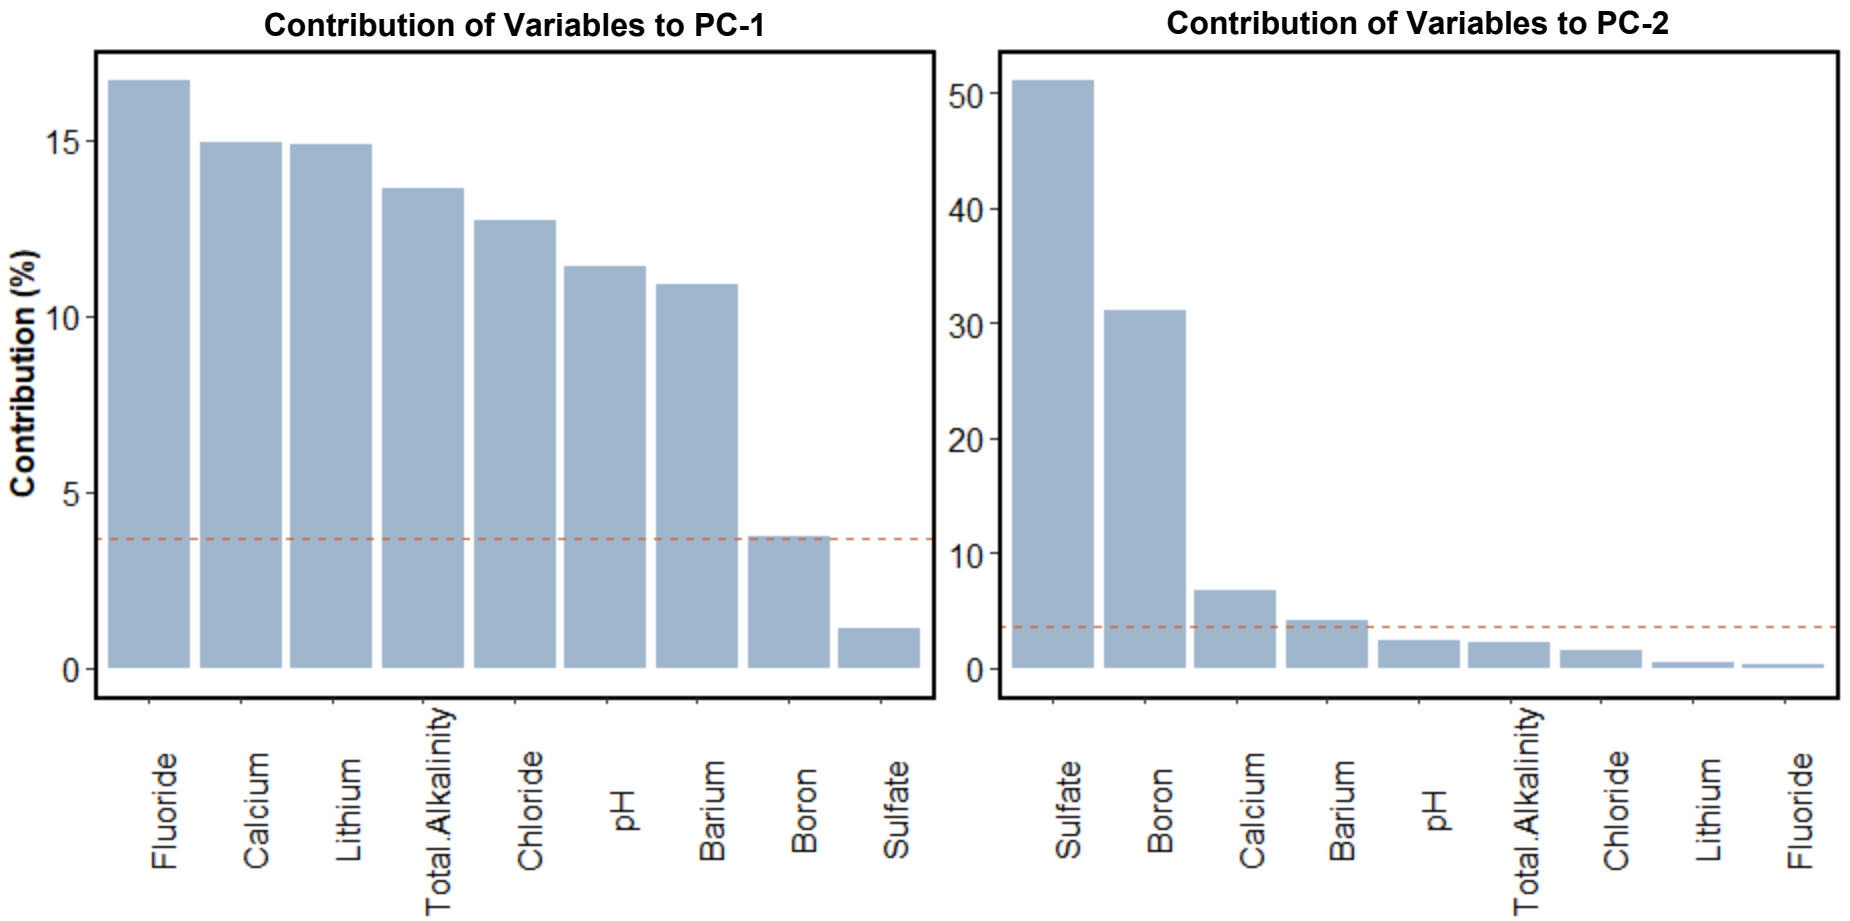


Notes:
1. The dashed red line represents the anticipated value for uniform contribution. The constituents with a contribution exceeding the reference line are considered significant in its contribution to each PC (principal component).

Contribution of Variables to First Two Principal Components
Baldwin Power Plant – Bottom Ash Pond

Geosyntec consultants

Columbus, Ohio | November 2025

Figure **3b**

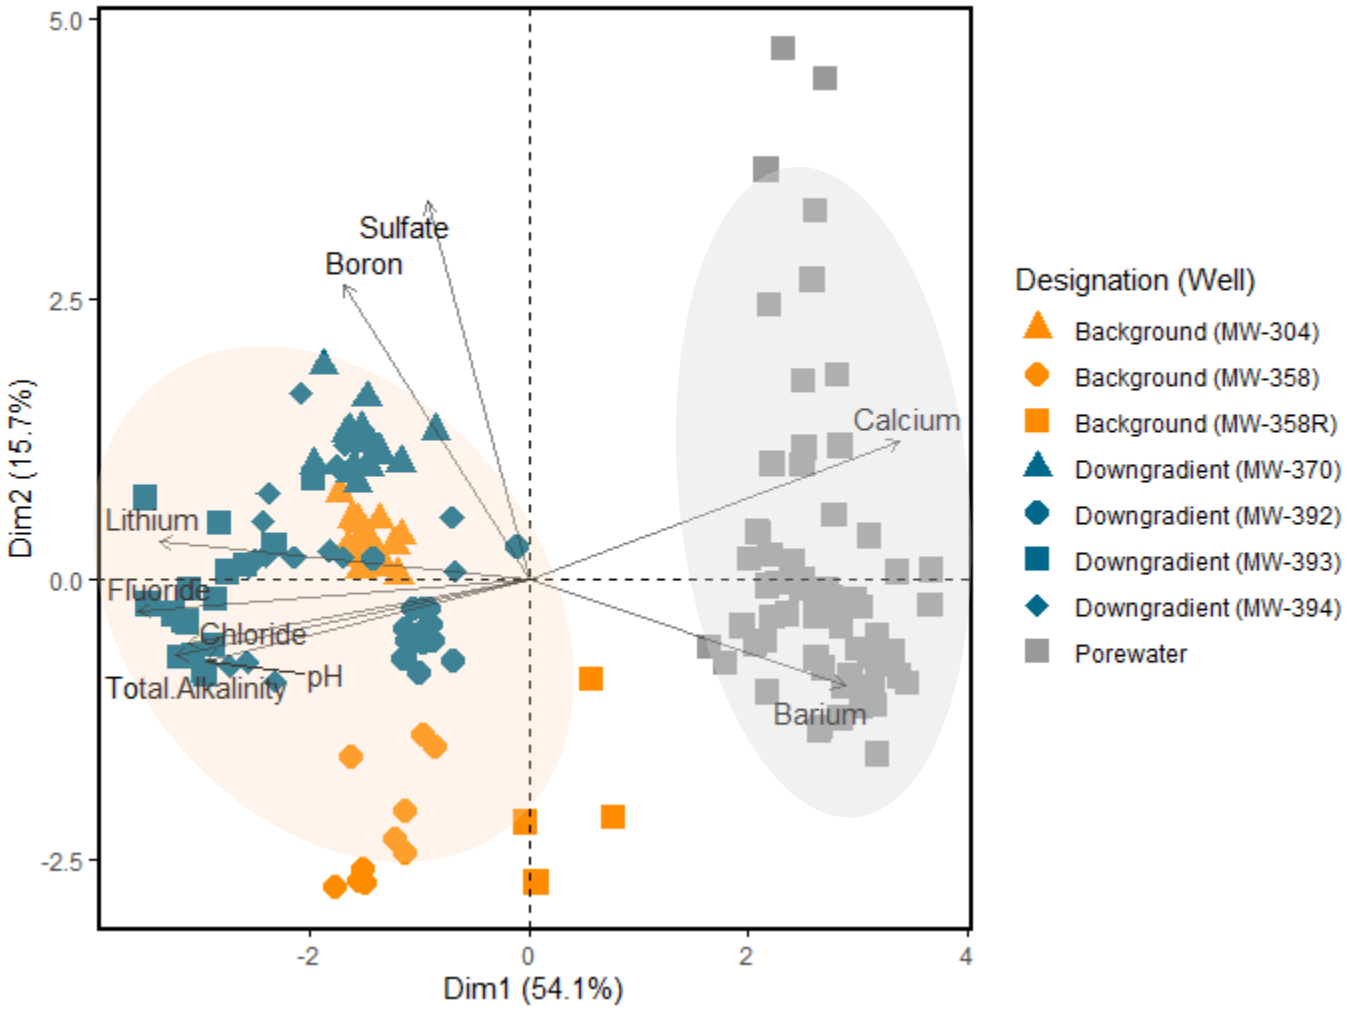

Notes:

1. The 95% data ellipse for each hydrostratigraphic unit is shown. Gray for porewater, and orange for background and downgradient groups.
2. The arrows signify the correlations between the constituents and the principal components.
3. PCA – Principal Component Analysis.
4. Dim – Dimension.


Principal Component Analysis Biplot

Baldwin Power Plant – Bottom Ash Pond

Geosyntec consultants

Columbus, Ohio | November 2025

Figure **4**

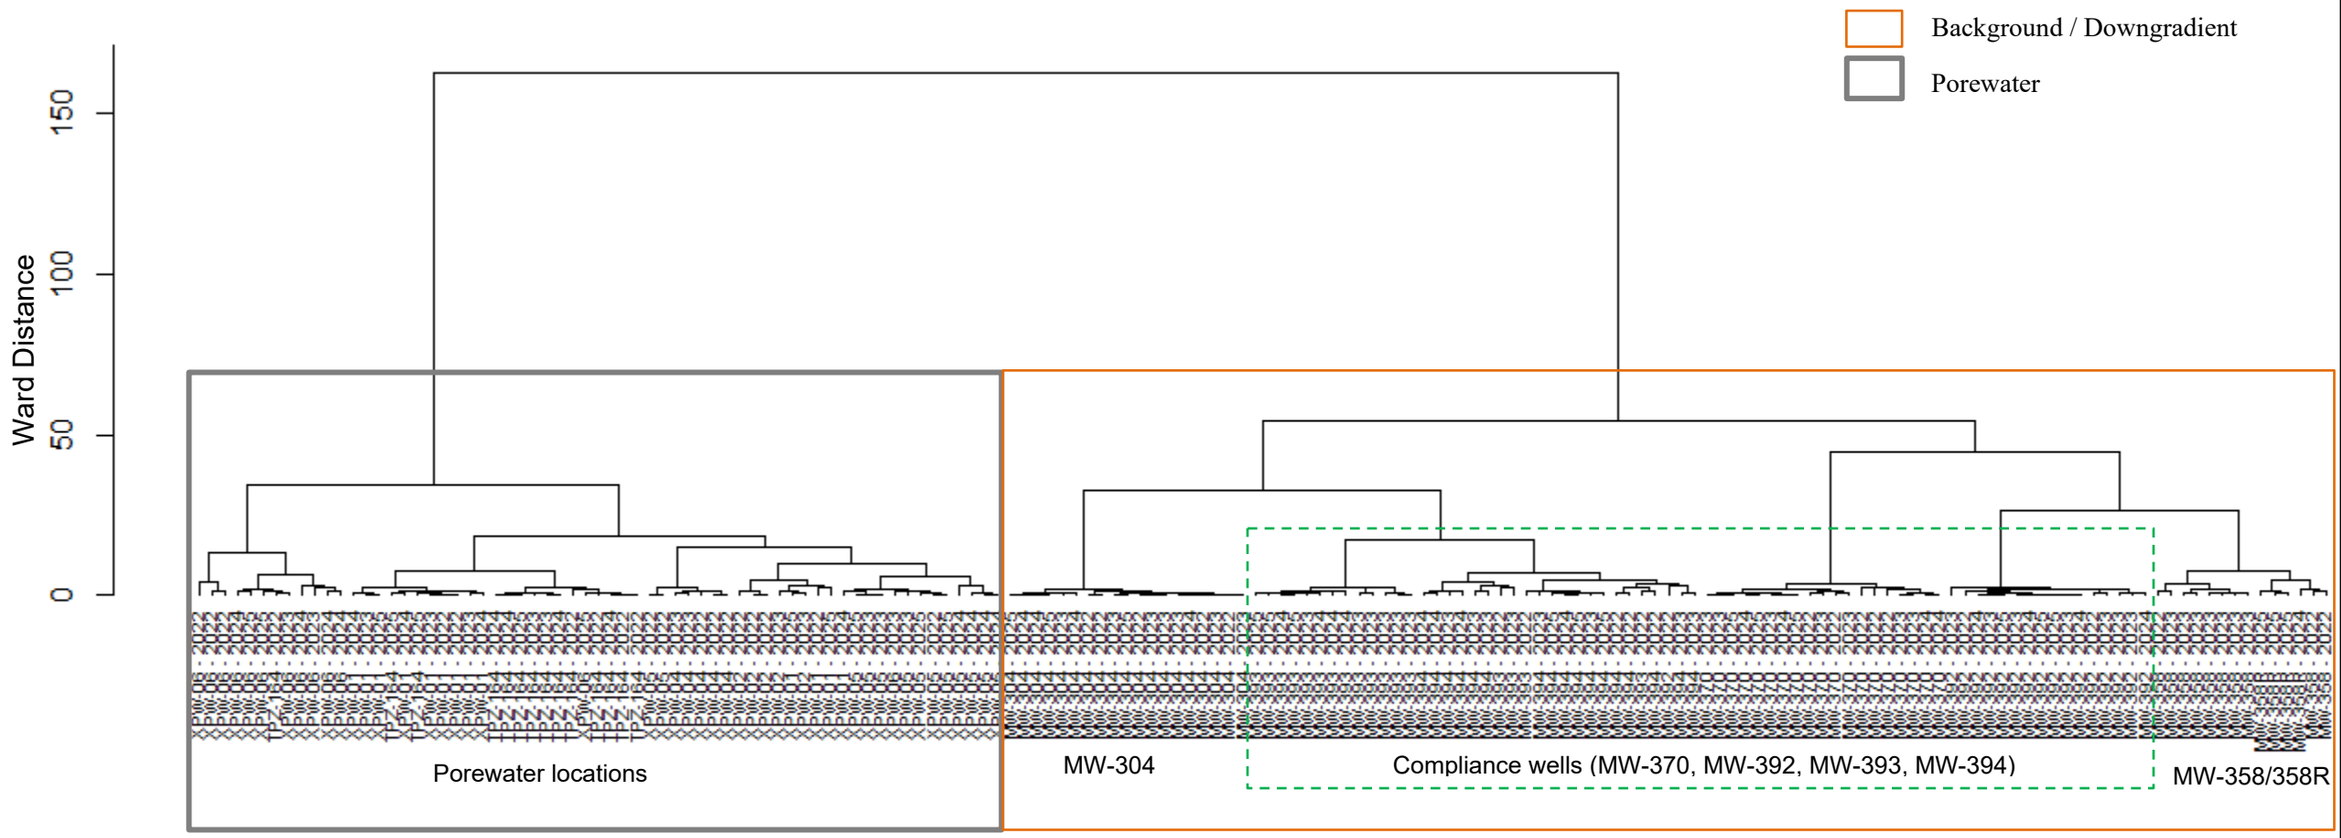


Notes:
1. The cluster analysis used Euclidean distances, and Ward's method as the clustering algorithm.
2. In the dendrogram, samples on the same branch are more similar to each other. The samples with the highest similarity are on the closest branches.
3. The boxes around the branches represent the two clusters into which samples from each source grouped.
4. Porewater wells are in gray box with thicker lines, background and downgradient wells are in orange.

Dendrogram Graph from Cluster Analysis
Baldwin Power Plant

Geosyntec consultants

Columbus, Ohio | November 2025

Figure **5**

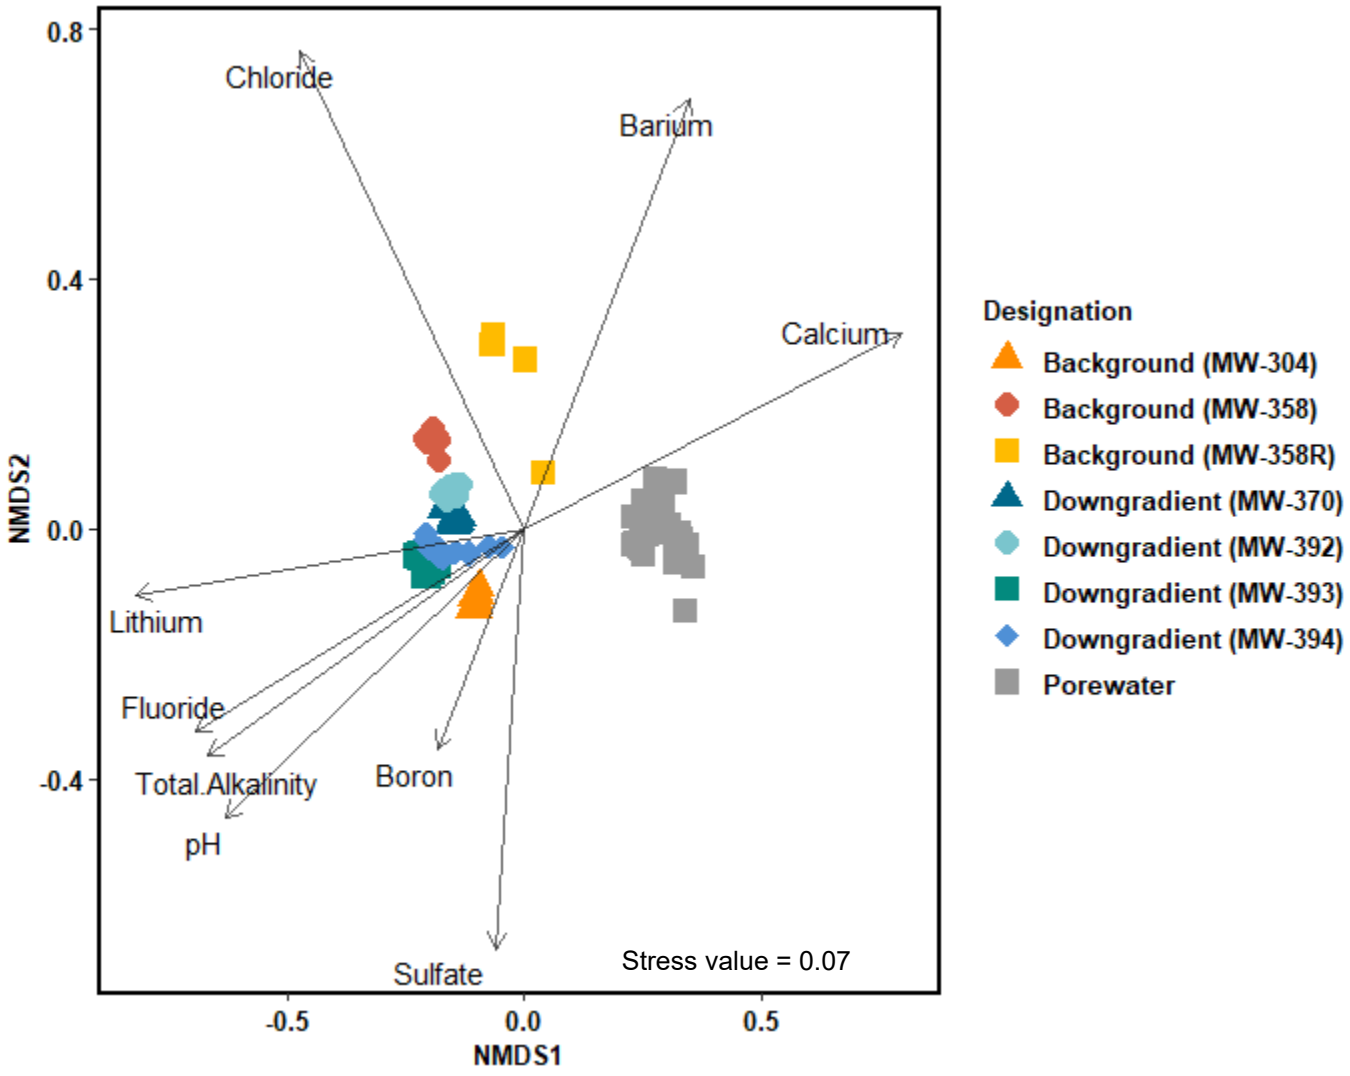

Notes:
1. NMDS: Non-metric Multidimensional Scaling.
2. The arrows represent the correlation between the constituents and the NMDS axes.
3. The stress value represents the goodness of fit of the NMDS ordination in reduced dimensions to the observed dissimilarity. The stress value (0.07) from the analysis indicates a good fit.


Non-Metric Multidimensional Scaling Plot

Baldwin Power Plant – Bottom Ash Pond

Geosyntec consultants

Columbus, Ohio | November 2025

Figure **6**

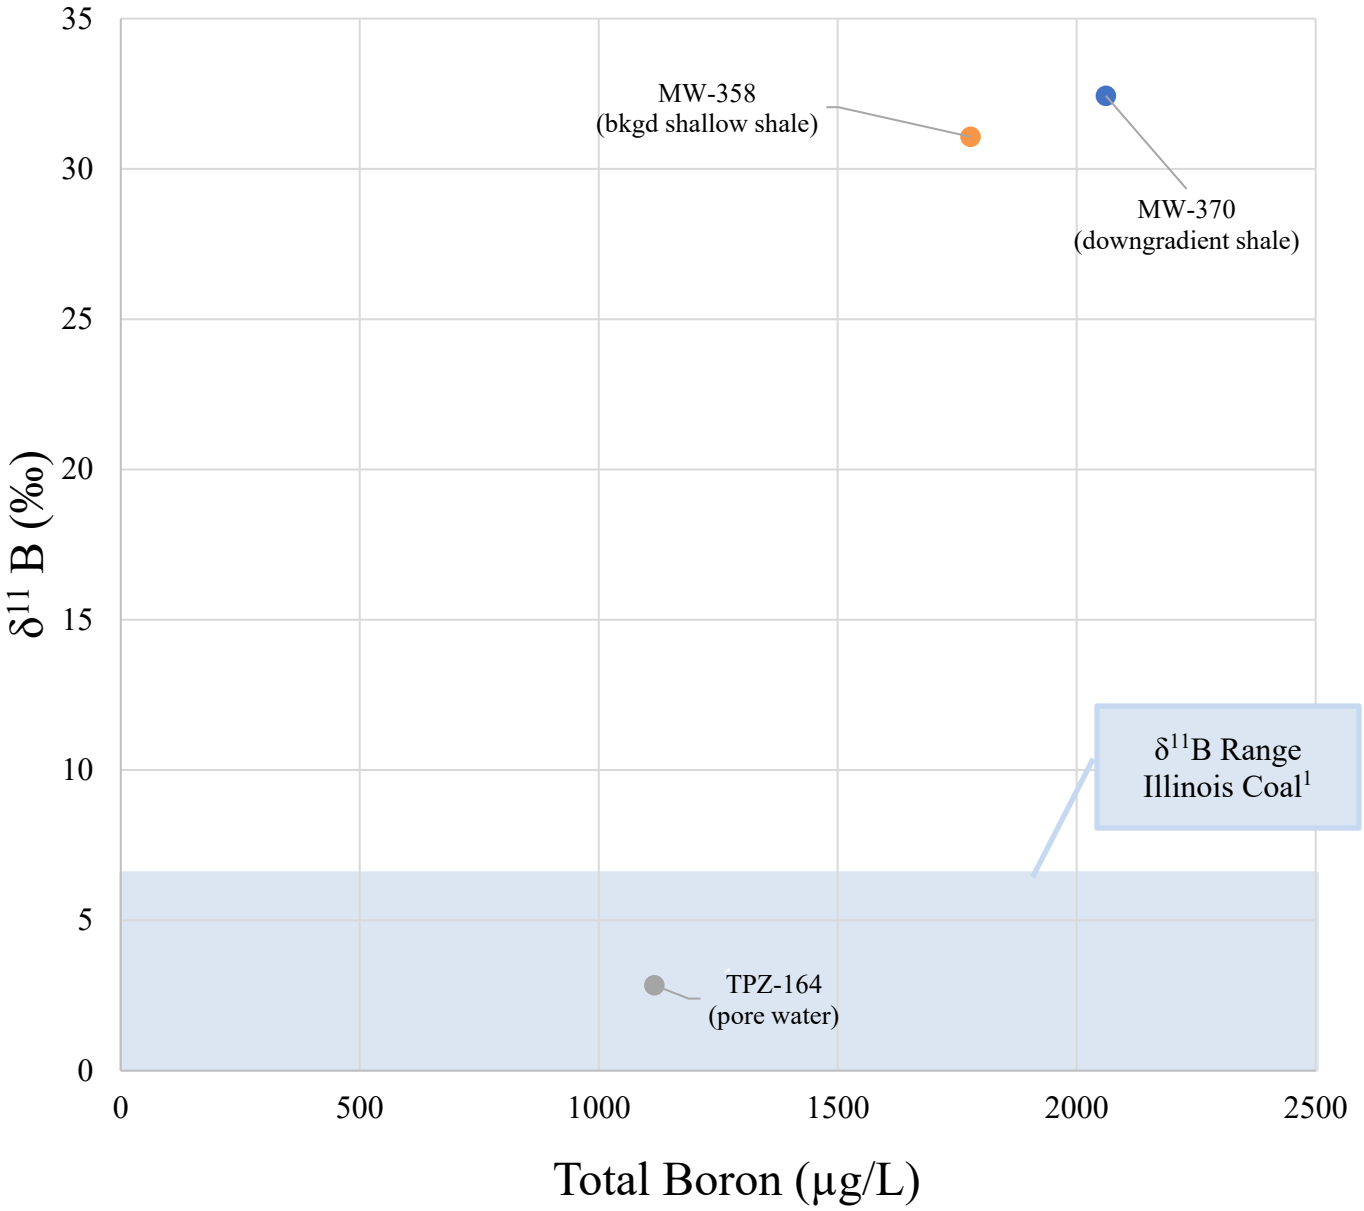


Notes:
1. $\delta^{11}B$ range from Ruhl et al 2014.
µg/L: micrograms per liter
‰: per mille
Bkgd: background
PMP: potential migration pathway

Boron Isotope Distribution
Baldwin Power Plant – Bottom Ash Pond

Geosyntec consultants

Columbus, Ohio | November 2025

Figure 7

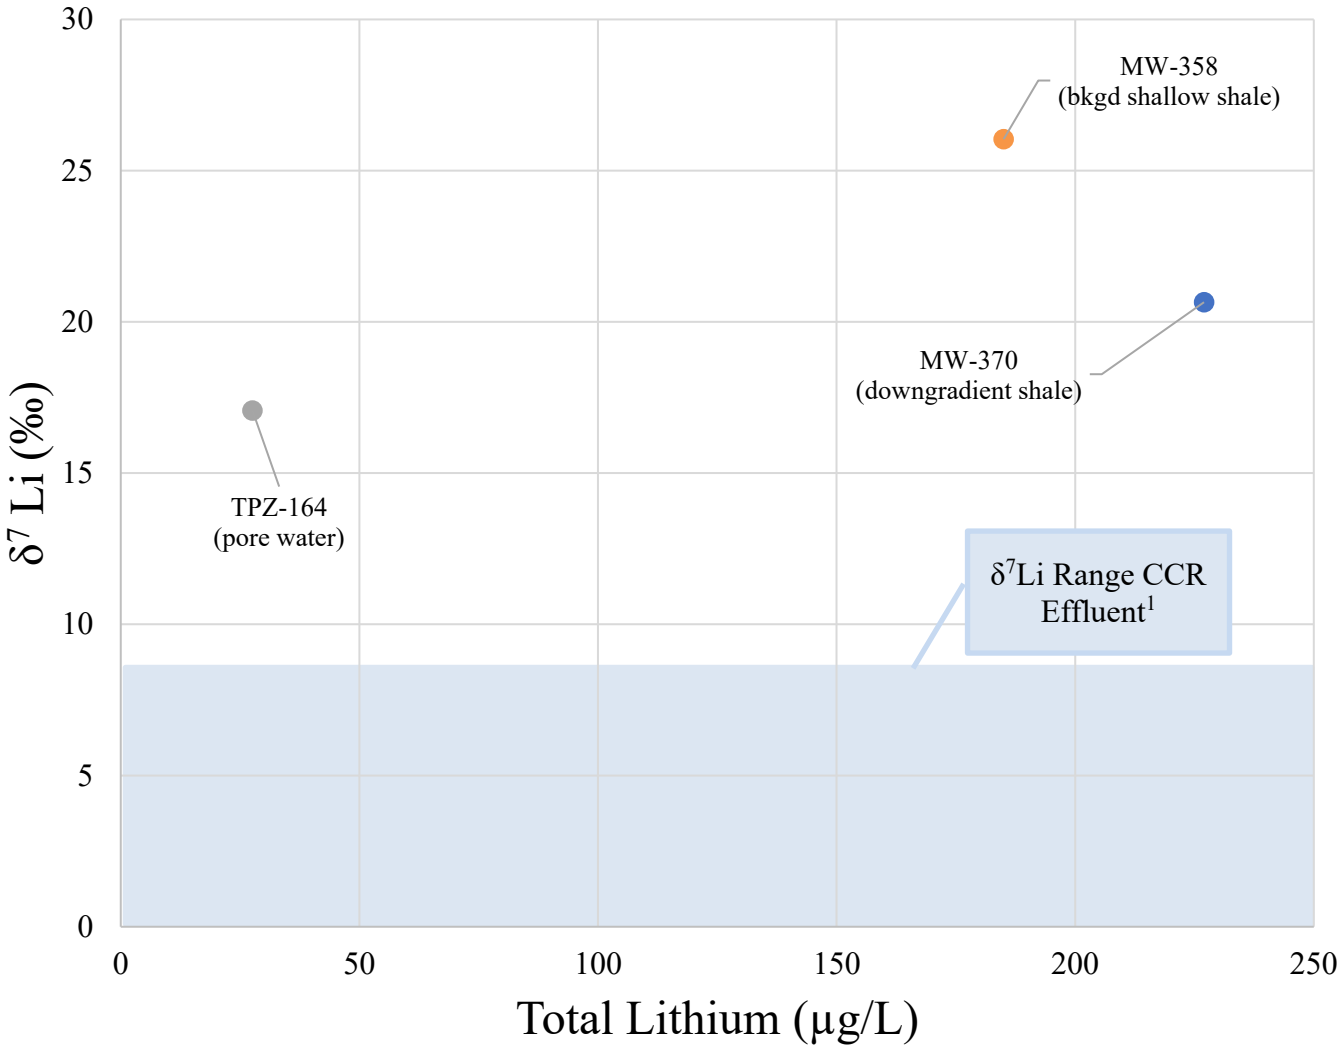


Notes:
1. δ^7Li range from Harkness et al 2015.
µg/L: micrograms per liter
‰: per mille
Bkgd: background
PMP: potential migration pathway

Lithium Isotope Distribution
Baldwin Power Plant – Bottom Ash Pond

Geosyntec consultants

Columbus, Ohio | November 2025

Figure **8**

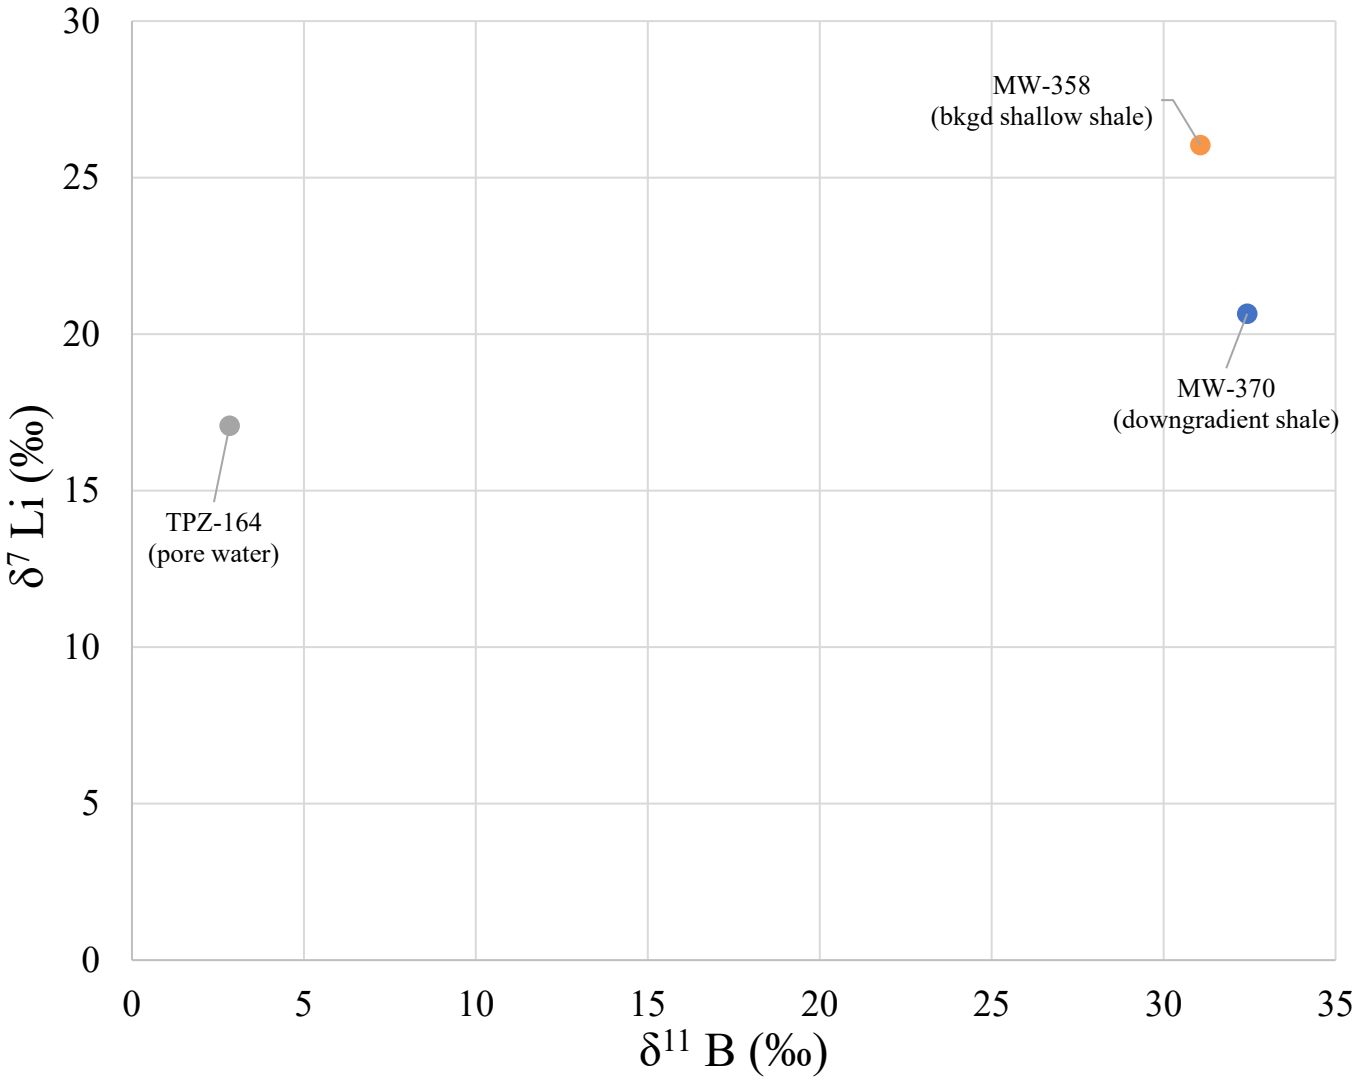

Notes:
µg/L: micrograms per liter
‰: per mille
Bkgd: background
PMP: potential migration pathway


Isotopic Composition of Lithium and Boron
Baldwin Power Plant – Bottom Ash Pond

Geosyntec consultants

Columbus, Ohio | November 2025

Figure **9**

ATTACHMENT 1
Part 845 Groundwater Monitoring Network

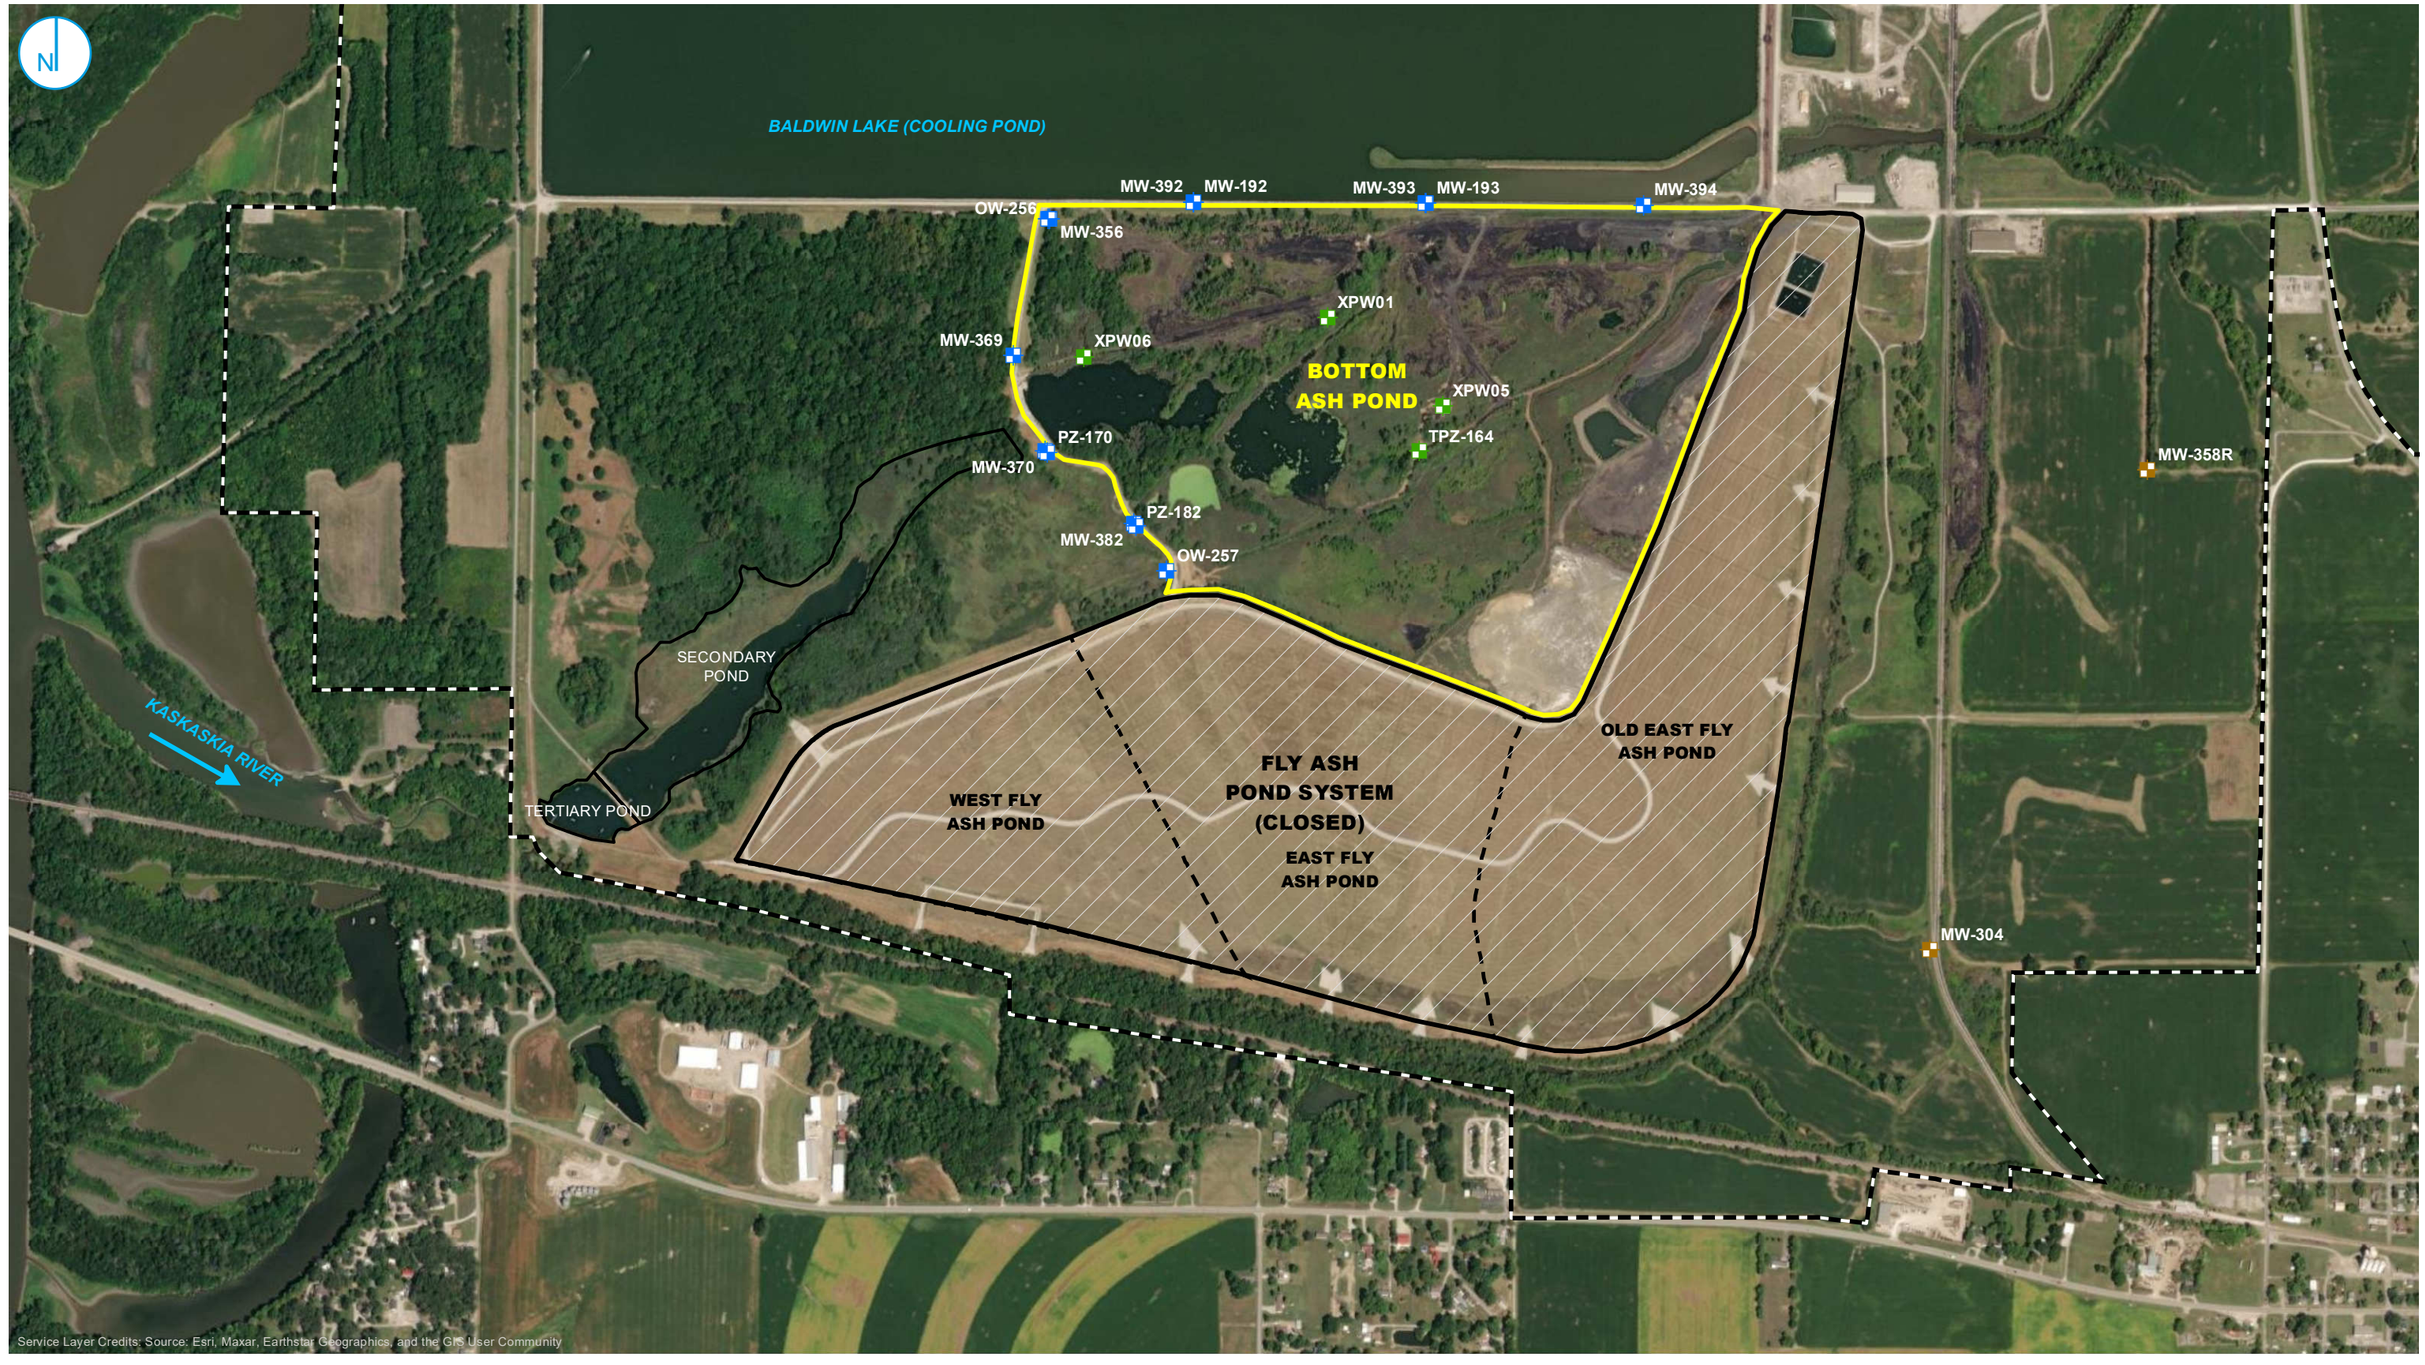

PROJECT: 169000XXXX | DATED: 6/14/2024 | DESIGNER: GALARNMC

Y:\Mapping\Projects\22\22865\MXD\Alt_Source_Dem\Baldwin_AP\E003\Figure 2-1_BAL BAP Monitoring Well Network.mxd

BACKGROUND WELL
COMPLIANCE WELL
PORE WATER WELL

REGULATED UNIT (SUBJECT UNIT)
FLY ASH POND SYSTEM
SITE FEATURE
CAPPED AREA
PROPERTY BOUNDARY

0 400 800 Feet

35 IAC § 845.600 GROUNDWATER MONITORING SYSTEM


BOTTOM ASH POND
BALDWIN POWER PLANT
BALDWIN, ILLINOIS

RAMBOLL AMERICAS
ENGINEERING SOLUTIONS, INC.

RAMBOLL

ATTACHMENT 2
Geologic Cross Section

Y:\Mapping\Projects\22\22285\MXD\845_Operating_Permit\Baldwin\BAP\2023_Update\Figure 2-6_Cross Section Locations.mxd

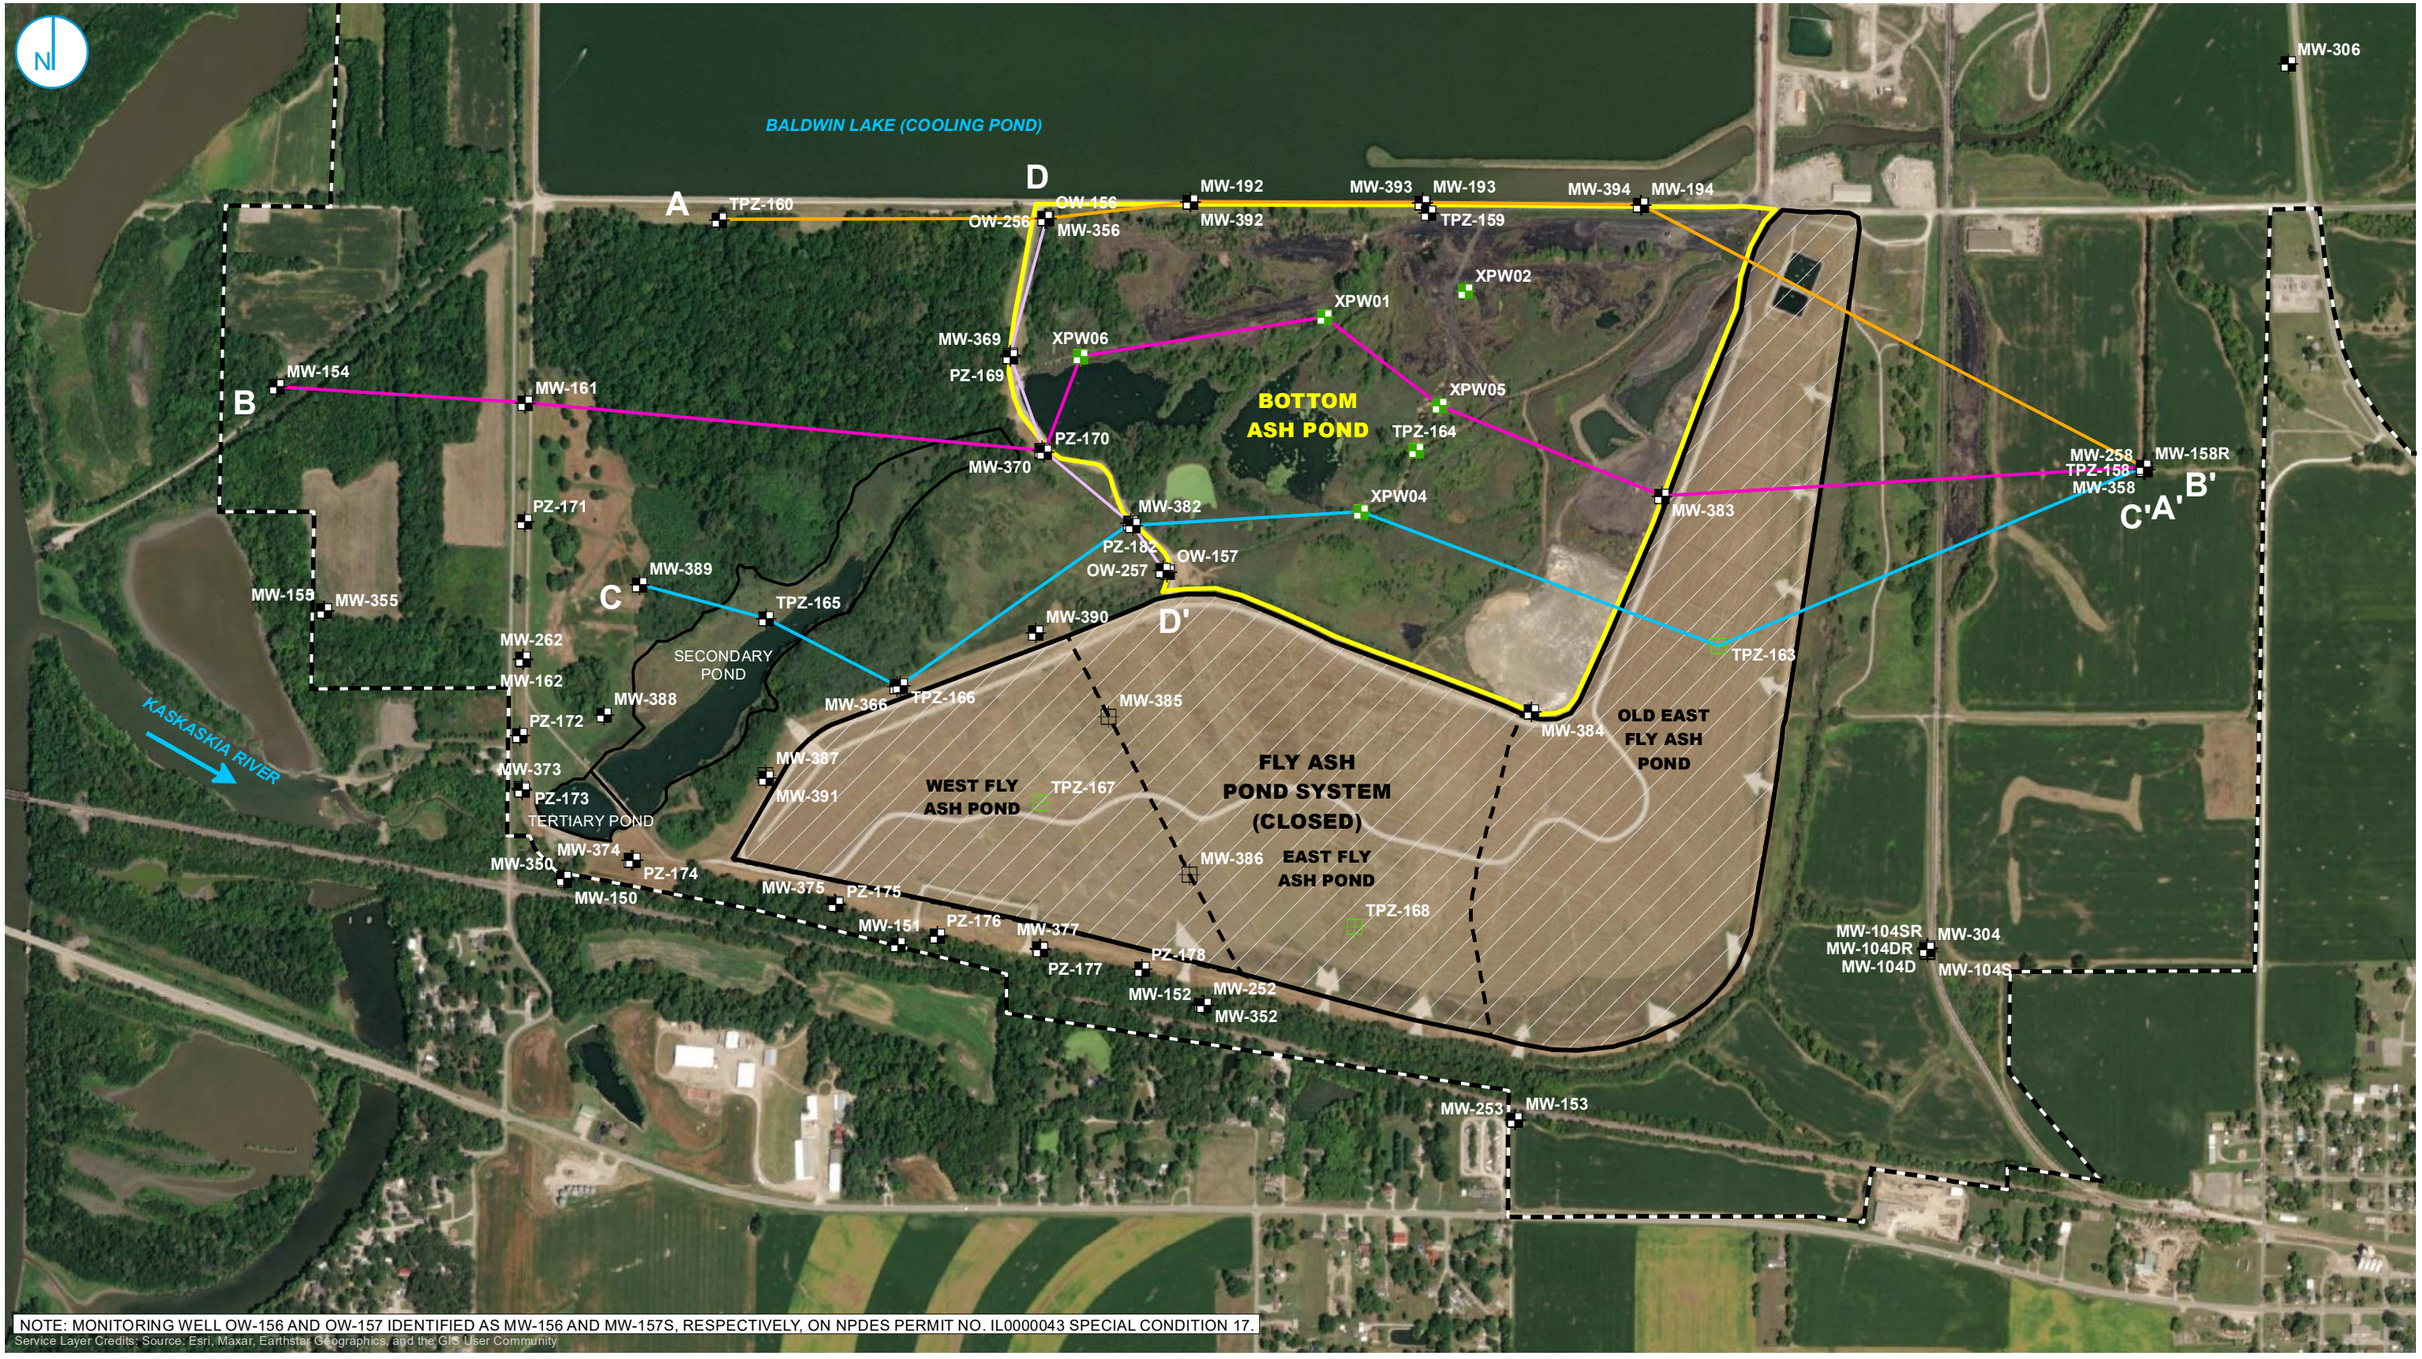

NOTE: MONITORING WELL OW-156 AND OW-157 IDENTIFIED AS MW-156 AND MW-157S, RESPECTIVELY, ON NPDES PERMIT NO. IL0000043 SPECIAL CONDITION 17.

Service Layer Credits: Source: Esri, Maxar, Earthstar Geographics, and the GIS User Community

- MONITORING WELL AND PIEZOMETER LOCATION
- PORE WATER WELL
- CLOSED MONITORING WELL
- CLOSED PORE WATER WELL

CROSS SECTION TRANSECT

- A to A'
- B to B'
- C to C'
- D to D'

- REGULATED UNIT (SUBJECT UNIT)
- FLY ASH POND SYSTEM (CLOSED)
- SITE FEATURE
- LIMITS OF FINAL COVER
- PROPERTY BOUNDARY

0 400 800 Feet

CROSS SECTION LOCATION MAP

HYDROGEOLOGIC SITE CHARACTERIZATION REPORT REVISION 1
BOTTOM ASH POND
BALDWIN POWER PLANT
BALDWIN, ILLINOIS

FIGURE 2-6

RAMBOLL AMERICAS
ENGINEERING SOLUTIONS, INC.


RAMBOLL

PROJECT: 169000XXXX | DATED: 5/9/2023 | DESIGNER: GALARNMC

C:\Users\Engelhsa\OneDrive - Ramboll\Projects\Vistra\Modeling & Calcs\BAL\CAD\2023_CrossSections\Baldwin Cross Sections.dwg
PROJECT: 1940100806 DATED: 6/26/2023 11:34 PM DESIGNER: ENGELHSA

NOTES

1. This profile was developed by interpolation between widely spaced boreholes. Only at the borehole location should it be considered as an approximately accurate representation and then only to the degree implied by the notes on the borehole logs.
2. Scale is approximate.
3. Vertical scale is exaggerated 10X.
4. Groundwater elevations measured on March 15, 2023.

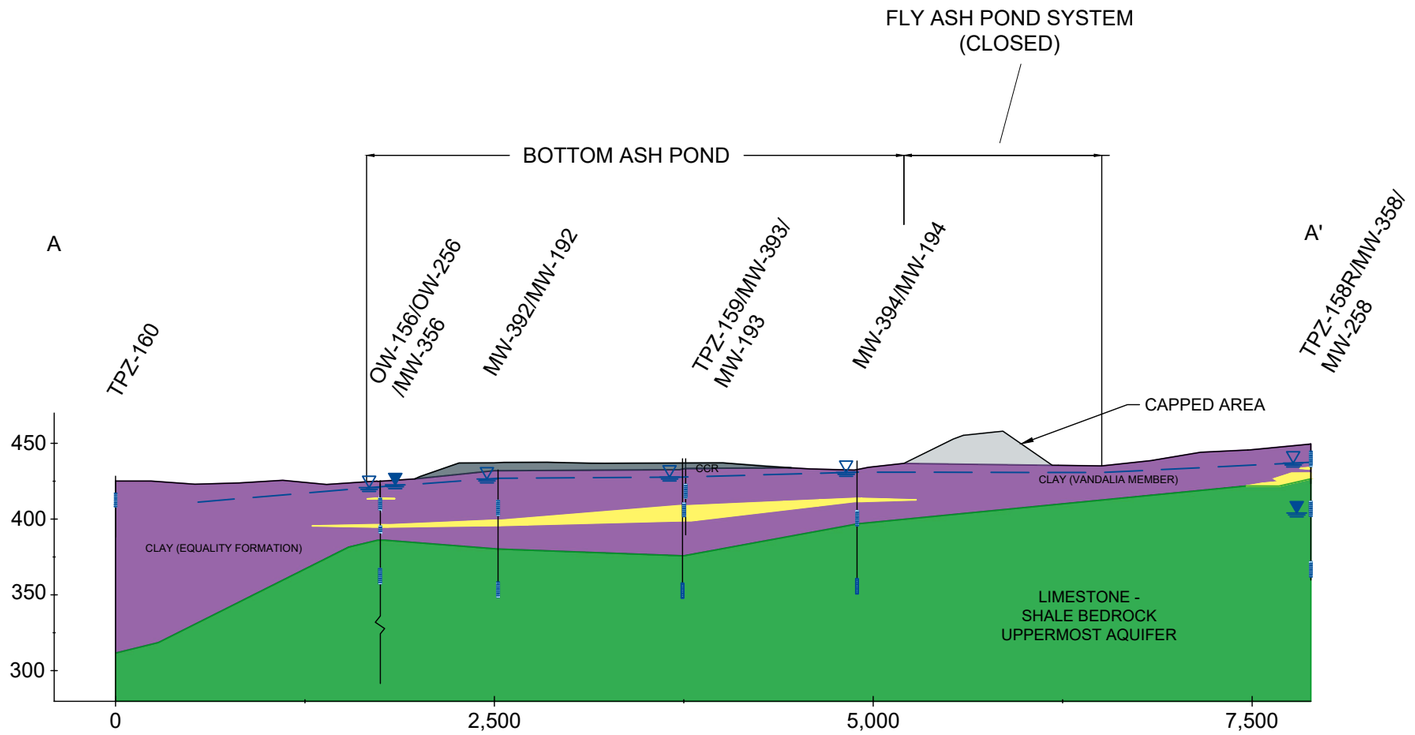

LEGEND

- COAL COMBUSTION RESIDUALS (CCR)
- FILL
- CLAY
- SILT
- SAND
- BEDROCK / WEATHERED BEDROCK (INTERBEDDED SHALE, LIMESTONE)
- WELL SCREEN INTERVAL
- UPPERMOST AQUIFER POTENTIOMETRIC SURFACE
- UPPERMOST AQUIFER GROUNDWATER ELEVATION
- OTHER GROUNDWATER / SURFACE WATER ELEVATION(S)

100' 0 1,000'

CROSS SECTIONS A-A'

HYDROGEOLOGIC SITE CHARACTERIZATION REPORT REVISION 1
BOTTOM ASH POND
BALDWIN POWER PLANT
BALDWIN, ILINNOIS


FIGURE 2-7

RAMBOLL AMERICAS
ENGINEERING SOLUTIONS, INC.

RAMBOLL

ATTACHMENT 3

Uppermost Aquifer Potentiometric Surface Map – July 28 and 29, 2025

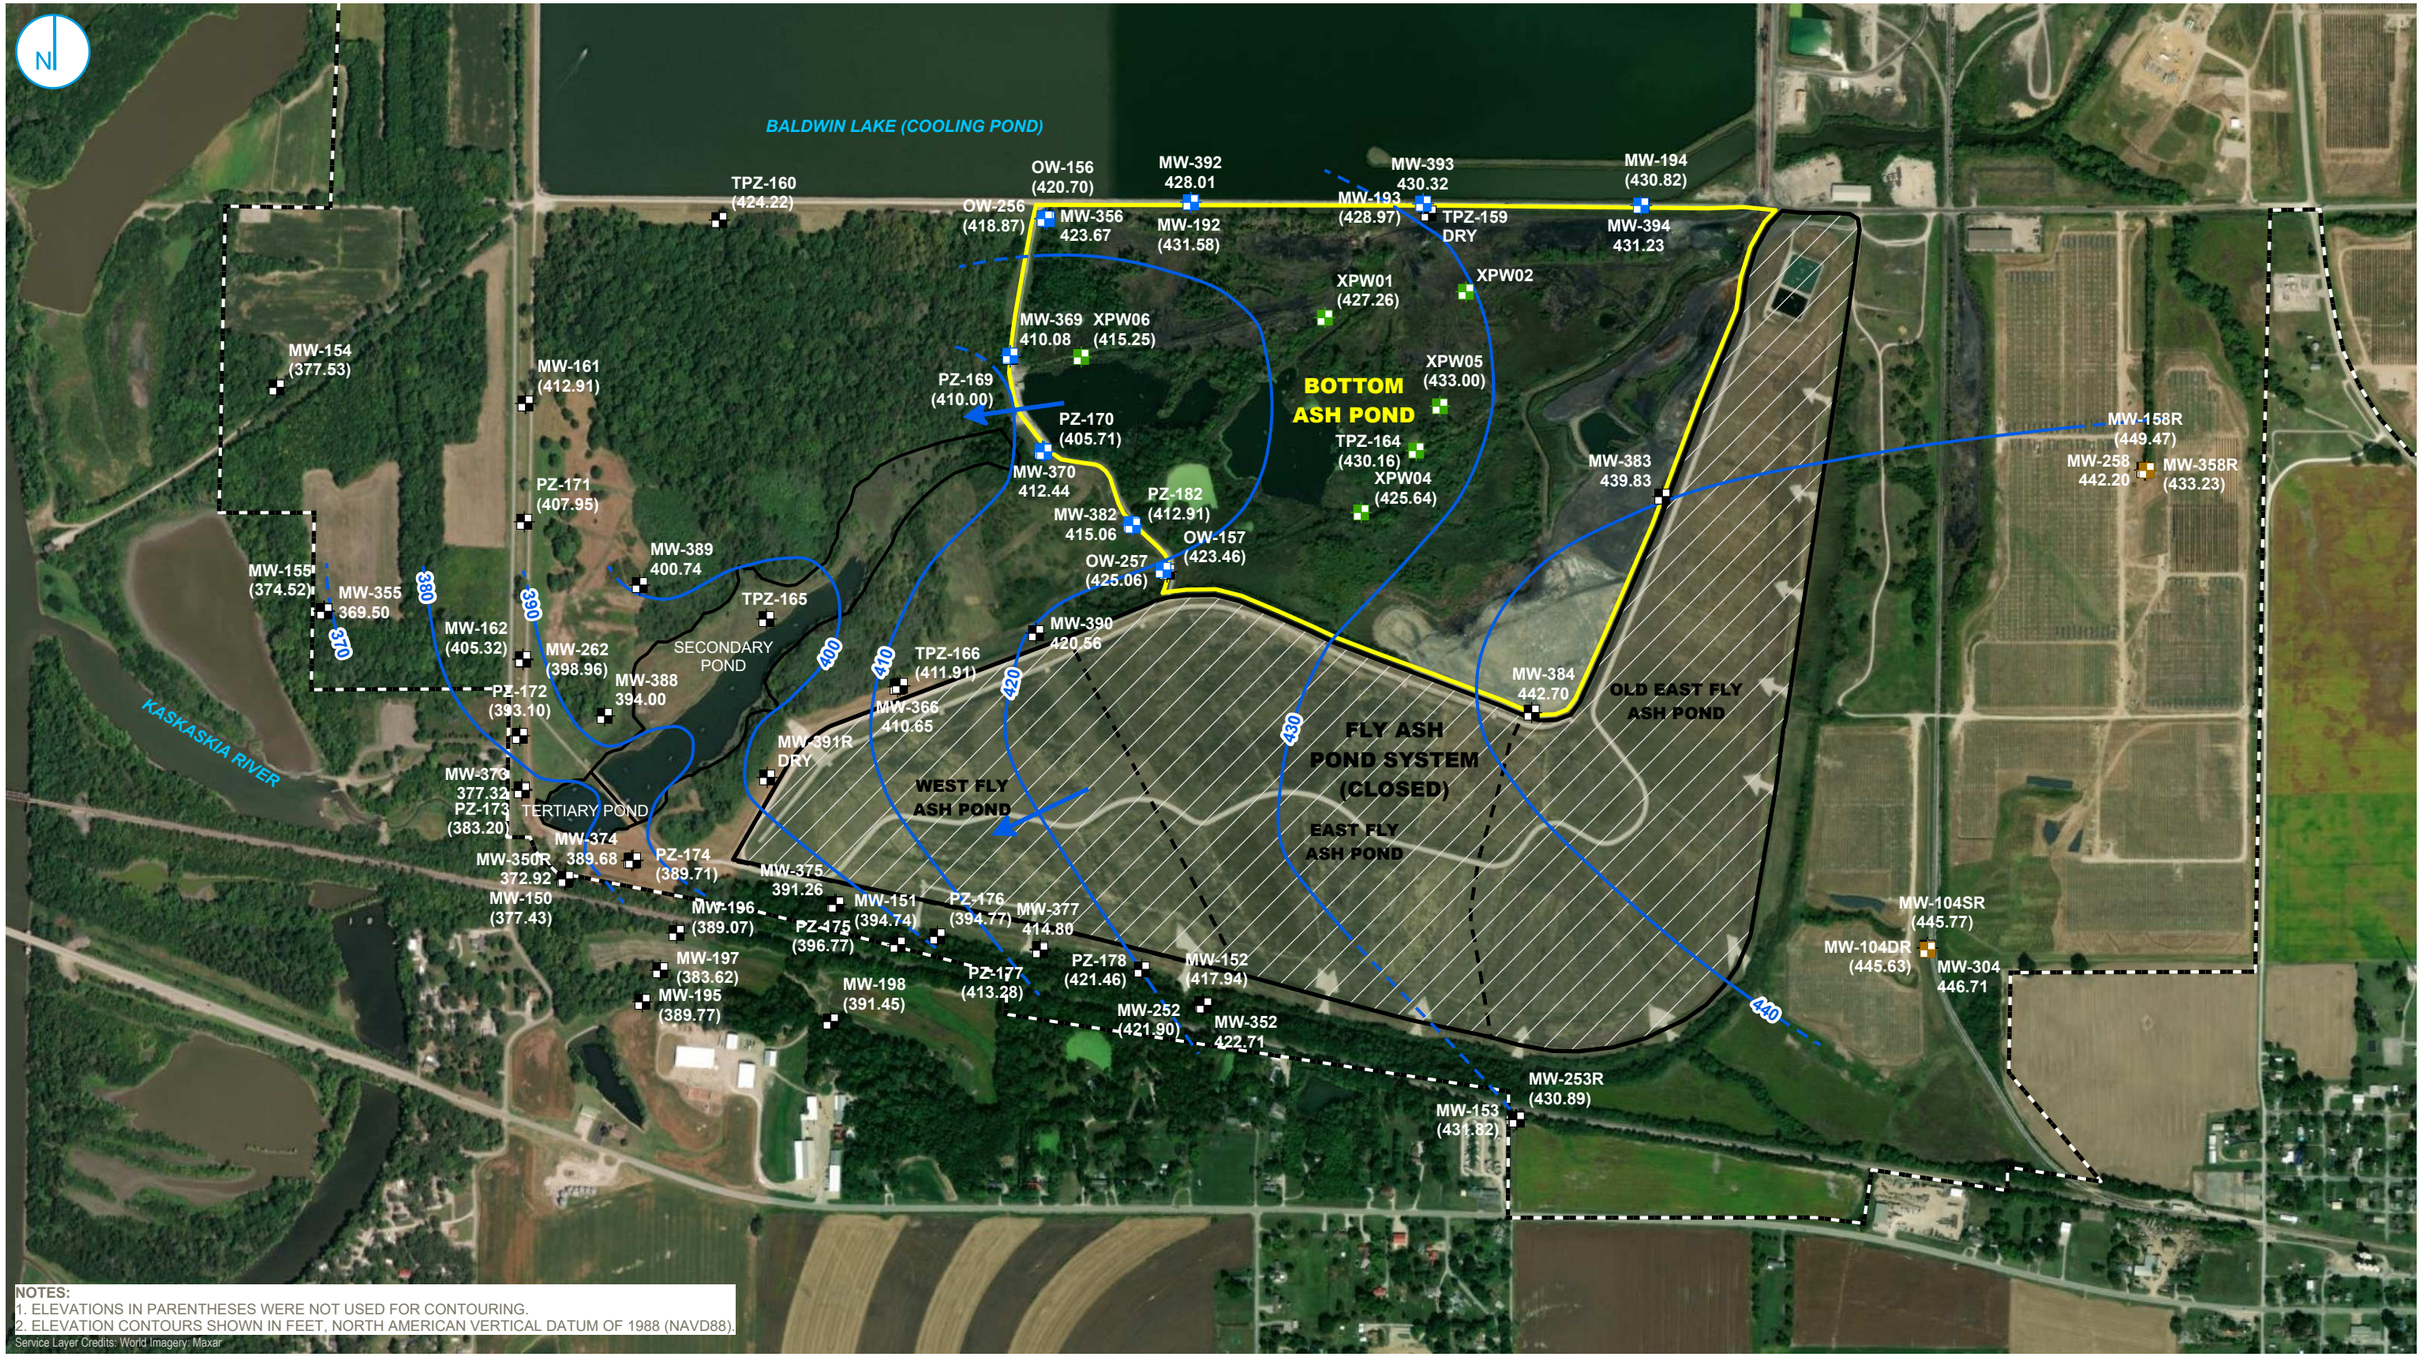

NOTES:
1. ELEVATIONS IN PARENTHESES WERE NOT USED FOR CONTOURING.
2. ELEVATION CONTOURS SHOWN IN FEET, NORTH AMERICAN VERTICAL DATUM OF 1988 (NAVD88).

Service Layer Credits: World Imagery: Maxar

- COMPLIANCE MONITORING WELL
- BACKGROUND MONITORING WELL
- MONITORING WELL
- PORE WATER WELL
- GROUNDWATER ELEVATION CONTOUR (10-FT CONTOUR INTERVAL, NAVD88)
- INFERRED GROUNDWATER ELEVATION CONTOUR
- GROUNDWATER FLOW DIRECTION
- REGULATED UNIT (SUBJECT UNIT)
- FLY ASH POND SYSTEM (CLOSED)
- SITE FEATURE
- CAPPED AREA
- PROPERTY BOUNDARY

0 400 800 Feet

POTENTIOMETRIC SURFACE MAP JULY 28 AND 29, 2025

2025 ANNUAL GROUNDWATER MONITORING AND CORRECTIVE ACTION REPORT
BOTTOM ASH POND
BALDWIN POWER PLANT
BALDWIN, ILLINOIS

RAMBOLL AMERICAS
ENGINEERING SOLUTIONS, INC.

RAMBOLL

PROJECT: 1690000XXXX | DATED: 9/24/2025 | DESIGNER: GALARNMC

Y:\Mapping\Projects\221228\MXD\GW_Contours\Round_2025\Baldwin\BAP_601\BAL_601_2025.aprx\BAL 601 BAP Pot Surface 20250728

ATTACHMENT 4
Boring Logs

RAMBOLL

SOIL BORING LOG INFORMATION

Facility/Project Name	License/Permit/Monitoring Number	Boring Number
Baldwin Power Plant		MW358

Boring Drilled By: Name of crew chief (first, last) and Firm	Date Drilling Started	Date Drilling Completed	Drilling Method
Blake Weller Cascade Drilling	10/5/2022	10/8/2022	Sonic

Common Well Name	Final Static Water Level	Surface Elevation	Borehole Diameter
MW358	Feet (NAVD88)	453.59 Feet (NAVD88)	6.0 inches

Local Grid Origin ☐ (estimated: ☐) or Boring Location ☒

State Plane 556,726.26 N, 2,387,756.63 E E/W

1/4 of 1/4 of Section , T N, R

Lat 38° 11' 42.9882"

Long -89° 50' 57.9018"

Local Grid Location

Feet ☐ N ☐ S Feet ☐ E ☐ W

Facility ID	County	State	Civil Town/City/ or Village
	Randolph	IL	Baldwin

Sample Number and Type	Sample Length Att. & Recovered (in)	Blow Counts	Depth In Feet	Soil/Rock Description And Geologic Origin For Each Major Unit	USCS	Graphic Log	Well Diagram	PID 10.6 eV Lamp	Soil Properties: Compressive Strength (tsf)	Moisture Content	Liquid Limit	Plasticity Index	P 200	RQD/ Comments
1 CS	180 97		1 2 3 4 5 6 7 8 9 10 11 12	0 - 3.8' **SILT:** ML, very dark grayish brown (10YR 3/2), organic material (0-10%), moist to wet. 2.1' dry. 3.8 - 8.9' **CLAYEY SILT:** ML/CL, light gray (10YR 7/2), very dark grayish brown (10YR 3/2) and yellowish brown (10YR 5/8) mottling (20-30%), dry. 8.9 - 13' **SILTY CLAY WITH SAND:** (CL/ML)S, grayish brown (10YR 5/2), strong brown (7.5YR 5/6) and very dark brown (10YR 2/2) mottling (20-30%), organic material (0-10%), low toughness, low to medium plasticity, stiff.	ML ML/CL (CL/ML)S										CS= Core Sample Measured Rock Quality Designation (RQD) was modified due to drilling methods, modified RQD equals the sum of recovered core sections greater than 4 inches in length divided by total core recovery.

I hereby certify that the information on this form is true and correct to the best of my knowledge.

Signature

Firm Ramboll
234 W Florida Street, 5th Floor, Milwaukee, WI 53204
Tel: (414)837-3607
Fax: (414)837-3608

Boring Number MW358 Page 2 of 5

Sample Number and Type	Sample Length Att. & Recovered (in)	Blow Counts	Depth In Feet	Soil/Rock Description And Geologic Origin For Each Major Unit	USCS	Graphic Log	Well Diagram	PID 10.6 eV Lamp	Soil Properties: Compressive Strength (tsf)	Soil Properties: Moisture Content	Soil Properties: Liquid Limit	Soil Properties: Plasticity Index	Soil Properties: P 200	RQD/ Comments
			13		(CL/ML)S									
			13	13 - 17.8' **SILTY CLAY:** CL/ML, grayish brown (10YR 5/2), strong brown (7.5YR 5/6) and very dark brown (10YR 2/2) mottling (20-30%), low toughness, medium to high plasticity, stiff to very stiff.										
2 CS	60 60		15		CL/ML									
			16	16.1' mottling discontinues.										
			18	17.8 - 21' **SILTY CLAY WITH SAND:** (CL/ML)S, brown (10YR 5/3), strong brown (7.5YR 5/6) and gray (10YR 6/1) mottling (20-30%), gravel (5-15%), no dilatancy, high toughness, low to medium plasticity, hard, moist.	(CL/ML)S									
3 CS	48 36		20											
			21	21 - 26.5' **SHALE:** BDX (SH), dark gray (GLEY 1 4/N), weathered, thin bedding, moderately fractured.										
4 CORE	36 32		24	24' -25.2' wet.	BDX (SH)									RUN #4: Modified RQD = (21/32) = 66%
			26											
5 CORE	36 29		27	26.5 - 27.5' **LIMESTONE:** BDX (LS), dark gray (5Y 4/1), shaley, fossiliferous, very strong.	BDX (LS)									RUN #5: Modified RQD = (0/29) = 0%
			28	27.5 - 31.3' **SHALE:** BDX (SH), grayish black (N2), weathered, highly decomposed to residual soil, wet to moist.										
			29	29.3' thinly bedded, moderately decomposed.	BDX (SH)									
6 CORE	72 60		30	30' slightly decomposed to competent, moderately fractured.										RUN #6: Modified RQD = (45/60) = 75%
			31											
			32	31.3 - 32' **COAL:** COAL, black (N1).	COAL									

Boring Number MW358 Page 3 of 5

Sample Number and Type	Sample Length Att. & Recovered (in)	Blow Counts	Depth In Feet	Soil/Rock Description And Geologic Origin For Each Major Unit	U S C S	Graphic Log	Well Diagram	PID 10.6 eV Lamp	Soil Properties: Compressive Strength (tsf)	Soil Properties: Moisture Content	Soil Properties: Liquid Limit	Soil Properties: Plasticity Index	Soil Properties: P 200	RQD/ Comments
			33	32 - 33' **SHALE:** BDX (SH), grayish black (N2), slightly decomposed to competent, moderately fractured, wet to moist.	BDX (SH)									
			34	33 - 36' **SHALEY LIMESTONE:** BDX (LS/SH), medium gray (N5), weathered, shaley, higly decomposed, slightly fractured.	BDX (LS/SH)									
			35											
7 CORE	72 71		36	36 - 40.8' **SHALEY LIMESTONE:** to **SHALE:** BDX (LS/SH), interbedded shale.										RUN #7: Modified RQD = (67/71) = 94%
			37											
			38		BDX (LS/SH)									
			39											
			40											
			41	40.8 - 42' **LIMESTONE:** BDX (LS), medium light gray (N6), strong to moderately fractured, slightly decomposed, narrow apertures.	BDX (LS)									
8 CORE	96 85		42	42 - 58.9' **SHALE:** BDX (SH), medium gray (N5) to medium dark gray (N4), weathered, weak, thinly bedded, moderately to highly fractured.										RUN #8: Modified RQD = (81/85) = 94%
			43											
			44											
			45											
			46											
			47		BDX (SH)									
			48	47.5' dark grayish brown (10YR 4/2), pale olive (5Y 6/4) discoloration, more competent.										
			49											
9 CORE	60 60		50	50.2' weak to moderate.										RUN #9: Modified RQD = (52/60) = 87%
			51	50.8' olive gray (5Y 5/2).										
			52											

Boring Number MW358 Page 4 of 5

Sample Number and Type	Sample Length Att. & Recovered (in)	Blow Counts	Depth In Feet	Soil/Rock Description And Geologic Origin For Each Major Unit	U S C S	Graphic Log	Well Diagram	PID 10.6 eV Lamp	Soil Properties: Compressive Strength (tsf)	Soil Properties: Moisture Content	Soil Properties: Liquid Limit	Soil Properties: Plasticity Index	Soil Properties: P 200	RQD/ Comments
			53	42 - 58.9' **SHALE:** BDX (SH), medium gray (N5) to medium dark gray (N4), weathered, weak, thinly bedded, moderately to highly fractured. *(continued)* 52.2' dark grayish green (5GY 4/2).										
			54	54.1' medium dark gray (N4) to medium gray (N5), weak, highly decomposed, no visible bedding, dry.										
10 CORE	60 58		55		BDX (SH)									RUN #10: Modified RQD = (42/58) = 72%
			56	55.7' dark grayish green (5GY 4/2).										
			57	57.2' light brownish gray (10YR 6/2), thinly bedded, laminated.										
			58	58.2' medium dark gray (N4), strong, intensely fractured, thinly bedded.										
			59	58.9 - 64' **LIMESTONE:** BDX (LS), medium gray (N5), very strong, moderately fractured, visible laminations.										
11 CORE	36 31		60											RUN #11: Modified RQD = (8/31) = 26%
			61		BDX (LS)									
			62											
12 CORE	36 36		63											RUN #12: Modified RQD = (31/36) = 86%
			64	64 - 75.3' **SHALE:** BDX (SH), medium dark gray (N4) to medium gray (N5), strong, thinly bedded to laminated, moderately fractured. 64.3' grayish green (5GY 5/2), weathered, weak, decomposed.										
13 CORE	48 48		66											RUN #13: Modified RQD = (43/48) = 90%
			67											
			68		BDX (SH)									
			69											
			70	69.3' medium dark gray (N4), weathered, moderate strength.										
14 CORE	60 58		71											RUN# 14: Modified RQD = (57/58) = 99%
			72											

Boring Number MW358 Page 5 of 5

Sample Number and Type	Sample Length Att. & Recovered (in)	Blow Counts	Depth In Feet	Soil/Rock Description And Geologic Origin For Each Major Unit	USCS	Graphic Log	Well Diagram	PID 10.6 eV Lamp	Soil Properties: Compressive Strength (tsf)	Soil Properties: Moisture Content	Soil Properties: Liquid Limit	Soil Properties: Plasticity Index	Soil Properties: P 200	RQD/ Comments
			73	64 - 75.3' **SHALE:** BDX (SH), medium dark gray (N4) to medium gray (N5), strong, thinly bedded to laminated, moderately fractured. *(continued)*	BDX (SH)									
			74											
15 CORE	60 56		75											RUN #15: Modified RQD = Not Recorded
			76	75.3 - 77.1' **LIMESTONE:** BDX (LS), gray (5Y 6/1), fossiliferous, very strong.	BDX (LS)									
			77											
			78	77.1 - 78.2' **SHALE:** BDX (SH), medium dark gray (N4), weathered, weak to moderate strength, moderately decomposed.	BDX (SH)									
			79	78.2 - 84.8' **LIMESTONE:** BDX (LS), medium dark gray (N4) to medium gray (N5), shaley, fossiliferous, very strong, moderately fractured, laminations (0-5%).										
16 CORE	60 51		80											RUN #16: Modified RQD = (23/51) = 45%
			81											
			82		BDX (LS)									
			83											
			84											
			85	84.8 - 90' **SHALE:** BDX (SH), dark gray (N3), weathered, weak to moderate strength, moderately decomposed, moderately fractured, thin bedding.										
17 CORE	60 60		86											RUN #17: Modified RQD = (28/60) = 47%
			87											
			88		BDX (SH)									
			89											
			90	90' End of Boring.										

RAMBOLL

SOIL BORING LOG INFORMATION

Facility/Project Name	License/Permit/Monitoring Number	Boring Number
Baldwin Power Plant		MW392

Boring Drilled By: Name of crew chief (first, last) and Firm	Date Drilling Started	Date Drilling Completed	Drilling Method
Blake Weller Cascade Drilling	9/9/2022	9/26/2022	Sonic

Common Well Name	Final Static Water Level	Surface Elevation	Borehole Diameter
MW392	Feet (NAVD88)	434.07 Feet (NAVD88)	6.0 inches

Local Grid Origin ☐ (estimated: ☐) or Boring Location ☒

State Plane 558,140.20 N, 2,382,717.92 E E/W

1/4 of 1/4 of Section , T N, R

Lat 38° 11' 57.132"

Long -89° 52' 0.9632"

Local Grid Location

Feet ☐ N ☐ S Feet ☐ E ☐ W

Facility ID	County	State	Civil Town/City/ or Village
	Randolph	IL	Baldwin

Sample Number and Type	Sample Length Att. & Recovered (in)	Blow Counts	Depth In Feet	Soil/Rock Description And Geologic Origin For Each Major Unit	USCS	Graphic Log	Well Diagram	PID 10.6 eV Lamp	Soil Properties: Compressive Strength (tsf)	Moisture Content	Liquid Limit	Plasticity Index	P 200	RQD/ Comments
1 CS	120 46		0	0 - 1.2' **FILL, WELL-GRADED GRAVEL WITH CLAY:** GW-GC, pinkish gray (7.5YR 6/2), angular, moist.	(FILL) GW-GC									CS= Core Sample Measured Rock Quality Designation (RQD) was modified due to drilling methods, modified RQD equals the sum of recovered core sections greater than 4 inches in length divided by total core recovery.
			1	1.2 - 16' **FILL, LEAN CLAY:** CL, light brown (7.5YR 6/4), sand (0-5%), no dilatancy, low to medium plasticity, moist.										
			2											
			3											
			4											
			5											
			6		(FILL) CL									
			7											
			8											
			9											
2 CS	120 62		10											
			11											
			12											

I hereby certify that the information on this form is true and correct to the best of my knowledge.

Signature

Firm Ramboll
234 W Florida Street, 5th Floor, Milwaukee, WI 53204
Tel: (414)837-3607
Fax: (414)837-3608

Boring Number MW392 Page 2 of 5

Sample Number and Type	Sample Length Att. & Recovered (in)	Blow Counts	Depth In Feet	Soil/Rock Description And Geologic Origin For Each Major Unit	USCS	Graphic Log	Well Diagram	PID 10.6 eV Lamp	Soil Properties: Compressive Strength (tsf)	Soil Properties: Moisture Content	Soil Properties: Liquid Limit	Soil Properties: Plasticity Index	Soil Properties: P 200	RQD/ Comments
			13	1.2 - 16' **FILL, LEAN CLAY:** CL, light brown (7.5YR 6/4), sand (0-5%), no dilatancy, low to medium plasticity, moist. *(continued)*	(FILL) CL									
			14											
			15											
			16	16 - 20' **LEAN CLAY:** CL, light brown (7.5YR 6/4), sand (0-5%), no dilatancy, low to medium plasticity, moist.										
			17											
			18		CL									
			19											
3 CS	120 33		20	20 - 33' **LEAN CLAY:** CL, pinkish gray (7.5YR 6/2), sand (0-5%), medium to high plasticity, stiff, moist.										
			21											
			22											
			23											
			24											
			25											
			26		CL									
			27											
			28											
			29											
4 CS	120 104		30	30' increasing sand and gravel content.										
			31											
			32											

Boring Number MW392 Page 3 of 5

Sample Number and Type	Sample Length Att. & Recovered (in)	Blow Counts	Depth In Feet	Soil/Rock Description And Geologic Origin For Each Major Unit	USCS	Graphic Log	Well Diagram	PID 10.6 eV Lamp	Soil Properties: Compressive Strength (tsf)	Soil Properties: Moisture Content	Soil Properties: Liquid Limit	Soil Properties: Plasticity Index	Soil Properties: P 200	RQD/ Comments
			33	20 - 33' **LEAN CLAY:** CL, pinkish gray (7.5YR 6/2), sand (0-5%), medium to high plasticity, stiff, moist. *(continued)*	CL									
			34	33 - 35' **WELL-GRADED SAND WITH SILT AND GRAVEL:** (SW-SM)g, fine to medium sand, dry.	(SW-SM)g									
			35	35 - 36.5' **SANDY SILT WITH GRAVEL:** s(ML)g, light yellowish brown (10YR 6/4), dry.	s(ML)g									
			36											
			37	36.5 - 39' **CLAYEY SILT:** ML/CL, gray (7.5YR 5/1), sand (5-10%), coal (0-5%), gravel (0-5%), dry.	ML/CL									
			38											
			39	39 - 40' **SILTY CLAY:** CL/ML, sand (0-5%), low to medium plasticity, stiff.	CL/ML									
5 CS	120 108		40	40 - 48' **SILT WITH SAND:** (ML)s, light brownish gray (10YR 6/2), dry.										
			41											
			42											
			43											
			44	44' increasing clay content.	(ML)s									
			45	45' (2.5Y 6/2).										
			46											
			47											
			48	48 - 52' **SILT:** ML, gray (2.5Y 5/1), sand (0-5%), dry.										
			49											
6 CS	84 81		50		ML									
			51											
			52											

Boring Number MW392 Page 4 of 5

Sample Number and Type	Sample Length Att. & Recovered (in)	Blow Counts	Depth In Feet	Soil/Rock Description And Geologic Origin For Each Major Unit	USCS	Graphic Log	Well Diagram	PID 10.6 eV Lamp	Soil Properties: Compressive Strength (tsf)	Soil Properties: Moisture Content	Soil Properties: Liquid Limit	Soil Properties: Plasticity Index	Soil Properties: P 200	RQD/ Comments
			52	52 - 57' **SHALE:** BDX (SH), dark gray (5Y 4/1), highly weathered, hard, dry.										
			53	53' very dark gray (7.5YR 3/1).										
			54											
			55		BDX (SH)									
			56											
			57											
7 CORE	60 4			57 - 57.5' **LIMESTONE:** BDX (LS), gray (5Y 6/1), slightly fractured.	BDX (LS)									RUN #7: Modified RQD = 0% (No Solid Recovery > 4")
			58	57.5 - 70' **SHALE:** BDX (SH), dark gray (5Y 4/1), weathered, soft, moderately fractured to highly fractured limestone beds (0-5%).										
			59											
			60											
			61											
8 CORE	96 78		62											RUN #8: Modified RQD = (28/78) = 36%
			63											
			64		BDX (SH)									
			65											
			66											
			67	66.3' - 67.2' highly fractured, very soft, wet.										
			68											
			69											
			70											
9 CORE	120 62		71	70 - 74.4' **LIMESTONE:** BDX (LS), gray (5Y 6/1), moderately to intensely fractured, moderately wide apertures.	BDX (LS)									RUN #9: Modified RQD = (28/78) = 36%
			72											

Boring Number MW392 Page 5 of 5

Sample Number and Type	Sample Length Att. & Recovered (in)	Blow Counts	Depth In Feet	Soil/Rock Description And Geologic Origin For Each Major Unit	U S C S	Graphic Log	Well Diagram	PID 10.6 eV Lamp	Soil Properties: Compressive Strength (tsf)	Soil Properties: Moisture Content	Soil Properties: Liquid Limit	Soil Properties: Plasticity Index	Soil Properties: P 200	RQD/ Comments
			73	70 - 74.4' **LIMESTONE:** BDX (LS), gray (5Y 6/1), moderately to intensely fractured, moderately wide apertures. *(continued)*	BDX (LS)									
			74											
			75	74.4 - 81.8' **SHALE:** BDX (SH), medium dark gray (N4) to dark gray (N3), slightly weathered, moderately fractured, thinly bedded.	BDX (SH)									
			76											
			77											
			78											
			79											
10 CORE	48 48		80											RUN #10: Modified RQD = (28/48) = 58%
			81											
			82	81.8 - 84' **LIMESTONE:** BDX (LS), medium light gray (N6), shaley, fossiliferous, moderately fractured, thinly bedded.	BDX (LS)									
			83	83.2' medium gray (N5).										
			84	84' End of Boring.										

RAMBOLL

SOIL BORING LOG INFORMATION

Facility/Project Name	License/Permit/Monitoring Number	Boring Number
Baldwin Power Plant		MW394

Boring Drilled By: Name of crew chief (first, last) and Firm	Date Drilling Started	Date Drilling Completed	Drilling Method
Blake Weller Cascade Drilling	9/25/2022	10/5/2022	Sonic

Common Well Name	Final Static Water Level	Surface Elevation	Borehole Diameter
MW394	Feet (NAVD88)	435.51 Feet (NAVD88)	6.0 inches

Local Grid Origin ☐ (estimated: ☐) or Boring Location ☒

State Plane 558,123.63 N, 2,385,095.76 E E/W

1/4 of 1/4 of Section , T N, R

Lat 38° 11' 56.8911"

Long -89° 51' 31.1756"

Local Grid Location

Feet ☐ N ☐ S Feet ☐ E ☐ W

Facility ID	County	State	Civil Town/City/ or Village
	Randolph	IL	Baldwin

Sample Number and Type	Sample Length Att. & Recovered (in)	Blow Counts	Depth In Feet	Soil/Rock Description And Geologic Origin For Each Major Unit	USCS	Graphic Log	Well Diagram	PID 10.6 eV Lamp	Soil Properties: Compressive Strength (tsf)	Moisture Content	Liquid Limit	Plasticity Index	P 200	RQD/ Comments
1 CS	72 / 67		0	0 - 2.6' **FILL, WELL-GRADED GRAVEL WITH CLAY:** GW-GC, brown (10YR 4/3), angular, moist.	(FILL) GW-GC									CS= Core Sample Measured Rock Quality Designation (RQD) was modified due to drilling methods, modified RQD equals the sum of recovered core sections greater than 4 inches in length divided by total core recovery.
			1											
			2											
			3	2.6 - 20' **LEAN CLAY:** CL, brown (10YR 5/3), reddish brown bottling (20%), sand (0-5%), low to medium plasticity, very stiff to hard, moist.					4					
			4											
			5						4					
2 CS	120 / 120		6											
			7		CL				2.5					
			8						3.5					
			9						2					
				9.2' brown (7.5YR 5/3), medium to high plasticity.										
			10						2					
			11						3					
			12						2.25					

I hereby certify that the information on this form is true and correct to the best of my knowledge.

Signature

Firm Ramboll
234 W Florida Street, 5th Floor, Milwaukee, WI 53204
Tel: (414)837-3607
Fax: (414)837-3608

Boring Number MW394 Page 2 of 5

Sample Number and Type	Sample Length Att. & Recovered (in)	Blow Counts	Depth In Feet	Soil/Rock Description And Geologic Origin For Each Major Unit	U S C S	Graphic Log	Well Diagram	PID 10.6 eV Lamp	Soil Properties: Compressive Strength (tsf)	Soil Properties: Moisture Content	Soil Properties: Liquid Limit	Soil Properties: Plasticity Index	Soil Properties: P 200	RQD/ Comments
			13	2.6 - 20' **LEAN CLAY:** CL, brown (10YR 5/3), reddish brown bottling (20%), sand (0-5%), low to medium plasticity, very stiff to hard, moist. *(continued)*					2.25					
			14	14' low to medium plasticity.										
			15						2.5					
3 CS	120 120		16		CL									
			17	16.5' increasing sand and gravel content, gray (GLEY 1 5/1) iron concretions (50%).										
			18											
			19											
			20	20 - 22.1' **SILTY SAND:** SM, yellowish brown (10YR 5/6), fine sand, clay (0-5%), moist.										
			21		SM									
			22	22.1 - 36.8' **LEAN CLAY:** CL, dark yellowish brown (10YR 4/4), greenish gray (GLEY 1 5/10Y) and yellowish brown (10YR 5/6) mottling, sand (0-5%), medium to high plasticity, hard, moist.					4.5					
			23											
			24						4.5					
			25											
			26						4.5					
4 CS	120 112		27		CL				4.5					
			28						4.5					
			29						4.5					
			30						4.5					
			31						4.5					
			32						4.5					

Boring Number MW394 Page 3 of 5

Sample Number and Type	Sample Length Att. & Recovered (in)	Blow Counts	Depth In Feet	Soil/Rock Description And Geologic Origin For Each Major Unit	U S C S	Graphic Log	Well Diagram	PID 10.6 eV Lamp	Soil Properties: Compressive Strength (tsf)	Soil Properties: Moisture Content	Soil Properties: Liquid Limit	Soil Properties: Plasticity Index	Soil Properties: P 200	RQD/ Comments
			33	22.1 - 36.8' **LEAN CLAY:** CL, dark yellowish brown (10YR 4/4), greenish gray (GLEY 1 5/10Y) and yellowish brown (10YR 5/6) mottling, sand (0-5%), medium to high plasticity, hard, moist. *(continued)*					3.75					
			34						4.25					
			35	34.4' olive yellow (5Y 6/6), low to medium plasticity.	CL				4.5					
5 CS	120 113		36											
			37	36.8 - 48' **Weathered SHALE Bedrock:** BDX (SH), pale olive (5Y 6/3), weathered, argillaceous, fissile, moist.										
			38											
			39											
			40	40' olive gray (5Y 5/2).										
			41											
			42		BDX (SH)									
			43											
			44											
			45											
6 CS	96 96		46											
			47											
			48	48 - 58' **LIMESTONE:** to **SHALE:** BDX (LS), olive gray (5Y 4/2), interbedded limestone and shale, fissile.										
			49											
			50	50' - 50.2' limestone, very strong.	BDX (LS)									
			51											
			52											

Boring Number MW394 Page 4 of 5

Sample Number and Type	Sample Length Att. & Recovered (in)	Blow Counts	Depth In Feet	Soil/Rock Description And Geologic Origin For Each Major Unit	USCS	Graphic Log	Well Diagram	PID 10.6 eV Lamp	Soil Properties: Compressive Strength (tsf)	Soil Properties: Moisture Content	Soil Properties: Liquid Limit	Soil Properties: Plasticity Index	Soil Properties: P 200	RQD/ Comments
			53	48 - 58' **LIMESTONE:** to **SHALE:** BDX (LS), olive gray (5Y 4/2), interbedded limestone and shale, fissile. *(continued)*										
7 CS	48 48		54	53.7' - 53.9' limestone, very strong. 54' - 55.6' dark gray (10YR 4/1) to gray (10YR 5/1), more competent.										
			55		BDX (LS)									
			56	55.6' gray (10YR 6/1) to dark gray (10YR 4/1), more competent.										
			57											
8 CORE	18 14		58	58 - 59.7' **LIMESTONE:** BDX (LS), medium gray (N5), shaley, laminated, moderately fractured.										RUN #8: Modified RQD = (4/14) = 29%
			59		BDX (LS)									
9 CORE	60 60		60	59.7 - 68' **SHALE:** BDX (SH), medium dark gray (N4), weathered, very weak to weak, thinly bedded, moderately fractured.										RUN #9: Modified RQD = (48/60) = 80%
			61											
			62											
			63											
			64		BDX (SH)									
10 CORE	57 56		65	64.5 - 67.2' highly decomposed, weathered, wet.										RUN #10: Modified RQD = Not Recorded
			66											
			67											
			68	68 - 68.4' **LIMESTONE:** BDX (LS), light olive gray (5Y 6/2) to olive gray (5/2).	BDX (LS)									
			69	68.4 - 70.8' **SHALE:** BDX (SH), medium dark gray (N4), weathered, very weak to weak, thinly bedded, moderately fractured.										
11 CORE	68 68		70		BDX (SH)									RUN #11: Modified RQD = (42/68) = 62%
			71	70.8 - 71' **LIMESTONE:** BDX (LS), dark gray (N3), shaley.	BDX (LS)									
			72	71 - 77.6' **SHALE:** BDX (SH), dark gray (N3),										

Boring Number MW394 Page 5 of 5

Sample Number and Type	Sample Length Att. & Recovered (in)	Blow Counts	Depth In Feet	Soil/Rock Description And Geologic Origin For Each Major Unit	USCS	Graphic Log	Well Diagram	PID 10.6 eV Lamp	Soil Properties: Compressive Strength (tsf)	Soil Properties: Moisture Content	Soil Properties: Liquid Limit	Soil Properties: Plasticity Index	Soil Properties: P 200	RQD/ Comments
			73	strong, thinly bedded, moderately fractured. 71 - 77.6' **SHALE:** BDX (SH), dark gray (N3), strong, thinly bedded, moderately fractured. *(continued)*										
			74											
12 CORE	60 59		75		BDX (SH)									RUN #12: Modified RQD = (44/59) = 75%
			76											
			77											
			78	77.6 - 80' **LIMESTONE:** BDX (LS), medium gray (N5), shaley, weak, moderately fractured.										
			79		BDX (LS)									
13 CORE	60 48		80	80 - 85' **SHALE:** BDX (SH), medium dark gray (N4), weathered, weak, thinly bedded, moderately fractured, moist to wet.										RUN #13: Modified RQD = (40/48) = 83%
			81											
			82											
			83		BDX (SH)									
			84											
			85	85' End of Boring.										

SOIL BORING LOG INFORMATION

NATURAL RESOURCE TECHNOLOGY

Facility/Project Name	License/Permit/Monitoring Number	Boring Number
Baldwin Energy Complex		MW-370

Boring Drilled By: Name of crew chief (first, last) and Firm	Date Drilling Started	Date Drilling Completed	Drilling Method
Mark Baetje Bulldog Drilling	11/20/2015	11/24/2015	4 1/4 HSA and rotary

Common Well Name	Final Static Water Level	Surface Elevation	Borehole Diameter
MW-370	Feet (NAVD88)	418.67 Feet (NAVD88)	8.3 inches

Local Grid Origin ☐ (estimated: ☐) or Boring Location ☒

State Plane 556,826.50 N, 2,381,936.14 E E/Ⓦ

1/4 of 1/4 of Section , T N, R

Lat 38° 11' 44.1702"

Long -89° 52' 10.8084"

Local Grid Location ☐N ☐S Feet ☐E ☐W Feet

Facility ID	County	State	Civil Town/City/ or Village
	Randolph	Illinois	Baldwin

Sample Number and Type	Sample Length Att. & Recovered (in)	Blow Counts	Depth In Feet	Soil/Rock Description And Geologic Origin For Each Major Unit	USCS	Graphic Log	Well Diagram	Soil Properties: Compressive Strength (tsf)	Moisture Content	Liquid Limit	Plasticity Index	P 200	RQD/ Comments
			1	0 - 2' **SILTY CLAY** CL/ML.	CL/ML								0-28' Blind Drilled. See log PZ-170 for soil description.
			2	2 - 4' Shelby Tube Sample.									
			4	4 - 8' **SILTY CLAY** CL/ML.	CL/ML								
			8	8 - 10' **SILTY CLAY** to **LEAN CLAY:** CL/ML.	CL/ML								
			10	10 - 12' **LEAN CLAY:** CL.	CL								
			12										

I hereby certify that the information on this form is true and correct to the best of my knowledge.

Signature

Firm Natural Resource Technology
234 W. Florida St., Fifth Floor, Milwaukee, WI 53204
Tel: (414) 837-3607
Fax: (414) 837-3608

NATURAL RESOURCE TECHNOLOGY

Boring Number MW-370

Sample Number and Type	Sample Length Att. & Recovered (in)	Blow Counts	Depth In Feet	Soil/Rock Description And Geologic Origin For Each Major Unit	USCS	Graphic Log	Well Diagram	Soil Properties: Compressive Strength (tsf)	Moisture Content	Liquid Limit	Plasticity Index	P 200	RQD/ Comments
			12	12 - 14' Shelby Tube Sample.									
			14	14 - 24' **SILTY CLAY** CL/ML.	CL/ML								
			24	24 - 26' Shelby Tube Sample.									
			26	26 - 28' **SILTY CLAY** CL/ML.	CL/ML								
1 SS	10 10	23 50/4"	28	28 - 28.4' **LEAN CLAY:** CL, yellowish brown (10YR 5/4), trace angular limestone gravel, soft, medium plasticity, moist.	CL								
1 CORE	60 18.5		29	28.4 - 28.9' **SHALE:** BDX (SH), gray, highly decomposed, very weak.	BDX (SH)								Core 1, RQD=51%
			30	28.9 - 38.1' **SHALEY LIMESTONE:** BDX (LS/SH), light gray to gray, intensely fractured (extremely narrow to moderately narrow apertures), medium to thickly bedded, microcrystalline, moderately decomposed, very strong.	BDX (LS/SH)								
			31										
			32										

NATURAL RESOURCE TECHNOLOGY

Boring Number MW-370

Sample Number and Type	Sample Length Att. & Recovered (in)	Blow Counts	Depth In Feet	Soil/Rock Description And Geologic Origin For Each Major Unit	USCS	Graphic Log	Well Diagram	Soil Properties: Compressive Strength (tsf)	Moisture Content	Liquid Limit	Plasticity Index	P 200	RQD/ Comments
			33	28.9 - 38.1' **SHALEY LIMESTONE**: BDX (LS/SH), light gray to gray, intensely fractured (extremely narrow to moderately narrow apertures), medium to thickly bedded, microcrystalline, moderately decomposed, very strong. *(continued)*										
2 CORE	51.5 12		34	33.9' - 38.1' gray, greenish gray in fractures, trace fossils, moderately to highly decomposed, slightly to moderately disintegrated, clay in shoe with a hard, reddish brown inclusion.									Core 2, RQD=0%
			35		BDX (LS/SH)								
			36	36' - 37.9' vertical fracture.									
			37										
			38										
3 CORE	24 25		39	38.1 - 44' **SHALE**: BDX (SH), bluish gray, intensely fractured (extremely narrow to narrow apertures), highly decomposed, weak.									Core 3, RQD=40%
			40										
4 CORE	24 11		41	40.6' - 40.8 shaley limestone layer, light gray to gray, microcrystalline, moderately decomposed, very strong.	BDX (SH)								Core 4, RQD=0%
5 CORE	36 32		42	41.1' - 43.2 gray, moderately to highly decomposed.									Core 5, RQD=78%
			43										
			44										
6 CORE	12 28		45	44 - 45.7' **SHALEY LIMESTONE:** BDX (LS/SH), light gray to gray, intensely fractured (extremely narrow to narrow apertures), thin to medium bedded, microcrystalline, slightly decomposed, clay cement in apertures, very strong.	BDX (LS/SH)								Core 6, RQD=29%
7 CORE	45 27		46	45' shale layer, bluish gray, moderately fractured (extremely narrow to narrow apertures), highly decomposed, weak.									Core 7, RQD=65%
			47	45.7 - 52.2' **SHALE:** BDX (SH), bluish gray, moderately fractured (tight to narrow), highly decomposed, weak.									
			48										
			49		BDX (SH)								
8 CORE	24 30		50										Core 8, RQD=78%
			51										
9 CORE	24 24		52										Core 9, RQD=0%

NATURAL RESOURCE TECHNOLOGY

Boring Number MW-370

Sample Number and Type	Sample Length Att. & Recovered (in)	Blow Counts	Depth In Feet	Soil/Rock Description And Geologic Origin For Each Major Unit	USCS	Graphic Log	Well Diagram	Soil Properties: Compressive Strength (tsf)	Moisture Content	Liquid Limit	Plasticity Index	P 200	RQD/ Comments
				52' clay cement.									
10 CORE	24 36		53	52.2 - 61.7' **SHALEY LIMESTONE:** BDX (LS/SH), light gray to gray, intensely fractured (very narrow to narrow), thin to medium bedded, microcrystalline, slightly decomposed, cemented clay in apertures, very strong.									Core 10, RQD=0%
			54	52.7' - 53' clayey sand in aperture. 53' - 53.1 shale bed, bluish gray, fossiliferous, moderately fractured (very narrow to narrow), highly decomposed, weak.									
			55	53.1' white to bluish gray, gray in the fractures (extremely narrow to moderately narrow apertures), thinly to medium bedded, slightly to moderately disintegrated.									
11 CORE	24 30		56	55.7' moderately disintegrated.									Core 11, RQD=18%
			57		BDX (LS/SH)								
			58										
12 CORE	30 27			58.1' highly decomposed.									Core 12, RQD=39%
			59										
			60										
13 CORE	36 53		61										Core 13, RQD=89%
			62	61.7 - 65.3' **LIMESTONE:** BDX (LS).									
			63										
					BDX (LS)								
			64										
			65										
				65.3 - 66' Overdrilled for Well Installation.									
			66	66' End of Boring.									Bedrock corehole reamed 6" in diameter to 66' for well installation.

NATURAL RESOURCE TECHNOLOGY

MONITORING WELL CONSTRUCTION

Facility/Project Name: Baldwin Energy Complex	Local Grid Location of Well: ____ ft. ☐ N. ☐ S. ____ ft. ☐ E. ☐ W.	Well Name: MW-370
Facility License, Permit or Monitoring No.	Local Grid Origin ☐ (estimated: ☐) or Well Location ☒ Lat. 38° 11' 44.170" Long. -89° 52' 10.808" or	
Facility ID	St. Plane 556,826.50 ft. N, 2,381,936.14 ft. E. E/Ⓦ	Date Well Installed: 11/25/2015
Type of Well: mw	Section Location of Waste/Source: ____ 1/4 of ____ 1/4 of Sec. ____, T. ____ N, R. ____ ☐ E ☐ W	Well Installed By: (Person's Name and Firm): Mark Baetje; Bulldog Drilling
Distance from Waste/Source: ft. / State: Illinois	Location of Well Relative to Waste/Source: u ☐ Upgradient s ☐ Sidegradient d ☒ Downgradient n ☐ Not Known	Gov. Lot Number:

A. Protective pipe, top elevation ____ ft. (NAVD88)

B. Well casing, top elevation 420.85 ft. (NAVD88)

C. Land surface elevation 418.67 ft. (NAVD88)

D. Surface seal, bottom 417.7 ft. (NAVD88) or 1.0 ft.

12. USCS classification of soil near screen:
GP ☐ GM ☐ GC ☐ GW ☐ SW ☐ SP ☐
SM ☐ SC ☐ ML ☐ MH ☐ CL ☐ CH ☐
Bedrock ☒

13. Sieve analysis attached? ☐ Yes ☒ No

14. Drilling method used: Rotary ☒ / Hollow Stem Auger ☐ / ____ Other ☐

15. Drilling fluid used: Water ☒ 0 2 / Air ☐ / Drilling Mud ☐ 0 3 / None ☐

16. Drilling additives used? ☐ Yes ☒ No

Describe ____

17. Source of water (attach analysis, if required):
Village of Baldwin

E. Bentonite seal, top 389.7 ft. (NAVD88) or 29.0 ft.

F. Fine sand, top ____ ft. (NAVD88) or ____ ft.

G. Filter pack, top 367.7 ft. (NAVD88) or 51.0 ft.

H. Screen joint, top 365.7 ft. (NAVD88) or 53.0 ft.

I. Well bottom 355.7 ft. (NAVD88) or 63.0 ft.


J. Filter pack, bottom 355.2 ft. (NAVD88) or 63.5 ft.

K. Borehole, bottom 352.7 ft. (NAVD88) or 66.0 ft.

L. Borehole, diameter 6.0 in.

M. O.D. well casing 2.38 in.

N. I.D. well casing 2.07 in.

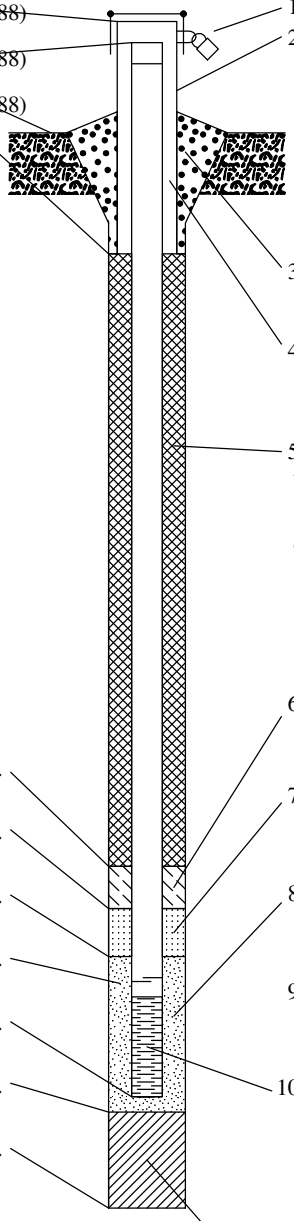

1. Cap and lock? ☒ Yes ☐ No
2. Protective cover pipe:
   a. Inside diameter: 4.0 in.
   b. Length: 5.0 ft.
   c. Material: Steel ☒ / Other ☐
   d. Additional protection? ☒ Yes ☐ No
   If yes, describe: Three steel bollards
3. Surface seal: Bentonite ☐ / Concrete ☒ / Other ☐
4. Material between well casing and protective pipe: Bentonite ☒ / Sand / Other ☒
5. Annular space seal: a. Granular/Chipped Bentonite ☐
   b. ____ Lbs/gal mud weight . . . Bentonite-sand slurry ☐
   c. ____ Lbs/gal mud weight . . . Bentonite slurry ☐
   d. 30 % Bentonite . . . Bentonite-cement grout ☒
   e. ____ Ft^3 volume added for any of the above
   f. How installed: Tremie ☐ / Tremie pumped ☒ / Gravity ☐
6. Bentonite seal: a. Bentonite granules ☐
   b. ☐ 1/4 in. ☒ 3/8 in. ☐ 1/2 in. Bentonite chips ☒
   c. ____ Other ☐
7. Fine sand material: Manufacturer, product name & mesh size
   a. ____
   b. Volume added ____ ft^3
8. Filter pack material: Manufacturer, product name & mesh size
   a. Unimin Corporation, FILTERSIL
   b. Volume added ____ ft^3
9. Well casing: Flush threaded PVC schedule 40 ☒ / Flush threaded PVC schedule 80 ☐ / ____ Other ☐
10. Screen material: Schedule 40 PVC
    a. Screen Type: Factory cut ☒ / Continuous slot ☐ / ____ Other ☐
    b. Manufacturer ____
    c. Slot size: 0.010 in.
    d. Slotted length: 10.0 ft.
11. Backfill material (below filter pack): None ☐
    2.1' of bentonite chips, 0.4' of bedrock drill cuttings Other ☒

I hereby certify that the information on this form is true and correct to the best of my knowledge. Date Modified: 2/26/2016

Signature: Brad Rueter

Firm: Natural Resource Technology
234 W. Florida Street, Floor 5, Milwaukee, WI 53204
Tel: (414) 837-3607
Fax: (414) 837-3608

SOIL BORING LOG INFORMATION

NATURAL RESOURCE TECHNOLOGY

Facility/Project Name	License/Permit/Monitoring Number	Boring Number
Baldwin Energy Complex		PZ-170

Boring Drilled By: Name of crew chief (first, last) and Firm	Date Drilling Started	Date Drilling Completed	Drilling Method
Chad Dutton Bulldog Drilling	7/29/2015	7/29/2015	hollow stem auger

Common Well Name	Final Static Water Level	Surface Elevation	Borehole Diameter
PZ-170	Feet (NAVD88)	418.58 Feet (NAVD88)	8.3 inches

Local Grid Origin ☐ (estimated: ☐) or Boring Location ☒

State Plane 556,822.69 N, 2,381,944.92 E E/W

1/4 of 1/4 of Section , T N, R

Lat 38° 11' 44.106"

Long -89° 52' 10.6752"

Local Grid Location ☐N ☐S Feet ☐E ☐W Feet

Facility ID	County	State	Civil Town/City/ or Village
	Randolph	Illinois	Baldwin

Sample Number and Type	Length Att. & Recovered (in)	Blow Counts	Depth In Feet	Soil/Rock Description And Geologic Origin For Each Major Unit	USCS	Graphic Log	Well Diagram	Soil Properties: Compressive Strength (tsf)	Moisture Content	Liquid Limit	Plasticity Index	P 200	RQD/ Comments
1 SS	24 8	4 5 6 9	0	0 - 2' **SILTY CLAY** CL/ML, yellowish brown (10YR 5/6), trace brown (10YR 5/3) and very dark brown (10YR 2/2) mottling, silt (15-25%), trace roots, grass, gravel, and coarse sand, cohesive, nonplastic to low plasticity, hard (>4.5 tsf), dry.	CL/ML								
2 ST	24 21		2	2 - 4' Shelby Tube Sample.									ST2: 24" push at 500lbs of pressure.
3 SS	24 15	2 3 5 7	4	4 - 8' **SILTY CLAY** CL/ML, yellowish brown (10YR 5/6), trace brown (10YR 5/3) and very dark brown (10YR 2/2) mottling, silt (5-15%), trace very fine sand and gravel, low plasticity, very stiff to hard (2.5->4.5 tsf), dry.									
4 SS	24 17	3 5 8 8	6	6' - 7.4' trace gray (10YR 5/1) mottling.	CL/ML								
5 SS	24 17	3 4 6 6	8	8 - 10' **SILTY CLAY** to **LEAN CLAY:** CL/ML, yellowish brown (10YR 5/6), trace brown (10YR 5/3) and very dark brown (10YR 2/2) mottling, silt (5-15%), trace very fine sand and gravel, silt content decreases with depth, clay content increases with depth, medium plasticity, very stiff (3.25 tsf), dry.	CL/ML								
6 SS	24 20	3 4 5 5	10	10 - 12' **LEAN CLAY:** CL, brown (5YR 4/3), trace very dark brown (10YR 2/2) mottling, trace silt, silt content increasing with depth, medium to high plasticity, stiff (1.75-2.0 tsf).	CL								ST7: 24" push at 250lbs of pressure.
7 ST	24 24		12	12 - 14' Shelby Tube Sample.									
			13										

I hereby certify that the information on this form is true and correct to the best of my knowledge.

Signature

Firm Natural Resource Technology
234 W. Florida St., Fifth Floor, Milwaukee, WI 53204
Tel: (414) 837-3607
Fax: (414) 837-3608

NATURAL RESOURCE TECHNOLOGY

Boring Number PZ-170

Sample Number and Type	Sample Length Att. & Recovered (in)	Blow Counts	Depth In Feet	Soil/Rock Description And Geologic Origin For Each Major Unit	USCS	Graphic Log	Well Diagram	Soil Properties: Compressive Strength (tsf)	Moisture Content	Liquid Limit	Plasticity Index	P 200	RQD/ Comments
			12	12 - 14' Shelby Tube Sample. *(continued)*									
8 SS	24 21	3 5 7 8	14	14 - 24' **SILTY CLAY** CL/ML, yellowish brown (10YR 5/6), trace brown (10YR 5/3) and very dark brown (10YR 2/2) mottling, silt (10-20%), trace gravel, cohesive, low plasticity, stiff to very stiff (1.0-3.0 tsf), dry to moist. 14.9' - 15.3' very dark brown (10YR 2/2) mottling.									
9 SS	24 24	2 4 4 6	16	16' - 18.5' increaed very dark brown (10YR 2/2) mottling (5-15%), very fine sand (0-10%), trace fine gravel, subangular, cohesive, low to medium plasticity, dry to moist. 16.8' - 17.1' very dark brown (10YR 2/2) mottling.									
10 SS	24 24	1 3 3 3	18	18' - 20' silt (15-25%), very fine sand (0-10%), trace fine gravel, medium plasticity, moist.									
			19	19' layer of gravel (2" thick, subangular to subrounded).	CL/ML								
11 SS	24 20	1 2 5 7	20	19.8' very soft (0.25 tsf). 20' - 24' subangular to subrounded gravel, low plasticity, dry to moist.									
			21	20.8' increased gravel content (10-15%). 21.2' decrease in gravel content (5-15%).									
12 SS	24 20.5	3 6 8 10	22										
			23										
13 ST	24 24		24	24 - 26' Shelby Tube Sample.									ST13: 24" push at 650lbs of pressure.
			25										
14 SS	24 22	3 6 12 14	26	26 - 28.2' **SILTY CLAY** CL/ML, yellowish brown (10YR 5/6), trace brown (10YR 5/3) and very dark brown (10YR 2/2) mottling, silt (10-30%), very fine sand (0-15%), trace fine subangular to subrounded gravel, gravel decreases with depth to no gravel, trace <1mm thick very fine sand seams, cohesive, low to medium plasticity, plasticity increasing with depth, very stiff to hard (2.0->4.5 tsf), moist, decreasing silt and sand content with depth.	CL/ML								
15 SS	24 22	9 17 24 35	28										
			29	28.2 - 30' **LEAN CLAY:** CL, very dark gray (2.5Y 3/1), trace silt, cohesive, medium to high plasticity, hard (>4.5 tsf), dry.	CL								
16 SS	17 13	11 30 50 for 5"	30	28.5' black (2.5Y 2.5/1). 28.9' greenish gray (GLEY 1 6/1). 30 - 31.1' **SHALE:** to **LEAN CLAY:** BDX (SH), greenish gray (GLEY 1 6/1), trace silt, cohesive, medium to high plasticity, dry, shale (residual soil to highly decomposed, very weak, fissile).	BDX (SH)								
			31	31.1' End of Boring.									Hollow Stem Auger Refusal at 31.1 ft bgs on Shale Bedrock.

KELRON ENVIRONMENTAL
Incorporated


LOG OF PROBEHOLE TPZ-164

Phase II Hydrogeologic Investigation
Baldwin Energy Complex
Dynegy Midwest Generation, Inc.

Date Completed	: 08/26/2013	Driller	: John Gates
Hole Diameter	: 8 1/2" OD / 4 1/4" ID	Geologist	: Stuart Cravens (Kelron)
Drilling Method	: HSA (CME-55LC)	Ground Elevation	: 432.50
Sampling Method	: Split Spoon / Shelby Tube	Casing (MP) Elevation	: 435.10
Drilling Company	: Bulldog Drilling, LLC	X,Y Coordinates	: 2383909, 556829

Depth in Feet	DESCRIPTION	Surf. Elev. 432.50	Samples	Blow Count	Recovery inches	Qp TSF	USCS	GRAPHIC
0	FILL - Bottom Ash, coarse, black (10YR 2/1), dry							
1								
2								
		430						
3	- moist <Shelby Tube Sample ST164-5 @ 3-5'> grain size analysis (Ash): 50% Sand, 42.9% Silt, 7.1% Clay							
		429						
4			1		17/24		AR	
	- wet	428						
5								
		427						
6								
		426						
7								
		425						
8								
		424						
9	CLAY (lean), stiff, medium to high plasticity, dark gray (10YR 4/1), moist - @8.9' - light yellowish brown (10YR 6/4) with <10% light gray mottling - @9.3' - gray (10YR 6/1) with 25-50% brownish-yellow mottling (10YR 6/6)		2	3 3 5	18/18		CL	
		423						
10								
	- light olive brown <Shelby Tube Sample ST164-12 @ 10-12'> grain size analysis: 7.2% Sand, 62.2% Silt, 30.6% Clay	422						
11			3		23/24		CL	
		421						
12	END BOREHOLE AT 10.3 FEET BLS END Split-Spoon Sampling at 12 feet BLS							
		420						
		419						

Well: TPZ-164
Elev.: 435.10

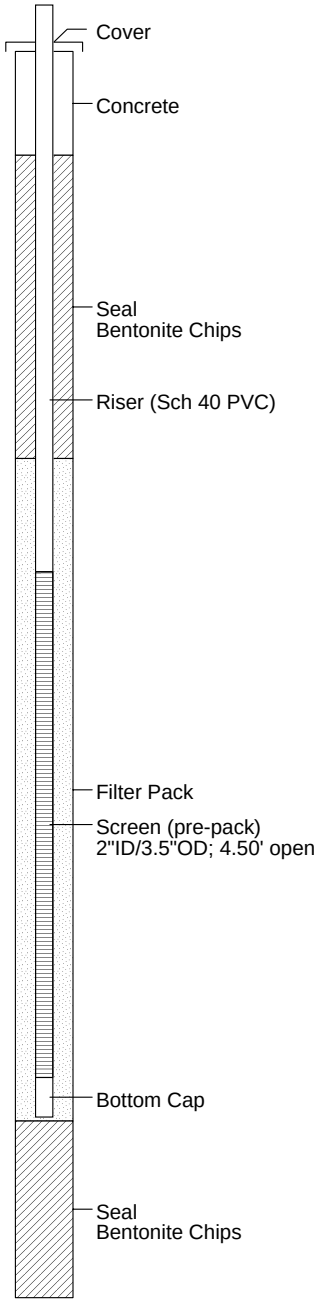

11-08-2013 C:\Consulting AlPower Plants\Baldwin\Baldwin 2013 Hydrogeologic Study\Field Work Phase\Boring Logs\BEC164.BOR

KELRON ENVIRONMENTAL
Incorporated


LOG OF PROBEHOLE TPZ-164

Phase II Hydrogeologic Investigation
Baldwin Energy Complex
Dynegy Midwest Generation, Inc.

Date Completed	: 08/26/2013	Driller	: John Gates
Hole Diameter	: 8 1/2" OD / 4 1/4" ID	Geologist	: Stuart Cravens (Kelron)
Drilling Method	: HSA (CME-55LC)	Ground Elevation	: 432.50
Sampling Method	: Split Spoon / Shelby Tube	Casing (MP) Elevation	: 435.10
Drilling Company	: Bulldog Drilling, LLC	X,Y Coordinates	: 2383909, 556829

Depth in Feet	DESCRIPTION	Surf. Elev. 432.50	Samples	Blow Count	Recovery inches	Qp TSF	USCS	GRAPHIC
0	FILL - Bottom Ash, coarse, black (10YR 2/1), dry							
1								
2								
		430						
3	- moist <Shelby Tube Sample ST164-5 @ 3-5'> grain size analysis (Ash): 50% Sand, 42.9% Silt, 7.1% Clay							
		429						
4			1		17/24		AR	
	- wet	428						
5								
		427						
6								
		426						
7								
		425						
8								
		424						
9	CLAY (lean), stiff, medium to high plasticity, dark gray (10YR 4/1), moist - @8.9' - light yellowish brown (10YR 6/4) with <10% light gray mottling - @9.3' - gray (10YR 6/1) with 25-50% brownish-yellow mottling (10YR 6/6)		2	3 3 5	18/18		CL	
		423						
10								
	- light olive brown <Shelby Tube Sample ST164-12 @ 10-12'> grain size analysis: 7.2% Sand, 62.2% Silt, 30.6% Clay	422						
11			3		23/24		CL	
		421						
12	END BOREHOLE AT 10.3 FEET BLS END Split-Spoon Sampling at 12 feet BLS							
		420						
		419						

Well: TPZ-164
Elev.: 435.10

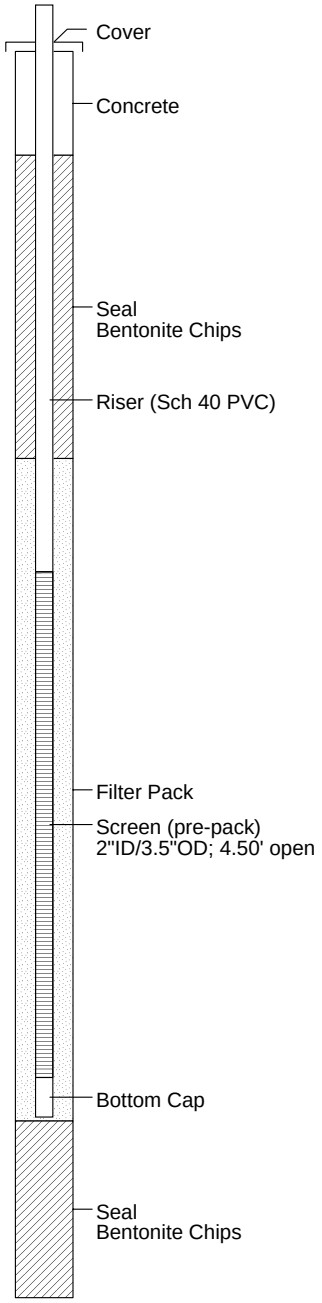

11-08-2013 C:\Consulting AlPower Plants\Baldwin\Baldwin 2013 Hydrogeologic Study\Field Work Phase\Boring Logs\BEC164.BOR

RAMBOLL

SOIL BORING LOG INFORMATION

Facility/Project Name	License/Permit/Monitoring Number	Boring Number
Baldwin Power Plant		XPW01

Boring Drilled By: Name of crew chief (first, last) and Firm	Date Drilling Started	Date Drilling Completed	Drilling Method
Arlen Little Cascade Drilling	9/23/2022	9/23/2022	Sonic

Common Well Name	Final Static Water Level	Surface Elevation	Borehole Diameter
XPW01	Feet (NAVD88)	435.12 Feet (NAVD88)	6.0 inches

Local Grid Origin ☐ (estimated: ☐) or Boring Location ☒

State Plane 557,530.38 N, 2,383,427.03 E E/W

1/4 of 1/4 of Section , T N, R

Lat 38° 11' 51.0807"

Long -89° 51' 52.1047"

Local Grid Location

Feet ☐ N ☐ S Feet ☐ E ☐ W

Facility ID	County	State	Civil Town/City/ or Village
	Randolph	IL	Baldwin

Sample Number and Type	Sample Length Att. & Recovered (in)	Blow Counts	Depth In Feet	Soil/Rock Description And Geologic Origin For Each Major Unit	USCS	Graphic Log	Well Diagram	PID 10.6 eV Lamp	Soil Properties: Compressive Strength (tsf)	Moisture Content	Liquid Limit	Plasticity Index	P 200	RQD/ Comments
1 CS	120 45		0	0 - 0.5' **FILL, ASH (Coal):** SM, black (10YR 2/1), silt to sand-sized ash, organic material (5-10%), loose, wet.	(FILL) SM									CS= Core Sample
			1	0.5 - 1.5' **FILL, SILTY CLAY:** CL/ML, medium to high plasticity, stiff.	(FILL) CL/ML				1					
			2	1.5 - 3.2' **FILL, ASH (Coal):** SM, black (10YR 2/1), silt to sand-sized ash, wet.	(FILL) SM									
			3	3.2 - 4.1' **FILL, SILTY CLAY:** CL/ML, gray (10YR 5/1), medium plasticity, soft, moist.	(FILL) CL/ML				0.5					
			4	4.1 - 11' **FILL, ASH (Coal):** SM, black (10YR 2/1), silt to sand-sized ash, wet.										
			5	5.4' very dark gray.										
			6											
			7		(FILL) SM									
			8											
			9											
2 CS	48 30		10											
			11	11 - 11.9' **FILL, ASH (Coal):** SW-SM, black (10YR 2/1), silt to sand-sized ash, wet.	(FILL) SW-SM									
			12											

I hereby certify that the information on this form is true and correct to the best of my knowledge.

Signature

Firm Ramboll
234 W Florida Street, 5th Floor, Milwaukee, WI 53204
Tel: (414)837-3607
Fax: (414)837-3608

Boring Number XPW01 Page 2 of 2

Sample Number and Type	Sample Length Att. & Recovered (in)	Blow Counts	Depth In Feet	Soil/Rock Description And Geologic Origin For Each Major Unit	U S C S	Graphic Log	Well Diagram	PID 10.6 eV Lamp	Soil Properties: Compressive Strength (tsf)	Soil Properties: Moisture Content	Soil Properties: Liquid Limit	Soil Properties: Plasticity Index	Soil Properties: P 200	RQD/ Comments
			13	11.9 - 14' **SILTY CLAY:** CL/ML, dark grayish brown (10YR 4/2), yellowish brown to gray (10YR 5/1) mottling (10-20%), medium to high plasticity, very stiff, moist. *(continued)*	CL/ML				2.75					
			14	14' End of Boring.					3					

RAMBOLL

SOIL BORING LOG INFORMATION

Facility/Project Name	License/Permit/Monitoring Number	Boring Number
Baldwin Power Plant		XPW02

Boring Drilled By: Name of crew chief (first, last) and Firm	Date Drilling Started	Date Drilling Completed	Drilling Method
Arlen Little Cascade Drilling	9/24/2022	9/24/2022	Sonic

Common Well Name	Final Static Water Level	Surface Elevation	Borehole Diameter
XPW02	Feet (NAVD88)	434.86 Feet (NAVD88)	6.0 inches

Local Grid Origin ☐ (estimated: ☐) or Boring Location ☒

State Plane 557,667.96 N, 2,384,171.76 E E/W

1/4 of 1/4 of Section , T N, R

Lat 38° 11' 52.4167"

Long -89° 51' 42.7697"

Local Grid Location

Feet ☐ N ☐ S Feet ☐ E ☐ W

Facility ID	County	State	Civil Town/City/ or Village
	Randolph	IL	Baldwin

Sample Number and Type	Sample Length Att. & Recovered (in)	Blow Counts	Depth In Feet	Soil/Rock Description And Geologic Origin For Each Major Unit	USCS	Graphic Log	Well Diagram	PID 10.6 eV Lamp	Soil Properties: Compressive Strength (tsf)	Moisture Content	Liquid Limit	Plasticity Index	P 200	RQD/ Comments
1 CS	120 120		0	0 - 9.5' **FILL, ASH (Coal):** SM, greenish black (GLEY 1 2.5/1), silt to sand-sized ash, gravel (0-5%), loose, moist.	(FILL) SM									CS=Core Sample
			1											
			2											
			3											
			4											
			5											
			6											
			7											
			8											
			9											
2 CS	48 48		10	9.5 - 11' **FILL, ASH (Coal):** SW-SM, reddish black (2.5YR 2.5/1), silt to sand-sized ash, silt (5-15%), moist to wet.	(FILL) SW-SM									
			11	11 - 14' **SILTY CLAY:** CL/ML, dark greenish gray (GLEY 1 4/1), medium to high plasticity, stiff to very stiff, moist.	CL/ML				1.25					
			12											

I hereby certify that the information on this form is true and correct to the best of my knowledge.

Signature

Firm Ramboll
234 W Florida Street, 5th Floor, Milwaukee, WI 53204
Tel: (414)837-3607
Fax: (414)837-3608

Boring Number XPW02 Page 2 of 2

Sample Number and Type	Sample Length Att. & Recovered (in)	Blow Counts	Depth In Feet	Soil/Rock Description And Geologic Origin For Each Major Unit	U S C S	Graphic Log	Well Diagram	PID 10.6 eV Lamp	Soil Properties: Compressive Strength (tsf)	Soil Properties: Moisture Content	Soil Properties: Liquid Limit	Soil Properties: Plasticity Index	Soil Properties: P 200	RQD/ Comments
			13	11 - 14' **SILTY CLAY:** CL/ML, dark greenish gray (GLEY 1 4/1), medium to high plasticity, stiff to very stiff, moist. *(continued)* 13' yellowish brown (10YR 5/4).	CL/ML				2.5 2					
			14	14' End of Boring.										

RAMBOLL

SOIL BORING LOG INFORMATION

Facility/Project Name	License/Permit/Monitoring Number	Boring Number
Baldwin Power Plant		XPW04

Boring Drilled By: Name of crew chief (first, last) and Firm	Date Drilling Started	Date Drilling Completed	Drilling Method
Blake Weller Cascade Drilling	9/24/2022	9/24/2022	Sonic

Common Well Name	Final Static Water Level	Surface Elevation	Borehole Diameter
XPW04	Feet (NAVD88)	430.59 Feet (NAVD88)	6.0 inches

Local Grid Origin ☐ (estimated: ☐) or Boring Location ☒

State Plane 556,502.51 N, 2,383,618.45 E E/W

1/4 of 1/4 of Section , T N, R

Lat 38° 11' 40.9132"

Long -89° 51' 49.7489"

Local Grid Location: Feet ☐ N ☐ S, Feet ☐ E ☐ W

Facility ID	County	State	Civil Town/City/ or Village
	Randolph	IL	Baldwin

Sample Number and Type	Sample Length Att. & Recovered (in)	Blow Counts	Depth In Feet	Soil/Rock Description And Geologic Origin For Each Major Unit	USCS	Graphic Log	Well Diagram	PID 10.6 eV Lamp	Soil Properties: Compressive Strength (tsf)	Moisture Content	Liquid Limit	Plasticity Index	P 200	RQD/ Comments
1 CS	120 85		0	0 - 6' **FILL, ASH (Coal):** SM, black (10YR 2/1) to very dark gray (10YR 3/1), silt to sand-sized ash, clay (5-15%), gravel (0-5%), wood (0-5%), moist.	(FILL) SM									CS=Core Sample
			6	6 - 16.5' **FILL, ASH (Coal):** SW, black (10YR 2/1), sand-sized ash, silt (10-20%), clay (0-5%), loose, wet.	(FILL) SW									
2 CS	60 60		10											
			12											

I hereby certify that the information on this form is true and correct to the best of my knowledge.

Signature

Firm Ramboll
234 W Florida Street, 5th Floor, Milwaukee, WI 53204
Tel: (414)837-3607
Fax: (414)837-3608

Boring Number XPW04 Page 2 of 2

Sample Number and Type	Sample Length Att. & Recovered (in)	Blow Counts	Depth In Feet	Soil/Rock Description And Geologic Origin For Each Major Unit	U S C S	Graphic Log	Well Diagram	PID 10.6 eV Lamp	Soil Properties: Compressive Strength (tsf)	Soil Properties: Moisture Content	Soil Properties: Liquid Limit	Soil Properties: Plasticity Index	Soil Properties: P 200	RQD/ Comments
			13	6 - 16.5' **FILL, ASH (Coal):** SW, black (10YR 2/1), sand-sized ash, silt (10-20%), clay (0-5%), loose, wet. *(continued)*	(FILL) SW									
			14											
3 CS	60 50.4		15	15' interbedded silty clay.										
			16											
			17	16.5 - 20' **SILTY CLAY:** CL/ML, greenish gray (GLEY 1 6/1), yellowish brown mottling (10%), sand (0-5%), medium to high plasticity, very stiff, moist.	CL/ML				2.75					
			18						3.25					
			19						3.5					
			20	20' End of Boring.										

RAMBOLL

SOIL BORING LOG INFORMATION

Facility/Project Name	License/Permit/Monitoring Number	Boring Number
Baldwin Power Plant		XPW05

Boring Drilled By: Name of crew chief (first, last) and Firm	Date Drilling Started	Date Drilling Completed	Drilling Method
Blake Weller Cascade Drilling	9/24/2022	9/24/2022	Sonic

Common Well Name	Final Static Water Level	Surface Elevation	Borehole Diameter
XPW05	Feet (NAVD88)	434.12 Feet (NAVD88)	6.0 inches

Local Grid Origin ☐ (estimated: ☐) or Boring Location ☒
State Plane 557,062.95 N, 2,384,034.20 E E/W
1/4 of 1/4 of Section , T N, R
Lat 38° 11' 46.4401"
Long -89° 51' 44.5179"
Local Grid Location
Feet ☐ N ☐ S Feet ☐ E ☐ W

Facility ID	County	State	Civil Town/City/ or Village
	Randolph	IL	Baldwin

Sample Number and Type	Sample Length Att. & Recovered (in)	Blow Counts	Depth In Feet	Soil/Rock Description And Geologic Origin For Each Major Unit	USCS	Graphic Log	Well Diagram	PID 10.6 eV Lamp	Soil Properties: Compressive Strength (tsf)	Moisture Content	Liquid Limit	Plasticity Index	P 200	RQD/ Comments
1 CS	120 55		0	0 - 21.9' **ASH (Coal):** (SW)g, black (10YR 2/1) to very dark gray (10YR 3/1), sand-sized ash, silt (5-15%), clay (0-5%), organic material (0-5%), loose, moist.	(SW)g									
			1											
			2											
			3											
			4											
			5											
			6											
			7											
			8											
			9											
2 CS	120 88		10											
			11											
			12											

I hereby certify that the information on this form is true and correct to the best of my knowledge.

Signature

Firm Ramboll
234 W Florida Street, 5th Floor, Milwaukee, WI 53204
Tel: (414)837-3607
Fax: (414)837-3608

Boring Number XPW05 Page 2 of 2

Sample Number and Type	Sample Length Att. & Recovered (in)	Blow Counts	Depth In Feet	Soil/Rock Description And Geologic Origin For Each Major Unit	U S C S	Graphic Log	Well Diagram	PID 10.6 eV Lamp	Soil Properties: Compressive Strength (tsf)	Soil Properties: Moisture Content	Soil Properties: Liquid Limit	Soil Properties: Plasticity Index	Soil Properties: P 200	RQD/ Comments
			13	0 - 21.9' **ASH (Coal):** (SW)g, black (10YR 2/1) to very dark gray (10YR 3/1), sand-sized ash, silt (5-15%), clay (0-5%), organic material (0-5%), loose, moist. *(continued)*										
			14											
			15	15' saturated.										
			16											
			17		(SW)g									
			18											
			19											
3 CS	120 120		20											
			21											
			22	21.9 - 24.5' **ASH (Coal):** ML, dark gray (10YR 4/1) to dark grayish brown (10YR 4/2), silt-sized ash, clay (5-15%), sand (0-5%), non-plastic, wet.										
			23		ML									
			24											
			25	24.5 - 28.2' **ASH (Coal):** (SW)g, black (10YR 2/1), sand-sized ash, silt (5-15%), loose, wet.										
			26		(SW)g									
			27											
			28											
			29	28.2 - 30' **SILTY CLAY:** CL/ML, gray (10YR 5/1), light yellowish brown (10YR 6/4) mottling, sand (0-5%), very stiff to hard, medium plasticity, moist.	CL/ML				3.5					
			30	30' End of Boring.					4.5					

RAMBOLL

SOIL BORING LOG INFORMATION

Facility/Project Name	License/Permit/Monitoring Number	Boring Number
Baldwin Power Plant		XPW06

Boring Drilled By: Name of crew chief (first, last) and Firm	Date Drilling Started	Date Drilling Completed	Drilling Method
Arlen Little Cascade Drilling	9/22/2022	9/22/2022	Sonic

Common Well Name	Final Static Water Level	Surface Elevation	Borehole Diameter
XPW06	Feet (NAVD88)	418.06 Feet (NAVD88)	6.0 inches

Local Grid Origin ☐ (estimated: ☐) or Boring Location ☒

State Plane 557,323.97 N, 2,382,140.04 E E/W

1/4 of 1/4 of Section , T N, R

Lat 38° 11' 49.0814"

Long -89° 52' 8.2353"

Local Grid Location

Feet ☐ N ☐ S Feet ☐ E ☐ W

Facility ID	County	State	Civil Town/City/ or Village
	Randolph	IL	Baldwin

Sample Number and Type	Sample Length Att. & Recovered (in)	Blow Counts	Depth In Feet	Soil/Rock Description And Geologic Origin For Each Major Unit	USCS	Graphic Log	Well Diagram	PID 10.6 eV Lamp	Soil Properties: Compressive Strength (tsf)	Moisture Content	Liquid Limit	Plasticity Index	P 200	RQD/ Comments
1 CS	72 72		0	0 - 5' **FILL, ASH (Coal):** SM, black (10YR 2/1) to very dark grayish brown (10YR 3/2), silt to sand-sized ash, angular gravel (5-15%), clay (5-15%), loose, moist.	(FILL) SM									CS=Core Sample
			5	5 - 5.4' **FILL, ASH (Coal):** CL/ML, dark greenish gray (GLEY 1 4/1), medium plasticity, soft.	(FILL) CL/ML									
2 CS	120 120		6	5.4 - 9.9' **FILL, ASH (Coal):** SM, black (10YR 2/1), silt to sand-sized ash, clay (5-15%), loose, moist.	(FILL) SM									
			7	7 - 9.9' interbedded silty clay.										
			10	9.9 - 16' **SILTY CLAY:** CL/ML, greenish gray (GLEY 1 6/1), sand (0-5%), organic material (0-5%), medium to high plasticity, very stiff, moist. 10.5' light olive brown (2.5Y 5/3), yellowish brown to reddish brown mottling (50%).	CL/ML									

I hereby certify that the information on this form is true and correct to the best of my knowledge.

Signature

Firm Ramboll
234 W Florida Street, 5th Floor, Milwaukee, WI 53204
Tel: (414)837-3607
Fax: (414)837-3608

Boring Number XPW06 Page 2 of 2

Sample Number and Type	Sample Length Att. & Recovered (in)	Blow Counts	Depth In Feet	Soil/Rock Description And Geologic Origin For Each Major Unit	USCS	Graphic Log	Well Diagram	PID 10.6 eV Lamp	Soil Properties: Compressive Strength (tsf)	Soil Properties: Moisture Content	Soil Properties: Liquid Limit	Soil Properties: Plasticity Index	Soil Properties: P 200	RQD/ Comments
			13	9.9 - 16' **SILTY CLAY:** CL/ML, greenish gray (GLEY 1 6/1), sand (0-5%), organic material (0-5%), medium to high plasticity, very stiff, moist. *(continued)*										
			14	13.7' dark greenish gray (GLEY 1 4/1), reddish brown mottling (10%).	CL/ML									
			15											
			16	16' End of Boring.										

RAMBOLL

MONITORING WELL CONSTRUCTION

Facility/Project Name: Baldwin Power Plant	Local Grid Location of Well: ____ ft. ☐ N. ☐ S. ____ ft. ☐ E. ☐ W.	Well Name: XPW01
Facility License, Permit or Monitoring No.	Local Grid Origin ☐ (estimated: ☐) or Well Location ☒ Lat. 38° 11' 51.1" Long. -89° 51' 52.1" or	
Facility ID	St. Plane 557,530 ft. N, 2,383,427 ft. E. E /Ⓦ	Date Well Installed: 09/23/2022
Type of Well	Section Location of Waste/Source: ____ 1/4 of ____ 1/4 of Sec. ____, T. ____ N, R. ____ ☐ E ☐ W	Well Installed By: (Person's Name and Firm): Arlen Little
Distance from Waste/Source ft. / State: IL	Location of Well Relative to Waste/Source: u ☐ Upgradient s ☐ Sidegradient d ☐ Downgradient n ☐ Not Known / Gov. Lot Number: ____	Cascade Drilling

A. Protective pipe, top elevation 438.45 ft. (NAVD88)

B. Well casing, top elevation 437.66 ft. (NAVD88)

C. Land surface elevation 435.12 ft. (NAVD88)

D. Surface seal, bottom 434.1 ft. (NAVD88) or 1.0 ft.

12. USCS classification of soil near screen:
GP ☐ GM ☐ GC ☐ GW ☐ SW ☒ SP ☐
SM ☒ SC ☐ ML ☐ MH ☐ CL ☐ CH ☐
Bedrock ☐

13. Sieve analysis attached? ☐ Yes ☒ No

14. Drilling method used: Rotary ☐ Hollow Stem Auger ☐ Sonic Other ☒

15. Drilling fluid used: Water ☐ 0 2 Air ☐ Drilling Mud ☐ 0 3 None ☒

16. Drilling additives used? ☐ Yes ☒ No

Describe ____

17. Source of water (attach analysis, if required):

E. Bentonite seal, top 434.1 ft. (NAVD88) or 1.0 ft.

F. Fine sand, top 431.1 ft. (NAVD88) or 4.0 ft.

G. Filter pack, top 430.1 ft. (NAVD88) or 5.0 ft.

H. Screen joint, top 428.1 ft. (NAVD88) or 7.0 ft.

I. Well bottom 423.1 ft. (NAVD88) or 12.0 ft.


J. Filter pack, bottom 421.1 ft. (NAVD88) or 14.0 ft.

K. Borehole, bottom 421.1 ft. (NAVD88) or 14.0 ft.

L. Borehole, diameter 6.0 in.

M. O.D. well casing 2.38 in.

N. I.D. well casing 2.07 in.

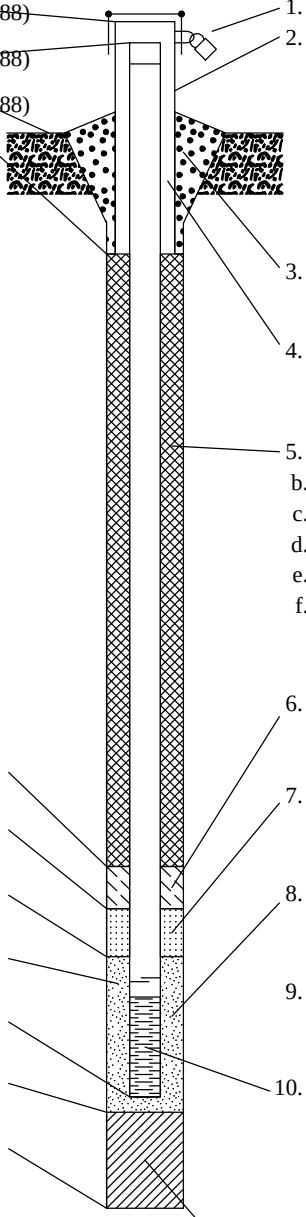

1. Cap and lock? ☒ Yes ☐ No
2. Protective cover pipe:
   a. Inside diameter: 4.0 in.
   b. Length: 5.0 ft.
   c. Material: Steel ☒ Other ☐ ____
   d. Additional protection? ☐ Yes ☒ No
   If yes, describe: ____
3. Surface seal: Bentonite ☐ Concrete ☒ Other ☐ ____
4. Material between well casing and protective pipe: Bentonite ☐ Other ☐ ____
5. Annular space seal: a. Granular/Chipped Bentonite ☒
   b. ____ Lbs/gal mud weight . . . Bentonite-sand slurry ☐
   c. ____ Lbs/gal mud weight . . . Bentonite slurry ☐
   d. ____ % Bentonite . . . Bentonite-cement grout ☐
   e. ____ Ft^3 volume added for any of the above
   f. How installed: Tremie ☐ Tremie pumped ☐ Gravity ☒
6. Bentonite seal: a. Bentonite granules ☐
   b. ☐ 1/4 in. ☒ 3/8 in. ☐ 1/2 in. Bentonite chips ☒
   c. ____ Other ☐
7. Fine sand material: Manufacturer, product name & mesh size
   a. ____
   b. Volume added ____ ft^3
8. Filter pack material: Manufacturer, product name & mesh size
   a. Filtersil
   b. Volume added ____ ft^3
9. Well casing: Flush threaded PVC schedule 40 ☒ Flush threaded PVC schedule 80 ☐ Other ☐ ____
10. Screen material: Schedule 40 PVC
    a. Screen Type: Factory cut ☒ Continuous slot ☐ Other ☐ ____
    b. Manufacturer ____
    c. Slot size: 0.010 in.
    d. Slotted length: 5.0 ft.
11. Backfill material (below filter pack): None ☒ Other ☐ ____

I hereby certify that the information on this form is true and correct to the best of my knowledge. Date Modified: 12/16/2022

Signature ____ Firm Ramboll
234 W Florida Street, 5th Floor, Milwaukee, WI 53204
Tel: (414)837-3607
Fax: (414)837-3608

RAMBOLL

MONITORING WELL CONSTRUCTION

Facility/Project Name: Baldwin Power Plant

Facility License, Permit or Monitoring No.:

Facility ID:

Type of Well:

Distance from Waste/Source: ft.

State: IL

Local Grid Location of Well: ft. ☐ N. ☐ S. ft. ☐ E. ☐ W.

Local Grid Origin ☐ (estimated: ☐) or Well Location ☒

Lat. 38° 11' 52.4" Long. -89° 51' 42.8" or

St. Plane 557,668 ft. N, 2,384,172 ft. E. E /Ⓦ

Section Location of Waste/Source: ☐ E ☐ W

1/4 of 1/4 of Sec. , T. N, R.

Location of Well Relative to Waste/Source: u ☐ Upgradient s ☐ Sidegradient d ☐ Downgradient n ☐ Not Known

Gov. Lot Number:

Well Name: XPW02

Date Well Installed: 09/24/2022

Well Installed By: (Person's Name and Firm)

Arlen Little

Cascade Drilling

A. Protective pipe, top elevation 438.60 ft. (NAVD88)

B. Well casing, top elevation 437.92 ft. (NAVD88)

C. Land surface elevation 434.86 ft. (NAVD88)

D. Surface seal, bottom 433.9 ft. (NAVD88) or 1.0 ft.

12. USCS classification of soil near screen:
GP ☐ GM ☐ GC ☐ GW ☐ SW ☒ SP ☐
SM ☒ SC ☐ ML ☐ MH ☐ CL ☐ CH ☐
Bedrock ☐

13. Sieve analysis attached? ☐ Yes ☒ No

14. Drilling method used: Rotary ☐
Hollow Stem Auger ☐
Sonic Other ☒

15. Drilling fluid used: Water ☐ 0 2 Air ☐
Drilling Mud ☐ 0 3 None ☒

16. Drilling additives used? ☐ Yes ☒ No

Describe

17. Source of water (attach analysis, if required):

E. Bentonite seal, top 433.9 ft. (NAVD88) or 1.0 ft.

F. Fine sand, top 430.9 ft. (NAVD88) or 4.0 ft.

G. Filter pack, top 429.9 ft. (NAVD88) or 5.0 ft.

H. Screen joint, top 428.9 ft. (NAVD88) or 6.0 ft.

I. Well bottom 423.9 ft. (NAVD88) or 11.0 ft.


J. Filter pack, bottom 422.9 ft. (NAVD88) or 12.0 ft.

K. Borehole, bottom 420.9 ft. (NAVD88) or 14.0 ft.

L. Borehole, diameter 6.0 in.

M. O.D. well casing 2.38 in.

N. I.D. well casing 2.07 in.

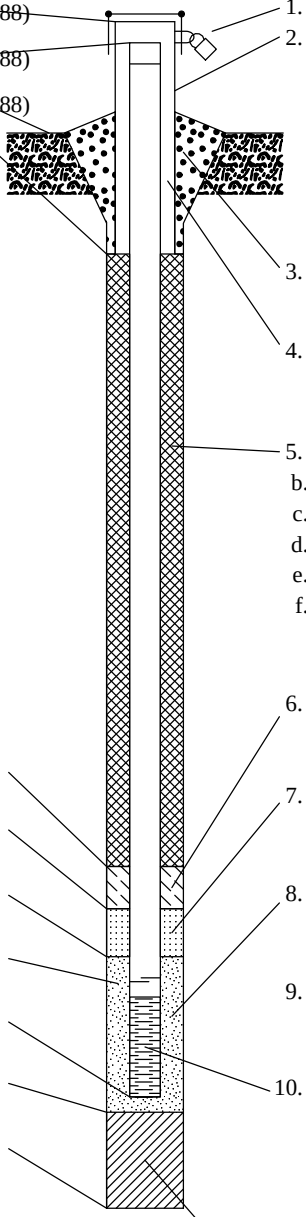

1. Cap and lock? ☒ Yes ☐ No
2. Protective cover pipe:
a. Inside diameter: 4.0 in.
b. Length: 5.0 ft.
c. Material: Steel ☒
Other ☐
d. Additional protection? ☐ Yes ☒ No
If yes, describe:
3. Surface seal: Bentonite ☐
Concrete ☒
Other ☐
4. Material between well casing and protective pipe:
Bentonite ☐
Other ☐
5. Annular space seal: a. Granular/Chipped Bentonite ☒
b. Lbs/gal mud weight . . . Bentonite-sand slurry ☐
c. Lbs/gal mud weight . . . Bentonite slurry ☐
d. % Bentonite . . . Bentonite-cement grout ☐
e. Ft^3 volume added for any of the above
f. How installed: Tremie ☐
Tremie pumped ☐
Gravity ☒
6. Bentonite seal: a. Bentonite granules ☐
b. ☐ 1/4 in. ☒ 3/8 in. ☐ 1/2 in. Bentonite chips ☒
c. Other ☐
7. Fine sand material: Manufacturer, product name & mesh size
a.
b. Volume added ft^3
8. Filter pack material: Manufacturer, product name & mesh size
a. Filtersil
b. Volume added ft^3
9. Well casing: Flush threaded PVC schedule 40 ☒
Flush threaded PVC schedule 80 ☐
Other ☐
10. Screen material: Schedule 40 PVC
a. Screen Type: Factory cut ☒
Continuous slot ☐
Other ☐
b. Manufacturer
c. Slot size: 0.010 in.
d. Slotted length: 5.0 ft.
11. Backfill material (below filter pack): None ☐
3/8" bentonite chips Other ☒

I hereby certify that the information on this form is true and correct to the best of my knowledge.

Date Modified: 12/16/2022

Signature

Firm: Ramboll
234 W Florida Street, 5th Floor, Milwaukee, WI 53204
Tel: (414)837-3607
Fax: (414)837-3608

RAMBOLL

MONITORING WELL CONSTRUCTION

Facility/Project Name: Baldwin Power Plant	Local Grid Location of Well: ____ ft. ☐ N. ☐ S. ____ ft. ☐ E. ☐ W.	Well Name: XPW04
Facility License, Permit or Monitoring No.	Local Grid Origin ☐ (estimated: ☐) or Well Location ☒ Lat. 38° 11' 40.9" Long. -89° 51' 49.7" or	
Facility ID	St. Plane 556,503 ft. N, 2,383,618 ft. E. E /Ⓦ	Date Well Installed: 10/05/2022
Type of Well	Section Location of Waste/Source: ____ 1/4 of ____ 1/4 of Sec. ____, T. ____ N, R. ____ ☐ E ☐ W	Well Installed By: (Person's Name and Firm): Arlen Little
Distance from Waste/Source ft. / State: IL	Location of Well Relative to Waste/Source: u ☐ Upgradient s ☐ Sidegradient d ☐ Downgradient n ☐ Not Known / Gov. Lot Number: ____	Cascade Drilling

A. Protective pipe, top elevation 434.91 ft. (NAVD88)

B. Well casing, top elevation 434.58 ft. (NAVD88)

C. Land surface elevation 430.59 ft. (NAVD88)

D. Surface seal, bottom 429.6 ft. (NAVD88) or 1.0 ft.

12. USCS classification of soil near screen:
GP ☐ GM ☐ GC ☐ GW ☐ SW ☒ SP ☐
SM ☒ SC ☐ ML ☐ MH ☐ CL ☐ CH ☐
Bedrock ☐

13. Sieve analysis attached? ☐ Yes ☒ No

14. Drilling method used: Rotary ☐ Hollow Stem Auger ☐ Sonic Other ☒

15. Drilling fluid used: Water ☐ 0 2 Air ☐ Drilling Mud ☐ 0 3 None ☒

16. Drilling additives used? ☐ Yes ☒ No

Describe ____

17. Source of water (attach analysis, if required):

E. Bentonite seal, top 429.6 ft. (NAVD88) or 1.0 ft.

F. Fine sand, top 426.1 ft. (NAVD88) or 4.5 ft.

G. Filter pack, top 425.1 ft. (NAVD88) or 5.5 ft.

H. Screen joint, top 424.1 ft. (NAVD88) or 6.5 ft.

I. Well bottom 414.1 ft. (NAVD88) or 16.5 ft.


J. Filter pack, bottom 413.1 ft. (NAVD88) or 17.5 ft.

K. Borehole, bottom 410.6 ft. (NAVD88) or 20.0 ft.

L. Borehole, diameter 6.0 in.

M. O.D. well casing 2.38 in.

N. I.D. well casing 2.07 in.

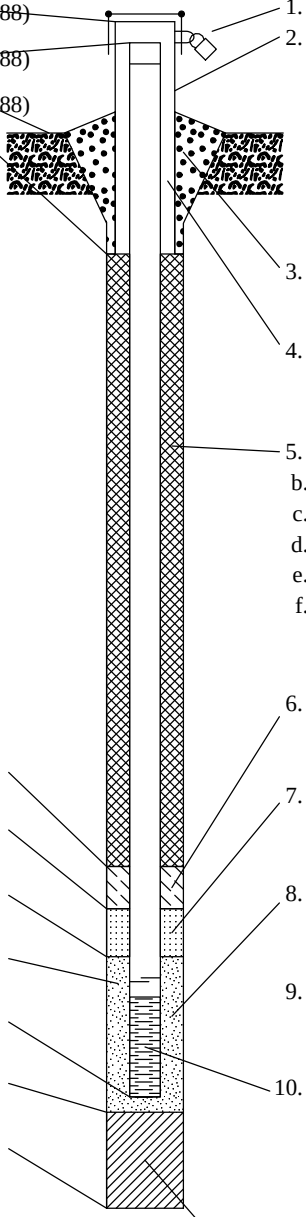

1. Cap and lock? ☒ Yes ☐ No
2. Protective cover pipe:
   a. Inside diameter: 4.0 in.
   b. Length: 5.0 ft.
   c. Material: Steel ☒ Other ☐ ____
   d. Additional protection? ☐ Yes ☒ No
   If yes, describe: ____
3. Surface seal: Bentonite ☐ Concrete ☒ Other ☐ ____
4. Material between well casing and protective pipe: Bentonite ☐ Other ☐ ____
5. Annular space seal: a. Granular/Chipped Bentonite ☒
   b. ____ Lbs/gal mud weight . . . Bentonite-sand slurry ☐
   c. ____ Lbs/gal mud weight . . . Bentonite slurry ☐
   d. ____ % Bentonite . . . Bentonite-cement grout ☐
   e. ____ Ft^3 volume added for any of the above
   f. How installed: Tremie ☐ Tremie pumped ☐ Gravity ☒
6. Bentonite seal: a. Bentonite granules ☐
   b. ☐ 1/4 in. ☒ 3/8 in. ☐ 1/2 in. Bentonite chips ☒
   c. ____ Other ☐
7. Fine sand material: Manufacturer, product name & mesh size
   a. ____
   b. Volume added ____ ft^3
8. Filter pack material: Manufacturer, product name & mesh size
   a. Filtersil
   b. Volume added ____ ft^3
9. Well casing: Flush threaded PVC schedule 40 ☒ Flush threaded PVC schedule 80 ☐ Other ☐ ____
10. Screen material: Schedule 40 PVC
    a. Screen Type: Factory cut ☒ Continuous slot ☐ Other ☐ ____
    b. Manufacturer ____
    c. Slot size: 0.010 in.
    d. Slotted length: 10.0 ft.
11. Backfill material (below filter pack): None ☐ 3/8" bentonite chips Other ☒

I hereby certify that the information on this form is true and correct to the best of my knowledge. Date Modified: 12/16/2022

Signature ____ Firm Ramboll
234 W Florida Street, 5th Floor, Milwaukee, WI 53204
Tel: (414)837-3607
Fax: (414)837-3608

RAMBOLL

MONITORING WELL CONSTRUCTION

Facility/Project Name: Baldwin Power Plant	Local Grid Location of Well: ____ ft. ☐ N. ☐ S. ____ ft. ☐ E. ☐ W.	Well Name: XPW05
Facility License, Permit or Monitoring No.	Local Grid Origin ☐ (estimated: ☐) or Well Location ☒ Lat. 38° 11' 46.4" Long. -89° 51' 44.5" or St. Plane 557,063 ft. N, 2,384,034 ft. E / Ⓦ	
Facility ID		Date Well Installed: 09/24/2022
Type of Well	Section Location of Waste/Source: ____ 1/4 of ____ 1/4 of Sec. ____, T. ____ N, R. ____ ☐ E ☐ W	Well Installed By: (Person's Name and Firm): Arlen Little; Cascade Drilling
Distance from Waste/Source: ____ ft. / State: IL	Location of Well Relative to Waste/Source: u ☐ Upgradient s ☐ Sidegradient d ☐ Downgradient n ☐ Not Known	Gov. Lot Number: ____

A. Protective pipe, top elevation 437.57 ft. (NAVD88)

B. Well casing, top elevation 437.27 ft. (NAVD88)

C. Land surface elevation 434.12 ft. (NAVD88)

D. Surface seal, bottom 433.1 ft. (NAVD88) or 1.0 ft.

12. USCS classification of soil near screen:
GP ☐ GM ☐ GC ☐ GW ☐ SW ☒ SP ☐
SM ☐ SC ☐ ML ☒ MH ☐ CL ☐ CH ☐
Bedrock ☐

13. Sieve analysis attached? ☐ Yes ☒ No

14. Drilling method used: Rotary ☐ Hollow Stem Auger ☐ Sonic Other ☒

15. Drilling fluid used: Water ☐ 0 2 Air ☐ Drilling Mud ☐ 0 3 None ☒

16. Drilling additives used? ☐ Yes ☒ No

Describe ____

17. Source of water (attach analysis, if required): ____

E. Bentonite seal, top 433.1 ft. (NAVD88) or 1.0 ft.

F. Fine sand, top 418.1 ft. (NAVD88) or 16.0 ft.

G. Filter pack, top 417.1 ft. (NAVD88) or 17.0 ft.

H. Screen joint, top 416.1 ft. (NAVD88) or 18.0 ft.

I. Well bottom 406.1 ft. (NAVD88) or 28.0 ft.


J. Filter pack, bottom 405.1 ft. (NAVD88) or 29.0 ft.

K. Borehole, bottom 404.1 ft. (NAVD88) or 30.0 ft.

L. Borehole, diameter 6.0 in.

M. O.D. well casing 2.38 in.

N. I.D. well casing 2.07 in.

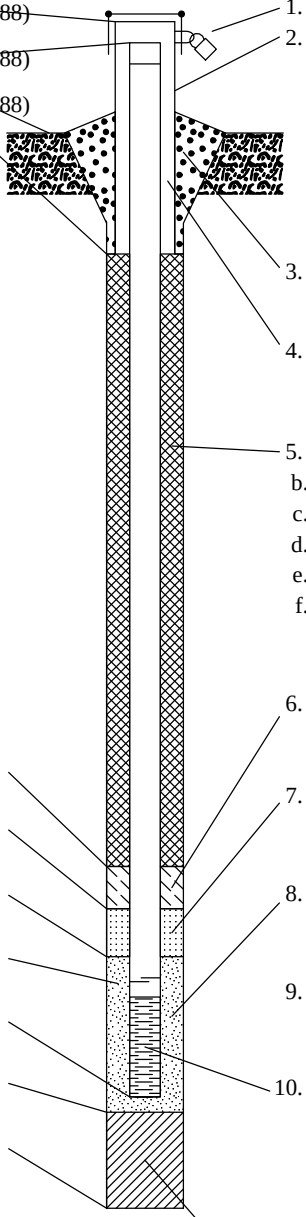

1. Cap and lock? ☒ Yes ☐ No
2. Protective cover pipe:
   a. Inside diameter: 4.0 in.
   b. Length: 5.0 ft.
   c. Material: Steel ☒ Other ☐ ____
   d. Additional protection? ☐ Yes ☒ No
   If yes, describe: ____
3. Surface seal: Bentonite ☐ Concrete ☒ Other ☐ ____
4. Material between well casing and protective pipe: Bentonite ☐ Other ☐ ____
5. Annular space seal: a. Granular/Chipped Bentonite ☒
   b. ____ Lbs/gal mud weight . . . Bentonite-sand slurry ☐
   c. ____ Lbs/gal mud weight . . . Bentonite slurry ☐
   d. ____ % Bentonite . . . Bentonite-cement grout ☐
   e. ____ Ft^3 volume added for any of the above
   f. How installed: Tremie ☐ Tremie pumped ☐ Gravity ☒
6. Bentonite seal: a. Bentonite granules ☐
   b. ☐ 1/4 in. ☒ 3/8 in. ☐ 1/2 in. Bentonite chips ☒
   c. ____ Other ☐
7. Fine sand material: Manufacturer, product name & mesh size
   a. ____
   b. Volume added ____ ft^3
8. Filter pack material: Manufacturer, product name & mesh size
   a. Filtersil
   b. Volume added ____ ft^3
9. Well casing: Flush threaded PVC schedule 40 ☒ Flush threaded PVC schedule 80 ☐ Other ☐ ____
10. Screen material: Schedule 40 PVC
    a. Screen Type: Factory cut ☒ Continuous slot ☐ Other ☐ ____
    b. Manufacturer ____
    c. Slot size: 0.010 in.
    d. Slotted length: 10.0 ft.
11. Backfill material (below filter pack): None ☐ 3/8" bentonite chips Other ☒

I hereby certify that the information on this form is true and correct to the best of my knowledge. Date Modified: 12/16/2022

Signature: 

Firm: Ramboll
234 W Florida Street, 5th Floor, Milwaukee, WI 53204
Tel: (414)837-3607
Fax: (414)837-3608

RAMBOLL

MONITORING WELL CONSTRUCTION

Facility/Project Name: Baldwin Power Plant	Local Grid Location of Well: ____ ft. ☐ N. ☐ S. ____ ft. ☐ E. ☐ W.	Well Name: XPW06
Facility License, Permit or Monitoring No.	Local Grid Origin ☐ (estimated: ☐) or Well Location ☒ Lat. 38° 11' 49.1" Long. -89° 52' 8.2" or St. Plane 557,324 ft. N, 2,382,140 ft. E. E/Ⓦ	
Facility ID		Date Well Installed: 09/22/2022
Type of Well	Section Location of Waste/Source: ____ 1/4 of ____ 1/4 of Sec. ____, T. ____ N, R. ____ ☐ E ☐ W	Well Installed By: (Person's Name and Firm) Arlen Little
Distance from Waste/Source ft. / State IL	Location of Well Relative to Waste/Source: u ☐ Upgradient s ☐ Sidegradient d ☐ Downgradient n ☐ Not Known	Gov. Lot Number: ____ Cascade Drilling

A. Protective pipe, top elevation 418.06 ft. (NAVD88)

B. Well casing, top elevation 417.72 ft. (NAVD88)

C. Land surface elevation 418.06 ft. (NAVD88)

D. Surface seal, bottom 417.1 ft. (NAVD88) or 1.0 ft.

12. USCS classification of soil near screen:
GP ☐ GM ☐ GC ☐ GW ☐ SW ☐ SP ☐
SM ☒ SC ☐ ML ☐ MH ☐ CL ☐ CH ☐
Bedrock ☐

13. Sieve analysis attached? ☐ Yes ☒ No

14. Drilling method used: Rotary ☐ Hollow Stem Auger ☐ Sonic Other ☒

15. Drilling fluid used: Water ☐ 0 2 Air ☐ Drilling Mud ☐ 0 3 None ☒

16. Drilling additives used? ☐ Yes ☒ No

Describe ____

17. Source of water (attach analysis, if required):

E. Bentonite seal, top 417.1 ft. (NAVD88) or 1.0 ft.

F. Fine sand, top 415.1 ft. (NAVD88) or 3.0 ft.

G. Filter pack, top 414.1 ft. (NAVD88) or 4.0 ft.

H. Screen joint, top 413.1 ft. (NAVD88) or 5.0 ft.

I. Well bottom 408.1 ft. (NAVD88) or 10.0 ft.


J. Filter pack, bottom 406.1 ft. (NAVD88) or 12.0 ft.

K. Borehole, bottom 402.1 ft. (NAVD88) or 16.0 ft.

L. Borehole, diameter 6.0 in.

M. O.D. well casing 2.38 in.

N. I.D. well casing 2.07 in.

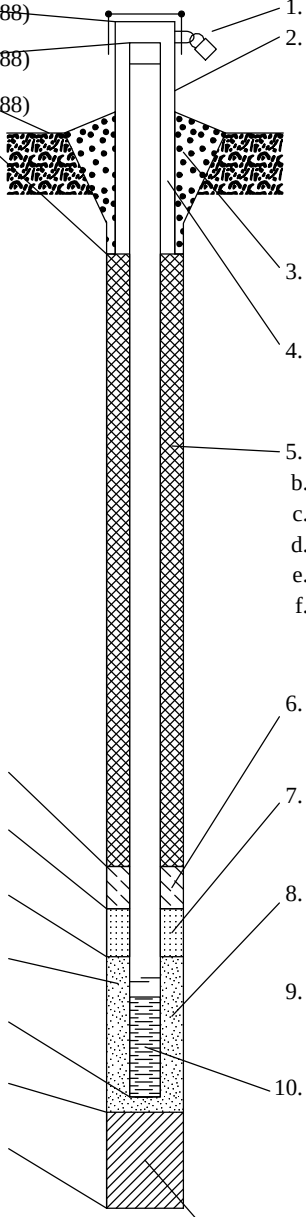

1. Cap and lock? ☒ Yes ☐ No
2. Protective cover pipe:
   a. Inside diameter: 4.0 in.
   b. Length: 5.0 ft.
   c. Material: Steel ☒ Other ☐
   d. Additional protection? ☐ Yes ☒ No
   If yes, describe: ____
3. Surface seal: Bentonite ☐ Concrete ☒ Other ☐
4. Material between well casing and protective pipe: Bentonite ☒ bentonite chips Other ☒
5. Annular space seal: a. Granular/Chipped Bentonite ☒
   b. ____ Lbs/gal mud weight . . . Bentonite-sand slurry ☐
   c. ____ Lbs/gal mud weight . . . Bentonite slurry ☐
   d. ____ % Bentonite . . . Bentonite-cement grout ☐
   e. ____ Ft^3 volume added for any of the above
   f. How installed: Tremie ☐ Tremie pumped ☐ Gravity ☒
6. Bentonite seal: a. Bentonite granules ☐
   b. ☐ 1/4 in. ☒ 3/8 in. ☐ 1/2 in. Bentonite chips ☒
   c. ____ Other ☐
7. Fine sand material: Manufacturer, product name & mesh size
   a. ____
   b. Volume added ____ ft^3
8. Filter pack material: Manufacturer, product name & mesh size
   a. Filtersil
   b. Volume added ____ ft^3
9. Well casing: Flush threaded PVC schedule 40 ☒ Flush threaded PVC schedule 80 ☐ Other ☐
10. Screen material: Schedule 40 PVC
    a. Screen Type: Factory cut ☒ Continuous slot ☐ Other ☐
    b. Manufacturer ____
    c. Slot size: 0.010 in.
    d. Slotted length: 5.0 ft.
11. Backfill material (below filter pack): None ☐ 3/8" bentonite chips Other ☒

I hereby certify that the information on this form is true and correct to the best of my knowledge. Date Modified: 12/16/2022

Signature ____ Firm Ramboll
234 W Florida Street, 5th Floor, Milwaukee, WI 53204
Tel: (414)837-3607
Fax: (414)837-3608

ATTACHMENT 5
PCA Data Summary

ELECTRONIC PCA DATA FOR ATTACHMENT 6
35 I.A.C § 845.660: ALTERNATIVE SOURCE DEMONSTRATION
BALDWIN POWER PLANT
BOTTOM ASH POND
COLLINSVILLE, IL

Well	HSU	Date	Well Type	pH (SU)	Alkalinity, total (mg/L)	Barium (mg/L)	Boron (mg/L)	Calcium (mg/L)	Chloride (mg/L)	Fluoride (mg/L)	Lithium (mg/L)	Sulfate (mg/L)
MW-304	BU	03/28/2022	Background	7.78	843	0.0194	1.71	14.5	161	1.76	0.0829	198
MW-304	BU	09/29/2022	Background	7.72	836	0.0183	1.75	10.2	174	1.70	0.0861	199
MW-304	BU	10/26/2022	Background	7.89	825	0.0186	1.76	10.8	175	1.72	0.0869	193
MW-304	BU	11/17/2022	Background	7.87	818	0.0209	1.91	9.48	175	1.7	0.0635	218
MW-304	BU	12/14/2022	Background	7.82	833	0.0191	2.16	10	181	1.82	0.0756	216
MW-304	BU	01/11/2023	Background	7.83	844	0.0173	1.68	8.5	185	1.68	0.0819	209
MW-304	BU	02/20/2023	Background	7.75	854	0.0216	1.75	10.7	186	1.67	0.0818	228
MW-304	BU	03/15/2023	Background	7.77	814	0.0206	1.89	10.6	173	1.67	0.094	208
MW-304	BU	04/04/2023	Background	7.75	853	0.0324	1.69	8.9	168	1.81	0.0808	210
MW-304	BU	05/22/2023	Background	7.51	836	0.0199	1.7	9.63	162	1.72	0.0603	208
MW-304	BU	08/03/2023	Background	7.92	838	0.0201	1.6	11.4	160	1.70	0.0779	188
MW-304	BU	11/01/2023	Background	7.81	855	0.0199	1.7	12	166	1.91	0.0807	191
MW-304	BU	02/05/2024	Background	7.70	818	0.0295	1.5	12.4	155	1.77	0.0763	185
MW-304	BU	04/16/2024	Background	7.81	805	0.0199	1.7	13.0	161	1.69	0.0823	195
MW-304	BU	07/17/2024	Background	7.70	805	0.0175	1.5	9.99	169	1.69	0.075	201
MW-304	BU	10/16/2024	Background	7.54	801	0.0192	1.9	11.0	169	1.82	0.0833	190
MW-304	BU	01/22/2025	Background	7.74	758	0.0175	1.8	11.1	161	1.55	0.0962	178
MW-304	BU	04/14/2025	Background	7.73	804	0.0192	1.58	10.7	170	1.70	0.0726	191
MW-304	BU	07/29/2025	Background	7.65	772	0.0192	1.67	13.1	168	1.74	0.0753	190
MW-358	BU	10/27/2022	Background	7.93	633	0.0933	1.1	13	688	2.43	0.0621	108
MW-358	BU	11/17/2022	Background	7.83	758	0.172	1.25	15.8	992	2.36	0.0592	101
MW-358	BU	12/13/2022	Background	8.45	859	0.168	1.67	18.6	1120	2.1	0.0696	71
MW-358	BU	01/11/2023	Background	7.59	841	0.165	1.38	14.0	1200	2.73	0.0957	34
MW-358	BU	02/20/2023	Background	8.38	847	0.201	1.42	13.2	1330	2.87	0.102	16
MW-358	BU	03/13/2023	Background	7.73	856	0.166	1.51	10.9	1340	3.07	0.115	8
MW-358	BU	04/04/2023	Background	7.71	851	0.261	1.45	11.4	1370	3.13	0.105	31
MW-358	BU	05/19/2023	Background	7.62	835	0.192	1.6	12.5	1300	3.31	0.0778	10
MW-358	BU	08/07/2023	Background	8.00	843	0.235	1.6	9.9	1290	3.36	0.096	9
MW-358	BU	11/01/2023	Background	7.89	840	0.162	1.38	11.3	1310	3.59	0.09	11
MW-358R	BU	11/01/2024	Background	7.72	557	0.1670	0.945	48.6	1040	1.20	0.022	170
MW-358R	BU	01/24/2025	Background	7.27	772	0.195	1.3	38.9	1330	1.26	0.009	21.2
MW-358R	BU	04/15/2025	Background	7.34	821	0.107	1.71	23.9	1360	1.93	0.0058	4.9
MW-358R	BU	07/29/2025	Background	7.41	790	0.107	1.34	23.3	1340	2.19	0.0048	2.2
MW-370	BU	03/29/2022	Downgradient	7.55	391	0.024	1.61	34.2	1470	3.15	0.223	270
MW-370	BU	09/30/2022	Downgradient	7.64	403	0.0589	2.67	51.4	1520	2.98	0.21	273
MW-370	BU	10/27/2022	Downgradient	6.88	389	0.038	1.84	40	1320	3.11	0.137	250
MW-370	BU	11/17/2022	Downgradient	7.79	388	0.0292	1.7	36.8	1450	3.06	0.110	278
MW-370	BU	12/14/2022	Downgradient	7.52	394	0.0325	2.34	44.7	1430	3.12	0.118	263
MW-370	BU	01/12/2023	Downgradient	7.50	393	0.0272	1.75	38.4	1470	3.07	0.133	253
MW-370	BU	02/21/2023	Downgradient	7.46	389	0.0303	2.0	40.6	1570	2.86	0.146	273
MW-370	BU	03/14/2023	Downgradient	7.45	402	0.0291	1.9	39.5	1340	2.96	0.16	251
MW-370	BU	04/03/2023	Downgradient	7.53	386	0.031	2.06	37.4	1280	3.16	0.158	253
MW-370	BU	05/16/2023	Downgradient	7.47	399	0.0321	1.85	37.0	1360	3.07	0.12	253
MW-370	BU	08/03/2023	Downgradient	7.79	399	0.033	1.73	41.4	1310	3.06	0.134	243
MW-370	BU	11/02/2023	Downgradient	7.61	413	0.029	1.98	41.1	1420	3.7	0.124	273
MW-370	BU	02/06/2024	Downgradient	7.39	410	0.0417	1.69	40.1	1460	3.28	0.169	257
MW-370	BU	04/16/2024	Downgradient	7.59	393	0.0415	1.76	40	1460	3.33	0.17	247
MW-370	BU	07/18/2024	Downgradient	7.51	383	0.032	1.83	42.8	1320	3.13	0.14	254
MW-370	BU	10/15/2024	Downgradient	7.43	382	0.034	1.93	40.4	1520	3.14	0.138	252
MW-370	BU	01/23/2025	Downgradient	7.56	387	0.0334	1.86	45.5	1450	2.76	0.141	245
MW-370	BU	04/15/2025	Downgradient	7.42	393	0.039	1.73	44.6	1400	3.05	0.125	252
MW-370	BU	07/29/2025	Downgradient	7.46	385	0.034	1.87	42.9	1430	3.09	0.139	247
MW-392	BU	10/27/2022	Downgradient	6.98	446	0.0294	1.57	22.1	334	3.19	0.0474	149
MW-392	BU	11/16/2022	Downgradient	7.98	388	0.046	1.72	27.2	648	3.36	0.0512	83
MW-392	BU	12/13/2022	Downgradient	7.70	381	0.0462	2.33	30.2	918	3.98	0.0646	50
MW-392	BU	01/12/2023	Downgradient	7.63	413	0.0422	1.66	47.1	888	3.96	0.076	47
MW-392	BU	02/20/2023	Downgradient	7.60	370	0.0399	1.97	30.4	909	3.69	0.0799	68
MW-392	BU	03/13/2023	Downgradient	7.67	381	0.0397	1.92	28.1	896	4.01	0.0767	57
MW-392	BU	04/03/2023	Downgradient	7.73	379	0.0568	2.7	30.5	834	4.18	0.117	61
MW-392	BU	05/16/2023	Downgradient	7.54	372	0.04	1.92	26	827	4.07	0.0675	63
MW-392	BU	08/03/2023	Downgradient	7.86	359	0.04	1.82	26	878	4.07	0.0733	55
MW-392	BU	10/31/2023	Downgradient	7.65	384	0.0615	1.91	51	871	4.52	0.114	66
MW-392	BU	02/06/2024	Downgradient	7.64	378	0.0551	1.74	25.3	863	4.28	0.108	59
MW-392	BU	04/16/2024	Downgradient	7.67	371	0.0521	1.86	25	868	4.42	0.0746	42
MW-392	BU	07/17/2024	Downgradient	7.66	355	0.0365	1.84	23.3	875	4.19	0.0779	60
MW-392	BU	10/15/2024	Downgradient	7.56	358	0.0369	2.02	24.8	993	4.36	0.0799	52.5
MW-392	BU	01/22/2025	Downgradient	7.57	357	0.0362	1.97	28.2	952	3.71	0.0834	48.9
MW-392	BU	04/15/2025	Downgradient	7.60	350	0.0369	1.92	24.4	942	4.16	0.0771	50.8
MW-392	BU	07/30/2025	Downgradient	7.59	358	0.0367	1.89	25.8	879	4.23	0.0708	51.2
MW-393	BU	10/27/2022	Downgradient	7.45	641	0.0218	1.83	8.5	436	5.86	0.0767	285
MW-393	BU	11/16/2022	Downgradient	8.11	672	0.03	1.53	11.3	475	5.95	0.0722	280
MW-393	BU	12/14/2022	Downgradient	8.64	666	0.02	2.04	10.9	445	5.79	0.0603	263
MW-393	BU	01/12/2023	Downgradient	7.89	812	0.03	1.61	14.7	633	8.02	0.0807	232
MW-393	BU	02/20/2023	Downgradient	7.95	822	0.03	1.74	10.8	640	7.7	0.0853	214
MW-393	BU	03/13/2023	Downgradient	8.03	859	0.03	1.79	7.9	606	8.21	0.0668	186
MW-393	BU	04/03/2023	Downgradient	8.12	833	0.05	2.76	8.6	648	9.27	0.1230	209
MW-393	BU	05/15/2023	Downgradient	8.28	914	0.03	1.72	8.4	745	8.42	0.0442	123
MW-393	BU	08/03/2023	Downgradient	8.36	862	0.03	1.66	6.0	610	7.32	0.0593	134
MW-393	BU	10/31/2023	Downgradient	8.19	827	0.06	1.59	7.9	723	9.63	0.0672	184
MW-393	BU	02/06/2024	Downgradient	8.12	831	0.06	1.63	6	741	9.27	0.1100	206
MW-393	BU	04/16/2024	Downgradient	8.16	816	0.04	1.83	7	779	9.22	0.0714	217
MW-393	BU	07/17/2024	Downgradient	8.41	813	0.03	1.74	6	775	9.93	0.0767	226
MW-393	BU	10/15/2024	Downgradient	8.09	833	0.04	1.86	6	880	10.40	0.0706	181
MW-393	BU	01/22/2025	Downgradient	8.12	847	0.04	1.75	6	846	8.90	0.0710	142
MW-393	BU	04/15/2025	Downgradient	8.07	855	0.03	1.64	5	847	10.10	0.0760	154
MW-393	BU	07/30/2025	Downgradient	8.13	830	0.04	1.70	6	795	10.30	0.0596	193

Notes:
mg/L = milligrams per liter
TDS= Total Dissolved Solids
SU= standard units
HSU = hydrostratigraphic unit
CCR = coal combustion residual
BU = Bedrock Unit

Well	HSU	Date	Well Type	pH (SU)	Alkalinity, total (mg/L)	Barium (mg/L)	Boron (mg/L)	Calcium (mg/L)	Chloride (mg/L)	Fluoride (mg/L)	Lithium (mg/L)	Sulfate (mg/L)
MW-394	BU	10/27/2022	Downgradient	7.39	599	0.02	2.23	11.6	656	4.42	0.1090	348
MW-394	BU	11/17/2022	Downgradient	7.93	581	0.03	1.87	23.5	576	3.89	0.0571	336
MW-394	BU	12/14/2022	Downgradient	7.79	604	0.03	2.02	26.1	554	3.86	0.0619	299
MW-394	BU	01/11/2023	Downgradient	7.93	683	0.03	1.55	21.4	662	4.23	0.0664	235
MW-394	BU	02/20/2023	Downgradient	7.66	609	0.05	1.54	36.8	414	2.66	0.0579	236
MW-394	BU	03/13/2023	Downgradient	7.86	687	0.04	2.89	25.0	528	3.43	0.0623	162
MW-394	BU	04/03/2023	Downgradient	7.97	725	0.04	2.50	15.7	587	4.40	0.1010	197
MW-394	BU	05/15/2023	Downgradient	8.08	684	0.03	1.72	20.8	614	4.13	0.0373	215
MW-394	BU	08/03/2023	Downgradient	8.00	593	0.05	1.39	36.7	324	2.36	0.0476	202
MW-394	BU	11/01/2023	Downgradient	7.91	788	0.03	1.90	13.4	854	5.66	0.0907	187
MW-394	BU	02/06/2024	Downgradient	7.94	841	0.04	1.73	10.1	790	4.83	0.1280	105
MW-394	BU	04/16/2024	Downgradient	7.90	827	0.03	1.80	8.3	812	4.92	0.0656	82
MW-394	BU	07/17/2024	Downgradient	8.26	801	0.02	1.75	7.2	784	5.00	0.0662	111
MW-394	BU	10/15/2024	Downgradient	7.93	677	0.02	1.80	8.7	828	5.07	0.0622	213
MW-394	BU	01/22/2025	Downgradient	7.92	667	0.02	1.92	9.2	808	4.44	0.0740	240
MW-394	BU	04/15/2025	Downgradient	7.83	670	0.02	1.57	9.7	788	4.75	0.0583	239
MW-394	BU	07/30/2025	Downgradient	7.98	673	0.02	1.64	8.7	781	5.18	0.0749	229
TPZ-164	CCR	03/29/2022	Porewater	7.31	198	0.11	1.56	55.4	50	0.26	0.0167	227
TPZ-164	CCR	09/30/2022	Porewater	7.14	206	0.17	2.04	68.5	52	0.24	0.0243	150
TPZ-164	CCR	10/28/2022	Porewater	7.31	276	0.06	1.47	67.6	57	0.26	0.0140	127
TPZ-164	CCR	11/16/2022	Porewater	7.56	250	0.06	1.38	61.8	46	0.26	0.0085	123
TPZ-164	CCR	12/14/2022	Porewater	7.34	233	0.0548	1.54	60.9	55	0.27	0.0114	120
TPZ-164	CCR	03/14/2023	Porewater	7.21	283	0.064	1.3	70	43	0.22	0.0101	113
TPZ-164	CCR	08/07/2023	Porewater	7.38	293	0.0731	1.23	69.9	51	0.31	0.0151	109
TPZ-164	CCR	02/28/2024	Porewater	7.13	285	0.0746	0.922	74.8	52	0.25	0.0099	130
TPZ-164	CCR	04/18/2024	Porewater	7.25	275	0.0689	1.05	76.7	49	0.29	0.0115	118
TPZ-164	CCR	07/22/2024	Porewater	7.39	265	0.0777	1.15	66.9	54	0.3	0.0128	126
TPZ-164	CCR	10/17/2024	Porewater	7.36	242	0.0876	1.51	59.3	50.3	0.29	0.0122	114
TPZ-164	CCR	01/27/2025	Porewater	7.23	260	0.0783	0.989	71.9	46.6	0.26	0.0115	102
TPZ-164	CCR	04/16/2025	Porewater	6.89	244	0.0636	0.994	62.6	49.7	0.37	0.0096	117
TPZ-164	CCR	07/31/2025	Porewater	7.18	221	0.0609	1.11	50.9	46.5	0.36	0.0105	93.1
XPW-01	CCR	10/26/2022	Porewater	7.03	203	0.104	0.93	65.4	21	0.61	0.0142	98
XPW-01	CCR	11/15/2022	Porewater	6.98	205	0.108	1.03	72.5	22	0.5	0.0127	105
XPW-01	CCR	12/13/2022	Porewater	6.57	204	0.272	0.942	81.5	25	0.5	0.0354	120
XPW-01	CCR	01/12/2023	Porewater	6.86	212	0.105	0.881	67.5	26	0.51	0.0132	119
XPW-01	CCR	05/23/2023	Porewater	7	163	0.0743	0.649	55.1	21	0.62	0.0083	62
XPW-01	CCR	08/03/2023	Porewater	6.75	218	0.103	0.893	71.5	28	0.58	0.0117	82
XPW-01	CCR	02/08/2024	Porewater	6.6	217	0.116	0.961	84.8	49	0.53	0.0116	126
XPW-01	CCR	04/18/2024	Porewater	6.88	204	0.0952	0.563	70.2	46	0.55	0.01	112
XPW-01	CCR	07/22/2024	Porewater	7.18	203	0.113	0.964	60	42	0.65	0.0167	78
XPW-01	CCR	10/17/2024	Porewater	7.02	214	0.175	1.06	56.4	27.9	0.57	0.0187	60.4
XPW-01	CCR	01/27/2025	Porewater	6.85	312	0.155	0.875	91.2	29.7	0.44	0.0122	81
XPW-01	CCR	04/16/2025	Porewater	6.68	258	0.119	0.733	73.5	17.2	0.44	0.0101	64.3
XPW-01	CCR	07/31/2025	Porewater	6.79	380	0.229	0.881	144	26.8	0.58	0.0158	156
XPW-02	CCR	10/26/2022	Porewater	7.57	427	0.205	1.18	121	33	0.61	0.0233	22
XPW-02	CCR	11/15/2022	Porewater	7.6	426	0.194	1.2	115	30	0.55	0.0194	20
XPW-02	CCR	12/12/2022	Porewater	7.53	374	0.257	1.52	110	32	0.63	0.023	37
XPW-02	CCR	01/12/2023	Porewater	7.32	337	0.125	0.87	88.5	29	0.46	0.0108	43
XPW-02	CCR	05/23/2023	Porewater	7.05	359	0.185	1.08	101	36	0.5	0.0147	41
XPW-04	CCR	10/28/2022	Porewater	8.31	222	0.161	1.28	47.9	55	0.44	0.0108	119
XPW-04	CCR	11/15/2022	Porewater	8.4	226	0.171	1.15	53.2	56	0.4	0.0066	124
XPW-04	CCR	12/12/2022	Porewater	8.04	217	0.196	1.38	51.1	55	0.42	0.0136	120
XPW-04	CCR	01/12/2023	Porewater	7.96	226	0.156	0.835	49.6	54	0.4	0.009	119
XPW-04	CCR	05/23/2023	Porewater	8.23	200	0.172	0.921	56.2	45	0.33	0.0056	173
XPW-05	CCR	10/26/2022	Porewater	7.82	180	0.104	1.02	43.9	46	0.57	0.0053	123
XPW-05	CCR	11/15/2022	Porewater	7.67	180	0.12	1.16	43.5	46	0.58	0.0039	132
XPW-05	CCR	12/12/2022	Porewater	7.18	212	0.19	1.25	43.6	48	0.62	0.0093	137
XPW-05	CCR	01/24/2023	Porewater	7.30	192	0.208	1.57	40.2	48	0.60	0.008	125
XPW-05	CCR	05/23/2023	Porewater	7.16	218	0.212	1.08	45.8	47.0	0.54	0.0027	110
XPW-05	CCR	08/03/2023	Porewater	7.17	229	0.223	0.93	49.1	46.0	0.55	0.0054	89
XPW-05	CCR	02/28/2024	Porewater	7.19	238	0.284	0.98	56.2	47.0	0.53	0.0093	123
XPW-05	CCR	04/18/2024	Porewater	7.03	267	0.294	0.87	60.4	51.0	0.49	0.0061	114
XPW-05	CCR	07/22/2024	Porewater	7.21	258	0.278	0.83	54.7	49.0	0.57	0.0063	100
XPW-05	CCR	10/17/2024	Porewater	7.67	257	0.410	0.72	61.3	48.6	0.59	0.0070	103
XPW-05	CCR	01/27/2025	Porewater	7.20	181	0.147	1.06	50.2	47.3	0.56	0.0061	146
XPW-05	CCR	04/16/2025	Porewater	7.19	209	0.190	1.05	48.5	49.0	0.54	0.0060	142
XPW-05	CCR	07/31/2025	Porewater	7.22	225	0.195	0.89	45.5	46.6	0.52	0.0068	96
XPW-06	CCR	10/26/2022	Porewater	7.22	370	0.274	2.29	130.0	25.0	0.58	0.0118	575
XPW-06	CCR	11/15/2022	Porewater	7.27	372	0.198	4.64	164.0	18.0	0.61	0.0019	475
XPW-06	CCR	12/13/2022	Porewater	7.04	371	0.246	3.86	174.0	18.0	0.59	0.0075	508
XPW-06	CCR	01/12/2023	Porewater	7.25	278	0.100	3.38	112.0	10.0	0.50	0.0031	391
XPW-06	CCR	05/23/2023	Porewater	7.23	247	0.161	2.11	75.9	6.0	0.32	0.0019	171
XPW-06	CCR	08/03/2023	Porewater	6.96	195	0.142	1.55	61.6	2.0	0.37	0.0060	117
XPW-06	CCR	02/06/2024	Porewater	7.28	244	0.201	2.91	90.6	5.0	0.35	0.0057	315
XPW-06	CCR	04/18/2024	Porewater	7.16	256	0.129	2.64	69.3	2.0	0.39	0.0058	103
XPW-06	CCR	07/22/2024	Porewater	7.35	249	0.238	2.80	83.9	3.0	0.52	0.0130	190
XPW-06	CCR	10/17/2024	Porewater	7.36	335	0.236	4.16	96.2	4.9	0.61	0.0078	157
XPW-06	CCR	01/27/2025	Porewater	7.27	206	0.062	1.60	55.0	2.3	0.46	0.0033	69
XPW-06	CCR	04/16/2025	Porewater	6.99	241	0.119	2.21	87.0	3.3	0.43	0.0043	214
XPW-06	CCR	07/31/2025	Porewater	7.06	264	0.120	2.03	80.2	1.6	0.49	0.0069	80

Notes:
mg/L = milligrams per liter
TDS= Total Dissolved Solids
SU= standard units
HSU = hydrostratigraphic unit
CCR = coal combustion residual
BU = Bedrock Unit

ATTACHMENT 6
Lithium and Boron Isotope Ratio Laboratory Analytical Report

Boron isotope analysis results
Provided from SmartGas Sciences to Geosyntec Consultants via email April 21, 2023

Sample ID	***B Isotopic Composition***	d11B (per mil)	+/- (2SE)	B concentrations (ppb)
20230206 TPZ-164		**2.84**	1.2	**1116.4**
20230206 Cooling Pond		**5.73**	1.2	**240.5**
20230206 MW-370		**32.43**	1.2	**2061.1**
20230206 PZ-170		**43.18**	1.2	**326.3**
20230206 MW-158R		**17.98**	1.2	**85.9**
20230207 MW-358		**31.07**	1.2	**1777.7**
20230207 MW-258		**14.23**	1.2	**1248.1**

130 Stone Rd. W
Guelph, ON N1G 3Z2
(519) 822-2265

Analytical Results

SiREM File Reference: S-9990

Client: Geosyntec Consultants, Inc.
Client Project Number: GLP8063
Date Samples Received: August 24, 2023
Date Samples Analyzed: August/September 2023
IsoDetect Internal Project No: 23-71-GG

Client Sample ID	SiREM Reference ID	Isodetect Reference ID	Client Sample Date	δ^7Li	2SD	Lithium Concentration
				[‰]	[‰]	ug/L
Cooling Pond - 20230821	23-14918	23-71-GG-01	21-Aug-23	35.18	0.74	3.1
MW158R - 20230822	23-14919	23-71-GG-02	22-Aug-23	31.47	0.54	22.6
PZ170-20230821	23-14920	23-71-GG-03	21-Aug-23	16.95	0.73	44.0
TPZ164-20230821	23-14921	23-71-GG-04	21-Aug-23	17.07	0.75	27.6
MW370-20230821	23-14922	23-71-GG-05	21-Aug-23	20.65	0.73	227.0
MW358-20230822	23-14923	23-71-GG-06	22-Aug-23	26.04	0.70	185.0

Comments:
Method: Compound Specific Isotope Analysis (CSIA)
-- = not applicable
2SD= standard deviation, calculated from two independent consecutive measurements
ug/L = micrograms per liter
n.m. = not measured

Analyst: Brooke Rapien
Brooke Rapien
Laboratory Technician II

Results approved:
Brent G. Paulter
Chemistry Services Manager

Date: October 10, 2023

Isodetect
Umweltmonitoring GmbH


06th of October 2023

Analytical report

Ordering party:	SiREM 130 Stone Rd. West Guelph, Ontario, Canada N1G 3Z2
Contact person:	Ximena Druar Brent G. Pautler, Ph.D.
Contractor:	Isodetect GmbH Deutscher Platz 5b 04103 Leipzig Germany
Person in charge:	Kevin Kuntze, Ph.D. Phone: +49 341 35535851 Mail: kuntze@isodetect.de Anko Fischer, Ph.D. Phone: +49 341 35535855 Mail: fischer@isodetect.de
Samples received:	11.09.2023
Project ID/ Field site:	S-9990
Internal Project No.:	23-71-GG
Scope on analysis:	6 x isotope ratio of Li



Dr. Kevin Kuntze

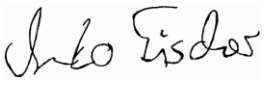

Dr. Anko Fischer

Isodetect
Umweltmonitoring GmbH

Analysis results

Well/sample	Lab ID	**δ^7Li [‰]**	2SD [‰]	Li [µg/l]
Cooling Pond - 20230821	23-71-GG-01	35.18	0.74	3.1
MW158R-20230821	23-71-GG-02	31.47	0.54	22.6
PZ170-20230821	23-71-GG-03	16.95	0.73	44.0
TPT164-20230821	23-71-GG-04	17.07	0.75	27.6
MW370-20230821	23-71-GG-05	20.65	0.73	227.0
MW358-20230821	23-71-GG-06	26.04	0.70	185.0

The analyses were carried out by MC-ICP-MS using an internal standardization and external calibration with bracketing isotope standard reference materials (SRMs), for which Li delta value (δ^7Li) was calculated against LSVEC NIST 8545 RM. The standard deviation (2SD) was calculated from two independent consecutive measurements.

Chain of Custody for CSIA of organic pollutants

Isodetect Umweltmonitoring GmbH

Contact information				Project information			
Company:	SiREM	Email:	xdruar@siremlab.com	Project ID:	Baldwin GW Compliance	Field site:	
Contact:	Ximena Druar	Address:	130 Stone Road W, Guelph, ON N1G 3Z2 Canada	Project description:			
Phone:	519-880-5424			Sampled by:		Company:	Geosyntec

Client Sample ID/ Sampling point	Sampling Date	Sampling Time	Matrix	Conditions (e.g. Temp., O_2, R_h, pH)	Sampling type[$]	Sample volume for CSIA	Fixative[#]	CSIA for[*]	Isotope ratio[^]	Other Notes (e.g. troubles, weather)
Cooling Pond - 20230821	8/21/2023	13:20	Water		2	2x500mL V V		Total & Stable Li Isotopes		S-9990
MW158R-20230822	8/22/2023	13:50	Water		2	2x500mL V V		Total & Stable Li Isotopes		S-9990
PZ170-20230821	8/21/2023	11:25	Water		2	2x500mL V V		Total & Stable Li Isotopes		S-9990
TPZ164-20230821	8/21/2023	10:45	Water		2	2x500mL V V		Total & Stable Li Isotopes		S-9990
MW370-20230821	8/21/2023	12:10	Water		21 ST	2x500mL V		Total & Stable Li Isotopes		S-9990
MW358-20230822	8/22/2023	12:15	Water		2	2x500mL V V		Total & Stable Li Isotopes		S-9990

[$] 1 – Submersible pump, 2 – Suction pump, 3 – Bailer, 4 – Tap/outlet, 5 – Trial pit, 6 – Percussion drilling, 7 – Direct push sampling, 8 – Hand excavation, 9 – others (give sampling type)

* 1 – BTEX, 2 – halogenated VOC, 3 – PAH, 4 – Fuel additives (MTBE, ETBE, TAME, TAEE etc.), 5 – Explosives (TNT, RDX, dinitrotoluene, nitrobenzenes etc.), 6 – Petroleum hydrocarbons (e.g. alkylated benzenes, alkanes etc.), 7 – Chlorobenzenes, 8 – Gas hydrocarbons (e.g. methane, ethane, propane, butane, etc.), 9 – Pesticides (HCH, DDT, phenoxy acids, atrazine, bromacil, etc.), 10 – others (give target compounds)

^ 1 – $^{13}C/^{12}C$, 2 – $^{2}H/^{1}H$, 3 – $^{37}Cl/^{35}Cl$, 4 – $^{15}N/^{14}N$, 5 – $^{81}Br/^{79}Br$, 6 – others (give target isotope ratio)

1 – NaOH, 2 – $Na_3PO_4 \cdot 12H_2O$, 3 – HCl, 4 – H_2SO_4, 5 – none, 6 – others (give preservative)

Relinquished by		Received by		Relinquished by		Received by	
Signature:	Susan Thomas	Signature:		Signature:		Signature:	
Name:	Susan Thomas	Name:	Vazquez Ramos Jose	Name:		Name:	
Company:	SiREM	Company:	Isodetect GmbH	Company:		Company:	
Date/Time:	9-6-2023	Date/Time:	11.09.2023	Date/Time:		Date/Time:	

Isodetect GmbH, Deutscher Platz 5b, 04103 Leipzig, Germany
Phone: +49 (0)341-355-35851, Fax: +49 (0)341-355-35852, Email: kuntze@isodetect.de www.isodetect.de

Isodetect Umweltmonitoring GmbH

ATTACHMENT 7
Solid Phase Anions Laboratory Analytical Report

SGS Canada Inc.
P.O. Box 4300 - 185 Concession St.
Lakefield - Ontario - KOL 2HO
Phone: 705-652-2000 FAX: 705-652-6365

28-February-2023

Ramboll Americas Engineering Solutions, Inc.
Attn : Evvan Plank

P.O# Box 4873
Syrascuse, New York
13221-7873, USA

Phone: 315-463-7554
Fax:

Date Rec. : 24 November 2022
LR Report: **CA19226-NOV22**
Reference: Baldwin Power Plant Drilling

Copy: #1

CERTIFICATE OF ANALYSIS
Final Report

Analysis	1: Analysis Start Date	2: Analysis Start Time	3: Analysis Completed Date	4: Analysis Completed Time	6: MW-358 (47-49)	7: MW-358 (86-88)	8: MW-392 (80-82)	12: MW-392 (66-68)
Sample Date & Time					06-Oct-22 15:00	08-Oct-22 18:00	26-Sep-22 16:00	26-Sep-22 12:00
Cl [µg/g]	15-Dec-22	20:55	---	---	22	70	34	45
SO4 [µg/g]	15-Dec-22	20:55	29-Dec-22	13:45	50	620	280	100
F [%]	08-Dec-22	18:18	12-Dec-22	08:47	0.091	0.091	0.42	0.095
TKN [as N %]	30-Nov-22	09:28	02-Dec-22	11:00	0.06	0.05	< 0.01	0.05
Ra226 [Bq/g]	12-Dec-22	08:48	12-Dec-22	14:33	0.07	< 0.01	0.09	< 0.01

Catharine Arnold

Catharine Arnold, B.Sc., C.Chem
Project Specialist,
Environment, Health & Safety

OnLine LIMS

0003246129

Results relate only to the sample tested. Data reported represents the sample submitted to SGS. Reproduction of this analytical report in full or in part is prohibited without prior written approval. Please refer to SGS General Conditions of Services located at https://www.sgs.ca/en/terms-and-conditions (Printed copies are available upon request.)
Test method information available upon request. "Temperature Upon Receipt" is representative of the whole shipment and may not reflect the temperature of individual samples.
SGS Canada Inc. Environment-Health & Safety statement of conformity decision rule does not consider uncertainty when analytical results are compared to a specified standard or regulation.

SGS Canada Inc.
P.O. Box 4300 - 185 Concession St.
Lakefield - Ontario - KOL 2HO
Phone: 705-652-2000 FAX: 705-652-6365

LR Report : **CA19226-NOV22**

OnLine LIMS

0003246129

Results relate only to the sample tested. Data reported represents the sample submitted to SGS. Reproduction of this analytical report in full or in part is prohibited without prior written approval. Please refer to SGS General Conditions of Services located at https://www.sgs.ca/en/terms-and-conditions (Printed copies are available upon request.)
Test method information available upon request. "Temperature Upon Receipt" is representative of the whole shipment and may not reflect the temperature of individual samples.
SGS Canada Inc. Environment-Health & Safety statement of conformity decision rule does not consider uncertainty when analytical results are compared to a specified standard or regulation.

NOV 19217 - 28

Rev. 02/2017

CHAIN OF CUSTODY

Page 1 of 1

Company: Ramboll
Project Contact: Evvan Plank
Telephone: 414-531-0142
Project Name: Baldwin
Project #:
Location:
Sampled By: Evvan Plank

CT LABORATORIES
1230 Lange Court, Baraboo, WI 53913
608-356-2760 Fax 608-356-2766
www.ctlaboratories.com

Lab Use Only
Place Header Sticker Here:

Program:
QSM RCRA SDWA NPDES
Solid Waste Other _____

PO #

Report To:
EMAIL: Evvan.plank@ramboll.com
Company: Ramboll
Address: 234 W Florida St. Milwaukee, WI FL. 5

Invoice To:*
EMAIL:
Company:
Address:

*Party listed is responsible for payment of invoice as per CT Laboratories' terms and conditions

Client Special Instructions Chem *: antimony, arsenic, barium, beryllium, boron, cadmium, chromium, cobalt, lead, lithium, mercury, molybdenum, selenium, thallium. CEC, chloride and sulfate, fluoride, iron and manganese oxides, radium 226 +228, total sulphur, total nitrogen.

Matrix:
GW – groundwater SW - surface water WW - wastewater DW - drinking water
S - soil/sediment SL - sludge A - air M - misc/waste

Collection Date	Collection Time	Matrix	Grab/ Comp	Sample #	Sample ID Description	Filtered? Y/(N)	XRD	XRF	Chem.*	Tessier Leach (SEP)	Total # Containers	Designated MS/MSD	CT Lab ID # (Lab use only)
							Fill in Spaces with Bottles per Test						
10/5/22	14:05	S	G	1	MW-358 (13-15)	N	X	X		X			
10/6/22	15:00	BR	G	2	MW-358 (47-49)	N	X	X	X	X			
10/8/22	18:00	BR	G	3	MW-358 (86-88)	N	X	X	X	X			
9/26/22	16:00	BR	G	4	MW-392 (80-82)	N	X	X	X	X			
9/27/22	09:00	S	G	5	MW-392 (32-33.5)	N	X	X		X			
10/4/22	16:00	S	G	6	MW-393 (24-25.5)	N	X	X		X			
9/25/22	16:00	S	G	7	MW-394 (20.5-22)	N	X	X		X			
9/26/22	12:00	BR	G	8	MW-392 (66-68)	N	X	X	X	X			

Turnaround Time
Normal RUSH*
Date Needed: _____
Rush analysis requires prior CT Laboratories' approval
Surcharges:
24 hr 200%
2-3 days 100%
4-9 days 50%

Relinquished By:	Date/Time	Received By:	Date/Time
	10/24/22 1000		
Received by:	**Date/Time**	**Received for Laboratory by:**	**Date/Time**

Lab Use Only
Ice Present Yes No
Temp _____ IR Gun _____
Cooler # _____

Custody Seals: 221024-001 & 002

ATTACHMENT 8
X-ray Diffraction Laboratory Analytical Report

Quantitative X-Ray Diffraction by Rietveld Refinement

Report Prepared for:	*Environmental Services*
Project Number/ LIMS No.	*Custom XRD/MI4508-DEC22*
Sample Receipt:	*December 7, 2022*
Sample Analysis:	*December 15, 2022*
Reporting Date:	*April 24, 2023*

Instrument:	BRUKER AXS D8 Advance Diffractometer
Test Conditions (Bulk):	Co radiation, 35 kV, 40 mA; Detector: LYNXEYE Regular Scanning: Step: 0.02°, Step time: 0.75s, 2θ range: 6-80°
Test Conditions (Clay):	Co radiation, 35 kV, 40 mA; Detector: LYNXEYE Regular Scanning: Step: 0.02°, Step time: 1s, 2θ range: 3-80° Clay Section Scanning: Step: 0.01°, Step time:0.2s, 2θ range: 3-40°
***Interpretations*:**	PDF2/PDF4 powder diffraction databases issued by the International Center for Diffraction Data (ICDD). DiffracPlus Eva and Topas software.
***Detection Limit*:**	0.5-2%. Strongly dependent on crystallinity.

Contents:

1) Method Summary
2) Quantitative XRD Results
3) XRD Pattern(s)

Kim Gibbs, H.B.Sc., P.Geo.
Senior Mineralogist

Huyun Zhou, Ph.D., P.Geo.
Senior Mineralogist

ACCREDITATION: SGS Natural Resources Lakefield is accredited to the requirements of ISO/IEC 17025 for specific tests as listed on our scope of accreditation, including geochemical, mineralogical and trade mineral tests. To view a list of the accredited methods, please visit the following website and search SGS Canada Inc. - Minerals: https://www.scc.ca/en/search/palcan.

Method Summary

The Rietveld Method of Mineral Identification by XRD (ME-LR-MIN-MET-MN-D05) method used by SGS Natural Resources is accredited to the requirements of ISO/IEC 17025.

***Mineral Identification and Interpretation*:**

Mineral identification and interpretation involves matching the diffraction pattern of an unknown material to patterns of single-phase reference materials. The reference patterns are compiled by the Joint Committee on Powder Diffraction Standards - International Center for Diffraction Data (JCPDS-ICDD) database and released on software as Powder Diffraction Files (PDF).

Interpretations do not reflect the presence of non-crystalline and/or amorphous compounds, except when internal standards have been added by request. Mineral proportions may be strongly influenced by crystallinity, crystal structure and preferred orientations. Mineral or compound identification and quantitative analysis results should be accompanied by supporting chemical assay data or other additional tests.

Clay Mineral Separation and Identification:

Clay minerals are typically fine-grained (<2 µm) phyllosilicates in sedimentary rock. Due to the poor crystallinity and fine size of clay minerals, separation of the clay fraction from bulk samples by centrifuge is required. A slide of the oriented clay fraction is prepared and scanned followed by a series of procedures (the addition of ethylene glycol and high temperature heating). Clay minerals are identified by their individual diffraction patterns and changes in their diffraction pattern after different treatments. Clay speciation and mineral identification of the bulk sample are performed using DIFFRACplus EVA (Bruker AXS).

Quantitative Rietveld Analysis:

Quantitative Rietveld Analysis is performed by using Topas 4.2 (Bruker AXS), a graphics based profile analysis program built around a non-linear least squares fitting system, to determine the amount of different phases present in a multicomponent sample. Whole pattern analyses are predicated by the fact that the X-ray diffraction pattern is a total sum of both instrumental and specimen factors. Unlike other peak intensity-based methods, the Rietveld method uses a least squares approach to refine a theoretical line profile until it matches the obtained experimental patterns.

Rietveld refinement is completed with a set of minerals specifically identified for the sample. Zero values indicate that the mineral was included in the refinement calculations, but the calculated concentration was less than 0.05wt%. Minerals not identified by the analyst are not included in refinement calculations for specific samples and are indicated with a dash.

DISCLAIMER: This document is issued by the Company under its General Conditions of Service accessible at http://www.sgs.com/en/Terms-and-Conditions.aspx. Attention is drawn to the limitation of liability, indemnification and jurisdiction issues defined therein. Any holder of this document is advised that information contained hereon reflects the Company's findings at the time of its intervention only and within the limits of Client's instructions, if any. The Company's sole responsibility is to its Client and this document does not exonerate parties to a transaction from exercising all their rights and obligations under the transaction documents. Any unauthorized alteration, forgery or falsification of the content or appearance of this document is unlawful and offenders may be prosecuted to the fullest extent of the law.

WARNING: The sample(s) to which the findings recorded herein (the "Findings") relate was(were) drawn and / or provided by the Client or by a third party acting at the Client's direction. The Findings constitute no warranty of the sample's representativeness of any goods and strictly relate to the sample(s). The Company accepts no liability with regard to the origin or source from which the sample(s) is/are said to be extracted.

Summary of Rietveld Quantitative Analysis X-Ray Diffraction Results

Mineral/Compound	MW-358 (13-15) DEC4508-1 (wt %)	MW-358 (47-49) DEC4508-2 (wt %)	MW-358 (86-88) DEC4508-3 (wt %)	MW-392 (80-82) DEC4508-4 (wt %)	MW-392 (32-33.5) DEC4508-5 (wt %)	MW-393 (24-25.5) DEC4508-6 (wt %)	MW-394 (20.5-22) DEC4508-7 (wt %)	MW-392 (66-68) DEC4508-8 (wt %)
Quartz	52.7	29.2	30.7	29.8	52.1	64.1	55.4	22.7
Muscovite	7.7	18.8	19.7	13.1	9.0	5.5	7.6	15.9
Albite	12.3	0.4	2.5	0.6	9.1	6.4	12.8	0.6
Microcline	7.3	8.6	5.9	1.0	6.5	10.1	7.3	5.1
Diaspore	0.3	-	-	-	-	0.2	0.5	2.8
Magnetite	0.9	0.5	0.3	1.4	0.1	0.0	0.1	0.1
Anatase	0.2	0.8	1.8	0.8	0.6	0.3	0.3	1.0
Calcite	-	0.5	1.0	28.1	0.0	0.0	0.2	14.9
Fluorapatite	-	-	-	2.7	0.3	-	0.2	0.2
Ankerite	-	-	-	-	1.4	0.9	0.5	0.8
Clay								
Kaolinite	5.3	4.8	15.0	5.5	6.8	3.2	4.2	3.6
Montmorillonite-12A	4.9	6.8	4.8	-	-	-	-	5.8
Montmorillonite-14A	-	-	-	3.5	3.3	3.5	3.6	-
Nontronite	0.6	4.6	4.3	4.2	1.6	1.4	0.5	3.3
Illite/Mont - 11A	-	8.8	2.7	3.6	2.7	2.1	3.0	7.1
Illite	5.0	15.0	9.2	4.1	0.7	1.0	0.6	10.4
Chlorite IIb	2.6	1.3	2.0	1.6	5.8	1.2	3.1	6.1
TOTAL	100	100	100	100	100	100	100	100


Zero values indicate that the mineral was included in the refinement, but the calculated concentration is below a measurable value.


Dashes indicate that the mineral was not identified by the analyst and not included in the refinement calculation for the sample.

The weight percent quantities indicated have been normalized to a sum of 100%. The quantity of amorphous material has not been determined.


Mineral/Compound	Formula
Quartz	SiO_2
Muscovite	$KAl_2(AlSi_3O_{10})(OH)_2$
Albite	$NaAlSi_3O_8$
Microcline	$KAlSi_3O_8$
Diaspore	aAlO.OH
Magnetite	Fe_3O_4
Anatase	TiO_2
Calcite	$CaCO_3$
Fluorapatite	$Ca_5(PO_4)_3F$
Ankerite	$CaFe(CO_3)_2$
Kaolinite	$Al_2Si_2O_5(OH)_4$
Montmorillonite	$(Na,Ca)_{0.3}(Al,Mg)_2Si_4O_{10}(OH)_2 \cdot 10H_2O$
Nontronite	$Fe_2(Al,Si)_4O_{10}(OH)_2Na_{0.3}(H_2O)_4$
Illite/Mont	$KAl_4(Si,Al)_8O_{10}(OH)_4 \cdot 4H_2O$
Illite	$(K,H_3O)(Al,Mg,Fe)_2(Si,Al)_4O_{10}[(OH)_2,(H_2O)]$
Chlorite	$(Fe,(Mg,Mn)_5,Al)(Si_3Al)O_{10}(OH)_8$

MW-358 (13-15)

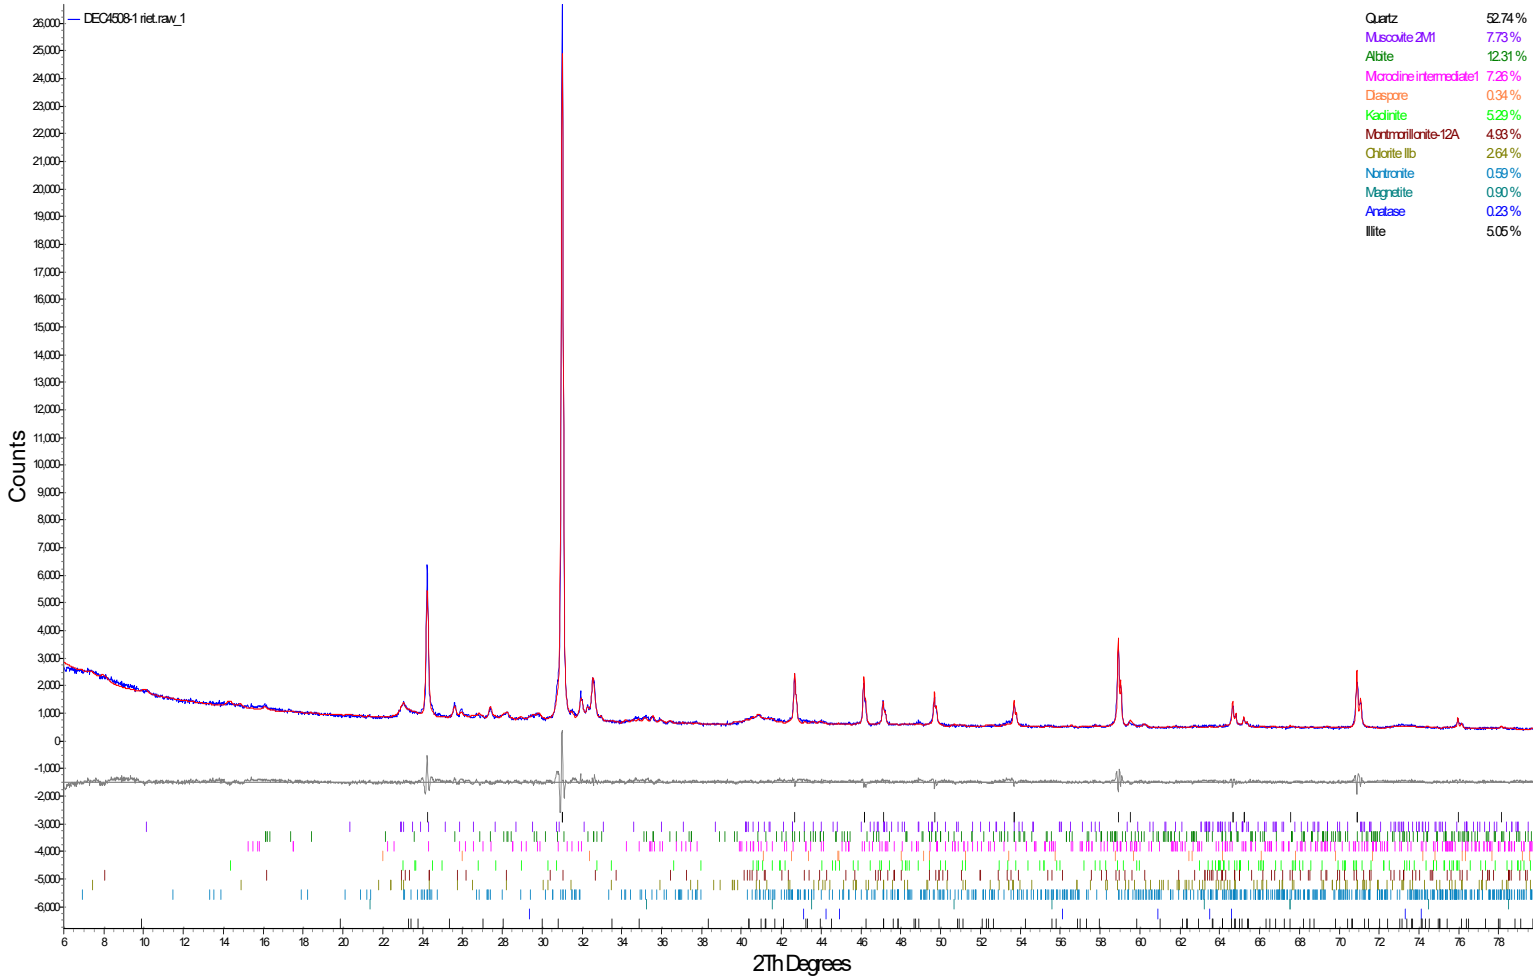

DEC4508-1 riet.raw_1
Counts
2Th Degrees
Quartz 52.74 %
Muscovite 2M1 7.73 %
Albite 12.31 %
Microcline intermediate1 7.26 %
Diaspore 0.34 %
Kaolinite 5.29 %
Montmorillonite-12A 4.93 %
Chlorite IIb 2.64 %
Nontronite 0.59 %
Magnetite 0.90 %
Anatase 0.23 %
Illite 5.05 %

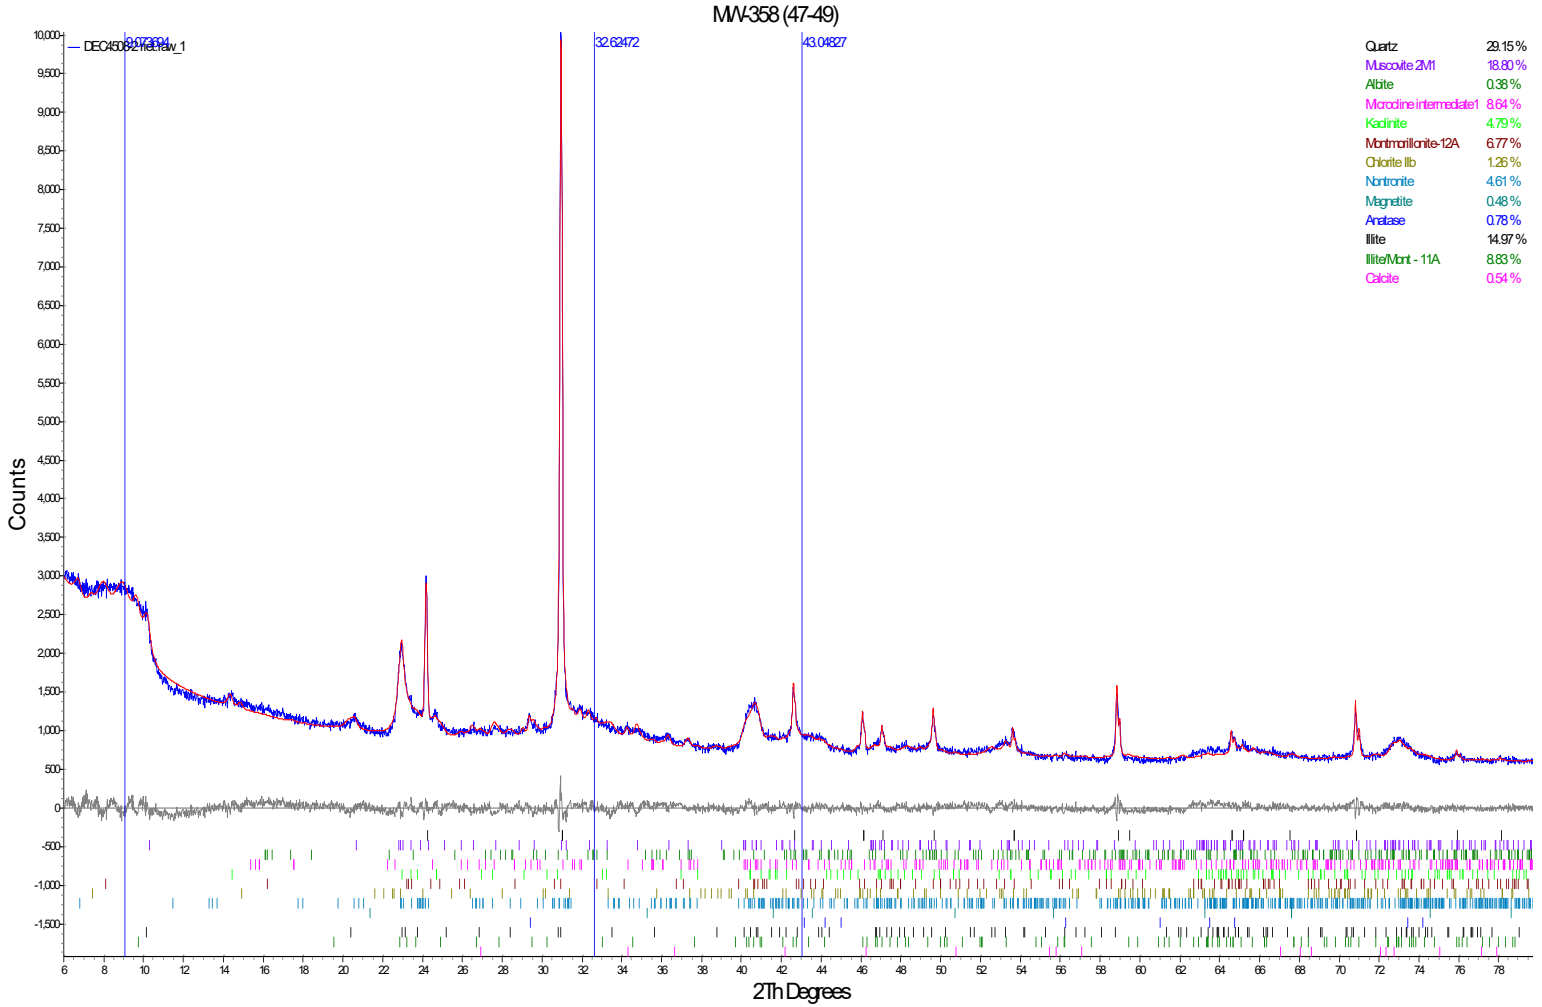
MW-358 (47-49)
DEC4508-mdi.raw_1
8.972894
32.62472
43.04827
Quartz 29.15 %
Muscovite 2M1 18.80 %
Albite 0.38 %
Microcline intermediate1 8.64 %
Kaolinite 4.79 %
Montmorillonite-12A 6.77 %
Chlorite IIb 1.26 %
Nontronite 4.61 %
Magnetite 0.48 %
Anatase 0.78 %
Illite 14.97 %
Illite/Mont - 11A 8.83 %
Calcite 0.54 %
Counts
2Th Degrees


MW-358 (47-49)

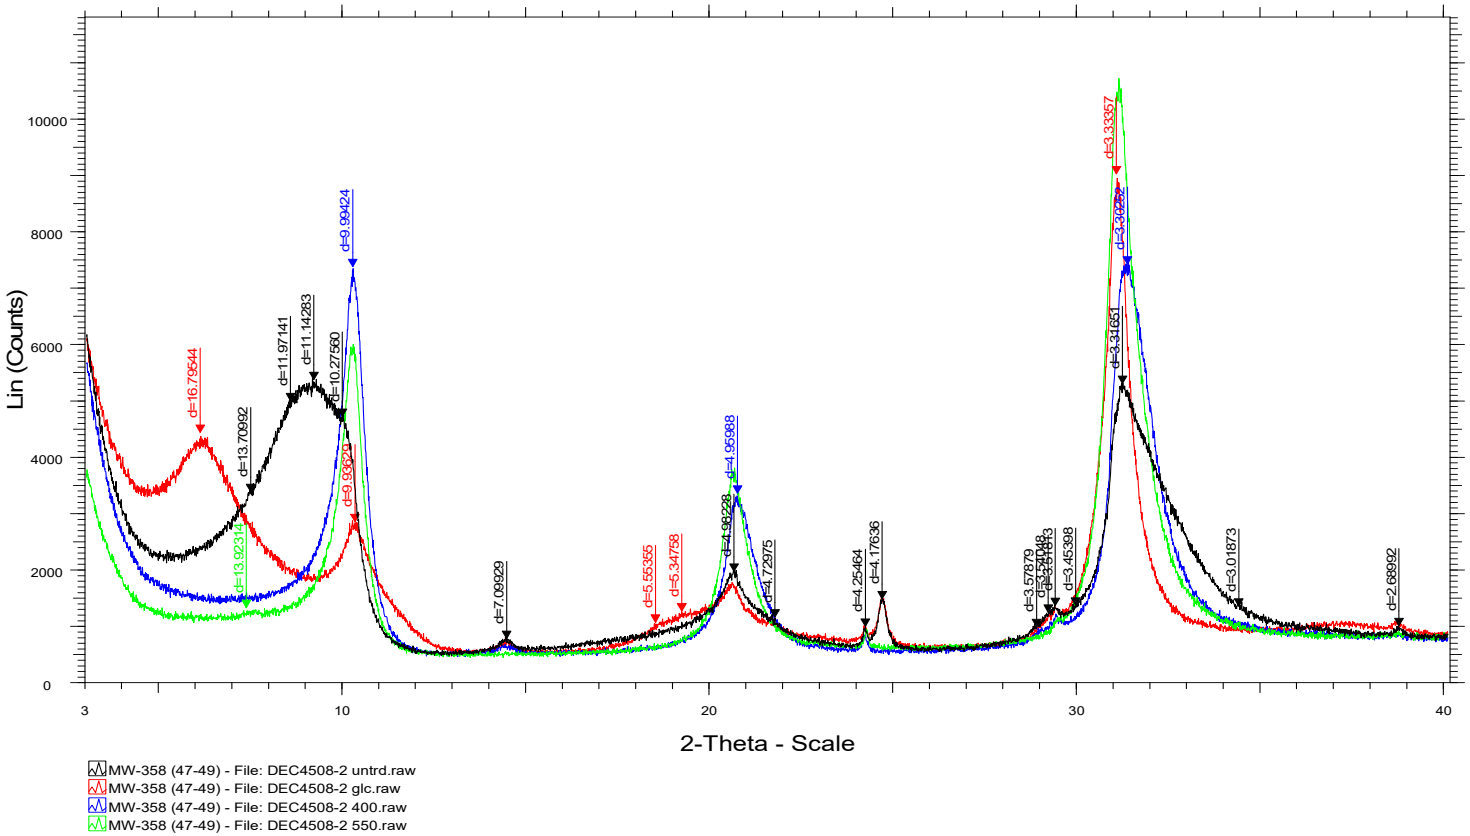

Lin (Counts)
2-Theta - Scale
d=16.79544
d=13.70992
d=13.92319
d=11.97141
d=11.14283
d=10.27560
d=9.99424
d=9.93021
d=7.09929
d=5.55355
d=5.34758
d=4.99228
d=4.95988
d=4.72975
d=4.25464
d=4.17636
d=3.57879
d=3.45398
d=3.33357
d=3.30252
d=3.31061
d=3.01873
d=2.69992
MW-358 (47-49) - File: DEC4508-2 untrd.raw
MW-358 (47-49) - File: DEC4508-2 glc.raw
MW-358 (47-49) - File: DEC4508-2 400.raw
MW-358 (47-49) - File: DEC4508-2 550.raw

MW-358 (86-88)

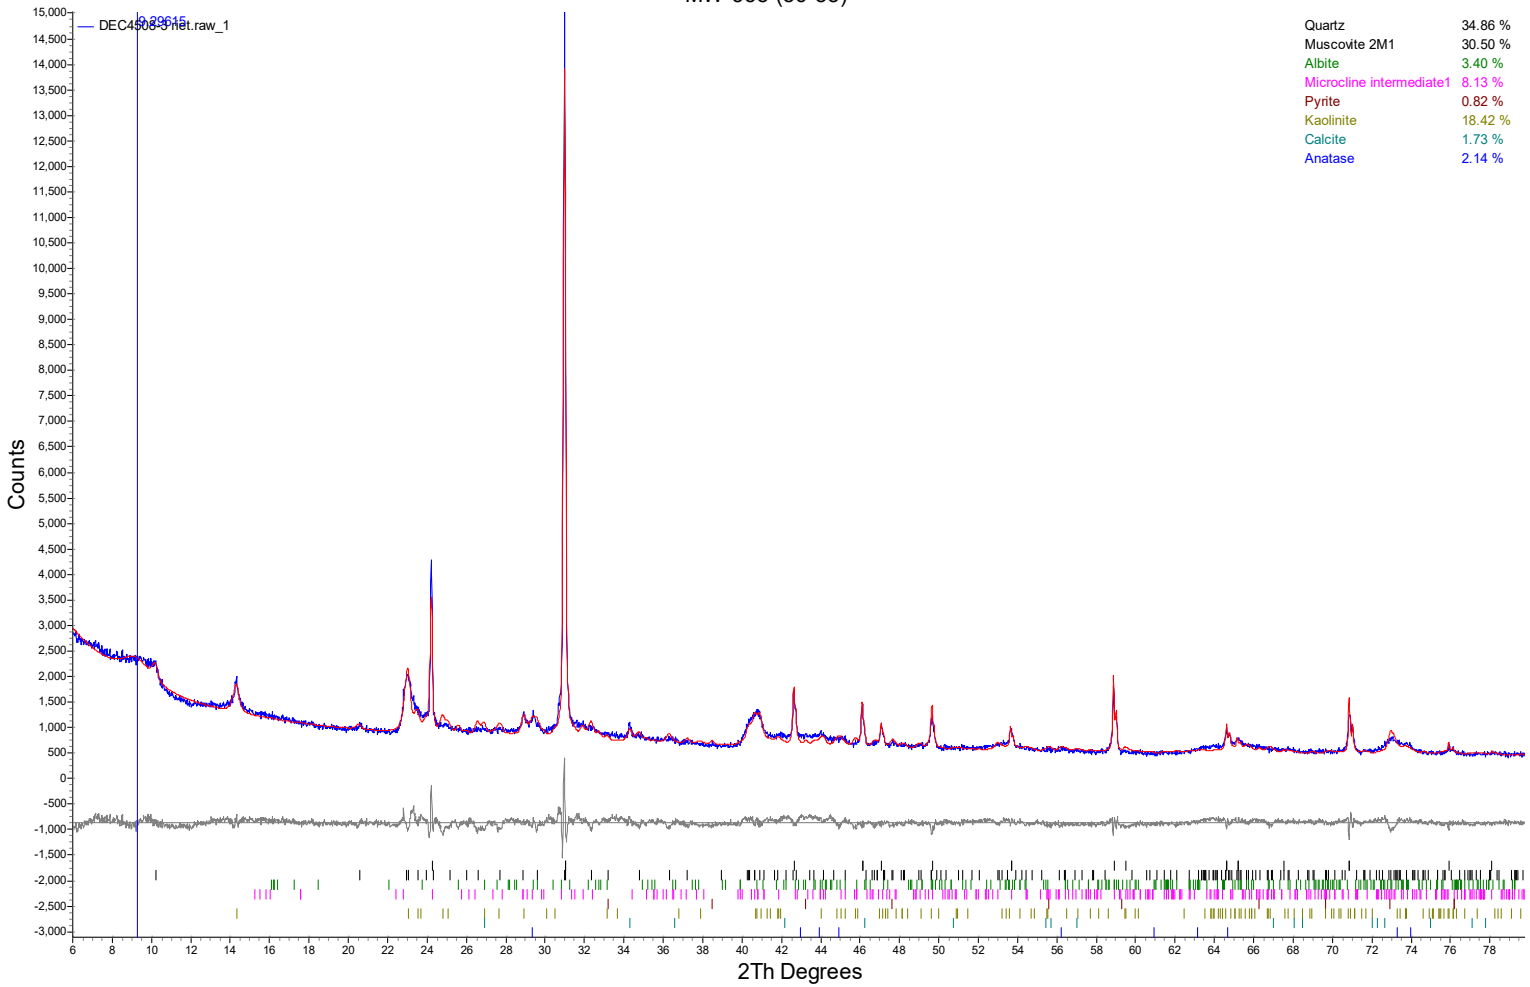

DEC4508-3 net.raw_1
Quartz 34.86 %
Muscovite 2M1 30.50 %
Albite 3.40 %
Microcline intermediate1 8.13 %
Pyrite 0.82 %
Kaolinite 18.42 %
Calcite 1.73 %
Anatase 2.14 %
Counts
2Th Degrees


MW-358 (86-88)

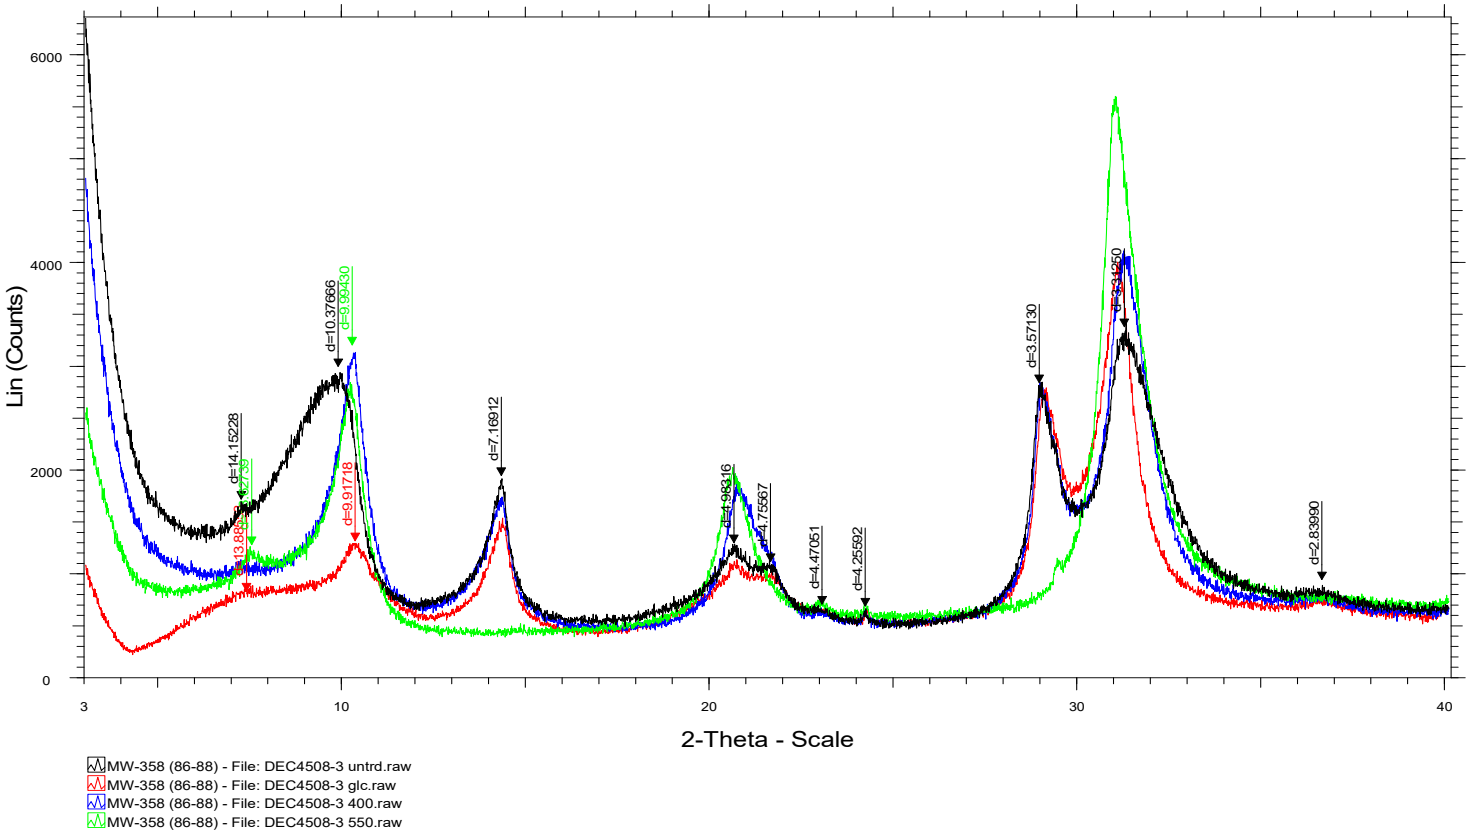
Lin (Counts)
6000
4000
2000
0
3
10
20
30
40
2-Theta - Scale
d=14.15228
d=10.37666
d=9.99430
d=9.91718
d=7.16912
d=4.98316
d=4.75567
d=4.47051
d=4.25592
d=3.57130
d=3.34950
d=2.83990
MW-358 (86-88) - File: DEC4508-3 untrd.raw
MW-358 (86-88) - File: DEC4508-3 glc.raw
MW-358 (86-88) - File: DEC4508-3 400.raw
MW-358 (86-88) - File: DEC4508-3 550.raw

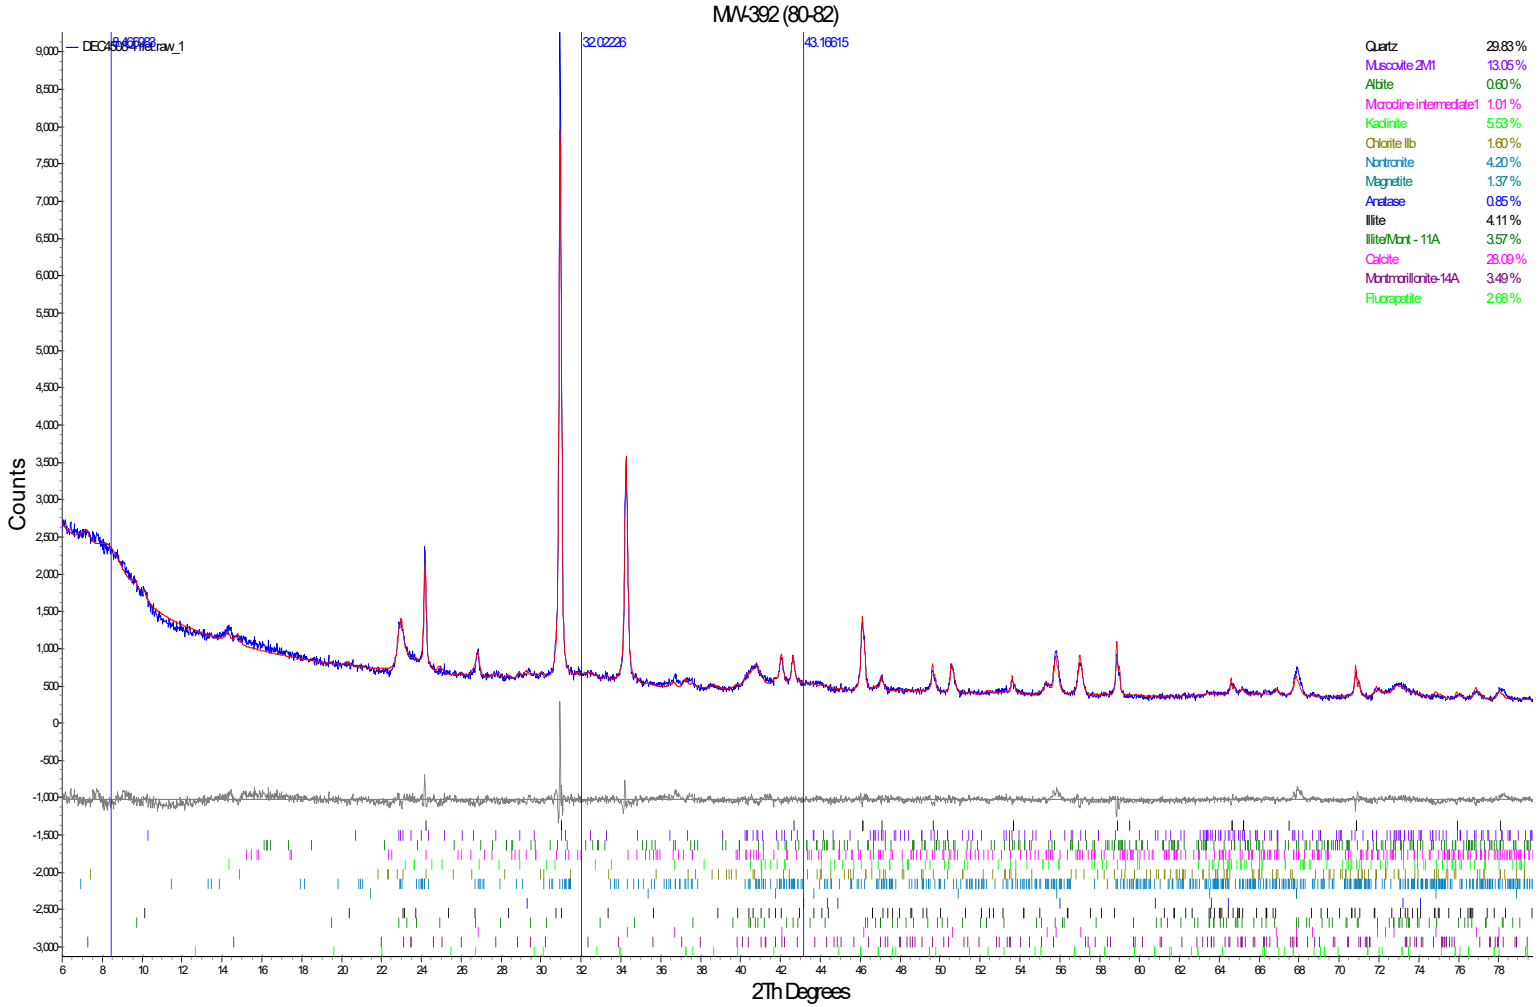

MW-392 (80-82)
DEC4508-Filter.raw_1
6.46868
32.02226
43.16615
Quartz 29.83 %
Muscovite 2M1 13.05 %
Albite 0.60 %
Microcline intermediate1 1.01 %
Kaolinite 5.53 %
Chlorite IIb 1.60 %
Nontronite 4.20 %
Magnetite 1.37 %
Anatase 0.85 %
Illite 4.11 %
Illite/Mont - 11A 3.57 %
Calcite 28.09 %
Montmorillonite-14A 3.49 %
Fluorapatite 2.68 %
Counts
2Th Degrees


MW-392 (80-82)

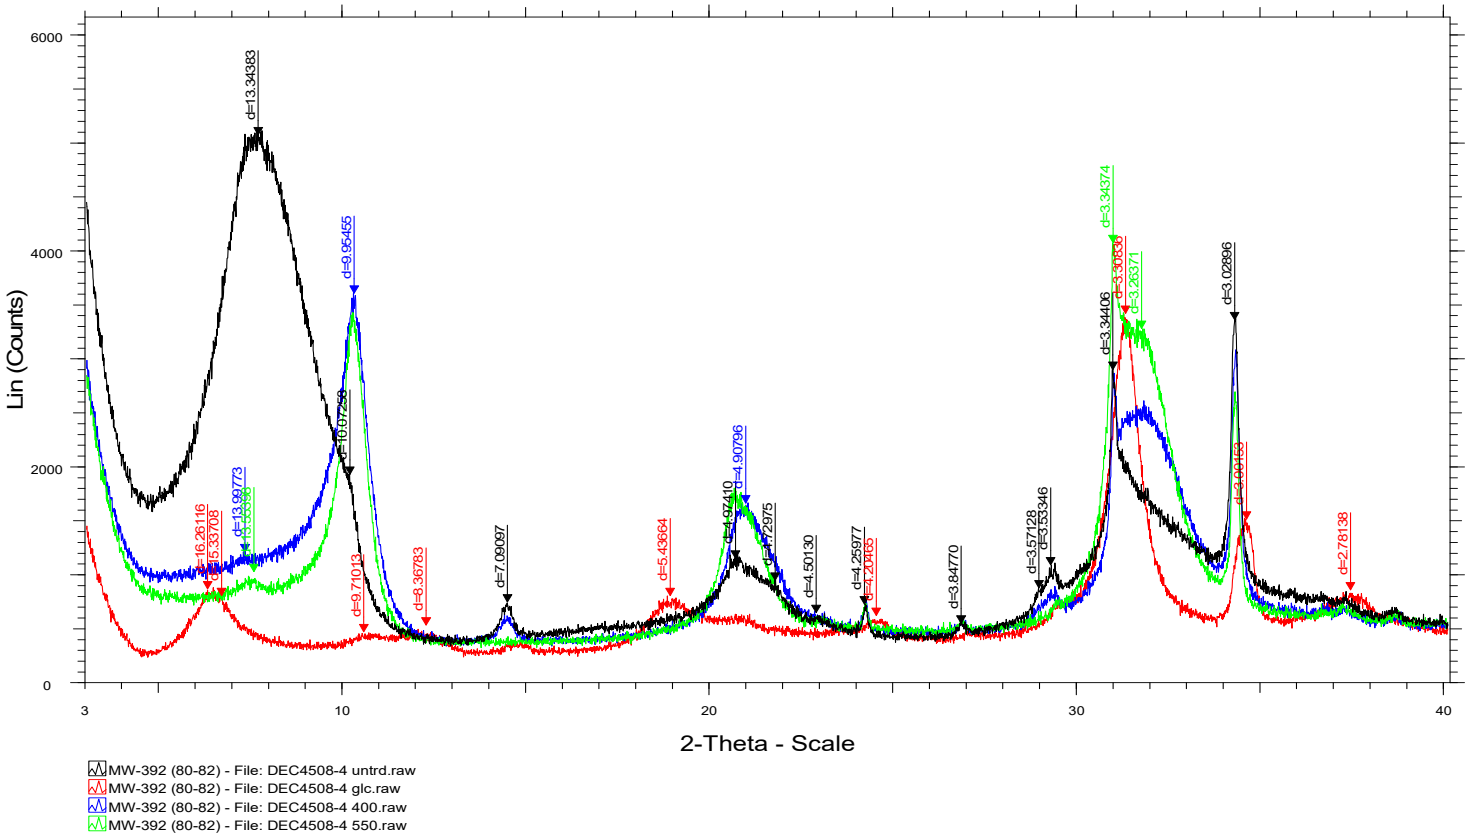
Lin (Counts)
6000
4000
2000
0
3
10
20
30
40
2-Theta - Scale
d=13.34383
d=9.95455
d=10.07238
d=16.26116
d=5.33708
d=13.99773
d=9.71013
d=8.36783
d=7.09097
d=5.43664
d=4.97410
d=4.90796
d=4.72975
d=4.50130
d=4.25977
d=4.20435
d=3.84770
d=3.57128
d=3.53346
d=3.34374
d=3.34406
d=3.30639
d=3.26371
d=3.02896
d=2.78138
MW-392 (80-82) - File: DEC4508-4 untrd.raw
MW-392 (80-82) - File: DEC4508-4 glc.raw
MW-392 (80-82) - File: DEC4508-4 400.raw
MW-392 (80-82) - File: DEC4508-4 550.raw

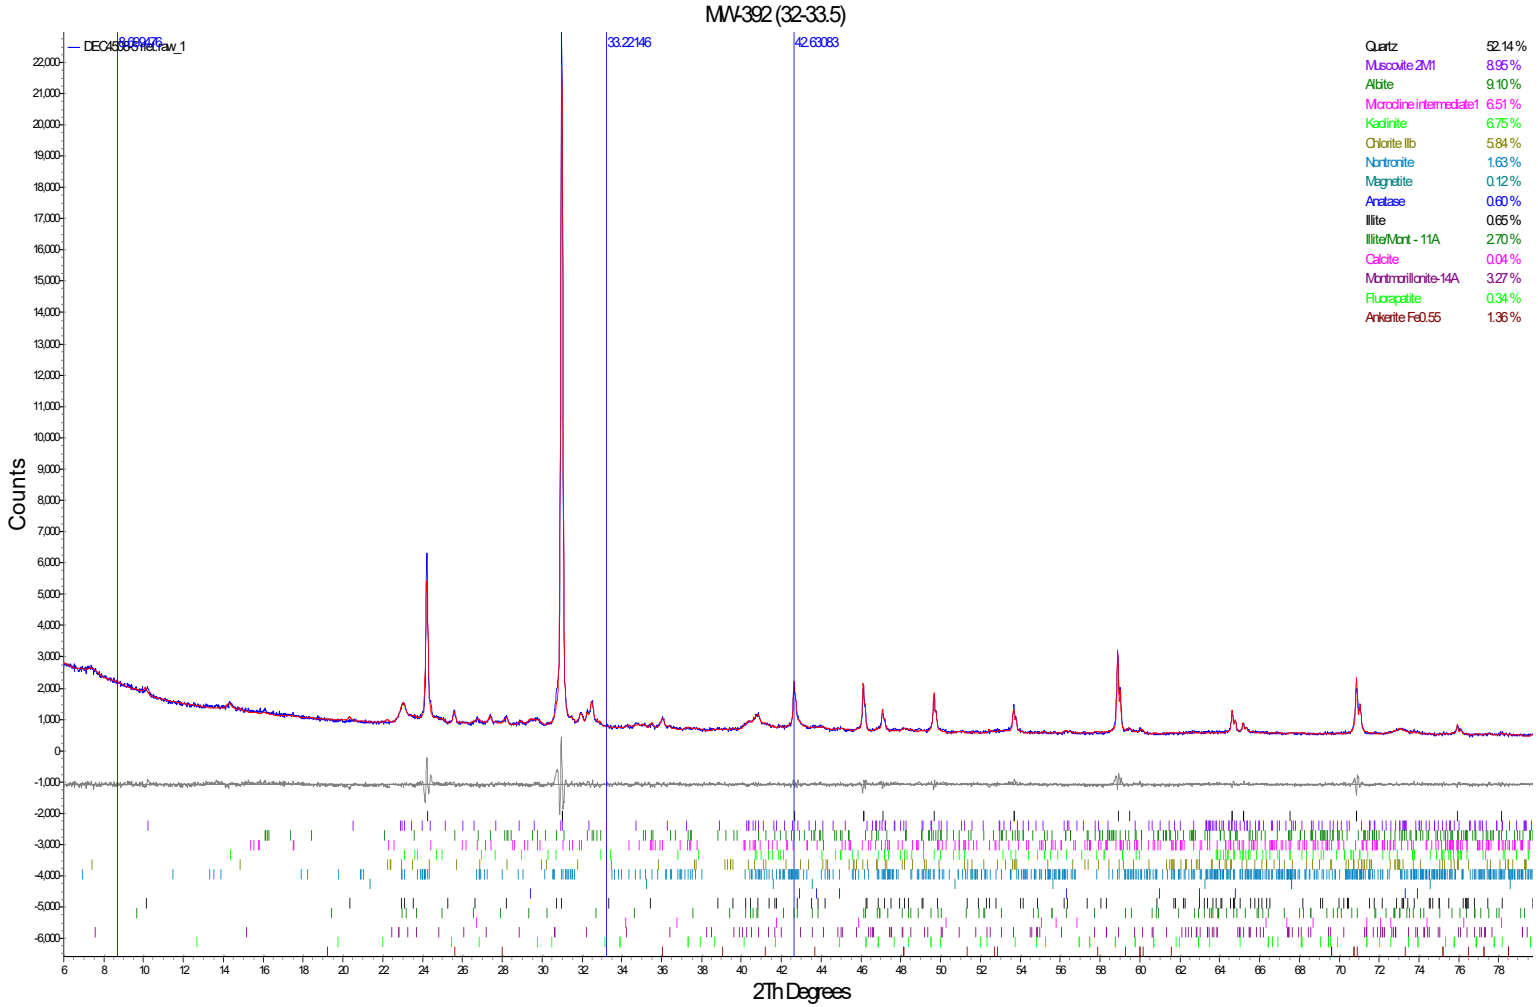

MW-392 (32-33.5)
DEC4508met.raw_1
8.859476
33.22146
42.63083
Quartz 52.14 %
Muscovite 2M1 8.95 %
Albite 9.10 %
Microcline intermediate1 6.51 %
Kaolinite 6.75 %
Chlorite IIb 5.84 %
Nontronite 1.63 %
Magnetite 0.12 %
Anatase 0.60 %
Illite 0.65 %
Illite/Mont - 11A 2.70 %
Calcite 0.04 %
Montmorillonite-14A 3.27 %
Fluorapatite 0.34 %
Ankerite Fe0.55 1.36 %
Counts
2Th Degrees


MW-392 (32-33.5)

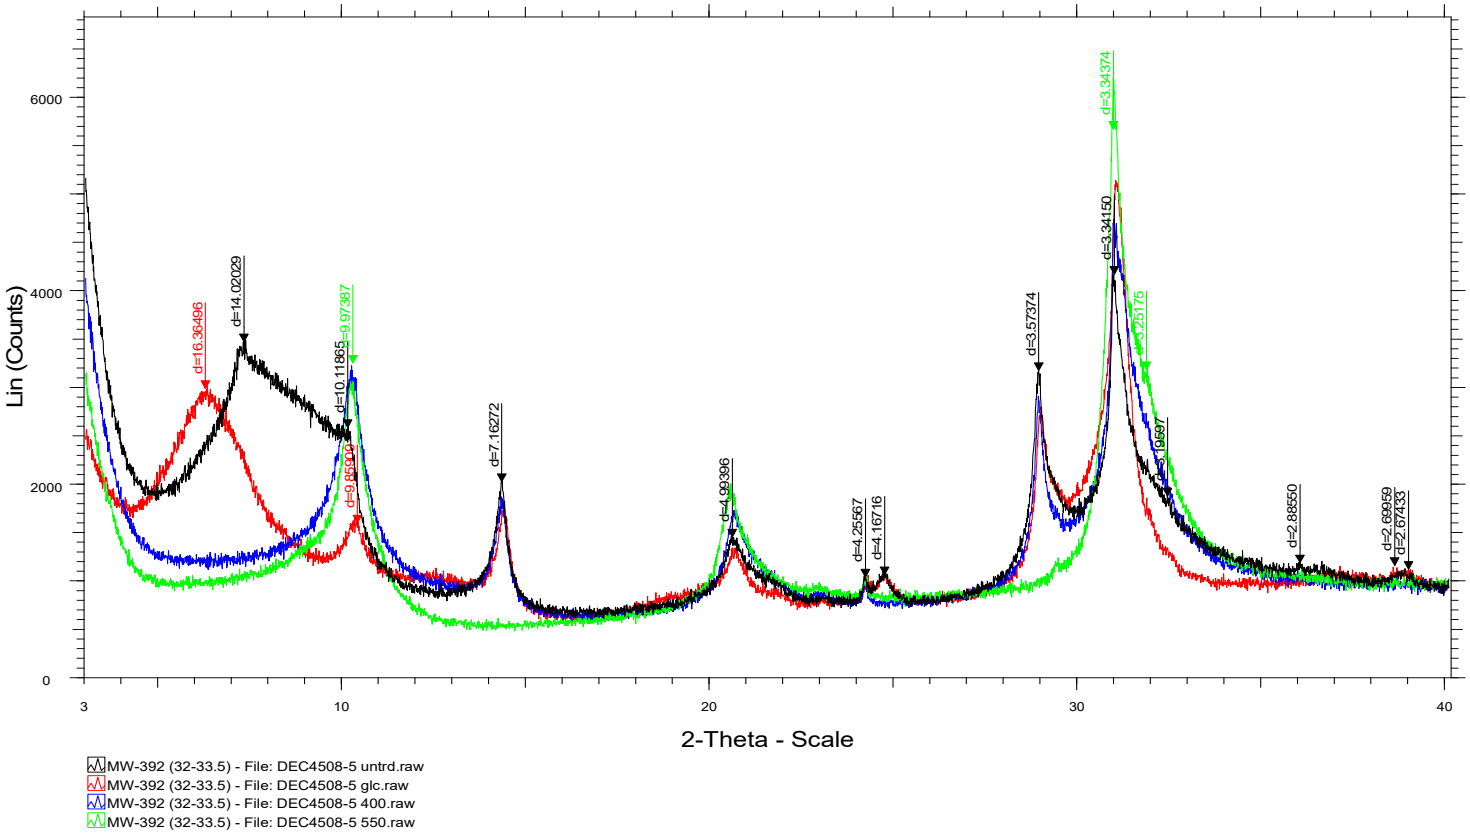
Lin (Counts)
6000
4000
2000
0
3
10
20
30
40
2-Theta - Scale
d=16.36496
d=14.02029
d=10.11865
d=9.97387
d=9.85904
d=7.16272
d=4.99396
d=4.25567
d=4.16716
d=3.57374
d=3.34374
d=3.34150
d=3.25175
d=3.19697
d=2.88550
d=2.69959
d=2.67433
MW-392 (32-33.5) - File: DEC4508-5 untrd.raw
MW-392 (32-33.5) - File: DEC4508-5 glc.raw
MW-392 (32-33.5) - File: DEC4508-5 400.raw
MW-392 (32-33.5) - File: DEC4508-5 550.raw

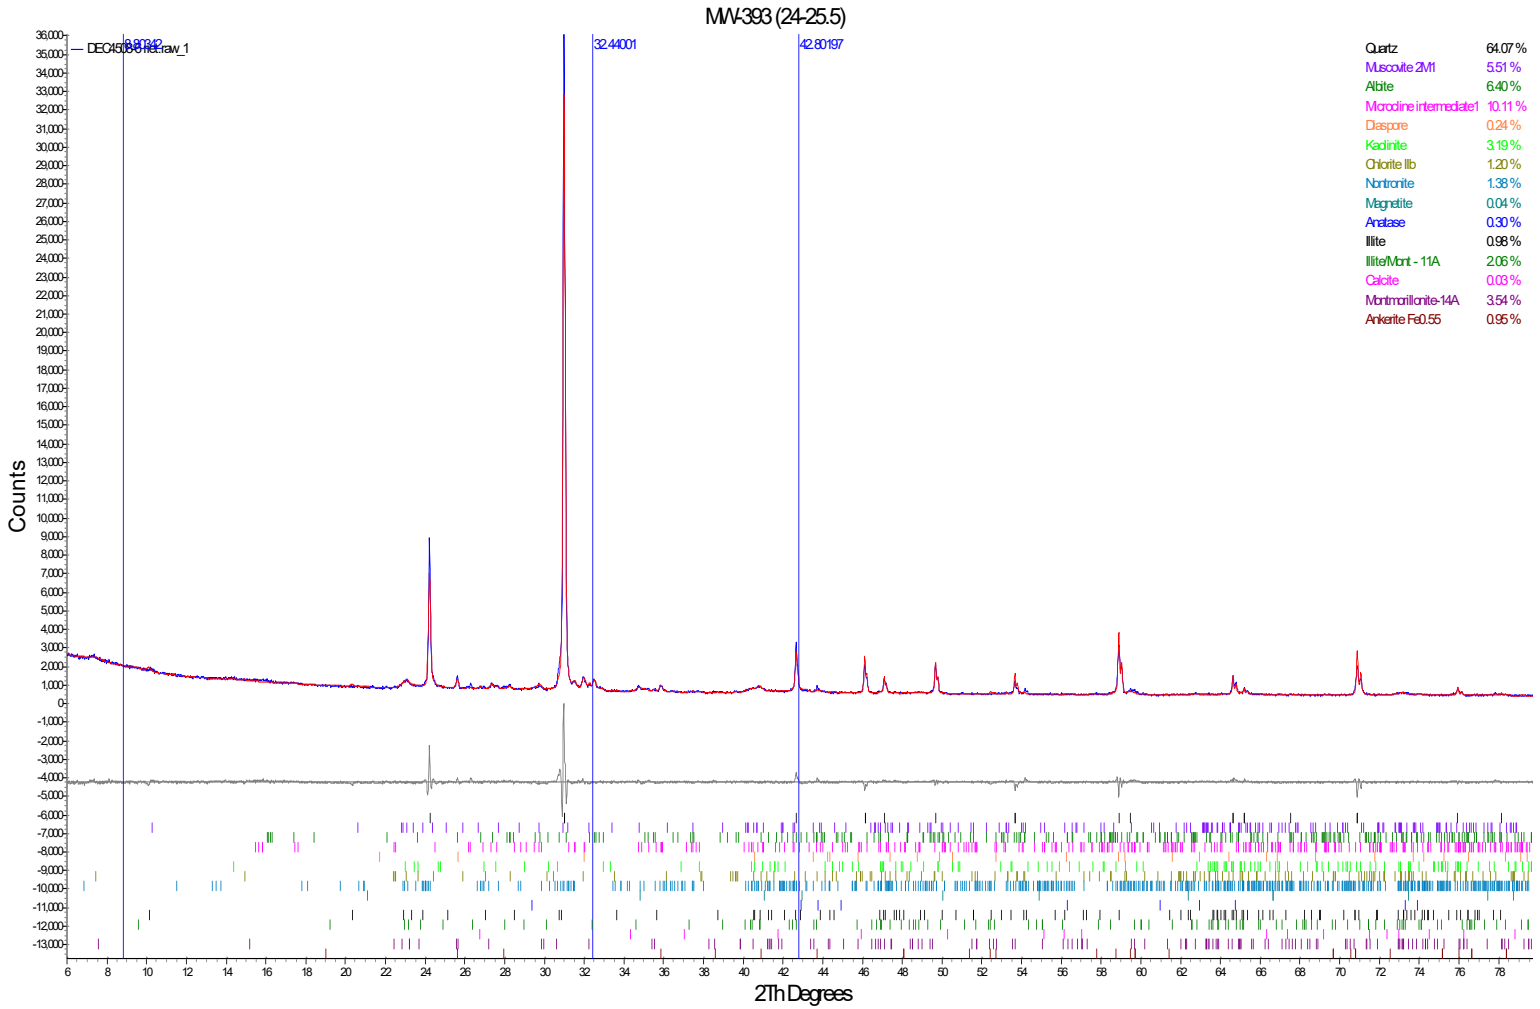

MW-393 (24-25.5)
DEC4508-mid.raw_1
8.80342
32.44001
42.80197
Quartz 64.07 %
Muscovite 2M1 5.51 %
Albite 6.40 %
Microcline intermediate1 10.11 %
Diaspore 0.24 %
Kaolinite 3.19 %
Chlorite IIb 1.20 %
Nontronite 1.38 %
Magnetite 0.04 %
Anatase 0.30 %
Illite 0.98 %
Illite/Mont - 11A 2.06 %
Calcite 0.03 %
Montmorillonite-14A 3.54 %
Ankerite Fe0.55 0.95 %
Counts
2Th Degrees

MW-394 (20.5-22)

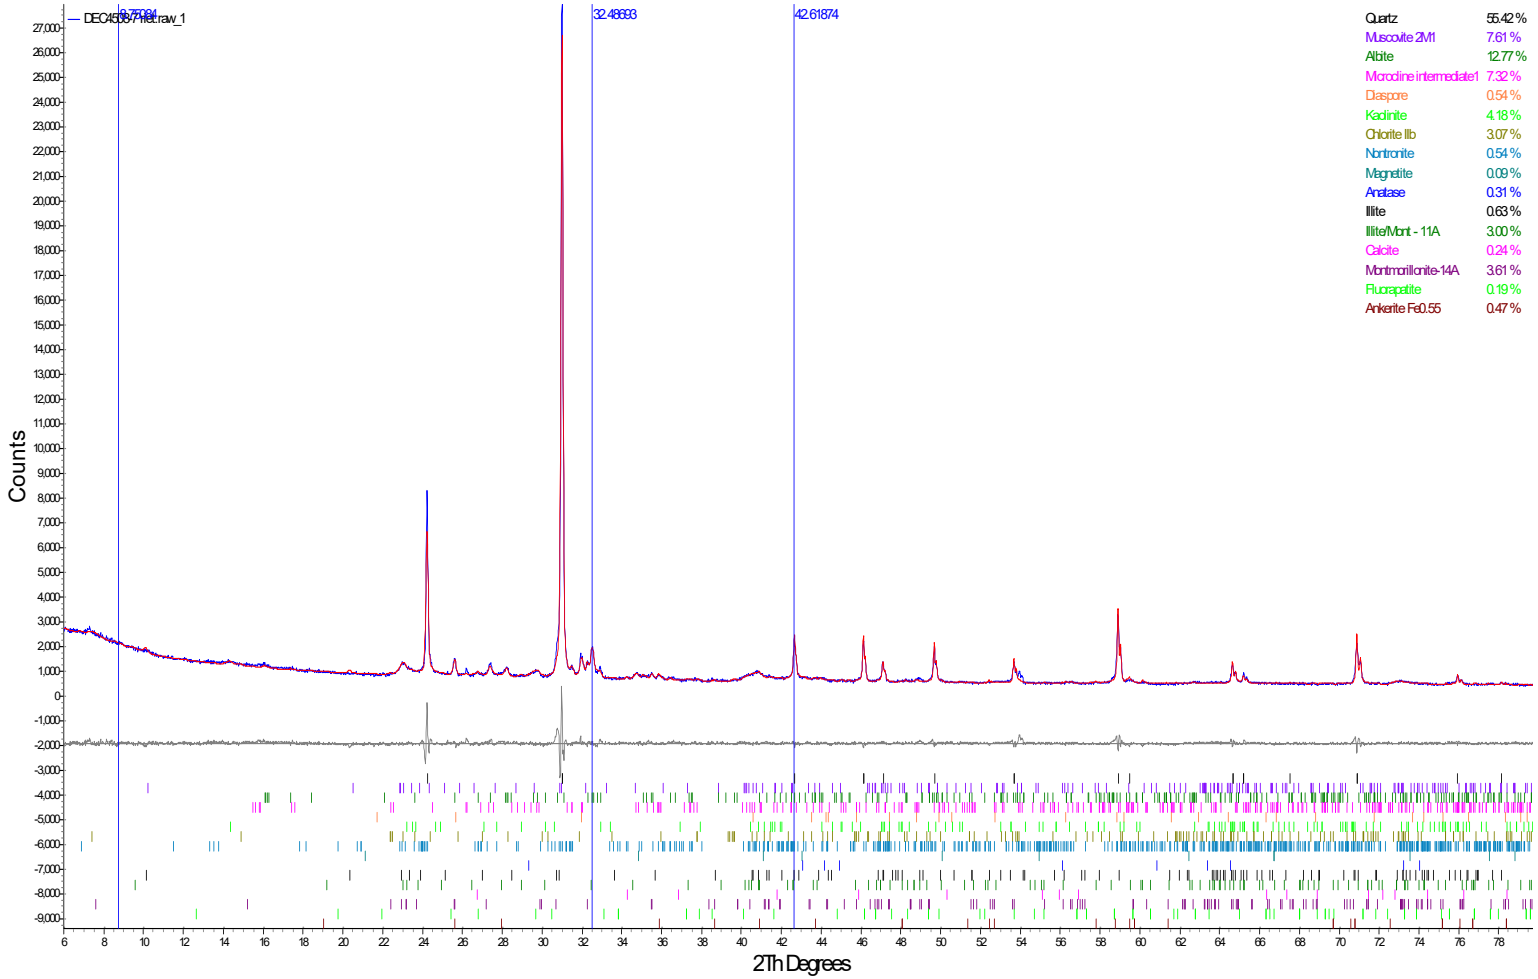
DEC4508-mt.raw_1
32.48693
42.61874
Counts
2Th Degrees
Quartz 55.42 %
Muscovite 2M1 7.61 %
Albite 12.77 %
Microcline intermediate1 7.32 %
Diaspore 0.54 %
Kaolinite 4.18 %
Chlorite IIb 3.07 %
Nontronite 0.54 %
Magnetite 0.09 %
Anatase 0.31 %
Illite 0.63 %
Illite/Mont - 11A 3.00 %
Calcite 0.24 %
Montmorillonite-14A 3.61 %
Fluorapatite 0.19 %
Ankerite Fe0.55 0.47 %

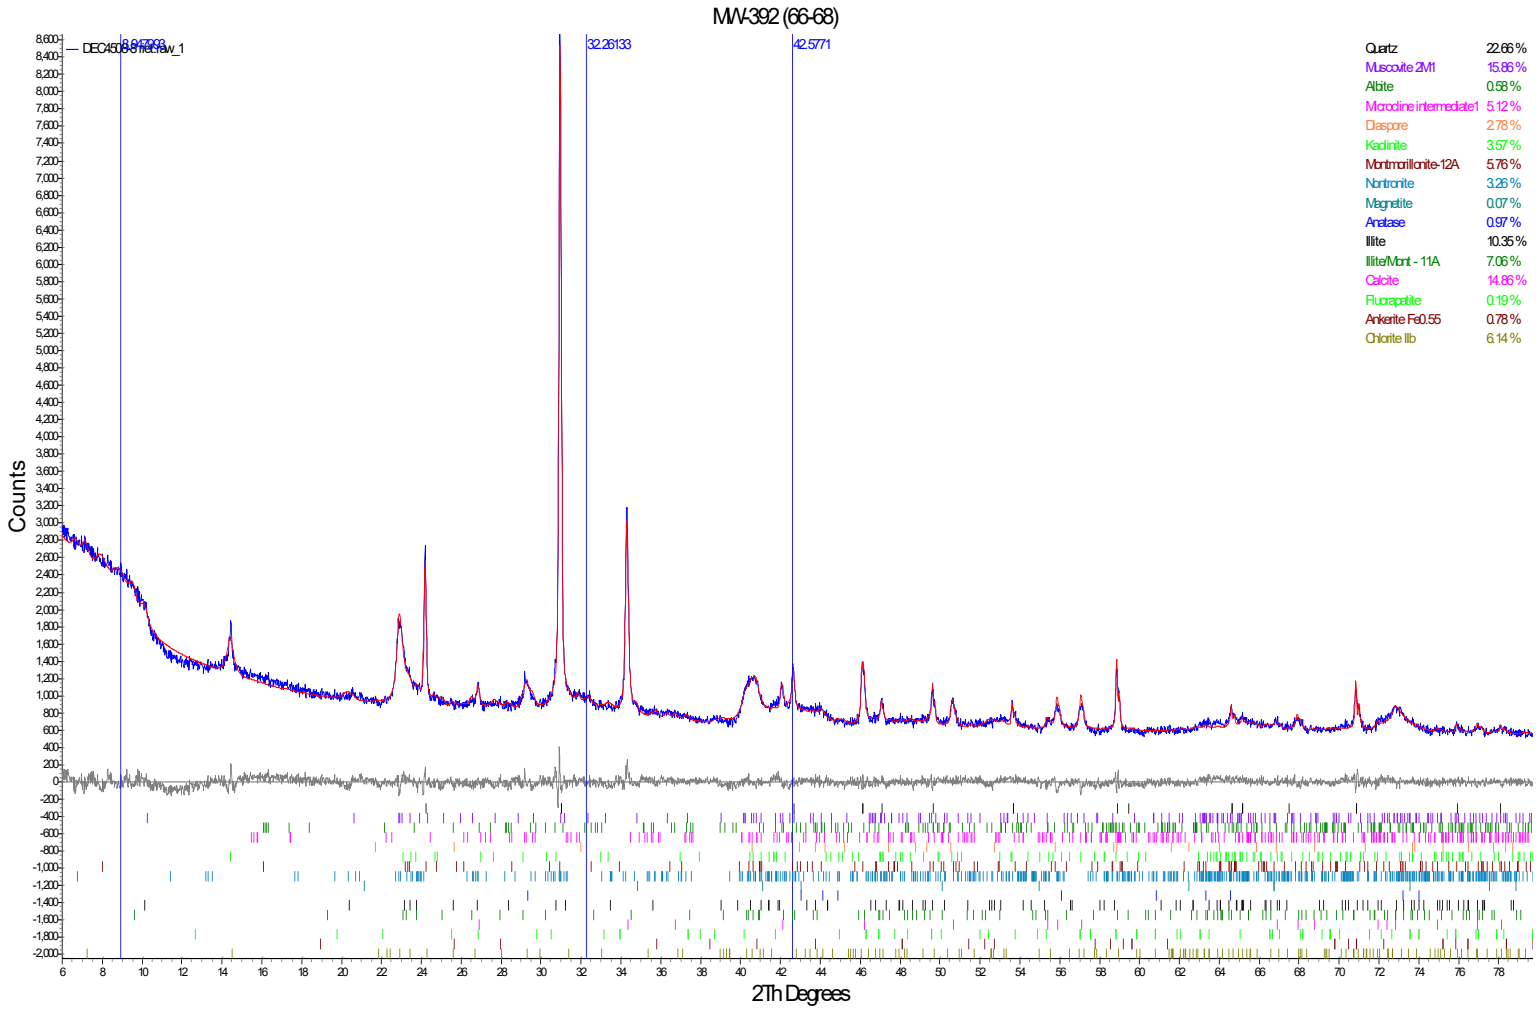
MW-392 (66-68)
8.842999
32.26133
42.5771
Quartz 22.66 %
Muscovite 2M1 15.86 %
Albite 0.58 %
Microcline intermediate1 5.12 %
Diaspore 2.78 %
Kaolinite 3.57 %
Montmorillonite-12A 5.76 %
Nontronite 3.26 %
Magnetite 0.07 %
Anatase 0.97 %
Illite 10.35 %
Illite/Mont - 11A 7.06 %
Calcite 14.86 %
Fluorapatite 0.19 %
Ankerite Fe0.55 0.78 %
Chlorite IIb 6.14 %
Counts
2Th Degrees

MW-392 (66-68)

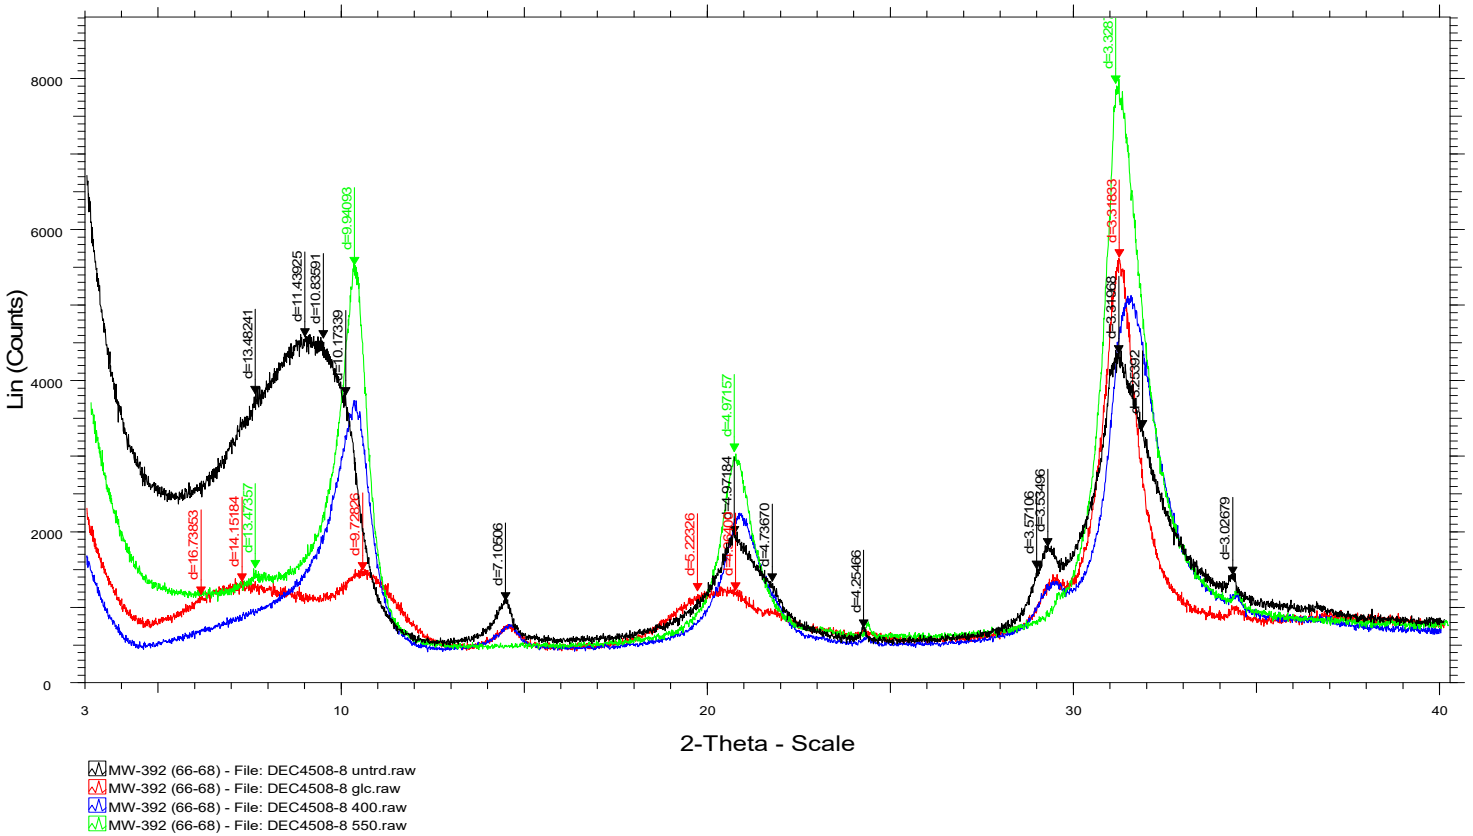
Lin (Counts)
0
2000
4000
6000
8000
3
10
20
30
40
2-Theta - Scale
d=13.48241
d=11.43925
d=10.83691
d=10.17339
d=9.94093
d=16.73853
d=14.15184
d=13.47357
d=9.72826
d=7.10506
d=5.22326
d=4.97157
d=4.97184
d=4.73670
d=4.25466
d=3.57106
d=3.53496
d=3.32812
d=3.31693
d=3.31693
d=3.22592
d=3.02679
MW-392 (66-68) - File: DEC4508-8 untrd.raw
MW-392 (66-68) - File: DEC4508-8 glc.raw
MW-392 (66-68) - File: DEC4508-8 400.raw
MW-392 (66-68) - File: DEC4508-8 550.raw

ATTACHMENT 9
Referenced Documents

The following documents are included in Attachment 9:

Attachment 9-1: IEPA. 2016. “Dynegy Midwest Generation, Inc. – Baldwin Energy Complex: Baldwin Fly Ash Pond System Closure – NPDES Permit No. IL000043.” Letter from William Buscher (Illinois Environmental Protection Agency) to Rick Diericx (Dynegy Operating Company). August 16.

Attachment 9-2: IEPA. 2023. “Baldwin Power Plant Bottom Ash Pond; W1578510001-06 Alternative Source Demonstration (ASD) Submittal.” Letter from Michael Summers, P.G. (Illinois Environmental Protection Agency) to Phil Morris (Illinois Power Generating Company). November 28.

Attachment 9-3: IEPA. 2024a. “Baldwin Power Plant Bottom Ash Pond; W1578510001-06 Alternative Source Demonstration (ASD) Submittal.” Letter from Darin LeCrone, P.E. (Illinois Environmental Protection Agency) to Phil Morris (Illinois Power Generating Company). August 8.

Attachment 9-4: IEPA. 2024b. “Baldwin Power Plant Bottom Ash Pond; W1578510001-06 Alternative Source Demonstration (ASD) Submittal.” Letter from Darin LeCrone, P.E. (Illinois Environmental Protection Agency) to Phil Morris (Illinois Power Generating Company). October 3.

Attachment 9-5: IEPA. 2025. “Baldwin Power Plant Bottom Ash Pond; W1578510001-06 Alternative Source Demonstration (ASD) Submittal.” Letter from Darin LeCrone, P.E. (Illinois Environmental Protection Agency) to Phil Morris (Illinois Power Generating Company). January 22.

Attachment 9-6: Mumford, K.G., MacGregor, J.F., Dickson, S.E. and Frappa, R.H., 2007. “*Multivariate analysis of ground water and soil data from a waste disposal site*” Groundwater Monitoring & Remediation, 27(1), pp.92-102.

Attachment 9-7: NRT. 2014. *Groundwater Quality Assessment and Phase II Hydrogeologic Investigation, Baldwin Ash Pond System, Baldwin, Illinois*. Natural Resource Technology, Inc. Prepared for Dynegy Midwest Generation, LLC. June 11.

Attachment 9-8: NRT. 2016. *Supplemental Hydrogeologic Site Characterization and Groundwater Monitoring Plan. Baldwin Fly Ash Pond System. Baldwin Energy Complex, Baldwin, IL*. Natural Resource Technology, Inc.

Attachment 9-9: Ramboll. 2023a. *40 C.F.R. § 257.95(g)(3)(ii): Alternative Source Demonstration. Baldwin Power Plant. Baldwin Bottom Ash Pond, CCR Unit 601*. Ramboll Americas Engineering Solutions, Inc. April.

Attachment 9-10: Spivack, A. J., M. R. Palmer, and J. M. Edmond. 1987. "*The Sedimentary Cycle of the Boron Isotopes*" Geochem. Cosmochim. Acta. 51(7):1939–1949.

ATTACHMENT 9-1

IEPA. 2016. “Dynegy Midwest Generation, Inc. – Baldwin Energy Complex: Baldwin Fly Ash Pond System Closure – NPDES Permit No. IL000043.” Letter from William Buscher (Illinois Environmental Protection Agency) to Rick Diericx (Dynegy Operating Company). August 16.

ILLINOIS ENVIRONMENTAL PROTECTION AGENCY

1021 NORTH GRAND AVENUE EAST, P.O. BOX 19276, SPRINGFIELD, ILLINOIS 62794-9276 • (217) 782-3397
BRUCE RAUNER, GOVERNOR ALEC MESSINA, ACTING DIRECTOR

August 16, 2016

Mr. Rick Diericx
Managing Director, Environmental Compliance
Dynegy Operating Company
1500 Eastport Plaza Drive
Collinsville, IL 62234

Re: Dynegy Midwest Generation, Inc. - Baldwin Energy Complex: Baldwin Fly Ash Pond System Closure - NPDES Permit No. IL0000043

Dear Mr. Diericx:

The Illinois Environmental Protection Agency (Agency) has completed the review of the Baldwin Fly Ash Pond System Closure Plan, Post Closure Plan and GMZ Application (Plan) dated April 7, 2016 and the technical memorandum dated August 8, 2016 which Dynegy submitted in response to Agency comments date July 13, 2016. The Plan was reviewed using both the 40 CFR Part 257 regulations and the 35 Ill. Adm. 620 regulations for reference.

The Agency finds that the Plan, in conjunction with the technical memorandum referenced above, represent an appropriate means by which to close the Baldwin Fly Ash Pond System which is comprised of the East Fly Ash Pond, the Old East Fly Ash Pond and the West Fly Ash Pond at the Baldwin Energy Complex.

If you have any questions or concerns, please contact Carl Kamp of my staff or me at the letterhead address or 217/785-4787.

Sincerely,

William E. Buscher

William E. Buscher, P.G.
Supervisor, Hydrogeology and Compliance Unit
Groundwater Section
Division of Public Water Supplies
Bureau of Water

CC: Rick Cobb Darin LeCrone Charles Gunnarson
Carl Kamp Records 06L

ATTACHMENT 9-2

IEPA. 2023. “Baldwin Power Plant Bottom Ash Pond; W1578510001-06 Alternative Source Demonstration (ASD) Submittal.” Letter from Michael Summers, P.G. (Illinois Environmental Protection Agency) to Phil Morris (Illinois Power Generating Company). November 28.

ILLINOIS ENVIRONMENTAL PROTECTION AGENCY
1021 NORTH GRAND AVENUE EAST, P.O. BOX 19276, SPRINGFIELD, ILLINOIS 62794-9276 · (217) 782-3397
JB PRITZKER, GOVERNOR JOHN J. KIM, DIRECTOR

217-782-1020

November 28, 2023

Phil Morris
Illinois Power Generating Company
1500 Eastport Plaza Drive
Collinsville, Illinois 62234

Re: Baldwin Power Plant Bottom Ash Pond; W1578510001-06
Alternative Source Demonstration (ASD) Submittal

Dear Mr. Morris:

The purpose of this correspondence is to notify you that the Illinois Environmental Protection Agency (Illinois EPA) concurs with the Baldwin Power Plant Bottom Ash Pond Alternative Source Demonstration dated October 27, 2023, and the additional evidence provided on November 10, 2023.

Based on the provided evidence, the Illinois EPA concurs that the chloride and fluoride exceedances found in MW-370 and MW-393, respectively, do not come from the Baldwin Power Plant Bottom Ash Pond. The Illinois EPA also concurs that the likely source of the exceedances come from native bedrock. Therefore, the groundwater monitoring may continue in accordance with Section 845.650(e)(5). The ASD provided must be included in the annual groundwater monitoring report and the corrective action report as required by Section 845.610(e).

If you have any questions, please contact: **Heather Mullenax** Illinois EPA, Bureau of Water, Groundwater Section DPWS #13, P.O. Box 19276, Springfield, Illinois 62794-9276. If you have any questions concerning the investigation described above, please call 217-782-1020.

Sincerely,

Michael Summers, P.G.
Manager, Groundwater Section
Division of Public Water Supplies
Bureau of Water

ATTACHMENT 9-3

IEPA. 2024a. “Baldwin Power Plant Bottom Ash Pond; W1578510001-06 Alternative Source Demonstration (ASD) Submittal.” Letter from Darin LeCrone, P.E. (Illinois Environmental Protection Agency) to Phil Morris (Illinois Power Generating Company). August 8.

ILLINOIS ENVIRONMENTAL PROTECTION AGENCY
1021 NORTH GRAND AVENUE EAST, P.O. BOX 19276, SPRINGFIELD, ILLINOIS 62794-9276 · (217) 782-3397
JB PRITZKER, GOVERNOR **JAMES JENNINGS**, INTERIM DIRECTOR

217-782-1020

August 8, 2024

Phil Morris
Illinois Power Generating Company
1500 Eastport Plaza Drive
Collinsville, Illinois 62234

Re: Baldwin Power Plant Bottom Ash Pond; W1578510001-06
Alternative Source Demonstration (ASD) Submittal

Dear Mr. Morris:

The purpose of this correspondence is to notify you that the Illinois Environmental Protection Agency (Illinois EPA) concurs with the Baldwin Power Plant Bottom Ash Pond Alternative Source Demonstration dated July 8, 2024.

Based on the provided evidence, the Illinois EPA concurs that the lithium exceedance found in MW-370 does not come from the Baldwin Power Plant Bottom Ash Pond. The Illinois EPA also concurs that the likely source of the exceedance come from shale bedrock. Therefore, the groundwater monitoring may continue in accordance with Section 845.650(e)(5). The ASD provided must be included in the annual groundwater monitoring report and the corrective action report as required by Section 845.610(e).

If you have any questions, please contact: **Heather Mullenax** Illinois EPA, Bureau of Water, Groundwater Section DPWS #13, P.O. Box 19276, Springfield, Illinois 62794-9276. If you have any questions concerning the investigation described above, please call 217-782-1020.

Sincerely,

Darin E. LeCrone, P.E.
Manager, Permit Section
Division of Water Pollution Control
Illinois Environmental Protection Agency

cc: Heather Mullenax
Anwar Azeem
Records Files 06M - W1578510001-06

ATTACHMENT 9-4

IEPA. 2024b. “Baldwin Power Plant Bottom Ash Pond; W1578510001-06 Alternative Source Demonstration (ASD) Submittal.” Letter from Darin LeCrone, P.E. (Illinois Environmental Protection Agency) to Phil Morris (Illinois Power Generating Company). October 3.

ILLINOIS ENVIRONMENTAL PROTECTION AGENCY
1021 NORTH GRAND AVENUE EAST, P.O. BOX 19276, SPRINGFIELD, ILLINOIS 62794-9276 · (217) 782-3397
JB PRITZKER, GOVERNOR JAMES JENNINGS, ACTING DIRECTOR

217-782-1020

October 3, 2024

Phil Morris
Illinois Power Generating Company
1500 Eastport Plaza Drive
Collinsville, Illinois 62234

Re: Baldwin Power Plant Bottom Ash Pond; W1578510001-06
Alternative Source Demonstration Submittal

Dear Mr. Morris:

The purpose of this correspondence is to notify you that the Illinois Environmental Protection Agency (Illinois EPA) does not concur with the Baldwin Power Plant Bottom Ash Pond Alternative Source Demonstration (ASD) for arsenic on September 17, 2024. The Illinois EPA does not concur due to the following data gaps:

- Characterization to include sample and analysis in accordance with 35 IAC 845.640 of alternative source must be provided with the ASD.
  - 35 IAC 845.640(a) requires evidence of field collection methods and field and laboratory quality control and quality assurance.
  - 35 IAC 845.650(e) requires alternative source data as evidence of the alternative source, see item 1(a)(i) above. SW846 chapter 1, incorporated by reference in 35 IAC 845, states that regulatory decisions must be made with environmental data.

If you have any questions, please contact: **Heather Mullenax** Illinois EPA, Bureau of Water, WPC #15, P.O. Box 19276, Springfield, Illinois 62794-9276. If you have any questions concerning the investigation described above, please call 217-782-1020.

Sincerely,

Darin E. LeCrone, P.E.
Manager, Permit Section
Division of Water Pollution Control
Illinois Environmental Protection Agency

ATTACHMENT 9-5

IEPA. 2025. “Baldwin Power Plant Bottom Ash Pond; W1578510001-06 Alternative Source Demonstration (ASD) Submittal.” Letter from Darin LeCrone, P.E. (Illinois Environmental Protection Agency) to Phil Morris (Illinois Power Generating Company). January 22.

ILLINOIS ENVIRONMENTAL PROTECTION AGENCY
1021 NORTH GRAND AVENUE EAST, P.O. BOX 19276, SPRINGFIELD, ILLINOIS 62794-9276 · (217) 782-3397
JB PRITZKER, GOVERNOR **JAMES JENNINGS**, ACTING DIRECTOR

217-782-1020

January 22, 2025

Phil Morris
Illinois Power Generating Company
1500 Eastport Plaza Drive
Collinsville, Illinois 62234

Re: Baldwin Power Plant Bottom Ash Pond; W1578510001-06
Alternative Source Demonstration (ASD) Submittal

Dear Mr. Morris:

The purpose of this correspondence is to notify you that the Illinois Environmental Protection Agency (Illinois EPA) concurs with the Baldwin Power Plant Bottom Ash Pond Alternative Source Demonstration dated December 20, 2024.

Based on the provided evidence, the Illinois EPA concurs that the fluoride exceedance found in MW-392 does not come from the Baldwin Power Plant Bottom Ash Pond. The Illinois EPA also concurs that the likely source of the exceedance come from shale bedrock of the Uppermost Aquifer. Therefore, the groundwater monitoring may continue in accordance with Section 845.650(e)(5). The ASD provided must be included in the annual groundwater monitoring report and the corrective action report as required by Section 845.610(e).

If you have any questions, please contact: **Heather Mullenax** Illinois EPA, Bureau of Water, Groundwater Section DPWS #13, P.O. Box 19276, Springfield, Illinois 62794-9276. If you have any questions concerning the investigation described above, please call 217-782-1020.

Sincerely,

Darin E. LeCrone, P.E.
Manager, Permit Section
Division of Water Pollution Control
Illinois Environmental Protection Agency

ATTACHMENT 9-6

Mumford, K.G., MacGregor, J.F., Dickson, S.E. and Frappa, R.H., 2007. "*Multivariate analysis of ground water and soil data from a waste disposal site*" Groundwater Monitoring & Remediation, 27(1), pp.92-102.

Ground Water Monitoring&Remediation

Multivariate Analysis of Ground Water and Soil Data from a Waste Disposal Site

by Kevin G. Mumford, John F. MacGregor, Sarah E. Dickson, and Richard H. Frappa

Abstract

Environmental site investigations often involve the collection and analysis of hundreds of samples producing data sets that contain thousands of data points, which are difficult and time consuming to analyze. Consequently, investigators often focus on key surrogate parameters for site characterization and remedial action planning and assessment, which results in a large portion of the data collected remaining unused. This study presents the application of principal component analysis (PCA) as an efficient statistical technique to examine large environmental data sets through highlighting patterns in a reduced-variable space. In this work, PCA was applied to ground water and soil data collected from a National Priorities List Superfund site. Analysis of the soil sample data identified several samples with contaminant parameters that were more closely related to those of the waste material than the background samples, and provided both a measure and delineation of the overall soil contamination. Analysis of the ground water data identified elevated metal concentrations due to the corrosion of a carbon steel well screen, a potential hydraulic connection between upper and lower water bearing zones at one well location, and two potentially impacted well locations. These results demonstrate that PCA facilitates the efficient analysis of large environmental data sets, providing a measure of contamination based on multiple sample parameters and aiding in the definition of a remediation boundary. These advantages can expedite data interpretation, guide additional sampling efforts, and define more accurate remediation boundaries, ultimately reducing the total cost of site investigation.

Introduction

During an environmental site investigation, a considerable amount of data is collected in an attempt to define the nature and spatial extent of any potential problems and to capture the variability of any contaminant distributions. Although a portion of these data, such as past chemical storage and disposal practices, is obtained from historical records and conversations with site personnel, a large portion of the data is obtained through site-specific sample collection and analysis. Samples of surface soil, subsurface material, waste material, ambient air, soil gas, surface water, and/or ground water are often collected at a variety of different depths and locations across the site of interest, and the samples collected can be quite numerous. Depending on the nature of the site of interest, each sample can be analyzed for several different parameters. These could include physical parameters such as grain size or temperature, hydrogeologic parameters such as hydraulic conductivity, and chemical parameters such as the concentration of dissolved organic and inorganic species. The combination of large numbers of sampling locations and the analysis of multiple parameters for each sample can result in data sets that contain thousands of data points. When comparing the analytic results against background concentrations or established regulatory criteria, the consideration of every data point in these large data sets can be time consuming and potentially misleading, as emphasis may be placed on only a small number of points. Because of these difficulties, practitioners often resort to establishing key surrogate parameters to act as indicators of the site conditions (Mouser et al. 2005). In essence, a considerable amount of data is collected during environmental site investigations, but the total data are rarely used. However, contamination is a multivariate property involving the levels of all parameters, and to properly assess the nature of a specific site, it is important to use the information from all available data.

Techniques for examining large data sets have been established in a variety of different fields. These techniques include principal component analysis (PCA) and projection to latent structures or partial least squares. These techniques have been used successfully for process analysis and troubleshooting, process monitoring, and process control in the chemical (Garcia-Munoz et al. 2003; MacGregor et al. 2005), steel, pulp and paper (Miletic et al. 2004), and semiconductor (Qin et al. 2006) industries, for establishing

Copyright © 2007 The Author(s)
Journal compilation © 2007 National Ground Water Association.

quantitative structure activity relationships and drug discovery in the pharmaceutical industry (Eriksson et al. 2001), and in image processing applications (Yu et al. 2003). Multivariate techniques have also been used to classify potentially active chemicals in the environment (Nouwen et al. 1997) and to identify the source of environmentally occurring polycyclic aromatic hydrocarbons (Mudge 2002). Soil and ground water investigations have made use of multivariate techniques to investigate the source of dissolved ions in ground water (Helena et al. 2000; Mahlknecht et al. 2004) and to classify the source of metal contamination in soils (Salman and Abu Ruka'h 1999), although these studies have focused on large study areas. In a recent study, Mouser et al. (2005) used PCA based on both ground water chemistry and microbial data to characterize the contaminant plume at a landfill site.

The objective of this study is to demonstrate the application of the PCA multivariate technique in the analysis of soil and ground water data at the scale of a single contaminated site. To the authors' best knowledge, this technique has not been previously applied to both soil and ground water data at this scale. PCA is conducted on data from a test site to (1) identify similarities between soil samples from uncontaminated areas, known waste areas, and suspect portions of the site; (2) define an overall measure of contamination to aid in the establishment of a remediation boundary; (3) identify similarities between ground water samples collected in suspect monitoring wells and samples collected in monitoring wells representative of background conditions; and (4) determine if a relationship exists between the spatial extent of soil contamination and the location of potentially impacted ground water. The potential role of multivariate analysis in site investigation and remediation planning is also discussed.

Background

Principal Component Analysis

PCA is a multivariate statistical technique that summarizes the variability of large data sets using a smaller set of variables, called latent variables or principal components (PCs). The reduction in the number of variables used to describe the data facilitates interpretation of the relationships between observations (Eriksson et al. 2001). To illustrate this process, consider a simple data set of n observations where each observation is characterized by two variables, x and y. These data can be plotted in a two-dimensional (2D) plane, where the location of each data point is defined by the values of x and y. If the variables x and y are highly correlated (e.g., high values of y occur for high values of x), the data will appear to fall in an approximately straight line, and a line of best fit could be drawn between the observations. In this case, the approximate location of each data point (the normal projection of each data point onto the line of best fit) could be represented by a single value, the distance along the line t. In order to make this distance relevant, the direction and slope of the line are defined by the vector (p_x, p_y). By defining the location of the data points using the distance along this new direction, the data have been effectively summarized in terms of a single variable. In PCA, the variable t is referred to as the latent variable and the value of the latent variable that corresponds to a specific data point (i.e., the distance along the line) is referred to as its score. The components of the vector that define the direction of the line are referred to as loadings.

This simple example can be extended to data sets that involve a larger number of variables. A three-dimensional (3D) data cloud in an x-y-z space that showed some degree of correlation could be projected onto a 2D plane. These data could then be represented by two orthogonal latent variables (the coordinates on the plane) and the three-component loading vectors that described the axes of the plane. If the data were highly correlated, it may be possible to project them onto a line and effectively summarize them with only one latent variable and a loading vector. In general, the PCA technique projects data from a k-dimensional measured variable space down to a lower-dimensional plane or hyperplane defined by a small number of latent variables that describe most of the predictable variation in the data (Eriksson et al. 2001). In general, the PCA model decomposes a high-dimensional data matrix, X, into a product of low-dimensional matrices as follows:

$$X = TP^{\mathrm{T}} + E \tag{1}$$

where X is the original high-dimensional data matrix (n observations $\times$ k variables), T is the low-dimensional matrix of latent variable scores (n observations $\times$ a latent variables), P^{T} is the transpose of the loadings matrix ($a \times k$), and E is the error matrix ($n \times a$). The measured data matrix is often transformed by subtracting the mean values of each variable from the measured data values (centering) and by dividing the measured variable values by their standard deviations (scaling) prior to developing the X matrix. This mean centering and unit variance scaling allows each variable an equal chance to contribute to the latent variables despite differences in their original measurement units and magnitudes. In this study, all PCA calculations were conducted using the SIMCA-P+ Version 10.0 software.

The usefulness of the PCA technique lies in comparing the score values for each of the observations. In the simple example introduced previously, observations with similar score values would lie a similar distance along the line of best fit and would exist in a similar location in the original x-y plane. Therefore, a comparison of the score values indicates which observations are closely related. In more complex scenarios, where there is more than one latent variable, score plots of one latent variable vs. another are used to identify data clusters of closely related observations. The separation of data clusters represents unrelated observations. In the context of environmental site investigation, score plots can be used to identify samples that have similar concentrations of the same chemical species.

17456592, 2007, 1, Downloaded from https://ngwa.onlinelibrary.wiley.com/doi/10.1111/j.1745-6592.2006.00127.x by Bowling Green State University, Wiley Online Library on [17/12/2024]. See the Terms and Conditions (https://onlinelibrary.wiley.com/terms-and-conditions) on Wiley Online Library for rules of use; OA articles are governed by the applicable Creative Commons License

Interpretation of the loading values for each variable is also very useful. The loading matrix in the previous example consists of two loading values, p_x and p_y. For a given observation n_1, the distance along the line, t_1, is the sum of $p_x x_1$ and $p_y y_1$. Therefore, if $p_x >> p_y$, then the value of x_1 has a much greater effect on the magnitude of t_1 than y_1. So where the score plots help identify which observations are closely related, the loading values help identify which of the original measured variables are likely responsible for that close relationship. In the context of environmental site investigation, loading plots can be used to identify which chemical species are causing multiple samples to appear related or which chemical species are causing a few samples to appear different than the bulk of those collected.

Site Description

The test site is a heavily wooded 0.4 km^2 National Priorities List Superfund site historically used for the disposal of waste water sludges and other manufacturing process waste materials. Nearly 50,000 tonnes of waste was disposed at the site from 1950 through 1971. The waste materials were placed in piles and rows (fill piles) in an elliptically shaped form covering approximately 28,000 m^2 of a cleared 81,000 m^2 area. The fill piles vary in size and elevation, with base dimensions ranging from approximately 100 to 15,000 m^2 and elevations of 1.5 to 4.6 m above surrounding grade. The fill piles were covered with native soil referred to here as waste cover material. It is believed that mixing of the waste material and waste cover material occurred during creation of the fill piles. The thickness of the waste cover material ranges from less than 0.2 m to more than 0.9 m. Preliminary site investigations conducted during the 1980s identified elevated metal, primarily arsenic (As) and chromium (Cr), concentrations in the fill piles, surrounding soils, and nearby wetland sediments. The metal concentrations were considered elevated since they were substantially higher than the metal concentrations detected in soil samples collected on-site but distant from the fill piles and assumed to represent background metal concentrations.

The site is located in a gently southerly sloping, north-south trending glacial valley having low topographic relief. Surface water drainage patterns in the broad glacial valley are dendritic and generally flow in a southwesterly direction. The site is situated 2.4 km north of the confluence of two named creeks draining the northern end of the valley and is well beyond the limits of the 100-year floodplain. Six distinct areas characterized as wetlands exist on the 0.4 km^2 site. The wetlands are seasonal areas for the recharge and discharge of site ground water; surface water is not continuously present in the wetlands.

Shallow ground water occurs under unconfined conditions in a thick sequence of glacially derived soils (more than 120 m thick). The shallow soils at the site (upper 15 m) are lacustrine sediments deposited in a proglacial lake. The soils are generally fine grained consisting predominantly of silt and sand size particles. The coarser-grained sediments occur in the upper 3 to 6 m of the ground surface and are associated with low energy, glacial outwash sediment deposition. Below depths of 6 m, discontinuous, alternating layers of fine sand, silt, and clay (varves) occur, suggesting periods of a deep water depositional environment. Monitoring wells installed during recent investigations indicate the depth to ground water ranges from being present near the ground surface to more than 4 m below ground surface (mbgs) and is dependent upon proximity to wetlands. Ground water levels measured in deep monitoring wells in the vicinity of the fill piles were generally lower than the shallow wells, indicating a slight downward vertical hydraulic gradient. The horizontal specific discharge of 6 cm/d (22 m/year) was calculated for the overburden hydrostratigraphic unit. Ground water flow is toward the south in the direction of a large wetland area that constitutes the southern limit of the site boundary.

Soil Data Collection

Soil samples were collected from an area of the 81,000 m^2 portion of the site within the cleared area near the fill piles. Soil is used here as a general term to represent surface soil, wetland sediment, waste material, waste cover material, and subsurface material. A total of 105 soil samples were collected using stainless steel sampling equipment in accordance with sampling protocols approved by the U.S. EPA at 86 locations at depths of 0 to 0.15 mbgs and 0.15 to 0.3 mbgs. An additional 16 soil samples were collected from boreholes at five locations ranging in depth from 1.2 to 7.6 mbgs. Soil sample locations are shown in Figure 1 relative to the extent of the site-sampling grid. All soil samples were analyzed for total As and Cr. A limited

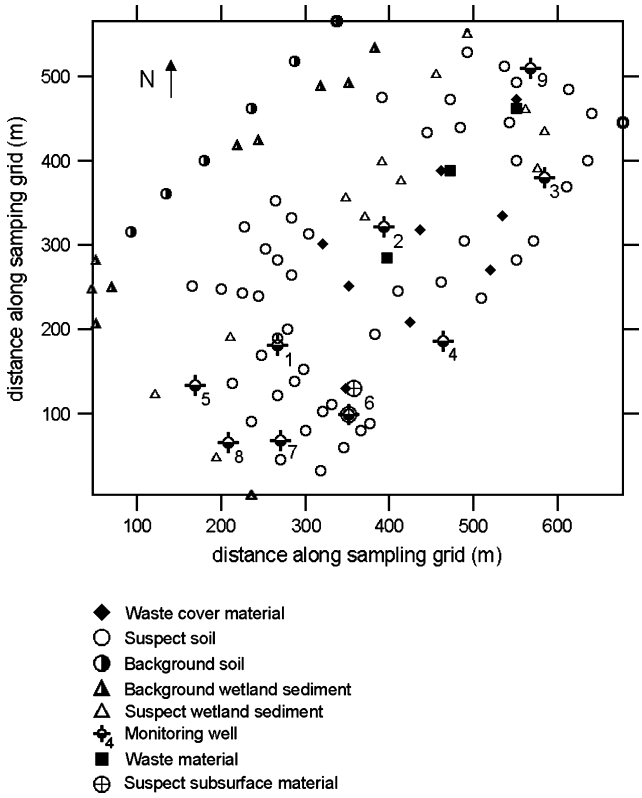


Figure 1. Soil and ground water sampling locations.

17456592, 2007, 1, Downloaded from https://ngwa.onlinelibrary.wiley.com/doi/10.1111/j.1745-6592.2006.00127.x by Bowling Green State University, Wiley Online Library on [17/12/2024]. See the Terms and Conditions (https://onlinelibrary.wiley.com/terms-and-conditions) on Wiley Online Library for rules of use; OA articles are governed by the applicable Creative Commons License

number of samples were also analyzed for additional metals and organic compounds, but these results were not available for this study.

These soil samples were collected in several predefined areas of the site: (1) background soil; (2) background wetland sediment; (3) waste material; (4) waste cover material; (5) suspect soil; (6) suspect wetland sediment; and (7) suspect subsurface material. The background samples were collected from the heavily wooded area where waste sludge deposition was absent. The locations were distant from the fill piles to minimize potential impact from overland transport of constituents present in fill pile runoff and upwind from the predominant wind direction to avoid potential influences from airborne sediment deposition. The waste cover samples were collected at the surface of the known waste piles, whereas the waste material samples were collected approximately 1.5 mbgs in the known waste piles. Suspect sample locations refer to materials that may have been impacted by constituents in the waste fill, but the extent of impact and mode of transport were uncertain prior to investigation. The extent of remedial action required at the site depends on the level and extent of contamination in this suspect material.

Soil samples were not collected at all depths for each sampling location. Samples from both the surface (0 to 0.15 mbgs) and near surface (0.15 to 0.3 mbgs) were collected at 19 of the 86 sampling locations. Only surface samples were collected at 57 of the 86 locations, and only near-surface samples were collected at 10 of the 86 sampling locations. The subsurface samples (1.2 to 7.6 mbgs) were collected at a variety of different depths, with no two locations containing the same set of sample depths. The sample depths and corresponding sample areas are summarized in Table 1.

Ground Water Data Collection

A total of 18 monitoring wells were installed at nine locations across the site (Figure 1). At each location, a shallow monitoring well was installed in the upper water bearing zone and a deep monitoring well was installed in the lower water bearing zone. Location 9 is upgradient of the waste fill piles and was selected as being representative of background conditions. Ground water samples were collected from 17 of the 18 wells and were analyzed for approximately 160 parameters, including volatile and semivolatile organic compounds, metals, and anions. Ground water samples could not be obtained from the shallow well at location 4. The ground water samples were also analyzed for several field parameters, including temperature and specific conductivity, which were measured on-site during sample collection using a flow-through cell.

Of the approximately 160 parameters, most were found to be below detection limits in all or nearly all of the monitoring wells. Only 21 parameters (listed in Table 2) were detected in nearly all the monitoring wells and were, therefore, chosen to characterize the ground water samples in this study. Although these variables do not capture the entirety of physical, chemical, and biological processes that create mechanistic relationships between different sampling locations, they can be used to investigate possible correlations in the data without a priori knowledge of these mechanistic processes or screening of the data prior to analysis.

Methodology

Data Preprocessing

In addition to centering and scaling the soil and ground water data, the X matrices for the soil and ground water PCA models were also constructed using log-transformed data. The original soil and ground water data contained a small number of large values relative to the remaining data. These few large values have the potential to significantly influence the PCA model such that the model represents only the variation of those few points (Eriksson et al. 2001). Log transformations have been used previously in the multivariate analysis of soil and ground water contamination (Szava-Kovats 2000; Mahlknecht et al. 2004; Mouser et al. 2005) to capture the variation across the entire data set.

Table 1
Soil Sample Locations and Depths

Sample Area	Sample Depth[1]	Number of Locations	Number of Samples
Background soil	Surface	6	6
Background wetland sediment	Surface	9	9
Waste material	Subsurface	3	3
Waste cover material	Surface	9	9
Suspect soil	Surface	19	19
	Near surface	10	10
	Surface and near surface	19	38
Suspect wetland sediment	Surface	14	14
Suspect subsurface material[2]	Subsurface	5	13

[1]Surface samples collected from 0 to 0.15 mbgs, near-surface samples from 0.15 to 0.3 mbgs, and subsurface samples between 1.2 and 7.6 mbgs.
[2]Nine samples of suspect subsurface material were collected at the same locations as the waste material but at greater depth.

17456592, 2007, 1, Downloaded from https://ngwa.onlinelibrary.wiley.com/doi/10.1111/j.1745-6592.2006.00127.x by Bowling Green State University, Wiley Online Library on [17/12/2024]. See the Terms and Conditions (https://onlinelibrary.wiley.com/terms-and-conditions) on Wiley Online Library for rules of use; OA articles are governed by the applicable Creative Commons License

Table 2
Variables Used in PCA Models

Parameter	Symbol
Aluminum	Al
Arsenic	As
Calcium	Ca
Chromium	Cr
Iron	Fe
Magnesium	Mg
Manganese	Mn
Sodium	Na
Ammonia	NH_4
Bicarbonate alkalinity	HCO_3-Alk
Nitrate	NO_3
Sulfate	SO_4
Total dissolved solids	TDS
Total organic carbon	TOC
Temperature	T
pH	pH
Specific conductivity	SpCon
Dissolved oxygen	DO
Oxidation reduction potential	ORP
Turbidity	Turb
Ferrous iron	Fe^{2+}

There were also a small number of data values that were recorded as being below detection limit (< DL). For analysis of the ground water data, values reported as < DL were replaced with a value equal to the DL. The DL values for As in the soil data, however, varied considerably between samples, from 1.4 to 6.8 mg/kg. This range of As DL values overlapped the range of As values detected in the background samples, which ranged from 4.2 to 10.3 mg/kg. Due to this overlap, the values < DL in the analysis of the soil data were treated as missing data in PCA. Missing data can easily be handled in PCA (Nelson et al. 1996) provided the data are "missing at random." Although this is not entirely true here, since the missing data were missing because of their low values, the single component projection method approach (Nelson et al. 1996) was used. An additional PCA on the soil data was conducted by replacing values < DL with values equal to the DL, and the different treatment of these values was found to have a negligible impact on the overall model.

Soil Sample Data Matrix

The raw soil data were contained in a 3D matrix consisting of two analytes (As and Cr), three sample depths (surface, near surface, and subsurface), and 91 locations. To create the 2D *X* matrix required for PCA (*X*-soil), the 3D matrix was unfolded to give four variables and 86 observations. The four variables were the As and Cr concentrations at the surface and near-surface depths. The 86 observations were the 86 locations of the surface and near-surface samples. The results of the surface and near-surface sampling were treated as separate variables rather than separate observations to emphasize the variation between sampling locations and facilitate the identification of potential correlation between metal concentrations at the two depths.

The subsurface samples were not included in the analysis since the resulting *X* matrix would have contained an unacceptable amount of missing data. The subsurface samples include samples taken in subsurface boreholes and in the waste material. Due to the exclusion of waste material samples, samples taken from waste cover material were considered to be representative of contaminated material.

Ground Water Sample Data Matrix

The raw ground water data were contained in a 3D matrix consisting of 21 analytes (Table 2), two sample depths (shallow and deep), and nine locations. Two separate 2D *X* matrices were constructed by unfolding the 3D matrix. The first *X* matrix (*X*-gw1) consisted of 42 variables and nine observations, where the analytical results for the shallow and deep wells were treated as separate variables. Unfolding the data in this manner emphasizes the variation between locations based on data from both sample depths. The second *X* matrix (*X*-gw2) consisted of 21 variables and 17 observations, where the shallow and deep wells were treated as separate observations. Only 17 observations were used since no data were available for the shallow well at location 4. Unfolding the data in this manner emphasizes the variation between well depths. PCA was conducted separately using *X*-gw1 and *X*-gw2, and the results are discussed subsequently.

Results and Discussion

Soil Sample Data

The four-dimensional (4D) space defined by the data in *X*-soil was reduced using PCA to a 2D space defined by two PCs. The two PC model fit the data well and was able to model 96.1% of the variation in the data and predict 75.6% of the variation in the data using the cross-validation technique discussed by Eriksson et al. (2001). The score values for the first and second PC (t_1 and t_2) for each observation are shown in Figure 2, which depicts the location of each observation in the new 2D space. Figure 2 shows that the background soil and background wetland sediment data appear in one data cluster near the origin, implying that they have similar values of the four variables, As and Cr at the surface and near-surface depths. Conversely, the waste cover material data appear in a separate, widespread data cluster on the right side of Figure 2, which indicates that they are different from the background soil and background wetland sediment data. Finally, the suspect soil and suspect wetland sediment data appear scattered between these two data clusters, suggesting that a portion of the samples from these locations are similar to the background samples. However, a portion also appears to be similar to the waste cover material, indicating potential contamination beyond the identified waste material area.

The loading values for the first and second PC (p_1 and p_2) are shown in Figure 3. These values define the direction of the 2D plane in the original 4D space and illustrate the relationships between the original variables and the

17456592, 2007, 1, Downloaded from https://ngwa.onlinelibrary.wiley.com/doi/10.1111/j.1745-6592.2006.00127.x by Bowling Green State University, Wiley Online Library on [17/12/2024]. See the Terms and Conditions (https://onlinelibrary.wiley.com/terms-and-conditions) on Wiley Online Library for rules of use; OA articles are governed by the applicable Creative Commons License

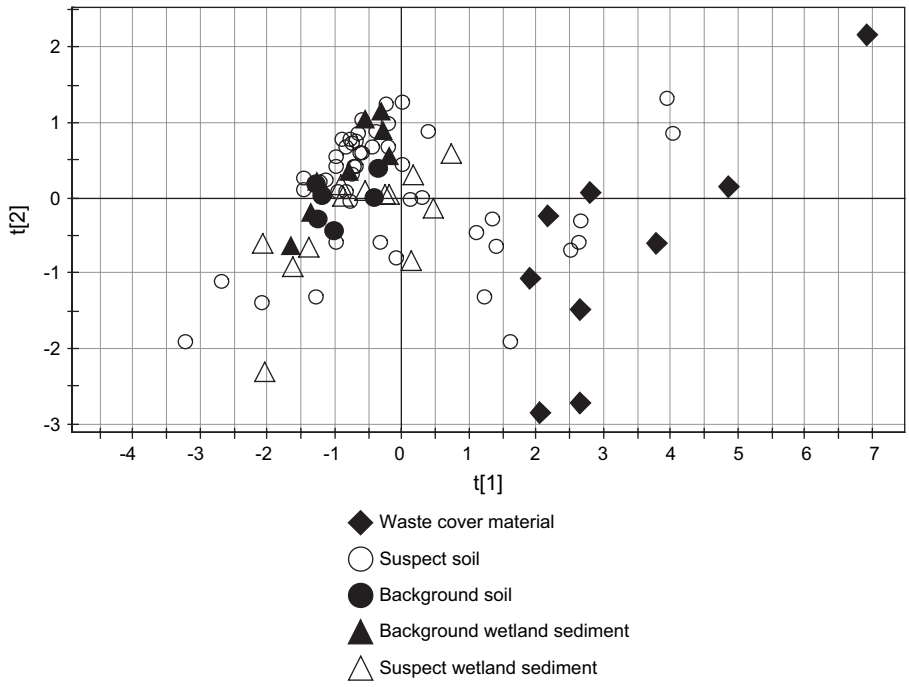


Figure 2. Soil data score plot showing the separation of the background and waste cover material data clusters.

data (Eriksson et al. 2001). High values of the variables that appear in the upper right quadrant of the loading plot (high p_1 and p_2) likely control the observations that appear in the upper right quadrant of the score plot (high t_1 and t_2). Figure 3 shows that the first PC is an indication of high As and Cr concentrations, and that the second PC differentiates samples with a high As to Cr ratio. This suggests that high levels of both species result in the separation of the waste cover material data cluster from the background data cluster in the t_1 direction of Figure 2, and that the spread in the waste cover material data is partially due to relative differences between the As and Cr concentrations. Figure 3 also shows that the concentrations measured in the surface and near-surface samples are very highly correlated for both As and Cr, as indicated by the similar $p1$ and $p2$ values. This suggests that sample locations with high concentrations of As or Cr in surface samples will likely have high concentrations of As or Cr, respectively, in near-surface samples.

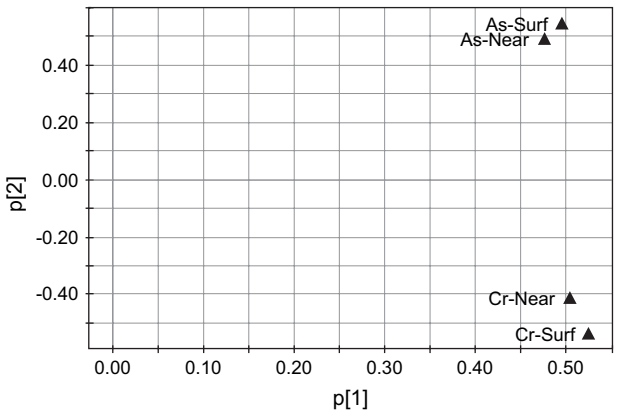


Figure 3. Soil data loading plot where "Surf" indicates samples collected at the surface sampling depth (0 to 0.15 mbgs), and "Near" indicates samples collected at the near-surface sampling depth (0.15 to 0.30 mbgs).

Since the first PC gives an indication of high As and Cr concentrations, the values of t_1 were used as a measure of overall contamination to help define the spatial extent of contamination in the original sample space. A similar technique was used by Mouser et al. (2005) to define the contaminated zone within a landfill leachate plume. The t_1 value for each observation was assigned a pair of Cartesian coordinates corresponding to the sampling location of that observation as shown in Figure 1. The t_1 values were then plotted using the kriging technique in the spatial interpolation software, Surfer version 8.02. The resulting overall contamination map is shown in Figure 4. In the original sample space, the t_1 values are highest in the vicinity of the waste cover material sampling locations and generally decrease with distance away from the waste cover material.

As a measure of overall contamination, the t_1 values can also provide guidance regarding the spatial extent of the area requiring remedial action. It is reasonable that soil samples that are similar to background material represent areas that do not require remedial action, whereas soil samples that are similar to waste cover material do require remedial action. Based on this approach, two t_1 limits were chosen based on Figure 2: the highest t_1 value of the background material ($t_1 = -0.2$) and the lowest t_1 value of the waste cover material ($t_1 = 1.8$). These limits are shown in Figure 4 and divide the overall contamination map into three possible remediation areas. Values of $t_1 < -0.2$ represent material similar to the background material, and no remedial action is required in this area. Values of

17456592, 2007, 1, Downloaded from https://ngwa.onlinelibrary.wiley.com/doi/10.1111/j.1745-6592.2006.00127.x by Bowling Green State University, Wiley Online Library on [17/12/2024]. See the Terms and Conditions (https://onlinelibrary.wiley.com/terms-and-conditions) on Wiley Online Library for rules of use; OA articles are governed by the applicable Creative Commons License

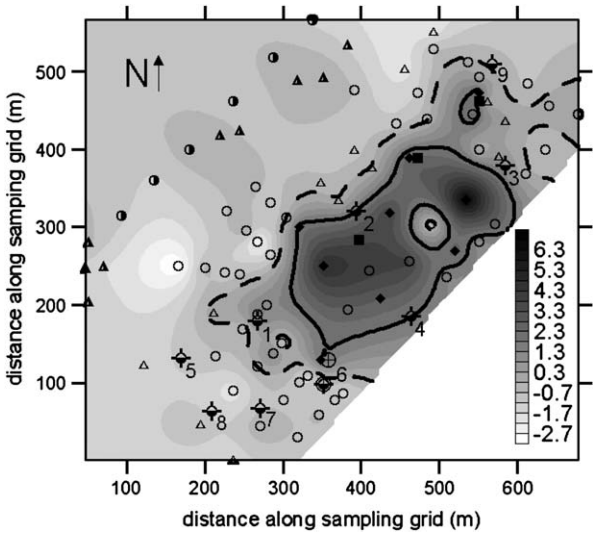


Figure 4. Spatial map of t_1 values showing overall contamination. Values of $t_1 < -0.2$ (dashed line) are similar to background material, and values of $t_1 > 1.8$ (solid line) are similar to waste cover material. Sampling locations from Figure 1 are also shown.

$-0.2 < t_1 < 1.8$ represent material between background and waste cover material, and further investigation should be conducted in these areas to determine the extent of future remedial action, if any. Values of $t_1 > 1.8$ represent material similar to the waste cover material, and soil in this area will likely have to be removed or otherwise remediated.

Ground Water Sample Data: Interlocation Analysis

The 42-dimensional space defined by the data in *X*-gw1 was reduced to a 2D space defined by two PCs. The two PC model was able to model 69.7% of the variation in the data but was able to predict only 26.5% of the variation in the data using the cross-validation technique (Eriksson et al. 2001). The inability of the two PC model to predict a large fraction of the variation in the data suggests that it is not a strong model for predicting additional data points based on the existing ground water sample data. However, since only two PCs were required to model nearly 70% of the variation between the 42 original variables, the results of the PCA can be used to identify potentially useful patterns in the existing data.

The score plot (Figure 5) shows a high degree of scatter in the t_1 direction and only a single point that appears to differ in the t_2 direction, location 2. Two clusters were identified in the data: location 2 and locations 3, 4, 8, and 9. These clusters were identified by visual inspection of Figure 5 and were confirmed by cluster analysis using a dendrogram based on the Euclidean distance between points in the t_1–t_2 space. The dendrogram calculations were performed using MatLab version 6.5. As discussed previously for the soil sample data, the samples taken from locations within a data cluster likely have similar values of the original 42 variables.

The loading plot (Figure 6) identifies which parameters are responsible for the separation of the two data clusters identified in Figure 5. Location 2 is characterized by high

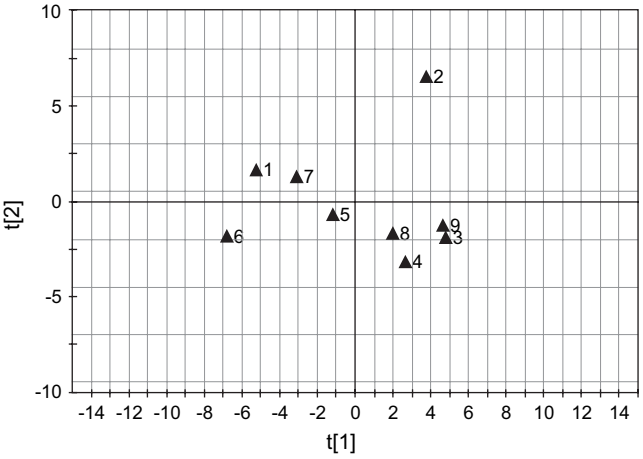


Figure 5. Ground water data score plot for the separation of observations by well location only, showing an upper data cluster (location 2) and a right-side data cluster (locations 3, 4, 8, and 9). The location of each observation is given by the accompanying data label.

concentrations of the two species known to exist at high concentrations in the waste material, As and Cr, as well as the metals Fe and Al. The source of the separation is made clearer through the use of contribution plots that indicate which variables are responsible for the separation between two specific observations. The larger the value on the contribution plot, the greater the role that a particular variable has on the difference between observations. Figures 7 and 8 show that the concentrations of As, Cr, Fe, and Al in the shallow monitoring wells contribute greatly to the differences between location 2 and locations 3 and 6, respectively. Figures 7 and 8 also show that the variables from the deep monitoring wells contribute more strongly to the difference between location 2 and location 6 than between location 2 and location 3.

The data cluster of locations 3, 4, 8, and 9 is characterized by high dissolved oxygen and pH levels but low

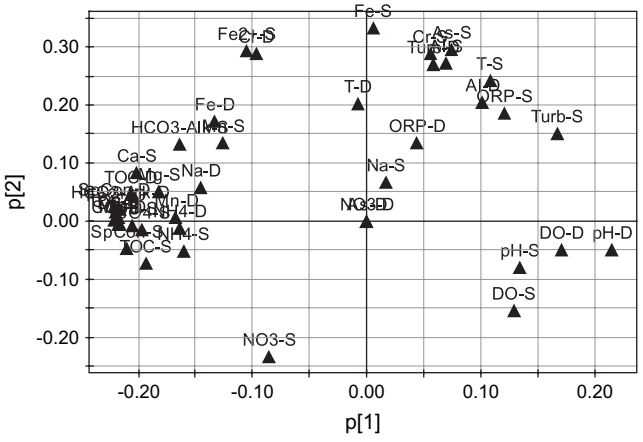


Figure 6. Ground water data loading plot for the separation of observations by well location only. The suffix "S" refers to samples collected from wells installed in the upper water bearing zone, and the suffix "D" refers to samples collected from wells installed the lower water bearing zone.

17456592, 2007, 1, Downloaded from https://ngwa.onlinelibrary.wiley.com/doi/10.1111/j.1745-6592.2006.00127.x by Bowling Green State University, Wiley Online Library on [17/12/2024]. See the Terms and Conditions (https://onlinelibrary.wiley.com/terms-and-conditions) on Wiley Online Library for rules of use; OA articles are governed by the applicable Creative Commons License

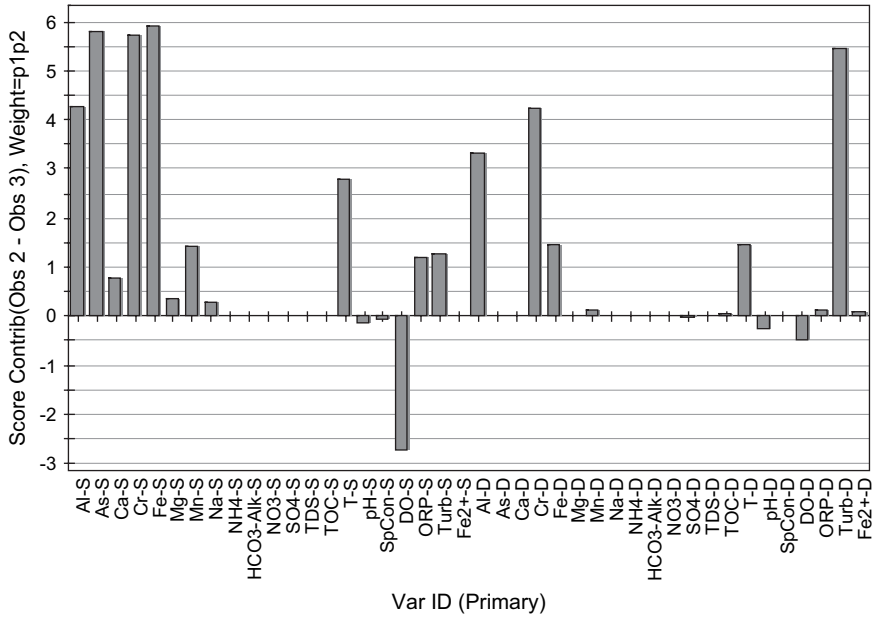


Figure 7. Contribution plot showing the influence of each variable on the difference between locations 2 and 3 based on the separation of observations by location only. The difference is largely attributed to concentrations of Al, As, Cr, and Fe in the wells from the upper water bearing zone and is not influenced by several species present in the wells from the lower water bearing zone.

concentrations of all other parameters. This cluster was classified as being similar to background since it includes the upgradient well location 9. The monitoring well locations outside of this cluster are different than background and are further investigated in the following section.

Ground Water Sample Data: Interzone Analysis

The results shown in Figures 7 and 8 prompted further analysis of the ground water sample data using *X*-gw2, where the data were separated by both location and depth. Treating the samples from shallow and deep wells as separate observations allowed a comparison of the relative ground water quality in the upper and lower water bearing zones. The 21-dimensional space defined by the data in *X*-gw2 was reduced to a 3D space defined by three PCs. The three PC model was able to model 78.0% of the variation in the data but predict only 25.5% of the variation. As was the case for the interlocation analysis, this model cannot be used for predicting concentrations at different locations, but it does provide a useful tool for analyzing patterns in the data.

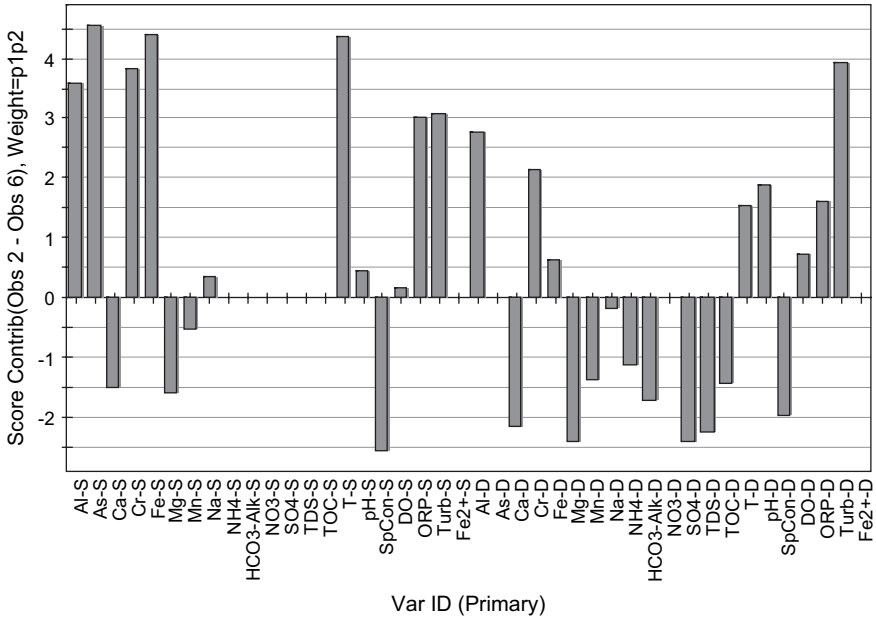


Figure 8. Contribution plot showing the influence of each variable on the difference between locations 2 and 6 based on the separation of observations by location only. The difference is largely attributed to the concentrations of Al, As, Cr, and Fe in the wells from the upper water bearing zone and several species present in the wells from the lower water bearing zone.

17456592, 2007, 1, Downloaded from https://ngwa.onlinelibrary.wiley.com/doi/10.1111/j.1745-6592.2006.00127.x by Bowling Green State University, Wiley Online Library on [17/12/2024]. See the Terms and Conditions (https://onlinelibrary.wiley.com/terms-and-conditions) on Wiley Online Library for rules of use; OA articles are governed by the applicable Creative Commons License

Since the data were fitted to a three PC model, two score plots (t_2 vs. t_1 and t_3 vs. t_1) and two loading plots (p_2 vs. p_1 and p_3 vs. p_1) were used in the analysis. The t_2 vs. t_1 score plot (Figure 9) shows similar clustering to Figure 5. The upper cluster, however, is occupied by only observation 2S (the shallow well at location 2). Observation 2D is located in the right-side cluster. The p_2 vs. p_1 loading plot (Figure 10) is similar to Figure 6. Figure 10 indicates that observation 2S is associated with elevated As, Cr, Fe, and Al, whereas observation 2D is associated with the background cluster. Therefore, the separation at location 2 observed during the interlocation analysis and shown in Figure 5 is due to elevated concentrations detected in the shallow well at that location. The monitoring well at location 2S is composed of carbon steel rather than the polyvinyl chloride used for the other monitoring wells. Therefore, it is more likely that the separation of location 2 observed in Figure 5 was due to the corrosion of the metal well screen rather than impacts from the waste material.

The t_3 vs. t_1 score plot (Figure 11) shows the same high t_1 cluster as Figure 9, which includes the background well locations 9S and 9D, but the remaining data have been divided into a low t_3 and a high t_3 cluster. The low and high t_3 clusters correspond to most shallow and deep wells, respectively. Observation 7S is an exception and it appears in the deep well portion of the plot. Observation 7S also appears to be closely related to observation 7D, the deep well at the same location. This may indicate a higher degree of hydraulic connection between the upper and lower water bearing zones at this location.

Examination of the p_3 vs. p_1 loading plot (Figure 12) shows that the deep wells are characterized by high Na. The shallow wells are characterized by high NO_3^- and T, with observations 1S and 6S also being characterized by high Mn. The higher temperature is expected for shallower ground water, but the cause of the difference in Na levels between the upper and lower water bearing zones is unknown. The higher levels of NO_3^- and Mn in the shallow wells at locations 1 and 6 suggest that these wells are potentially impacted since the high levels of NO_3^- likely result from nitrification of ammonia known to exist in the waste material.

Additional PCA was conducted on the *X*-gw2 data without including the observations from monitoring well 2S due to its anomalous construction material. This model did not improve the predictability of the data. The results (not shown) were similar to those shown in Figures 11 and 12, only the data patterns shown were captured by the first and second PCs due to the absence of variation contributed by sample collected from monitoring well 2S.

There is no clear relationship between the spatial extent of the soil contamination shown in Figure 4 and the

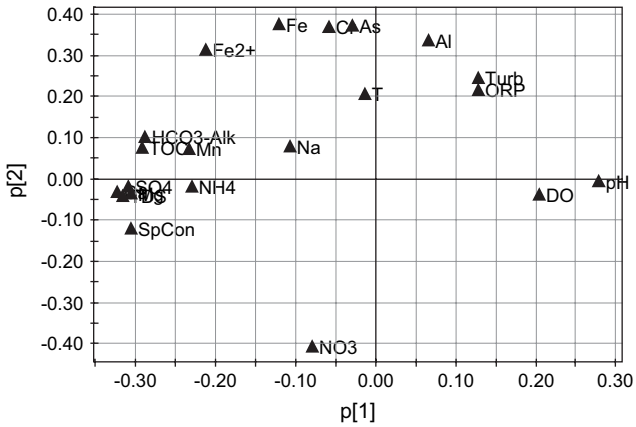


Figure 10. Ground water data loading plot of the first and second loading values for the separation of observations by well location and water bearing zone.

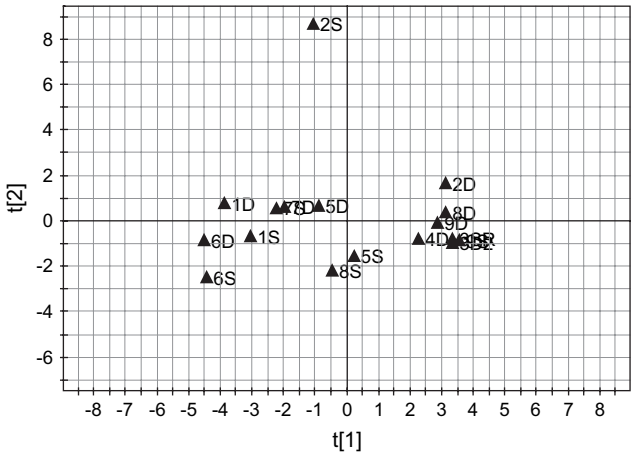


Figure 9. Ground water data score plot of the first and second score values for the separation of observations by well location and water bearing zone showing the separation of well 2S and the association of well 2D with the background data cluster. The location and depth of each observation are given by the accompanying data label, where "S" indicates a well installed in the upper water bearing zone and "D" indicates a well installed in the lower water bearing zone.

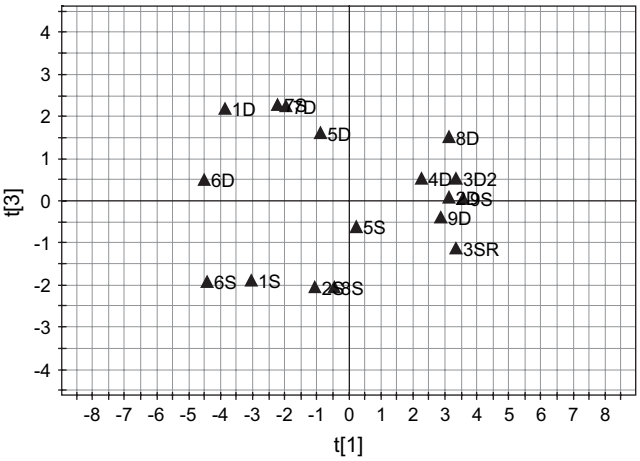


Figure 11. Ground water data score plot of the first and third score values for the separation of observations by well location and water bearing zone showing the separation of shallow and deep wells into lower and upper data clusters, respectively. The location and depth of each observation are given by the accompanying data label, where "S" indicates a well installed in the upper water bearing zone and "D" indicates a well installed in the lower water bearing zone.

17456592, 2007, 1, Downloaded from https://ngwa.onlinelibrary.wiley.com/doi/10.1111/j.1745-6592.2006.00127.x by Bowling Green State University, Wiley Online Library on [17/12/2024]. See the Terms and Conditions (https://onlinelibrary.wiley.com/terms-and-conditions) on Wiley Online Library for rules of use; OA articles are governed by the applicable Creative Commons License

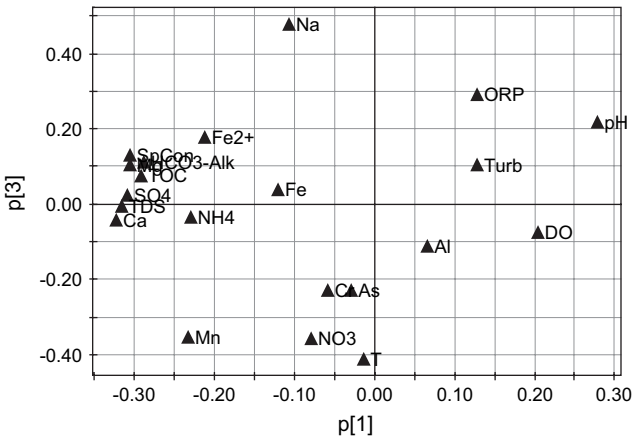


Figure 12. Ground water data loading plot of the first and third loading values for the separation of observations by well location and water bearing zone.

potentially impacted well locations suggested by elevated concentrations of Mn and NO_3^-. Locations 1, 3, 4, and 6 are all in close proximity to the waste piles; however, only locations 1 and 6 show elevated concentrations. Additionally, locations 4 and 6 are both downgradient of the waste fill piles but only location 6 shows elevated concentrations. The lack of a clear relationship may indicate that the elevated concentrations at locations 1 and 6 are a result of natural variations in geochemical conditions and not impacts from the waste material.

Potential Application

PCA of large environmental sampling data sets can be used as a tool to help support conceptual site models and guide additional site investigation and remediation efforts, ultimately reducing investigation timeframes and sampling costs. The recent study by Mouser et al. (2005) showed that PCA can effectively reduce the number of components required to characterize the ground water chemistry at a site by taking advantage of the high degree of correlation between various parameters. This study confirms their findings and extends the applicability of the PCA technique to the analysis of both soil and ground water sampling data, both of which are commonly collected during environmental site investigations. Reducing the number of components to two or three allows the entire data set to be represented by a limited number of plots, which facilitates expedient interpretation of patterns in the data. These patterns of data clusters and separated data points can help identify locations within the site that appear different than the majority of the sampling locations or appear different than samples from identified background areas. This could be especially useful at sites where the background samples are extremely variable and/or are above generic regulatory criteria. The early identification of areas that appear different from background levels can guide future investigation efforts by focusing the additional sampling on these identified areas. This minimizes the number of additional samples collected and reduces the total cost of further investigation.

The relationships between the original variables are illustrated in the loading plots and can help refine further sampling efforts to more clearly characterize the site conditions. These plots help identify which of the original sampling parameters (e.g., metal concentrations) cause the separation of data clusters. If these parameters are naturally occurring, then the separation may be due to natural variation in site conditions. If these parameters appear to have been artificially introduced to the site, then additional sampling efforts can focus on these parameters and reduce the total cost of further investigation by minimizing the number of parameters analyzed per sample. By unfolding 3D data such that analyte concentrations at different depths are represented as different variables, the loading plots can also identify correlation between sampling depths. Additional sampling efforts can reasonably focus on only one depth or be based on a composite sample of multiple depths, which further reduces the total sampling cost.

Analysis of the data using the reduced set of variables created by PCA can also help guide remediation efforts. Rather than defining contaminated zones using a few surrogate parameters or the spatial distribution of dozens of individual parameters, PCA can provide an overall measure of contamination that takes into account all of the sampling results in the data set. This can provide a faster, simpler method for the determination of a remediation boundary. It is expected that PCA would be used as a tool in combination with site-specific risk assessment and comparisons to generic regulatory criteria to develop the most appropriate and effective remedial plan for a contaminated site.

Summary

The PCA multivariate analysis technique was used to investigate soil and ground water contamination at a former industrial waste disposal site. PCA of the soil data differentiated samples taken from background areas and waste cover material areas based on elevated As and Cr concentrations. It also identified that soil and wetland sediment samples collected from certain portions of the site were similar to the waste cover material rather than to the background material. Score values from the PCA were shown to be a good indicator of overall contamination and were used to help determine remediation boundaries. PCA of the ground water data using two different unfolding methods showed that elevated levels of As, Cr, Fe, and Al at location 2 were likely due to corrosion of the carbon steel well screen in the shallow monitoring well. The PCA also identified the possible existence of a hydraulic connection between the upper and lower water bearing zones at location 7. Monitoring well locations 1 and 6 were identified as being potentially impacted due to elevated levels of Mn and NO_3^-. However, no relationship was shown to exist between the spatial extent of soil contamination and these well locations. These results suggest that the PCA technique is a useful tool, used in combination with site-specific risk assessment and comparison to generic regulatory criteria, in developing site investigation and remediation strategies.

17456592, 2007, 1, Downloaded from https://ngwa.onlinelibrary.wiley.com/doi/10.1111/j.1745-6592.2006.00127.x by Bowling Green State University, Wiley Online Library on [17/12/2024]. See the Terms and Conditions (https://onlinelibrary.wiley.com/terms-and-conditions) on Wiley Online Library for rules of use; OA articles are governed by the applicable Creative Commons License

Acknowledgments

This work was supported by NSERC in the form of a Canada Graduate Scholarship awarded to the first author. The opinions, findings, and conclusions expressed in this report are those of the authors and not necessarily those of the U.S. EPA or other involved parties.

References

Eriksson, L., E. Johansson, N. Kettaneh-Wold, and S. Wold. 2001. *Multi- and Megavariate Data Analysis Principles and Applications*. Umea, Sweden: Umetrics AB.

Garcia-Munoz, S., T. Kourti, J.F. MacGregor, A.G. Mateos, and G. Murphy. 2003. Trouble-shooting of an industrial batch process using multivariate methods. *Industrial & Engineering Chemistry Research* 42, no. 15: 3592–3601.

Helena, B., R. Pardo, M. Vega, E. Barrado, J.M. Fernandez, and L. Fernandez. 2000. Temporal evolution of groundwater composition in an alluvial aquifer (Pisuerga River, Spain) by principal component analysis. *Water Research* 34, no. 3: 807–816.

MacGregor, J.F., H. Yu, S. Garcia-Munoz, and J. Flores-Cerrillo. 2005. Data-base latent variable methods for process analysis, monitoring and control. *Computers & Chemical Engineering* 29, no. 6: 1217–1223.

Mahlknecht, J., B. Steinich, and I. Navarro de Leon. 2004. Groundwater chemistry and mass transfers in the Independence aquifer, central Mexico, by using multivariate statistics and mass-balance models. *Environmental Geology* 45, no. 6: 781–795.

Miletic, I., S. Quinn, M. Dudzic, V. Vaculic, and M. Champagne. 2004. An industrial perspective on implementing on-line applications of multivariate statistics. *Journal of Process Control* 14, no. 8: 821–836.

Mouser, P.J., D.M. Rizzo, W.F.M. Roling, and B.M. van Breukelen. 2005. A multivariate statistical approach to spatial representation of groundwater contamination using hydrochemistry and microbial community profiles. *Environmental Science & Technology* 39, no. 19: 7551–7559.

Mudge, S.M. 2002. Reassessment of the hydrocarbons in Prince William Sound and the Gulf of Alaska: Identifying the source using partial least squares. *Environmental Science & Technology* 36, no. 11: 2354–2360.

Nelson, P.R.C., P.A. Taylor, and J.F. MacGregor. 1996. Missing data methods in PCA and PLS: Score calculations with incomplete observations. *Chemometrics and Intelligent Laboratory Systems* 35, no. 1: 45–65.

Nouwen, J., F. Lindgren, B. Hansen, and W. Karcher. 1997. Classification of environmentally occurring chemicals using structural fragments and PLS discriminant analysis. *Environmental Science & Technology* 31, no. 8: 2313–2318.

Qin, S.J., G. Cherry, R. Good, J. Wang, and C.A. Harrison. 2006. Semiconductor manufacturing process control and monitoring: A fab-wide framework. *Journal of Process Control* 16, no. 3: 179–191.

Salman, S.R., and Y.H. Abu Ruka'h. 1999. Multivariate and principal component statistical analysis of contamination in urban and agricultural soils from north Jordan. *Environmental Geology* 38, no. 3: 265–270.

Szava-Kovats, R.C. 2000. Comment on "Multivariate and principal component statistical analysis of contamination in urban and agricultural soils from north Jordan". *Environmental Geology* 39, no. 11: 1309–1310.

Yu, H., J.F. MacGregor, G. Haarsma, and W. Bourg. 2003. Digital imaging for on-line monitoring and control of industrial snack food processes. *Industrial & Engineering Chemistry Research* 42, no. 13: 3036–3044.

Biographical Sketches

Kevin G. Mumford *is a Ph.D. candidate in the Department of Civil Engineering at McMaster University. He can be reached at 1280 Main Street West, Hamilton, Ontario, Canada L8S 4L7; (905) 525-9140; mumforkg@mcmaster.ca.*

John F. MacGregor *is a distinguished university professor in the Department of Chemical Engineering at McMaster University and the Dofasco Professor of Process Automation and Information Technology. He can be reached at 1280 Main Street West, Hamilton, Ontario, Canada L8S 4L7; (905)-525-9140 ext. 24951; macgreg@mcmaster.ca.*

Sarah E. Dickson, *corresponding author, is an assistant professor in the Department of Civil Engineering at McMaster University. She can be reached at 1280 Main Street West, Hamilton, Ontario, Canada L8S 4L7; 905-525-9140. ext. 24914; sdickso@mcmaster.ca.*

Richard H. Frappa *is a vice president and principal hydrogeologist at Geomatrix Consultants, Inc. in Amherst, New York. He can be reached at 90B John Muir Drive, Suite 104, Amherst, NY 14228; (716) 565-0624; rfrappa@geomatrix.com.*

17456592, 2007, 1, Downloaded from https://ngwa.onlinelibrary.wiley.com/doi/10.1111/j.1745-6592.2006.00127.x by Bowling Green State University, Wiley Online Library on [17/12/2024]. See the Terms and Conditions (https://onlinelibrary.wiley.com/terms-and-conditions) on Wiley Online Library for rules of use; OA articles are governed by the applicable Creative Commons License

ATTACHMENT 9-7

NRT. 2014. *Groundwater Quality Assessment and Phase II Hydrogeologic Investigation, Baldwin Ash Pond System, Baldwin, Illinois*. Natural Resource Technology, Inc. Prepared for Dynegy Midwest Generation, LLC. June 11.

SMARTER SOLUTIONS

EXCEPTIONAL SERVICE

VALUE

Groundwater Quality Assessment and Phase II Hydrogeologic Investigation

Baldwin Ash Pond System
Baldwin Energy Complex
Baldwin, Illinois
Dynegy Midwest Generation, LLC

Project No: 2189

June 11, 2014

NATURAL RESOURCE TECHNOLOGY

ENVIRONMENTAL CONSULTANTS

NATURAL RESOURCE TECHNOLOGY
ENVIRONMENTAL CONSULTANTS

2422 E. WASHINGTON STREET, SUITE 104
BLOOMINGTON, ILLINOIS 61704
(P) 414.837.3607
(F) 414.837.3608

GROUNDWATER QUALITY ASSESSMENT AND PHASE II HYDROGEOLOGIC INVESTIGATION

BALDWIN ASH POND SYSTEM

Baldwin Energy Complex
Baldwin, Illinois
Dynegy Midwest Generation, LLC

Project No. 2189


Prepared For:

Dynegy Operating Company
1500 Eastport Plaza Drive
Collinsville, IL 62234

Prepared By:

Natural Resource Technology
2422 E. Washington Street, Suite 104
Bloomington, Illinois 61704

June 11, 2014

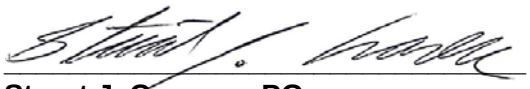

Stuart J. Cravens, PG
Senior Hydrogeologist

TABLE OF CONTENTS

1 INTRODUCTION 1-1
1.1 Purpose 1-1
1.2 Overview of the Plant and Ash Pond System 1-1
1.3 Previous Investigations and Monitoring Well Installations 1-2
1.4 Site Description 1-4
1.5 Climate 1-4
2 FIELD PROCEDURES 2-1
2.1 Borehole Drilling 2-1
2.1.1 2010 – 2012 Investigation 2-1
2.1.2 2013 – 2014 Investigation 2-1
2.2 Monitoring Well Installation and Development 2-2
2.2.1 2010 – 2012 Investigation 2-2
2.2.2 2013 – 2014 Investigation 2-3
2.3 Site Surveying 2-5
2.4 Groundwater-Level Measurements 2-5
2.5 Field Permeability Testing 2-6
2.6 Groundwater Sampling and Chemical Analysis 2-6
2.6.1 2010 – 2012 Investigation 2-6
2.6.2 2013 – 2014 Investigation 2-7
2.7 Data Management 2-8
3 REGIONAL GEOLOGY AND HYDROLOGY 3-1
3.1 Topography 3-1
3.2 Regional Geomorphology 3-2
3.3 Regional Geology 3-2
3.4 Surface Water Hydrology 3-5
3.5 Unlithified Deposits Hydrology 3-6
3.6 Bedrock Hydrology 3-7
3.7 Water Well Survey 3-7
4 GEOLOGY AND HYDROGELOGY 4-1
4.1 Geology 4-1
4.2 Hydrogeology 4-6
4.2.1 Hydraulic Conductivity 4-6
4.2.2 Potentiometric Surface Maps 4-7
4.2.3 Saturated Ash 4-9
4.2.4 Vertical Hydraulic Gradients 4-10
4.2.5 Hydrogeologic Unit Designations 4-11
4.2.6 Groundwater Classification 4-12
5 GROUNDWATER QUALITY 5-1
5.1 Major Anions and Cations 5-1
5.2 Parameters of Concern 5-5

5.2.1 Boron 5-5
5.2.2 Sulfate 5-8
5.2.3 Manganese 5-10
5.2.4 Iron 5-12
5.2.5 Total Dissolved Solids 5-14
5.2.6 Chloride 5-16
5.2.7 pH 5-18
5.2.8 Other Inorganic Parameters 5-20
6 CONCLUSIONS 6-1
7 REFERENCES 7-1

FIGURES

Figure 1	Site Location Map
Figure 2	Aerial Photograph of Ash Pond System
Figure 3	Monitoring, Observation, and Piezometer Well Locations
Figure 4A	Monitoring and Observation Well Screen Elevations
Figure 4B	Temporary Piezometer and Observation Well Screen Elevations
Figure 5	Site Topographic Map
Figure 6	Historic Topographic Map
Figure 7	Cross Section Location Map
Figure 8A	Geologic Cross Section A-A'
Figure 8B	Geologic Cross-Section B-B'
Figure 8C	Geologic Cross-Section C-C'
Figure 8D	Geologic Cross-Section D-D'
Figure 8E	Geologic Cross-Section E-E'
Figure 9	Bedrock Topography
Figure 10A	Potentiometric Surface in the Unlithified Deposits – September 2013
Figure 10B	Potentiometric Surface in the Unlithified Deposits – November 2013
Figure 10C	Potentiometric Surface in the Unlithified Deposits – February 2014
Figure 11	Piper Diagram of Major Ion Chemistry in Groundwater
Figure 12A	Boron Concentration Map – November 2013
Figure 12B	Boron Concentration Map – February 2014
Figure 12C	Sulfate Concentration Map – November 2013
Figure 12D	Sulfate Concentration Map – February 2104
Figure 12E	TDS Concentration Map – November 2013
Figure 12F	TDS Concentration Map – February 2014

TABLES

Table 1	Monitoring Well Construction Details
Table 2	Groundwater, Leachate, and Surface-Water Levels and Elevations
Table 3	Field and Laboratory Groundwater Monitoring Parameters
Table 4	Groundwater Quality Data Summary: November 2010 – March 2012
Table 5	Groundwater Quality Data Summary: December 2013 and February 2014
Table 6	Geologic Layers and Hydrogeologic Unit Designations
Table 7	Geotechnical Analysis Summary of Ash Pond Deposits
Table 8	Summary of Horizontal and Vertical Permeability Test Results
Table 9	Vertical Hydraulic Gradients

APPENDICES

Appendix A	Boring and Well Construction Logs: 1990 – 2013
Appendix B	IDPH Well Construction Reports: 2010 – 2013
Appendix C	Well Development Reports: 2010 – 2013
Appendix D	Laboratory Physical Test Results
Appendix E	Field Permeability Test Data and Analyses
Appendix F	Laboratory Analytical Reports: September 2013, November 2013, and February 2014

1 INTRODUCTION

1.1 Purpose

This groundwater quality assessment and Phase II hydrogeologic investigation has been prepared by Natural Resource Technology, Inc. (NRT) on behalf of Dynegy Operating Company (DOC) to further assess the hydrogeology and groundwater quality in the vicinity of the ash pond system at the Baldwin Energy Complex (BEC), which is owned by Dynegy Midwest Generation, LLC (DMG). This Phase II assessment follows the Proposed Scope of Work (DOC, March 22, 2013) which was approved, with clarifications, in a letter from the Illinois EPA to DMG dated June 18, 2013. In conjunction with the hydrogeologic investigation, a groundwater model has been developed to evaluate the effect of various ash pond closure scenarios on groundwater quality. The groundwater modeling report is being submitted under separate cover. These two reports will be utilized to identify potential corrective actions at the Ash Pond System to mitigate possible water quality impacts to the groundwater system.

The information presented in this report is comprehensive as it incorporates the data and evaluations from the prior hydrogeologic investigation report, Groundwater Quality Assessment and Initial Hydrogeologic Investigation – Baldwin Ash Pond System (Kelron Environmental, June 30, 2012). The earlier report assessed the hydrogeology and groundwater quality in the vicinity of the Ash Pond System (APS), but not beneath the ash ponds as does this latest study.

1.2 Overview of the Plant and Ash Pond System

The BEC (Figure 1) is a coal-fired electrical generating plant that began operation of its first unit in 1970, with two other generating units put into service in 1973 and 1975. The plant initially burned bituminous coal from Illinois, and switched to subbituminous coal in 1999. Total plant generating capacity is approximately 1,892 megawatts. Through 2011, the BEC utilized six active ash ponds with one out-of-service fly ash pond, located at the eastern end of the ash pond system. The former active ash ponds consisted of a bottom ash pond, primary fly ash pond, secondary fly ash pond, secondary pond, intermediate pond, and tertiary pond. There is one outfall from the ash pond system, with the outlet at the southwest corner of the tertiary pond into a tributary to the Kaskaskia River. The tributary discharges into the Kaskaskia River to the south of the Cooling Pond intake structure.

As of this report date, the following changes have been made to the handling of coal combustion residuals (CCRs) at the APS (Figure 2):

- Fly ash is no longer sluiced to the APS; dry fly ash from Units 1 and 2, conditioned with 10 to 12 percent water, is transported to the West Fly Ash Cell and dry fly ash from Unit 3 is marketed for off-site industrial use.
- Bottom ash from Units 1 and 2 at the northeast corner of the bottom ash pond of the APS is being actively mined and sold for off-site commercial/industrial use.
- Bottom ash from Unit 3 is being sluiced to the southeast corner of the Bottom Ash Pond of the APS.
- The Old East Fly Ash Pond and East Fly Ash Pond are both out of service, with the Old East Fly Ash Pond covered with top soil.
- The berm separating the Intermediate Pond from the Secondary Pond was removed and the Intermediate Pond joined with the Secondary Pond.

To summarize, the APS (Figure 2), currently consists of six cells:

- Bottom Ash Pond (176 acres, active)
- Old East Fly Ash Pond (119 acres, out of service)
- East Fly Ash Pond (77 acres, out of service)
- West Fly Ash Cell (55 acres, active)
- Secondary Pond, used for water clarification rather than direct management of CCRs, but does contain a small volume of CCR
- Tertiary Pond, used for final water clarification and may contain a very small volume of CCR

There is one outfall from the APS at the Tertiary Pond; it discharges to a tributary of the Kaskaskia River south of the Cooling Pond intake structure. All six cells of the Ash Pond System have been evaluated as part of the hydrogeologic investigation, groundwater quality assessment and modeling.

1.3 Previous Investigations and Monitoring Well Installations

The Illinois State Water Survey (ISWS) conducted a limited groundwater investigation of the BEC ash pond system in the early 1980's, including the installation of eight monitoring wells (Wehrmann, 1982). None of the eight ISWS wells are still in existence, having been abandoned and/or destroyed during continual development of the ash pond system between 1982 and 2010.

Five additional monitoring wells (BMW-9 to BMW-13) were installed by John Mathes & Associates, Inc. (Mathes) in 1984 along the south side of the ash pond system. Four of those wells (BMW-9, BMW-10, BMW-11, and BMW-12) were found during the 2010 to 2012 initial investigation, but due to their damaged condition were sealed and abandoned between September 10 and 21, 2010. Monitoring well BMW-13 is

believed to have been destroyed. All well sealing documentation was submitted to the Illinois Department of Public Health (IDPH) as required. New monitoring wells were installed in the vicinity of each of the abandoned Mathes wells in late 2010.

Two wells situated upgradient (east) of the ash pond system were located in 2010 during the initial field reconnaissance and literature search. These wells were installed in November 1990 by Burlington Environmental, Inc. as part of an evaluation of potential landfill sites in the vicinity of the BEC. After evaluating and re-developing the wells, designated MW-104S and MW-104D, it was determined that they were suitable for incorporation into a new monitoring well network for the ash pond system. Subsequently, in June 2011 the two upgradient monitoring wells were accidentally destroyed. Both wells were replaced in July 2011 with almost identical monitoring wells, designated MW-104SR and MW-104DR. All documentation for the original and replacement monitoring wells is provided in Appendix A.

Five prior documents concerning the BEC's APS have been prepared and submitted to the Illinois EPA, specifically:

- *Hydrogeologic Assessment and Groundwater Monitoring Plan – Baldwin Ash Pond System*, dated May 26, 2010. A plan for initial evaluation of groundwater quality in the vicinity of the Ash Pond System along with an initial hydrogeologic characterization. This plan was accepted, with clarifications, in a letter from the Illinois EPA to DOC dated August 31, 2011.
- *Water Well Survey – Baldwin Ash Pond System*, dated June 7, 2010. A survey identifying water wells located within 2,500 feet of the BEC's Ash Pond System. The water well survey was prepared in accordance with the "Right to Know" Potable Water Well Survey procedures of 35 Illinois Administrative Code 1600.210(b)(1) and 1600.210(b)(2).
- *Groundwater Quality Assessment and Initial Hydrogeologic Investigation – Baldwin Ash Pond System*, dated June 30, 2012. This report assessed the hydrogeology and groundwater quality in the vicinity of the Ash Pond System, but not beneath the ash ponds. Thirteen monitoring wells were installed around the perimeter of the Ash Pond System to assess upgradient and downgradient groundwater quality. Six quarterly rounds of groundwater sampling and analysis were conducted for the full inorganic parameter list in IAC 35 Part 620.410.
- *Off-Site Groundwater Quality Results – Baldwin Energy Complex*, dated April 16, 2012. This report presented the results of an off-site groundwater quality investigation, south and southwest of the Ash Pond System, to assess shallow off-site groundwater quality for the presence of inorganic parameters related to CCRs.
- *Proposed Scope of Work – Baldwin Ash Impoundment System*, letter from DOC to Illinois EPA dated March 22, 2013. A plan for conducting a more comprehensive hydrogeologic investigation along with development of a groundwater model to evaluate various pond closure scenarios on groundwater quality in the vicinity of the APS. This plan was accepted, with clarifications, in a letter from the Illinois EPA to DOC dated August 31, 2011.

1.4 Site Description

The BEC is located in southwest Illinois in Randolph and St. Clair Counties. The Randolph County portion of the BEC is located within Sections 2, 3, 4, 9, 10, 11, 14, 15 and 16 of Township 4 South and Range 7 West. The St. Clair County portion of the property is located within Sections 33, 34, and 35 of Township 3 South and Range 7 West. The BEC ash pond system is approximately one-half mile west-northwest of the Village of Baldwin.

In general, the BEC property is bordered: on the west by the Kaskaskia River; on the east by Baldwin Road, farmland, and strip mining areas; on the southeast by the village of Baldwin; on the south by the Illinois Central Gulf (ICF) railroad tracks and State Route 154; and, on the north by the St. Clair/Randolph County Line. Although most of the operational area of the BEC is within Randolph County, the BEC's cooling pond (a.k.a. Baldwin Lake) extends to the north into St. Clair County. The entire BEC property encompasses approximately four square miles. However, the Baldwin cooling pond, which supplies the BEC with cooling water, occupies most of that area, covering approximately three square miles. Overflow from the Baldwin cooling pond discharges into the Kaskaskia River, with a spillway elevation of 430 feet NGVD (National Geodetic Vertical Datum).

In this report, the hydrogeologic investigation study area (referred to herein as the "Site") includes the APS and eastward several hundred feet, westward to the Kaskaskia River, and south to the BEC's southern property boundary along the ICF railroad tracks..

1.5 Climate

Historical climate data for temperature, precipitation, and snowfall is based on 30-year averages compiled from 1981 – 2010 for the Red Bud 5 SE, Illinois station (climatological station 117152) and the Sparta 1 W, Illinois station (climatological station 118147) by the NOAA National Climatic Data Center and accessed via the Midwestern Regional Climate Center in Champaign, Illinois (http://www.isws.uiuc.edu/atmos/statecli/newnormals.htm#stationlist). The Red Bud station (latitude 38.1853 degrees N, longitude 89.9283 degrees W) only has precipitation data but is just 2.7 miles west-southwest of the southwest corner of the BEC APS. The Sparta station (latitude 38.1167 degrees N, longitude 89.7167 degrees W) has both temperature and precipitation data but is located 9 miles southeast of the southeast corner of the APS.

The climate of the region is characterized by four distinct seasons (summer, fall, winter, and spring) without prolonged periods of extreme cold, extreme heat, or high humidity. Both warm air masses from the Gulf of Mexico and cold air masses from Canada influence local weather conditions. Precipitation is usually adequate though summer although drought periods are not uncommon. Because of its latitude, the area can experience abrupt temperature changes during all but the mid-summer season.

Temperature

Based on the Sparta climatological station data, the average annual temperature is 55.1 degrees Fahrenheit (ºF), which represents a range in temperature from January's mean temperature of 30.7 ºF to July's mean temperature of 77.2 ºF. Average 30-year (1981 – 2010) maximum, minimum and mean temperatures for each month of the year at the Sparta 1 W station are listed below.

	JAN	FEB	MAR	APR	MAY	JUN	JUL	AUG	SEP	OCT	NOV	DEC	ANN
Max °F	39.9	45.0	55.8	66.9	75.7	84.5	88.1	87.4	80.3	69.5	56.0	42.6	66.1
Min °F	21.5	25.1	33.1	43.3	53.0	62.4	66.3	64.2	55.2	44.4	35.4	24.9	44.2
Mean °F	30.7	35.1	44.5	55.1	64.3	73.4	77.2	75.8	67.8	57.0	45.7	33.8	55.1

The three winter months of December, January and February are the coldest months with average 30 year minimums and maximums ranging from 21.5 °F in January to 45.0 °F in February. The three summer months of June, July, and August are the warmest months with average 30-year minimums and maximums ranging from 62.4 °F in June to 88.1 °F in July.

Precipitation

Normal annual precipitation for the region, based on the 30-year average at the Red Bud 5 climatological station, is 42.48 inches. May is typically the wettest month with 5.11 inches and January and February are the driest months with 2.4 inches on average each month. The 30-year (1981 – 2010) mean precipitation for each month of the year at the Red Bud 5 station are listed below.

	JAN	FEB	MAR	APR	MAY	JUN	JUL	AUG	SEP	OCT	NOV	DEC	ANN
Precip (in)	2.37	2.40	3.50	3.92	5.11	3.99	3.62	3.02	3.39	3.58	4.26	3.32	42.48

Average annual snowfall is 13.1 inches. Measurable amounts of snow occurs six months out of the year from November through April, ranging from approximately 0.3 inches in both November and April to 4.4 inches in January, the month that has the greatest amount of average snowfall.

2 FIELD PROCEDURES

2.1 Borehole Drilling

2.1.1 2010 – 2012 Investigation

Thirteen monitoring wells (Table 1) were installed by TerraDrill, Inc. (Dupo, Illinois) during September 2010 at the BEC APS at locations shown on Figure 3. The boring were advanced using a CME-550 drilling rig with 4.25-inch inside diameter (I.D.) and 8.5-inch outside diameter (O.D.) hollow-stem augers (HSA) through unlithified materials and rotary drilling through lithified materials with a 3.875-inch diameter tri-cone bit. Soil samples of the unlithified materials at each location were collected continuously using a 60-inch long by 2 inch diameter MacroCore sampler. Following extraction of each MacroCore the boring was advanced to the next sampling interval within the unlithified materials using the HSA. Shelby tube samples were recovered using a 3-inch I.D. thin-walled tube sampler in accordance with ASTM D 1587. Bedrock drilling and sampling was performed with NX-size wire-line rock coring methods using a hollow coring bit. Rock cores were placed in waxed-cardboard core boxes for further classification and analysis.

Soil samples were logged in the field for sample interval and soil recovery, stratum thickness and depth, visual soil classification by the Unified Soil Classification System [(USCS); ASTM D 2487 and 2488], moisture content and presence of water, and horizontal compressive strength using a pocket penetrometer. Soil boring logs are provided in Appendix A.

Twenty-two grab samples of soil from MacroCores and three Shelby tube sample were collected for additional USCS visual classification and moisture analysis at Shively Geotechnical in Fairview Heights, Illinois. Thirteen of those samples were also analyzed for grain size distribution. Three Shelby tube samples were collected for more comprehensive analysis for USCS visual classification, grain size analysis, moisture analysis, and vertical permeability. The physical testing results for the soil samples are presented in Appendix D.

2.1.2 2013 – 2014 Investigation

Five monitoring wells and nine temporary piezometers (Table 1) were installed by Bulldog Drilling, Inc. (Dupo, Illinois) during August 2013 at locations shown on Figure 3. The borings were advanced using a CME-55LC track-mounted rig. All borings were continuously sampled unless they were located adjacent to another boring/well location that had been characterized during the 2010 – 2012 investigation. In such cases, only those soil intervals not previously characterized were sampled. Two methods were utilized to

drill and obtain soil samples depending on the type of well being installed, the boring penetration depth, sampling interval, and to maximize sample recovery.

- Method 1: HSA with 4.25-inch ID and 8.5-inch OD. Soil samples were collected using 60-inch MacroCores and Shelby tube samplers. At some borings, split-spoon samplers were utilized instead of MacroCores if the sampling interval was not continuous, geologic materials were too hard, or if sample recovery with the MacroCores was poor.
- Method 2: Solid-stem augers (SSA) with 4-inch OD flights. Soil samples were collected using MacroCores and Shelby tube samplers.

Soil samples were collected and logged utilizing the same methods described in Section 2.1.1. Soil boring logs are provided in Appendix A.

Nine grab samples of soil from MacroCores or split-spoon samples, and eight Shelby tube samples, were collected for analysis at Geotechnology, Inc's. geotechnical laboratory in Fairview Heights, Illinois . All samples were classified using the USCS system. Ten samples were analyzed for grain size distribution and five samples underwent vertical permeability analysis.

Three of the eight Shelby tube samples and one split-spoon sample were collected from borings advanced into the ash ponds; these four samples underwent more comprehensive analysis for determination of total porosity, water-filled porosity, and air-filled porosity. The locations and depths of the samples were as follows:

- Sample ST163-3 at 1.5 to 3.5 feet BLS from boring TPZ-163 (Old East Fly Ash Pond)
- Sample ST164-5 at 3 to 5 feet BLS from boring TPZ-164 (Bottom Ash Pond)
- Sample SS167-30 at 29 to 30 feet BLS from boring TPZ-167 (West Fly Ash Cell)
- Sample ST168-5 at 3 to 5 feet BLS from boring TPZ-168 (East Fly Ash Pond)

The physical testing results for the soil samples are presented in Appendix D.

2.2 Monitoring Well Installation and Development

2.2.1 2010 – 2012 Investigation

The monitoring wells installed in September 2010 were constructed of flush-threaded, 2-inch ID Schedule 40 PVC riser with either five or ten feet of 0.010-inch pre-pack with 20-40 sand and filter sock. Monitoring wells installed across the uppermost unconfined water bearing unit (i.e., water table wells) were constructed with ten-foot well screens. Monitoring wells installed in deeper water bearing units within the unlithified materials or bedrock were constructed with five-foot well screens.

A granular sand pack was placed around each well screen and brought up one to two feet above the top of the screened interval. A minimum two-foot thick bentonite seal (bentonite chips or grout) was placed above the sand pack. The remainder of the borehole annulus was filled to the surface with bentonite chips or cement/bentonite grout using a 1.25-inch ID PVC tremie pipe which was placed down the inside of the augers as they were removed from the ground. The remaining one foot was backfilled with sand to allow the well protector to drain in the event of surface infiltration. The wells were all completed with an above-ground well protector to 2.5 to 3.2 feet above ground surface and set in a concrete pad. The top of the wells were capped with a waterproof locking cap and labeled. Monitoring well construction forms and diagrams are provided in Appendix A and the Illinois Department of Public Health (IDPH) Well Construction Reports in Appendix B.

At least 48-hours following well completion, the monitoring wells were developed to promote restoration of the natural hydraulic conductivity of the monitored formation and remove drilling-induced sediment to minimize turbidity in groundwater samples. Development was performed by surging and pumping using a submersible pump. Bailers were also used to surge and remove development water at some wells. The wells were developed until a minimum of five well volumes was removed and/or pH, specific conductance, and temperature of the groundwater had stabilized. Well development data sheets are provided in Appendix C.

In addition to the new monitoring wells installed in September 2010, two replacement wells MW-104SR and MW-104DR were installed for the damaged upgradient wells MW-104S and MW-104D in July 2011. Both of the damaged wells were sealed with notifications and documentation sent to the IDPH. Monitoring well MW-104SR was installed with a 10-foot screen across the water table with a total depth of 15 feet bgs, similar to the original well. Monitoring well MW-104DR was installed with a 5-foot screen with a total depth of 28.5 feet bgs, unlike the original well which had a 10-foot screen. The shorter screen in the replacement well was deemed more suitable for characterizing groundwater quality in a thin sand layer present between 24.5 and 27.25 feet bgs.

Monitoring and observation well depths and screened intervals are shown visually on Figure 4A, locations shown on Figure 3, and well depths and screened intervals are provided on Table 1.

2.2.2 2013 – 2014 Investigation

Wells installed in August 2013 had different types of materials and construction depending on if they were shallow or deep monitoring wells or temporary piezometers. The materials and construction for the wells were as follows:

- Wells MW-161, MW-162, and TPZ-166: 2-inch ID Schedule 40 PVC riser with 10-foot long, 2-inch ID screens
- Well MW-262: 2-inch ID Schedule 40 PVC riser with 5-foot long, 2-inch ID screens

- Wells OW-256, OW-257 and TPZ-164: 2-inch ID Schedule 40 PVC riser with 5-foot long pre-pack screens (2-inch ID and 3.5-inch OD
- TPZ -163, TPZ-167, and TPZ-168: 2-inch ID Schedule 40 PVC riser with 10-foot long pre-pack screens (2-inch ID and 3.5-inch OD
- TPZ-158, TPZ-159, TPZ-160, and TPZ-165: 1.25-inch ID Schedule 40 PVC riser with 10-foot long pre-pack screens (1.25-inch ID PVC with 2.0-inch OD poly filter fabric

All well screens were 0.010 inch slot size. Wells installed across the uppermost unconfined water bearing unit (i.e., water table wells) were constructed with ten-foot well screens. The only exception to this was piezometer TPZ-164, which was installed with a five-foot screen to 10.3 feet bgs due to the shallow depth of both the CCR materials and groundwater at this location. Wells installed in deeper water bearing units (i.e., wells OW-256, OW-257, and MW-262) within the unlithified materials were constructed with five-foot well screens.

A 20-40 granular sand pack was placed around each well screen and brought up one to two feet above the top of the screened interval. A minimum two-foot thick bentonite seal (bentonite chips or grout) was placed above the sand pack. The remainder of the borehole annulus was filled to the surface with bentonite chips or a high solids bentonite grout. The remaining one foot was backfilled with sand to allow the well protector to drain in the event of surface infiltration. The wells were all completed with an above-ground well protector to 2.3 to 3.0 feet above ground surface and set in a concrete pad. The top of the wells were capped with a waterproof locking cap and labeled. Monitoring well construction forms and diagrams are provided in Appendix A and the Illinois Department of Public Health (IDPH) Well Construction Reports in Appendix B.

At least 48-hours following well completion, the monitoring wells were developed to promote restoration of natural hydraulic conductivity of the monitored formation and remove drilling-induced sediment to minimize turbidity in groundwater samples. Development was performed by surging and pumping using a submersible pump. Bailers were also used to surge and remove development water at some wells. Wells were developed until a minimum of five well volumes was removed and/or pH, specific conductance, and temperature of the groundwater had stabilized. Well development data sheets are provided in Appendix C.

Well depths and screened intervals are shown visually on Figures 4A (monitoring and observation wells) and 4B (temporary piezometers), locations shown on Figure 3, and well depths and screened intervals are provided on Table 1.

It should be noted that a few months prior to the August 2013 well installation work, a truck transporting dry fly ash to the Active West Fly Ash Cell overturned, spilling fly ash onto the haul road and down the embankment, partially covering monitoring well OW-157 and the surrounding area. Although most of the spilled fly ash was removed, some remains around the well due to the steep nature of the embankment.

2.3 Site Surveying

Monitoring well and borehole locations were surveyed by an Illinois Professional Land Surveyor to an accuracy of 0.1-foot horizontal and 0.01-foot vertical relative to the state planar horizontal datum NAD83 and vertical datum NAVD88 Geoid 96, respectively. Measuring point and land surface elevations of all monitoring wells, observation wells, and temporary piezometers at the APS are provided in Tables 1 and 2.

2.4 Groundwater-Level Measurements

Prior to collecting groundwater samples, static water depth was measured to an accuracy of 0.01 foot in each monitoring well using a Solinst-101 electronic water-level indicator. The groundwater depths were measured relative to the top of the PVC riser and subsequently subtracted from the measuring point elevation to determine the groundwater elevation within the well.

Groundwater-level measurements for this report were conducted on the following dates:

- Initial Hydrogeologic Investigation:
  - November 15 – 16, 2010
  - March 22 – 23, 2011
  - June 6 – 8, 2011
  - September 12 – 14, 2011
  - December 6 – 8, 2011
  - March 6 – 8, 2012
- Phase II Hydrogeologic Investigation:
  - September 16 – 17, 2013
  - December 20 – 21, 2013
  - February 18 – 19, 2014

The measurements were used to develop potentiometric surface maps, determine vertical gradients, and evaluate groundwater levels in the hydrogeologic units at the Site. Groundwater elevations from the initial investigation (2010 – 2012) are provided in Table 4 along with groundwater quality data. Groundwater level measurements and elevations for the Phase II investigation (2013 – 2014) are provided in Table 2. Groundwater elevations for the Phase II investigation are also included with the groundwater quality data summary in Table 5.

2.5 Field Permeability Testing

In-situ hydraulic conductivity tests were performed on eight monitoring wells from September 28 to October 3, 2011 and seven monitoring and observation wells on October 16 to 17, 2013. The monitoring wells were tested by the variable head ("slug") test method. The test methods utilized were modifications of the slug test method described by Cooper et al. (1967), whereby a solid slug is lowered or raised into the saturated portion of the well column, and the resulting change in water level measured with time.

The solid slug tests at the Site were conducted using two, three and four foot long by 1-1/4 inch diameter PVC slugs with rope and recorded using Aquistar PT2X Smart Sensors (PT2X) with 50 pounds per square inch (psi) transducers. The PT2X is a combination downhole transducer and datalogger. In most cases, multiple tests were performed on each well in order to provide corroborating data and because of the variability inherent in groundwater level recoveries when a slug is inserted versus removed from a well. However, not all wells had multiple tests and/or analyses either because of very low permeability or limitations associated with low groundwater levels and well construction. The field data collected and downloaded from the PT2X sensors is represented graphically in Appendix E.

A laptop computer was used to download the data from the dataloggers and analyze the data with the use of AQTESOLV^{TM} for Windows (Version 4.50.002), an aquifer test analysis software package by HYDROSOLVE. The analytical solutions utilized on the data were the Bouwer-Rice method (1976) for unconfined and confined aquifers and the KGS Model (Hyder et al., 1994). The AQTESOLV^{TM} for Windows output is included in Appendix E.

2.6 Groundwater Sampling and Chemical Analysis

2.6.1 2010 – 2012 Investigation

Quarterly monitoring of the new groundwater monitoring well network around the BEC APS was initiated in the 4th Quarter 2010. The groundwater elevation and quality data presented was collected during six consecutive quarters from the 4th Quarter of 2010 through the 1st Quarter of 2012. The Dynegy Operating Company (DOC) laboratory collected all samples following guidelines in their Standard Operating Procedure. Groundwater samples collected for metals analysis were filtered through a 0.45 micron filter at the time of collection.

Prior to purging and groundwater sampling an initial water level was measured with an electronic water level indicator to an accuracy of 0.01 foot. The water level gauging measurements were recorded in the field logbook. Groundwater at each monitoring well was purged and sampled using low flow sampling methods utilizing dedicated bladder pumps and a water quality meter with flow-through cell, specifically the Hydrolab® Minisonde Model 4a water quality analyzer connected directly to the discharge tubing of

the pump. Temperature, conductivity, and pH of the groundwater at each well was monitored and recorded prior to and at the conclusion of groundwater sample collection. Groundwater samples were collected, placed in appropriate preserved containers, packed in a cooler with ice, and returned to the DOC laboratory.

Quality assurance/quality control (QA/QC) procedures were followed during the collection of groundwater samples. Field duplicates were collected for analysis of all parameters at the rate of one per ten (10%) samples of each analytical type.

Chemical analyses were performed by the DOC laboratory with the exception of the total cyanide analyses, which were analyzed by Teklab, Inc. (Collinsville, Illinois). During the first six quarters encompassing the initial groundwater characterization, the full list of inorganic parameters listed in IAC 35 Part 620.410 (a) and (d), (excluding Radium 226/228) were sampled and analyzed (Table 3). In addition, the supplemental parameters of alkalinity, calcium, magnesium, potassium, and sodium were analyzed in all four quarters of 2011 and the 1st Quarter of 2012 in order to fully characterize the groundwater as to type and cation-anion balance. Metals were analyzed by the total recoverable method. All analyses were performed in accordance with U.S. EPA SW-846, Standard Methods for the Examination of Water and Wastewater, 19th Edition and American Society of Testing and Materials (ASTM) methods (Table 3).

A summary of all field and laboratory parameter data for the 4th Quarter 2010 through the 1st Quarter 2012 sampling events are listed in Table 4.

2.6.2 2013 – 2014 Investigation

Three quarters of groundwater level data and two quarters of groundwater quality data were collected and utilized in this report as follows: 3rd Quarter 2013 (September) – water levels only;[1] 4th Quarter 2013 (December) - field parameters and water quality; and, 1st Quarter 2014 (February) – field parameters and water quality. All groundwater measurements, sampling, and analyses were performed by Teklab, Inc. The groundwater sampling was conducted using the same procedures and methods as outlined in Section 2.6.1 for all of the wells fitted with dedicated bladder pumps, which included all monitoring wells (i.e., MW-designation). Observation wells (OW-designation) and temporary piezometers (TPZ-designation) were sampled using a peristaltic pump with disposable low density polyethylene (LDPE)

[1] Water samples were obtained in September 2013; however, metals were inadvertently not filtered. As a result, parameters sensitive to turbidity (iron and manganese) had concentrations that are not representative of the filtered samples collected during the previous and subsequent sample events. Unfiltered boron results were representative of samples collected before and after this event. An extra sample event was added in February 2014 to replace the September 2013 values. All analytical results are provided in Appendix F.

tubing. Wells without dedicated pumps were purged until three stable readings were obtained for temperature, conductivity, and pH.

Quality assurance/quality control (QA/QC) procedures were followed during the collection of groundwater samples. Field duplicates and field blanks were collected for analysis of all parameters at the rate of one per day, which was equivalent to two field duplicates and blanks per sampling event.

Chemical analyses were performed by Teklab, Inc. for a subset of the inorganic parameters listed in IAC 35 Part 620.410 (a): dissolved chloride, dissolved sulfate, total dissolved solids (TDS), and the dissolved metals boron, iron, and manganese (Table 3).

A summary of all field and laboratory parameter data for the 4th Quarter 2013 and 1st Quarter 2014 sampling events are listed in Table 5. Laboratory analytical reports are provided in Appendix F.

2.7 Data Management

Field data were recorded on pre-printed forms including:

- Daily field reports
- Boring logs
- Monitoring well completion reports
- Well development reports
- Water sampling forms

Groundwater sample data, including water levels, field parameter analyses, and laboratory chemical analyses, were imported directly from laboratory-provided electronic files and stored on a proprietary groundwater data management software package (MANAGES^{TM} Version 3.2, Electric Power Research Institute).

3 REGIONAL GEOLOGY AND HYDROLOGY

3.1 Topography

Topography in the vicinity of the BEC APS (Figure 5) ranges from approximately 370 feet NGVD along the Kaskaskia River southwest of the APS to 450 feet NGVD towards the south and east. The principal surface drainage for the region is the Kaskaskia River, located west of APS. A USGS stream gage (USGS 05595240) is located on the Kaskaskia River at Illinois Route 154 to the southwest of the APS. As seen on the historic topographic map (Figure 6), which represents the site topography in 1968 prior to construction of the APS, the natural drainage at the Site was east to west where the current Bottom Ash Pond is located, with elevations ranging from approximately 400 to 435 feet. The drainage merged towards the west end of the future Bottom Ash Pond, becoming a defined intermittent stream running southwest through what is now the Secondary Pond and running to the southwest corner of the APS at the current locations of the Tertiary Pond.

Comparing the 1968 topography to the current site topography, the following are approximate land surface elevation changes observed at the ash ponds:

Pond or Cell Location	Approximate Range in Current Topographic Elevations (feet NGVD)	Approximate Range in 1968 Topographic Elevations (feet NGVD)	Approximate Change in Land Surface Elevation [1968 to Present] (feet)
Bottom Ash Pond	415 – 450	400 – 430	10 – 20
Out of Service Old East Fly Ash Pond	455 – 460	420 – 440	15 – 30
Out of Service East Fly Ash Pond	450 – 460	420 – 435	25 – 35
Active West Fly Ash Cell	430 – 440	410 – 415	20 – 30
Secondary Pond	395 – 430	390 – 425	5 – 10

The overall change in topography from pre-pond to current land surface ranges from 5 to 35 feet, with the greatest elevation changes, ranging from 15 to 35 feet, occurring in the three out of service fly ash ponds and the smallest elevation changes, ranging from 5 to 10 feet, occurring in the area now occupied by the Secondary Pond. The current drainage pattern at the APS is similar to that present prior to construction of the impoundment and the cooling pond.

3.2 Regional Geomorphology

Randolph County has an area of about 387,840 acres or 604 square miles. The county has about 41,800 acres of woodland, much of it along the Mississippi and Kaskaskia Rivers. Surface water features in the form of streams and lakes greater than 40 acres in size occupy approximately 7,800 acres, of which 2,018 acres are occupied by the Baldwin Cooling Pond.

The physiographic division in the region of the Site is the Mt. Vernon Hill Country of the Till Plains Section, Central Lowland Province. Within the Mt. Vernon Hill Country, the topography is controlled largely by the underlying bedrock, which has been extensively eroded in some areas, resulting in a surface expression of gently rolling hills and valleys. Most streams have broad valleys with low gradients. Topographic relief seldom exceeds 30 feet. Ground surface slopes in the area range from 0 to 10 percent and lie on broad drainage divides, ridges, and side slopes.

The geomorphology of the area has been shaped by periods of glaciations and erosion. The glaciers that advanced into the region carried abundant rock debris which was deposited as the ice melted, forming an irregular layer that thinly covers much of the bedrock north of the glacial boundary. Outwash and finer deposits were carried by the meltwater from the glaciers and deposited in valleys. Exposed glacial deposits were subject to wind erosion, and silts and fine-grained sands were deposited on the uplands adjacent to the valleys as loess. Erosion of these loess deposits overlying glacial till has been one of the processes that developed the gently rolling hills and ridges in the southern Illinois uplands.

Approximately 2.5 miles east of the BEC APS, the topography has been altered through reclamation of strip-mined (i.e., surface mined) land. This reclaimed mining area is hummocky and has numerous man-made ponds and lakes with linear to irregular shapes.

3.3 Regional Geology

Based on regional and local information available from the Illinois State Geological Survey (ISGS), the geology in the vicinity of the BEC APS consists of less than 25 to 75 feet of glacial drift deposits resting on top of Pennsylvanian and Mississippian age bedrock. There are three general geologic sequences found in the vicinity of the BEC, depending on proximity relative to the Kaskaskia River. The general sequences of geologic materials at the BEC based on stack-unit mapping by the ISGS and geologic quadrangle maps (Berg and Kempton, 1988; Devera, 2004; and Grimley and Webb, 2010) are presented for the following areas: Ash Pond System and Cooling Pond; Kaskaskia River Bottomlands; and, Southern and Eastern Upland Areas.

Ash Pond System and Cooling Pond

From the surficial deposits downward, there are four primary geologic materials in the vicinity of the ash pond system and cooling pond, consisting of:

- Equality Formation of the Wisconsinan Episode of glaciation of the Pleistocene Epoch (approximately 75,000 to 12,000 years before present (B.P.): consist of lake deposits and/or fine-grained alluvium (silt loam to silty clay loam to silty clay) deposited as slackwater sediment during peak glacial sedimentation periods of the Mississippi River; terraces generally occur at 400 to 425 feet NGVD; this formation may include some interbeds of fine sand or coarse silt, is generally light olive-brown to grayish brown to dark gray, stratified, secondary carbonate concretions may occur along bedding planes, may contain small (<1 centimeter) aquatic gastropod shells, bivalves, or conifer wood in unoxidized portions, soft to medium stiffness when moist; up to 50 feet thick; may include approximately 3 feet of loess cover and is underlain by any of the following: Henry Formation, Pearl Formation, or Petersburg Silt.

- Pearl Formation (Mascoutah Facies) of the Illinois Episode of glaciations (approximately 200,000 to 130,000 years B.P.), which consists of outwash sand and some gravel deposited from glacial meltwater rivers; generally greater than 20 feet and increasing in thickness up to 55 feet towards the west as the Kaskaskia Valley is approached; the sand is predominantly fine to medium, yellowish brown, stratified below the weathered zone, typically more weathered or more clayey in upper portions, moderately to well sorted; may be overlain by the Berry Clay Member (silty clay to clay loam) in some areas.

- Vandalia Till Member of the Glasford Formation, of the Illinois Episode, is the predominant till unit in the region. It is a loamy and sandy compact diamicton deposited as till and ice-marginal sediment with the following lithologic description: pebbles mainly less than 2-inches in diameter, includes silt, sand and gravel lenses up to several feet thick, massive to crudely stratified; yellowish brown, olive brown, grayish brown to dark gray with iron and manganese oxide staining along fracture faces; leached to calcareous; stiff to very stiff; and, up to 120 feet thick (Willman et al., 1970; Berg and Kempton, 1988; Philips, 2008). The Vandalia Till Member has been mapped by the ISGS with thicknesses between 20 and 50 feet in the area surrounding the Site. The Vandalia Till Member has a lower and upper portion, with the lower portion a dense basal till layer, stiff to very hard, low moisture content, and calcareous. The upper portion is a weaker and moister supraglacial till, deposited off the surface of an inactive melting glacier (i.e., ablation till), and may include lenses of silt, sand or gravel up to 10 feet thick and tens of feet wide, is weathered brown, softer, more clay rich, and relatively moist (Philips, 2008).

- Pennsylvanian and Mississippian bedrock, mainly limestone and shale with some sandstone occurs within 50 feet of the ground surface; the uppermost Pennsylvanian bedrock is the Tradewater Formation of the Desmoinesian Series and ranges from 0 to 40 feet in thickness; the uppermost Mississippian bedrock is the Upper Okaw Formation, which includes the Tar Springs, Vienna, and Waltersburg units of the Chesterian Series and is generally 20 to 30 feet thick; the Upper Okaw consists of shale, limestone, and sandstone; the Tradewater Formation predominates under the APS and Baldwin Cooling Pond, as the Carbondale Formation pinches out to the east and the Tradewater pinches out to the west towards the Kaskaskia River.

Kaskaskia River Bottomlands

From the surficial deposits downward, there are three primary geologic materials along the Kaskaskia River bottomlands, consisting of:

- Cahokia Formation: alluvium (river deposits) in floodplains of tributaries to the Kaskaskia River from the Hudson Episode (approximately 12,000 years B.P. to today); consists of silt loam to silty clay loam which may contain thin sandy, gravelly or loamy zones; there are three principal facies of the Cahokia in the Kaskaskia River bottomlands west of the APS:
    - Clayey facies: silt loam, silty clay loam, and silty clay deposits within abandoned channel fills and backswamps; within frequent flood areas and only differentiated within the modern floodplain of the Kaskaskia River; olive-gray to grayish brown to gray, massive to stratified, noncalcareous, contains weak soil development without a B horizon; up to 20 feet thick.
    - Sandy Facies: fine to medium sand within point bar and channel deposits of the modern floodplain of the Kaskaskia River (near surface) as well as in early to middle Holocene terraces (subsurface); interstratified with the clayey facies; may include beds of sandy loam and silty clay loam, dark yellowish brown to brownish gray, moderately to well sorted, stratified, noncalcareous, soft; up to 25 feet thick.
    - Clayey facies (high level): occurs within the early to middle Holocene terrace at elevations of approximately 395 to 400 feet above mean sea level (NGVD); a silty clay loam to silt loam of river overbank alluvial deposit that is generally less than 20 feet in thickness but may be up to 30 feet thick; brown to yellowish brown to grayish brown, noncalcareous, upper 5 feet may exhibit a relatively weak modern soil profile.
- Henry Formation of the Wisconsinan Episode of glaciation, consisting of glacial outwash deposits (glacial meltwater river deposits) or nonglacial alluvium up to 20 feet in thickness; the outwash is dominated by fine to medium sand, moderately to well sorted, stratified, and tan to grayish brown; may contain interbeds of fine-grained silty deposits; can be intertongued with the Equality Formation.
- Pennsylvanian and Mississippian bedrock, mainly limestone and shale with some sandstone occurs within 50 feet of the ground surface; the uppermost Pennsylvanian bedrock is the Tradewater Formation of the Desmoinesian Series and ranges from 0 to 40 feet in thickness; the uppermost Mississippian bedrock is the Upper Okaw Formation, which includes the Tar Springs, Vienna, and Waltersburg units of the Chesterian Series and is generally 20 to 30 feet thick; the Upper Okaw consists of shale, limestone, and sandstone; the Mississippian bedrock predominates in the Kaskaskia River bottomlands as the Tradewater Formation pinches out towards the west end of the APS.

Southern and Eastern Upland Areas

Areas south and east of the BEC, where higher topographic elevations occur, are characterized by unlithified glacial deposits above shallow to medium depth bedrock. The three principal materials found to the south, eastern portions of the BEC, and east of the BEC, from the surface downward, are:

- Peoria Loess and Roxana Silt consists of loess (windblown silt) of the Wisconsinan Episode; the loess is a silt loam to silty clay loam that is up to 12 feet thick and typically underlain by the Glasford Formation at surface elevations greater than 440 feet NGVD; generally brown to yellowish brown to grayish brown to slightly pinkish brown, leached of carbonates, massive but with strong soil structure in the upper 5 feet, and soft to moderately stiff.

- Vandalia Till Member of the Glasford Formation – see earlier description under “Ash Pond System and Cooling Pond”.


- Pennsylvanian bedrock, mainly undifferentiated shale and limestone of either the Tradewater Formation or the Carbondale Formation of the Desmoinesian Series, generally occurs within 30 feet of the ground surface; areas to the east of the APS are immediately underlain by the Carbondale Formation, which pinches out towards the west.

3.4 Surface Water Hydrology

The predominant surface water bodies in the regional study area include the Mississippi River, Kaskaskia River, and Baldwin Cooling Pond. The Mississippi River is located approximately 25 miles west of the APS. The Kaskaskia River borders the BEC property to the west, and the Baldwin Cooling Pond borders the APS to the north (Figure 1). The regional drainage features of the Kaskaskia River exhibit a predominantly dendritic drainage pattern.

The Baldwin Cooling Pond is 2,018 acres and was constructed with an 8-mile levee around the Kaskaskia River bottomland. The cooling pond was begun in 1967, and completed and filled in 1970. It is a perched cooling pond in that it is semi-isolated hydrologically from the natural drainage features – surface water and groundwater – of the area. The average depth of the cooling pond is approximately 8 feet; however, old creek channels and ponds provide areas of 20 to 50 feet in depth. The lake is filled by water pumped from the Kaskaskia River, supplemented by natural precipitation onto the surface of the lake. The pond level is generally maintained at approximately 429 to 430 feet NGVD. Excess water from the cooling pond flows via a 3,250 foot long man-made channel from its southwest corner to the Kaskaskia River. Discharge from the Baldwin Cooling Pond to the Kaskaskia River is regulated as part of the BEC’s NPDES discharge permit.

A USGS stream gage (#05595240) for the Kaskaskia River is located ½-mile directly west the BEC APS at latitude 38.1942 degrees N, longitude 89.8881 degrees W. Daily gage heights for the period of November 2010 through February 2014 are provided in the graph below.

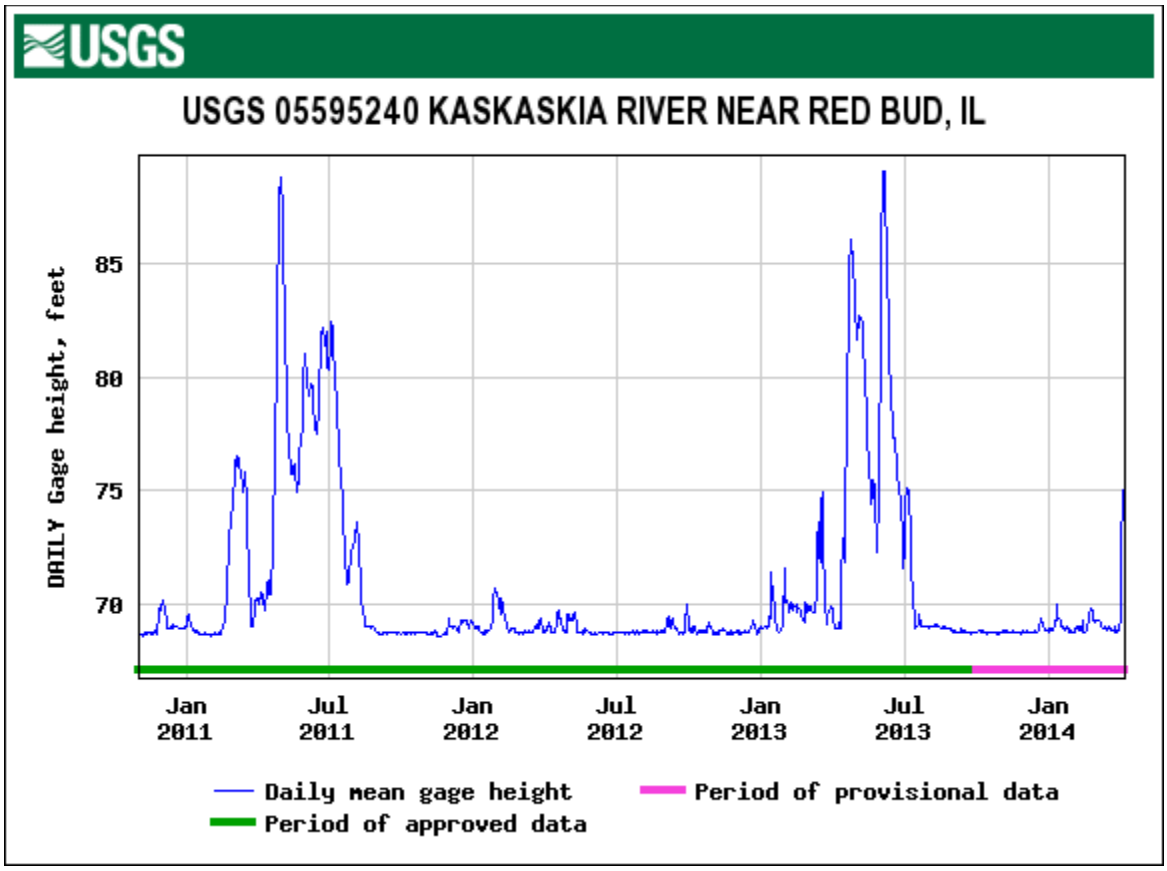

3.5 Unlithified Deposits Hydrology

The extent of sand and gravel aquifers in the region are primarily found along the Kaskaskia River Valley where sand and gravel deposits are highly permeable, thick, and extensive. Outside of the Kaskaskia River Valley, the unlithified materials in upland areas are predominantly clay deposits associated with the Equality Formation or the Glasford Formation, which generally provide a low probability of encountering sand and gravel layers for dependable groundwater supply. Although some thin sand seams and layers occur intermittently within the Vandalia Till Member of the Glasford Formation in localized areas around the BEC, most groundwater supplies in upland areas are obtained from large diameter shallow bored wells. Typical water wells in the vicinity of the BEC are between 25 and 55 feet deep, 36 to 48-inches in diameter, and collect groundwater through slow percolation into the wells, which are large diameter to allow for greater water storage to compensate for the low rate of groundwater infiltration. Some of these bored wells do not intercept sand and gravel seams, but rely on obtaining groundwater from sandy clay deposits.

The effective porosities for the types of sediments (diamictons) found in the vicinity of the study site range from 10 to 20 percent (Fetter, 1980). Effective porosity, which is a measure of the pore space thorough which saturated flow can occur, typically ranges from 5 to 20 percent for diamictons (Walton, 1988).

Horizontal hydraulic conductivity for silt, clay, and mixtures of sand, silt, and clay typically have horizontal permeability ranging from 10^{-4} to 10^{-7} cm/s (USDI, 1981; Fetter, 1980).

3.6 Bedrock Hydrology

The Mississippian and Pennsylvanian rocks in the vicinity of the BEC yield small amounts of water to wells from interconnected pores, cracks, fractures, crevices, joints, and bedding planes. Water-bearing openings are variable from place to place and are best developed near the surface in thin limestones and sandstones. Shallow sandstone and creviced limestone may yield small supplies in some areas, but water quality becomes poorer (i.e., highly mineralized) with increasing depth. The Pennsylvanian and Mississippian rocks generally have low porosities and permeabilities, are not a reliable source of groundwater, and the quality varies considerably (Pryor, 1956). No bedrock water wells have been identified in the vicinity of the APS.

Groundwater in the Pennsylvanian- and Mississippian-age rocks mainly occurs under semi-confined to confined conditions. Water moves primarily through secondary openings such as fractures and joints or secondary solution channels in limestones. Recharge takes place through the overlying Quaternary deposits (Student, 1981; Lloyd and Lyke, 1995). The regional direction of groundwater flow in these rocks is not known directly, but is assumed to be towards a regional discharge area within the Kaskaskia River Valley, with groundwater moving upward from the Pennsylvanian and Mississippian rocks to the surficial unlithified deposits and the Kaskaskia River.

The porosity of shale typically ranges from 1 to 20 percent (Walton, 1988). Representative horizontal field hydraulic conductivity (permeability) for shale typically ranges from $5x10^{-10}$ to $5x10^{-6}$ centimeters per second (cm/s). Representative aquitard field permeability ranges for shale, which is defined as the rate of vertical flow of water through a unit horizontal cross-sectional area of the aquitard, are $5x10^{-12}$ to $5x10^{-8}$ cm/s. The porosity of limestone is much more variable than shale, ranging from 5 to 55 percent. Representative horizontal field hydraulic conductivity for limestone also has a wide range as a result of secondary openings, with values ranging from $9x10^{-7}$ to $9x10^{-1}$ cm/s (Walton, 1988).

3.7 Water Well Survey

A comprehensive water well survey was conducted by Kelron and NRT (2010b) for a 2,500-foot radius around the BEC APS. According to database records of the ISGS, ISWS, and Illinois EPA, there are 10 water wells (assumed potable) owned by private residences within a 2,500 feet radius of the BEC ash pond system. None of these 10 wells has been field verified as to their existence, location, or current use. Two additional undocumented private wells were identified at residences located northeast of the APS during a visual (windshield) survey; subsequently, one of those wells was destroyed during a house demolition sometime between January and April 2010.

There are two Community Water Supply (CWS) wells utilized by the City of Red Bud as a raw water supply that lie outside a 2,500 foot radius of the APS. Both these wells are installed into the sand and gravel deposits along the west side of the Kaskaskia River. However, both the Phase I and II Wellhead Protection Areas (WHPAs) for these CWS wells extend eastward across the Kaskaskia River into the Facility's 2,500 foot search radius.

The Village of Baldwin neither owns nor operates any water wells or treatment system. It distributes treated water for its CWS from the City of Sparta's CWS, with treated water from Sparta conveyed via pipeline by Egyptian Water. Baldwin's two public water supply wells were sealed and abandoned (date unknown). The BEC also obtains its water supply from the Sparta CWS via Egyptian Water distribution pipeline.

Based on interviews and field observations conducted by Kelron and NRT (2010b), it is suspected there may be undocumented water wells within 2,500 feet of the Facility, both within the Village of Baldwin CWS distribution area and outside of the distribution area. It is not known if these wells are utilized for potable or non-potable use.

4 GEOLOGY AND HYDROGEOLOGY

The information used to describe the geology and hydrogeology in the vicinity of the APS is based primarily on the field data collected during the course of the study from 2010 to 2014. The field data and analyses are summarized in the accompanying tables, figures, and appendices. A summary of the lithologic layers and corresponding hydrogeologic unit designations encountered at the Site is provided in Table 6.

4.1 Geology

The two types of materials present at the Site consist of unlithified deposits (alluvium and glacial deposits) and bedrock. Each of these materials will be discussed in detail in order to establish a framework with which to understand the hydrogeology, and in later sections the geochemistry, of the Site. Figure 3 shows the locations of all of the borings used in describing the geology of the Site. Figure 7 shows the locations of the east-west (Figures 8A and 8B) and north-south (Figures 8C, 8D, and 8E) geologic cross-sections.

The five principal types of unlithified materials present above the bedrock in the vicinity of APS consist of the following in descending order (Table 6):

- Fill, predominantly coal ash (fly ash, bottom ash, and slag) within the APS, but also including constructed levees around the Baldwin Cooling Pond, constructed berms around the APS, and constructed railroad embankment south of the APS
- Alluvial clay, sandy clay, and clayey sand of the Cahokia Formation
- Silt and silty clay of the Peoria Loess
- Clay and sandy clay of the Equality Formation, with occasional sand seams and lenses
- Clay and sandy clay diamictons of the Vandalia Till Member with intermittent and discontinuous sand lenses

Fill and CCRs

CCRs in the central portion of the former east and west fly ash ponds range in thickness from 18 to 32 feet (borings TPZ-163, TPZ-167, and TPZ-168). Approximately 9 feet of bottom ash was intercepted towards the center of the bottom ash pond (boring TPZ-164) and 5.5 feet of silt, clay and fly ash was encountered in the Secondary Pond (TPZ-165). Geotechnical analysis results of four ash samples (Table 7) provided USCS soil classifications of silty sand, sandy silt, and silt. The three shallow samples, collected at depths between 1.5 and 5 feet bgs, had moisture contents of 22 to 56 percent, dry bulk densities ranging from 63 to 92 pounds per cubic foot (pcf), specific gravities of 2.6 to 2.9, and calculated total porosities of 45 to 65 percent.

The deepest sample, collected at 29 to 30 feet bgs from boring TPZ-167 at the former Secondary Fly Ash Pond, had a moisture content of 18.8 percent, dry bulk density of 99.9 pcf, specific gravity of 2.6, and calculated total porosity of approximately 38 percent.

Cahokia Formation

The Cahokia Formation (Cahokia) is the uppermost unlithified unit between the APS and the Kaskaskia River and along the south side of the western third of the APS. The Cahokia was identified at four boring/well locations. The Cahokia, an alluvial deposit of the Kaskaskia River and its tributaries, consists of predominantly clay with some clayey sand and sandy clay intervals. The color of the Cahokia was described for different intervals as black, dark gray to very dark gray-brown, brown, light olive-brown, and dark yellow-brown. At the four boring/well locations at the Site the Cahokia ranged in thickness from 13 to 27 feet with average and median thicknesses of 20 and 22 feet, respectively. The lowermost and uppermost observed elevations of the Cahokia ranged from 368 to 394 feet NGVD, with the lowermost elevation observed at boring/well location MW-154, which is located just east of the Kaskaskia River and lies within 13 feet of bedrock.

Although the lithology of the Cahokia is described as a lean to fat clay under the USCS, the percent clay for nine samples that underwent physical testing (Appendix D) ranged from 18 to 76%, silt ranged from 18 to 47%, and sand/gravel ranged from 1 to 54%. Average and median percentages of sand/gravel, silt, and clay for the Cahokia samples are listed below.

Cahokia Formation (n = 9)

Grain Size	Sand/Gravel	Silt	Clay
Range	1 – 54%	18 – 47%	18 – 76%
Average	21%	32%	49%
Median	8%	29%	52%

Peoria Loess

The Peoria Loess occurs in topographically higher areas and bedrock upland areas and is typically underlain by the Vandalia Till Member of the Glasford Formation at surface elevations greater than 440 feet NGVD. The Peoria Loess was identified at seven boring/well locations. It was categorized as silt and silty clay with a light brown to light gray color and ranged from 2 to 23 feet in thickness with lowermost and uppermost elevations ranging from 406 to 453 feet NGVD. Based on locations where it was encountered, the average and median thicknesses of the Peoria Loess were 10 and 9 feet, respectively. No physical testing was conducted on this lithologic layer.

Equality Formation

The Equality Formation (Equality) occupies different stratigraphic positions relative to the other lithologic units based on areal location within the Site. Generally, it is the lowermost unlithified geologic layer along the southwestern portion of the APS, where it lies between the Cahokia and bedrock; the uppermost layer at the south-central portion of the APS where the Cahokia pinches out; or, the middle or uppermost unlithified layer in the central portion of the APS, where it is either the uppermost unit above the Vandalia Till Member or lies between the Vandalia Till Member and either the Peoria Loess or CCRs and fill material.

The Equality was deposited in a slackwater lake formed as a result of backflooding of the Kaskaskia River during flooding events of the Mississippi River. Based on its identification at 11 boring/well locations, the Equality consists of predominantly clay with silt and sand, and occasional sand lenses. The color of the Equality was typically described as dark yellow-brown, dark gray-brown, dark brown, and gray. At the locations where it was identified at the Site, the Equality ranged in thickness from 8 to 20 feet with average and median thicknesses of 13 and 12 feet, respectively. The lowermost and uppermost observed elevations of the Equality ranged from 396 to 443 feet NGVD, with the lowermost elevation observed at boring/well locations MW-150/MW-350, which is located near the southeast corner of the APS, and the highest elevation observed at boring/well locations MW-153/MW-253.

The lithology of the Equality is described as a lean to fat clay and sandy clay under the USCS. The percent clay for two samples that underwent physical testing ranged from 29 to 31%, silt ranged from 36 to 62%, and sand/gravel ranged from 7 to 34%. Average and median percentages of sand/gravel, silty, and clay for the samples are listed below.

Equality Formation (n = 2)

Grain Size	Sand/Gravel	Silt	Clay
Range	7 – 34%	36 – 62%	29 – 31%
Average	21%	49%	30%
Median	21%	49%	30%

Vandalia Till Member

The Vandalia Till Member of the Glasford Formation (Vandalia Till) is the lowermost and oldest unlithified geologic material in the vicinity of the APS. The Vandalia Till is a diamicton and occurs beneath the Equality in the central portion of the APS as the Cahokia pinches out and as the topographic and bedrock uplands are approached. At the higher topographic elevations (i.e., bedrock uplands) to the east of the APS and southeast of the APS the Vandalia Till is the principal unlithified geologic material but may be mantled in some areas by four to six feet of the Peoria Loess.

The Vandalia Till was identified at 15 boring/well locations, and consists of predominantly clay and silty clay with sand and trace gravel. However, in the vicinity of the APS there are some intermittent and discontinuous sand lenses at depths below 20 feet bgs, as observed at boring MW-104DR where approximately four feet of a fine to medium sand was intercepted at approximately 25 feet bgs. The lowermost portion of the Vandalia Till may become shaley within a few feet of the top of bedrock.

The color of the Vandalia Till has been variously described in the boring logs as light to dark yellow-brown, light to dark gray-brown, olive-brown, light to dark gray, and greenish gray. At the 15 locations where it was identified at the Site, the Vandalia Till ranged in thickness from 11 to 37 feet with average and median thicknesses of 21 and 18 feet, respectively. The lowermost and uppermost observed elevations of the Vandalia Till ranged from 369 to 451 feet NGVD, with the lowermost elevation observed at boring/well locations MW-152/MW-252/MW-352 southeast of the APS, and the highest elevation observed at TPZ-158 to the east of the APS.

Although the lithology of the Vandalia Till is typically described as a lean to fat clay with sand under the USCS, the percent clay for 10 samples that underwent physical testing ranged from 30 to 87%, silt ranged from 38 to 40%, and sand/gravel ranged from 2 to 44%. Average and median percentages of sand/gravel, silty, and clay for the samples are listed below.

Vandalia Till Member (n = 10)

Grain Size	Sand/Gravel	Silt	Clay
Range	2 – 44%	38 – 40%	30 – 87%
Average	15%	38%	47%
Median	13%	40%	40%

The amount of clay observed and analyzed in the Vandalia Till samples is greater than in the Equality samples and the amount of silt is lower.

Bedrock

The uppermost bedrock at the Site consists of Pennsylvanian and Mississippian bedrock, mainly limestone and shale. Bedrock was intercepted at 22 boring/well locations, the data from which was used to create a bedrock topographic map (Figure 9). Depth to bedrock at the Site ranges from 12.5 feet at well MW-154 near the Kaskaskia River to approximately 54 feet at well MW-352, located south of the central portion of the APS.

The bedrock surface reflects the pre-development site topography as shown on the historic topographic map from 1968 (Figure 6). As evident on Figure 9, a bedrock low is present at the southwest corner of the APS and extends northeastward. Similarly, the historic topographic map has a stream channel which overlays this bedrock valley. The locations of the Secondary and Tertiary ponds, as shown on the modern

topographic map from 2012 (Figure 5), overlay the former stream channel and the bedrock valley. The location of the Tertiary Pond at the extreme southwest corner of the APS corresponds to the lowest observed bedrock surface elevation. Bedrock is within a few feet of ground surface in this area and most likely outcropped prior to development of the adjacent railroad embankment to the south, county road to the west, and APS.

The bedrock elevation rises from west to east across the Site, with elevations increasing from less than 375 feet to the west and southwest to 415 feet at the east end of the APS and 429 feet at the easternmost boring (TPZ-158). The average westward slope of the bedrock surface across the entire Site, from the bedrock high at TPZ-158 to the westernmost borings along the Kaskaskia River (MW-154 and MW-355), is approximately 0.006 foot per foot (ft/ft) [32 feet per mile (ft/mi)]. The average westward slope of the bedrock surface at the eastern end of the APS, in the area east of the relatively flat bedrock surface around boring OW-257, is 0.010 ft/ft (53 ft/mi).

The eastern area of higher bedrock elevations is a bedrock and topographic upland area which borders the lower topography and lower bedrock elevations of the Kaskaskia River valley. The APS lies above this transition zone from the river valley to the upland, which is characterized by a distinct change in topographic elevation, bedrock elevation, unlithified geology, and bedrock geology.

The shallow bedrock transitions from Mississippian age limestone and shale beneath the western portion of the Site to Pennsylvanian age limestone and shale beneath the eastern portion of the Site (Willman, 1967). The change from Mississippian bedrock to Pennsylvanian bedrock occurs beneath the central portion of the APS, although the two formations were not distinguished based on the samples collected for the current study. The shallow bedrock is composed of interbedded and undifferentiated limestone and shale.

Limestones intercepted at the Site are generally light to dark gray, fine-grained, thin bedded, banded, argillaceous, and competent except where weathered. Weathering of the limestone produces a calcareous clay. Limestone layers are often interbedded with thin shale layers and are sometimes fossiliferous or sandy. The shale layers are generally weathered, competent, silty, slightly micaceous, fissile and dark gray. Where highly weathered shale was encountered the shale was non-fissile and resembled an unlithified stiff clay with medium to high plasticity.

4.2 Hydrogeology

4.2.1 Hydraulic Conductivity

Fill and Coal Ash

The vertical hydraulic conductivity of four ash samples (three fly ash and one bottom ash) based on laboratory measurement ranges from $9.7x10^{-6}$ cm/s to $6.5x10^{-4}$ cm/s with a geometric mean for all four samples of $1.6x10^{-4}$ cm/s (Table 8). However, the ash sample collected from boring TPZ-167 at 29 to 30 feet bgs, which was remolded in the laboratory, had the lowest hydraulic conductivity measurement with a value of $9.7x10^{-6}$ cm/s. Excluding the one deeper fly ash sample that was remolded, the three shallow ash samples (two fly ash and one bottom ash) had a median permeability of $4.1x10^{-4}$ cm/s. The ash samples had particle sizes equivalent to silt, sandy silt, and silty sand. The ash sample from TPZ-167 was the only deeper sample and also had the smallest particle size range, which would correlate to the lower hydraulic conductivity value.

Cahokia Formation

The shallow hydrogeology beneath the southwestern portion of the APS and along the Kaskaskia River is controlled by the fine grained materials (i.e., clay and sandy clay) of the Cahokia Formation. In the vicinity of the Site this predominantly clay material rests directly above the limestone and shale bedrock. Both horizontal and vertical hydraulic conductivity have been determined for this unit (Table 8; Appendices D and E). Field measured horizontal hydraulic conductivity at well MW-151, screened within clay to sandy clay materials, was $1.1x10^{-5}$ cm/s. Laboratory measured vertical hydraulic conductivity for two samples, one sandy clay with gravel and one clay, was $7.8x10^{-6}$ and $3.4x10^{-7}$ cm/s, respectively. The geometric mean vertical hydraulic conductivity for the two Cahokia Formation samples was $1.6x10^{-6}$ cm/s, or approximately 7 times lower permeability than the horizontal hydraulic conductivity.

Equality Formation

The Equality occupies different stratigraphic positions relative to the other lithologic units based on areal location within the Site. The Equality occurs under most of the western and central portion of the APS, but pinches out towards the eastern end of the APS. Four wells installed within the Equality had horizontal hydraulic conductivities ranging from $4.3x10^{-5}$ to $1.3x10^{-4}$ cm/s, with a geometric mean value of $7.5x10^{-5}$ cm/s. The tested wells had screened intervals predominantly within clay materials, although a portion of the screened interval of one well (MW-161) penetrated into a sand with silt layer.

The laboratory vertical hydraulic conductivity for one clay sample of the Equality from 10 to 12 feet bgs at boring TPZ-164 was $1.3x10^{-6}$ cm/s, or approximately 1.8 orders of magnitude (factor of 58) lower than the horizontal hydraulic conductivity.

Vandalia Till Member

The Vandalia Till Member is the principal unlithified geologic material on the eastern side of the APS, east of the APS and southeast of the APS. It is the lowermost and oldest geologic unit above bedrock in the eastern portion of the Site. The horizontal hydraulic conductivity of the Vandalia Till, based on five wells screened predominantly in clay and two wells in sand, silt and clay, ranged from $3.5x10^{-7}$ to $6.8x10^{-4}$ cm/s with a geometric mean of $2.3x10^{-5}$ cm/s. The two wells screened in sand, silt, and clay (MW-104DR and MW-262) had hydraulic conductivities of $6.8x10^{-4}$ and $6.0x10^{-4}$ cm/s. The geometric mean horizontal hydraulic conductivity of the five wells screened within clay, and excluding the two wells screened in predominantly sandy materials, was $6.2x10^{-6}$ cm/s

The laboratory vertical hydraulic conductivities for five samples of the Vandalia Till ranged from $6.3x10^{-9}$ to $4.2x10^{-4}$ cm/s, with a geometric mean value of $6.1x10^{-7}$ cm/s. The geometric mean permeability of the five samples is 1.6 orders of magnitude lower than the horizontal permeability of the seven wells screened within the Vandalia Till.

Bedrock

With the exception of the southwest corner of the APS, most of the groundwater in the Mississippian and Pennsylvanian bedrock underlying the Site is under confined conditions. The shallow bedrock is composed primarily of low permeability limestone and shale that is overlain by fine grained unlithified materials, principally clay of the overlying Cahokia, Equality, and Vandalia Till units. The bedrock was hydraulically tested for field permeability at three well locations (MW-350, MW-352, and MW-355), with hydraulic conductivity ranging from $1.7x10^{-6}$ to $3.5x10^{-5}$ cm/s with a geometric mean of $5.0x10^{-6}$ cm/s.

Summary

Based on 12 wells installed within the unlithified deposits (excluding fill) at the Site, the overall geometric mean horizontal hydraulic conductivity is $3.2x10^{-5}$ cm/s.

The geometric mean of the limestone and shale bedrock is $5.0x10^{-6}$ cm/s, which is approximately 6 times lower than the overlying unlithified materials.

4.2.2 Potentiometric Surface Maps

Potentiometric surface maps of the unlithified deposits (Figures 10A, 10B, and 10C) – water table maps - were prepared using quarterly groundwater elevation data measured on: September 16 – 17, 2013; November 20 – 21, 2013; and, February 18 – 19, 2014. Groundwater level and elevation data is provided in Table 2. The groundwater levels utilized in preparing the potentiometric surface maps were primarily from wells screened across the water table, although a few wells used in creating the contour maps were screened below the water table. The deeper wells installed within the ash ponds, deep unlithified


deposits, and bedrock were not used in contouring groundwater elevations. However, the groundwater elevations of the deeper wells are shown on the contour maps to highlight the differences in groundwater elevations between the water table wells, deeper wells, and leachate wells.

During the three quarters of groundwater-level observations conducted as part of the current investigation, the horizontal groundwater flow direction was consistently from east to west across the Site, from the higher topographic area along the eastern boundary at wells TPZ-158 and MW-104S to the lowest topographic areas at the southwestern-most corner of the APS (i.e., near Well MW-150) and along the Kaskaskia River (wells MW-154 and MW-155). Overall groundwater flow from the central portion of the APS is towards the southwest with eventual discharge into the Kaskaskia River. In the area of the Secondary and Tertiary ponds the groundwater elevation contours on the three potentiometric surface maps all reflect the land surface topography and underlying bedrock surface topography.

Horizontal groundwater gradients across the APS were consistent in terms of magnitude and direction during the three quarterly groundwater measurements, and were similar to those measured in the 1½ years (6 quarters) of measurement from November 2010 to March 2012. Groundwater gradients were approximately 0.01 ft/ft in a westerly direction across the eastern and central portions of the APS; 0.01 ft/ft in a southwesterly direction from the central APS towards the southwest corner at Well MW-150; and 0.02 ft/ft in a southwesterly direction from the northwest area of the Site (near the southwest end of Baldwin Cooling Pond) towards the Kaskaskia River at Well MW-154.

Although there are currently no piezometers or monitoring wells located south of the Site, eight off-site temporary piezometers (later sealed and abandoned) were measured for groundwater levels in March 2012 as part of an earlier investigation. Six of the eight piezometers were located south of the ICF railroad tracks. A groundwater elevation map created from the off-site temporary piezometers and on-site wells, shown in the figure below, was included in the initial hydrogeologic investigation report for the APS (Kelron, 2012b).

At the time of measurement in March 2012, groundwater elevations at temporary piezometers BPZ1 through BPZ6 decreased from south to north towards the BEC property and from east to west. Shallow groundwater flow direction south of the Site was towards the northwest, with groundwater flow in the vicinity of the south-central property boundary converging towards an earthen drainage channel that is present north of the railroad tracks and south of the APS. The groundwater elevation data from March 2012 suggests that the drainage channel and low lying area south of the ash ponds and adjacent to the railroad tracks is a localized groundwater capture zone for topographically higher areas south of the railroad tracks and to the north (i.e., ash ponds).

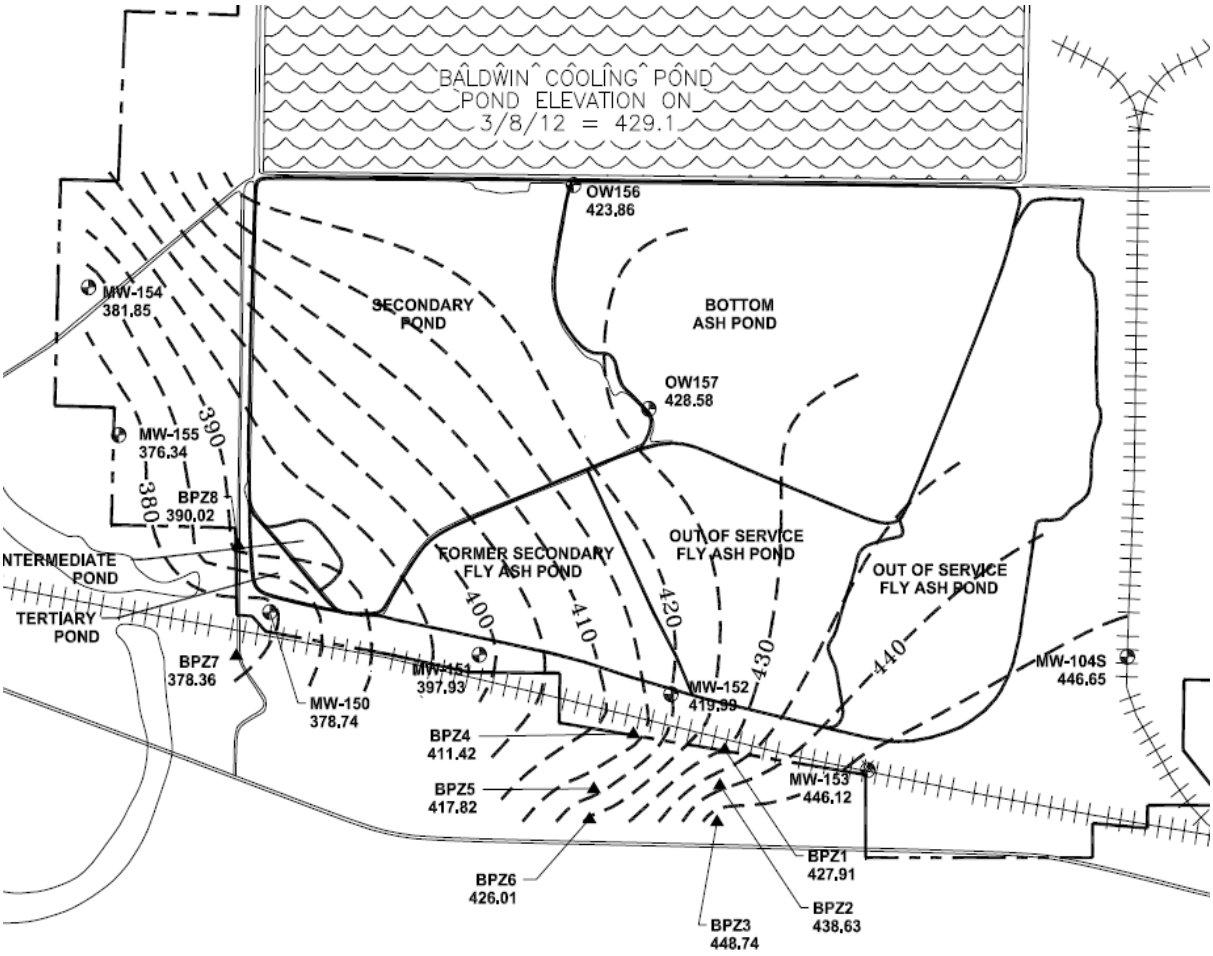

Potentiometric Surface in the Unlithified Deposits – March 6 - 15, 2012 (Figure 6F from *Groundwater Quality Assessment and Initial Hydrogeologic Investigation – Baldwin Ash Pond System*. June 30, 2012.

4.2.3 Saturated Ash

The amount of saturated ash within the ash ponds is variable both laterally and temporally within the various APS units. The maximum thickness of saturated CCRs, ranging from 19.1 to 29.2 feet, was measured at the active West Fly Ash Cell. The minimum thickness of saturated CCRs (including clay and silt fill material) was measured at the Secondary Pond. All of the CCR units had some degree of saturated materials, although the lowest observed levels occurred in September 2013 and the highest observed levels occurred in February 2014. Variability in saturated ash thicknesses in the out of service Old East

and East fly ash ponds are related to precipitation while the saturated ash thickness in the active West Fly Ash Cell, Bottom Ash Pond, and Secondary Pond are related to both precipitation and plant operation.

Leachate Piezometer	CCR Unit Designation	Ash / Fill Thickness (feet)	Leachate Level above Base of CCR Unit (feet)		
			9/16-17/13	11/20-21/13	2/18-19/14
TPZ-163	Old East Fly Ash Pond (Inactive)	18.3	9.1	10.3	14.2
TPZ-164	Bottom Ash Pond	8.7	6.7	6.8	7.0
TPZ-165	Secondary Pond	5.2	0.0	3.1	3.4
TPZ-167	West Fly Ash Cell (Active)	31.5	19.1	26.9	29.2
TPZ-168	East Fly Ash Pond (Inactive)	28.5	13.5	17.3	23.3

4.2.4 Vertical Hydraulic Gradients

Vertical hydraulic gradients are a measure of the change in total head with a change in vertical distance. The vertical hydraulic gradient measures the potential for groundwater to move upward or downward through and between geologic layers. Gradients were computed by dividing the difference in the potentiometric head in the nested wells (i.e., dh) by the difference in the midpoint of the screened elevations (i.e., dl). A positive (+) vertical gradient indicates a downward potential for groundwater movement and a negative (-) gradient indicates an upward potential for groundwater movement.

Vertical hydraulic gradients were calculated based on groundwater-level measurements at nested well pairs both within the unlithified deposits and between the unlithified deposits and bedrock (Table 9). Within the unlithified deposits of the Vandalia Till Member upgradient from the APS, as measured at nested wells MW-104SR/MW-104DR, the average gradient was downward at +0.02 ft/ft during September 2011 through February 2014. However, during November 2013 and February 2014 the vertical gradient was slightly upward at -0.006 and -0.005 ft/ft, respectively. Groundwater within the deeper Vandalia Till at this location is under confined to semi-confined conditions.

Southeast of the APS at nested well pair MW-153/MW-253 within the Vandalia Till, the average gradient was upward at -0.07 ft/ft. Gradients were slightly downward in two of seven quarters and upward in five quarters. The maximum downward and upward gradients at this well pair were +0.032 ft/ft and -0.236 ft/ft, respectively. The upward gradients observed for three consecutive quarters from September 2013 to February 2014 correspond to a period of lower observed groundwater levels, lower precipitation, and higher evapotranspiration. Groundwater within the deeper Vandalia Till at this location is under confined to semi-confined conditions.

South of the central portion of the APS the vertical gradients observed in nested wells MW-152/MW-252, screened within the Equality Formation and the Vandalia Till, respectively, were consistently upward and ranged from -0.037 to -0.183 ft/ft with an average gradient of -0.13 ft/ft. No correlation between magnitude of the vertical gradients and time of year, or periods of lower versus higher precipitation, were evident. However, the groundwater levels observed in Well MW-252, screened within the Vandalia Till, have been under flowing artesian conditions (i.e., groundwater levels above ground surface) during both the current and prior investigations. Groundwater within the Vandalia Till at this location is under confined conditions.

Within unlithified materials in the central portion of the APS, at nested wells OW-156/OW-256 and OW-157/OW-257, the groundwater gradients were consistently downward at average gradients of +0.14 and +0.05 ft/ft, respectively.

The remaining three pairs of nested wells for which vertical gradients were calculated (Table 9) are all screened within the unlithified deposits and the underlying bedrock. Nested well pairs MW-150/MW-350, MW-155/MW-355, and MW-252/MW-352 had average downward gradients of +0.08, +0.13, and +0.03 ft/ft, respectively, between November 2010 and February 2014. Well pairs MW-150/MW-350 and MW-155/MW-355, screened within the Cahokia Formation and bedrock, had gradients that were consistently downward over eight quarters of measurement. Well pair MW-252/MW-352, screened within the Vandalia Till and bedrock, had both upward and downward gradients, with downward gradients measured in five quarters and upward gradients in two quarters. Groundwater within the bedrock at this location is under confined conditions.

4.2.5 Hydrogeologic Unit Designations

Three distinct water-bearing layers have been identified at the Site based on stratigraphic relationships and common hydrogeologic characteristics.

- Unit 1 – Fill Unit: CCRs, consisting primarily of fly ash, bottom ash and boiler slag. Also includes earthen fill deposits of predominantly clay and silt materials from on-site excavations that were used to construct berms and roads surrounding the various impoundments across the Site. The overall (geometric mean) hydraulic conductivity for the Fill Unit is $1.6x10^{-4}$ cm/s.
- Unit 2 – Upper Groundwater Unit: Predominantly clay with some silt and minor sand, silt layers, and occasional sand lenses. Includes the lithologic layers identified as the Cahokia Alluvium, Peoria Loess, Equality Formation, and Vandalia Till Member. This unit is composed of unlithified natural geologic materials and extends from the water table to the bedrock. The overall horizontal and vertical hydraulic conductivities for this unit are $3.2x10^{-5}$ cm/s and $8.6x10^{-7}$ cm/s, respectively.
- Unit 3 – Bedrock Confining Unit: This unit is composed of interbedded shale and limestone bedrock and underlies the entire Site. The horizontal hydraulic conductivity for this unit is $5.0x10^{-6}$ cm/s.

4.2.6 Groundwater Classification

Field hydraulic conductivity tests performed on the unlithified geologic materials of Unit 2 (i.e., Cahokia Alluvium, Equality Formation, and Vandalia Till Member) and lithified materials of Unit 3 (Mississippian and Pennsylvanian bedrock) at the BEC APS had geometric mean hydraulic conductivities of approximately $3x10^{-5}$ cm/s and $5x10^{-6}$ cm/s, respectively.

As set forth in 35 Ill. Adm. Code 620, any geologic material with a hydraulic conductivity of less than $1x10^{-4}$ cm/s, and which does not meet the provisions of Section 620.210 (Class I), Section 620.230 (Class III), or Section 620.240 (Class IV), meets the definition of a Class II – General Resource Groundwater. Based on the detailed geologic information provided for the unlithified materials and bedrock intercepted at the BEC APS along with the hydrogeologic data, the groundwater in both the Upper Groundwater Unit (i.e., unlithified deposits) and the Confined Bedrock Unit at the Site can be classified as Class II groundwater and the groundwater quality standards set forth in Section 620.420 are the applicable groundwater quality standards for groundwater at the BEC APS.

5 GROUNDWATER QUALITY

The initial six quarters of sampling and analysis of groundwater from monitoring wells at the BEC APS was conducted from November 2010 through March 2012. The purpose of the initial groundwater sampling was to assess background and downgradient groundwater quality; to determine whether or not concentrations exceeded Class I groundwater standards;[2] and to identify primary factors potentially influencing groundwater quality spatially and temporally. All of the groundwater quality data collected and analyzed for both field and laboratory parameters from 2010 through 2012, including the full list of inorganic parameters listed in IAC 35 Part 620 Section 410 except for Radium 224/226, are provided in Table 4.

Based on the results of the initial 2010–2012 (Phase I) investigation, additional monitoring wells and piezometers were installed upgradient, downgradient, and within the ash pond system as part of the Phase II investigation. A subset of monitoring parameters, those that had exceedances of groundwater standards in the initial investigation, were sampled and analyzed for two quarters in November 2013 and February 2014. Boron, iron, manganese, chloride, sulfate, TDS, and pH were sampled and analyzed and compared to Class II (General Resource) groundwater quality standards. The Phase II water quality data are summarized in Table 5.

5.1 Major Anions and Cations

Groundwater quality can be grouped based on major ion concentrations into identifiable categories to assist in interpreting the distribution of principal types of groundwater. Two methods of segregating water quality data with respect to sources of dissolved constituents in groundwater are the Piper (trilinear) diagram and Stiff diagram.

A Piper diagram, also called a hydrochemical facies diagram, is a graphical representation of relative major ion composition, and can be used for a variety of purposes such as categorizing water facies, characterization of source waters, and determining whether or not samples are mixtures of different source waters. Figure 11 shows the position of groundwater samples obtained in December 2011 from the 13 monitoring wells that were part of the initial investigation. The triangular plots show the relative percentages of cations and anions for each water sample, the central diamond-shaped field is used to

[2] Class II had not been established as the applicable groundwater quality standard at the time these samples were collected.

show the overall chemical character of the groundwater,[3] and the diameter of the circle at each point is equal to the sum of the major ions (i.e., TDS). The order of monitoring wells listed in the legend of Figure 11 is generally from east to west across the Site.

Groundwater samples with similar facies that group together on the Piper plot have been color coded for ease of identification. Not all of the groundwater samples collected from monitoring wells at the Site could be grouped, as two of the samples – MW-352 (orange symbol) and MW-350 (green symbol) – had relatively unique water quality signatures. All of the groundwater sample groups and independent values shown on the Piper plot are discussed below. For reference, leachate from the subbituminous coal ash currently generated at the plant is typically dominated by sulfate and sodium, while leachate from the bituminous coal ash historically generated at the plant is typically dominated by sulfate and calcium. Coal ash leachate from this site is expected to plot along the upper right axis of the diamond.

Group 1 – Moderate Bicarbonate to Calcium-Bicarbonate Dominated Facies of the Glacial Materials:

Groundwater from monitoring wells MW-104S, MW-104D, MW-153, MW-151 has moderately high bicarbonate as the dominant anion and either calcium as the semi-dominant cation (i.e., wells MW-104S, MW-104D, and MW-151) or no dominant cation (i.e., well MW-153). Other than nested deep well MW-104D (installed to 28 feet bgs), these wells are screened in shallower unlithified deposits within 20 feet of the ground surface.

Groundwater at these locations is not measurably impacted by leachate from coal combustion residuals, with the CCR indicator parameters of boron (<0.02 to 0.25 mg/L) and sulfate (43 to 250 mg/L) well below their Class I groundwater standards (Tables 4 and 5). The upgradient monitoring well MW-104S has high iron concentrations and both wells MW-104S and MW-104D have high manganese concentrations; iron and manganese commonly can have naturally high concentration when groundwater is in a reduced redox state.

Based on geochemical grouping and low CCR indicator parameter concentrations, groundwater in Group 1 wells is representative of upgradient and/or background groundwater for the glacial materials. The high nitrate concentrations of greater than 10 mg/L observed in groundwater at well MW-153 are a result of this well location being at the downgradient edge of cultivated corn and soybean fields.

[3] The triangle plots are created by plotting the relative percentage of each constituent as expressed in meq/L. The central diamond plot is created from the triangular plots by projecting rays parallel to the outer axes and plotting the point at the intersection of the rays.

Group 2 – Sulfate to Calcium-Sulfate Dominated Facies of the Glacial Materials:

Groundwater from monitoring wells MW-152 and MW-252, nested wells located south (downgradient) of the central portion of the APS, can be classified as a calcium-sulfate type facies; and groundwater from wells MW-150 and MW-253, located at the southwest (downgradient) and southeast (sidegradient) corners of the APS, respectively, can be classified as a sulfate type facies with no dominant cation. Wells MW-150 and MW-152 are shallow wells screened within the Cahokia Alluvium and Equality Formation, respectively, and wells MW-252 and MW-253 are deeper wells screened within the Vandalia Till Member.

Groundwater at these locations exhibits varying degrees of impact from CCR leachate. Downgradient well MW-150, near the southeast corner of the APS, has sulfate concentrations ranging from 507 to 696 mg/L and TDS concentrations ranging from 1,090 to 1,396 mg/L. However, boron concentrations are only slightly elevated at 0.31 to 0.80 mg/L (Tables 4 and 5). The other shallow well, MW-152, has sulfate concentrations ranging from 700 to 1,030 mg/L, boron concentrations ranging from 3.6 to 18 mg/L, and TDS concentrations ranging from 1,511 to 1,983 mg/L. Groundwater sampled from deeper monitoring well MW-252 has low to moderate boron (0.19 to 1.5 mg/L) and sulfate ranging from 463 to 578 mg/L), while the other deeper monitoring well, MW-253, has low to moderate boron (<0.05 to 0.24 mg/L) and variable sulfate concentrations ranging from 262 to 806 mg/L.

CCR indicator concentrations and geochemical grouping indicate that Group 2 wells MW-150, MW152, and MW-252 represent a mixture of CCR leachate and background groundwater. Group 2 well MW-253 exhibits evidence of mixing with CCR leachate based on geochemistry; however, due to relatively low boron concentrations, this is not a definitive assessment.

Group 3 – Calcium-High Bicarbonate Dominated Facies of the Cahokia Alluvium and Bedrock:

Groundwater from the three most downgradient monitoring wells at the Site (MW-154, MW-155, and MW-355), which are located at the westernmost property boundary of the BEC and are closest to the Kaskaskia River, is characterized by a higher proportion of bicarbonate relative to all of the other monitoring wells at the Site with the exception of well MW-350, to be discussed under Group 4. Monitoring wells MW-154 and MW-155 are both screened in the shallow Cahokia Alluvium along the eastern floodplain of the Kaskaskia River; and well MW-355 is screened in the shallow bedrock as a nested well below MW-155.

Groundwater at these downgradient wells within the alluvial deposits and shallow bedrock at the westernmost edge of the BEC property is very similar to the Group 1 facies but with slightly greater dominance of the bicarbonate anion. Groundwater at these locations shows no indication of impact by CCRs, with sulfate concentrations ranging from 29 to 94 mg/L and boron ranging from <0.02 to 0.030 mg/L (Tables 4 and 5). The only elevated concentration of any inorganic parameters relative to Class I groundwater standards is manganese, which ranges from <0.005 to 0.87 mg/L. The elevated

manganese concentrations are unrelated to the APS, and are indicative of reductive dissolution of naturally occurring manganese oxides or oxyhydroxides present in the alluvial deposits and underlying shale.

The geochemistry data and CCR indicator concentrations indicate that groundwater in the Group 3 wells is similar to Group 1, and representative of background conditions.

Group 4 – High Calcium-High Bicarbonate Dominated Facies of the Bedrock:

Groundwater in Group 4 is represented by one well –bedrock monitoring well MW-350, which is nested below shallow well MW-150 at the southwest (downgradient) corner of the APS and BEC property. Groundwater at well MW-350 is similar to the Group 3 facies in terms of its position on the anion triangle of the Piper plot except that it has significantly higher bicarbonate concentrations; however, it differs on the cation plot and central plot due to very low (<5 mg/L) magnesium concentrations (see Figure 11).

CCR indicator concentrations at MW-350 are low, with boron ranging from 0.030 to 0.60 mg/L, and sulfate from <10 to 62 mg/L.

TDS ranges from 375 to 1,709 mg/L. The high TDS reflects naturally occurring elevated concentrations of the bicarbonate anion and the calcium, sodium, and potassium cations, and not sulfate. Groundwater sampled from well MW-350 also has a high pH ranging from 11.67 to 12.94 S.U. The very basic groundwater at well MW-350 is not representative of the groundwater sampled from most other wells at the Site, which have pH's ranging from 6.36 to 8.07 S.U. (Tables 4 and 5) with the exception of wells MW-253 and MW-352, nor is it due to CCR leachate (see Section 5.2.7).

Based on its major ion geochemistry and low concentrations of CCR indicator constituents, Group 4 groundwater does not exhibit signs of mixing with CCR leachate.

Group 5 – Sodium-Potassium-Chloride Dominated Facies of Bedrock:

Groundwater in Group 5 is also represented by one well –bedrock monitoring well MW-352. This well is nested in bedrock below wells MW-152/MW-252 and is located near the southern (downgradient) BEC property line to the south of the central portion of the APS. Groundwater at this location has high concentrations of the chloride anion and the sodium and potassium cations, unlike any other groundwater sampled at the Site. The geochemistry of groundwater observed at this location is characteristic of Pennsylvanian bedrock of the Illinois Basin. Groundwater from shallower Pennsylvanian rocks is typically moderately hard and is a sodium-bicarbonate type with median dissolved solids concentrations greater than 500 mg/L. Increases in TDS, such as occurs in the groundwater at well MW-352, are due to increases in the concentrations of sodium and chloride that may occur with only small changes in depth (Lloyd and Lyke, 1995) or towards the end of regional groundwater flow paths within the bedrock.

Sulfate concentrations in groundwater at well MW-352 are low and range from <10 to 18 mg/L. Boron concentrations are moderate, ranging from 0.76 to 1.5 mg/L. Manganese and iron concentrations were all below the method detection limit, indicating that the groundwater at this monitoring well is not reduced. As indicated earlier, and unique to this location, the chloride concentrations are very high at 514 to 642 mg/L. pH is also high, ranging from 10.16 to 11.55 S.U., similar to the high pH observed at bedrock monitoring well MW-350.

The major ion geochemistry and low sulfate concentration at MW-352 indicate that the groundwater is not mixed with CCR leachate. Moderate boron concentrations are not indicative of a CCR release in this case, and rather reflect naturally-occurring boron concentrations within Pennsylvanian bedrock.

5.2 Parameters of Concern

Based on the original 2010 – 2012 investigation, parameters measured in groundwater from the initial set of monitoring wells that were of concern were the coal ash indicator parameters (boron and sulfate) and those parameters exceeding Class I groundwater quality standards in at least one monitoring well (antimony, boron, chloride, iron, manganese, nitrate, sulfate, TDS, and pH). Table 4 displays those parameters exceeding Class I groundwater standards and their concentrations for the six monitoring events from November 2010 through March 2012. Antimony was not included because it was only detected in groundwater from MW-350, which is unique to the site and is not affected by CCR leachate, and nitrate was not included because the exceedances were only observed in MW-153 and are attributed to nearby agricultural activity.

Arsenic warrants special mention because while there were no exceedances of the Class I standard of 0.05 mg/L in effect at the time of sampling, there would be exceedances based on the current standard of 0.01 mg/L. Concentrations higher than the current arsenic standard of 0.01 mg/L were only observed in Group 1 (background) monitoring well MW-104S and Group 5 monitoring well MW-350, neither of which are influenced by CCR leachate. Therefore, it is appropriate that arsenic is not included as a parameter of concern.

Each of the parameters of concern are discussed in the following subsections. Parameters that exceeded the Class I standard but met the Class II standard are noted.

5.2.1 Boron

Boron is a primary indicator parameter of CCR leachate. Its median concentration in CCR leachate was 2.2 mg/L in the bottom ash pond and 37 to 83 mg/L in the fly ash ponds.

Figures 12A and 12B show the areal groundwater distribution of boron in November 2013 and February 2014, respectively, along with those concentrations exceeding Class I/II groundwater standards. Only one downgradient monitoring well, MW-152, has a boron exceedance, with concentrations of 9.9 and 12.7 mg/L during the two quarterly monitoring events. In addition to the exceedances at MW-152, located south of the central portion of the APS, elevated concentrations of boron were observed at downgradient wells MW-252 and MW-352, nested below MW-152, and at nested wells MW-150 and MW-350. However, as previously noted the major ion chemistry in bedrock wells MW-350 and MW-352 is significantly different than the wells impacted by coal ash leachate, and the observed boron concentrations represent natural conditions for the bedrock at these locations.

Mid-gradient wells OW-157 and OW-257, located in the center of the APS near the junction of three ash ponds (East Fly Ash Pond, Bottom Ash Pond, and Secondary Pond), had elevated boron concentrations, as did all of the leachate wells screened within CCRs. The high boron concentration observed in groundwater at shallow well OW-157 is attributed partially to a localized spill from a truck carrying fly ash.

Boron, dissolved (mg/L)

Well Number	Number Samples	Average	Median	Maximum	Minimum	Percent Non-Detects
Upgradient Wells (Unlithified Materials)						
MW-104S/SR	8	0.09	0.06	0.22	<0.050	25
MW-104D/DR	8	0.02	0.02	0.025	<0.050	63
TW-158	2	0.01	0.01	<0.020	<0.020	100
Leachate Wells (Screened in Fill/CCRs)						
TPZ-163	2	**37.5**	**37.5**	**37.8**	**37.2**	0
TPZ-164	2	**2.20**	**2.20**	**2.64**	1.76	0
TPZ-165	2	1.59	1.59	1.35	0.24	0
TPZ-167	2	**53.8**	**53.8**	**54.5**	**53.0**	0
TPZ-168	2	**83.0**	**83.0**	**87.2**	**78.8**	0
Mid-Gradient Wells (Unlithified Materials;Within Ash Pond System)						
OW-156	2	0.02	0.02	0.030	<0.020	50
OW-256	2	0.16	0.16	0.160	0.150	0
OW-157*	2	**45.2**	**45.2**	**45.3**	**45.2**	0
OW-257	2	**3.1**	**3.1**	**3.28**	**2.88**	0
TPZ-159	2	0.04	0.04	0.060	<0.020	50
TPZ-160	2	0.23	0.23	0.240	0.210	0
TPZ-166	2	0.08	0.08	0.100	0.060	0
Downgradient Wells (Unlithified Materials)						
MW-150	8	0.50	0.47	0.80	0.31	0
MW-151	7	0.23	0.23	0.25	0.22	0
MW-152	8	**9.6**	**9.4**	**18**	**3.6**	0
MW-153	8	0.02	0.01	0.025	<0.020	88
MW-154	5	0.02	0.03	0.026	<0.050	40
MW-155	7	0.02	0.01	0.025	<0.020	86
MW-252	8	0.50	0.30	1.47	0.190	0
MW-253	7	0.10	0.09	0.24	<0.050	14
MW-161	2	0.01	0.01	<0.020	<0.020	100
MW-262	2	0.01	0.01	<0.020	<0.020	100
Downgradient Wells (Bedrock)						
MW-350	8	0.22	0.17	0.60	0.030	0
MW-352	8	0.91	0.85	1.47	0.760	0
MW-355	8	0.03	0.03	0.03	<0.050	38

Notes: Statistical evaluation for 8 quarters from November 2010 - March 2012 and November 2013 – February 2014 for original wells; and for 2 quarters from November 2013 – February 2014 for Phase II wells. Some wells have fewer samples due to insufficient groundwater for sampling (i.e., dry wells).
Non-detects have been replaced by ½ the detection limit. * = Impacted by localized fly ash spill in early 2013.
Class I and II Groundwater Standard = 2.0 mg/L; exceedances are highlighted. Leachate concentrations higher than 2 mg/L are shown in bold.

5.2.2 Sulfate

Sulfate is also an indicator parameter for CCR leachate. Its median concentration in CCR leachate was 196 mg/L in the bottom ash pond, and 618 to 2,790 mg/L in the fly ash ponds.

Sulfate concentrations exceeded the Class I/II standard of 400 mg/L at mid-gradient well OW-157, shallow downgradient monitoring wells MW-150 and MW-152, and at deeper nested wells MW-252 and MW-253 (Figures 13A and 13B). There are no exceedances at the westernmost monitoring wells MW-154 and MW-155 or within the bedrock wells. As discussed for boron in Section 5.2.1, the high sulfate concentration observed in groundwater at shallow well OW-157 is attributed partially to a fly ash spill.

The sulfate exceedance at MW-253 may be related to CCR leachate. As explained in Section 5.2.7, hydraulic gradient in this monitoring well is generally upward, causing discharge of high pH and low boron water from the bedrock that is not related to CCR leachate. However, the sulfate exceedances combined with the position of well MW-253 in the Group 2 geochemical facies (Section 5.1) is indicative of mixing of natural groundwater with CCR leachate.

Sulfate, dissolved (mg/L)

Well Number	Number Samples	Average	Median	Maximum	Minimum	Percent Non-Detects
Upgradient Wells (Unlithified Materials)						
MW-104S/SR	8	155	144	237	114	0
MW-104D/DR	8	221	224	250	175	0
TW-158	2	42	42	44	39	0
Leachate Wells (Screened in Fill/CCRs)						
TPZ-163	2	**618**	**618**	**626**	**610**	0
TPZ-164	2	196	196	218	173	0
TPZ-165	2	**706**	**706**	**1,070**	342	0
TPZ-167	2	**1,845**	**1,845**	**1,850**	**1,840**	0
TPZ-168	2	**2,790**	**2,790**	**2,820**	**2,760**	0
Mid-Gradient Wells (Unlithified Materials;Within Ash Pond System)						
OW-156	2	91	91	93	88	0
OW-256	2	89	89	90	88	0
OW-157*	2	**1,960**	**1,960**	**2,050**	**1,870**	0
OW-257	2	311	311	312	310	0
TPZ-159	2	97	97	98	96	0
TPZ-160	2	62	62	63	60	0
TPZ-166	2	47	47	56	38	0
Downgradient Wells (Unlithified Materials)						
MW-150	8	**558**	**538**	**696**	**502**	0
MW-151	7	78	77	82	74	0
MW-152	8	**879**	**879**	**1,030**	**700**	0
MW-153	8	88	86	98	81	0
MW-154	5	56	48	94	29	0
MW-155	7	53	51	62	49	0
MW-252	8	**523**	**519**	**578**	**463**	0
MW-253	7	**451**	**411**	**806**	262	0
MW-161	2	44	44	44	44	0
MW-262	2	32	32	40	24	0
Downgradient Wells (Bedrock)						
MW-350	8	36	42	62	<10	13
MW-352	8	14	14	18	11	0
MW-355	8	52	52	65	36	0

Notes: Statistical evaluation for 8 quarters from November 2010 - March 2012 and November 2013 – February 2014 for original wells; and for 2 quarters from November 2013 – February 2014 for Phase II wells. Some wells have fewer samples due to insufficient groundwater for sampling (i.e., dry wells).
Non-detects have been replaced by ½ the detection limit. * = Impacted by localized fly ash spill in early 2013.
Class I and II Groundwater Standard = 400 mg/L; exceedances are highlighted. Leachate concentrations higher than 400 mg/L are shown in bold.

5.2.3 Manganese

Manganese is not an indicator constituent for CCR leachate due to its redox-sensitivity in water. It was not detected in the three wells screened in the fly ash ponds, and had a median concentration of 0.57 mg/L in the bottom ash pond. Manganese had relatively high median concentration of 6.9 mg/L in TPZ-165, a monitoring well partially screened in coal ash in the secondary pond where boron concentrations were lower than the other CCR leachate sample points, demonstrating the effect that redox conditions have on this constituent.

Manganese concentrations have not exceeded the Class II groundwater standard (10 mg/L) in groundwater. Manganese concentrations greater than the Class I standard (0.15 mg/L) have been observed in all three upgradient wells, two of five leachate wells, three of seven mid-gradient wells, four of ten downgradient wells, and one of three bedrock wells.

There is no apparent correlation between manganese exceedances in the shallow unlithified wells and boron or sulfate exceedances. The highest manganese concentrations in groundwater were observed in upgradient wells at the Site and some of the lowest concentrations were observed in leachate wells and downgradient wells. Elevated manganese concentrations in groundwater reflect geochemical conditions and are unrelated to CCR leachate.

Manganese, dissolved (mg/L)

Well Number	Number Samples	Average	Median	Maximum	Minimum	Percent Non-Detects
Upgradient Wells (Unlithified Materials)						
MW-104S/SR	8	**2.6**	**2.1**	**6.8**	**0.95**	0
MW-104D/DR	8	**0.16**	0.13	**0.42**	0.013	0
TW-158	2	**0.18**	**0.18**	**0.35**	<0.005	0
Leachate Wells (Screened in Fill/CCRs)						
TPZ-163	2	0.003	0.003	<0.005	<0.005	100
TPZ-164	2	*0.57*	*0.57*	*0.58*	*0.56*	0
TPZ-165	2	*6.9*	*6.9*	***12.7***	1.09	0
TPZ-167	2	0.003	0.003	<0.005	<0.005	100
TPZ-168	2	0.003	0.003	<0.005	<0.005	100
Mid-Gradient Wells (Unlithified Materials;Within Ash Pond System)						
OW-156	2	0.03	0.03	0.05	<0.005	50
OW-256	2	0.07	0.07	0.13	<0.005	50
OW-157	2	0.14	0.14	0.14	0.13	0
OW-257	2	**0.39**	**0.39**	**0.68**	0.10	0
TPZ-159	2	**0.60**	**0.60**	**0.68**	**0.51**	0
TPZ-160	2	0.14	0.14	0.16	0.12	0
TPZ-166	2	0.15	0.15	**0.28**	0.02	0
Downgradient Wells (Unlithified Materials)						
MW-150	8	0.003	0.003	<0.005	<0.005	100
MW-151	7	0.05	0.03	0.14	<0.005	29
MW-152	8	0.02	0.02	0.07	<0.005	12.5
MW-153	8	0.01	0.01	0.03	<0.005	25
MW-154	5	0.04	0.003	**0.18**	<0.005	60
MW-155	7	**0.20**	**0.18**	**0.37**	0.04	0
MW-252	8	**0.75**	**0.77**	**1.7**	0.01	0
MW-253	7	0.06	0.003	0.14	<0.005	71
MW-161	2	**1.0**	**1.0**	**1.2**	**0.83**	0
MW-262	2	0.02	0.02	0.02	0.01	0
Downgradient Wells (Bedrock)						
MW-350	8	0.003	0.003	<0.005	<0.005	100
MW-352	8	0.003	0.003	<0.005	<0.005	100
MW-355	8	**0.32**	**0.27**	**0.87**	0.05	0

Notes: Statistical evaluation for 8 quarters from November 2010 - March 2012 and November 2013 – February 2014 for original wells; and for 2 quarters from November 2013 – February 2014 for Phase II wells. Some wells have fewer samples due to insufficient groundwater for sampling (i.e., dry wells). Non-detects have been replaced by ½ the detection limit. Class I Groundwater Standard = 0.15 mg/L; Class II = 10 mg/L. Class I exceedances are bold; Class II exceedances highlighted as tan box. Leachate concentrations greater than 0.15 mg/L are shown using italics; greater than 10 mg/L as bold italics.

5.2.4 Iron

Iron is not an indicator constituent for CCR leachate due to its redox-sensitivity in water. It was usually not detected in the three wells screened in the fly ash ponds, and had a median concentration of 6.2 mg/L in the bottom ash pond.

Iron concentrations exceeded the Class I and II standard (5 mg/L) at upgradient monitoring well MW-104SR. No other groundwater monitoring wells at the Site had an exceedance.

Iron, dissolved (mg/L)

Well Number	Number Samples	Average	Median	Maximum	Minimum	Percent Non-Detects
Upgradient Wells (Unlithified Materials)						
MW-104S/SR	8	4.5	1.0	**18**	<0.02	13
MW-104D/DR	8	0.02	0.01	0.07	<0.02	50
TW-158	2	0.72	0.72	1.43	<0.02	50
Leachate Wells (Screened in Fill/CCRs)						
TPZ-163	2	0.01	0.01	<0.02	<0.02	100
TPZ-164	2	**6.2**	**6.2**	**6.86**	**5.52**	0
TPZ-165	2	2.0	2.0	3.89	<0.02	50
TPZ-167	2	0.01	0.01	<0.02	<0.02	100
TPZ-168	2	0.04	0.04	0.06	<0.02	50
Mid-Gradient Wells (Unlithified Materials;Within Ash Pond System)						
OW-156	2	0.04	0.04	0.06	<0.02	50
OW-256	2	0.02	0.02	0.02	<0.02	50
OW-157	2	0.03	0.03	0.05	<0.02	50
OW-257	2	0.02	0.02	0.02	<0.02	50
TPZ-159	2	0.04	0.04	0.06	<0.02	50
TPZ-160	2	0.22	0.22	0.39	0.05	0
TPZ-166	2	0.15	0.15	0.28	0.02	0
Downgradient Wells (Unlithified Materials)						
MW-150	8	0.01	0.01	0.07	<0.01	88
MW-151	7	0.01	0.01	0.01	<0.01	86
MW-152	8	0.03	0.02	0.07	<0.01	25
MW-153	8	0.01	0.01	<0.02	<0.01	100
MW-154	5	0.01	0.01	0.02	<0.01	80
MW-155	7	0.08	0.01	0.48	<0.01	43
MW-252	8	0.02	0.01	0.07	<0.01	75
MW-253	7	0.01	0.01	0.01	<0.01	71
MW-161	2	0.05	0.05	0.09	<0.02	50
MW-262	2	0.07	0.07	0.12	0.02	0
Downgradient Wells (Bedrock)						
MW-350	8	0.01	0.01	0.01	<0.01	88
MW-352	8	0.01	0.01	<0.02	<0.01	100
MW-355	8	0.58	0.57	1.6	0.13	0

Notes: Statistical evaluation for 8 quarters from November 2010 - March 2012 and November 2013 – February 2014 for original wells; and for 2 quarters from November 2013 – February 2014 for Phase II wells. Some wells have fewer samples due to insufficient groundwater for sampling (i.e., dry wells).
Non-detects have been replaced by ½ the detection limit. Class I and II Groundwater Standard = 5.0 mg/L; exceedances are highlighted. Leachate concentrations higher than 5 mg/L are shown in bold.

5.2.5 Total Dissolved Solids

TDS is not a direct indicator for CCR leachate. It can indirectly indicate CCR leachate because sulfate contributes to TDS concentrations; however, other major ions in croundwater, such as chloride, can also affect TDS concentrations. Its median leachate concentration at the site was 548 mg/L in the bottom ash pond, and 1,145 to 4,500 mg/l in the fly ash ponds.

TDS concentrations regularly exceeded the Class I / II standard of 1,200 mg/L at shallow downgradient monitoring wells MW-150 and MW-152, at deeper nested well MW-252, and on one occasion at MW-253 (Figures 12E and 12F). Bedrock well MW-350 also had TDS exceedances unrelated to CCR impacts to groundwater. The high TDS observed in groundwater at well OW-157 is attributed partially to the fly ash spill.

The three downgradient wells in the unlithified materials with median TDS concentrations above the groundwater standard (MW-150, MW-152, and MW-252) also had corresponding sulfate exceedances, indicating that these exceedances are a result of mising with CCR leachate. The single exceedance at MW-253 occurred in the same sample as a sulfate concentration of 806 mg/L, and may be related to CCR leachate. Conversely, groundwater at bedrock well MW-350 had low boron and sulfate concentrations. Elevated TDS concentrations at well MW-350 reflect naturally occurring concentrations of the bicarbonate anion and the calcium, sodium, and potassium cations.

Total Dissolved Solids (mg/L)

Well Number	Number Samples	Average	Median	Maximum	Minimum	Percent Non-Detects
Upgradient Wells (Unlithified Materials)						
MW-104S/SR	8	854	855	965	742	0
MW-104D/DR	8	734	754	801	630	0
TW-158	2	678	678	976	380	0
Leachate Wells (Screened in Fill/CCRs)						
TPZ-163	2	1,145	1,145	1,160	1,130	0
TPZ-164	2	548	548	592	504	0
TPZ-165	2	**1,855**	**1,855**	**2,290**	**1,420**	0
TPZ-167	2	**3,025**	**3,025**	**3,040**	**3,010**	0
TPZ-168	2	**4,400**	**4,400**	**5,120**	**3,680**	0
Mid-Gradient Wells (Unlithified Materials;Within Ash Pond System)						
OW-156	2	468	468	470	466	0
OW-256	2	498	498	508	488	0
OW-157*	2	**3,170**	**3,170**	**3,180**	**3,160**	0
OW-257	2	929	929	958	900	0
TPZ-159	2	464	464	480	448	0
TPZ-160	2	482	482	510	454	0
TPZ-166	2	305	305	306	304	0
Downgradient Wells (Unlithified Materials)						
MW-150	8	**1,225**	**1,203**	**1,396**	1,090	0
MW-151	7	561	568	587	538	0
MW-152	8	**1,719**	**1,739**	**1,983**	**1,511**	0
MW-153	8	430	438	462	384	0
MW-154	5	469	476	559	346	0
MW-155	7	551	470	1,080	446	0
MW-252	8	**1,296**	**1,306**	**1,341**	**1,224**	0
MW-253	7	792	698	**1,441**	564	0
MW-161	2	593	593	756	430	0
MW-262	2	208	208	228	188	0
Downgradient Wells (Bedrock)						
MW-350	8	**1,204**	**1,314**	**1,709**	375	0
MW-352	8	815	781	996	706	0
MW-355	8	480	486	532	447	0

Notes: Statistical evaluation for 8 quarters from November 2010 - March 2012 and November 2013 – February 2014 for original wells; and for 2 quarters from November 2013 – February 2014 for Phase II wells. Some wells have fewer samples due to insufficient groundwater for sampling (i.e., dry wells).
Non-detects have been replaced by ½ the detection limit. * = Impacted by localized fly ash spill in early 2013.
Class I and II Groundwater Standard = 1,200 mg/L; wells and parameters with exceedances are highlighted.
Leachate concentrations higher than 1,200 mg/L are shown in bold.

5.2.6 Chloride

Chloride is usually not an indicator for coal ash leachate. Median concentrations in coal ash leachate at the Site ranged from 17 to 106 mg/L.

Chloride concentrations in groundwater exceeded the Class I / II standard of 200 mg/L at only one well location, bedrock monitoring well MW-352. The high chloride concentration observed in groundwater at this well is naturally occurring and endemic of Pennsylvanian bedrock of the Illinois Basin. No other monitoring wells at the Site had significantly elevated concentration of chloride, or Class I / II exceedances, during the two to eight quarters of sampling.

Chloride (mg/L)

Well Number	Number Samples	Average	Median	Maximum	Minimum	Percent Non-Detects
Upgradient Wells (Unlithified Materials)						
MW-104S/SR	8	35	33	59	18	0
MW-104D/DR	8	18	18	24	16	0
TW-158	2	73	73	81	65	0
Leachate Wells (Screened in Fill/CCRs)						
TPZ-163	2	17	17	19	15	0
TPZ-164	2	74	74	81	67	0
TPZ-165	2	81	81	91	71	0
TPZ-167	2	100	100	100	100	0
TPZ-168	2	106	106	109	103	0
Mid-Gradient Wells (Unlithified Materials;Within Ash Pond System)						
OW-156	2	58	58	60	55	0
OW-256	2	61	61	65	57	0
OW-157*	2	123	123	124	121	0
OW-257	2	20	20	21	18	0
TPZ-159	2	35	35	35	35	0
TPZ-160	2	43	43	44	42	0
TPZ-166	2	12	12	12	12	0
Downgradient Wells (Unlithified Materials)						
MW-150	8	63	65	77	51	0
MW-151	7	39	40	44	35	0
MW-152	8	73	63	140	52	0
MW-153	8	30	31	34	22	0
MW-154	5	8	8	12	4	0
MW-155	7	9	9	11	7	0
MW-252	8	51	51	61	41	0
MW-253	7	23	23	27	16	0
MW-161	2	6	6	6	5	0
MW-262	2	3	3	<5	<5	100
Downgradient Wells (Bedrock)						
MW-350	8	30	32	34	21	0
MW-352	8	**550**	**559**	**642**	**390**	0
MW-355	8	13	13	14	11	0

Notes: Statistical evaluation for 8 quarters from November 2010 - March 2012 and November 2013 – February 2014 for original wells; and for 2 quarters from November 2013 – February 2014 for Phase II wells. Some wells have fewer samples due to insufficient groundwater for sampling (i.e., dry wells).
Non-detects have been replaced by ½ the detection limit. * = Impacted by localized fly ash spill in early 2013.
Class I and II Groundwater Standard = 200 mg/L; wells and parameters with exceedances are highlighted.


5.2.7 pH

Values for pH in leachate were neutral in the bottom ash pond and slightly alkaline in the fly ash ponds. The highest pH value observed in leachate was 9.17 at TPZ-168.

The lowest pH readings in groundwater at the APS occurred in the shallow unlithified deposits at upgradient well MW-104SR, mid-gradient wells OW-157 and TPZ-159, and downgradient well MW-152. Three of these four wells had a single pH reading below the Class I standard of 6.50 S.U., but otherwise had higher pH values similar to other shallow wells at the Site. Well MW-152 had two pH readings below 6.50 S.U., but the median pH over eight quarters was near neutral at 6.96 S.U. No wells monitored at the Site had an average or median pH value below the lower pH limit of 6.50 S.U. The exceedances of the lower pH limit are not attributed to CCR leachate, because leachate in the APS is neutral to slightly alkaline.

The highest pH readings were observed at three wells, one screened just above bedrock (MW-253) and two bedrock wells (MW-350 and MW-352). The two bedrock wells MW-350 and MW-352 had consistently high pH values, with median pH values of 12.17 and 10.65 S.U., respectively. The other high pH readings occurred at well MW-253, screened in the Vandalia Till just above bedrock. The three highest pH readings at well MW-253 (see figure below) occurred when there was a correspondingly strong upward vertical hydraulic gradient (Table 9) from the bedrock to the overlying unlithified materials. Three of the four lowest pH values from 7.38 to 8.60 S.U. were recorded during the three monitoring events where the vertical hydraulic gradient was downward or near zero.

Monitoring Well MW-253

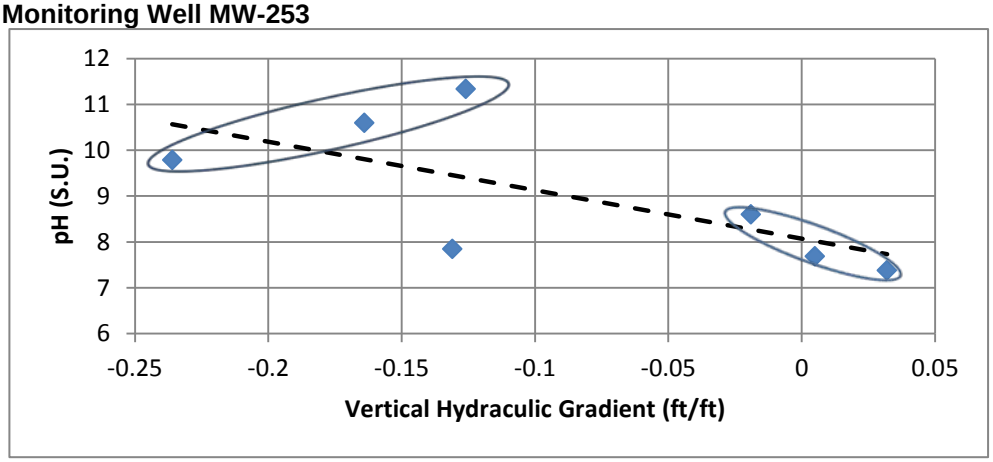

Based on the location, depth, and formations in which high pH readings were recorded in groundwater, it is surmised that the very basic pH's may be related to weathered limestone near the top of bedrock. High pH values are typical of areas with limestone bedrock. Another reason for the high pH, combined with the high TDS and upward hydraulic gradient, is possible upwelling of connate saline groundwater. Since the area around the APS has inter-bedded limestone and shale, the geochemistry as it relates to pH is complex, but the weathered limestone, combined with an upward hydraulic gradient within bedrock, may be causing higher pH values in groundwater.

Field pH (Standard Units)

Well Number	Number Samples	Average	Median	Maximum	Minimum
Upgradient Wells (Unlithified Materials)					
MW-104S/SR	6	6.66	6.65	6.90	**6.44**
MW-104D/DR	6	6.95	6.85	7.65	6.71
TW-158	2	7.00	7.00	7.27	6.73
Leachate Wells (Screened in Fill/CCRs)					
TPZ-163	2	8.20	8.20	8.81	7.59
TPZ-164	2	7.39	7.39	7.46	7.32
TPZ-165	2	6.82	6.82	7.18	**6.45**
TPZ-167	2	7.93	7.93	8.15	7.70
TPZ-168	2	8.63	8.63	**9.17**	8.08
Mid-Gradient Wells (Unlithified Materials;Within Ash Pond System)					
OW-156	2	6.72	6.72	6.82	6.61
OW-256	2	6.70	6.70	6.77	6.63
OW-157*	2	6.50	6.50	6.63	**6.37**
OW-257	2	7.10	7.10	7.12	7.07
TPZ-159	2	6.51	6.51	6.55	**6.47**
TPZ-160	2	7.16	7.16	7.30	7.02
TPZ-166	2	7.51	7.51	7.77	7.24
Downgradient Wells (Unlithified Materials)					
MW-150	8	7.18	7.17	7.34	6.99
MW-151	7	7.11	7.11	7.84	6.77
MW-152	8	6.96	7.12	7.37	**6.36**
MW-153	8	7.13	7.15	7.50	6.58
MW-154	5	7.11	7.10	7.40	6.71
MW-155	7	6.99	7.02	7.10	6.82
MW-252	8	7.37	7.28	8.05	6.80
MW-253	7	8.51	7.85	**11.34**	6.89
MW-161	2	7.02	7.02	7.08	6.95
MW-262	2	7.32	7.32	7.48	7.15
Downgradient Wells (Bedrock)					
MW-350	8	**11.71**	**12.17**	**12.94**	8.08
MW-352	8	**9.88**	**10.65**	**11.55**	6.51
MW-355	8	6.97	7.00	7.24	6.70

Notes: Statistical evaluation for 8 quarters from November 2010 - March 2012 and November 2013 – February 2014 for original wells; and for 2 quarters from November 2013 – February 2014 for Phase II wells. Some wells have fewer samples due to insufficient groundwater for sampling (i.e., dry wells).
Class I and II Groundwater Upper / Lower Standards = 9.0 / 6.5 Standard Units (S.U.); wells and parameters with exceedances are highlighted. pH values lower than 6.5 or higher than 9.0 SU in leachate are indicated by bold. * = Impacted by localized fly ash spill in early 2013.

5.2.8 Other Inorganic Parameters

Antimony

Antimony concentrations in groundwater exceeded the Class I standard of 0.006 mg/L at only one monitoring well location, bedrock monitoring well MW-350. The Class II standard for antimony of 0.024 mg/L was not exceeded. Antimony concentrations at this well ranged from below the detection limit of 0.006 mg/L to a maximum concentration of 0.008 mg/L. The antimony detected in groundwater at this one bedrock well is naturally occurring and unrelated to impacts of CCR leachate to groundwater. No other monitoring wells at the Site had a detected concentration of antimony during the six quarters of sampling.

Antimony, dissolved (mg/L)

Well Number	Number Samples	Average	Median	Maximum	Minimum	Percent Non-Detects
Upgradient Wells (Unlithified Materials)						
MW-104S/SR	6	0.003	0.003	<0.006	<0.006	100
MW-104D/DR	6	0.003	0.003	<0.006	<0.006	100
Downgradient Wells (Unlithified Materials)						
MW-150	6	0.003	0.003	<0.006	<0.006	100
MW-151	6	0.003	0.003	<0.006	<0.006	100
MW-152	6	0.003	0.003	<0.006	<0.006	100
MW-153	6	0.003	0.003	<0.006	<0.006	100
MW-154	4	0.003	0.003	<0.006	<0.006	100
MW-155	6	0.003	0.003	<0.006	<0.006	100
MW-252	6	0.003	0.003	<0.006	<0.006	100
MW-253	6	0.003	0.003	<0.006	<0.006	100
Downgradient Wells (Bedrock)						
MW-350	6	0.005	0.005	**0.008**	<0.006	50
MW-352	6	0.003	0.003	<0.006	<0.006	100
MW-355	6	0.003	0.003	<0.006	<0.006	100

Notes: Statistical evaluation for six quarters of November 2010 to March 2012 with exception of Well MW-154, which was only sampled four times due to low groundwater levels. Parameter not sampled in 2013-2014.
Non-detects have been replaced by ½ the detection limit.
Class 1 Groundwater Standard = 0.006 mg/L; Class II = 0.024 mg/L. Class I exceedances are bold; Class II exceedances highlighted as tan box.

Nitrate

Nitrate concentrations in groundwater exceeded the Class I standard of 10 mg/L at only one well location, shallow monitoring well MW-153, which is located at the downgradient edge of cultivated corn and soybean fields. The Class II standard for nitrate of 100 mg/L was not exceeded. Nitrate concentrations observed in groundwater at this well ranged from 12 to 18 mg/L and are not related to impacts from CCR leachate. No other monitoring wells at the Site had elevated concentration of nitrate during the six quarters of sampling with the exception of bedrock well MW-355 and water table wells MW-154 and MW-155, which are relatively shallow and also adjacent to and downgradient from cultivated corn and soybean fields.

Nitrate, dissolved (mg/L)

Well Number	Number Samples	Average	Median	Maximum	Minimum	Percent Non-Detects
Upgradient Wells (Unlithified Materials)						
MW-104S/SR	6	0.119	0.078	0.37	<0.050	33
MW-104D/DR	6	0.141	0.068	0.554	<0.050	17
Downgradient Wells (Unlithified Materials)						
MW-150	6	0.041	0.040	0.058	<0.050	50
MW-151	6	0.036	0.025	0.093	<0.050	83
MW-152	6	0.182	0.206	0.310	<0.050	17
MW-153	6	**14.3**	**14.1**	**18**	**12**	0
MW-154	4	1.6	0.90	4.5	0.25	0
MW-155	6	2.3	2.0	4.5	1.4	0
MW-252	6	0.035	0.025	0.059	<0.050	67
MW-253	6	0.116	0.070	0.383	<0.050	33
Downgradient Wells (Bedrock)						
MW-350	6	0.025	0.025	<0.050	<0.050	100
MW-352	6	0.030	0.025	0.056	<0.050	83
MW-355	6	1.0	0.88	2.0	0.21	0

Notes: Statistical evaluation for six quarters of November 2010 to March 2012 with exception of Well MW-154, which was only sampled four times due to low groundwater levels. Parameter not sampled in 2013-2014.
Non-detects have been replaced by ½ the detection limit.
Class 1 Groundwater Standard = 10 mg/L; Class II = 100 mg/L. Class I exceedances are bold; Class II exceedances highlighted as tan box.

Fluoride

Fluoride concentrations at the 13 monitored wells at the BEC APS ranged from 0.119 to 0.865 mg/L. The Class I groundwater standard for fluoride is 4 mg/L. The highest concentrations were observed in MW-150, MW-352, and MW-104S. The concentrations observed in MW-150 may be related to CCR leachate, while the concentrations in MW-104S and MW-352 are not related to CCR leachate.

Cyanide (Total)

All cyanide concentrations measured in groundwater samples during the six quarters of November 2010 to March 2012 were below the detection limits of 0.007 to 0.008 mg/L. The Class I groundwater standard for cyanide is 0.2 mg/L.

Arsenic

Arsenic concentrations at the 13 monitored wells ranged from below the detection limit of 0.005 mg/L to 0.032 mg/L. The highest concentrations occurred in upgradient monitoring well MW-104S. The Class I groundwater standard for arsenic was 0.05 mg/L at the time of sampling. Median concentrations at the 13 wells range from less than 0.005 mg/L to a maximum of 0.006 mg/L.

Barium

Barium concentrations ranged from 0.009 to 1.6 mg/L versus a Class I groundwater standard of 2.0 mg/L. Median barium concentrations at the 13 wells ranged from 0.01 to 0.82 mg/L with no statistical pattern or elevated concentrations attributable to CCRs. The highest barium concentrations were measured in groundwater at the three bedrock monitoring wells. Wells MW-350, MW-352, and MW-355 had median barium concentrations of 0.82, 0.19, and 0.11 mg/L, respectively. The nine monitoring wells in the unlithified deposits had median barium concentrations ranging from 0.01 to 0.08 mg/L.

Beryllium

Beryllium concentrations measured in all groundwater samples were below the detection limits of 0.004 to 0.005 mg/L. The Class I groundwater standard for beryllium is 0.004 mg/L.

Cadmium

Cadmium concentrations measured in all groundwater samples were below the detection limit of 0.002 mg/L. The Class I groundwater standard for cadmium is 0.005 mg/L.

Chromium

Chromium concentrations measured in all groundwater samples were below the detection limit of 0.005 mg/L. The Class I groundwater standard for chromium is 0.10 mg/L.

Cobalt

Cobalt concentrations measured in all groundwater samples were below the detection limit of 0.005 mg/L with the exception of one detected concentration of 0.010 mg/L at well MW-252. The Class I groundwater standard for cobalt is 1.0 mg/L.

Copper

Copper concentrations measured in all groundwater samples were below the detection limit of 0.005 mg/L with the exception of two detected concentrations of 0.016 and 0.007 mg/L, respectively, at wells MW-155 and MW-252. The Class I groundwater standard for copper is 0.65 mg/L, and these two detections were 40 and 92 times below the standard.

Lead

Lead concentrations measured in all groundwater samples were below the detection limit of 0.005 mg/L with the exception of one detected concentration of 0.0051 mg/L at well MW-253. The Class I groundwater standard for lead is 0.0075 mg/L.

Mercury

All mercury concentrations measured in groundwater samples from all 13 wells during the six quarters of monitoring were below the detection limit and Class I groundwater standard of 0.002 mg/L.

Nickel

Nickel concentrations measured in all groundwater samples were below the detection limit of 0.005 mg/L with the exception of one detected concentration of 0.007 mg/L at bedrock well MW-355. The Class I groundwater standard for nickel is 0.1 mg/L.

Selenium

Selenium concentrations measured in groundwater samples were below the detection limit of 0.010 mg/L at all of the monitoring wells with the exception of wells MW-150 and MW-154. Well MW-150 had one selenium detection at a concentration of 0.010 mg/L and well MW-154 had one detection at a concentration of 0.016 mg/L. The Class I groundwater standard for selenium is 0.050 mg/L.

Silver

Silver concentrations measured in groundwater samples were below the detection limit of 0.005 mg/L in 10 of the 13 monitoring wells. Silver was detected at concentrations ranging from 0.006 to 0.010 mg/L in bedrock wells MW-350 and MW-352 and in well MW-253, screened just above the bedrock and at a location with an upward vertical hydraulic gradient during part of the study. All three of these wells had the

maximum pH values recorded during the six quarters of monitoring. The Class I groundwater standard for silver is 0.05 mg/L.

Thallium

All thallium concentrations measured in groundwater samples from all 13 wells during the study were below the detection limit and Class I groundwater standard of 0.002 mg/L.

Zinc

Zinc was detected in five of the 13 monitoring wells at concentrations ranging from 0.0066 to 0.014 mg/L versus a Class I groundwater standard for zinc of 5.0 mg/L. The remaining eight monitoring wells had all zinc concentrations below the detection limit of 0.005 mg/L during all six quarters of monitoring. The highest measured zinc concentration, 0.014 mg/L at wells MW-154 and MW-155, was 357 times below the Class I groundwater standard.

6 CONCLUSIONS

The hydrogeology and groundwater quality in the vicinity of the ash pond system at the Baldwin Energy Complex has been investigated during two phases of investigation over a period of four years (2010 – 2014) with the installation of 29 wells, eight quarters of groundwater sample collection and analysis, field and laboratory permeability testing, and groundwater mapping. In conjunction with the hydrogeologic investigation, a groundwater model has been developed to predict the effect of various ash pond closure scenarios on groundwater quality. The Groundwater Model Report (GMR) is being submitted under separate cover.

The primary conclusions from hydrogeologic investigations and groundwater quality assessments at the ash pond system are:

1. Three distinct water-bearing layers have been identified based on stratigraphic relationships and common hydrogeologic characteristics.

    - Unit 1 – Fill Unit: CCRs, consisting primarily of fly ash, bottom ash and minor slag. Also includes earthen fill deposits of predominantly clay and silt materials forming berms and roads within the site. The overall (geometric mean) hydraulic conductivity for the Fill Unit is $1.6x10^{-4}$ cm/s.

    - Unit 2 – Upper Groundwater Unit: Predominantly clay with some silt and minor sand, silt layers, and occasional sand lenses. Includes the lithologic layers identified as the Cahokia Alluvium, Peoria Loess, Equality Formation, and Vandalia Till Member. This unit is composed of unlithified natural geologic materials and extends from the water table to the bedrock. The overall horizontal and vertical hydraulic conductivities for this unit are $3.2x10^{-5}$ cm/s and $8.6x10^{-7}$ cm/s, respectively.

    - Unit 3 – Bedrock Confining Unit: This unit is composed of interbedded shale and limestone bedrock and underlies the entire Site. The horizontal hydraulic conductivity for this unit is $5.0x10^{-6}$ cm/s.

2. The amount of saturated ash within the APS is variable both laterally and temporally within the various units. The maximum thickness of saturated CCRs, ranging from 19.1 to 29.2 feet, was measured at the active West Fly Ash Cell. The minimum thickness of saturated CCRs (including clay and silt fill material) was measured at the Secondary Pond. All of the CCR units had some degree of saturated materials.

3. The APS is underlain by clay deposits that are 12 to 41 feet or more thick, which in turn are underlain by relatively impermeable Pennsylvanian and Mississippian inter-bedded shale and limestone bedrock. These deposits restrict migration of leachate from the impoundment to surrounding groundwater.

4. The horizontal groundwater flow direction is from east to west across the Site, from the higher topographic area along the eastern boundary to the lowest topographic areas at the southwestern-most corner of the APS and along the Kaskaskia River. Overall groundwater flow from the central portion of the APS is towards the southwest with eventual discharge into

the Kaskaskia River. In the area of the Secondary and Tertiary ponds the groundwater elevation contours on the three potentiometric surface maps all reflect the land surface topography and underlying bedrock surface topography.

5. Horizontal groundwater gradients across the APS typically range from 0.01 to 0.02 ft/ft.

6. Based on the detailed geologic information provided for the unlithified materials and bedrock intercepted at the APS along with the hydrogeologic data, the groundwater in both the unlithified deposits and the bedrock at the Site can be classified as Class II groundwater and the groundwater quality standards set forth in IAC Section 620.420 are the applicable groundwater quality standards.

7. The parameters of concern in groundwater which are related to CCRs found in leachate, and which have an exceedance of Class I or II groundwater quality standards are: boron, sulfate, and TDS.

8. The Class II standards for boron, chloride, iron, sulfate, TDS, and pH are the same as Class I, so exceedances of these constituents are not affected by the groundwater class.

9. Only one downgradient location and well (MW-152) has had a boron exceedance during 8 quarters of sampling. Four wells at three downgradient well locations (MW-150, MW-152/MW-252, and MW-253) have had sulfate exceedances that can be attributed to groundwater impacted by CCRs. Nested wells at two downgradient locations (MW-150/MW-350 and MW-152/MW-252) have had TDS exceedances that are related to CCRs.

10. Class I or II groundwater quality exceedances of other constituents are due to either natural conditions (antimony, chloride, iron, manganese, pH) or off-site anthropogenic effects (nitrates).

    All of the elevated iron and manganese concentrations in upgradient, mid-gradient and downgradient wells are naturally occurring and unrelated to CCR impacts. Nitrate was detected at high concentrations in one shallow well (MW-153) at the edge of a cultivated corn and soybean field. Antimony and chloride both had elevated groundwater concentrations from naturally occurring water geochemistry within the bedrock and not from an anthropogenic source.

7 REFERENCES

Berg, Richard C. and John P. Kempton, 1988. *Stack-Unit Mapping of Geologic Materials in Illinois to a Depth of 15 Meters.* Illinois State Geological Survey, Circular 542. Champaign, Illinois

Bouwer, H. and R.C. Rice, 1976. *A Slug Test for Determining Conductivity of Unconfined Aquifers with Completely or Partially Penetrating Wells*, Water Resources Research, v. 12, no. 3, p. 423-428.

Cooper, H.H., J.D. Bredehoeft and S.S. Papadopulos, 1967. *Response of a finite-diameter well to an instantaneous charge of water*, Water Resources Research, vol. 3, no. 1, pp. 263-269.

Devera, Joseph A., 2004. *Geology of Red Bud Quadrangle, Randolph, Monroe and St. Clair Counties, Illinois*. Illinois State Geological Survey, Illinois Preliminary Geologic Map, IPGM Red Bud-G, 1:24,000.

Dynegy Operating Company, 2013. *Proposed Scope of Work – Baldwin Ash Impoundment System*. Letter dated March 22, 2013 to Illinois EPA.

Grimley, David A. and Nathan D. Webb, 2010. *Surficial Geology of Red Bud Quadrangle, Randolph, Monroe and St. Clair Counties, Illinois*. Illinois State Geological Survey, Illinois Geologic Quadrangle Map, IGQ Red Bud-SG.

Fetter, C.W. 1980. Applied Hydrogeology. Charles E. Merrill Publishing Co., Columbus, Ohio.

Hyder, Z., J.J. Butler, Jr., C.D. McElwee and W. Liu, 1994. *Slug tests in partially penetrating wells*, Water Resources Research, vol. 30, no. 11, pp. 2945-2957.

Kelron Environmental and Natural Resource Technology, 2010a. *Hydrogeologic Assessment and Groundwater Monitoring Plan: Baldwin Ash Pond System*. May 26, 2010.

Kelron Environmental and Natural Resource Technology, 2010b. *Water Well Survey, Baldwin Ash Pond System, Baldwin Energy Complex, Baldwin, Illinois.* June 7, 2010.

Kelron Environmental, 2012a. *Groundwater Quality Assessment and Initial Hydrogeologic Investigation – Baldwin Ash Pond System*. June 30, 2012.

Kelron Environmental, 2012b. *Off-Site Groundwater Quality Results, Baldwin Energy Complex, Baldwin, Illinois*. Letter dated April 16, 2012 to Dynegy Operating Company.

Lloyd, Jr., Orville B. and William L. Lyke. 1995. *Groundwater Atlas of the United States – Illinois, Indiana, Kentucky, Ohio, Tennessee*. United States Geological Survey, HA 730-K; http://pubs.usgs.gov/ha/ha730/ch_k/K-text1.html.

Philips, Andrew C. 2008. *Surficial Geology of the New Athens West Quadrangle, Monroe and St. Clair Counties, Illinois.* Illinois State Geological Survey Statemap Series. Champaign, Illinois.

Pryor, Wayne A. 1956. *Groundwater Geology in Southern Illinois: A Preliminary Geologic Report*. Illinois State Geological Survey, Circular 212. Urbana, Illinois.

Student, John D., R. Piskin, L. Withers, and J. Dickman. 1981. *Aquifers of Illinois: Underground Sources of Drinking Water and Non-Drinking Water*. Illinois Environmental Protection Agency, Division of Land/Noise Pollution Control, Springfield, Illinois.

United States Department of the Interior (USDI). 1981. *Groundwater Manual*. U.S. Government Printing Office, Denver, Colorado.

Walton, W.C., 1998. *Practical Aspects of Groundwater Modeling*. National Water Well Association, Worthington, Ohio.


Wehrmann, H.A., 1982. *Groundwater Monitoring for Fly Ash Leachate, Baldwin Power Station, Illinois Power Company.* Illinois State Water Survey. Champaign, Illinois. August 1982.

Willman, H.B. and others. 1967. Geologic Map of Illinois. Illinois State Geological Survey. Champaign, Illinois.

Willman, H.B., E. Atherton, T.C. Buschbach, C. Collinson, J.C. Frye, M.E. Hopkins, J.A. Lineback, and J.A. Simon. 1975. Handbook of Illinois Stratigraphy. Illinois State Geological Survey, Bulletin 95. Champaign, Illinois.

Willman, H.B. and J.C. Frye. 1970. Pleistocene Stratigraphy of Illinois. Illinois State Geological Survey, Bulletin 94. Champaign, Illinois.

FIGURES

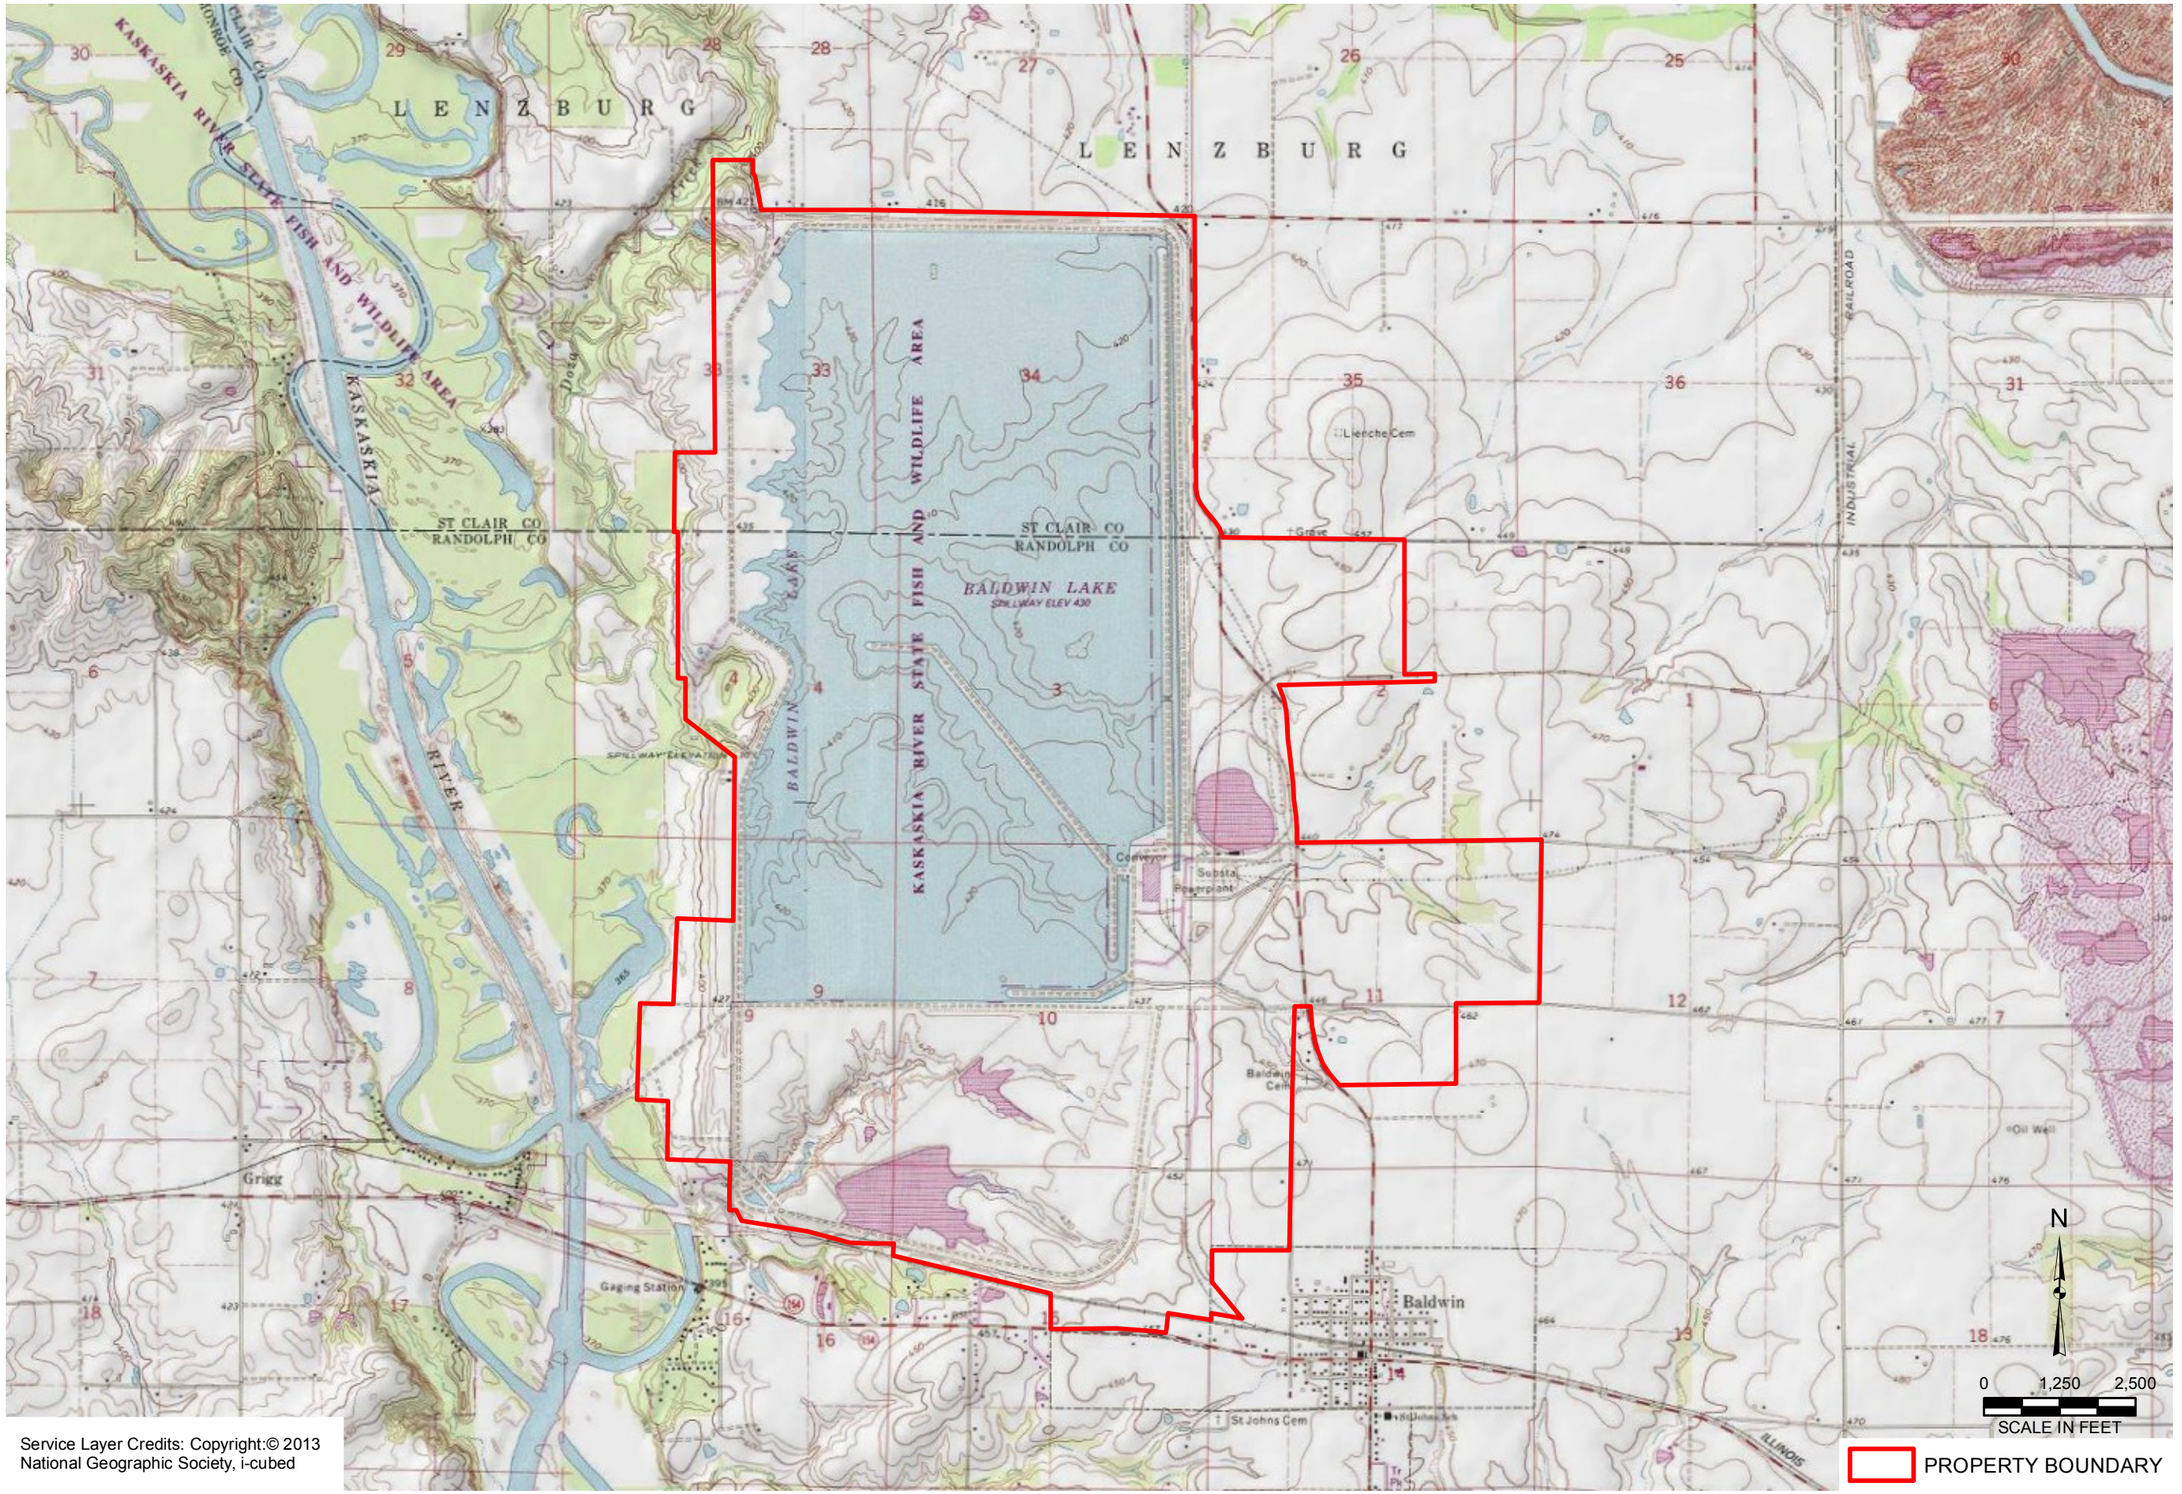

Service Layer Credits: Copyright:© 2013 National Geographic Society, i-cubed

DRAWN BY/DATE: TDC 5/12/14
REVIEWED BY/DATE: SJC 5/15/14
APPROVED BY/DATE: SJC 6/9/14

SITE LOCATION MAP


GROUNDWATER QUALITY ASSESSMENT AND PHASE II HYDROGEOLOGIC INVESTIGATION
BALDWIN ASH POND SYSTEM, BALDWIN ENERGY COMPLEX
10901 BALDWIN ROAD BALDWIN, ILLINOIS 62217

PROJECT NO: 2189

FIGURE NO: 1

NATURAL RESOURCE TECHNOLOGY

Y:\Mapping\Projects\2112189\MXD\HydroGeo_Rpt\Figure 1_Site Location Map.mxd Author: tcushman:: Date/Time: 6/10/2014, 9:04:17 AM

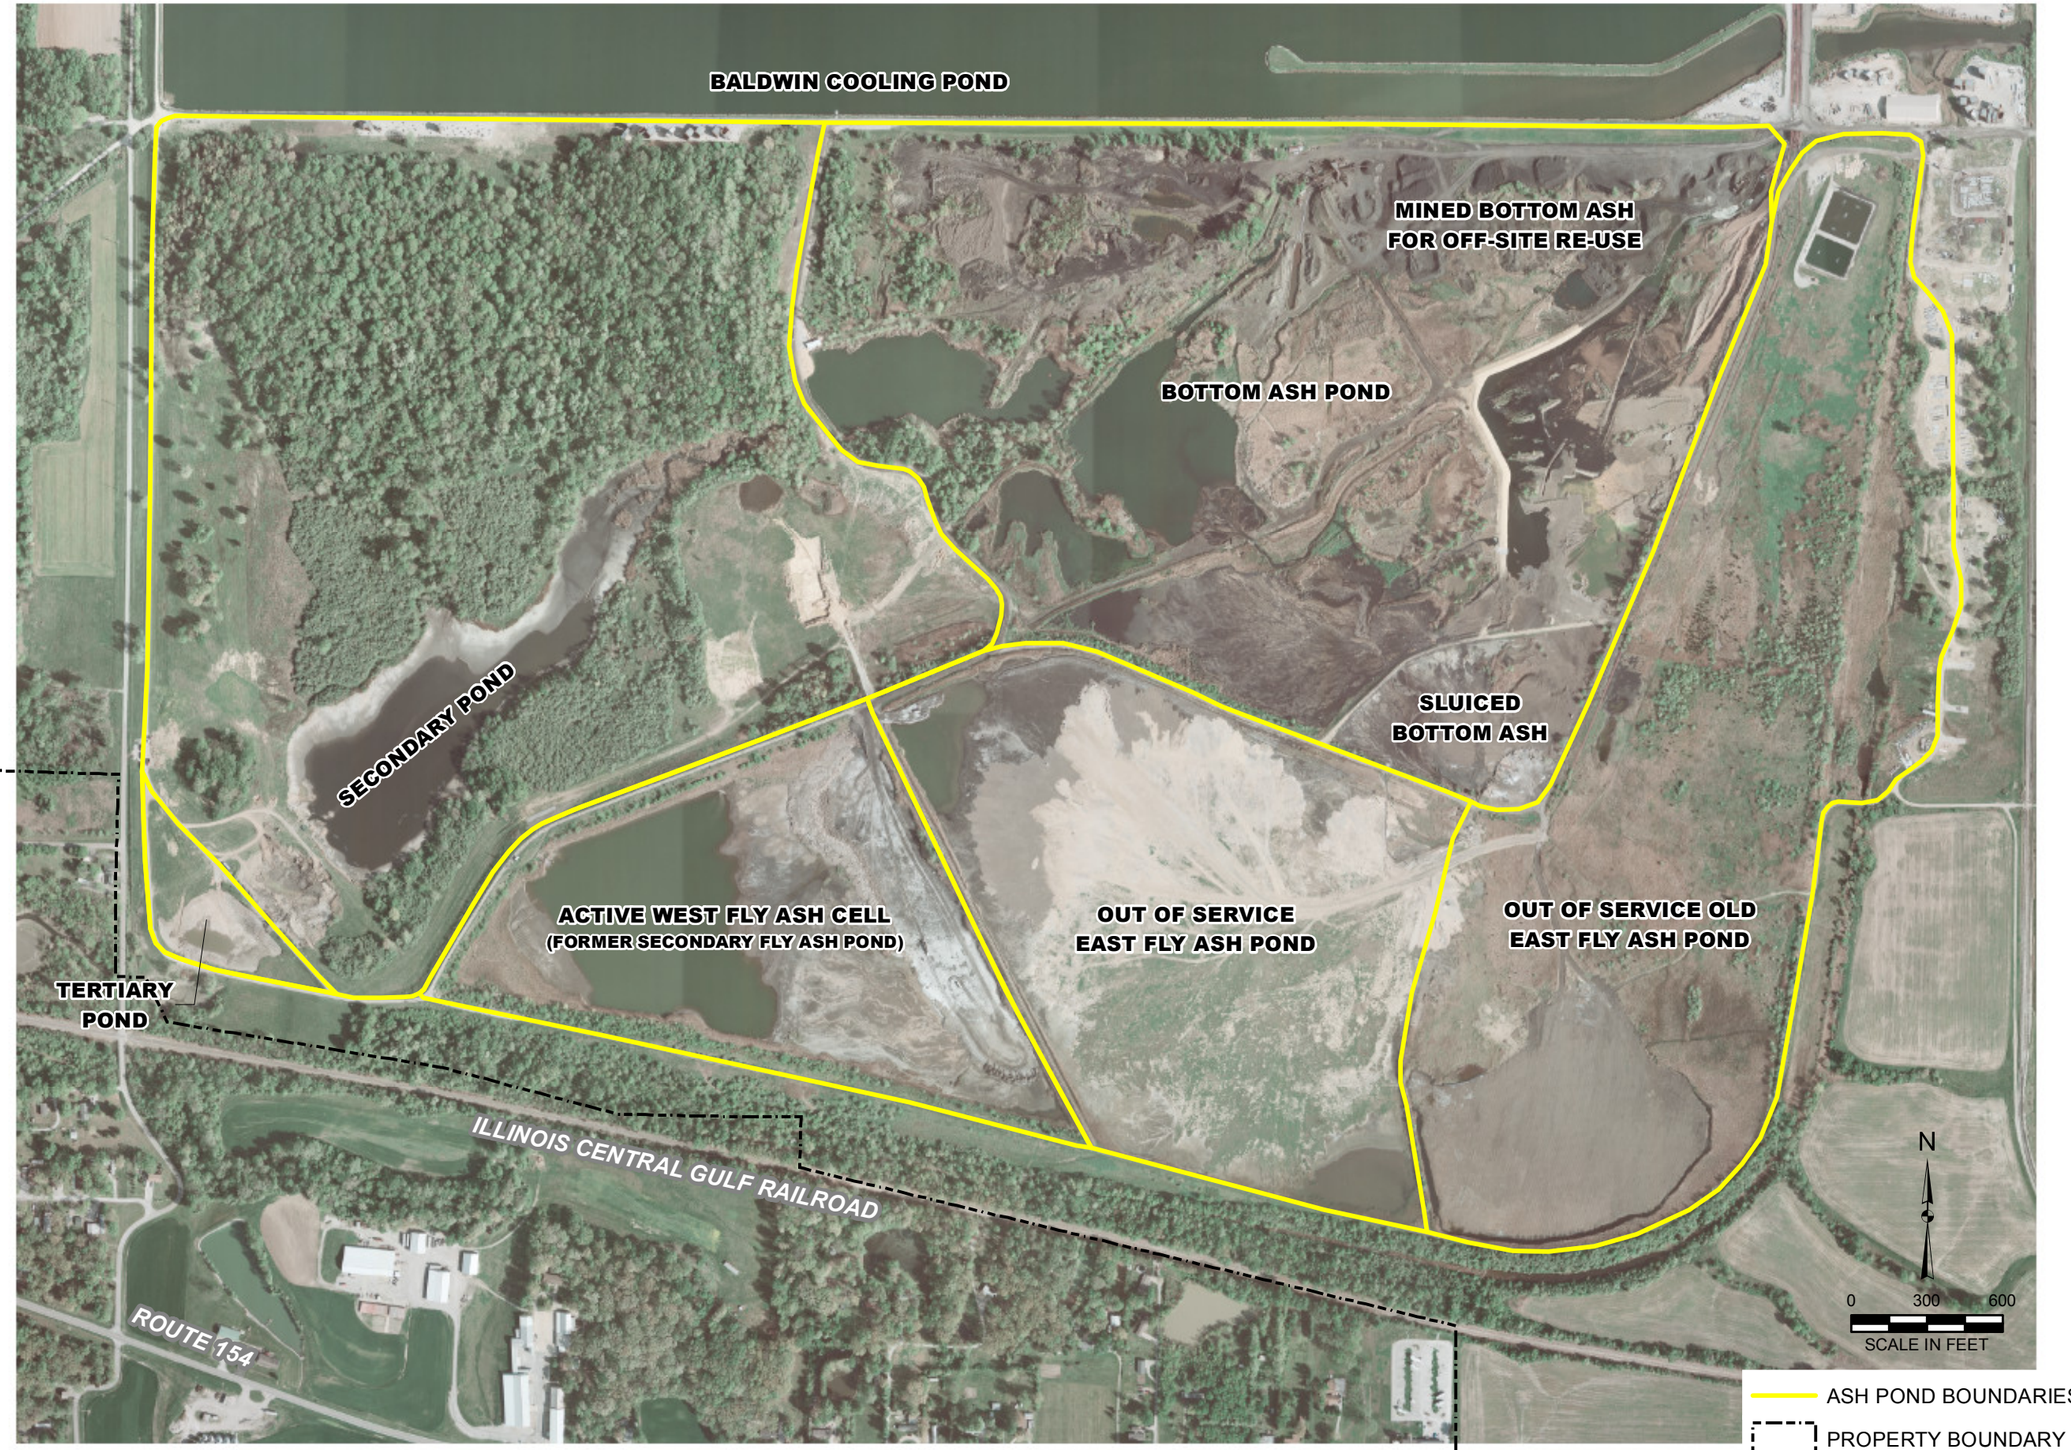

AERIAL PHOTO SOURCE: HENDERSON AERIAL SURVEYS (4/2/2012).

DRAWN BY/DATE: TDC 4/30/14
REVIEWED BY/DATE: SJC 4/27/14
APPROVED BY/DATE: SJC 6/9/14

AERIAL PHOTOGRAPH OF SITE AND ASH POND SYSTEM


GROUNDWATER QUALITY ASSESSMENT AND PHASE II HYDROGEOLOGIC INVESTIGATION
BALDWIN ASH POND SYSTEM, BALDWIN ENERGY COMPLEX
10901 BALDWIN ROAD BALDWIN, ILLINOIS 62217

PROJECT NO: 2189

FIGURE NO: 2

NATURAL RESOURCE TECHNOLOGY

Y:\Mapping\Projects\2012189\MXD\HydroGeo_Rpt\Figure 2_Aerial Photograph of Ash Pond System.mxd Author: tcushman Date/Time: 6/10/2014, 9:05:26 AM

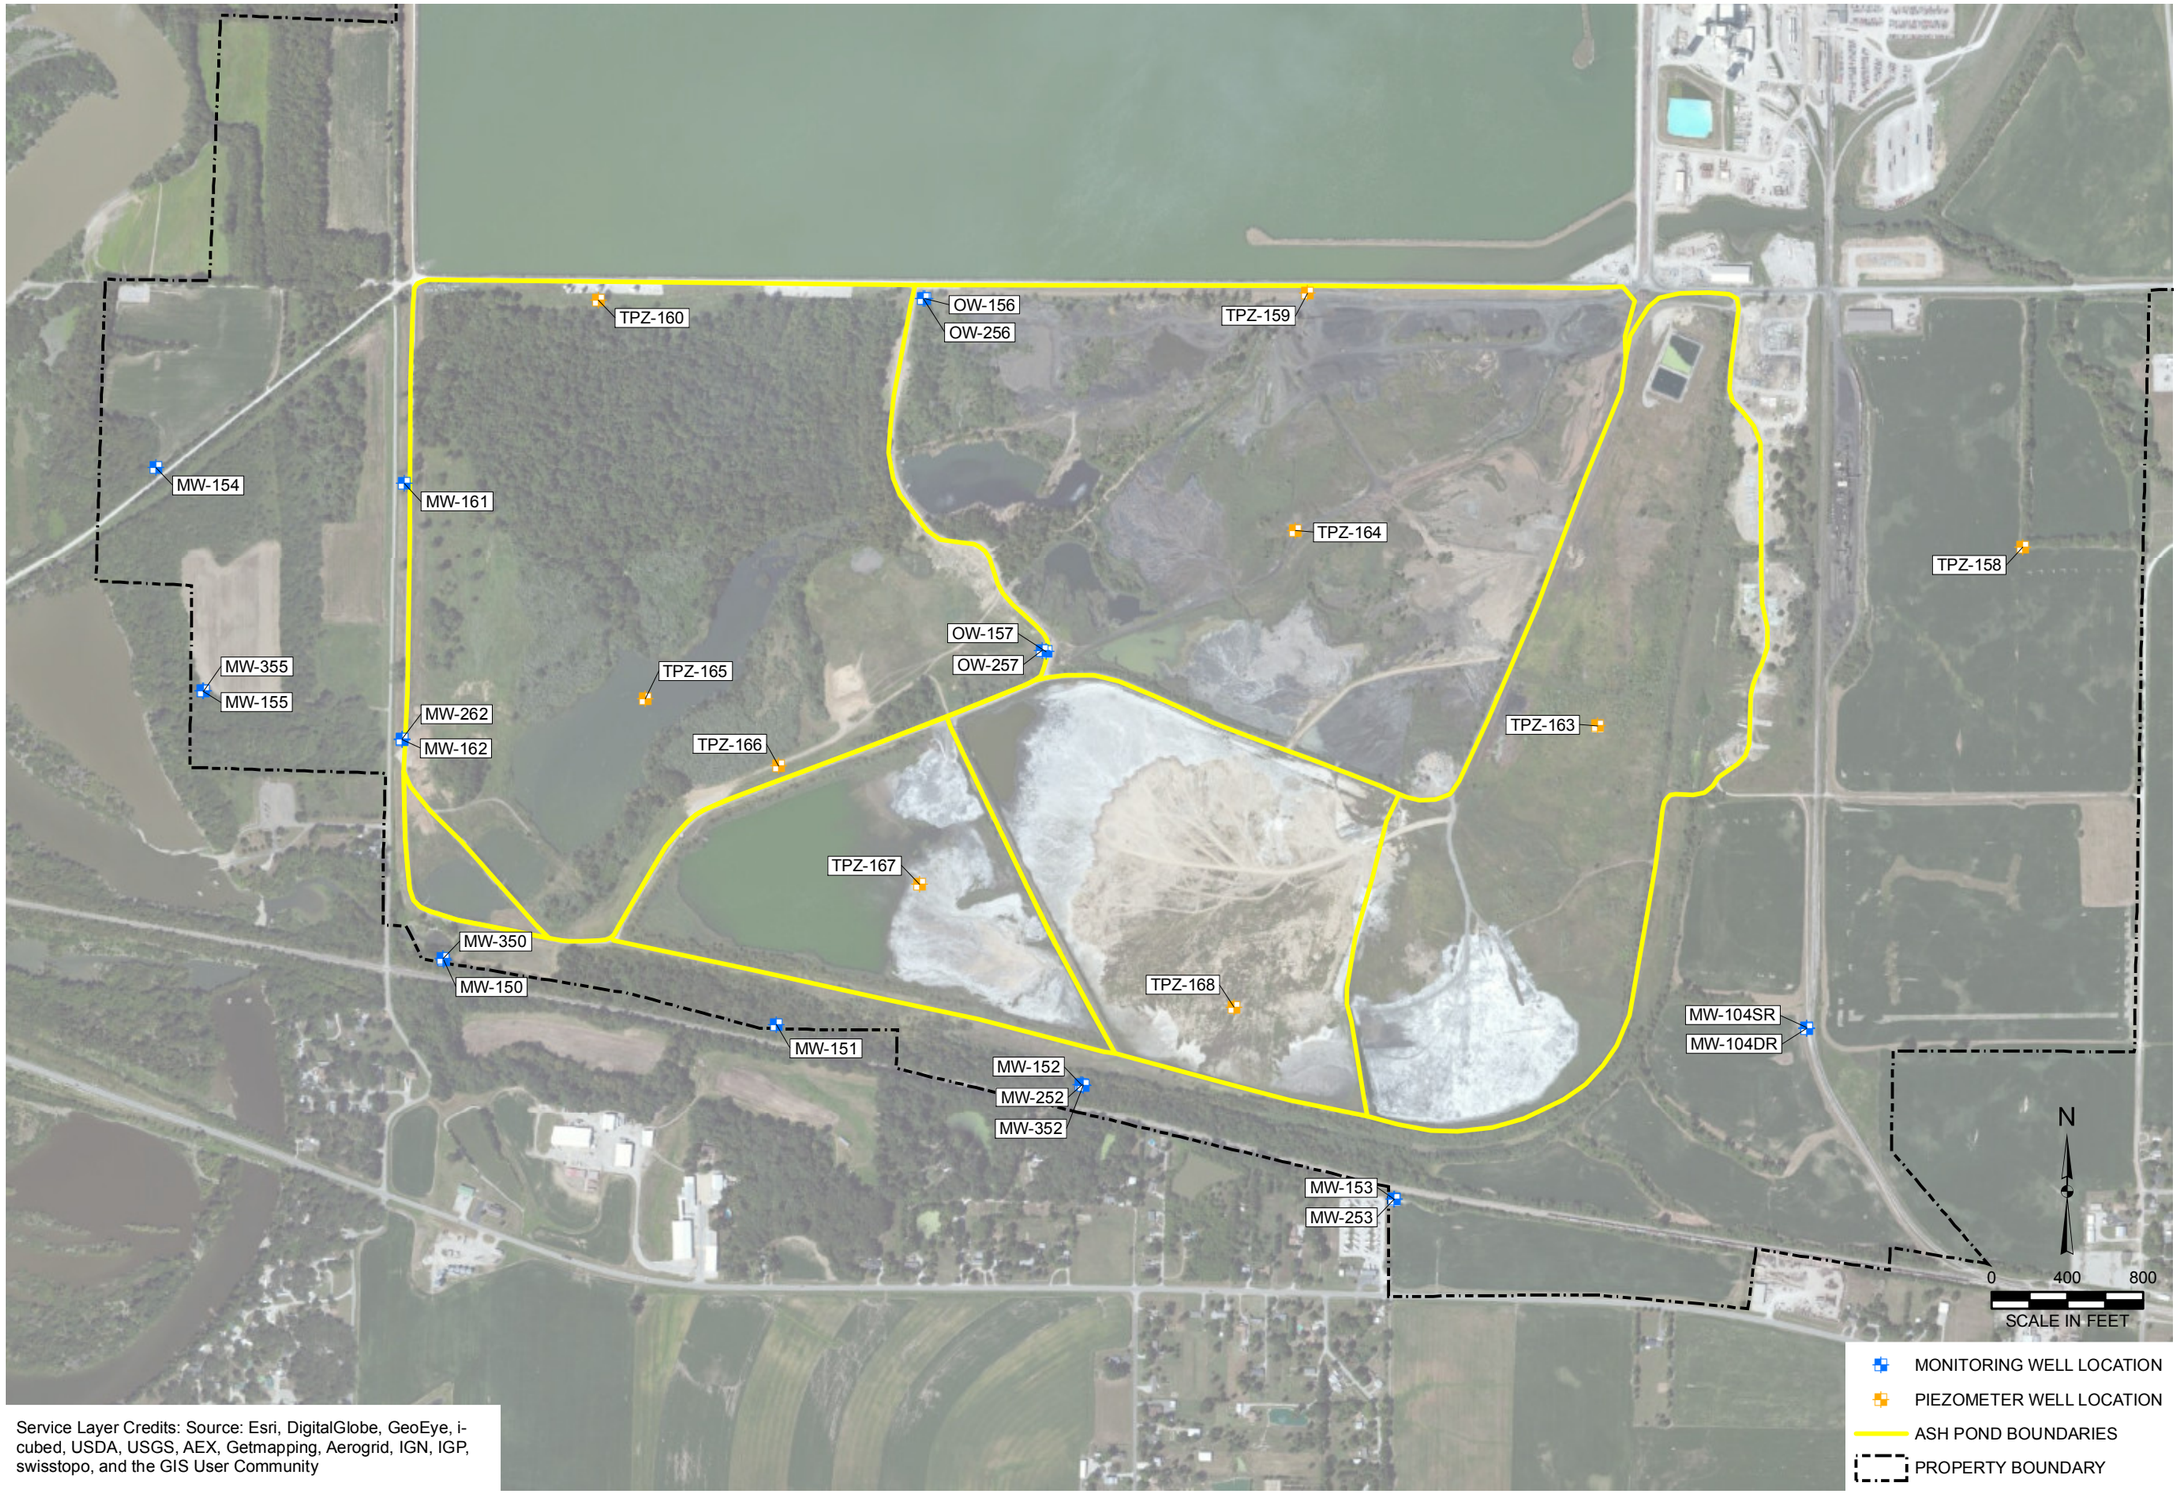

Service Layer Credits: Source: Esri, DigitalGlobe, GeoEye, i-cubed, USDA, USGS, AEX, Getmapping, Aerogrid, IGN, IGP, swisstopo, and the GIS User Community

DRAWN BY/DATE: TDC 4/30/14
REVIEWED BY/DATE: SJC 4/27/14
APPROVED BY/DATE: SJC 6/9/14

MONITORING, OBSERVATION, AND PIEZOMETER WELL LOCATIONS


GROUNDWATER QUALITY ASSESSMENT AND PHASE II HYDROGEOLOGIC INVESTIGATION
BALDWIN ASH POND SYSTEM, BALDWIN ENERGY COMPLEX
10901 BALDWIN ROAD BALDWIN, ILLINOIS 62217

PROJECT NO: 2189

FIGURE NO: 3

NATURAL RESOURCE TECHNOLOGY

Y:\Mapping\Projects\2012189\MXD\HydroGeo_Rpt\Figure 3_Monitoring, Observation, and Piezometer Well Locations.mxd Author: tcushman Date/Time: 6/10/2014, 9:07:15 AM

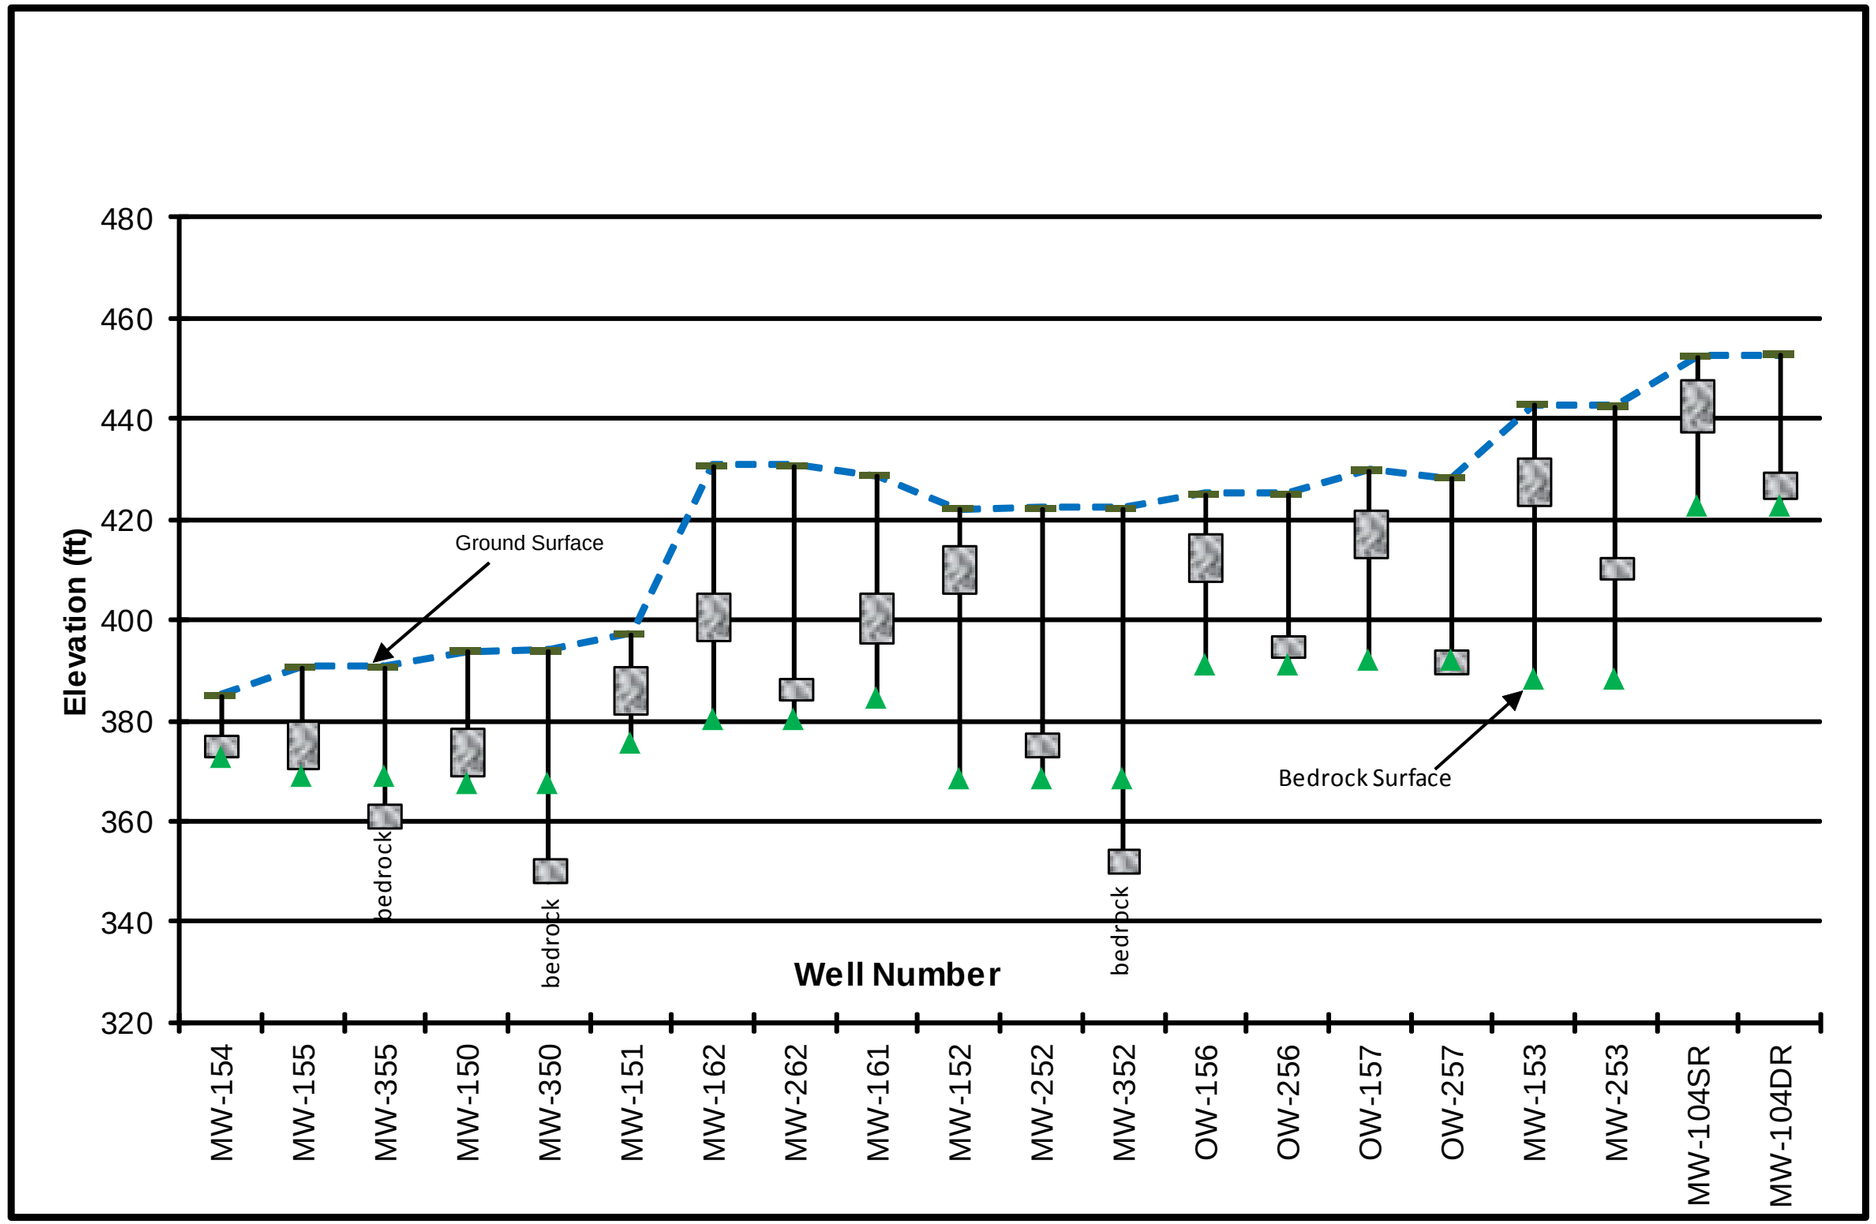

DRAWN BY/DATE:
TDC 4/30/14
REVIEWED BY/DATE:
SJC 4/27/14
APPROVED BY/DATE:
SJC 6/9/14

MONITORING AND OBSERVATION WELL SCREEN ELEVATIONS


GROUNDWATER QUALITY ASSESSMENT AND PHASE II HYDROGEOLOGIC INVESTIGATION
BALDWIN ASH POND SYSTEM, BALDWIN ENERGY COMPLEX
10901 BALDWIN ROAD BALDWIN, ILLINOIS 62217

PROJECT NO: 2189

FIGURE NO: 4A

NATURAL RESOURCE TECHNOLOGY

Y:\Mapping\Projects\21\2189\MXD\HydroGeo_Rpt\Figure 4A_Monitoring and Observation Well Screen Elevations.mxd Author: toushman: Date/Time: 6/10/2014, 11:20:46 AM

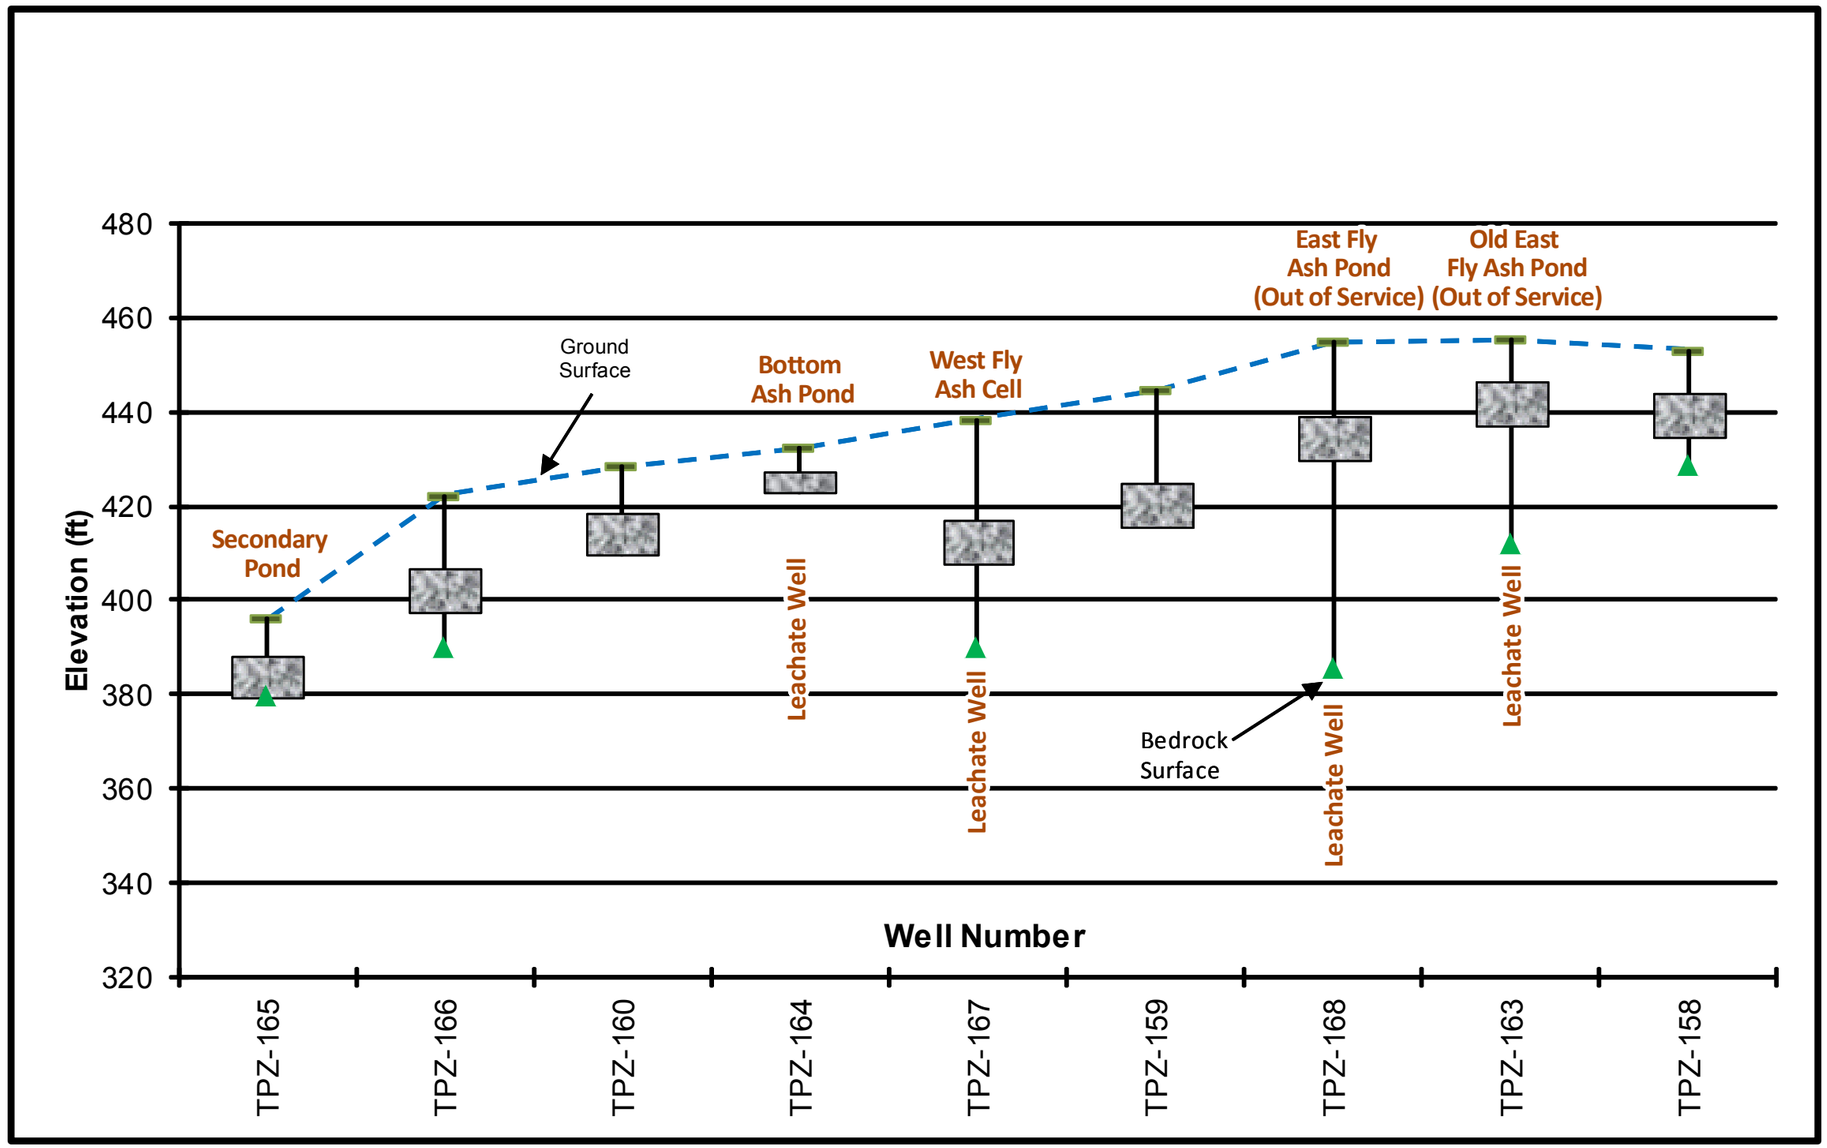

DRAWN BY/DATE: TDC 4/30/14
REVIEWED BY/DATE: SJC 4/27/14
APPROVED BY/DATE: SJC 6/9/14

TEMPORARY PIEZOMETER SCREEN ELEVATIONS

GROUNDWATER QUALITY ASSESSMENT AND PHASE II HYDROGEOLOGIC INVESTIGATION
BALDWIN ASH POND SYSTEM, BALDWIN ENERGY COMPLEX
10901 BALDWIN ROAD BALDWIN, ILLINOIS 62217

PROJECT NO: 2189

FIGURE NO: 4B

NATURAL RESOURCE TECHNOLOGY

Y:\Mapping\Projects\2112189\MXD\HydroGeo_Rpt\Figure 4B_Temporary Piezometer Screen Elevations.mxd Author: tcushman: Date/Time: 6/10/2014, 11:30:47 AM

BALDWIN COOLING POND

MINED BOTTOM ASH
FOR OFF-SITE RE-USE

BOTTOM ASH POND

SECONDARY POND

SLUICED
BOTTOM ASH

ACTIVE WEST FLY ASH CELL
(FORMER SECONDARY FLY ASH POND)

OUT OF SERVICE
EAST FLY ASH POND

OUT OF SERVICE OLD
EAST FLY ASH POND

TERTIARY
POND

ILLINOIS CENTRAL GULF RAILROAD

ROUTE 154

N

0 300 600
SCALE IN FEET

ASH POND BOUNDARIES
PROPERTY BOUNDARY
MAJOR CONTOUR (25 FEET)
MINOR CONTOUR (5 FEET)

DRAWN BY/DATE:
TDC 4/30/14
REVIEWED BY/DATE:
SJC 4/27/14
APPROVED BY/DATE:
SJC 6/9/14

SITE TOPOGRAPHIC MAP


GROUNDWATER QUALITY ASSESSMENT AND PHASE II HYDROGEOLOGIC INVESTIGATION
BALDWIN ASH POND SYSTEM, BALDWIN ENERGY COMPLEX
10901 BALDWIN ROAD BALDWIN, ILLINOIS 62217

PROJECT NO: 2189

FIGURE NO: 5

NATURAL RESOURCE TECHNOLOGY

Y:\Mapping\Projects\2121289\MXD\HydroGeo_Rpt\Figure 5_Site Topographic Map.mxd Author: tcushman: Date/Time: 6/10/2014, 9:11:54 AM

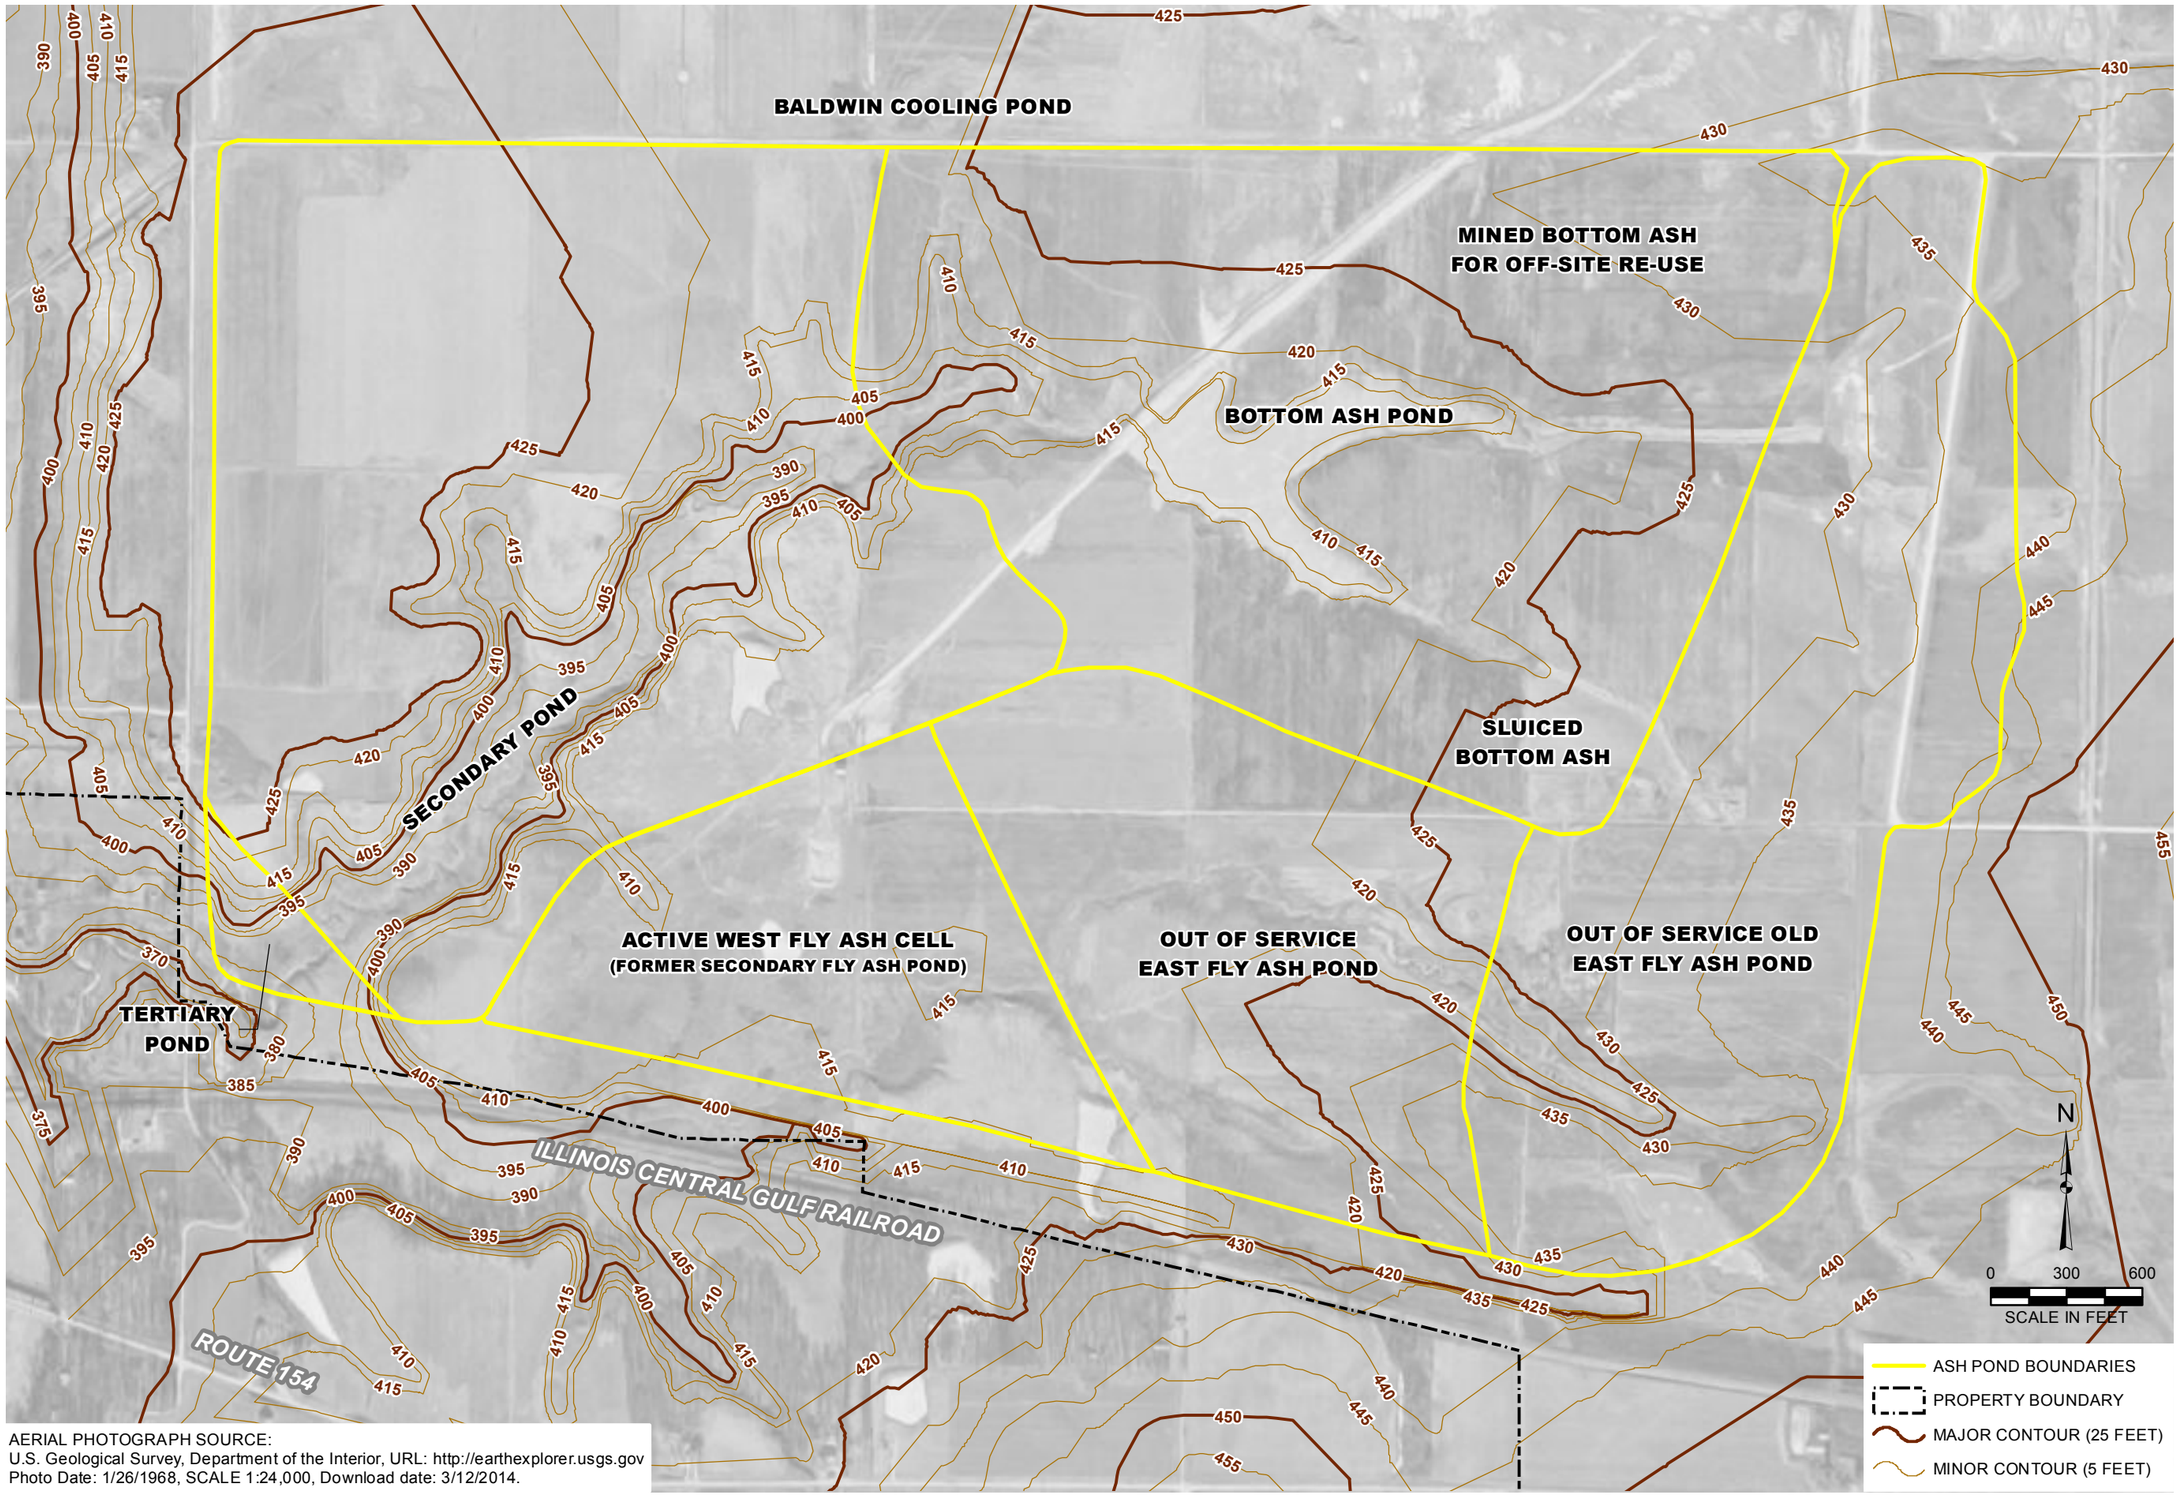

AERIAL PHOTOGRAPH SOURCE:
U.S. Geological Survey, Department of the Interior, URL: http://earthexplorer.usgs.gov
Photo Date: 1/26/1968, SCALE 1:24,000, Download date: 3/12/2014.

DRAWN BY/DATE:
TDC 4/30/14
REVIEWED BY/DATE:
SJC 4/27/14
APPROVED BY/DATE:
SJC 6/9/14

HISTORIC TOPOGRAPHIC MAP


GROUNDWATER QUALITY ASSESSMENT AND PHASE II HYDROGEOLOGIC INVESTIGATION
BALDWIN ASH POND SYSTEM, BALDWIN ENERGY COMPLEX
10901 BALDWIN ROAD BALDWIN, ILLINOIS 62217

PROJECT NO: 2189

FIGURE NO: 6

NATURAL RESOURCE TECHNOLOGY

Y:\Mapping\Projects\2189\MXD\HydroGeo_Rpt\Figure 6_Historic Topographic Map.mxd Author: tcushman; Date/Time: 6/10/2014, 9:15:06 AM

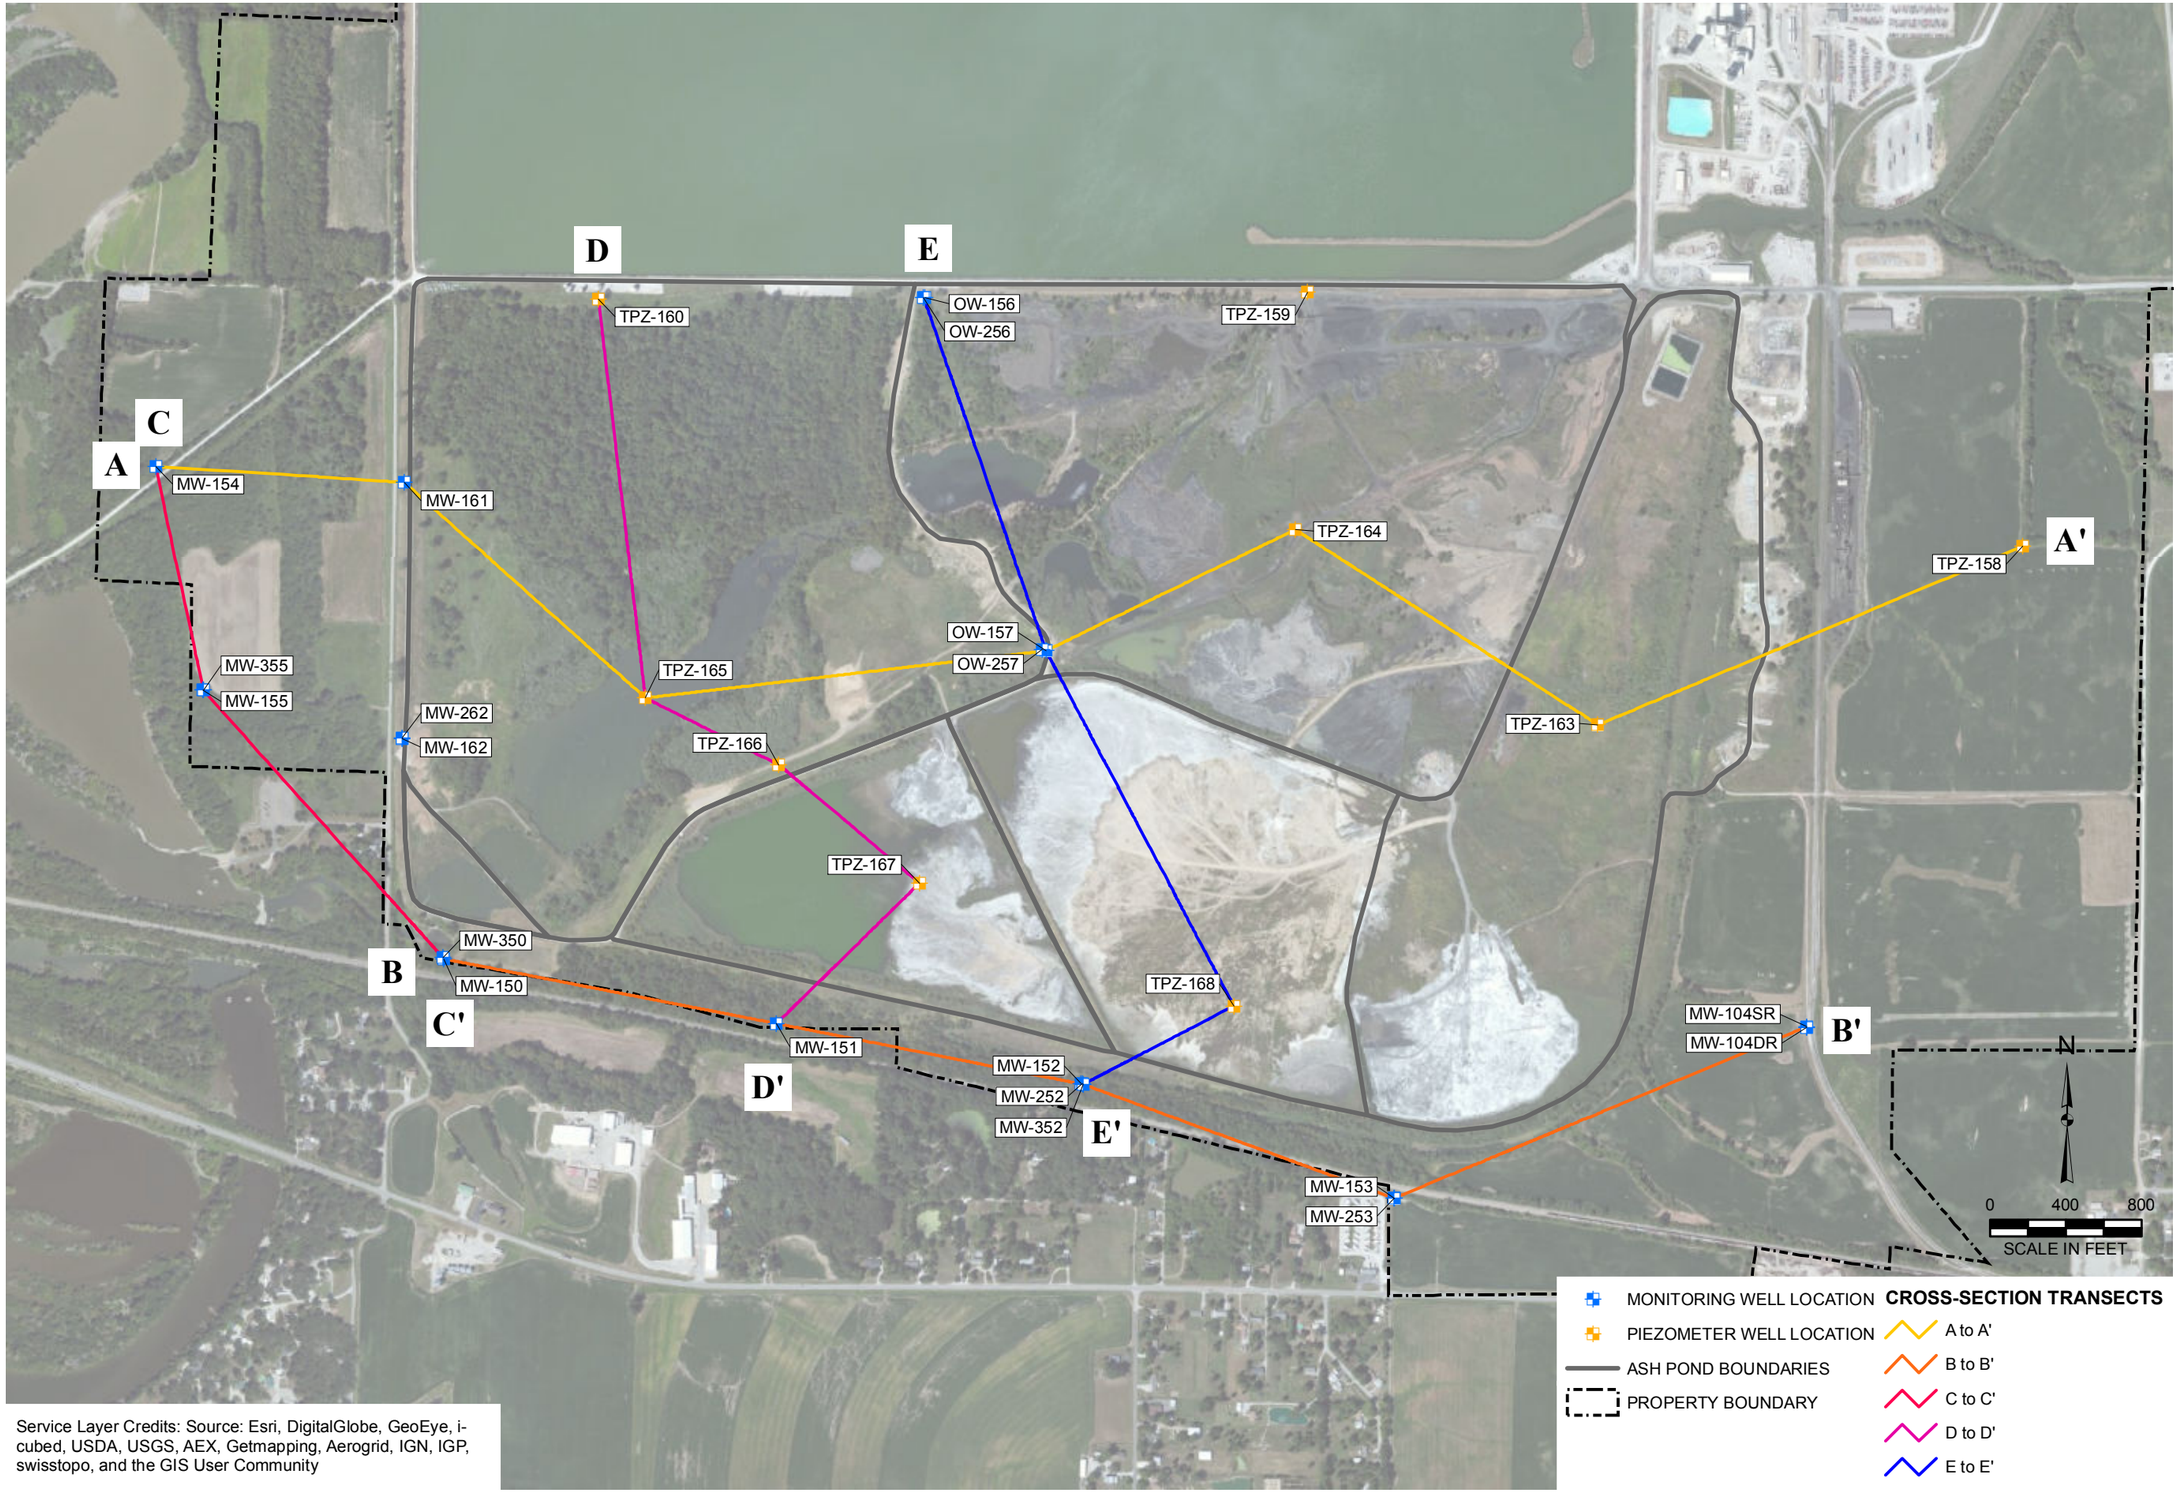

Service Layer Credits: Source: Esri, DigitalGlobe, GeoEye, i-cubed, USDA, USGS, AEX, Getmapping, Aerogrid, IGN, IGP, swisstopo, and the GIS User Community

DRAWN BY/DATE: TDC 4/30/14
REVIEWED BY/DATE: SJC 4/27/14
APPROVED BY/DATE: SJC 6/9/14

CROSS SECTION LOCATION MAP

GROUNDWATER QUALITY ASSESSMENT AND PHASE II HYDROGEOLOGIC INVESTIGATION
BALDWIN ASH POND SYSTEM, BALDWIN ENERGY COMPLEX
10901 BALDWIN ROAD BALDWIN, ILLINOIS 62217

PROJECT NO: 2189

FIGURE NO: 7

NATURAL RESOURCE TECHNOLOGY

Y:\Mapping\Projects\2212189\MXD\HydroGeo_Rpt\Figure 7_Cross Section Location Map.mxd Author: tcushman; Date/Time: 6/10/2014, 9:16:53 AM

West

A

East

A'

ELEVATION (feet)

460
450
440
430
420
410
400
390
380
370

MW–161
FILL
SILT
CLAY AND SILT
(EQUALITY
FORMATION)
SAND
MW–154
CLAY

OW–157
OW–257
CLAY
(EQUALITY
FORMATION)
TPZ–164
CCR
TPZ–165
FILL
CLAY
CLAY
(VANDALIA
MEMBER)
LIMESTONE – SHALE
BEDROCK

TPZ–163
CCR
CLAY
(VANDALIA
MEMBER)

TPZ–158
SAND
SAND

LEGEND

WELL SCREEN INTERVAL

FILL

CLAY, CL

CLAY, CH

SAND, SP/SM/SW

SHALE

SILT, ML

COAL COMBUSTION RESIDUALS, CCRs

NOTE: This profile was developed by interpolation between widely spaced boreholes. Only at the borehole location should it be considered as an approximately accurate representation and then only to the degree implied by the notes on the borehole logs.

0 400 800
FEET

(HORIZONTAL SCALE
IS APPROXIMATE)

DRAWN BY/DATE:
TDC 5/15/14
REVIEWED BY/DATE:
SJC 5/16/14
APPROVED BY/DATE:
SJC 6/9/14

GEOLOGIC CROSS SECTION A-A'

GROUNDWATER QUALITY ASSESSMENT AND PHASE II HYDROGEOLOGIC INVESTIGATION
BALDWIN ASH POND SYSTEM, BALDWIN ENERGY COMPLEX
10901 BALDWIN ROAD BALDWIN, ILLINOIS 62217

PROJECT NO: 2189

FIGURE NO: 8A

NATURAL RESOURCE TECHNOLOGY

Y:\Mapping\Projects\2121289MXD\HydroGeo_Rpt\Figure 8_Geologic Cross Section.mxd Author: tcushman Date/Time: 5/16/2014, 10:18:13 AM

WEST
B
I

EAST
B'
I

460
440
420
400
380
360
340

MW–150
MW–350

MW–151

MW–152
MW–252
MW–352

MW–153
MW–253

MW–104SR
MW–104DR

CLAY
(CAHOKIA ALLUVUM)

CLAY

CLAY
(EQUALITY FM)

SAND

CLAY

CLAY
(VANDALIA MEMBER)

SAND

LIMESTONE–SHALE
BEDROCK

LIMESTONE–SHALE
BEDROCK

LIMESTONE–SHALE
BEDROCK

LEGEND

WELL SCREEN INTERVAL

FILL

CLAY, CL

CLAY, CH

SAND, SP/SM/SW

SHALE

SILT, ML

COAL COMBUSTION RESIDUALS, CCRs

NOTE: This profile was developed by interpolation between widely spaced boreholes. Only at the borehole location should it be considered as an approximately accurate representation and then only to the degree implied by the notes on the borehole logs.

0 300 600
FEET
(HORIZONTAL SCALE IS APPROXIMATE)

DRAWN BY/DATE:
TDC 5/15/14
REVIEWED BY/DATE:
SJC 5/16/14
APPROVED BY/DATE:
SJC 6/9/14

GEOLOGIC CROSS SECTION B-B'


GROUNDWATER QUALITY ASSESSMENT AND PHASE II HYDROGEOLOGIC INVESTIGATION
BALDWIN ASH POND SYSTEM, BALDWIN ENERGY COMPLEX
10901 BALDWIN ROAD BALDWIN, ILLINOIS 62217

PROJECT NO: 2189

FIGURE NO: 8B

NATURAL RESOURCE TECHNOLOGY

Y:\Mapping\Projects\2121189\MXD\HydroGeo_Rpt\Figure 8_Geologic Cross Section.mxd Author: tcushman: Date/Time: 5/16/2014, 10:18:13 AM

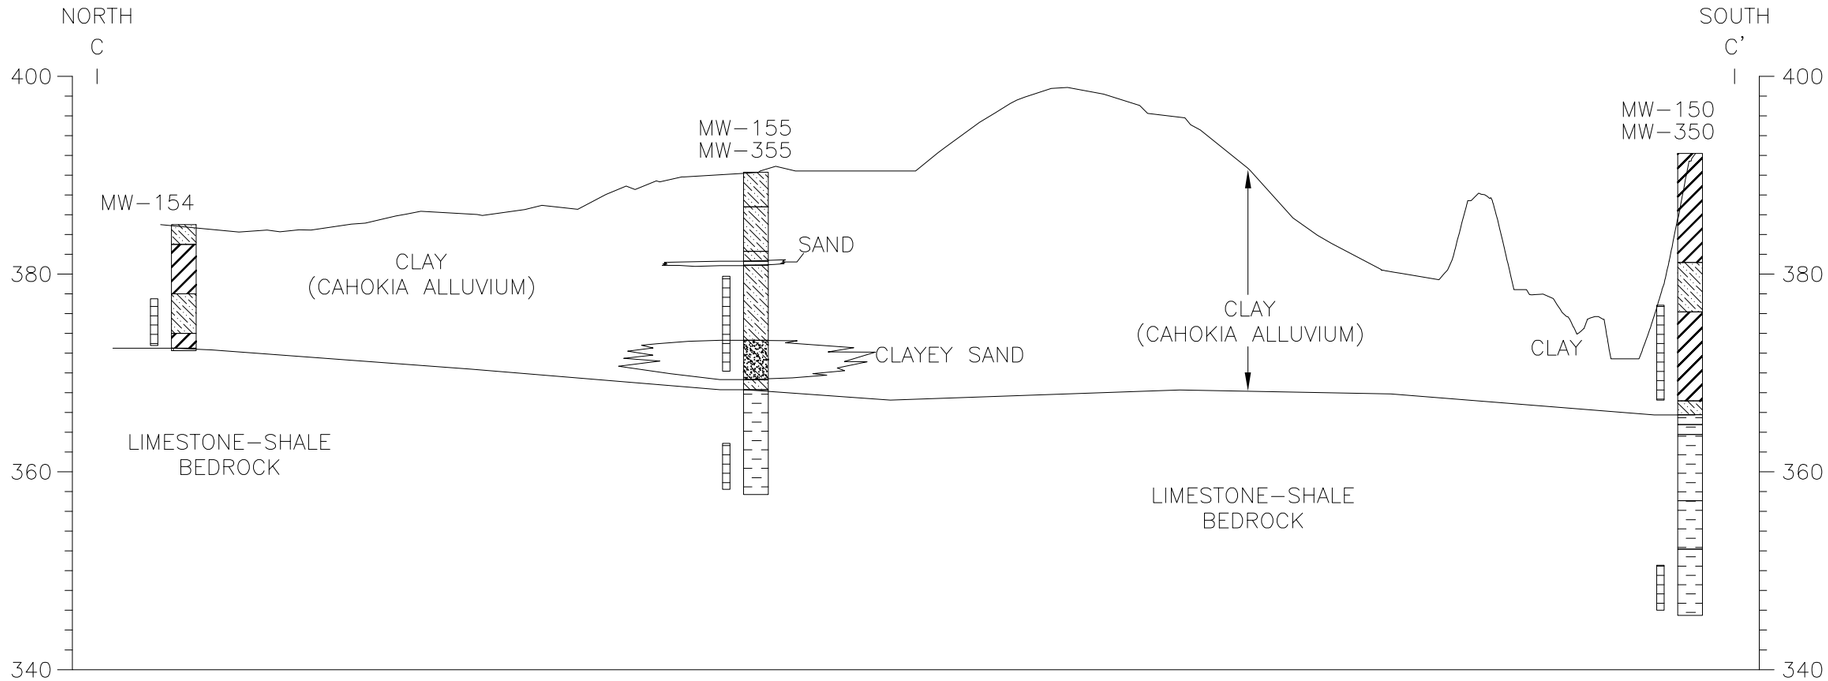

LEGEND

WELL SCREEN INTERVAL

FILL

CLAY, CL

CLAY, CH

SAND, SP/SM/SW

SHALE

SILT, ML

COAL COMBUSTION RESIDUALS, CCRs

NOTE: This profile was developed by interpolation between widely spaced boreholes. Only at the borehole location should it be considered as an approximately accurate representation and then only to the degree implied by the notes on the borehole logs.

0 150 300

FEET

(HORIZONTAL SCALE IS APPROXIMATE)

DRAWN BY/DATE: TDC 5/15/14
REVIEWED BY/DATE: SJC 5/16/14
APPROVED BY/DATE: SJC 6/9/14

GEOLOGIC CROSS SECTION C-C'


GROUNDWATER QUALITY ASSESSMENT AND PHASE II HYDROGEOLOGIC INVESTIGATION
BALDWIN ASH POND SYSTEM, BALDWIN ENERGY COMPLEX
10901 BALDWIN ROAD BALDWIN, ILLINOIS 62217

PROJECT NO: 2189

FIGURE NO: 8C

NATURAL RESOURCE TECHNOLOGY

Y:\Mapping\Projects\2121189\MXD\HydroGeo_Rpt\Figure 8_Geologic Cross Section.mxd Author: tcushman Date/Time: 5/16/2014, 10:18:13 AM

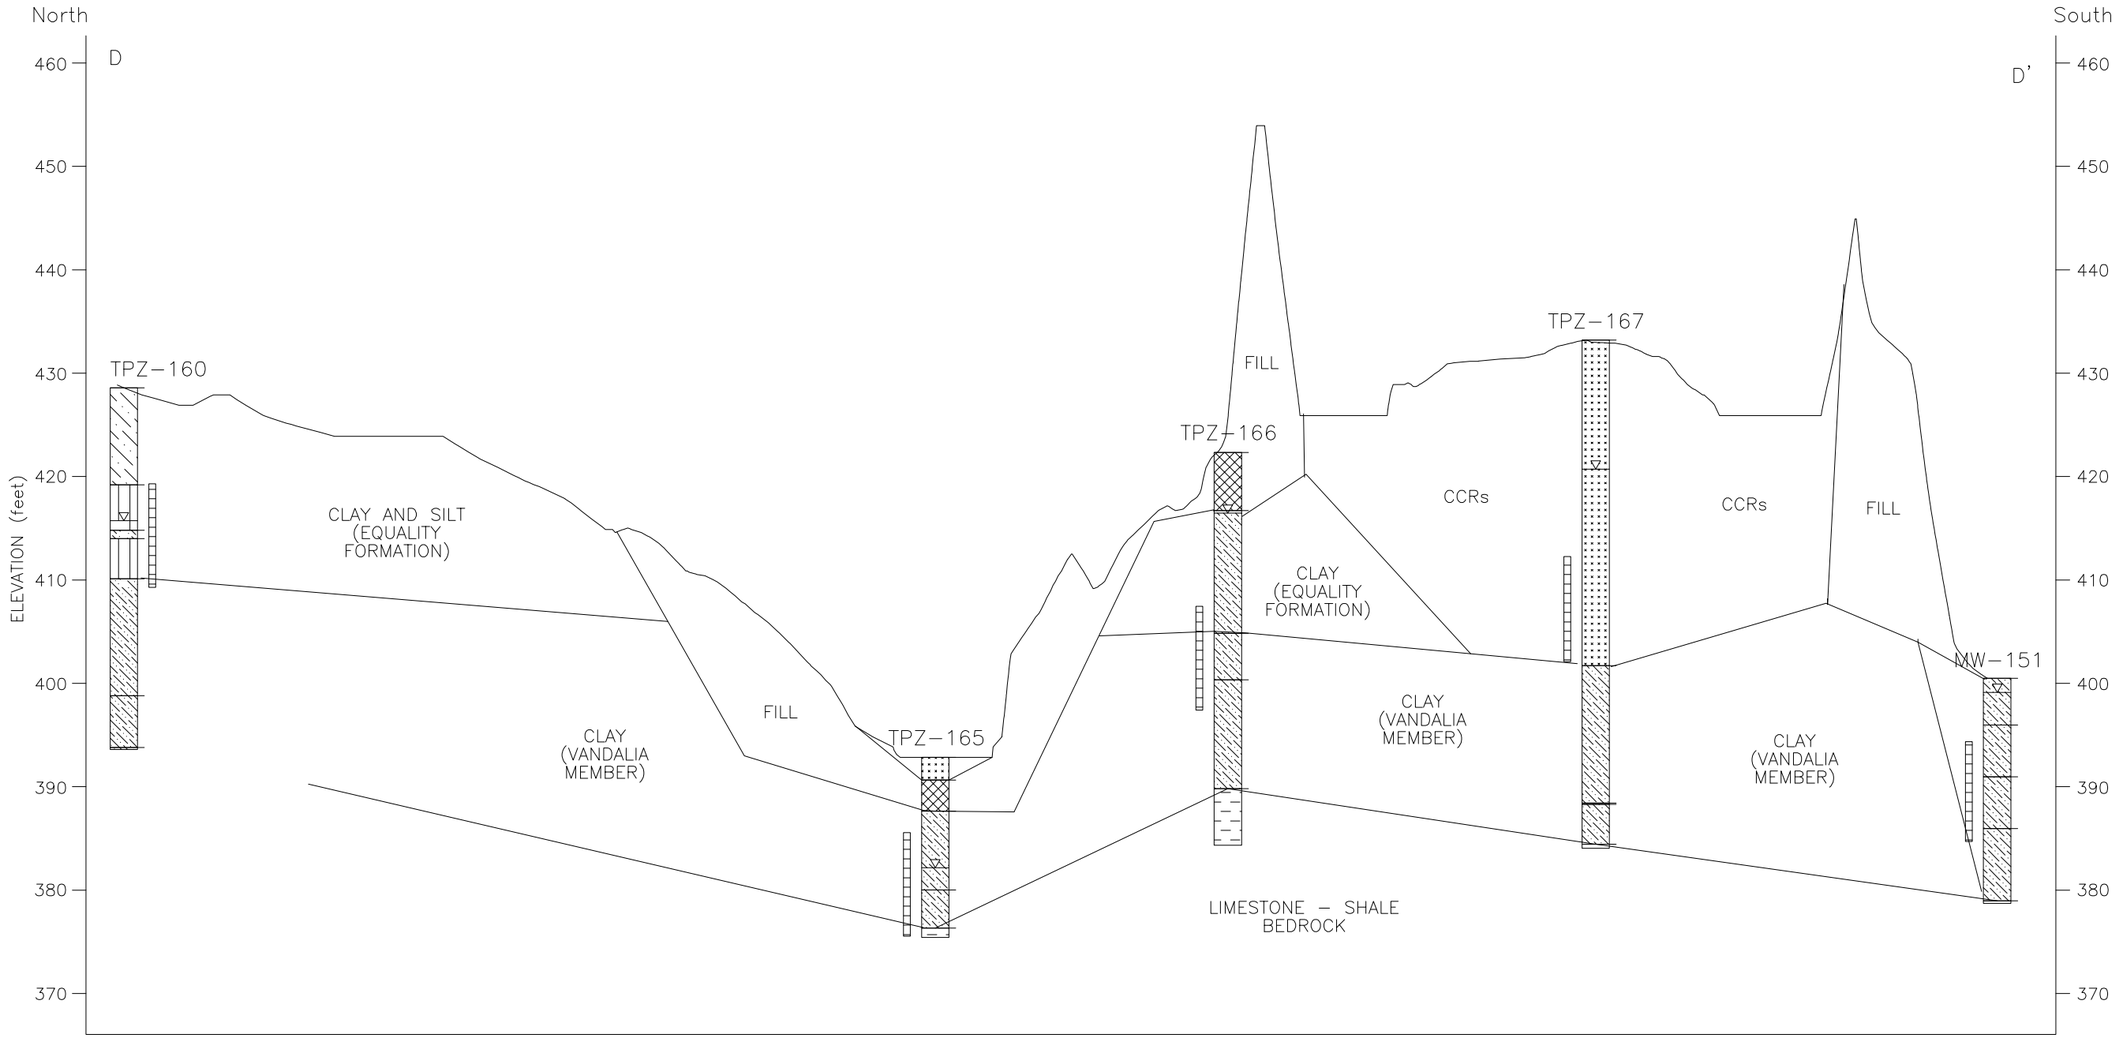

LEGEND

WELL SCREEN INTERVAL

FILL

CLAY, CL

CLAY, CH

SAND, SP/SM/SW

SHALE

SILT, ML

COAL COMBUSTION RESIDUALS, CCRs

NOTE: This profile was developed by interpolation between widely spaced boreholes. Only at the borehole location should it be considered as an approximately accurate representation and then only to the degree implied by the notes on the borehole logs.

0 200 400

FEET

(HORIZONTAL SCALE IS APPROXIMATE)

DRAWN BY/DATE: TDC 5/15/14
REVIEWED BY/DATE: SJC 5/16/14
APPROVED BY/DATE: SJC 6/9/14

GEOLOGIC CROSS SECTION D-D'


GROUNDWATER QUALITY ASSESSMENT AND PHASE II HYDROGEOLOGIC INVESTIGATION
BALDWIN ASH POND SYSTEM, BALDWIN ENERGY COMPLEX
10901 BALDWIN ROAD BALDWIN, ILLINOIS 62217

PROJECT NO: 2189

FIGURE NO: 8D

NATURAL RESOURCE TECHNOLOGY

Y:\Mapping\Projects\2112189\MXD\HydroGeo_RptFigure 8_Geologic Cross Section.mxd Author: tcushman; Date/Time: 5/16/2014, 10:18:13 AM

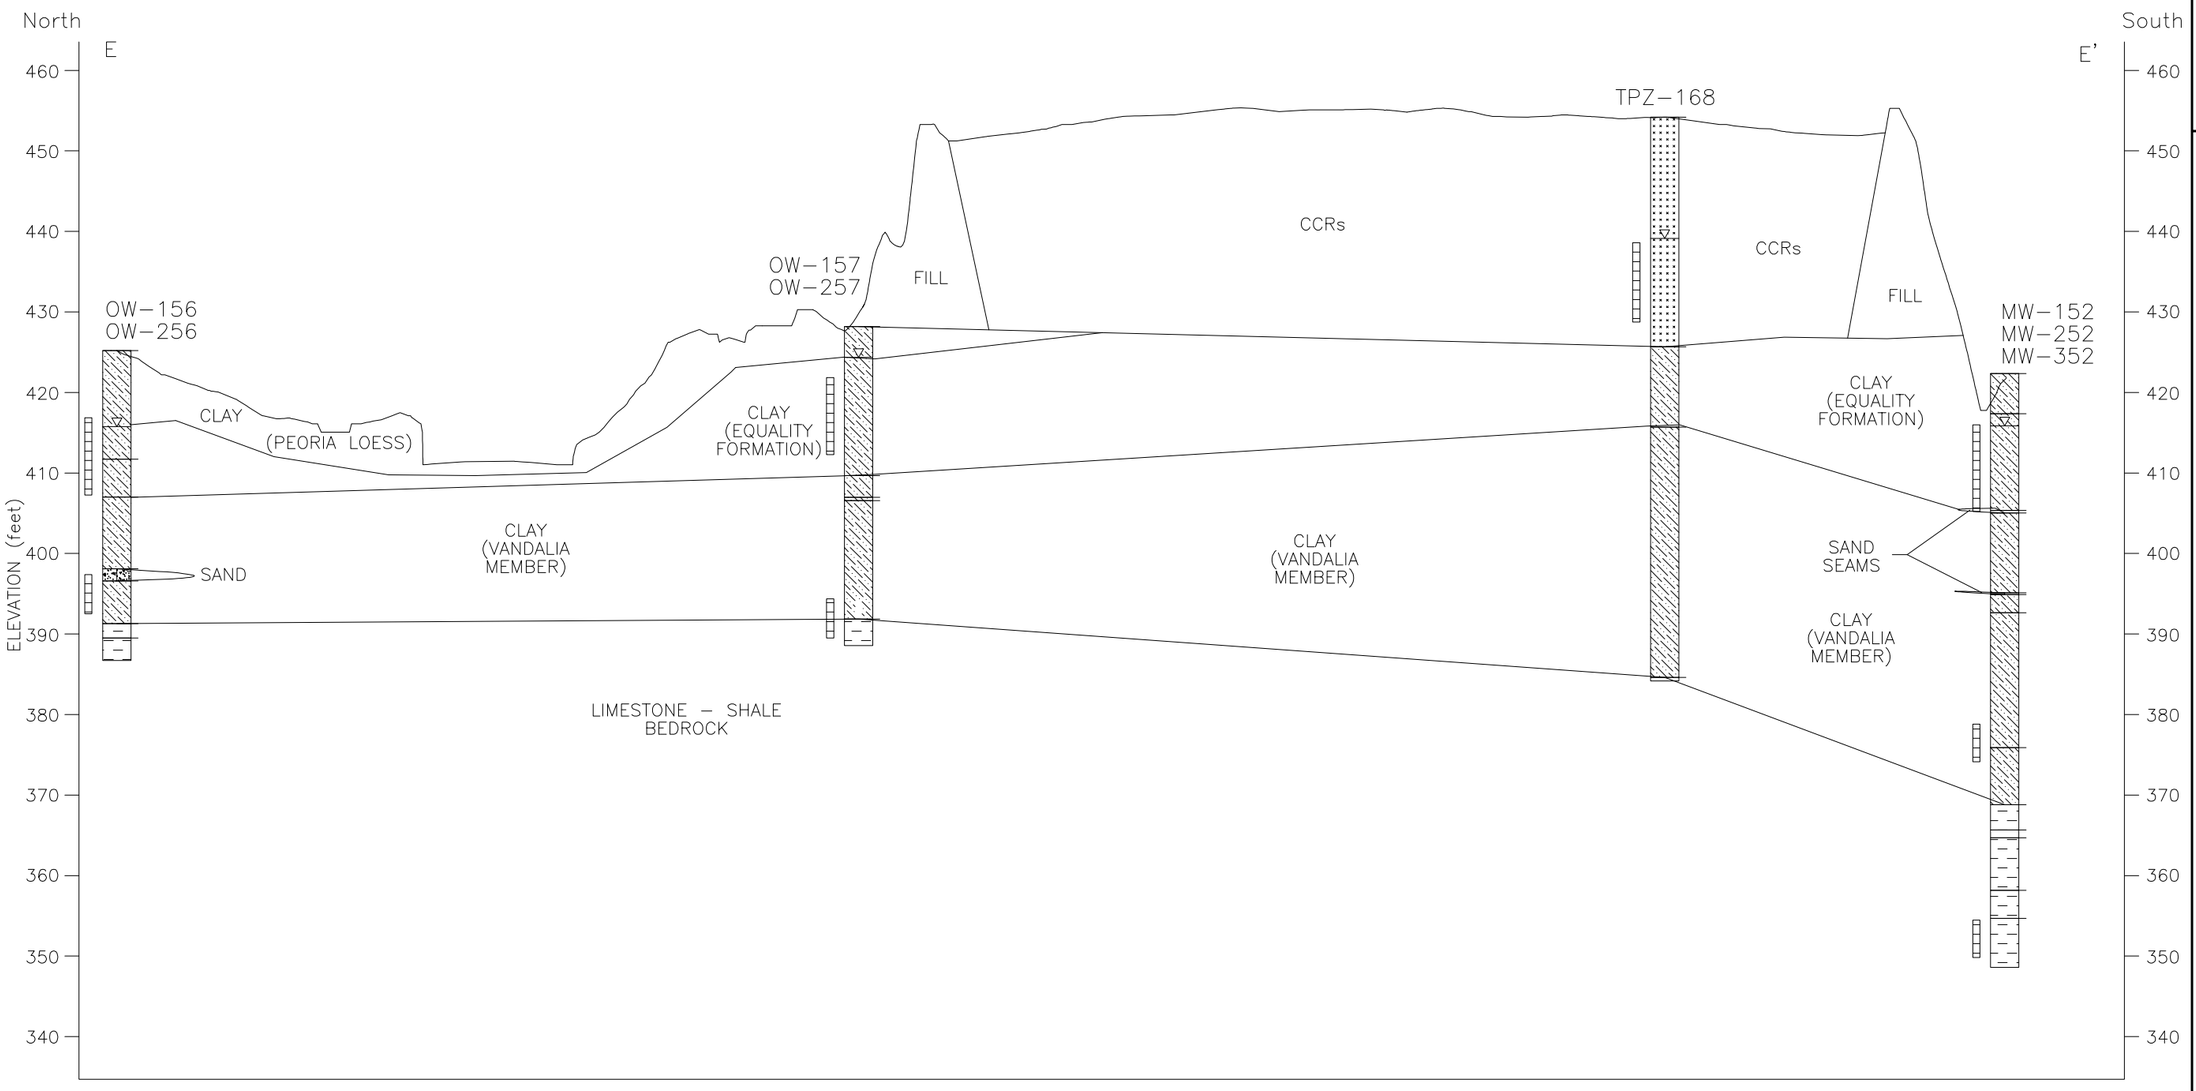

LEGEND

- WELL SCREEN INTERVAL
- FILL
- CLAY, CL
- CLAY, CH
- SAND, SP/SM/SW
- SHALE
- SILT, ML
- COAL COMBUSTION RESIDUALS, CCRs

NOTE: This profile was developed by interpolation between widely spaced boreholes. Only at the borehole location should it be considered as an approximately accurate representation and then only to the degree implied by the notes on the borehole logs.

0 200 400
FEET
(HORIZONTAL SCALE IS APPROXIMATE)

DRAWN BY/DATE: TDC 5/15/14
REVIEWED BY/DATE: SJC 5/16/14
APPROVED BY/DATE: SJC 6/9/14

GEOLOGIC CROSS SECTION E-E'

GROUNDWATER QUALITY ASSESSMENT AND PHASE II HYDROGEOLOGIC INVESTIGATION
BALDWIN ASH POND SYSTEM, BALDWIN ENERGY COMPLEX
10901 BALDWIN ROAD BALDWIN, ILLINOIS 62217

PROJECT NO: 2189

FIGURE NO: 8E

NATURAL RESOURCE TECHNOLOGY

Y:\Mapping\Projects\2112189\MXD\HydroGeo_Rpt\Figure 8_Geologic Cross Section.mxd Author: tcushman; Date/Time: 5/16/2014, 10:18:13 AM



Service Layer Credits: Source: Esri, DigitalGlobe, GeoEye, i-cubed, USDA, USGS, AEX, Getmapping, Aerogrid, IGN, IGP, swisstopo, and the GIS User Community

DRAWN BY/DATE:
TDC 4/10/14
REVIEWED BY/DATE:
SJC 4/27/14
APPROVED BY/DATE:
SJC 6/9/14

BEDROCK TOPOGRAPHY


GROUNDWATER QUALITY ASSESSMENT AND PHASE II HYDROGEOLOGIC INVESTIGATION
BALDWIN ASH POND SYSTEM, BALDWIN ENERGY COMPLEX
10901 BALDWIN ROAD BALDWIN, ILLINOIS 62217

PROJECT NO: 2189

FIGURE NO: 9

NATURAL RESOURCE TECHNOLOGY

Y:\Mapping\Projects\2121289\MXD\HydroGeo_Rpt\Figure 9_Bedrock Topography.mxd Author: tcushman; Date/Time: 6/10/2014, 9:23:44 AM

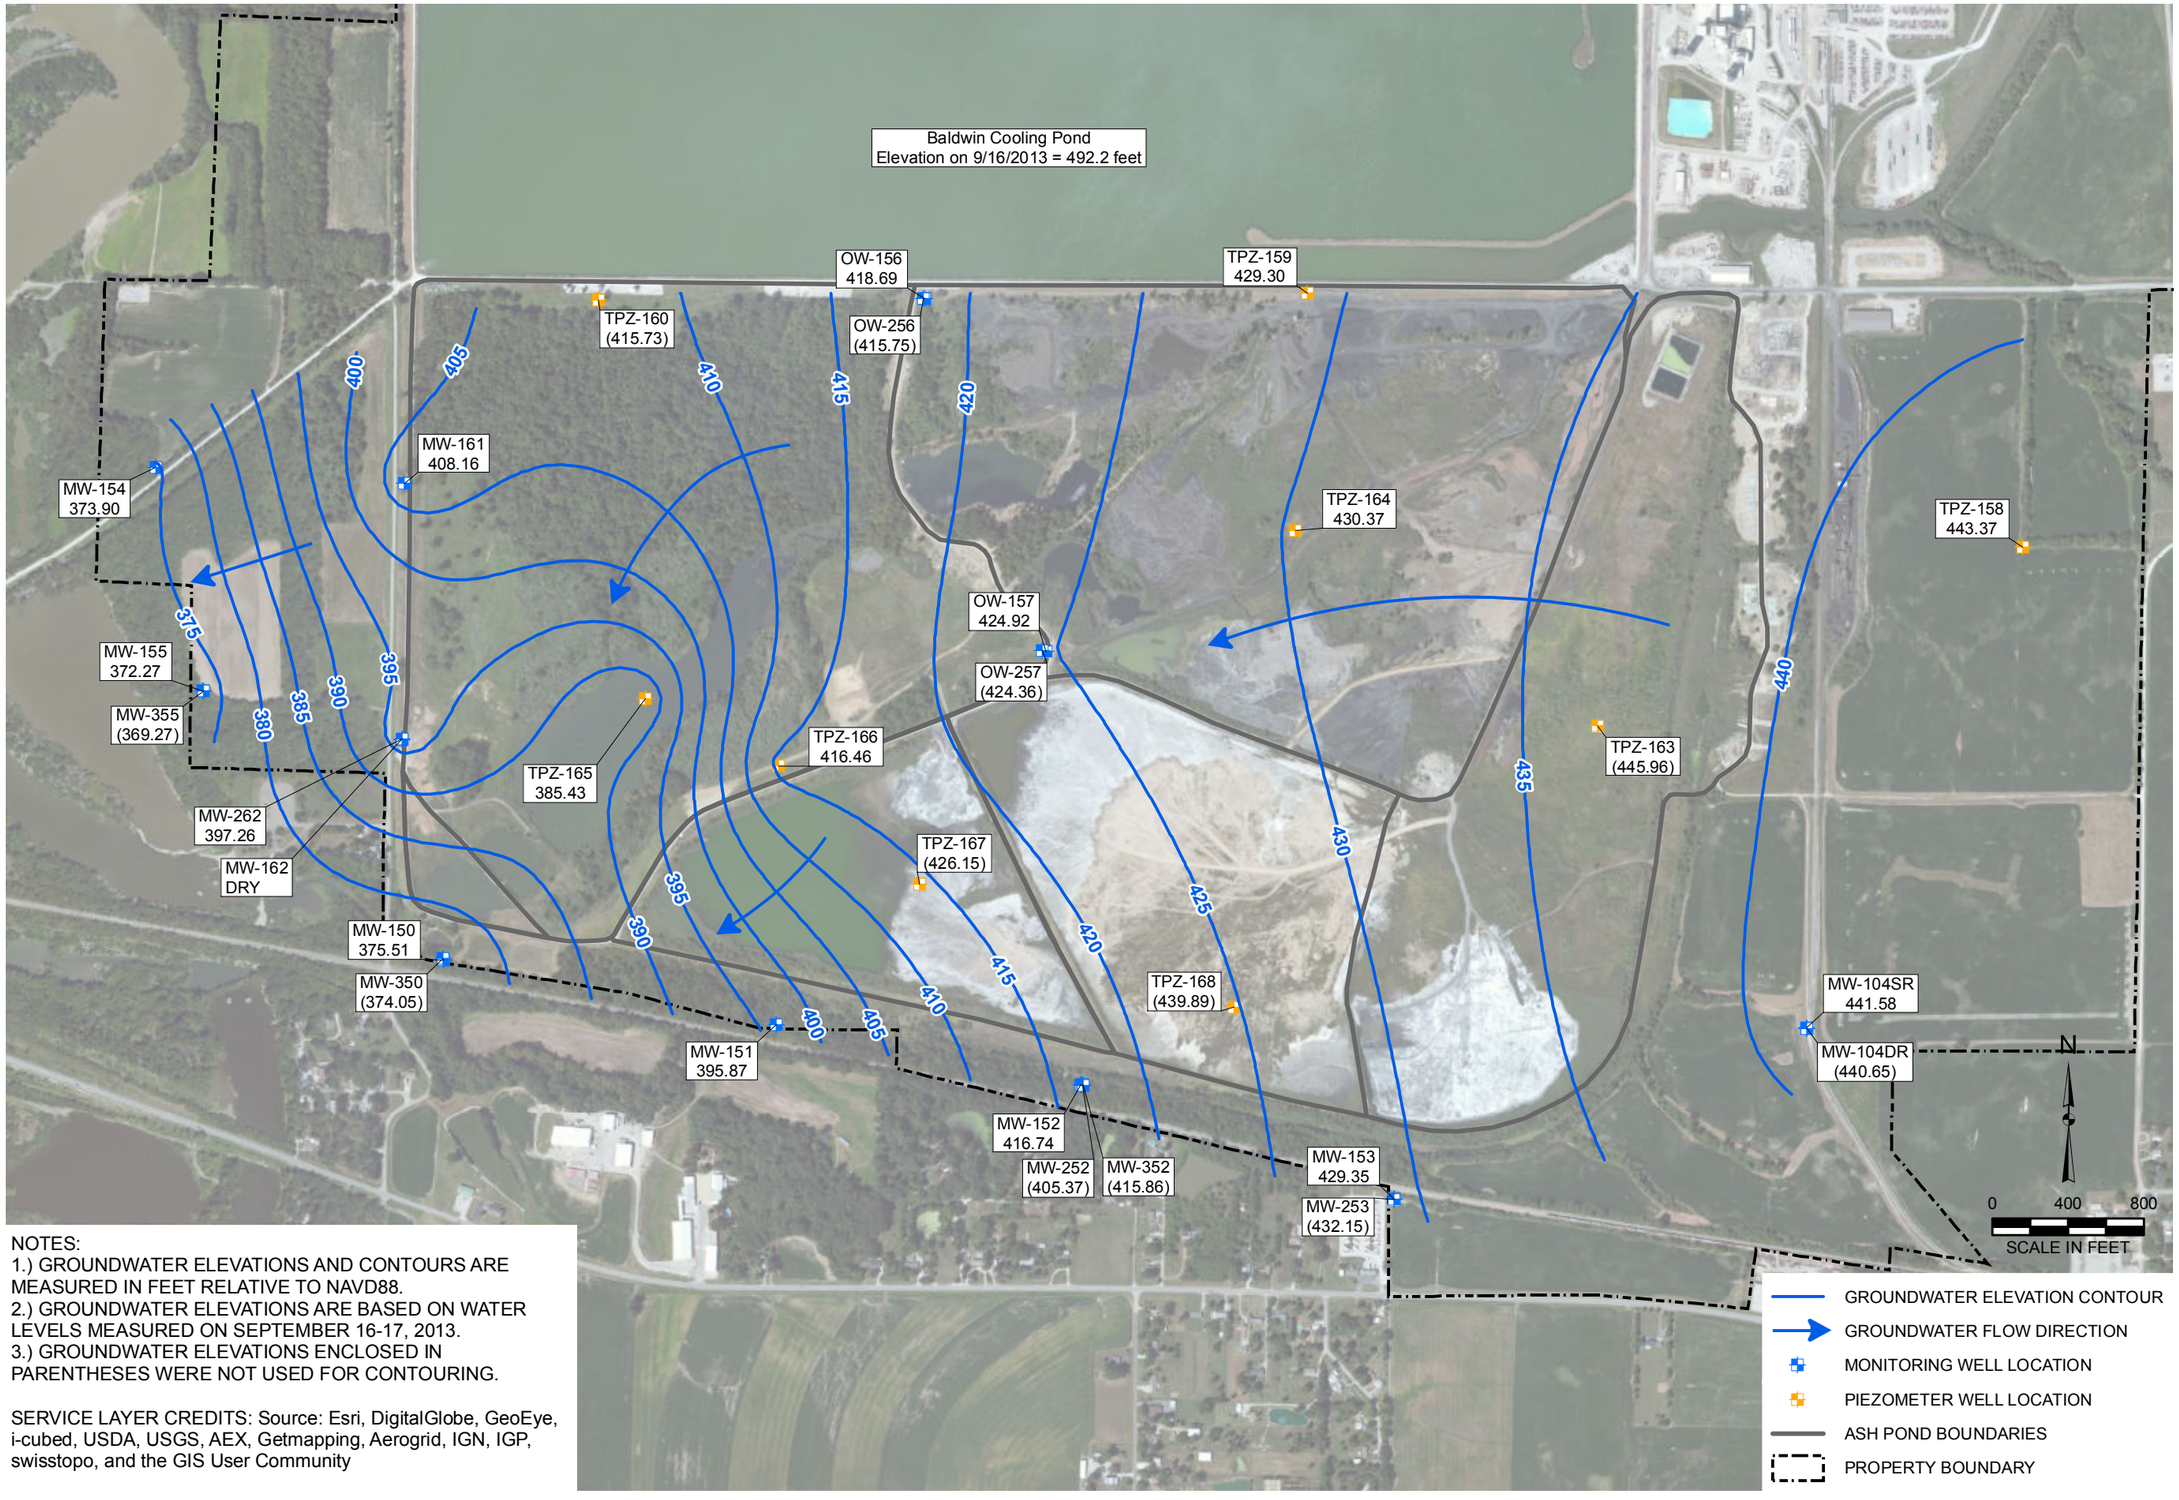

NOTES:
1.) GROUNDWATER ELEVATIONS AND CONTOURS ARE MEASURED IN FEET RELATIVE TO NAVD88.
2.) GROUNDWATER ELEVATIONS ARE BASED ON WATER LEVELS MEASURED ON SEPTEMBER 16-17, 2013.
3.) GROUNDWATER ELEVATIONS ENCLOSED IN PARENTHESES WERE NOT USED FOR CONTOURING.

SERVICE LAYER CREDITS: Source: Esri, DigitalGlobe, GeoEye, i-cubed, USDA, USGS, AEX, Getmapping, Aerogrid, IGN, IGP, swisstopo, and the GIS User Community

DRAWN BY/DATE:
TDC 5/1/14
REVIEWED BY/DATE:
SJC 5/13/14
APPROVED BY/DATE:
SJC 6/9/14

POTENTIOMETRIC SURFACE IN THE UNLITHIFIED DEPOSITS – SEPTEMBER 2013


GROUNDWATER QUALITY ASSESSMENT AND PHASE II HYDROGEOLOGIC INVESTIGATION
BALDWIN ASH POND SYSTEM, BALDWIN ENERGY COMPLEX
10901 BALDWIN ROAD BALDWIN, ILLINOIS 62217

PROJECT NO: 2189

FIGURE NO: 10A

NATURAL RESOURCE TECHNOLOGY

Y:\Mapping\Projects\212189\MXD\HydroGeo_Rpt\Figure 10A_Potentiometric Surface in the Unlithified Deposits_Sept 2013.mxd Author: tcushman; Date/Time: 6/10/2014, 9:26:20 AM

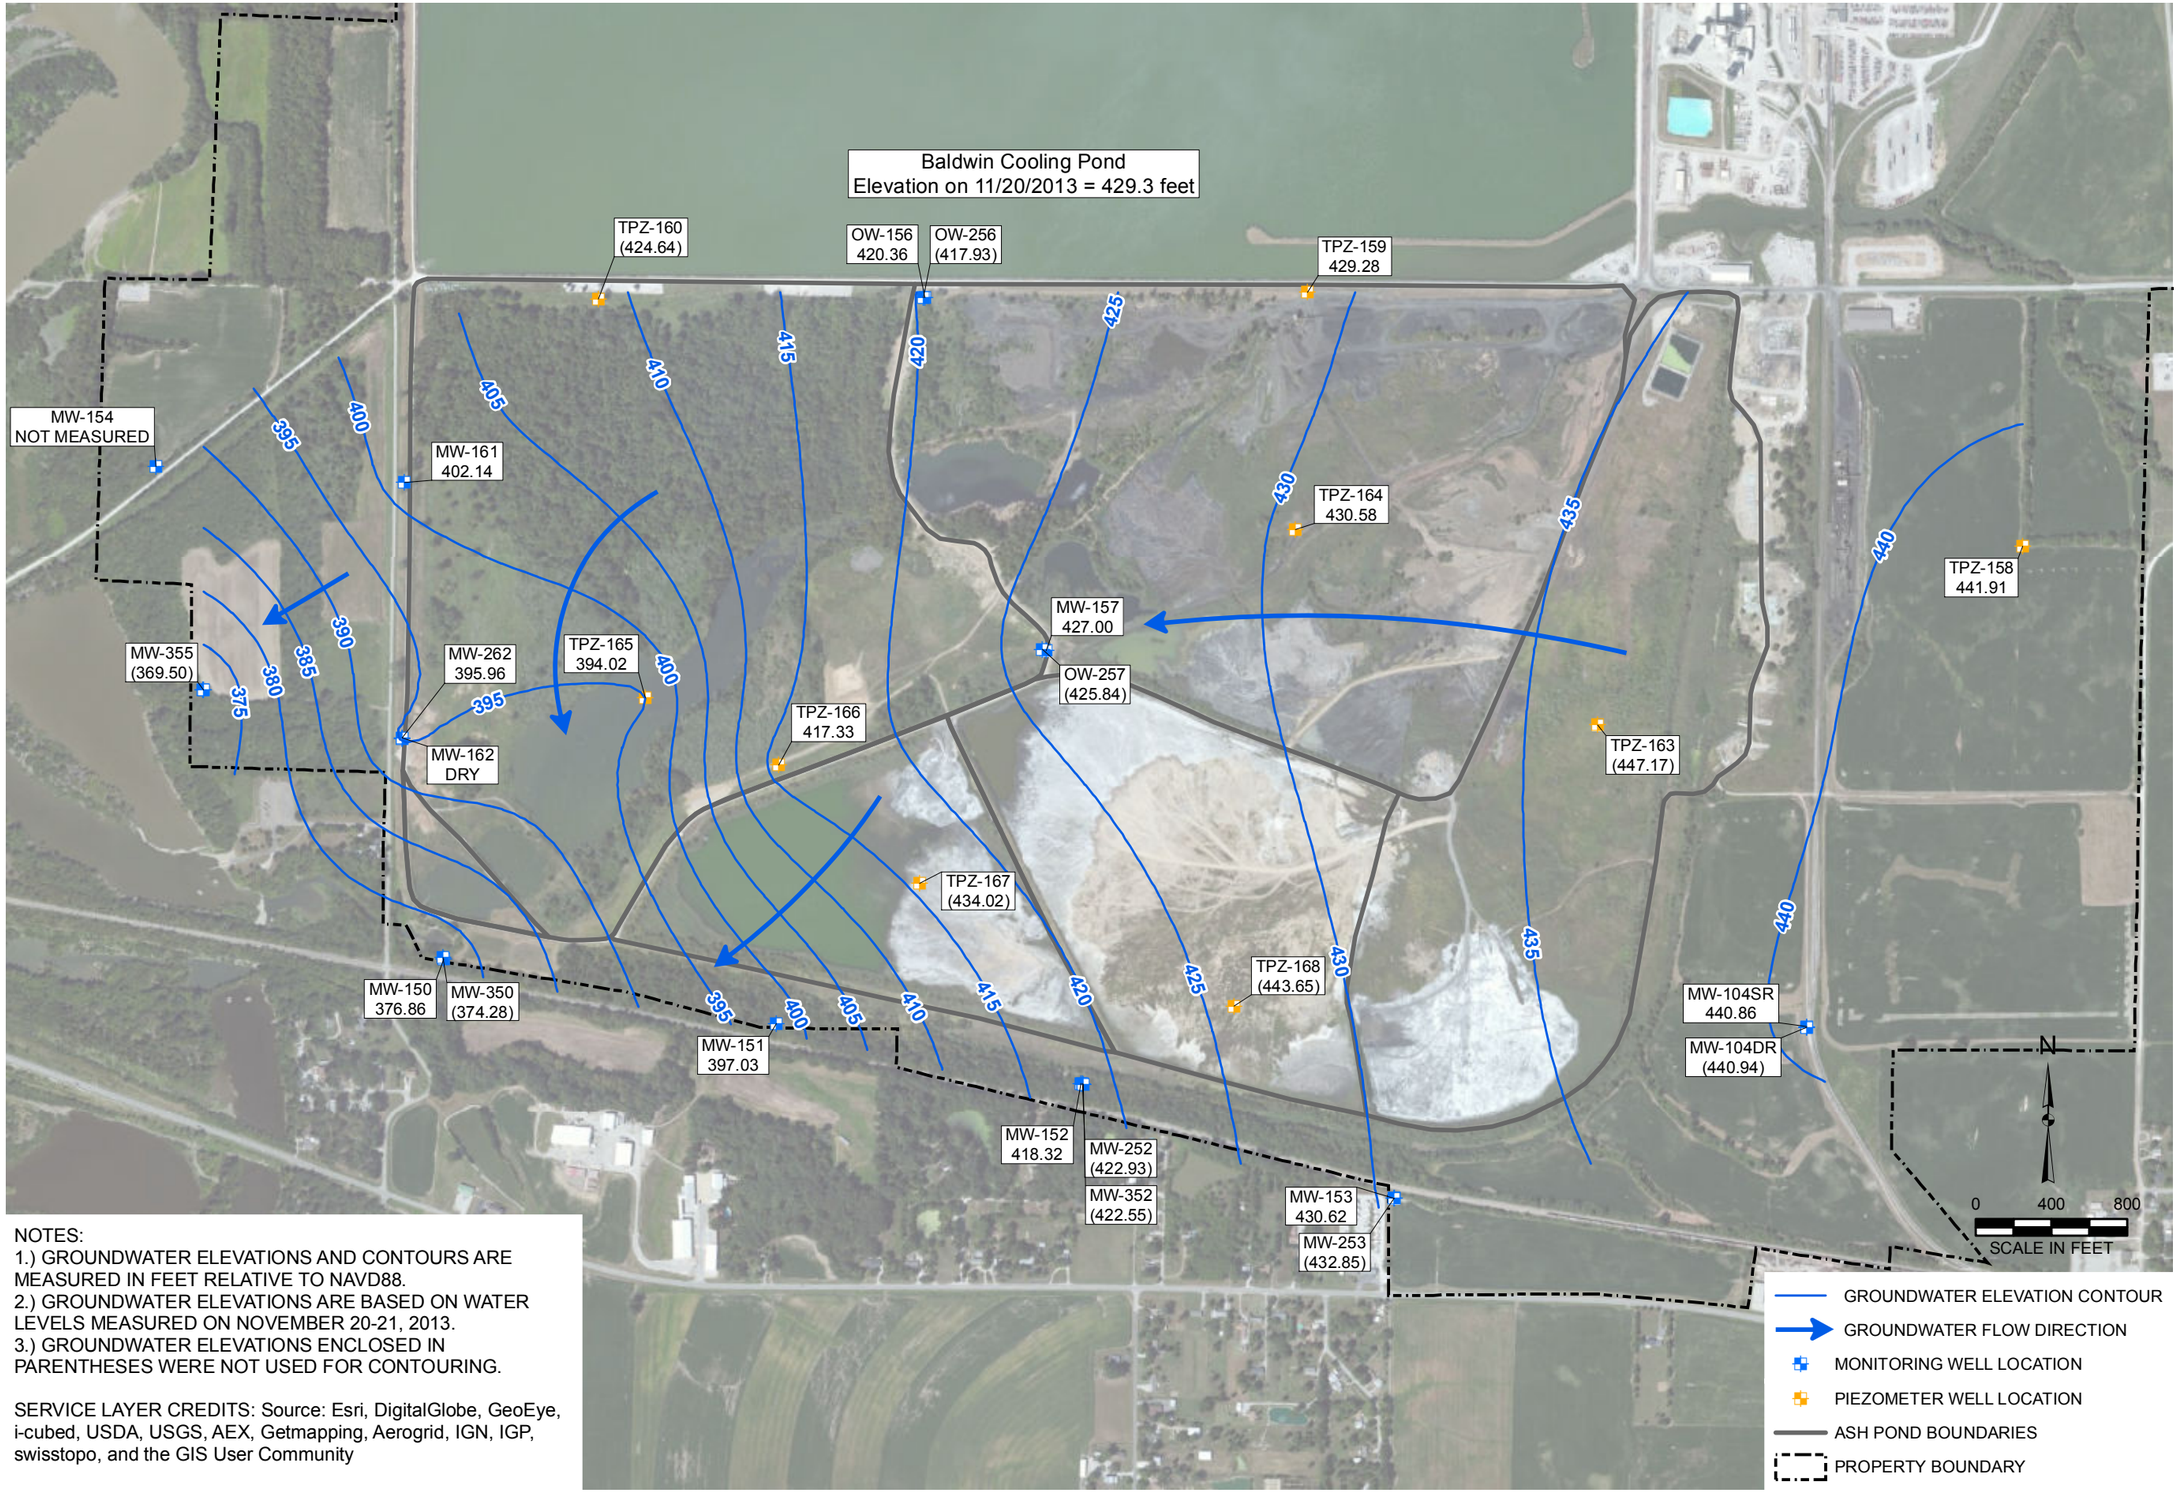

NOTES:
1.) GROUNDWATER ELEVATIONS AND CONTOURS ARE MEASURED IN FEET RELATIVE TO NAVD88.
2.) GROUNDWATER ELEVATIONS ARE BASED ON WATER LEVELS MEASURED ON NOVEMBER 20-21, 2013.
3.) GROUNDWATER ELEVATIONS ENCLOSED IN PARENTHESES WERE NOT USED FOR CONTOURING.

SERVICE LAYER CREDITS: Source: Esri, DigitalGlobe, GeoEye, i-cubed, USDA, USGS, AEX, Getmapping, Aerogrid, IGN, IGP, swisstopo, and the GIS User Community

DRAWN BY/DATE: TDC 5/1/14
REVIEWED BY/DATE: SJC 5/13/14
APPROVED BY/DATE: SJC 6/9/14

POTENTIOMETRIC SURFACE IN THE UNLITHIFIED DEPOSITS – NOVEMBER 2013


GROUNDWATER QUALITY ASSESSMENT AND PHASE II HYDROGEOLOGIC INVESTIGATION
BALDWIN ASH POND SYSTEM, BALDWIN ENERGY COMPLEX
10901 BALDWIN ROAD BALDWIN, ILLINOIS 62217

PROJECT NO: 2189

FIGURE NO: 10B

NATURAL RESOURCE TECHNOLOGY

Y:\Mapping\Projects\2112189\MXD\HydroGeo_Rpt\Figure 10B_Potentiometric Surface in the Unlithified Deposits_Dec 2013.mxd Author: tcushman; Date/Time: 6/10/2014, 9:37:27 AM

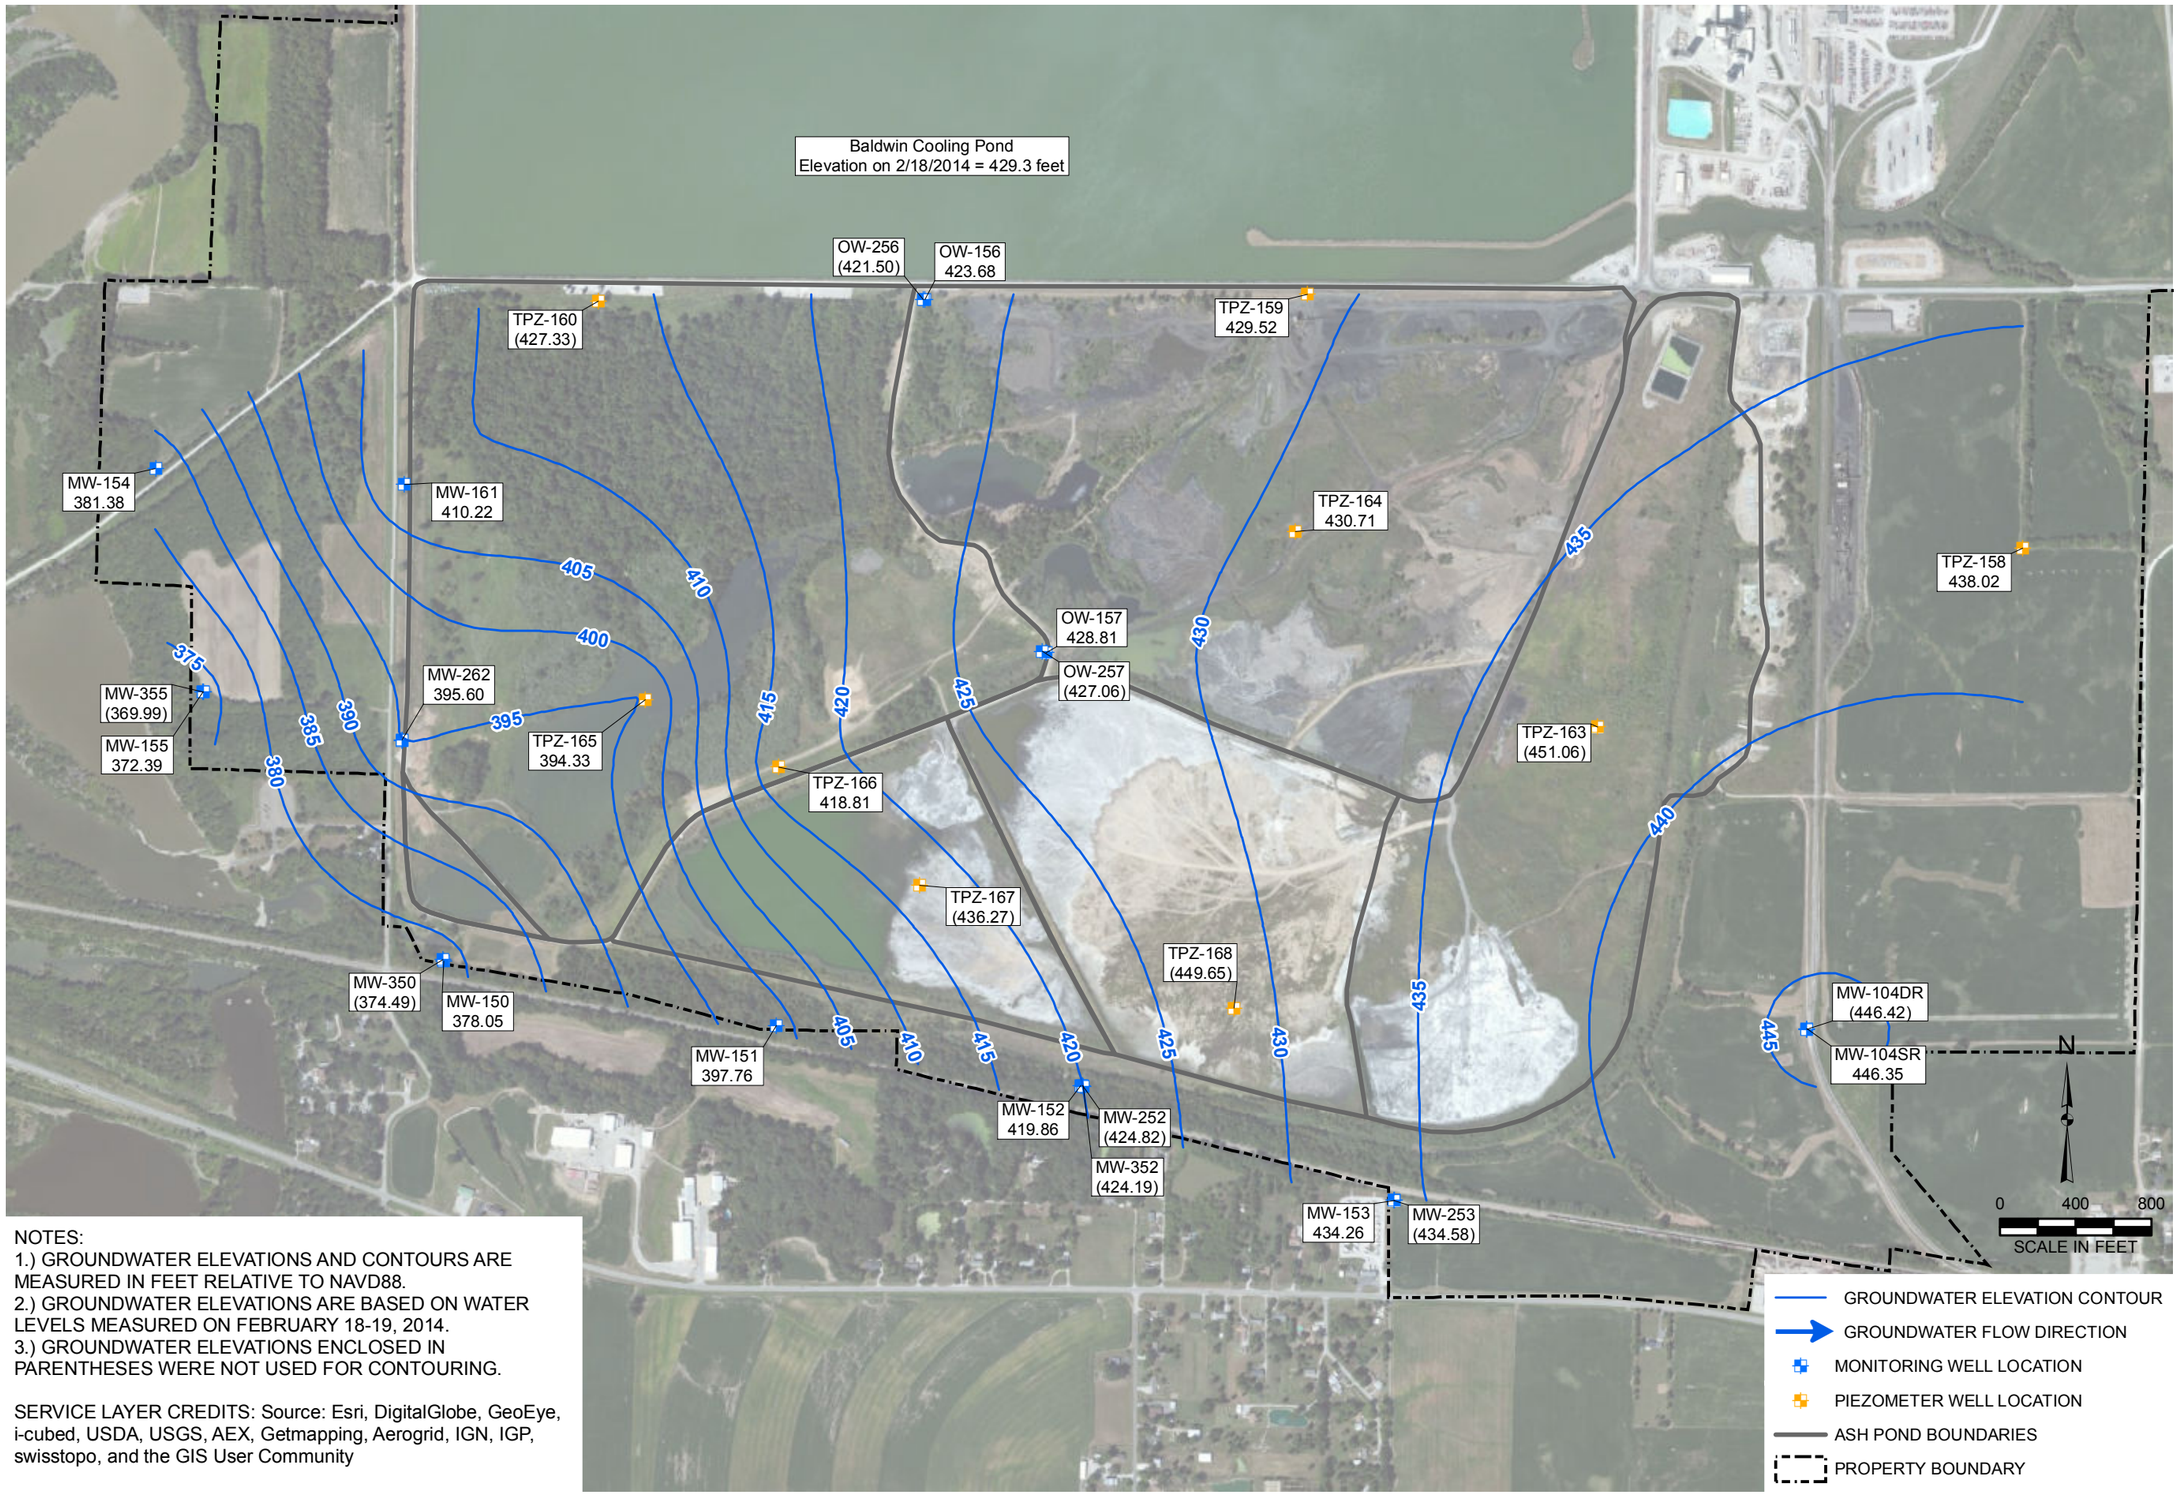

NOTES:
1.) GROUNDWATER ELEVATIONS AND CONTOURS ARE MEASURED IN FEET RELATIVE TO NAVD88.
2.) GROUNDWATER ELEVATIONS ARE BASED ON WATER LEVELS MEASURED ON FEBRUARY 18-19, 2014.
3.) GROUNDWATER ELEVATIONS ENCLOSED IN PARENTHESES WERE NOT USED FOR CONTOURING.

SERVICE LAYER CREDITS: Source: Esri, DigitalGlobe, GeoEye, i-cubed, USDA, USGS, AEX, Getmapping, Aerogrid, IGN, IGP, swisstopo, and the GIS User Community

DRAWN BY/DATE:
TDC 5/1/14
REVIEWED BY/DATE:
SJC 5/13/14
APPROVED BY/DATE:
SJC 6/9/14

POTENTIOMETRIC SURFACE IN THE UNLITHIFIED DEPOSITS – FEBRUARY 2014


GROUNDWATER QUALITY ASSESSMENT AND PHASE II HYDROGEOLOGIC INVESTIGATION
BALDWIN ASH POND SYSTEM, BALDWIN ENERGY COMPLEX
10901 BALDWIN ROAD BALDWIN, ILLINOIS 62217

PROJECT NO: 2189

FIGURE NO: 10C

NATURAL RESOURCE TECHNOLOGY

Y:\Mapping\Projects\2012189\MXD\HydroGeo_Rpt\Figure 10C_Potentiometric Surface in the Unlithified Deposits_Feb 2014.mxd Author: tcushman; Date/Time: 6/10/2014, 9:36:53 AM

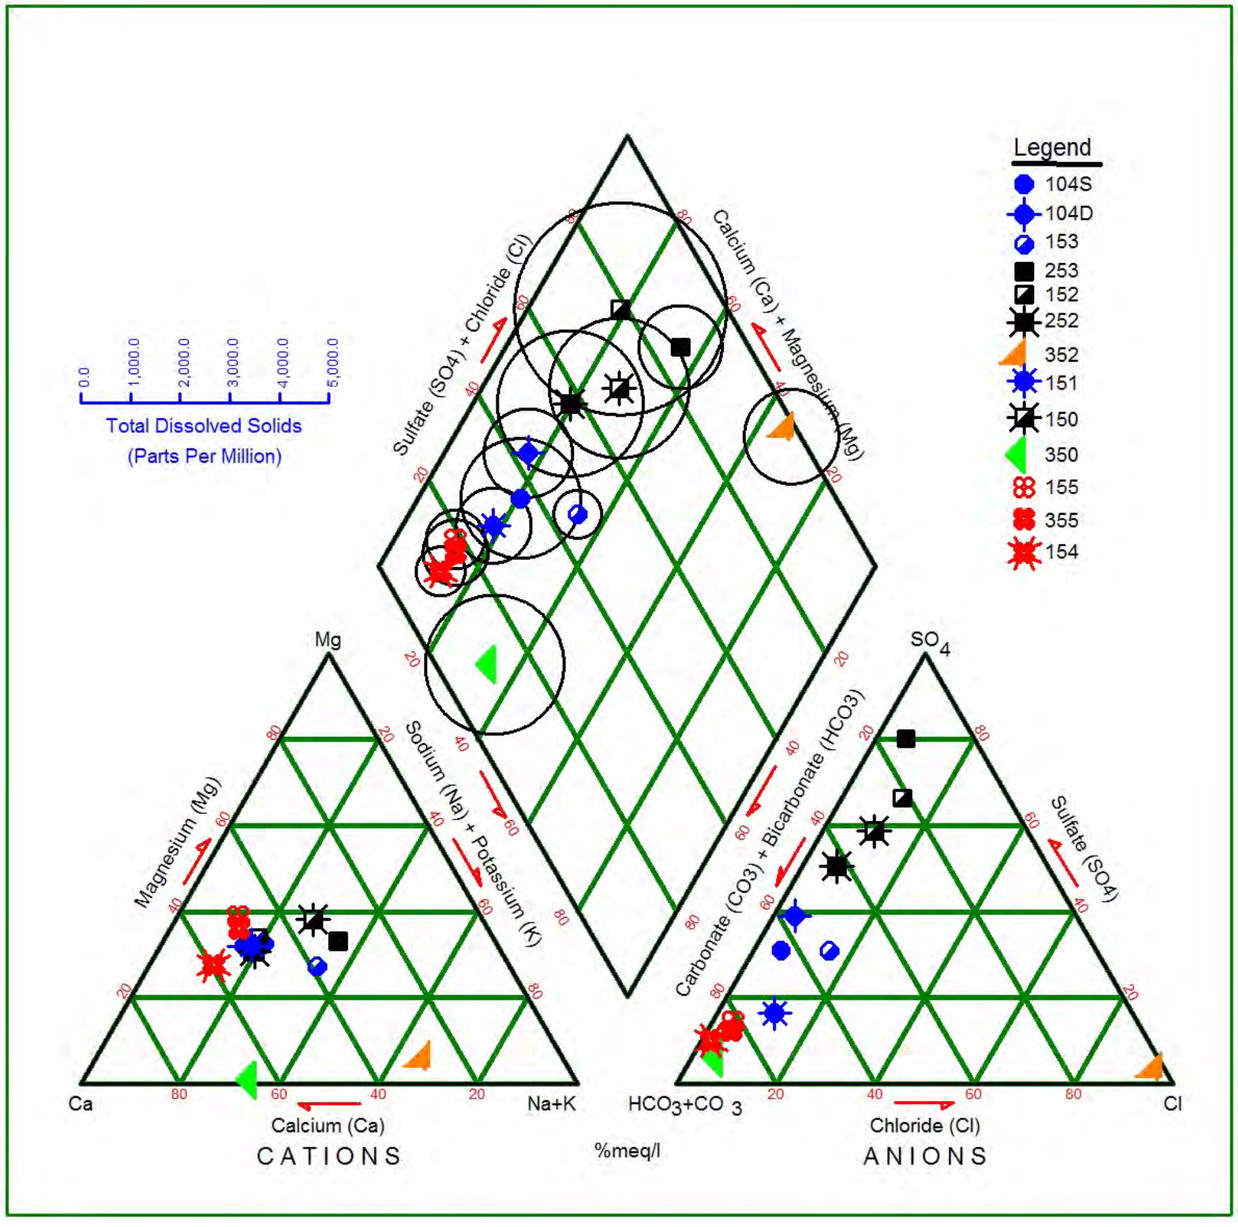

DRAWN BY/DATE:
TDC 4/30/14
REVIEWED BY/DATE:
SJC 4/27/14
APPROVED BY/DATE:
SJC 6/9/14

PIPER DIAGRAM OF MAJOR ION CHEMISTRY IN GROUNDWATER

GROUNDWATER QUALITY ASSESSMENT AND PHASE II HYDROGEOLOGIC INVESTIGATION
BALDWIN ASH POND SYSTEM, BALDWIN ENERGY COMPLEX
10901 BALDWIN ROAD BALDWIN, ILLINOIS 62217

PROJECT NO: 2189

FIGURE NO: 11

NATURAL RESOURCE TECHNOLOGY

Y:\Mapping\Projects\21\2189\MXD\HydroGeo_Rpt\Figure 11-12_Piper-Stiff Diagrams.mxd Author: toushman. Date/Time: 5/15/2014, 9:47:11 AM



mg/L = Milligrams per Liter

Service Layer Credits: Source: Esri, DigitalGlobe, GeoEye, i-cubed, USDA, USGS, AEX, Getmapping, Aerogrid, IGN, IGP, swisstopo, and the GIS User Community

DRAWN BY/DATE:
MDM 5/12/14
REVIEWED BY/DATE:
SJC 5/13/14
APPROVED BY/DATE:
SJC 6/9/14

BORON CONCENTRATION MAP - NOVEMBER 2013

GROUNDWATER QUALITY ASSESSMENT AND PHASE II HYDROGEOLOGIC INVESTIGATION
BALDWIN ASH POND SYSTEM, BALDWIN ENERGY COMPLEX
10901 BALDWIN ROAD BALDWIN, ILLINOIS 62217

PROJECT NO: 2189

FIGURE NO: 12A

NATURAL RESOURCE TECHNOLOGY

Y:\Mapping\Projects\2121189\MXD\HydroGeo_Rpt\Figure 12A_Boron Concentration Map_Nov 2013.mxd Author: toushman: Date/Time: 6/10/2014, 9:40:41 AM



mg/L = Milligrams per Liter

Service Layer Credits: Source: Esri, DigitalGlobe, GeoEye, i-cubed, USDA, USGS, AEX, Getmapping, Aerogrid, IGN, IGP, swisstopo, and the GIS User Community

DRAWN BY/DATE:
MDM 5/12/14
REVIEWED BY/DATE:
SJC 5/13/14
APPROVED BY/DATE:
SJC 6/9/14

BORON CONCENTRATION MAP - FEBRUARY 2014

GROUNDWATER QUALITY ASSESSMENT AND PHASE II HYDROGEOLOGIC INVESTIGATION
BALDWIN ASH POND SYSTEM, BALDWIN ENERGY COMPLEX
10901 BALDWIN ROAD BALDWIN, ILLINOIS 62217

PROJECT NO: 2189

FIGURE NO: 12B

NATURAL RESOURCE TECHNOLOGY

Y:\Mapping\Projects\2121189\MXD\HydroGeo_Rpt\Figure 12B_Boron Concentration Map Feb 2014.mxd Author: toushman: Date/Time: 6/10/2014, 9:41:35 AM



mg/L = Milligrams per Liter

Service Layer Credits: Source: Esri, DigitalGlobe, GeoEye, i-cubed, USDA, USGS, AEX, Getmapping, Aerogrid, IGN, IGP, swisstopo, and the GIS User Community

DRAWN BY/DATE:
MDM 5/12/14
REVIEWED BY/DATE:
SJC 5/13/14
APPROVED BY/DATE:
SJC 6/9/14

SULFATE CONCENTRATION MAP - NOVEMBER 2013

GROUNDWATER QUALITY ASSESSMENT AND PHASE II HYDROGEOLOGIC INVESTIGATION
BALDWIN ASH POND SYSTEM, BALDWIN ENERGY COMPLEX
10901 BALDWIN ROAD BALDWIN, ILLINOIS 62217

PROJECT NO: 2189

FIGURE NO: 12C

NATURAL RESOURCE TECHNOLOGY

Y:\Mapping\Projects\2\2189\MXD\HydroGeo_Rpt\Figure 12C_Sulfate Concentration Map Dec 2013.mxd Author: tcushman; Date/Time: 6/10/2014, 9:42:32 AM



mg/L = Milligrams per Liter

Service Layer Credits: Source: Esri, DigitalGlobe, GeoEye, i-cubed, USDA, USGS, AEX, Getmapping, Aerogrid, IGN, IGP, swisstopo, and the GIS User Community

DRAWN BY/DATE:
MDM 5/12/14
REVIEWED BY/DATE:
SJC 5/13/14
APPROVED BY/DATE:
SJC 6/9/14

SULFATE CONCENTRATION MAP - FEBRUARY 2014

GROUNDWATER QUALITY ASSESSMENT AND PHASE II HYDROGEOLOGIC INVESTIGATION
BALDWIN ASH POND SYSTEM, BALDWIN ENERGY COMPLEX
10901 BALDWIN ROAD BALDWIN, ILLINOIS 62217

PROJECT NO: 2189

FIGURE NO: 12D

NATURAL RESOURCE TECHNOLOGY

Y:\Mapping\Projects\2112189\MXD\HydroGeo_Rpt\Figure 12D_Sulfate Concentration Map Feb 2014.mxd Author: tcushman; Date/Time: 6/10/2014, 9:43:16 AM



mg/L = Milligrams per Liter

Service Layer Credits: Source: Esri, DigitalGlobe, GeoEye, i-cubed, USDA, USGS, AEX, Getmapping, Aerogrid, IGN, IGP, swisstopo, and the GIS User Community

DRAWN BY/DATE:
MDM 5/12/14
REVIEWED BY/DATE:
SJC 5/13/14
APPROVED BY/DATE:
SJC 6/9/14

TDS CONCENTRATION MAP - NOVEMBER 2013

GROUNDWATER QUALITY ASSESSMENT AND PHASE II HYDROGEOLOGIC INVESTIGATION
BALDWIN ASH POND SYSTEM, BALDWIN ENERGY COMPLEX
10901 BALDWIN ROAD BALDWIN, ILLINOIS 62217

PROJECT NO: 2189

FIGURE NO: 12E

NATURAL RESOURCE TECHNOLOGY

Y:\Mapping\Projects\2121189\MXD\HydroGeo_Rpt\Figure 12E_TDS Concentration Map nOV 2013.mxd Author: tcushman: Date/Time: 6/10/2014, 9:44:02 AM



mg/L = Milligrams per Liter

Service Layer Credits: Source: Esri, DigitalGlobe, GeoEye, i-cubed, USDA, USGS, AEX, Getmapping, Aerogrid, IGN, IGP, swisstopo, and the GIS User Community

DRAWN BY/DATE: MDM 5/12/14
REVIEWED BY/DATE: SJC 5/13/14
APPROVED BY/DATE: SJC 6/9/14

TDS CONCENTRATION MAP - FEBRUARY 2014

GROUNDWATER QUALITY ASSESSMENT AND PHASE II HYDROGEOLOGIC INVESTIGATION
BALDWIN ASH POND SYSTEM, BALDWIN ENERGY COMPLEX
10901 BALDWIN ROAD BALDWIN, ILLINOIS 62217

PROJECT NO: 2189

FIGURE NO: 12F

NATURAL RESOURCE TECHNOLOGY

Y:\Mapping\Projects\2189\MXD\HydroGeo_Rpt\Figure 12F_TDS Concentration Map Feb 2014.mxd Author: tcushman; Date/Time: 6/10/2014, 9:44:39 AM

TABLES

Well Number	Year Constructed	Driller	Gradient Position[1]	Well Top Elevation	Ground Elevation	Screen Top Depth (BGS)	Screen Bottom Depth (BGS)	Screen Top Elevation	Screen Bottom Elevation	Bottom of Boring Elevation	Slotted Screen Length	Screen Diameter (Inches)	Well Depth from Ground Surface	Well Depth from Top of Casing	Total Boring Depth	Monitored Hydrogeologic Unit
MW-104S[A]	Nov 1990	Burlington	u	455.27	452.69	4.86	14.86	447.83	437.83	438	10.00	2.0	14.86	17.44	15.0	2
MW-104D[A]	Nov 1990	Burlington	u	455.29	452.85	19.38	29.38	433.47	423.47	418	10.00	2.0	29.38	31.85	35.0	2
MW-154	Sept 2010	Terra Drill	d	387.76	384.99	7.52	12.15	377.47	372.84	372.24	4.63	2.0	12.66	15.43	12.8	2
MW-155	Sept 2010	Terra Drill	d	393.55	390.62	10.30	19.94	380.32	370.68	370.17	9.64	2.0	20.45	23.38	20.5	2
MW-355	Sept 2010	Terra Drill	d	393.69	390.82	27.40	32.03	363.42	358.79	358.28	4.63	2.0	32.54	35.41	32.6	3
MW-150	Sept 2010	Terra Drill	d	396.54	393.84	15.02	24.66	378.82	369.18	368.67	9.64	2.0	25.17	27.87	25.2	2
MW-350	Sept 2010	Terra Drill	d	396.80	394.11	41.59	46.22	352.52	347.89	347.38	4.63	2.0	46.62	49.31	46.7	3
MW-151	Sept 2010	Terra Drill	d	399.96	397.22	6.14	15.78	391.08	381.44	375.72	9.64	2.0	16.29	19.03	21.5	2
MW-152	Sept 2010	Terra Drill	d	424.99	422.18	7.46	16.71	415.11	405.47	404.48	9.64	2.0	17.22	20.03	17.7	2
MW-252	Sept 2010	Terra Drill	d	425.07	422.27	44.40	49.03	377.87	373.24	372.73	4.63	2.0	49.54	52.34	49.5	3
MW-352	Sept 2010	Terra Drill	d	425.04	422.36	67.90	72.53	354.46	349.83	348.56	4.63	2.0	73.04	75.72	73.8	3
MW-153	Sept 2010	Terra Drill	d	445.67	442.77	10.35	19.99	432.42	422.78	422.27	9.64	2.0	20.50	23.40	20.5	2
MW-253	Sept 2010	Terra Drill	d	445.84	442.70	29.86	34.49	412.84	408.21	407.70	4.63	2.0	35.04	38.18	35.0	2
MW-104SR	July 2011	Terra Drill	u	455.54	452.52	4.76	14.78	447.76	437.74	437.52	9.40	2.0	15.00	18.02	15.0	2
MW-104DR	July 2011	Terra Drill	u	455.62	452.62	23.18	28.23	429.44	424.39	417.62	4.52	2.0	28.45	31.45	35.0	2
OW-156	Sept 2010	Terra Drill	m	427.87	425.14	7.88	17.21	417.26	407.93	407.42	9.33	2.0	17.70	20.43	17.7	2
OW-157	Sept 2010	Terra Drill	m	432.64	429.90	7.80	17.13	422.10	412.77	412.26	9.33	2.0	17.64	20.38	17.6	2
MW-161	Aug 2013	Bulldog Drilling	d	431.27	428.74	23.33	32.78	405.41	395.96	384.0	9.45	2.0	33.35	35.88	44.7	2
MW-162	Aug 2013	Bulldog Drilling	d	433.20	430.83	15.88	25.33	414.95	405.50	404.9	9.45	2.0	25.90	28.27	25.9	2
MW-262	Aug 2013	Bulldog Drilling	d	433.21	430.86	42.13	46.63	388.73	384.23	379.9	4.50	2.0	47.21	49.56	51.0	2
OW-256	Aug 2013	Bulldog Drilling	m	427.70	425.20	27.99	32.49	397.21	392.71	389.2	4.50	2.0	33.07	35.57	36.0	2
OW-257	Aug 2013	Bulldog Drilling	m	431.02	428.17	33.98	38.48	394.19	389.69	388.6	4.50	2.0	39.06	41.91	39.6	2
TPZ-158	Aug 2013	Bulldog Drilling	u	456.26	453.26	9.22	18.28	444.04	434.98	434.3	9.06	1.25	18.86	21.86	19.0	2
TPZ-159	Aug 2013	Bulldog Drilling	m	447.64	444.69	19.95	29.01	424.74	415.68	394.7	9.06	1.25	29.59	32.54	50.0	2
TPZ-160	Aug 2013	Bulldog Drilling	m	431.49	428.59	9.76	18.82	418.83	409.77	393.6	9.06	1.25	19.40	22.30	35.0	2
TPZ-163	Aug 2013	Bulldog Drilling	m	458.41	455.51	8.63	18.13	446.88	437.38	410.5	9.50	2.0	18.68	21.58	45.0	1
TPZ-164	Aug 2013	Bulldog Drilling	m	435.10	432.50	5.18	9.68	427.32	422.82	422.2	4.50	2.0	10.26	12.86	10.3	1
TPZ-165	Aug 2013	Bulldog Drilling	m	398.85	396.10	7.76	16.82	388.34	379.28	378.7	9.06	1.25	17.40	20.15	17.4	1 / 2
TPZ-166	Aug 2013	Bulldog Drilling	m	425.18	422.33	15.25	24.70	407.08	397.63	396.8	9.45	2.0	25.27	28.12	25.5	2
TPZ-167	Aug 2013	Bulldog Drilling	m	441.38	438.63	21.44	30.94	417.19	407.69	389.9	9.50	2.0	31.51	34.26	48.8	1
TPZ-168	Aug 2013	Bulldog Drilling	m	457.53	454.93	15.76	25.26	439.17	429.67	384.9	9.50	2.0	25.81	28.41	70.0	1

Notes:

All depth and elevation measurements are in feet. Elevations as measured at time of installation.

[1] u = upgradient, d = downgradient, m = midgradient, L = leachate well screened within coal combustion waste

[A] Sealed and abandoned on 7/26/11 in accordance with regulations of the Illinois Department of Public Health (IDPH).

All wells constructed with 10-slot pre-pack screens except for OW156, OW157, MW-161, MW-162, and TPZ-166.

Bulldog Drilling Bulldog Drilling, LLC

Burlington Burlington Environmental, Inc.

Terra Drill Terra Drill, Inc.

Table 2. Groundwater, Leachate, and Surface-Water Levels and Elevations

Groundwater Quality Assessment and Phase II Hydrogeologic Investigation - Baldwin Ash Pond System
Baldwin Energy Complex, Baldwin, Illinois

Monitoring Well, Piezometer and Surface Water Points	Ground Surface Elevation (feet NGVD)	Measuring Point Elevation (feet NGVD)	Gradient Position[1]	State Planar Coordinate Location (feet)		Location		Groundwater or Leachate Depth (feet below LS)			Groundwater or Leachate Elevation (feet NGVD)		
				Lambert X	Lambert Y	Latitude	Longitude	9/16-17/2013	11/20-21/2013	02/18-19/2014	9/16-17/2013	11/20-21/2013	02/18-19/2014
MW-104SR	452.52	455.54	u	2386609	554205	38°11'18.07"N	89°51'12.37"W	10.94	11.66	6.17	441.58	440.86	446.35
MW-104DR	452.62	455.62	u	2386609	554201	38°11'18.03"N	89°51'12.37"W	11.97	11.68	6.20	440.65	440.94	446.42
MW-150	393.84	396.54	d	2379413	554563	38°11'21.85"N	89°52'42.49"W	18.33	16.98	15.79	375.51	376.86	378.05
MW-350	394.11	396.80	d	2379410	554568	38°11'21.90"N	89°52'42.52"W	20.06	19.83	19.62	374.05	374.28	374.49
MW-151	397.22	399.96	d	2381171	554221	38°11'18.42"N	89°52'20.47"W	1.35	0.19	-0.54	395.87	397.03	397.76
MW-152	422.18	424.99	d	2382779	553906	38°11'15.25"N	89°52'00.35"W	5.44	3.86	2.32	416.74	418.32	419.86
MW-252	422.27	425.07	d	2382784	553904	38°11'15.23"N	89°52'00.28"W	16.90	-0.66	-2.55	405.37	422.93	424.82
MW-352	422.36	425.04	d	2382789	553901	38°11'15.19"N	89°52'00.23"W	6.50	-0.19	-1.83	415.86	422.55	424.19
MW-153	442.77	445.67	d	2384435	553298	38°11'09.18"N	89°51'39.64"W	13.42	12.15	8.51	429.35	430.62	434.26
MW-253	442.70	445.84	d	2384430	553298	38°11'09.19"N	89°51'39.69"W	10.55	9.85	8.12	432.15	432.85	434.58
MW-154	384.99	387.76	d	2377892	557163	38°11'47.60"N	89°53'01.44"W	11.09	>15.43 (dry)	3.61	373.90	below 372.33	381.38
MW-155	390.62	393.55	d	2378141	555983	38°11'35.93"N	89°52'58.36"W	18.35	>23.38 (dry)	18.23	372.27	below 370.17	372.39
MW-355	390.82	393.69	d	2378145	555980	38°11'35.91"N	89°52'58.33"W	21.55	21.32	20.83	369.27	369.50	369.99
OW-156	425.14	427.87	m	2381953	558055	38°11'56.29"N	89°52'10.53"W	6.45	4.78	1.46	418.69	420.36	423.68
OW-256	425.20	427.70	m	2381947	558054	38°11'56.28"N	89°52'10.60"W	9.45	7.27	3.70	415.75	417.93	421.50
OW-157	429.90	432.64	m	2382593	556189	38°11'37.82"N	89°52'02.58"W	4.98	2.90	1.09	424.92	427.00	428.81
OW-257	428.17	431.02	m	2382572	556198	38°11'37.91"N	89°52'02.84"W	3.81	2.33	1.11	424.36	425.84	427.06
MW-161	428.74	431.27	d	2379206	557078	38°11'46.71"N	89°52'44.97"W	20.58	26.60	18.52	408.16	402.14	410.22
MW-162	430.83	433.20	d	2379193	555725	38°11'33.34"N	89°52'45.19"W	>25.90 (dry)	>25.90 (dry)	>25.90 (dry)	below 404.93	below 404.93	below 404.93
MW-262	430.86	433.21	d	2379193	555729	38°11'33.38"N	89°52'45.19"W	33.60	34.90	35.26	397.26	395.96	395.60
TPZ-158	453.26	456.26	u	2387752	556741	38°11'43.11"N	89°50'57.95"W	9.89	11.35	15.24	443.37	441.91	438.02
TPZ-159	444.69	447.64	m	2383974	558081	38°11'56.48"N	89°51'45.21"W	15.39	15.41	15.17	429.30	429.28	429.52
TPZ-160	428.59	431.49	m	2380230	558046	38°11'56.26"N	89°52'32.11"W	12.86	3.95	1.26	415.73	424.64	427.33
TPZ-163 [L]	455.51	458.41	m	2385507	555798	38°11'33.86"N	89°51'26.10"W	9.55	8.34	4.45	445.96	447.17	451.06
TPZ-164 [L]	432.50	435.10	m	2383909	556829	38°11'44.11"N	89°51'46.07"W	2.13	1.92	1.79	430.37	430.58	430.71
TPZ-165 [L]	396.10	398.85	m	2380478	555940	38°11'35.43"N	89°52'29.08"W	10.67	2.08	1.77	385.43	394.02	394.33
TPZ-166	422.33	425.18	m	2381183	555587	38°11'31.92"N	89°52'20.27"W	5.87	5.00	3.52	416.46	417.33	418.81
TPZ-167 [L]	438.63	441.38	m	2381925	554963	38°11'25.72"N	89°52'11.00"W	12.48	4.61	2.36	426.15	434.02	436.27
TPZ-168 [L]	454.93	457.53	m	2383585	554314	38°11'19.25"N	89°51'50.24"W	15.04	11.28	5.28	439.89	443.65	449.65
Baldwin Lake	na	na	na	na	na	na	na	na	na	na	429.2[2]	429.3[3]	429.3[4]

Notes:
All depth and elevation measurements are in feet.

1	u = upgradient, d = downgradient, m = midgradient
2, 3, 4	As measured on September 16, 2013; November 20, 2013; February 18, 2014.
L	Piezometers measuring leachate depths and elevations.
na	Not Applicable.
LS	Land Surface.
- (negative)	Indicates groundwater level is above ground surface.
	Reported water level either not static, erroneously measured, or mis-transcribed.

Table 3. Field and Laboratory Groundwater Monitoring Parameters

Groundwater Quality Assessment and Phase II Hydrogeologic Investigation - Baldwin Ash Pond System
Baldwin Energy Complex; Baldwin, Illinois

Field Parameters			**Analysis Method[Phase I]**	**Analysis Method[Phase II]**
Groundwater Elevation		in-situ	Electronic Water Level Indicator	Electronic Water Level Indicator
pH, Field	[1]	in-situ	SM 21st ed. 4500-H^+	SW-846 9040B
Specific Conductance, Field		in-situ	SM 21st ed. 2520-B	SW-846-9050A
Temperature, Field		in-situ	SM 21st ed. 2550 B	SM 21st ed. 2550 B
General Chemistry Parameters			**Analysis Method[Phase I]**	**Analysis Method[Phase II]**
Alkalinity, total (CaCO3)	[2]	dissolved	EPA 310.1	- -
Chloride	[1]	dissolved	ASTM 4500-D	SW-846 9251
Total Cyanide	[1]	total	SW-846 9012A	- -
Fluoride	[1]	dissolved	EPA Method 74	- -
Nitrate as N	[1]	dissolved	SM 21st ed. 4500-NO_3 E	- -
Sulfate	[1]	dissolved	SM 21st ed. 4500-SO_4 E	SW-846 9036
Total Dissolved Solids	[1]	dissolved	SM 21st ed 2540 C	SM 21st ed 2540 C
METALS[3]			**Analysis Method[Phase I]**	**Analysis Method[Phase II]**
Antimony	[1]	dissolved	EPA Method 200.7	- -
Arsenic	[1]	dissolved	EPA Method 200.7	- -
Barium	[1]	dissolved	EPA Method 200.7	- -
Beryllium	[1]	dissolved	EPA Method 200.7	- -
Boron	[1]	dissolved	EPA Method 200.7	SW-846 3005A, 6010B by ICP
Cadmium	[1]	dissolved	EPA Method 200.7	- -
Calcium	[2]	dissolved	EPA Method 200.7	- -
Chromium	[1]	dissolved	EPA Method 200.7	- -
Cobalt	[1]	dissolved	EPA Method 200.7	- -
Copper	[1]	dissolved	EPA Method 200.7	- -
Iron	[1]	dissolved	EPA Method 200.7	SW-846 3005A, 6010B by ICP
Lead	[1]	dissolved	EPA Method 200.7	- -
Magnesium	[2]	dissolved	EPA Method 200.7	- -
Manganese	[1]	dissolved	EPA Method 200.7	SW-846 3005A, 6010B by ICP
Mercury	[1]	dissolved	EPA Method 200.7	- -
Nickel	[1]	dissolved	EPA Method 200.7	- -
Potassium	[2]	dissolved	EPA Method 200.7	- -
Selenium	[1]	dissolved	EPA Method 200.7	- -
Silver	[1]	dissolved	EPA Method 200.7	- -
Sodium	[2]	dissolved	EPA Method 200.7	- -
Thallium	[1]	dissolved	EPA Method 200.7	- -
Zinc	[1]	dissolved	EPA Method 200.7	- -

Notes:

- - parameter not analyzed for the Phase II groundwater quality assessment and hydrogeologic investigation.

[1] Groundwater quality parameters for Class I: Potable Resource Groundwater (IAC 35 Part 620 Section 410).

[2] Supplemental groundwater parameters for major anion and cation analyses. Quarter 1, 2011 - Q4, 2012.

[3] Samples field filtered through a 0.45 micron filter.

Table 4. Groundwater Quality Data Summary from Initial Hydrogeologic Investigation: 2010 - 2012

Groundwater Quality Assessment and Phase II Hydrogeologic Investigation - Baldwin Ash Pond System
Baldwin Energy Complex; Baldwin, Illinois

Parameter	Method Used	Units	Class I Standard	MW104S/SR						MW104D/DR					
Date				11/16/10	03/23/11	06/07/11	09/13/11	12/08/11	03/08/12	11/16/10	03/23/11	06/07/11	09/13/11	12/08/11	03/08/12
pH-field	SM 21st ed. 4500-H^+	s.u.	6.5-9.0	6.58	6.55	6.50	**6.44**	6.90	6.88	6.98	7.01	6.88	6.71	6.79	7.65
Elevation		ft.	- -	441.47	448.10	446.22	441.89	447.06	446.65	441.54	448.04	446.24	441.66	446.78	446.36
Spec Cond-field	SM 21st ed. 2520-B	micromhos/cm	ns	1,550	1,142	1,290	1,286	1,405	1,521	1,226	1,176	1,213	1,164	1,127	1,094
Temp-field	SM 21st ed. 2550	C°	ns	11.79	15.9	21.8	19.9	12.28	10.1	14.96	16.7	16.8	16.0	13.74	11.3
Sulfate (t)	SM 21st ed. 4500-SO_4 E	mg/L	400.0	148	169	114	164	237	140	245	241	250	225	222	214
Chloride (d)	ASTM D512-04 C	mg/L	200.0	33.7	56	59	32	31	34	15.7	17	19	18	18	24
Fluoride (d)	EPA method 74	mg/L	4.0	0.629	0.40	0.56	0.54	0.523	0.549	0.469	0.422	0.379	0.370	0.400	0.310
Nitrate (d)	SM 21st ed. 4500-NO_3 D	mg/L	10.0	<0.050	<0.050	0.067	0.37	0.14	0.09	0.0697	0.067	<0.050	0.071	0.060	0.550
TDS	SM 21st ed 2540 C	mg/L	1200	943	742	824	909	965	886	785	801	776	768	739	724
Alkalinity (t)	EPA 375.4	mg/L	ns	------	446	550	654	616	700	------	406	404	418	410	416
Cyanide (t)	SW-846 9012A	mg/L	0.2	<0.007	<0.007	<0.008	<0.007	<0.007	<0.008	<0.007	<0.007	<0.007	<0.007	<0.007	<0.008
Antimony (d)	SW-846 3020A	mg/L	0.006	<0.005	<0.005	<0.005	<0.005	<0.005	<0.005	<0.005	<0.005	<0.005	<0.005	<0.005	<0.005
Arsenic (d)	SW-846 3005A, 6010B	mg/L	0.05*	0.032	0.0082	0.012	0.006	<0.005	<0.005	<0.005	<0.005	<0.005	<0.005	<0.005	<0.005
Barium (d)	SW-846 3005A, 6010B	mg/L	2.0	0.15	0.090	0.24	0.059	0.076	0.097	0.03	0.031	0.033	0.042	0.038	0.035
Beryllium (d)	SW-846 3005A, 6010B	mg/L	0.004	<0.005	<0.005	<0.005	<0.001	<0.004	<0.004	<0.005	<0.005	<0.005	<0.001	<0.004	<0.004
Boron (d)	SW-846 3005A, 6010B	mg/L	2.0	0.16	0.15	0.22	<0.050	<0.050	0.060	<0.02	0.021	0.019	<0.050	<0.050	<0.050
Cadmium (d)	SW-846 3005A, 6010B	mg/L	0.005	<0.002	<0.002	<0.002	<0.002	<0.002	<0.002	<0.002	<0.002	<0.002	<0.002	<0.002	<0.002
Calcium (d)	SW-846 3005A, 6010B	mg/L	ns	------	106	121	157	167	168	------	143	134	134	137	145
Chromium (d)	SW-846 3005A, 6010B	mg/L	0.1	<0.005	<0.005	<0.005	<0.005	<0.005	<0.005	<0.005	<0.005	<0.005	<0.005	<0.005	<0.005
Cobalt (d)	SW-846 3005A, 6010B	mg/L	1.0	<0.005	<0.005	<0.005	<0.005	<0.005	<0.005	<0.005	<0.005	<0.005	<0.005	<0.005	<0.005
Copper (d)	SW-846 3005A, 6010B	mg/L	0.65	<0.005	<0.005	<0.005	<0.005	<0.005	<0.005	<0.005	<0.005	<0.005	<0.005	<0.005	<0.005
Iron (d)	SW-846 3005A, 6010B	mg/L	5.0	**18**	1.9	**14**	0.080	0.19	0.61	<0.010	<0.010	<0.010	0.024	0.025	0.011
Lead (d)	SW-846 3020A	mg/L	0.0075	<0.005	<0.005	<0.005	<0.005	<0.005	<0.005	<0.005	<0.005	<0.005	<0.005	<0.005	<0.005
Magnesium (d)	SW-846 3005A, 6010B	mg/L	ns	------	42	46	65	70	77	------	58	58	49	52	58
Manganese (d)	SW-846 3005A, 6010B	mg/L	0.15	**6.8**	**3.0**	**4.0**	**1.2**	**1.1**	**1.9**	0.02	0.040	0.013	**0.42**	**0.28**	**0.21**
Mercury (d)	SW-846 7470A	mg/L	0.002	<0.002	<0.002	<0.002	<0.002	<0.002	<0.002	<0.002	<0.002	<0.002	<0.002	<0.002	<0.002
Nickel (d)	SW-846 3005A, 6010B	mg/L	0.1	<0.005	<0.005	<0.005	<0.005	<0.005	<0.005	<0.005	<0.005	<0.005	<0.005	<0.005	<0.005
Potassium (d)	SW-846 3005A, 6010B	mg/L	ns	------	<1.0	1.8	<1.0	<1.0	<1.0	------	<1.0	<1.0	2.2	1.5	1.3
Selenium (d)	SW-846 3020A	mg/L	0.05	<0.010	<0.010	<0.010	<0.010	<0.010	<0.010	<0.010	<0.010	<0.010	<0.010	<0.010	<0.010
Silver (d)	SW-846 3005A, 6010B	mg/L	0.05	<0.005	<0.005	<0.005	<0.005	<0.005	<0.005	<0.005	<0.005	<0.005	<0.005	<0.005	<0.005
Sodium (d)	SW-846 3005A, 6010B	mg/L	ns	------	104	105	92	84	85	------	63	58	58	51	56
Thallium (d)	SW-846 3020A	mg/L	0.002	<0.002	<0.002	<0.002	<0.002	<0.002	<0.002	<0.002	<0.002	<0.002	<0.002	<0.002	<0.002
Zinc (d)	SW-846 3005A, 6010B	mg/L	5.0	0.009	<0.005	0.0093	<0.005	<0.005	<0.005	<0.005	<0.005	<0.005	<0.005	<0.005	<0.005

Notes:

Data do not include Field Replicates. Available upon request.

Major Ion Parameter for geochemical analysis.

(d) dissolved

(t) total

- - Not applicable.

- - - - Not sampled or insufficient groundwater for sampling and/or anlalysis.

ns No standard.

0.42 Parameter concentration exceeds Class I groundwater standard (IAC Part 620 Section 410).

* The Class I standard for arsenic was changed to 0.01 mg/L after these sample events were completed.

Table 4. Groundwater Quality Data Summary from Initial Hydrogeologic Investigation: 2010 - 2012

Groundwater Quality Assessment and Phase II Hydrogeologic Investigation - Baldwin Ash Pond System
Baldwin Energy Complex; Baldwin, Illinois

Parameter	Method Used	Units	Class I Standard	MW150						MW350					
Date				11/15/10	03/22/11	06/07/11	09/13/11	12/07/11	03/07/12	11/15/10	03/22/11	06/07/11	09/13/11	12/07/11	03/07/12
pH-field	SM 21st ed. 4500-H^+	s.u.	6.5-9.0	7.27	7.34	7.11	7.22	7.07	7.33	**12.24**	**11.67**	**12.19**	**12.14**	**12.59**	**12.94**
Elevation		ft.	- -	337.11	380.04	380.44	376.01	379.00	378.74	372.52	375.84	379.37	374.3	374.62	374.40
Spec Cond-field	SM 21st ed. 2520-B	micromhos/cm	ns	1,467	1,681	1,910	1,620	1,744	1,704	629	1,268	5,144	4,508	5,529	7,057
Temp-field	SM 21st ed. 2550	C°	ns	13.52	15.3	16.7	14.4	13.11	16.1	11.43	18.7	16.4	18.4	7.02	14.0
Sulfate (t)	SM 21st ed. 4500-SO_4 E	mg/L	400.0	**507**	**555**	**696**	**513**	**585**	**584**	53.7	30	43	46	41	62
Chloride (d)	ASTM D512-04 C	mg/L	200.0	65.4	65	58	66	77	69	21.4	27	26	34	31	32
Fluoride (d)	EPA method 74	mg/L	4.0	0.826	0.841	0.791	0.860	0.865	0.798	0.510	0.460	0.365	0.330	0.289	0.174
Nitrate (d)	SM 21st ed. 4500-NO_3 D	mg/L	10.0	<0.050	0.057	0.058	0.054	<0.050	<0.050	<0.050	<0.050	<0.050	<0.050	<0.050	<0.050
TDS	SM 21st ed 2540 C	mg/L	1200	1,133	**1,205**	**1,396**	1,162	**1,278**	**1,334**	375	885	**1,257**	1,196	**1,423**	**1,709**
Alkalinity (t)	EPA 375.4	mg/L	ns	------	378	370	376	390	388	------	307	561	505	778	808
Cyanide (t)	SW-846 9012A	mg/L	0.2	<0.007	<0.008	<0.008	<0.007	<0.007	<0.007	<0.007	<0.007	<0.008	<0.007	<0.007	<0.007
Antimony (d)	SW-846 3020A	mg/L	0.006	<0.005	<0.005	<0.005	<0.005	<0.005	<0.005	<0.005	<0.005	<0.005	**0.008**	**0.007**	**0.008**
Arsenic (d)	SW-846 3005A, 6010B	mg/L	0.05*	0.005	0.0060	<0.005	<0.005	0.005	<0.005	<0.005	0.0079	<0.005	0.0060	0.011	0.005
Barium (d)	SW-846 3005A, 6010B	mg/L	2.0	0.02	0.016	0.017	0.017	0.019	0.015	0.23	0.46	0.87	0.76	1.2	1.6
Beryllium (d)	SW-846 3005A, 6010B	mg/L	0.004	<0.005	<0.005	<0.005	<0.001	<0.004	<0.004	<0.005	<0.005	<0.005	<0.001	<0.004	<0.004
Boron (d)	SW-846 3005A, 6010B	mg/L	2.0	0.31	0.47	0.40	0.36	0.47	0.56	0.60	0.42	0.26	0.21	0.13	0.056
Cadmium (d)	SW-846 3005A, 6010B	mg/L	0.005	<0.002	<0.002	<0.002	<0.002	<0.002	<0.002	<0.002	<0.002	<0.002	<0.002	<0.002	<0.002
Calcium (d)	SW-846 3005A, 6010B	mg/L	ns	------	132	138	135	136	128	------	108	218	202	323	533
Chromium (d)	SW-846 3005A, 6010B	mg/L	0.1	<0.005	<0.005	<0.005	<0.005	<0.005	<0.005	<0.005	<0.005	<0.005	<0.005	<0.005	<0.005
Cobalt (d)	SW-846 3005A, 6010B	mg/L	1.0	<0.005	<0.005	<0.005	<0.005	<0.005	<0.005	<0.005	<0.005	<0.005	<0.005	<0.005	<0.005
Copper (d)	SW-846 3005A, 6010B	mg/L	0.65	<0.005	<0.005	<0.005	<0.005	<0.005	<0.005	<0.005	<0.005	<0.005	<0.005	<0.005	<0.005
Iron (d)	SW-846 3005A, 6010B	mg/L	5.0	<0.010	<0.010	<0.010	<0.010	<0.010	<0.010	<0.010	<0.010	<0.010	<0.010	<0.010	0.011
Lead (d)	SW-846 3020A	mg/L	0.0075	<0.005	<0.005	<0.005	<0.005	<0.005	<0.005	<0.005	<0.005	<0.005	<0.005	<0.005	<0.005
Magnesium (d)	SW-846 3005A, 6010B	mg/L	ns	------	95	105	82	92	108	------	<5.0	<5.0	<5.0	<5.0	<5.0
Manganese (d)	SW-846 3005A, 6010B	mg/L	0.15	<0.005	<0.005	<0.005	<0.005	<0.005	<0.005	<0.005	<0.005	<0.005	<0.005	<0.005	<0.005
Mercury (d)	SW-846 7470A	mg/L	0.002	<0.002	<0.002	<0.002	<0.002	<0.002	<0.002	<0.002	<0.002	<0.002	<0.002	<0.002	<0.002
Nickel (d)	SW-846 3005A, 6010B	mg/L	0.1	<0.005	<0.005	<0.005	<0.005	<0.005	<0.005	<0.005	<0.005	<0.005	<0.005	<0.005	<0.005
Potassium (d)	SW-846 3005A, 6010B	mg/L	ns	------	<1.0	<1.0	1.0	<1.0	<1.0	------	84	89	70	57	43
Selenium (d)	SW-846 3020A	mg/L	0.05	<0.010	<0.010	<0.010	<0.010	0.010	<0.010	<0.010	<0.010	<0.010	<0.010	<0.010	<0.010
Silver (d)	SW-846 3005A, 6010B	mg/L	0.05	<0.005	<0.005	<0.005	<0.005	<0.005	<0.005	<0.005	0.0085	0.0073	0.0051	0.006	0.010
Sodium (d)	SW-846 3005A, 6010B	mg/L	ns	------	131	134	123	126	134	------	182	207	200	166	149
Thallium (d)	SW-846 3020A	mg/L	0.002	<0.002	<0.002	<0.002	<0.002	<0.002	<0.002	<0.002	<0.002	<0.002	<0.002	<0.002	<0.002
Zinc (d)	SW-846 3005A, 6010B	mg/L	5.0	<0.005	<0.005	<0.005	<0.005	<0.005	<0.005	<0.005	<0.005	<0.005	<0.005	<0.005	<0.005

Notes:

Data do not include Field Replicates. Available upon request.

Major Ion Parameter for geochemical analysis.

(d) dissolved

(t) total

- - Not applicable.

- - - - Not sampled or insufficient groundwater for sampling and/or anlalysis.

ns No standard.

0.42 Parameter concentration exceeds Class I groundwater standard (IAC Part 620 Section 410).

* The Class I standard for arsenic was changed to 0.01 mg/L after these sample events were completed.

Table 4. Groundwater Quality Data Summary from Initial Hydrogeologic Investigation: 2010 - 2012

Groundwater Quality Assessment and Phase II Hydrogeologic Investigation - Baldwin Ash Pond System
Baldwin Energy Complex; Baldwin, Illinois

Parameter	Method Used	Units	Class I Standard	MW151						MW152					
Date				11/15/10	03/22/11	06/08/11	09/13/11	12/08/11	03/07/12	11/15/10	03/22/11	06/08/11	09/13/11	12/06/11	03/07/12
pH-field	SM 21st ed. 4500-H^+	s.u.	6.5-9.0	7.11	6.93	6.87	6.77	7.84	8.07	7.05	7.37	7.30	7.18	**6.48**	6.72
Elevation		ft.	- -	398.71	398.45	398.19	396.86	398.79	397.93	417.77	420.04	418.70	416.79	420.17	419.99
Spec Cond-field	SM 21st ed. 2520-B	micromhos/cm	ns	1,022	974	1,001	1,010	953	941	2,030	2,128	2,103	2,052	2,299	2,092
Temp-field	SM 21st ed. 2550	C°	ns	15.26	13.2	15.0	22.8	9.23	13.2	15.02	11.2	15.5	17.6	10.80	13.7
Sulfate (t)	SM 21st ed. 4500-SO_4 E	mg/L	400.0	76.5	77	82	78	77	75	**859**	**914**	**772**	**763**	**1,030**	**700**
Chloride (d)	ASTM D512-04 C	mg/L	200.0	39.9	40	39	44	40	38	84.1	75	54	69	140	52
Fluoride (d)	EPA method 74	mg/L	4.0	0.536	0.531	0.483	0.530	0.540	0.479	0.348	0.268	0.274	0.300	0.281	0.258
Nitrate (d)	SM 21st ed. 4500-NO_3 D	mg/L	10.0	<0.050	<0.050	<0.050	<0.050	<0.050	0.09	0.172	0.31	0.24	0.094	<0.050	0.25
TDS	SM 21st ed 2540 C	mg/L	1200	580	568	539	587	576	569	**1,759**	**1,768**	**1,634**	**1,607**	**1,983**	**1,511**
Alkalinity (t)	EPA 375.4	mg/L	ns	------	414	410	442	430	446	------	360	408	420	420	420
Cyanide (t)	SW-846 9012A	mg/L	0.2	<0.007	<0.007	<0.007	<0.007	<0.007	<0.007	<0.007	<0.007	<0.007	<0.007	<0.007	<0.007
Antimony (d)	SW-846 3020A	mg/L	0.006	<0.005	<0.005	<0.005	<0.005	<0.005	<0.005	<0.005	<0.005	<0.005	<0.005	<0.005	<0.005
Arsenic (d)	SW-846 3005A, 6010B	mg/L	0.05*	0.007	<0.005	<0.005	<0.005	0.006	<0.005	0.008	0.007265	<0.005	<0.005	0.008	<0.005
Barium (d)	SW-846 3005A, 6010B	mg/L	2.0	0.05	0.040	0.040	0.041	0.049	0.039	0.01	0.011	0.010	0.010	0.014	0.009
Beryllium (d)	SW-846 3005A, 6010B	mg/L	0.004	<0.005	<0.005	<0.005	<0.001	<0.004	<0.004	<0.005	<0.005	<0.005	<0.001	<0.004	<0.004
Boron (d)	SW-846 3005A, 6010B	mg/L	2.0	0.25	0.23	0.22	0.22	0.25	0.22	**12**	**9.0**	**3.6**	**7.8**	**18**	**3.7**
Cadmium (d)	SW-846 3005A, 6010B	mg/L	0.005	<0.002	<0.002	<0.002	<0.002	<0.002	<0.002	<0.002	<0.002	<0.002	<0.002	<0.002	<0.002
Calcium (d)	SW-846 3005A, 6010B	mg/L	ns	------	117	97	109	114	119	------	249	205	212	289	190
Chromium (d)	SW-846 3005A, 6010B	mg/L	0.1	<0.005	<0.005	<0.005	<0.005	<0.005	<0.005	<0.005	<0.005	<0.005	<0.005	<0.005	<0.005
Cobalt (d)	SW-846 3005A, 6010B	mg/L	1.0	<0.005	<0.005	<0.005	<0.005	<0.005	<0.005	<0.005	<0.005	<0.005	<0.005	<0.005	<0.005
Copper (d)	SW-846 3005A, 6010B	mg/L	0.65	<0.005	<0.005	<0.005	<0.005	<0.005	<0.005	<0.005	<0.005	<0.005	<0.005	<0.005	<0.005
Iron (d)	SW-846 3005A, 6010B	mg/L	5.0	<0.010	<0.010	<0.010	<0.010	0.011	<0.010	<0.010	0.040	0.026	<0.010	0.012	0.020
Lead (d)	SW-846 3020A	mg/L	0.0075	<0.005	<0.005	<0.005	<0.005	<0.005	<0.005	<0.005	<0.005	<0.005	<0.005	<0.005	<0.005
Magnesium (d)	SW-846 3005A, 6010B	mg/L	ns	------	46	45	42	45	48	------	104	100	97	126	91
Manganese (d)	SW-846 3005A, 6010B	mg/L	0.15	0.14	0.064	0.032	0.059	0.021	0.01	0.05	0.021	0.013	0.072	0.018	0.009
Mercury (d)	SW-846 7470A	mg/L	0.002	<0.002	<0.002	<0.002	<0.002	<0.002	<0.002	<0.002	<0.002	<0.002	<0.002	<0.002	<0.002
Nickel (d)	SW-846 3005A, 6010B	mg/L	0.1	<0.005	<0.005	<0.005	<0.005	<0.005	<0.005	<0.005	<0.005	<0.005	<0.005	<0.005	<0.005
Potassium (d)	SW-846 3005A, 6010B	mg/L	ns	------	1.1	1.0	1.3	1.0	<1.0	------	1.4	1.0	1.1	<1.0	<1.0
Selenium (d)	SW-846 3020A	mg/L	0.05	<0.010	<0.010	<0.010	<0.010	<0.010	<0.010	<0.010	<0.010	<0.010	<0.010	<0.010	<0.010
Silver (d)	SW-846 3005A, 6010B	mg/L	0.05	<0.005	<0.005	<0.005	<0.005	<0.005	<0.005	<0.005	<0.005	<0.005	<0.005	<0.005	<0.005
Sodium (d)	SW-846 3005A, 6010B	mg/L	ns	------	46	45	52	48	48	------	131	148	146	131	130
Thallium (d)	SW-846 3020A	mg/L	0.002	<0.002	<0.002	<0.002	<0.002	<0.002	<0.002	<0.002	<0.002	<0.002	<0.002	<0.002	<0.002
Zinc (d)	SW-846 3005A, 6010B	mg/L	5.0	<0.005	<0.005	<0.005	<0.005	<0.005	<0.005	<0.005	<0.005	<0.005	<0.005	<0.005	<0.005

Notes:

Data do not include Field Replicates. Available upon request.

Major Ion Parameter for geochemical analysis.

(d) dissolved

(t) total

- - Not applicable.

- - - - Not sampled or insufficient groundwater for sampling and/or anlalysis.

ns No standard.

0.42 Parameter concentration exceeds Class I groundwater standard (IAC Part 620 Section 410).

* The Class I standard for arsenic was changed to 0.01 mg/L after these sample events were completed.

Table 4. Groundwater Quality Data Summary from Initial Hydrogeologic Investigation: 2010 - 2012

Groundwater Quality Assessment and Phase II Hydrogeologic Investigation - Baldwin Ash Pond System
Baldwin Energy Complex; Baldwin, Illinois

Parameter	Method Used	Units	Class I Standard	MW252						MW352					
Date				11/15/10	03/22/11	06/08/11	09/13/11	12/06/11	03/07/12	11/15/10	03/22/11	06/08/11	09/13/11	12/08/11	03/07/12
pH-field	SM 21st ed. 4500-H^+	s.u.	6.5-9.0	7.79	7.00	7.78	7.48	6.80	7.00	**10.63**	**11.55**	**11.20**	**10.96**	**10.66**	**10.16**
Elevation		ft.	- -	419.07	425.07	425.07	422.82	425.07	423.13	362.98	419.06	421.29	422.84	422.14	423.54
Spec Cond-field	SM 21st ed. 2520-B	micromhos/cm	ns	1,730	1,845	1,833	1,806	1,745	1,910	1,102	1,877	1,922	1,704	1,426	1,381
Temp-field	SM 21st ed. 2550	C°	ns	13.79	15.3	14.0	14.9	9.75	21.6	13.21	16.8	23.8	28.1	5.85	20.1
Sulfate (t)	SM 21st ed. 4500-SO_4 E	mg/L	400.0	**528**	**559**	**578**	**510**	**490**	**576**	12.6	14	15	16	14	11
Chloride (d)	ASTM D512-04 C	mg/L	200.0	52.8	61	61	52	50	49	**521**	**535**	**514**	**603**	**642**	**611**
Fluoride (d)	EPA method 74	mg/L	4.0	0.233	0.250	0.224	0.220	0.232	0.210	0.692	0.696	0.698	0.700	0.652	0.756
Nitrate (d)	SM 21st ed. 4500-NO_3 D	mg/L	10.0	<0.050	0.059	0.053	<0.050	<0.050	<0.050	<0.050	<0.050	<0.050	0.056	<0.050	<0.050
TDS	SM 21st ed 2540 C	mg/L	1200	**1,318**	**1,335**	**1,341**	**1,301**	**1,224**	**1,286**	779	783	862	735	706	891
Alkalinity (t)	EPA 375.4	mg/L	ns	------	534	524	526	524	528	------	102	70	39	20	16
Cyanide (t)	SW-846 9012A	mg/L	0.2	<0.007	<0.007	<0.008	<0.007	<0.007	<0.007	<0.007	<0.007	<0.007	<0.007	<0.007	<0.007
Antimony (d)	SW-846 3020A	mg/L	0.006	<0.005	<0.005	<0.005	<0.005	<0.005	<0.005	<0.005	<0.005	<0.005	<0.005	<0.005	<0.005
Arsenic (d)	SW-846 3005A, 6010B	mg/L	0.05*	0.008	0.0060	<0.005	0.0060	0.007	<0.005	0.005	0.0066	<0.005	0.0080	0.009	<0.005
Barium (d)	SW-846 3005A, 6010B	mg/L	2.0	0.04	0.039	0.040	0.029	0.040	0.022	0.18	0.27	0.29	0.19	0.19	0.11
Beryllium (d)	SW-846 3005A, 6010B	mg/L	0.004	<0.005	<0.005	<0.005	<0.001	<0.004	<0.004	<0.005	<0.005	<0.005	<0.001	<0.004	<0.004
Boron (d)	SW-846 3005A, 6010B	mg/L	2.0	0.97	1.5	0.31	0.32	0.29	0.19	0.90	0.87	0.84	0.76	0.76	0.86
Cadmium (d)	SW-846 3005A, 6010B	mg/L	0.005	<0.002	<0.002	<0.002	<0.002	<0.002	<0.002	<0.002	<0.002	<0.002	<0.002	<0.002	<0.002
Calcium (d)	SW-846 3005A, 6010B	mg/L	ns	------	232	210	206	221	225	------	93	79	60	70	45
Chromium (d)	SW-846 3005A, 6010B	mg/L	0.1	<0.005	<0.005	<0.005	<0.005	<0.005	<0.005	<0.005	<0.005	<0.005	<0.005	<0.005	<0.005
Cobalt (d)	SW-846 3005A, 6010B	mg/L	1.0	<0.005	<0.005	<0.005	<0.005	0.010	<0.005	<0.005	<0.005	<0.005	<0.005	<0.005	<0.005
Copper (d)	SW-846 3005A, 6010B	mg/L	0.65	<0.005	0.007154	<0.005	<0.005	<0.005	<0.005	<0.005	<0.005	<0.005	<0.005	<0.005	<0.005
Iron (d)	SW-846 3005A, 6010B	mg/L	5.0	<0.010	<0.010	<0.010	<0.010	<0.010	0.026	<0.010	<0.010	<0.010	<0.010	<0.010	<0.010
Lead (d)	SW-846 3020A	mg/L	0.0075	<0.005	<0.005	<0.005	<0.005	<0.005	<0.005	<0.005	<0.005	<0.005	<0.005	<0.005	<0.005
Magnesium (d)	SW-846 3005A, 6010B	mg/L	ns	------	90	84	78	83	91	------	<5.0	<5.0	2.1	6.2	22
Manganese (d)	SW-846 3005A, 6010B	mg/L	0.15	**1.7**	**0.93**	**0.61**	**0.97**	**1.2**	**0.44**	<0.005	<0.005	<0.005	<0.005	<0.005	<0.005
Mercury (d)	SW-846 7470A	mg/L	0.002	<0.002	<0.002	<0.002	<0.002	<0.002	<0.002	<0.002	<0.002	<0.002	<0.002	<0.002	<0.002
Nickel (d)	SW-846 3005A, 6010B	mg/L	0.1	<0.005	<0.005	<0.005	<0.005	<0.005	<0.005	<0.005	<0.005	<0.005	<0.005	<0.005	<0.005
Potassium (d)	SW-846 3005A, 6010B	mg/L	ns	------	5.3	2.1	3.0	1.9	1.4	------	19	15	12	9.6	6.3
Selenium (d)	SW-846 3020A	mg/L	0.05	<0.010	<0.010	<0.010	<0.010	<0.010	<0.010	<0.010	<0.010	<0.010	<0.010	<0.010	<0.010
Silver (d)	SW-846 3005A, 6010B	mg/L	0.05	<0.005	<0.005	<0.005	<0.005	<0.005	<0.005	<0.005	0.0070	<0.005	<0.005	<0.005	<0.005
Sodium (d)	SW-846 3005A, 6010B	mg/L	ns	------	100	99	104	99	99	------	182	180	185	190	200
Thallium (d)	SW-846 3020A	mg/L	0.002	<0.002	<0.002	<0.002	<0.002	<0.002	<0.002	<0.002	<0.002	<0.002	<0.002	<0.002	<0.002
Zinc (d)	SW-846 3005A, 6010B	mg/L	5.0	<0.005	<0.005	<0.005	0.00659	<0.005	<0.005	<0.005	<0.005	<0.005	<0.005	<0.005	<0.005

Notes:

Data do not include Field Replicates. Available upon request.

Major Ion Parameter for geochemical analysis.

(d) dissolved

(t) total

- - Not applicable.

- - - - Not sampled or insufficient groundwater for sampling and/or anlalysis.

ns No standard.

0.42 Parameter concentration exceeds Class I groundwater standard (IAC Part 620 Section 410).

* The Class I standard for arsenic was changed to 0.01 mg/L after these sample events were completed.

Table 4. Groundwater Quality Data Summary from Initial Hydrogeologic Investigation: 2010 - 2012

Groundwater Quality Assessment and Phase II Hydrogeologic Investigation - Baldwin Ash Pond System
Baldwin Energy Complex; Baldwin, Illinois

Parameter	Method Used	Units	Class I Standard	MW153						MW253					
Date				11/16/10	03/23/11	06/07/11	09/14/11	12/08/11	03/08/12	11/16/10	03/23/11	06/07/11	09/14/11	12/08/11	03/08/12
pH-field	SM 21st ed. 4500-H^+	s.u.	6.5-9.0	7.14	7.36	7.50	6.94	7.02	7.34	6.89	7.69	**11.34**	**9.79**	7.38	**10.97**
Elevation		ft.	- -	429.29	437.07	433.82	429.47	435.68	446.12	422.40	436.99	435.97	433.15	435.13	435.61
Spec Cond-field	SM 21st ed. 2520-B	micromhos/cm	ns	730	736	732	718	789	669	765	1,971	1,564	958	908	1,142
Temp-field	SM 21st ed. 2550	C°	ns	14.79	21.2	20.2	16.2	5.45	11.9	13.40	25.9	27.5	17.5	2.04	9.6
Sulfate (t)	SM 21st ed. 4500-SO_4 E	mg/L	400.0	88.5	93	83	83	93	81	**806**	262	**411**	**424**	**483**	**406**
Chloride (d)	ASTM D512-04 C	mg/L	200.0	34.4	30	32	33	34	29	27.4	26	22	23	27	22
Fluoride (d)	EPA method 74	mg/L	4.0	0.440	0.383	0.388	0.400	0.410	0.394	0.408	0.119	0.369	0.290	0.349	0.246
Nitrate (d)	SM 21st ed. 4500-NO_3 D	mg/L	10.0	**13.2**	**14.9**	**12**	**18**	**15**	**12.9**	0.3830	0.084	0.057	0.12	<0.050	<0.050
TDS	SM 21st ed 2540 C	mg/L	1200	462	430	449	446	451	416	**1,441**	854	698	639	744	634
Alkalinity (t)	EPA 375.4	mg/L	ns	------	192	200	194	206	200	------	580	187	46	105	115
Cyanide (t)	SW-846 9012A	mg/L	0.2	<0.007	<0.007	<0.007	<0.007	<0.007	<0.007	<0.007	<0.008	<0.007	<0.007	<0.007	<0.007
Antimony (d)	SW-846 3020A	mg/L	0.006	<0.005	<0.005	<0.005	<0.005	<0.005	<0.005	<0.005	<0.005	<0.005	<0.005	<0.005	<0.005
Arsenic (d)	SW-846 3005A, 6010B	mg/L	0.05*	<0.005	<0.005	<0.005	<0.005	<0.005	<0.005	0.008	0.0063	<0.005	<0.005	0.006	<0.005
Barium (d)	SW-846 3005A, 6010B	mg/L	2.0	0.03	0.025	0.025	0.025	0.028	0.024	0.02	0.066	0.054	0.031	0.026	0.036
Beryllium (d)	SW-846 3005A, 6010B	mg/L	0.004	<0.005	<0.005	<0.005	<0.001	<0.004	<0.004	<0.005	<0.005	<0.005	<0.001	<0.004	<0.004
Boron (d)	SW-846 3005A, 6010B	mg/L	2.0	<0.02	<0.02	0.014	<0.050	<0.050	<0.050	0.24	0.12	0.064	<0.050	0.11	0.076
Cadmium (d)	SW-846 3005A, 6010B	mg/L	0.005	<0.002	<0.002	<0.002	<0.002	<0.002	<0.002	<0.002	<0.002	<0.002	<0.002	<0.002	<0.002
Calcium (d)	SW-846 3005A, 6010B	mg/L	ns	------	58	56	55	61	57	------	54	104	61	76	110
Chromium (d)	SW-846 3005A, 6010B	mg/L	0.1	<0.005	<0.005	<0.005	<0.005	<0.005	<0.005	<0.005	<0.005	<0.005	<0.005	<0.005	<0.005
Cobalt (d)	SW-846 3005A, 6010B	mg/L	1.0	<0.005	<0.005	<0.005	<0.005	<0.005	<0.005	<0.005	<0.005	<0.005	<0.005	<0.005	<0.005
Copper (d)	SW-846 3005A, 6010B	mg/L	0.65	<0.005	<0.005	<0.005	<0.005	<0.005	<0.005	<0.005	<0.005	<0.005	<0.005	<0.005	<0.005
Iron (d)	SW-846 3005A, 6010B	mg/L	5.0	<0.010	<0.010	<0.010	<0.010	<0.010	<0.010	<0.010	<0.010	<0.010	0.013	0.014	<0.010
Lead (d)	SW-846 3020A	mg/L	0.0075	<0.005	<0.005	<0.005	<0.005	<0.005	<0.005	<0.005	0.0051	<0.005	<0.005	<0.005	<0.005
Magnesium (d)	SW-846 3005A, 6010B	mg/L	ns	------	24	24	23	26	24	------	1.0	<5.0	15	48	2.8
Manganese (d)	SW-846 3005A, 6010B	mg/L	0.15	<0.005	0.0091	0.0053	0.011	0.015	0.008	**0.37**	<0.005	<0.005	<0.005	0.007	<0.005
Mercury (d)	SW-846 7470A	mg/L	0.002	<0.002	<0.002	<0.002	<0.002	<0.002	<0.002	<0.002	<0.002	<0.002	<0.002	<0.002	<0.002
Nickel (d)	SW-846 3005A, 6010B	mg/L	0.1	<0.005	<0.005	<0.005	<0.005	<0.005	<0.005	<0.005	<0.005	<0.005	<0.005	<0.005	<0.005
Potassium (d)	SW-846 3005A, 6010B	mg/L	ns	------	<1.0	<1.0	<1.0	<1.0	<1.0	------	78	18	9.1	4.9	6.4
Selenium (d)	SW-846 3020A	mg/L	0.05	<0.010	<0.010	<0.010	<0.010	<0.010	<0.010	<0.010	<0.010	<0.010	<0.010	<0.010	<0.010
Silver (d)	SW-846 3005A, 6010B	mg/L	0.05	<0.005	<0.005	<0.005	<0.005	<0.005	<0.005	<0.005	0.0062	<0.005	<0.005	<0.005	<0.005
Sodium (d)	SW-846 3005A, 6010B	mg/L	ns	------	59	56	65	61	57	------	168	108	95	94	86
Thallium (d)	SW-846 3020A	mg/L	0.002	<0.002	<0.002	<0.002	<0.002	<0.002	<0.002	<0.002	<0.002	<0.002	<0.002	<0.002	<0.002
Zinc (d)	SW-846 3005A, 6010B	mg/L	5.0	<0.005	<0.005	<0.005	<0.005	<0.005	<0.005	<0.005	<0.005	<0.005	<0.005	<0.005	<0.005

Notes:

Data do not include Field Replicates. Available upon request.

Major Ion Parameter for geochemical analysis.

(d) dissolved

(t) total

- - Not applicable.

- - - - Not sampled or insufficient groundwater for sampling and/or anlalysis.

ns No standard.

0.42 Parameter concentration exceeds Class I groundwater standard (IAC Part 620 Section 410).

* The Class I standard for arsenic was changed to 0.01 mg/L after these sample events were completed.

Table 4. Groundwater Quality Data Summary from Initial Hydrogeologic Investigation: 2010 - 2012

Groundwater Quality Assessment and Phase II Hydrogeologic Investigation - Baldwin Ash Pond System
Baldwin Energy Complex; Baldwin, Illinois

Parameter	Method Used	Units	Class I Standard	MW154						MW155					
Date				11/16/10	03/23/11	06/06/11	09/12/11	12/07/11	03/06/12	11/16/10	03/23/11	06/06/11	09/12/11	12/07/11	03/06/12
pH-field	SM 21st ed. 4500-H^+	s.u.	6.5-9.0	------	7.25	7.09	------	6.71	7.09	7.1	7.08	7.10	6.82	6.90	6.90
Elevation		ft.	- -	------	382.78	379.4	373.38	382.25	381.85	372.85	376.54	379.85	373.66	374.13	376.34
Spec Cond-field	SM 21st ed. 2520-B	micromhos/cm	ns	------	911	874	------	665	861	600	763	806	526	528	774
Temp-field	SM 21st ed. 2550	C°	ns	------	11.5	14.5	------	13.81	12.9	13.80	15.5	16.1	19.3	8.31	16.3
Sulfate (t)	SM 21st ed. 4500-SO_4 E	mg/L	400.0	------	94	72	------	29	38	61.8	53	50	50	51	49
Chloride (d)	ASTM D512-04 C	mg/L	200.0	------	12	10	------	4	6	6.55	10	9	9.3	11	9
Fluoride (d)	EPA method 74	mg/L	4.0	------	0.623	0.501	------	0.525	0.516	0.390	0.398	0.385	0.380	0.417	0.401
Nitrate (d)	SM 21st ed. 4500-NO_3 D	mg/L	10.0	------	1.28	0.53	------	0.25	4.49	4.46	2.0	1.4	2.1	2.0	1.85
TDS	SM 21st ed 2540 C	mg/L	1200	------	559	508	------	346	476	470	455	487	470	450	446
Alkalinity (t)	EPA 375.4	mg/L	ns		424	384	------	324	406	------	360	400	376	366	392
Cyanide (t)	SW-846 9012A	mg/L	0.2	------	<0.007	<0.007	------	<0.007	<0.007	<0.007	<0.007	<0.007	<0.007	<0.007	<0.008
Antimony (d)	SW-846 3020A	mg/L	0.006	------	<0.005	<0.005	------	<0.005	<0.005	<0.005	<0.005	<0.005	<0.005	<0.005	<0.005
Arsenic (d)	SW-846 3005A, 6010B	mg/L	0.05*	------	0.00566	<0.005	------	<0.005	<0.005	<0.005	<0.005	<0.005	<0.005	<0.005	<0.005
Barium (d)	SW-846 3005A, 6010B	mg/L	2.0	------	0.073	0.076	------	0.100	0.080	0.03	0.024	0.024	0.022	0.023	0.019
Beryllium (d)	SW-846 3005A, 6010B	mg/L	0.004	------	<0.005	<0.005	------	<0.004	<0.004	<0.005	<0.005	<0.005	<0.001	<0.004	<0.004
Boron (d)	SW-846 3005A, 6010B	mg/L	2.0	------	0.026	0.026	------	<0.050	<0.050	<0.02	<0.02	0.012	<0.050	<0.050	<0.050
Cadmium (d)	SW-846 3005A, 6010B	mg/L	0.005	------	<0.002	<0.002	------	<0.002	<0.002	<0.002	<0.002	<0.002	<0.002	<0.002	<0.002
Calcium (d)	SW-846 3005A, 6010B	mg/L	ns		110	106	------	89	114	------	88	86	86	91	93
Chromium (d)	SW-846 3005A, 6010B	mg/L	0.1	------	<0.005	<0.005	------	<0.005	<0.005	<0.005	<0.005	<0.005	<0.005	<0.005	<0.005
Cobalt (d)	SW-846 3005A, 6010B	mg/L	1.0	------	<0.005	<0.005	------	<0.005	<0.005	<0.005	<0.005	<0.005	<0.005	<0.005	<0.005
Copper (d)	SW-846 3005A, 6010B	mg/L	0.65	------	<0.005	<0.005	------	<0.005	<0.005	<0.005	<0.005	<0.005	<0.005	<0.005	0.016
Iron (d)	SW-846 3005A, 6010B	mg/L	5.0	------	<0.010	0.018	------	<0.010	<0.010	<0.010	<0.010	0.016	0.013	0.015	<0.010
Lead (d)	SW-846 3020A	mg/L	0.0075	------	<0.005	<0.005	------	<0.005	<0.005	<0.005	<0.005	<0.005	<0.005	<0.005	<0.005
Magnesium (d)	SW-846 3005A, 6010B	mg/L	ns	------	40	38	------	25	40	------	45	46	42	44	49
Manganese (d)	SW-846 3005A, 6010B	mg/L	0.15	------	<0.005	**0.18**	------	0.006	<0.005	0.038	**0.28**	0.062	**0.37**	**0.18**	0.081
Mercury (d)	SW-846 7470A	mg/L	0.002	------	<0.002	<0.002	------	<0.002	<0.002	<0.002	<0.002	<0.002	<0.002	<0.002	<0.002
Nickel (d)	SW-846 3005A, 6010B	mg/L	0.1	------	<0.005	<0.005	------	<0.005	<0.005	<0.005	<0.005	<0.005	<0.005	<0.005	<0.005
Potassium (d)	SW-846 3005A, 6010B	mg/L	ns		1.2	<1.0	------	<1.0	<1.0	------	<1.0	<1.0	<1.0	<1.0	<1.0
Selenium (d)	SW-846 3020A	mg/L	0.05	------	0.016	<0.010	------	<0.010	<0.010	<0.010	<0.010	<0.010	<0.010	<0.010	<0.010
Silver (d)	SW-846 3005A, 6010B	mg/L	0.05	------	<0.005	<0.005	------	<0.005	<0.005	<0.005	<0.005	<0.005	<0.005	<0.005	<0.005
Sodium (d)	SW-846 3005A, 6010B	mg/L	ns	------	53	28	------	22	20	------	24	25	28	26	28
Thallium (d)	SW-846 3020A	mg/L	0.002	------	<0.002	<0.002	------	<0.002	<0.002	<0.002	<0.002	<0.002	<0.002	<0.002	<0.002
Zinc (d)	SW-846 3005A, 6010B	mg/L	5.0	------	<0.005	0.014	------	0.007	<0.005	<0.005	<0.005	<0.005	<0.005	<0.005	0.014

Notes:

Data do not include Field Replicates. Available upon request.

Major Ion Parameter for geochemical analysis.

(d) dissolved

(t) total

- - Not applicable.

- - - - Not sampled or insufficient groundwater for sampling and/or anlalysis.

ns No standard.

0.42 Parameter concentration exceeds Class I groundwater standard (IAC Part 620 Section 410).

* The Class I standard for arsenic was changed to 0.01 mg/L after these sample events were completed.

Table 4. Groundwater Quality Data Summary from Initial Hydrogeologic Investigation: 2010 - 2012

Groundwater Quality Assessment and Phase II Hydrogeologic Investigation - Baldwin Ash Pond System
Baldwin Energy Complex; Baldwin, Illinois

Parameter	Method Used	Units	Class I Standard	MW355						OW156					
Date				11/16/10	03/23/11	06/06/11	09/12/11	12/07/11	03/06/12	11/15/10	03/23/11	06/06/11	09/12/11	12/08/11	03/06/12
pH-field	SM 21st ed. 4500-H^+	s.u.	6.5-9.0	6.95	7.06	7.17	6.70	6.78	6.83	------	------	------	------	------	------
Elevation		ft.	- -	369.97	372.70	379.09	370.03	370.66	371.08	420.57	424.75	422.21	419.56	424.29	423.86
Spec Cond-field	SM 21st ed. 2520-B	micromhos/cm	ns	934	848	841	824	812	879	------	------	------	------	------	------
Temp-field	SM 21st ed. 2550	C°	ns	13.64	15.5	17.0	17.0	8.16	16.3	------	------	------	------	------	------
Sulfate (t)	SM 21st ed. 4500-SO_4 E	mg/L	400.0	56	36	46	53	48	50	------	------	------	------	------	------
Chloride (d)	ASTM D512-04 C	mg/L	200.0	14	14	13	12	14	12	------	------	------	------	------	------
Fluoride (d)	EPA method 74	mg/L	4.0	0.403	0.405	0.397	0.410	0.412	0.420	------	------	------	------	------	------
Nitrate (d)	SM 21st ed. 4500-NO_3 D	mg/L	10.0	0.947	0.56	0.21	1.6	0.82	2.05	------	------	------	------	------	------
TDS	SM 21st ed 2540 C	mg/L	1200	532	486	491	490	486	447	------	------	------	------	------	------
Alkalinity (t)	EPA 375.4	mg/L	ns	------	432	404	396	412	396	------	------	------	------	------	------
Cyanide (t)	SW-846 9012A	mg/L	0.2	------	<0.007	<0.007	<0.007	<0.007	<0.008	------	------	------	------	------	------
Antimony (d)	SW-846 3020A	mg/L	0.006	<0.005	<0.005	<0.005	<0.005	<0.005	<0.005	------	------	------	------	------	------
Arsenic (d)	SW-846 3005A, 6010B	mg/L	0.05*	<0.005	0.006147	<0.005	0.007	<0.005	<0.005	------	------	------	------	------	------
Barium (d)	SW-846 3005A, 6010B	mg/L	2.0	0.10	0.10	0.12	0.11	0.14	0.098	------	------	------	------	------	------
Beryllium (d)	SW-846 3005A, 6010B	mg/L	0.004	<0.005	<0.005	<0.005	<0.001	<0.004	<0.004	------	------	------	------	------	------
Boron (d)	SW-846 3005A, 6010B	mg/L	2.0	0.02	0.021	0.030	<0.050	<0.050	<0.050	------	------	------	------	------	------
Cadmium (d)	SW-846 3005A, 6010B	mg/L	0.005	<0.002	<0.002	<0.002	<0.002	<0.002	<0.002	------	------	------	------	------	------
Calcium (d)	SW-846 3005A, 6010B	mg/L	ns	------	96	85	87	105	88	------	------	------	------	------	------
Chromium (d)	SW-846 3005A, 6010B	mg/L	0.1	<0.005	<0.005	<0.005	<0.005	<0.005	<0.005	------	------	------	------	------	------
Cobalt (d)	SW-846 3005A, 6010B	mg/L	1.0	<0.005	<0.005	<0.005	<0.005	<0.005	<0.005	------	------	------	------	------	------
Copper (d)	SW-846 3005A, 6010B	mg/L	0.65	<0.005	<0.005	<0.005	<0.005	<0.005	<0.005	------	------	------	------	------	------
Iron (d)	SW-846 3005A, 6010B	mg/L	5.0	1.6	0.60	0.41	0.55	0.59	0.26	------	------	------	------	------	------
Lead (d)	SW-846 3020A	mg/L	0.0075	<0.005	<0.005	<0.005	<0.005	<0.005	<0.005	------	------	------	------	------	------
Magnesium (d)	SW-846 3005A, 6010B	mg/L	ns	------	45	43	41	46	46	------	------	------	------	------	------
Manganese (d)	SW-846 3005A, 6010B	mg/L	0.15	------	**0.45**	**0.20**	**0.34**	**0.43**	0.13	------	------	------	------	------	------
Mercury (d)	SW-846 7470A	mg/L	0.002	<0.002	<0.002	<0.002	<0.002	<0.002	<0.002	------	------	------	------	------	------
Nickel (d)	SW-846 3005A, 6010B	mg/L	0.1	0.007	<0.005	<0.005	<0.005	<0.005	<0.005	------	------	------	------	------	------
Potassium (d)	SW-846 3005A, 6010B	mg/L	ns	------	<1.0	<1.0	<1.0	<1.0	<1.0	------	------	------	------	------	------
Selenium (d)	SW-846 3020A	mg/L	0.05	<0.010	<0.010	<0.010	<0.010	<0.010	<0.010	------	------	------	------	------	------
Silver (d)	SW-846 3005A, 6010B	mg/L	0.05	<0.005	<0.005	<0.005	<0.005	<0.005	<0.005	------	------	------	------	------	------
Sodium (d)	SW-846 3005A, 6010B	mg/L	ns	------	32	30	34	33	29	------	------	------	------	------	------
Thallium (d)	SW-846 3020A	mg/L	0.002	<0.002	<0.002	<0.002	<0.002	<0.002	<0.002	------	------	------	------	------	------
Zinc (d)	SW-846 3005A, 6010B	mg/L	5.0	<0.005	<0.005	<0.005	<0.005	0.006	<0.005	------	------	------	------	------	------

Notes:

Data do not include Field Replicates. Available upon request.

Major Ion Parameter for geochemical analysis.

(d) dissolved

(t) total

- - Not applicable.

ns No standard.

- - - - Not sampled or insufficient groundwater for sampling and/or anlalysis.

0.42 Parameter concentration exceeds Class I groundwater standard (IAC Part 620 Section 410).

* The Class I standard for arsenic was changed to 0.01 mg/L after these sample events were completed.

Table 4. Groundwater Quality Data Summary from Initial Hydrogeologic Investigation: 2010 - 2012

Groundwater Quality Assessment and Phase II Hydrogeologic Investigation - Baldwin Ash Pond System
Baldwin Energy Complex; Baldwin, Illinois

Parameter	Method Used	Units	Class I Standard	OW157					
Date				06/06/11	03/23/11	06/06/11	09/12/11	12/08/11	03/06/12
pH-field	SM 21st ed. 4500-H^+	s.u.	6.5-9.0	------	------	------	------	------	------
Elevation		ft.	- -	427.61	428.83	428.23	427.29	429.04	428.58
Spec Cond-field	SM 21st ed. 2520-B	micromhos/cm	ns	------	------	------	------	------	------
Temp-field	SM 21st ed. 2550	C°	ns	------	------	------	------	------	------
Sulfate (t)	SM 21st ed. 4500-SO_4 E	mg/L	400.0	------	------	------	------	------	------
Chloride (d)	ASTM D512-04 C	mg/L	200.0	------	------	------	------	------	------
Fluoride (d)	EPA method 74	mg/L	4.0	------	------	------	------	------	------
Nitrate (d)	SM 21st ed. 4500-NO_3 D	mg/L	10.0	------	------	------	------	------	------
TDS	SM 21st ed 2540 C	mg/L	1200	------	------	------	------	------	------
Alkalinity (t)	EPA 375.4	mg/L	ns	------	------	------	------	------	------
Cyanide (t)	SW-846 9012A	mg/L	0.2	------	------	------	------	------	------
Antimony (d)	SW-846 3020A	mg/L	0.006	------	------	------	------	------	------
Arsenic (d)	SW-846 3005A, 6010B	mg/L	0.05*	------	------	------	------	------	------
Barium (d)	SW-846 3005A, 6010B	mg/L	2.0	------	------	------	------	------	------
Beryllium (d)	SW-846 3005A, 6010B	mg/L	0.004	------	------	------	------	------	------
Boron (d)	SW-846 3005A, 6010B	mg/L	2.0	------	------	------	------	------	------
Cadmium (d)	SW-846 3005A, 6010B	mg/L	0.005	------	------	------	------	------	------
Calcium (d)	SW-846 3005A, 6010B	mg/L	ns	------	------	------	------	------	------
Chromium (d)	SW-846 3005A, 6010B	mg/L	0.1	------	------	------	------	------	------
Cobalt (d)	SW-846 3005A, 6010B	mg/L	1.0	------	------	------	------	------	------
Copper (d)	SW-846 3005A, 6010B	mg/L	0.65	------	------	------	------	------	------
Iron (d)	SW-846 3005A, 6010B	mg/L	5.0	------	------	------	------	------	------
Lead (d)	SW-846 3020A	mg/L	0.0075	------	------	------	------	------	------
Magnesium (d)	SW-846 3005A, 6010B	mg/L	ns	------	------	------	------	------	------
Manganese (d)	SW-846 3005A, 6010B	mg/L	0.15	------	------	------	------	------	------
Mercury (d)	SW-846 7470A	mg/L	0.002	------	------	------	------	------	------
Nickel (d)	SW-846 3005A, 6010B	mg/L	0.1	------	------	------	------	------	------
Potassium (d)	SW-846 3005A, 6010B	mg/L	ns	------	------	------	------	------	------
Selenium (d)	SW-846 3020A	mg/L	0.05	------	------	------	------	------	------
Silver (d)	SW-846 3005A, 6010B	mg/L	0.05	------	------	------	------	------	------
Sodium (d)	SW-846 3005A, 6010B	mg/L	ns	------	------	------	------	------	------
Thallium (d)	SW-846 3020A	mg/L	0.002	------	------	------	------	------	------
Zinc (d)	SW-846 3005A, 6010B	mg/L	5.0	------	------	------	------	------	------

Notes:

Data do not include Field Replicates. Available upon request.

Major Ion Parameter for geochemical analysis.

(d) dissolved

(t) total

- - Not applicable.

- - - - Not sampled or insufficient groundwater for sampling and/or anlalysis.

ns No standard.

0.42 Parameter concentration exceeds Class I groundwater standard (IAC Part 620 Section 410).

* The Class I standard for arsenic was changed to 0.01 mg/L after these sample events were completed.

Parameter	Class II Standard	MW104SR		MW104DR		MW150		MW350		MW151		MW152	
Date		11/20/13	02/18/14	11/20/13	02/18/14	11/20/13	02/19/14	11/20/13	02/19/14	11/20/13	02/19/14	11/20/13	02/19/14
Groundwater Elevation		440.86	446.35	440.94	446.42	376.86	378.05	374.28	374.49	397.03	397.76	418.32	419.86
pH	6.5-9.0	6.71	6.73	6.82	6.75	7.07	6.99	**11.80**	8.08	7.13	7.12	7.22	**6.36**
Sulfate (d)	400	134	138	194	175	**502**	**521**	11	<10	78	74	**857**	**898**
Chloride (d)	200	19	18	16	18	51	51	34	33	36	35	55	56
Total Dissoved Solids	1200	770	792	630	652	1,090	1,200	**1,370**	**1,420**	542	538	**1,720**	**1,770**
Boron (d)	2.0	0.04	0.05	0.02	<0.02	0.65	0.80	0.03	0.03	0.24	0.23	**9.92**	**12.7**
Iron (d)	5.0	1.44	<0.02	0.07	<0.02	0.07	<0.02	<0.02	<0.02	<0.02	<0.02	0.07	0.05
Manganese (d)	10	2.20	0.59	0.29	0.04	0.03	<0.005	<0.005	<0.005	<0.005	<0.005	0.005	<0.005

Parameter	Class II Standard	MW252		MW352		MW153		MW253		MW154		MW155	
Date		11/20/13	02/19/14	11/20/13	02/19/14	11/21/13	02/19/14	11/21/13	02/19/14	11/21/13	02/19/14	11/21/13	02/19/14
Elevation		422.93	424.82	422.55	424.19	430.62	434.26	432.85	434.58	<372.33	381.38	<370.17	372.39
pH	6.5-9.0	7.07	8.05	7.34	6.51	6.58	7.16	8.60	7.85	------	7.40	------	7.02
Sulfate (t)	400	**463**	**480**	11	18	98	81	**405**	368	------	48	------	54
Chloride (t)	200	41	41	**583**	**390**	28	22	18	16	------	8	------	8
Total Dissoved Solids	1200	**1,250**	**1,310**	996	768	384	402	602	564	------	454	------	1,080
Boron (d)	2.0	0.23	0.23	1.47	0.82	<0.02	<0.02	0.09	0.06	------	0.02	------	<0.02
Iron (d)	5.0	0.07	<0.02	<0.02	<0.02	<0.02	<0.02	<0.02	<0.02	------	<0.02	------	0.48
Manganese (d)	10	0.11	0.01	<0.005	<0.005	0.03	<0.005	<0.005	<0.005	------	<0.005	------	0.35

Parameter	Class II Standard	MW355		OW156		OW157		MW161		MW162		MW262	
Date		11/21/13	02/19/14	11/20/13	02/18/14	11/20/13	02/18/14	11/21/13	02/18/14	11/21/13	02/19/14	11/21/13	02/19/14
Elevation		369.50	369.99	420.36	423.68	427.00	428.81	402.14	410.22	<404.93	<404.93	395.96	395.60
pH	6.5-9.0	7.24	7.05	6.61	6.82	**6.37**	6.63	7.08	6.95	------	------	7.15	7.48
Sulfate (t)	400	61	65	93	88	**1,870**	**2,050**	44	44	------	------	40	24
Chloride (t)	200	11	11	60	55	121	124	6	5	------	------	<5	<5
Total Dissoved Solids	1200	450	458	466	470	**3,160**	**3,180**	756	430	------	------	228	188
Boron (d)	2.0	0.03	0.02	<0.02	0.03	**45.2**	**45.3**	<0.02	<0.02	------	------	<0.02	<0.02
Iron (d)	5.0	0.62	0.03	0.06	<0.02	0.05	<0.02	0.09	<0.02	------	------	0.12	0.02
Manganese (d)	10	0.06	0.05	0.05	<0.005	0.14	0.13	1.28	0.83	------	------	0.01	0.020

Parameter	Class II Standard	OW256		OW257		TPZ158		TPZ159		TPZ160		TPZ166	
Date		11/21/13	02/18/14	11/21/13	02/18/14	11/20/13	02/18/14	11/21/13	02/18/14	11/21/13	02/18/14	11/20/13	02/18/14
Elevation		417.93	421.50	425.84	427.06	441.91	438.02	429.28	429.52	424.64	427.33	417.33	418.81
pH	6.5-9.0	6.63	6.77	7.07	7.12	7.27	6.73	**6.47**	6.55	7.30	7.02	7.77	7.24
Sulfate (t)	400	88	90	312	310	39	44	96	98	60	63	56	38
Chloride (t)	200	65	57	21	18	81	65	35	35	42	44	12	12
Total Dissoved Solids	1200	488	508	958	900	976	380	448	480	454	510	304	306
Boron (d)	2.0	0.16	0.15	**3.28**	**2.88**	<0.02	<0.02	0.11	0.12	0.24	0.21	0.10	0.06
Iron (d)	5.0	0.02	<0.02	0.02	<0.02	1.43	<0.02	0.06	<0.02	0.05	0.39	<0.02	<0.02
Manganese (d)	10	0.13	<0.005	0.68	0.01	0.35	<0.005	0.68	0.51	0.12	0.16	0.02	0.28

Parameter	Class II Standard	TPZ163^{L}		TPZ164^{L}		TPZ165^{L}		TPZ167^{L}		TPZ168^{L}	
Date		11/20/13	02/18/14	11/20/13	02/18/14	11/20/13	02/18/14	11/20/13	02/18/14	11/20/13	02/18/14
Elevation		447.17	451.06	430.58	430.71	394.02	394.33	434.02	436.27	443.65	449.65
pH	not applicable	8.81	7.59	7.46	7.32	7.18	6.45	8.15	7.70	9.17	8.08
Sulfate (t)	not applicable	626	610	218	173	342	1,070	1,850	1,840	2,760	2,820
Chloride (t)	not applicable	19	15	81	67	71	91	100	100	109	103
Total Dissoved Solids	not applicable	1,130	1,160	592	504	1,420	2,290	3,010	3,040	3,680	5,120
Boron (d)	not applicable	37.2	37.8	2.64	1.76	0.24	1.35	53.0	54.5	87.2	78.8
Iron (d)	not applicable	<0.02	<0.02	6.86	5.52	<0.02	3.89	<0.02	<0.02	<0.02	0.06
Manganese (d)	not applicable	<0.005	<0.005	0.56	0.58	1.09	12.7	<0.005	<0.005	<0.005	<0.005

Notes:

Data do not include Field Replicates. See laboratory analytical reports in appendix for all QA/QC data.

---- Water quality data not available on the date indicated. Water level was below bottom of well screen or well was dry.

(d) dissolved

(t) total

L Leachate well; fully or partially screened within coal combustion residuals. Class II standards not compared to leachate wells.

ns No standard.

0.42 Parameter concentration exceeds Class II groundwater standard (IAC Part 620 Section 420).

Table 6. Geologic Layers and Hydrogeologic Unit Designations

Groundwater Quality Assessment and Phase II Hydrogeologic Investigation - Baldwin Ash Pond System
Baldwin Energy Complex; Baldwin, Illinois

Lithologic Layers							Hydrogeologic Unit Designations		
ID	*General Description*	*Borings where Layer Identified*	*Top Elevation (feet asl)*	*Lowest Elevation (feet asl)*	*Thickness Range (feet)*	*Thickness Average and Median (feet)*	*ID*	*Name*	*Description: Materials*
1	Ash Pond System: Out of Service Old East Fly Ash Pond, Out of Service East Fly Ash Pond, Active West Fly Ash Cell, Bottom Ash Pond. Miscellaneous fill - roads and berms	TPZ-163, TPZ-164, TPZ-167, TPZ-168 (note: TPZ-165 intercepted fill and ash within Secondary Pond; data from this boring not included in calculating elevations or thicknesses of ash)	455	407	8 - 32	Avg = 21.5 Median = 22.9	**1**	Fill Unit	Coal combustion residuals: Fly ash, Bottom ash, minor Slag. Fill deposits - clay and silt
2	Cahokia Alluvium Alluvial clay, sandy clay, and clayey sand	MW-151, MW-154, MW-155, MW-350,	394	368	13 - 27	Avg = 20.6 Median = 21.6	**2**	Upper Groundwater Unit	Predominantly Clay with Silt and Sand; Silt Layers; Occasional Sand Lenses
3	Peoria Loess Silt and Silty Clay, minor fine sand	MW-104SR, MW-154, OW-156/256, OW-157, TPZ-158, MW-161, MW-162/262	453	406	2 - 23	Avg = 10.1 Median = 8.8			
4	Equality Formation Clay, sandy clay, and occasional sand seams and lenses	MW-153/253, OW-157/257, TPZ-159, TPZ-160, MW-161, MW-162/262, TPZ-163, TPZ-166, TPZ-168, OW-256, MW-352	443	396	8 - 20	Avg = 13.1 Median = 12.2			
5	Vandalia Till Member of Glasford Formation Clay, clay with sand, and occasional sand seams and lenses	MW-104DR, TPZ-158, TPZ-159, TPZ-160, MW-161, TPZ-163, TPZ-165, TPZ-166, TPZ-167, TPZ-168, MW-253, OW-256, OW-257, MW-262, MW-352	451	369	11 - 37	Avg = 20.6 Median = 18.0			
6	Pennsylvanian and Mississippian Bedrock Interbedded and undifferentiated limestone and shale	MW-104DR, MW-151, MW-154, TPZ-158, MW-161, TPZ-163, TPZ-165, TPZ-166, TPZ-167, TPZ-168, MW-253, OW-256, OW-257, MW-262, MW-350, MW-352, MW-355,	429	347	- -	- -	**3**	Bedrock Confining Unit	Shale and Limestone

Notes:
ASL = above mean sea level (i.e., National Geodetic Vertical Datum).

								Calculation from Soil-Mass Relationships		
Boring Number	**Sample Depth BGS (feet)**	**USCS Soil Classification**	**Moisture Content (%)**	**Dry Bulk Density (pcf)**	**Hydraulic Conductivity (cm/sec)**	**Range of Hydraulic Gradient**	**Specific Gravity**	**Total Porosity (%)**	**Water Filled Porosity (%)**	**Air Filled Porosity (%)**
TPZ-163	1.5 - 3.5	ASH - Silty SAND (SM), fine grained, very dark brown	49.3	63.7	2.5E-04	0.4 - 3.5	2.66	61.7	50.2	11.5
TPZ-164	3.0 - 5.0	ASH - Sandy SILT (ML), fine grained sand, very dark brown	22.5	91.7	6.5E-04	0.2 - 1.7	2.68	45.2	33.0	12.2
TPZ-167	29.0 - 30.0	ASH - SILT (ML), very dark gray-brown	18.8**	99.9	9.7E-06	0.2 - 2.9	2.59	38.2	30.2	8.0
TPZ-168	3.0 - 5.0	ASH - Sandy SILT (ML), fine-medium grained sand, olive-brown	56.0	63.0	4.2E-04	0.1 - 2.3	2.88	64.9	56.5	8.4
		Average Value*	**42.6**	**79.6**	**1.6E-04**	**- -**	**2.70**	**52.5**	**42.5**	**10.0**

Notes:

All geotechnical data obtained from Geotechnology, Inc. report dated October 18, 2013 (Appendix X).

USCS Soil Classification based on both visual, and particle size analysis with sieve and hydrometer.

*	Hydraulic conductivity is calculated as geometric mean and not an average.
**	Sample remolded in laboratory. As received moisture content = 31.1%
BGS	below ground surface
cm/sec	centimeters per second
pcf	pounds per cubic foot
%	percent

Table 8. Summary of Horizontal and Vertical Permeability Test Results

Groundwater Quality Assessment and Phase II Hydrogeologic Investigation - Baldwin Ash Pond System
Baldwin Energy Complex; Baldwin, Illinois

Horizontal Hydraulic Conductivity: Field Test Results

Monitoring Well Number	Depth Interval Tested (feet)	Analysis Method	Lithologic Layer	Primary Lithologies within Screened Well Interval	Horizontal Hydraulic Conductivity (cm/sec)
Hydrogeologic Unit 2: Unlithified Deposits					
MW-104DR	23.2 - 28.2	Bouwer-Rice	Vandalia Till Member	Sand (fine-medium), Sandy Clay, and Silty Clay	6.8E-04
MW-151	6.1 - 15.8	Bouwer-Rice	Cahokia Formation	Sandy Clay, Silty Clay and Clay	1.1E-05
MW-152	7.5 - 16.7	Bouwer-Rice	Equality Formation	Clay	7.0E-05
OW-156	7.9 - 17.2	Bouwer-Rice	Equality Formation	Clay and Silty Clay	4.3E-05
OW-157	7.8 - 17.1	Bouwer-Rice	Equality Formation	Clay and Silty Clay	1.3E-04
MW-161	23.3 - 32.8	Bouwer-Rice	Equality Formation	Silty Clay, Sand with Silt	8.1E-05
TPZ-166	15.3 - 24.7	Bouwer-Rice	Vandalia Till Member	Silty Clay	1.9E-05
MW-252	44.4 - 49.0	Bouwer-Rice	Vandalia Till Member	Clay	1.9E-06
MW-253	29.9 - 34.5	Bouwer-Rice	Vandalia Till Member	Clay, shaley	3.5E-07
OW-256	28.0 - 32.5	Bouwer-Rice	Vandalia Till Member	Silty Clay, Sand (fine-medium)	2.2E-04
OW-257	34.0 - 38.5	Bouwer-Rice / KGS Model	Vandalia Till Member	Silty Clay	3.3E-06
MW-262	42.1 - 46.6	Bouwer-Rice	Vandalia Till Member	Sand with Silt, Sand, Silty Clay	6.0E-04
				Geometric Mean Hydraulic Conductivity	**3.2E-05**
Hydrogeologic Unit 3: Upper Bedrock					
MW-350	41.6 - 46.2	Bouwer-Rice	Mississippian Bedrock	Limestone, massive, hard to very hard; RQD = 96% (Excellent)	2.1E-06
MW-352	67.9 - 72.5	Bouwer-Rice	Pennsylvanian or Mississippian Bedrock	Limestone, medium hard to hard; RQD = 57% (Fair)	1.7E-06
MW-355	27.4 - 32.0	Bouwer-Rice	Mississippian Bedrock	Limestone, medium soft, fossiliferous; RQD = 57% (Fair)	3.5E-05
				Geometric Mean Hydraulic Conductivity	**5.0E-06**

Vertical Hydraulic Conductivity: Laboratory Test Results

Boring ID	Depth Interval Tested (feet)	Geotechnical Laboratory (Analysis Date)	Lithologic Layer	Primary Lithologies within Screened Well Interval	Vertical Hydraulic Conductivity (cm/sec)
Hydrogeologic Unit 1: Fill Unit					
TPZ-163	1.5 - 3.5	Geotechnology (2013)	Ash Pond System: Fly Ash / Bottom Ash	Ash (USCS classification: Silty Sand, fine grained)	2.5E-04
TPZ-164	3.0 - 5.0	Geotechnology (2013)	Ash Pond System: Bottom Ash	Ash (USCS classification: Sandy Silt, fine grained sand)	6.5E-04
TPZ-167	29.0 - 30.0	Geotechnology (2013)	Ash Pond System: Fly Ash	Ash (USCS classification: Silt)	9.7E-06
TPZ-168	3.0 - 5.0	Geotechnology (2013)	Ash Pond System: Fly Ash	Ash (USCS classification: Sandy Silt, fine-medium grained sand)	4.2E-04
				Geometric Mean Hydraulic Conductivity	**1.6E-04**
Hydrogeologic Unit 2: Unlithified Deposits					
MW-154	8.0 - 9.2	Shively Geotechnical (2010)	Cahokia Formation	Sandy Clay with gravel	7.8E-06
MW-350	18.0 - 20.0	Shively Geotechnical (2010)	Cahokia Formation	Clay	3.4E-07
TPZ-164	10.0 - 12.0	Geotechnology (2013)	Equality Formation	Clay	1.3E-06
MW-252	44.0 - 46.0	Shively Geotechnical (2010)	Vandalia Member	Clay	6.3E-09
MW-262	33.5 - 35.5	Geotechnology (2013)	Vandalia Member	Clay	9.9E-09
TPZ-163	28.0 - 30.0	Geotechnology (2013)	Vandalia Member	Clay, trace fine sand	4.2E-04
TPZ-165	8.0 - 10.0	Geotechnology (2013)	Vandalia Member	Clay, trace sand	5.3E-06
TPZ-167	32.0 - 34.0	Geotechnology (2013)	Vandalia Member	Clay with sand	6.2E-07
				Geometric Mean Hydraulic Conductivity	**8.6E-07**

Notes:
cm/sec centimeters per second.

Reference:
Bouwer-Rice Bouwer and Rice Analytical Method for Unconfined Aquifers, 1976. (note: also used for Confined Aquifers).
KGS Model KGS overdamped slug test analysis model (Hyder et al., 1994).
Shively Geotechnical (2010): see Appendix D
Geotechnology (2013): see Appendix D

Monitoring Wells for Gradient Calculations across Screened Hydrogeologic Units		Screen Midpoint Elevations (feet)		Groundwater Level Measurements (Elevation in Feet)																	
				11/15-16/2010		3/22-23/2011		6/6-8/2011		9/12-14/2011		12/6-8/2011		3/6-8/2012		9/16-17/2013		11/20-21/2013		02/18-19/2014	
Shallow	**Deep**	**Shallow**	**Deep**	Shallow	Deep	Shallow	Deep	Shallow	Deep	Shallow	Deep	Shallow	Deep	Shallow	Deep	Shallow	Deep	Shallow	Deep	Shallow	Deep
MW-104SR	MW-104DR	442.83	428.47	441.54	441.54	448.10	448.04	446.22	446.24	- -	- -	- -	- -	- -	- -	441.58	440.65	440.86	440.94	446.35	446.42
MW-153	MW-253	427.60	410.53	429.29	- -	437.07	436.99	433.82	435.97	429.47	433.15	435.68	435.13	- -	- -	429.35	432.15	430.62	432.85	434.26	434.58
MW-152	MW-252	410.29	375.56	417.77	419.07	420.04	425.07	418.70	425.07	416.79	422.82	420.17	425.07	419.99	423.13	416.74	- -	418.32	422.93	419.86	424.82
MW-252	MW-352	375.56	352.15	419.07	- -	425.07	419.06	425.07	421.29	422.82	422.84	425.07	422.14	423.13	423.54	- -	415.86	422.93	422.55	424.82	424.19
MW-150	MW-350	374.00	350.21	377.11	372.52	380.04	375.84	380.44	379.37	376.01	374.30	379.00	374.62	378.74	374.40	375.51	374.05	376.86	374.28	378.05	374.49
MW-155	MW-355	375.50	361.11	372.85	369.97	376.54	372.70	379.85	379.09	373.66	370.03	374.13	370.66	376.34	371.08	372.27	369.27	- -	369.50	372.39	369.99
OW-156	OW-256	412.60	394.96	- - -	- - -	- - -	- - -	- - -	- - -	- - -	- - -	- - -	- - -	- - -	- - -	418.69	415.75	420.36	417.93	423.68	421.50
OW-157	OW-257	417.44	391.94	- - -	- - -	- - -	- - -	- - -	- - -	- - -	- - -	- - -	- - -	- - -	- - -	424.92	424.36	427.00	425.84	428.81	427.06

Monitoring Wells for Gradient Calculations across Screened Hydrogeologic Units		Monitored Geologic Unit**		Hydrogeologic Unit***		Vertical Groundwater Gradient Between Designated Units (feet/feet)									Average Groundwater Gradient (feet/feet)
						11/15-16/10	03/22-23/11	06/6-8/11	09/12-14/11	12/6-8/11	03/6-8/12	9/16-17/2013	11/20-21/2013	2/18-19/2014	
Shallow	**Deep**	**Shallow**	**Deep**	**Shallow**	**Deep**										
MW-104SR	MW-104DR	Vandalia	Vandalia	2	2	- -	- -	- -	0.015	0.018	0.018	0.065	**-0.006**	**-0.005**	0.02
MW-153	MW-253	Vandalia	Vandalia	2	2	- -	0.005	**-0.126**	**-0.236***	0.032	- -	**-0.164**	**-0.131**	**-0.019**	**-0.07**
MW-152	MW-252	Equality	Vandalia	2	2	**-0.037**	**-0.145**	**-0.183**	**-0.174**	**-0.141**	**-0.090**	- -	**-0.133**	**-0.143**	**-0.13**
MW-252	MW-352	Vandalia	Bedrock	2	3	- -	0.027	0.017	**-0.001**	0.125	**-0.018**	- -	0.016	0.027	0.03
MW-150	MW-350	Cahokia	Bedrock	2	3	0.012*	0.177	0.045	0.076*	0.184	0.183*	0.004*	0.007*	0.010*	0.08
MW-155	MW-355	Cahokia	Bedrock	2	3	0.008*	0.010*	0.002*	0.276*	0.307*	0.424*	0.008*	- -	0.006*	0.13
OW-156	OW-256	Equality	Vandalia	2	2	- - -	- - -	- - -	- - -	- - -	- - -	0.167	0.138	0.124	0.14
OW-157	OW-257	Equality	Vandalia	2	2	- - -	- - -	- - -	- - -	- - -	- - -	0.022	0.045	0.069	0.05

Notes:

-0.02 Vertical gradient is upwards between the screened well intervals and formations indicated.

0.04 Vertical gradient is downwards between the screened well intervals and formations indicated.

* Water level in shallow well was below top of screen. Midpoint elevation calculated based on water level elevation and bottom of screen.

- - No data collected on date, water level not static, or incorrectly measured/transcribed.

- - - Deep wells OW-256 and OW-257 not constructed until August 2014.

** Monitored Geologic Unit Designations

Bedrock Pennsylvanian or Mississippian age limestone and shale.

Cahokia Cahokia Formation.

Equality Equality Formation.

Vandalia Vandalia Till Member.

*** Hydrogeologic Unit Designations

2 Upper Groundwater Unit

3 Bedrock Confining Unit

APPENDIX A

BORING AND WELL CONSTRUCTION LOGS: 1990-2013


KELRON ENVIRONMENTAL
INCORPORATED

LOG OF BORING MW-150

Ash Pond System Monitoring Well Network
Baldwin Energy Complex
Dynegy Midwest Generation, Inc.
Location: Twp 04S, Rng 07W, 16 SE, NW, NE

Date Completed	: 09/08/2010	Driller	: Matt Cooper
Hole Diameter	: 8 1/2"OD; 4 1/4" ID	Geologist	: Brendon Wilder (PSC)
Drilling Method	: Hollow-Stem (CME-550)	Land Surface Elevation	: 393.84
Sampling Method	: MacroCore (60")	Top of Casing Elevation	396.54
Drilling Company	: Terra Drill, Inc.	X,Y Coordinates	: 2379413, 554563

Depth in Feet	DESCRIPTION	Surf. Elev. 393.84	Samples	Recovery inches	Qp TSF	USCS	GRAPHIC
0	Continous boring - no soil sampling conducted. Refer to boring log for adjacent nested well MW-350 for a description of subsurface materials	393					
5		388					
10		383					
15		378					
20		373					
25	END BOREHOLE AT 25.2 FEET BLS	368					
30							

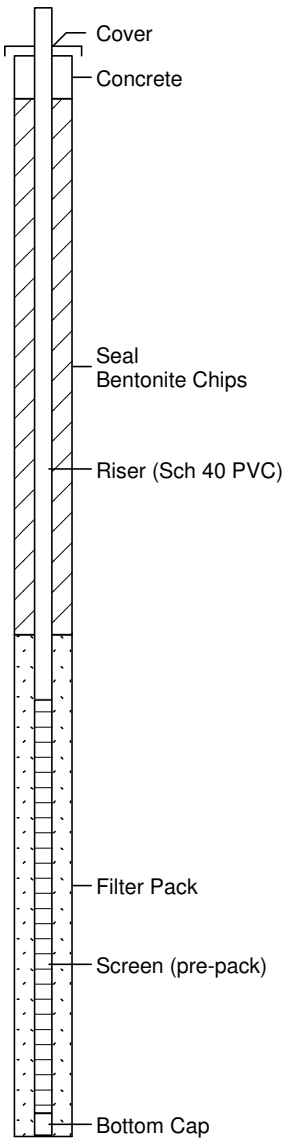

01-14-2011 c:\powerp~1\baldwin\ashmon~1\bec150~1.bor

KELRON ENVIRONMENTAL
INCORPORATED


LOG OF BORING MW-350

Ash Pond System Monitoring Well Network
Baldwin Energy Complex
Dynegy Midwest Generation, Inc.
Location: Twp 04S, Rng 07W, 16 SE, NW, NE

Date Completed	: 09/07/2010	Driller	: Matt Cooper
Hole Diameter	: 8 1/2"OD / 4 1/4" ID: 3 7/8" rock	Geologist	: Brendon Wilder (PSC)
Drilling Method	: Hollow-Stem/Rotary (CME-550)	Land Surface Elevation	: 394.11
Sampling Method	: MacroCore (60")/NX Core	Top of Casing Elevation	396.80
Drilling Company	: PSC	X,Y Coordinates	: 2379410, 554568

Depth in Feet	DESCRIPTION	Surf. Elev. 394.11	Samples	Recovery inches	Qp TSF	USCS	GRAPHIC
0	CLAY, very stiff to hard, brown, grayish-brown (10YR 5/2) mottled yellowish brown (10YR 5/8), dry	394	1	19/54	4.5		
			2		2.25		
			3				
5	- grain size analysis @ 5 - 6 ft: 2.3% sand, 42.4% silt, 55.3% clay	389	4	47/60	4.5	CH	
			5		3.5		
			6		3.25		
			7		4.0		
10		384	8	60/60	2.75		
	CLAY, brown to olive brown, moist		9		2.75		
	- grain size analysis @ 11 - 12 ft: 8.4% sand, 39.3% silt, 52.3% clay		10		2.75		
			11		1.75	CL/CH	
			12		2.0		
15		379	13	45/60			
	CLAY, soft, high plasticity, dark yellow brown, moist; 1-2" sand seams at 17' and 19'						
	- grain size analysis @ 18 - 20 ft: 1.8% sand, 21.9% silt, 76.3% clay						
	- very stiff to hard, high plasticity						
20		374	14	60/60		CH	
			15	23/23			
25							

Well: MW-350
Elev.: 396.80

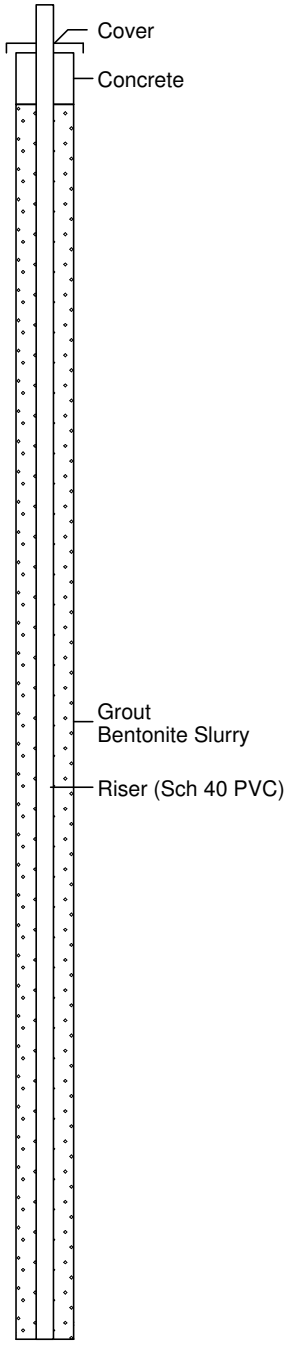

01-14-2011 c:\powerp~1\baldwin\ashmon~1\bec350~1.bor

KELRON ENVIRONMENTAL
INCORPORATED

LOG OF BORING MW-350


Ash Pond System Monitoring Well Network
Baldwin Energy Complex
Dynegy Midwest Generation, Inc.
Location: Twp 04S, Rng 07W, 16 SE, NW, NE

Date Completed	: 09/07/2010	Driller	: Matt Cooper
Hole Diameter	: 8 1/2"OD / 4 1/4" ID: 3 7/8" rock	Geologist	: Brendon Wilder (PSC)
Drilling Method	: Hollow-Stem/Rotary (CME-550)	Land Surface Elevation	: 394.11
Sampling Method	: MacroCore (60")/NX Core	Top of Casing Elevation	396.80
Drilling Company	: PSC	X,Y Coordinates	: 2379410, 554568

Depth in Feet	DESCRIPTION	Surf. Elev. 394.11
25		369
	- Auger refusal at 26.4 feet bgs	
	LIMESTONE and SHALE, interbedded, banded, solid, very soft, light to dark gray; slightly weathered	
	LIMESTONE, banded, medium bedded, solid, hard, medium gray; unweathered	
	LIMESTONE and SHALE, interbedded; limestone is banded, medium bedded, hard, medium gray; shale is very soft to medium soft, dark gray	
30		364
	Borehole diameter from 26.4 to 46.7 feet bgs = 3 7/8"	
	RQD for 26.4 - 36.4' = 72% (Fair) Recovery = 116/120"	
35		359
	SHALE, banded, medium bedded, solid, soft to medium soft, dark gray	
40		354
	LIMESTONE, banded, massive, solid, hard to very hard, light to medium gray	
45	RQD for 36.4 - 46.4' = 96% (Excellent) Recovery = 118/120"	349
	END BOREHOLE AT 46.7 FEET BLS	
50		

Samples	Recovery inches	Qp TSF	USCS	GRAPHIC
15	23/23		CL	
			LS/SH	
			LS	
16	116/120		LS/SH	
			SH	
17	118/120		LS	

Well: MW-350
Elev.: 396.80

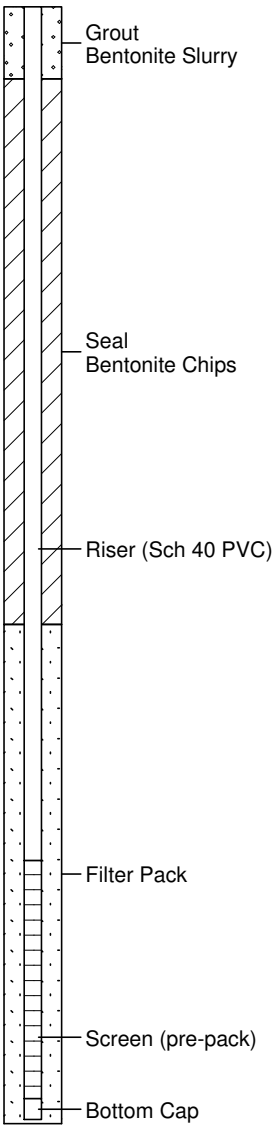

01-14-2011 c:\powerp~1\baldwin\ashmon~1\bec350~1.bor

KELRON ENVIRONMENTAL
INCORPORATED


LOG OF BORING MW-151

Ash Pond System Monitoring Well Network
Baldwin Energy Complex
Dynegy Midwest Generation, Inc.
Location: Twp 04S, Rng 07W, 16 SE, NE, NE

Date Completed	: 09/21/2010	Driller	: Matt Cooper
Hole Diameter	: 8 1/2"OD; 4 1/4" ID	Geologist	: Brendon Wilder (PSC)
Drilling Method	: Hollow-Stem (CME-550)	Land Surface Elevation	: 397.22
Sampling Method	: MacroCore (60")	Top of Casing Elevation	399.96
Drilling Company	: Terra Drill, Inc.	X,Y Coordinates	: 2381171, 554221

Depth in Feet	DESCRIPTION	Surf. Elev. 397.22	Samples	Recovery inches	Qp TSF	USCS	GRAPHIC
0	SILTY CLAY, light brown, dry	397	1	31/48			
			2		1.5	CL	
			3		1.0		
			4		1.5		
5	SANDY CLAY, dark gray (10YR 4/1)	392	5	32/60			
	- moist		6		1.0		
	- moist to wet		7		0.5	CL	
	- very dark gray-brown; grain size analysis @7.5-8 ft: 39% sand, 41.8% silt, 19.2% clay		8		1.0		
			9		2.5		
10	SILTY CLAY, yellowish-brown (10YR 5/1)	387	10	46/60	2.5		
			11		3.0		
	- two small light gray sandy seams		12		2.75	CL	
			13		2.5		
	- 2-inch layer of dusky red CLAY (10R 3/2)		14		2.75		
15	CLAY, low plasticity, medium soft	382	15	58/60	2.5		
			16		2.5		
	- shaley, light olive brown (2.5Y 5/4) grading to olive gray; grain size analysis @16-17 ft:: 1%sand, 28.5% silt, 70.5% clay		17		3.5		
	- platy/laminated		18		2.75	CH	
			19		2.75		
20			20	24/27	2.5		
	Refusal in bedrock at 21.5 feet BLS	377	21		4.5+		
	END BOREHOLE AT 21.5 FEET BLS		22			LS	
	LIMESTONE, no recovery						
	Drove split-spoon to 21.75 feet BLS - no recovery						
25							

Well: MW-151
Elev.: 399.96

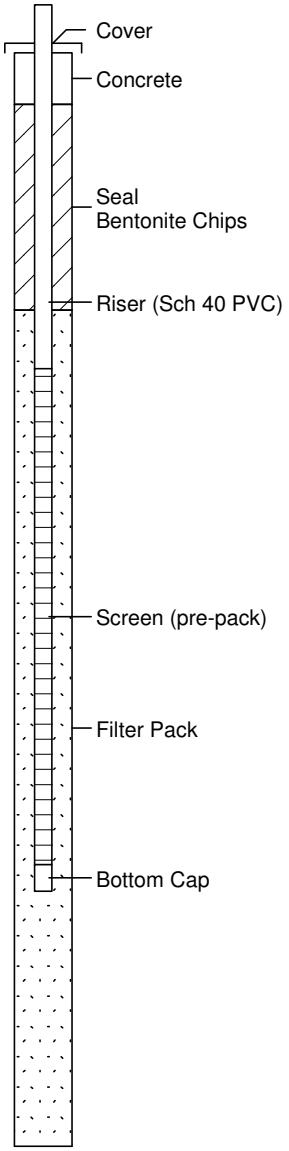

01-14-2011 c:\powerp~1\baldwin\ashmon~1\bec151~1.bor


KELRON ENVIRONMENTAL
INCORPORATED

LOG OF BORING MW-152

Ash Pond System Monitoring Well Network
Baldwin Energy Complex
Dynegy Midwest Generation, Inc.
Location: Twp 04S, Rng 07W, 16 SE, NE, NE

Date Completed	: 09/22/10	Driller	: Matt Cooper
Hole Diameter	: 8 1/2"OD / 4 1/4" ID	Geologist	: Brendon Wilder (PSC)
Drilling Method	: Hollow-Stem/Rotary (CME-550)	Land Surface Elevation	: 422.18
Sampling Method	: MacroCore (60")	Top of Casing Elevation	424.99
Drilling Company	: PSC	X,Y Coordinates	: 2382779, 553906

Depth in Feet	DESCRIPTION	Surf. Elev. 422.18	Samples	Recovery inches	Qp TSF	USCS	GRAPHIC
0	Continuous boring - no soil sampling conducted.	422					
	Refer to boring log for adjacent nested well MW-352 for a description of subsurface materials.						
5		417					
10		412					
15		407					
	END BOREHOLE AT 17.7 FEET BLS						
20							

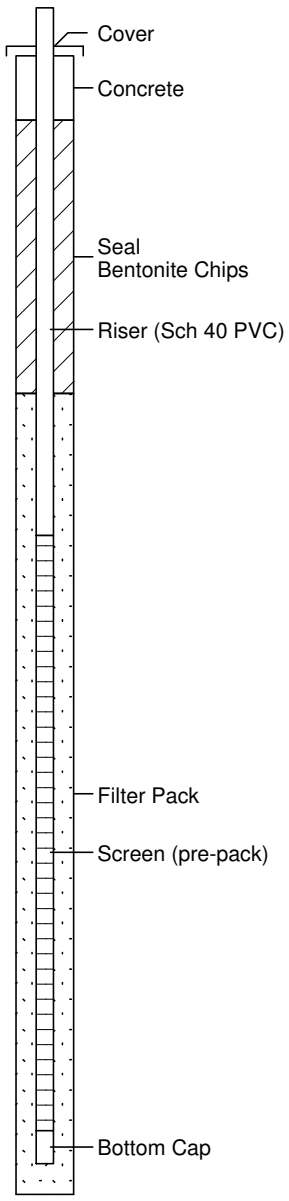

01-14-2011 c:\powerp~1\baldwin\ashmon~1\bec152~1.bor


KELRON ENVIRONMENTAL
INCORPORATED

LOG OF BORING MW-252

Ash Pond System Monitoring Well Network
Baldwin Energy Complex
Dynegy Midwest Generation, Inc.
Location: Twp 04S, Rng 07W, 16 SE, NE, NE

Date Completed	: 09/22/10	Driller	: Matt Cooper
Hole Diameter	: 8 1/2"OD / 4 1/4" ID	Geologist	: Brendon Wilder (PSC)
Drilling Method	: Hollow-Stem/Rotary (CME-550)	Land Surface Elevation	: 422.27
Sampling Method	: MacroCore (60")	Top of Casing Elevation	425.07
Drilling Company	: PSC	X,Y Coordinates	: 2382784, 553904

Depth in Feet	DESCRIPTION	Surf. Elev. 422.27	Samples	Recovery inches	Qp TSF	USCS	GRAPHIC
0	Continuous boring - no soil sampling conducted.	422					
	Refer to boring log for adjacent nested well MW-352 for a description of subsurface materials.						
5		417					
10		412					
15		407					
20		402					
25		397					
30		392					
35		387					
40		382					
45		377					
	END BOREHOLE AT 49.54 FEET BLS						
50							

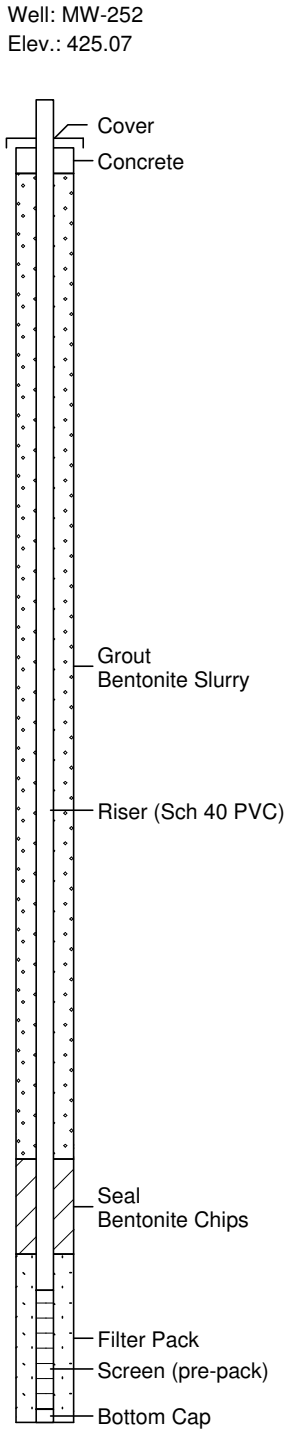

01-14-2011 c:\powerp~1\baldwin\ashmon~1\bec252~1.bor


KELRON ENVIRONMENTAL
INCORPORATED

LOG OF BORING MW-352

Ash Pond System Monitoring Well Network
Baldwin Energy Complex
Dynegy Midwest Generation, Inc.
Location: Twp 04S, Rng 07W, 16 SE, NE, NE

Date Completed	: 09/16/2010	Driller	: Matt Cooper
Hole Diameter	: 8 1/2"OD / 4 1/4" ID: 3 7/8" rock	Geologist	: Brendon Wilder (PSC)
Drilling Method	: Hollow-Stem/Rotary (CME-550)	Land Surface Elevation	: 422.36
Sampling Method	: MacroCore (60")/NX Core	Top of Casing Elevation	425.04
Drilling Company	: PSC	X,Y Coordinates	: 2382789, 553901

Depth in Feet	DESCRIPTION	Surf. Elev. 422.36	Samples	Recovery inches	Qp TSF	USCS	GRAPHIC
0	SILTY CLAY, very stiff to hard, yellow brown (10YR 5/6), dry	422	1	46/48	4.5+	CL	
			2	60/60	3.5		
5	CLAY, trace sand and fine gravel, very stiff, high plasticity, few black organic material	417	3		4.0		
			4		2.75		
			5		3.0		
10	- medium hard	412	6	60/60	2.75	CL	
	- soft		7		2.0		
			8		1.0		
			9		1.25		
15	- medium hard	407	10	60/60	1.5		
			11		2.5		
	SAND, poorly graded, loose, wet (4-inch thick)		12		2.75	SP	
	SANDY CLAY, trace fine gravel, yellow brown to olive brown (2.5Y 5/3)		13		3.5		
20		402	14	60/60	4.5+	CL	
			15		2.5		
			16		2.5		
			17		2.75		
25			18	48/60	2.5		

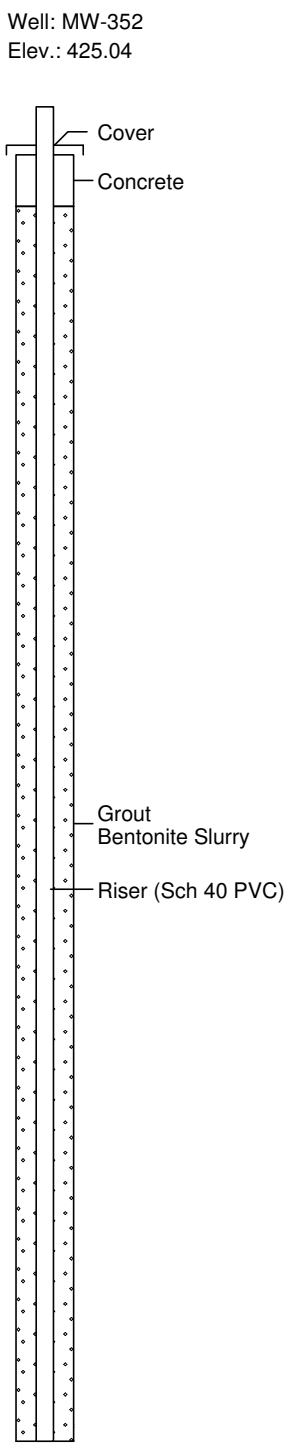

01-14-2011 c:\powerp~1\baldwin\ashmon~1\bec352~1.bor

KELRON ENVIRONMENTAL
INCORPORATED


LOG OF BORING MW-352

Ash Pond System Monitoring Well Network
Baldwin Energy Complex
Dynegy Midwest Generation, Inc.
Location: Twp 04S, Rng 07W, 16 SE, NE, NE

Date Completed	: 09/16/2010	Driller	: Matt Cooper
Hole Diameter	: 8 1/2"OD / 4 1/4" ID: 3 7/8" rock	Geologist	: Brendon Wilder (PSC)
Drilling Method	: Hollow-Stem/Rotary (CME-550)	Land Surface Elevation	: 422.36
Sampling Method	: MacroCore (60")/NX Core	Top of Casing Elevation	425.04
Drilling Company	: PSC	X,Y Coordinates	: 2382789, 553901

Depth in Feet	DESCRIPTION	Surf. Elev. 422.36	Samples	Recovery inches	Qp TSF	USCS	GRAPHIC
25	- grain size analysis @ 26.5 - 27.5 ft: 33.7% sand, 27.1% silt, 39.2% clay	397	18	48/60	2.5	CL	
	SAND with few gravel, yellow brown					SP	
	CLAY, some sand and fine gravel, hard to very hard, high plasticity, dark yellow brown (10YR 4/6)					CL	
			19	60/60	3.0		
30	CLAY, lean to fat	392	20		3.0		
	- grain size analysis @ 32 - 33 ft: 13.2% sand, 43.9% silt, 42.8% clay		21		3.5		
			22		3.0		
35		387	23	48/60	1.5		
	- medium hard, high plasticity, gray brown to light olive brown (2.5Y 5/2-5/3)		24		1.5		
	- trace silt, dark yellow brown (10YR 4/4)		25		1.75	CL/CH	
			26		1.5		
40		382	27	54/60	1.75		
			28		2.0		
			29		2.5		
			30		2.5		
45		377	31	57/60	2.0		
			32		1.75		
			33		1.75		
	CLAY, medium hard, low plasticity, olive brown (2.5Y 5/4)		34		2.5	CL	
			35		1.75		
50			36	3/3			

Well: MW-352
Elev.: 425.04

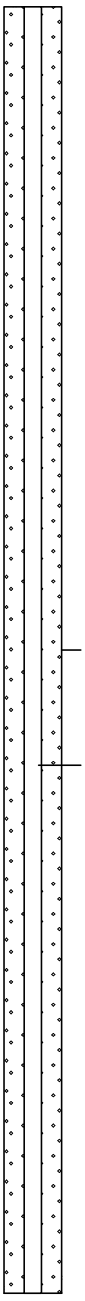

01-14-2011 c:\powerp~1\baldwin\ashmon~1\bec352~1.bor

KELRON ENVIRONMENTAL
INCORPORATED


LOG OF BORING MW-352

Ash Pond System Monitoring Well Network
Baldwin Energy Complex
Dynegy Midwest Generation, Inc.
Location: Twp 04S, Rng 07W, 16 SE, NE, NE

Date Completed	: 09/16/2010	Driller	: Matt Cooper
Hole Diameter	: 8 1/2"OD / 4 1/4" ID: 3 7/8" rock	Geologist	: Brendon Wilder (PSC)
Drilling Method	: Hollow-Stem/Rotary (CME-550)	Land Surface Elevation	: 422.36
Sampling Method	: MacroCore (60")/NX Core	Top of Casing Elevation	425.04
Drilling Company	: PSC	X,Y Coordinates	: 2382789, 553901

Depth in Feet	DESCRIPTION	Surf. Elev. 422.36
50		372
	- Auger refusal at 53.7 feet bgs	
	LIMESTONE, weathered, thinly laminated, medium hard to hard, gray	
55		367
	SHALE, clayey, gray	
	LIMESTONE, occasional shale partings	
60		362
	- laminated, fossiliferous, medium gray	
	SHALE, soft, dark gray	
65		357
	LIMESTONE, medium hard to hard, light gray	
	Borehole diameter from 53.7 to 73.8 feet bgs = 3 7/8"	
70	RQD for 53.8 - 73.8' = 57% (Fair) Recovery = 173/240"	352
	END BOREHOLE AT 73.8 FEET BLS	
75		

Samples	Recovery inches	Qp TSF	USCS	GRAPHIC
37	5/5		CL	
38	8/27		LS	
			SH	
39	19/60		LS	
40	54/60			
			SH	
41	59/60		LS	
42	33/34			

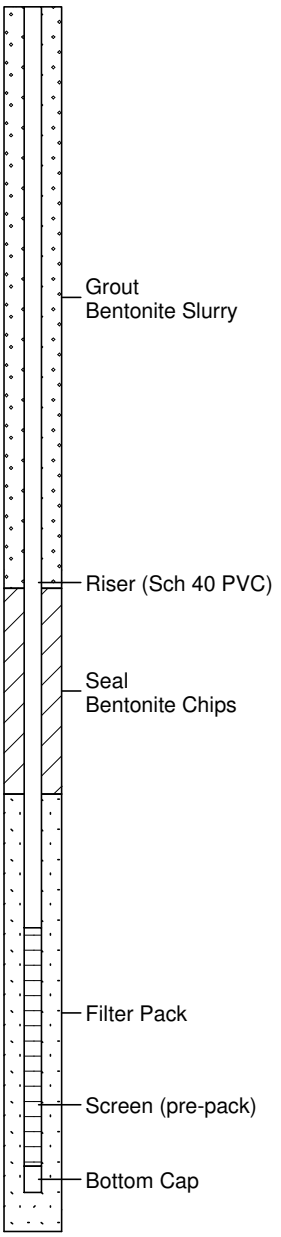

01-14-2011 c:\powerp~1\baldwin\ashmon~1\bec352~1.bor


KELRON ENVIRONMENTAL
INCORPORATED

LOG OF BORING MW-153

Ash Pond System Monitoring Well Network
Baldwin Energy Complex
Dynegy Midwest Generation, Inc.
Location: Twp 04S, Rng 07W, 15 SW, SW, NE

Date Completed	: 09/22/2010	Driller	: Matt Cooper
Hole Diameter	: 8 1/2"OD / 4 1/4" ID	Geologist	: Brendon Wilder (PSC)
Drilling Method	: Hollow-Stem/Rotary (CME-550)	Land Surface Elevation	: 442.77
Sampling Method	: MacroCore (60")	Top of Casing Elevation	445.67
Drilling Company	: PSC	X,Y Coordinates	: 2384435, 553298

Depth in Feet	DESCRIPTION	Surf. Elev. 442.77	Samples	Recovery inches	Qp TSF	USCS	GRAPHIC
0	Continuous boring - no soil sampling conducted Refer to boring log for adjacent nested well MW-253 for a description of subsurface materials	442					
5		437					
10		432					
15		427					
20	END BOREHOLE AT 20.5 FEET BLS	422					
25							

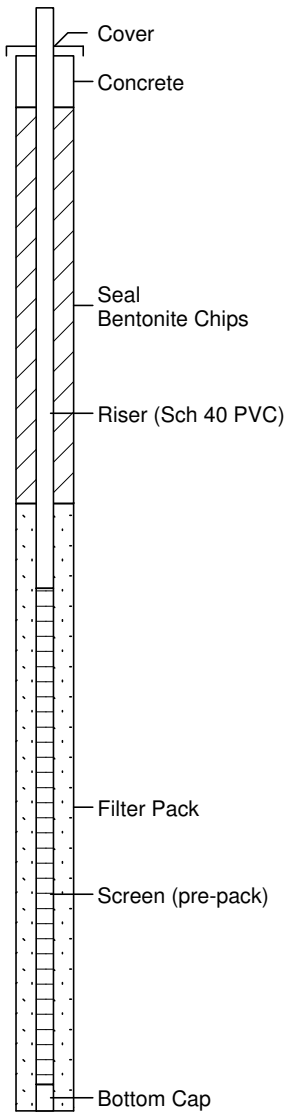

01-14-2011 c:\powerp~1\baldwin\ashmon~1\bec153~1.bor

KELRON ENVIRONMENTAL
INCORPORATED


LOG OF BORING MW-253

Ash Pond System Monitoring Well Network
Baldwin Energy Complex
Dynegy Midwest Generation, Inc.
Location: Twp 04S, Rng 07W, 15 SW, SW, NE

Date Completed	: 09/20/2010	Driller	: Matt Cooper
Hole Diameter	: 8 1/2"OD / 4 1/4" ID	Geologist	: Brendon Wilder (PSC)
Drilling Method	: Hollow-Stem/Rotary (CME-550)	Land Surface Elevation	: 442.70
Sampling Method	: MacroCore (60")	Top of Casing Elevation	445.84
Drilling Company	: PSC	X,Y Coordinates	: 2384430, 553298

Depth in Feet	DESCRIPTION	Surf. Elev. 442.70	Samples	Recovery inches	Qp TSF	USCS	GRAPHIC
0	SILTY CLAY, trace gravel, hard, light brown, dry	442	1	25/48	4.5+		
			2		4.5+		
	- hard, medium plasticity, gray (2.5Y 6/1) with yellow-brown mottling (10YR 5/6), moist		3	47/60	4.5	CL	
5		437	4		4.5		
			5		4.5		
10			6	53/60	4.5		
	CLAY (fat) with SAND, trace gravel, dark yellow brown with light gray mottling, mottling decreases with depth	432	7		4.0		
	- grain size analysis @ 11 - 12 ft: 0.7% gravel, 16.4% sand, 41.4% silt, 41.4% clay		8		4.0		
			9		3.0		
15			10	52/60	4.5	CH	
		427	11		3.5		
	- soft		12		3.5		
			13		2.0		
	CLAY (lean) with SAND, trace gravel, stiff to hard, medium plasticity, dark yellow brown		14	60/60		CL	
20							

Well: MW-253
Elev.: 445.84

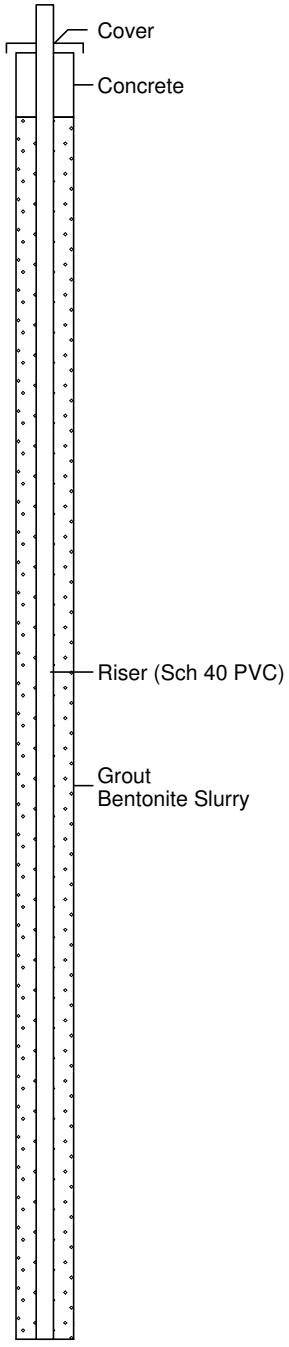

01-14-2011 c:\powerp~1\baldwin\ashmon~1\bec253~1.bor

KELRON ENVIRONMENTAL
INCORPORATED


LOG OF BORING MW-253

Ash Pond System Monitoring Well Network
Baldwin Energy Complex
Dynegy Midwest Generation, Inc.
Location: Twp 04S, Rng 07W, 15 SW, SW, NE

Date Completed	: 09/20/2010	Driller	: Matt Cooper
Hole Diameter	: 8 1/2"OD / 4 1/4" ID	Geologist	: Brendon Wilder (PSC)
Drilling Method	: Hollow-Stem/Rotary (CME-550)	Land Surface Elevation	: 442.70
Sampling Method	: MacroCore (60")	Top of Casing Elevation	445.84
Drilling Company	: PSC	X,Y Coordinates	: 2384430, 553298

Depth in Feet	DESCRIPTION	Surf. Elev. 442.70	Samples	Recovery inches	Qp TSF	USCS	GRAPHIC
20	- grain size analysis @ 19 - 19.5 ft: 0.7% gravel, 26.9% sand, 38.1% silt, 34.3% clay	422	14	60/60		CL	
25	- small fine sand seams from 25 to 27 feet	417	15	60/60			
	CLAY (fat), shaley, platy/laminated, soft, low plasticity, light yellow brown (10YR 6/4)		16		3.5		
	- stiff to very stiff, light olive brown (2.5Y 5/4) - grain size analysis @ 29 - 30 ft: 6.7% sand, 21.6% silt, 71.7% clay		17		3.0		
30		412	18	60/60	4.5	CH	
			19		3.5		
			20		3.0		
	- Drove split-spoon 2-inches into bedrock: 34.5 to 34.7 feet bls						
	LIMESTONE with SHALE		21	2/2		LS/SH	
35	Auger refusal at 35.0 feet END BOREHOLE AT 35.0 FEET BLS	407					
40							

Well: MW-253
Elev.: 445.84

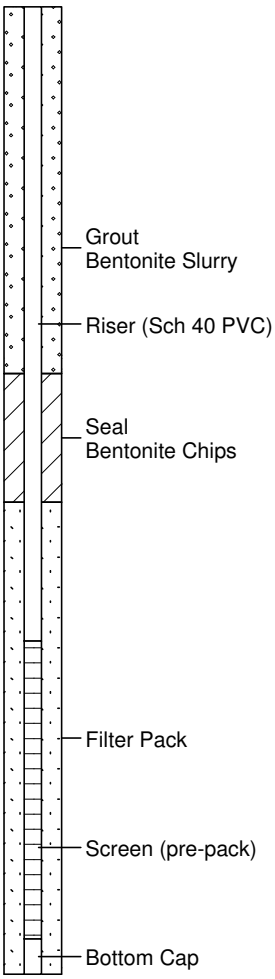

01-14-2011 c:\powerp~1\baldwin\ashmon~1\bec253~1.bor


KELRON ENVIRONMENTAL
INCORPORATED

LOG OF BORING MW-154

Ash Pond System Monitoring Well Network
Baldwin Energy Complex
Dynegy Midwest Generation, Inc.
Location: Twp 04S, Rng 07W, 09 SW, NE, SW

Date Completed	: 09/20/2010	Driller	: Matt Cooper
Hole Diameter	: 8 1/2"OD; 4 1/4" ID	Geologist	: Brendon Wilder (PSC)
Drilling Method	: Hollow-Stem (CME-550)	Land Surface Elevation	: 384.99
Sampling Method	: MacroCore (60")	Top of Casing Elevation	387.76
Drilling Company	: Terra Drill, Inc.	X,Y Coordinates	: 2377892, 557163

Depth in Feet	DESCRIPTION	Surf. Elev. 384.99	Samples	Recovery inches	Qp TSF	USCS	GRAPHIC
0	SILTY CLAY, hard, very dark gray (10YR 3/1), dry	384				CL	
	CLAY, black, moist		1	35/48		CH	
5	SANDY CLAY with gravel, very stiff to hard, low plasticity, dark gray with yellow-brown mottling, dry - grain size analysis @ 8-9.2 ft: 17.4% gravel, 30.5 %sand, 18.8% silt, 33.4% clay	379	2	44/60		CL	
10	CLAY, shaley, gray with light olive-brown mottling - grain size analysis @ 11-12 ft: 12.5% sand, 23% silt, 64.5% clay Refusal in bedrock at 12.5 feet BLS	374	3	24/42		CH	
	LIMESTONE Drove split-spoon to 12.75 feet BLS - 1-inch recovery END BOREHOLE AT 12.75 FEET BLS		4	1/6		LS	
15							

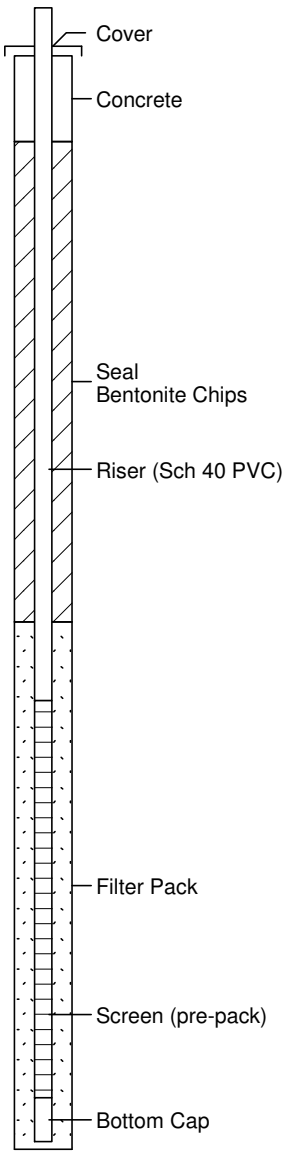

01-14-2011 c:\powerp~1\baldwin\ashmon~1\bec154~1.bor

KELRON ENVIRONMENTAL
INCORPORATED


LOG OF BORING MW-155

Ash Pond System Monitoring Well Network
Baldwin Energy Complex
Dynegy Midwest Generation, Inc.
Location: Twp 04S, Rng 07W, 09 SW, SE, SW

Date Completed	: 09/10/2010	Driller	: Matt Cooper
Hole Diameter	: 8 1/2"OD; 4 1/4" ID	Geologist	: Brendon Wilder (PSC)
Drilling Method	: Hollow-Stem (CME-550)	Land Surface Elevation	: 390.62
Sampling Method	: MacroCore (60")	Top of Casing Elevation	393.55
Drilling Company	: Terra Drill, Inc.	X,Y Coordinates	: 2378141, 555983

Depth in Feet	DESCRIPTION	Surf. Elev. 390.62
0	SILTY CLAY, hard, reddish brown, dry	390
5	CLAY (lean), hard, low plasticity, pale brown (10YR 6/3), grading to Fat CLAY	385
	- grain size analysis @ 7 - 8 ft: 2.5% sand, 47.2% silt, 50.3% clay	
	SANDY CLAY, dry	
	SAND, 4-inch seam, poorly graded, loose	
10	CLAY with sand grading to SANDY CLAY, very soft, moist	380
15	CLAYEY SAND, poorly graded, dark yellow brown	375
	- grain size analysis @ 18.5 - 19.5 ft: 53.9 %sand, 28.1% silt, 18.0% clay	
20	END BOREHOLE AT 20.5 FEET BLS	370
25		

Samples	Recovery inches	Qp TSF	USCS	GRAPHIC
1	40/48	4.5	CL	
2				
3				
4				
5	53/60		CL/CH	
6				
7		4.5+		
8				
9		0.75	CL	
10	44/60		SP	
11				
12		1.5		
13			CL	
14		1.5		
15	50/60			
16		0.5		
17				
18		1.5		
19			SC	
20				

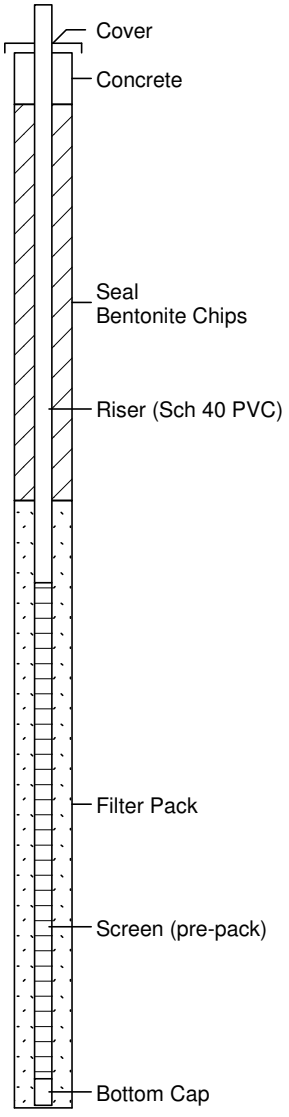

01-14-2011 c:\powerp~1\baldwin\ashmon~1\bec155~1.bor


KELRON ENVIRONMENTAL
INCORPORATED

LOG OF BORING MW-355

Ash Pond System Monitoring Well Network
Baldwin Energy Complex
Dynegy Midwest Generation, Inc.
Location: Twp 04S, Rng 07W, 09 SW, SE, SW

Date Completed	: 09/14/2010	Driller	: Matt Cooper
Hole Diameter	: 8 1/2"OD / 4 1/4" ID; 3 7/8" rock	Geologist	: Brendon Wilder (PSC)
Drilling Method	: Hollow-Stem/Rotary (CME-550)	Land Surface Elevation	: 390.82
Sampling Method	: MacroCore (60")/NX Core	Top of Casing Elevation	393.69
Drilling Company	: Terra Drill, Inc.	X,Y Coordinates	: 2378145, 555980

Depth in Feet	DESCRIPTION	Surf. Elev. 390.82	Samples	Recovery inches	Qp TSF	USCS	GRAPHIC
0	Continuous boring to 20 feet below ground surface. Refer to boring log for adjacent well MW-155 for description of subsurface materials to 20 feet.	390					
5		385					
10		380					
15		375					
20	CLAYEY SAND, poorly graded, dark yellow brown, wet	370	1	23/23	3.5	SC	
	CLAY, lean, very stiff, gray with yellow-brown mottling - Auger refusal at 22.1 feet bgs					CL	
	LIMESTONE, lightly weathered, fine grained, slightly fossiliferous, medium soft, light gray banded with light red staining along horizontal fractures; three small shale lenses within 31 inch interval - coarse grained, medium soft to hard		2	108/124		LS	
25							

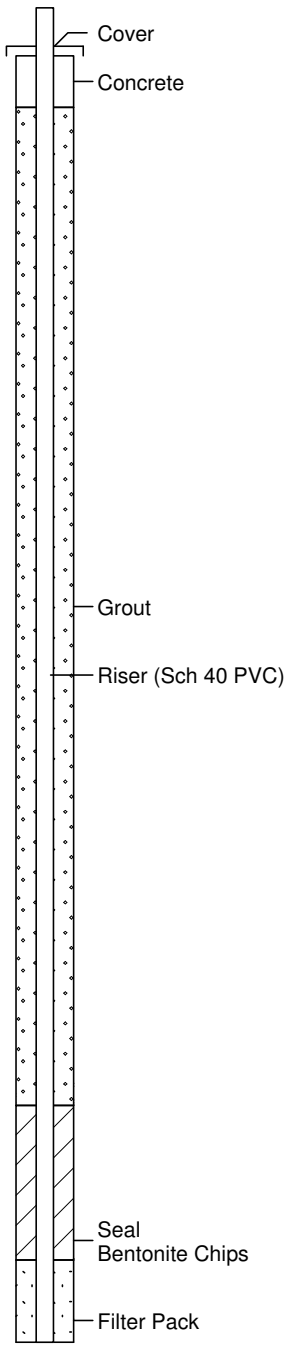

01-14-2011 c:\powerp~1\baldwin\ashmon~1\bec355~1.bor


KELRON ENVIRONMENTAL
INCORPORATED

LOG OF BORING MW-355

Ash Pond System Monitoring Well Network
Baldwin Energy Complex
Dynegy Midwest Generation, Inc.
Location: Twp 04S, Rng 07W, 09 SW, SE, SW

Date Completed	: 09/14/2010	Driller	: Matt Cooper
Hole Diameter	: 8 1/2"OD / 4 1/4" ID; 3 7/8" rock	Geologist	: Brendon Wilder (PSC)
Drilling Method	: Hollow-Stem/Rotary (CME-550)	Land Surface Elevation	: 390.82
Sampling Method	: MacroCore (60")/NX Core	Top of Casing Elevation	393.69
Drilling Company	: Terra Drill, Inc.	X,Y Coordinates	: 2378145, 555980

Depth in Feet	DESCRIPTION	Surf. Elev. 390.82	Samples	Recovery inches	Qp TSF	USCS	GRAPHIC
25	- fine grained, slightly fossiliferous, light gray	365	2	108/124		LS	
	Borehole diameter from 22.1 to 32.6 feet bls = 3 7/8"						
	RQD for 22.1 - 32.6' = 57% (Fair)						
30		360					
	END BOREHOLE AT 32.6 FEET BLS						
35		355					
40		350					
45		345					
50							

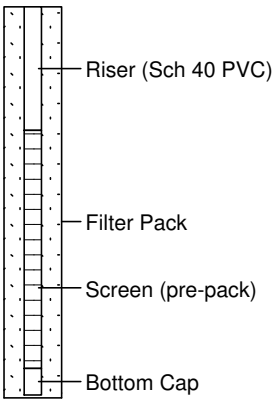

01-14-2011 c:\powerp~1\baldwin\ashmon~1\bec355~1.bor


KELRON ENVIRONMENTAL
Incorporated

LOG OF BORING OW-156

Ash Pond System Monitoring Well Network
Baldwin Energy Complex
Dynegy Midwest Generation, Inc.
Location: Twp 04S, Rng 07W, 10 NW, NW, SW

Date Completed	: 09/10/2010	Driller	: Matt Cooper
Hole Diameter	: 8 1/2"OD; 4 1/4" ID	Geologist	: Brendon Wilder (PSC)
Drilling Method	: Hollow-Stem (CME-550)	Land Surface Elevation:	425.14
Sampling Method	: MacroCore (60")	Top of Casing Elevation:	427.87
Drilling Company	: Terra Drill, Inc.	X,Y Coordinates	: 2378141, 555983

Depth in Feet	DESCRIPTION	Surf. Elev.425.15	Samples	Recovery inches	Qp TSF	USCS	GRAPHIC
0	SILTY CLAY, stiff, medium brown, dry	425	1	32/48	2.5		
			2		1.5		
			3		3.5		
			4		1.75		
5	- stiff to very stiff, low plasticity	420	5	56/60	2.0		
			6		1.75		
	- dark gray-brown (10YR 3/3) with light brown mottling (10YR 6/3)		7		1.75		
			8		1.75		
			9		2.25		
10	CLAY (lean) with Sand, soft to medium, light brown (10YR 6/3) with brown-yellow mottling (10YR 6/6), moist	415	10	60/60	1.0	CL	
			11		1.5		
			12		1.75		
			13		1.75		
			14		1.5		
15		410	15	50/60	2.25		
			16		2.0		
			17		2.5		
	END BOREHOLE AT 17.7 FEET BLS		18		1.25		
	Terminated probing with MacroCore at 19.5 feet bls		19				
20							

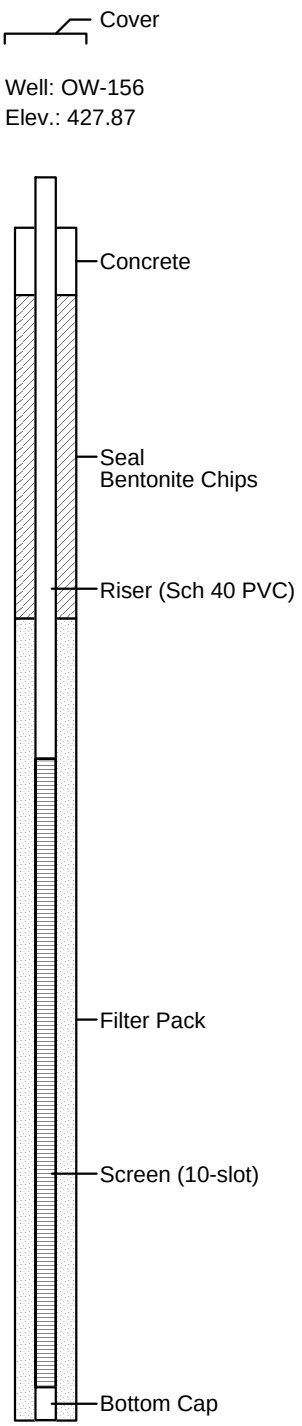

04-09-2014


KELRON ENVIRONMENTAL
INCORPORATED

LOG OF BORING OW-157

Ash Pond System Monitoring Well Network
Baldwin Energy Complex
Dynegy Midwest Generation, Inc.
Location: Twp 04S, Rng 07W, 10 SE, SW, SW

Date Completed	: 09/9/2010	Driller	: Matt Cooper
Hole Diameter	: 8 1/2"OD; 4 1/4" ID	Geologist	: Brendon Wilder (PSC)
Drilling Method	: Hollow-Stem (CME-550)	Land Surface Elevation	: 432.64
Sampling Method	: MacroCore (60")	Top of Casing Elevation	429.90
Drilling Company	: Terra Drill, Inc.	X,Y Coordinates	: 2382593, 556189

Depth in Feet	DESCRIPTION	Surf. Elev. 429.90	Samples	Recovery inches	Qp TSF	USCS	GRAPHIC
0	SILTY CLAY with Fly Ash, dark gray-brown, dry	429	1	48/48		CL/FL	
5	CLAY with Silt, hard, medium plasticity, light olive brown, moist	424	2	60/60		CH	
10	CLAY with Sand, stiff, wet	419	3	60/60		CL	
	CLAY, trace to some Sand, very stiff to hard, medium to high plasticity						
15		414	4	60/60		CL/CH	
	END BOREHOLE AT 17.5 FEET BLS						
	Terminated probing with MacroCore at 19.5 feet bls						
20							

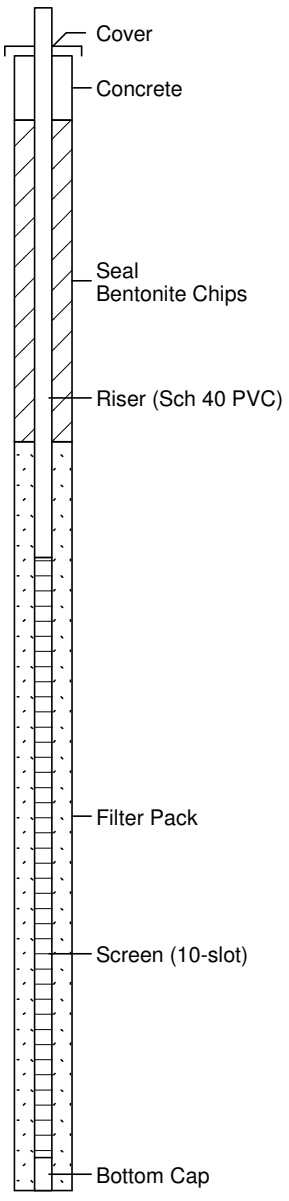

01-14-2011 c:\powerp~1\baldwin\ashmon~1\bec157~1.bor


KELRON ENVIRONMENTAL
INCORPORATED

LOG OF BORING MW-104SR

Ash Pond System Monitoring Well Network
Baldwin Energy Complex
Dynegy Midwest Generation, Inc.
Location: Twp 04S, Rng 07W, 10 SE, SE, SE

Date Completed	: 07/26/11	Driller	: Matt Cooper
Hole Diameter	: 7 3/4"OD; 3 3/4" ID	Geologist	: Stu Cravens (Kelron)
Drilling Method	: Hollow-Stem (CME-550)	Land Surface Elevation	: 452.52
Sampling Method	: MacroCore (60")	Top of Casing Elevation	455.54
Drilling Company	: Terra Drill, Inc.	X,Y Coordinates	: 2386609, 554205

Depth in Feet	DESCRIPTION	Surf. Elev. 452.52	Samples	Recovery inches	Qp TSF	USCS	GRAPHIC
0	Continuous boring - no soil sampling conducted Refer to boring log for adjacent nested well MW-104DR for a descriptionof subsurface materials	450					
5							
10	(Slotted screen interval = 9.40 ft)	445					
		440					
	- groundwater level at completion = 14.06' bls						
15	END BOREHOLE AT 15 FEET BLS						

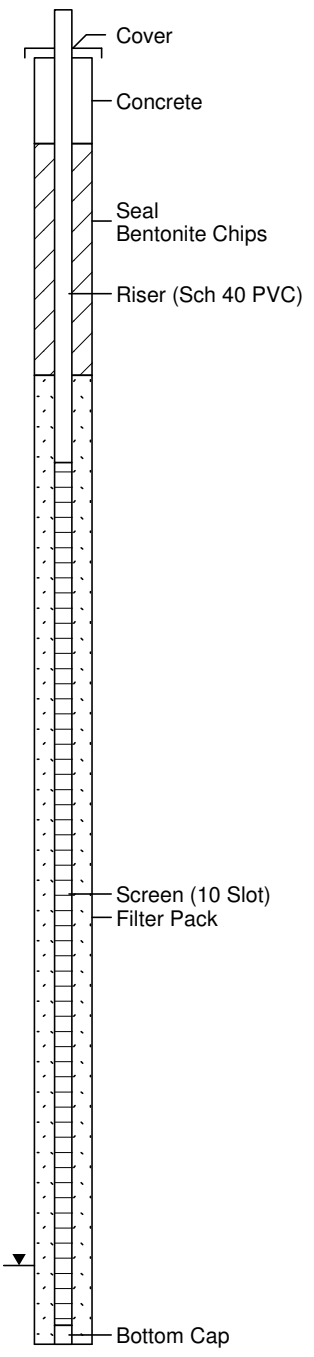

08-12-2011 c:\powerp~1\baldwin\ashmon~1\bec104sr.bor

KELRON ENVIRONMENTAL
INCORPORATED


LOG OF BORING MW-104DR

Ash Pond System Monitoring Well Network
Baldwin Energy Complex
Dynegy Midwest Generation, Inc.
Location: Twp 04S, Rng 07W, 10 SE, SE, SE

Date Completed	: 07/25/11	Driller	: Matt Cooper
Hole Diameter	: 7 3/4"OD; 3 3/4" ID	Geologist	: Stu Cravens (Kelron)
Drilling Method	: Hollow-Stem (CME-550)	Land Surface Elevation	: 452.62
Sampling Method	: MacroCore (60")	Top of Casing Elevation	455.62
Drilling Company	: Terra Drill, Inc.	X,Y Coordinates	: 2386609, 554201

Depth in Feet	DESCRIPTION	Surf. Elev. 452.62	Samples	Recovery inches	Qp TSF	USCS	GRAPHIC
0	SILTY CLAY, trace sand, med plasticity, organics and roots, dry hard, light gray (Gley1-7/1) with brown mottling (Fe-oxidation) (10YR 3/1), dry		1		>4.5		
			2		>4.5		
	- moist	450	3	60/60	3.5	CL	
			4		2.5		
5			5		2.5		
			6		2.5		
	CLAY (Fat) with Silt, high plasticity, soft to very soft, high organics and roots, dark gray grading to gray with brown mottling, moist		7		2.5		
		445	8	60/60	1		
	- groundwater level at completion = 8.03' bls		9		1		
			10		1	CH	
10	- medium hardness		11		1.75		
			12		2.25		
	- light gray (GLEY1-7/1) with yellow-brown Fe-oxid mottling (10%)	440	13	60/60	2.25		
			14		3.0		
	CLAY (lean) with Silt, medium plasticity, light gray with yellow-brown mottling (10%)		15		2.5	CL	
15	CLAY with Silt, trace sand and fine gravel, high plasticity, medium to stiff, light gray with brown mottling (20%)		16		3.75		
			17		2.75		
		435	18	60/60	3.5		
			19		3.5		
			20		3	CH	
20	- trace sand and gravel, medium to high plasticity, medium to stiff hardness, mottling 25 to 50%		21		3		
			22		2.5		
		430	23	60/60	2.5		
			24		2.5		
	SANDY FAT CLAY, fine sand, trace fine gravel, high plasticity, greenish gray (GLEY-6/1), moist		25		2.5	CH	
25	SAND (fine to medium), trace gravel, poorly graded, light gray, wet		26				
	- brown (Slotted screen interval = 4.52 ft)		27		2.5	SP	
			28	60/60			
	SILTY CLAY, trace sand and gravel (angular), medium plasticity, very stiff, olive brown (2.5Y 4/4) with light gray mottling <20%, moist (TILL)	425	29		4.0	CL	
			30		4.5		
30							

Well: MW-104DR
Elev.: 455.62

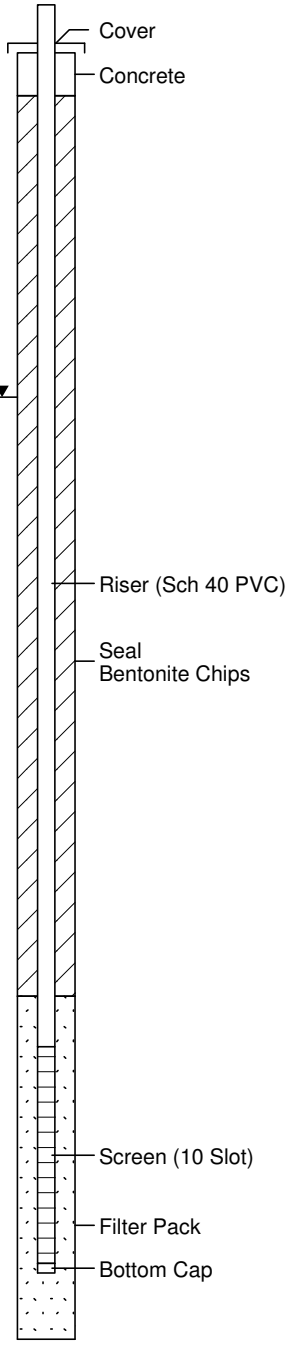

08-12-2011 c:\powerp~1\baldwin\ashmon~1\bec104dr.bor

KELRON ENVIRONMENTAL
INCORPORATED

LOG OF BORING MW-104DR

Ash Pond System Monitoring Well Network
Baldwin Energy Complex
Dynegy Midwest Generation, Inc.
Location: Twp 04S, Rng 07W, 10 SE, SE, SE

Date Completed	: 07/25/11	Driller	: Matt Cooper
Hole Diameter	: 7 3/4"OD; 3 3/4" ID	Geologist	: Stu Cravens (Kelron)
Drilling Method	: Hollow-Stem (CME-550)	Land Surface Elevation	: 452.62
Sampling Method	: MacroCore (60")	Top of Casing Elevation	455.62
Drilling Company	: Terra Drill, Inc.	X,Y Coordinates	: 2386609, 554201

Well: MW-104DR
Elev.: 455.62

Depth in Feet	DESCRIPTION	Surf. Elev. 452.62	Samples	Recovery inches	Qp TSF	USCS	GRAPHIC
30	SHALE, highly weathered; Clay with Silt, platy /laminated, medium to high plasticity, very stiff, moist		31	60/60	3.0	CL	
		420	32				
			33			SH	
	- unweathered, light gray, fissile, dry		34		3.5		
35	END BOREHOLE AT 35 FEET BLS		35				
		415					
40							
		410					
45							
		405					
50							
		400					
55							
		395					
60							

08-12-2011 c:\powerp~1\baldwin\ashmon~1\bec104dr.bor

RECORD OF SUBSURFACE EXPLORATION


MONITORING WELL BAMW-104D

PROJECT: IP BALDWIN
PHASE II

JOB NO.: 122487
DATE DRILLED: 11/26/90

DRILLING METHOD: H.S.A.
DRILLED BY: Brotcke
LOGGED BY: Duncan
MONITORING WELL INSTALLED: Yes

GROUNDWATER: During Drilling - 17.5 Feet
At completion - 11.3 Feet
0.3 Hours after completion - 13.5 Feet

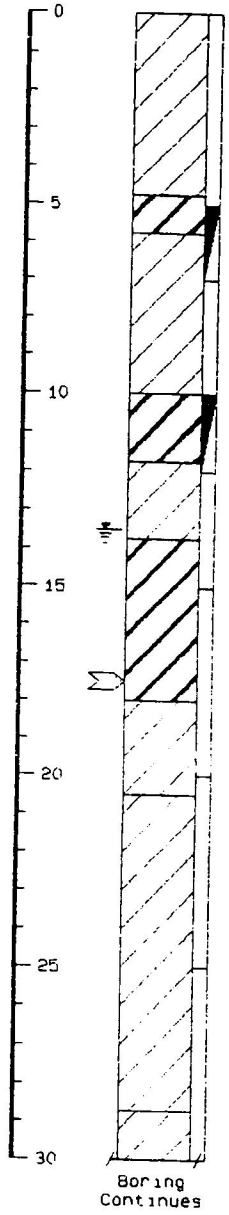

ELEVATION / DEPTH	SOIL SYMBOLS SAMPLER SYMBOLS AND FIELD TEST DATA	USCS	DESCRIPTION	REMARKS	RECOVERY RATIO in/in	PENETROMETER, HAND, tsf
		CL	Gray-Brown Silty CLAY Trace Sand		53/60	
		CH	Gray-Brown CLAY w/Silt Trace Sand			
		CL	Gray-Brown Silty CLAY Trace Sand		22/24	
			-Trace Gravel 7.5-9.0'		36/36	
			-Dark Gray-Brown below 9.0'			
		CH	Gray-Brown CLAY w/Silt Trace Sand		12/24	
		CL	Gray-Brown Silty CLAY Trace Sand		41/36	
		CH	Gray-Brown CLAY w/Silt Trace Sand			
					62/60	
		CL	Gray-Brown Silty CLAY Trace Sand			
		SC	Gray-Brown Clayey SAND Trace Gravel		60/60	
				Particle Size Curve No. 9 Liquid Limit = 26 Plastic Limit = 15 Natural Moisture = 23.5% Organic Content = 6.4% Specific Gravity = 2.66 Note: Above analysis run on sample from 23.5-24.0'	62/60	
		CL	Gray-Brown Silty CLAY Trace Sand			

00006

RECORD OF SUBSURFACE EXPLORATION

MONITORING WELL BAMW-104D

PROJECT: IP BALDWIN
PHASE II

JOB NO.: 122487

DATE DRILLED: 11/26/90


DRILLING METHOD: H.S.A.

DRILLED BY: Brotcke

LOGGED BY: Duncan

MONITORING WELL INSTALLED: Yes

GROUNDWATER: During Drilling - 17.5 Feet
At completion - 11.3 Feet
0.3 Hours after completion - 13.5 Feet

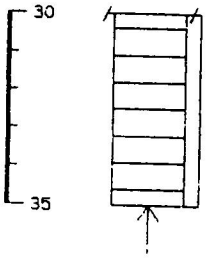ELEVATION / DEPTH	SOIL SYMBOLS SAMPLER SYMBOLS AND FIELD TEST DATA	USCS	DESCRIPTION	REMARKS	RECOVERY RATIO in/in	PENETROMETER, HAND, tsf
30			Gray-Brown Highly Weathered Clayey SHALE		60/60	
35						

BURLINGTON ENVIRONMENTAL INC.

00004


PROJECT MANAGER

PROJECT MANAGER

CHECKED BY

DRAWN BY

MA
REV. DATE 1/29/92

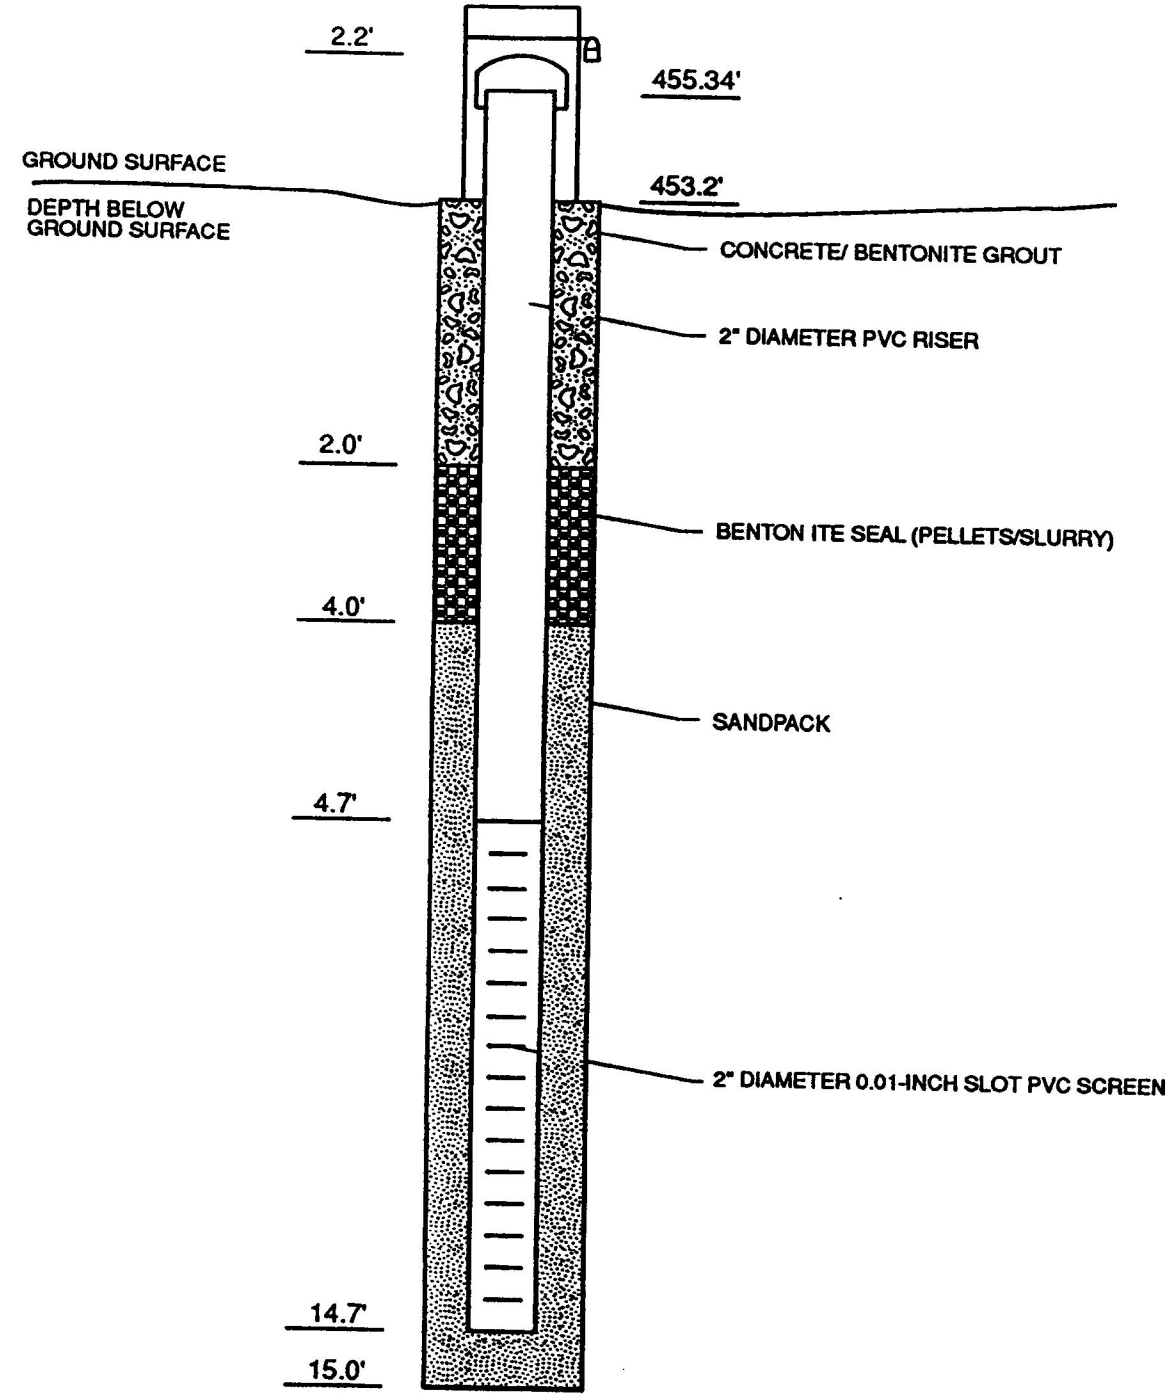

NOT TO SCALE

Burlington Environmental Inc.	
BAMW -104S MONITORING WELL CONSTRUCTION DIAGRAM	
BALDWIN FGD SOLID WASTE MANAGEMENT FACILITY 123558	BAMW-104S


PROJECT MANAGER

PROJECT MANAGER

CHECKED BY

DRAWN BY

MB
REV. DATE 1/29/92

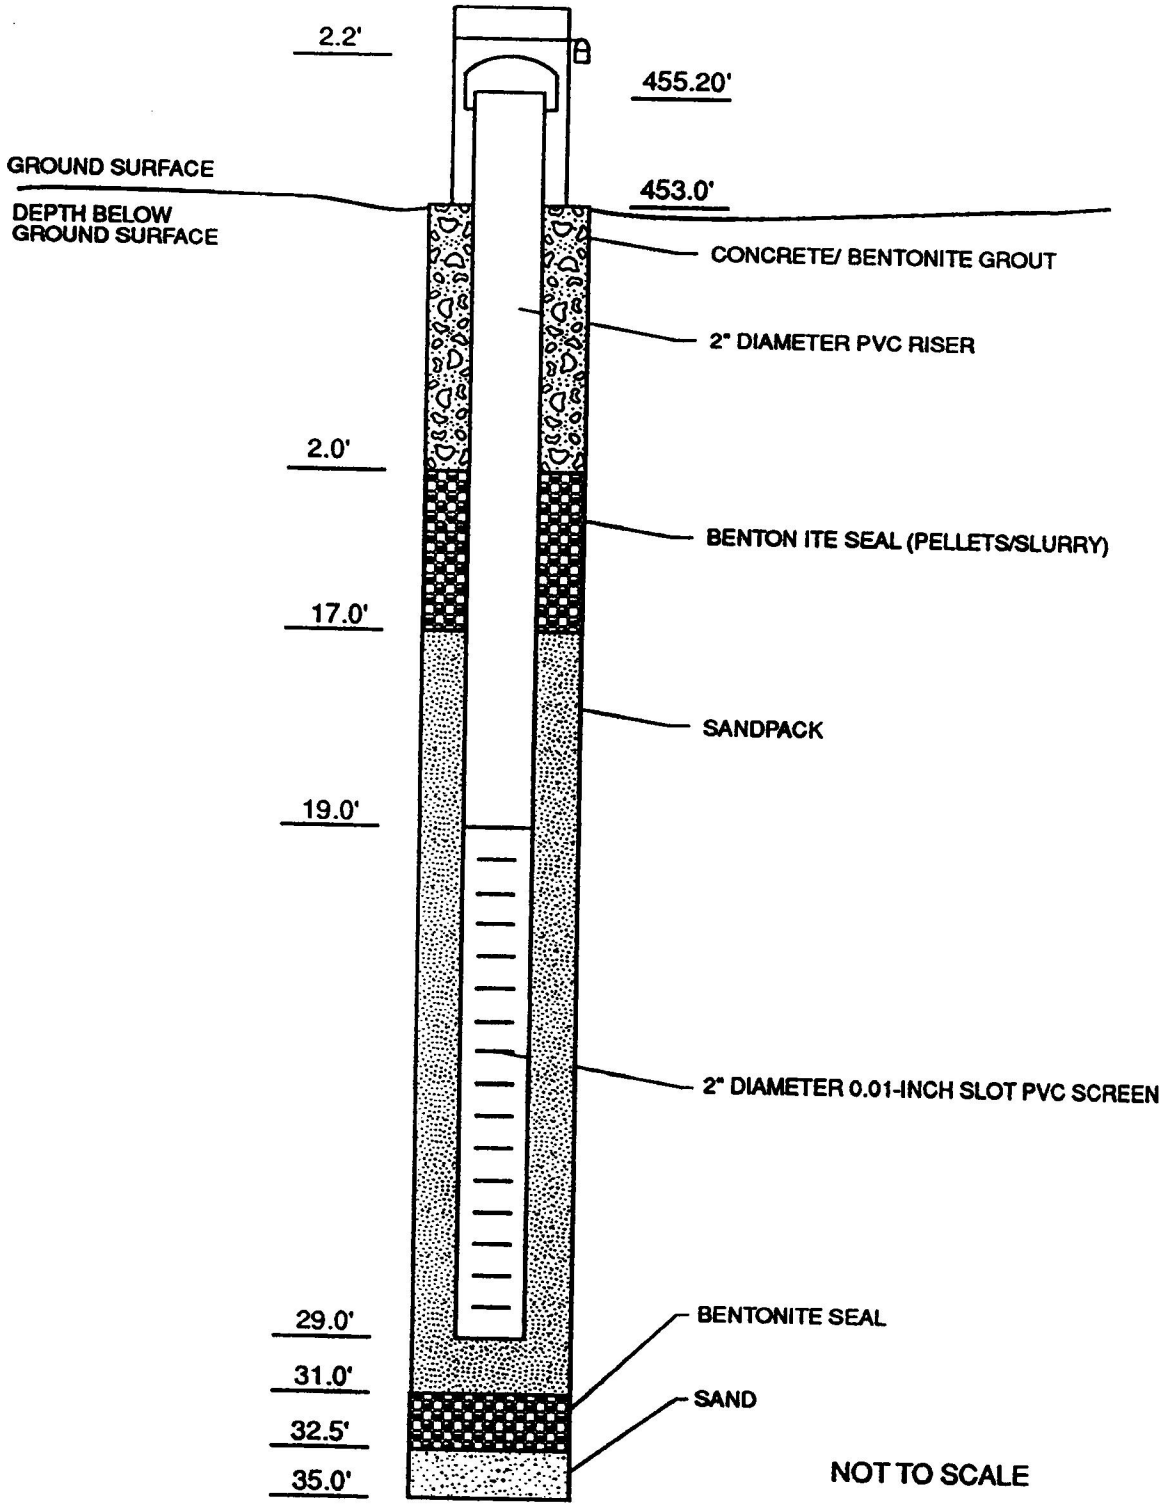

NOT TO SCALE

Burlington Environmental Inc.

BAMW -104D
MONITORING WELL
CONSTRUCTION DIAGRAM

BALDWIN FGD SOLID WASTE MANAGEMENT FACILITY 123558	BAMW-104D

KELRON ENVIRONMENTAL
Incorporated


LOG OF PROBEHOLE TPZ-158

Phase II Hydrogeologic Investigation
Baldwin Energy Complex
Dynegy Midwest Generation, Inc.

Date Completed	: 08/27/2013	Driller	: John Gates
Hole Diameter	: 4" OD	Geologist	: Stuart Cravens (Kelron)
Drilling Method	: Solid Flight Auger (CME-55LC)	Ground Elevation	: 453.26
Sampling Method	: MacroCore (60")	Casing (MP) Elevation	: 456.26
Drilling Company	: Bulldog Drilling, LLC	X,Y Coordinates	: 2387752, 556741

Depth in Feet	DESCRIPTION	Surf. Elev. 453.26	Samples	Recovery inches	Qp TSF	USCS	GRAPHIC
0	Silty Loam with roots, stiff, non-plastic, pale brown (10YR 6/3), dry		1	60/60	2	CL	
	- dark brown (10YR 3/3)		2		2.75		
	Silty CLAY, very stiff, low plasticity, gray (10YR 5/1) with yellowish-brown mottling, moist		3		3.75		
		450	4		3.5		
	- 25-50% mottling w/ black oxidation staining		5		4.5		
5	- high plasticity, <25% mottling		6	60/60	2.5		
			7		2.5		
			8		1.25		
		445	9		1.25	CL	
			10		1.75		
10			11	60/60	1.75		
			12		3.5		
	- trace fine-medium sand, brownish yellow mottling (10YR 6/8)		13		2.25		
	- trace fine-coarse sand and fine gravel (angular to sub-angular)						
		440	14		2.75		
	- few to little sand and gravel, very stiff, 50-75% mottling						
			15		2.5		
15	- high plasticity						

Well: TPZ-158
Elev.: 456.26

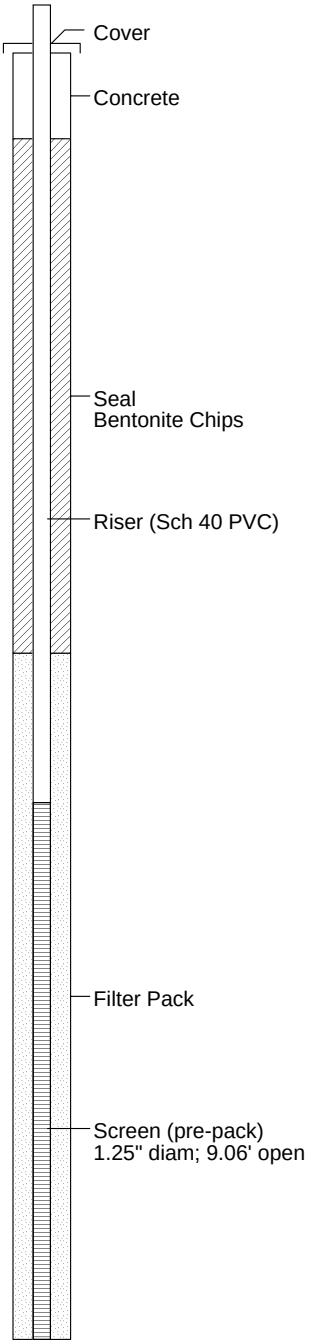

11-08-2013 C:\Consulting A\Power Plants\Baldwin\Baldwin 2013 Hydrogeologic Study\Field Work Phase\Boring Logs\BEC158.BOR

KELRON ENVIRONMENTAL
Incorporated


LOG OF PROBEHOLE TPZ-158

Phase II Hydrogeologic Investigation
Baldwin Energy Complex
Dynegy Midwest Generation, Inc.

Date Completed	: 08/27/2013	Driller	: John Gates
Hole Diameter	: 4" OD	Geologist	: Stuart Cravens (Kelron)
Drilling Method	: Solid Flight Auger (CME-55LC)	Ground Elevation	: 453.26
Sampling Method	: MacroCore (60")	Casing (MP) Elevation	: 456.26
Drilling Company	: Bulldog Drilling, LLC	X,Y Coordinates	: 2387752, 556741

Depth in Feet	DESCRIPTION	Surf. Elev. 453.26	Samples	Recovery inches	Qp TSF	USCS	GRAPHIC
15	- high plasticity		16	60/60	1.0	CL	
	- trace fine to medium sand, soft, light gray (10YR 6/1) with 50-75% brownish-yellow mottling		17		0.75		
	Sandy CLAY (fine to medium sand) with trace fine-coarse gravel (<1"), very soft		18		- -	SW	
	SAND, fine to coarse, well graded, brownish-yellow (10YR 6/8), wet	435	19		>4.5	CL	
	Sandy CLAY (fine-coarse sand) with gravel, hard, non-plastic, moist		20		>4.5		
20	Silty CLAY with trace sand and gravel, hard, medium to high plasticity, very pale brown (10YR 7/3)		21	60/60	<0.5		
	- very soft, high plasticity		22		- -	SW	
	SAND, fine to coarse, well graded, yellowish-brown (10YR 5/8), wet	430	23		- -		
			24		- -		
	Silty CLAY with trace fine to coarse sand, hard, brownish-yellow (10YR 6/6), moist		25		4.0	CL	
25	SHALE, weathered, gray (10YR 6/1), dry at 24.75'					SH	
	- platy/laminated, dark gray (10YR 4/1), at 24.9'						
	- top of bedrock = 24.75' bls						
	END BOREHOLE AT 25 FEET BLS	425					
30							

Well: TPZ-158
Elev.: 456.26

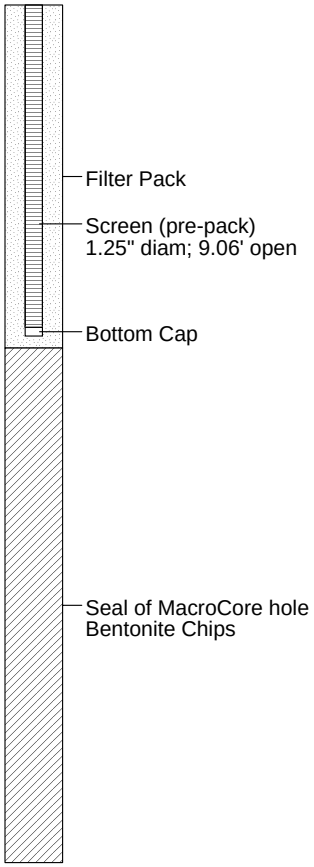

11-08-2013 C:\Consulting A\Power Plants\Baldwin\Baldwin 2013 Hydrogeologic Study\Field Work Phase\Boring Logs\BEC158.BOR

KELRON ENVIRONMENTAL
Incorporated


LOG OF PROBEHOLE TPZ-159

Phase II Hydrogeologic Investigation
Baldwin Energy Complex
Dynegy Midwest Generation, Inc.

Date Completed	: 08/23/2013	Driller	: John Gates
Hole Diameter	: 4" OD	Geologist	: Stuart Cravens (Kelron)
Drilling Method	: Solid Flight Auger (CME-55LC)	Ground Elevation	: 444.69
Sampling Method	: MacroCore (60")	Casing (MP) Elevation	: 447.64
Drilling Company	: Bulldog Drilling, LLC	X,Y Coordinates	: 2383974, 558081

Depth in Feet	DESCRIPTION	Surf. Elev. 444.69	Samples	Recovery inches	Qp TSF	USCS	GRAPHIC
0	FILL - Bottom Ash with some clay and silt, soft, loose, dry					AR	
	FILL - Silty CLAY with some bottom ash, sand, and gravel, hard, low-medium plasticity, yellowish brown (10YR 5/4) with variable brown to gray mottling		1	49/60	- -	FL/CL	
5		440	2	7/42	- -		
			3	8/18	3.0		
10	- few bottom ash, very stiff, high plasticity, moist	435	4	0/60	- -		
15	Silty CLAY, trace fine-coarse sand, stiff, med plasticity, light yellowish brown (10YR 6/4), moist	430	5	60/60	2.5	CL	
			6		3.25		
			7		1.75		
	- high plasticity, gray (10YR 5/1) with <10% yellowish-brown mottling		8		2.0		
20		425	9		3.0		

Well: TPZ-159
Elev.: 447.64

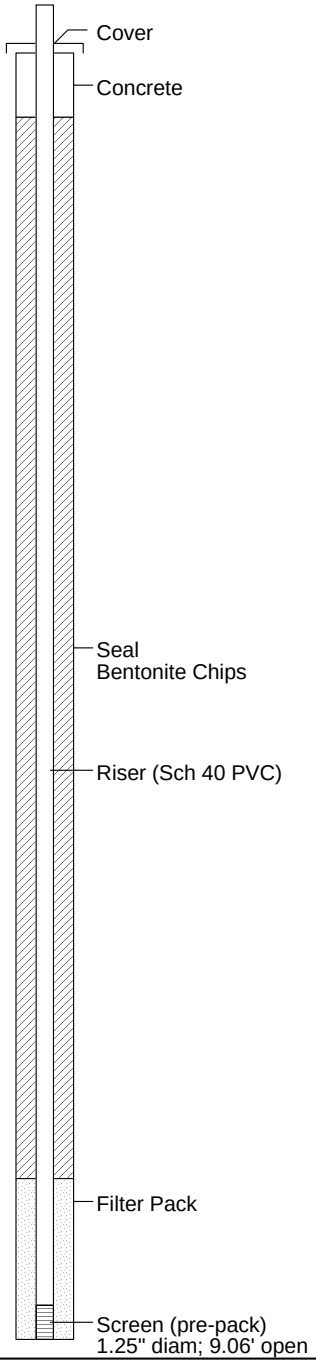

11-08-2013 C:\Consulting A\Power Plants\Baldwin\Baldwin 2013 Hydrogeologic Study\Field Work Phase\Boring Logs\BEC159.BOR

KELRON ENVIRONMENTAL
Incorporated


LOG OF PROBEHOLE TPZ-159

Phase II Hydrogeologic Investigation
Baldwin Energy Complex
Dynegy Midwest Generation, Inc.

Date Completed	: 08/23/2013	Driller	: John Gates
Hole Diameter	: 4" OD	Geologist	: Stuart Cravens (Kelron)
Drilling Method	: Solid Flight Auger (CME-55LC)	Ground Elevation	: 444.69
Sampling Method	: MacroCore (60")	Casing (MP) Elevation	: 447.64
Drilling Company	: Bulldog Drilling, LLC	X,Y Coordinates	: 2383974, 558081

Depth in Feet	DESCRIPTION	Surf. Elev. 444.69	Samples	Recovery inches	Qp TSF	USCS	GRAPHIC
20	Silty CLAY, trace fine-coarse sand, stiff, med plasticity, light yellowish brown (10YR 6/4), moist		10	16/60	- -	CL	
25	- soft to medium hardness, yellowish-brown mottling with black manganese staining	420	11	32/60	1.5		
			12		- -		
	- high plasticity, brown (10YR 5/3)		13		1.25		
			14		1.25		
	- trace fine-medium sand, very stiff, gray (10YR 6/1) with 10-25% yellowish-brown mottling (10YR 5/6)	415	15		2.75		
30			16	49/60	- -		
	- no sand, brown		17		1.5		
			18		1.0		
	- trace sand, gray (10YR 6/1) with 10-25% yellowish-brown mottling		19		2.0		
	- trace fine-coarse sand and gravel (sub-angular to sub-rounded)	410	20		2.0		
35	- stiff, medium plasticity, pale brown (10YR 6/3) with <10% gray mottling		21	60/60	2.5		
			22		2.0		
			23		1.0		
			24		0.5		
	- few fine-coarse sand and fine gravel, very stiff, yellowish brown (10YR 5/8)		25		3.0		
40	- hard, non-plastic, dry	405					

Well: TPZ-159
Elev.: 447.64

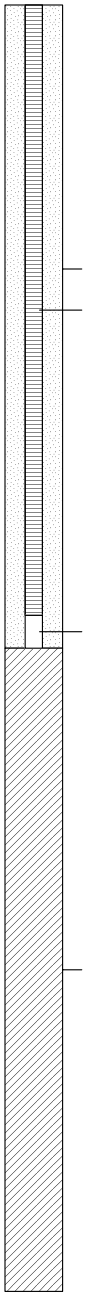

11-08-2013 C:\Consulting A\Power Plants\Baldwin\Baldwin 2013 Hydrogeologic Study\Field Work Phase\Boring Logs\BEC159.BOR

KELRON ENVIRONMENTAL
Incorporated

LOG OF PROBEHOLE TPZ-159

Phase II Hydrogeologic Investigation
Baldwin Energy Complex
Dynegy Midwest Generation, Inc.

Date Completed	: 08/23/2013	Driller	: John Gates
Hole Diameter	: 4" OD	Geologist	: Stuart Cravens (Kelron)
Drilling Method	: Solid Flight Auger (CME-55LC)	Ground Elevation	: 444.69
Sampling Method	: MacroCore (60")	Casing (MP) Elevation	: 447.64
Drilling Company	: Bulldog Drilling, LLC	X,Y Coordinates	: 2383974, 558081

Depth in Feet	DESCRIPTION	Surf. Elev. 444.69	Samples	Recovery inches	Qp TSF	USCS	GRAPHIC
40	- trace sand and gravel, very stiff, high plasticity, brown (10YR 5/3) to pale brown (10YR 6/3)		26	50/60	2.75		
			27		- -	CL	
			28		<0.5		
	SAND, fine to coarse, well graded, greenish gray (Gley1 10Y 5/1), wet (2.4 inch seam)					SW	
		400	29		>4.5		
45	Silty CLAY, trace sand, hard grading to very stiff, low plasticity grading to high plasticity, dark gray (Gley1 4/N), moist [TILL]						
			30	5/60	- -	CL	
		395	31		3.25		
50	END BOREHOLE AT 50 FEET BLS						
		390					
55							
		385					
60							

Well: TPZ-159
Elev.: 447.64

Seal of MacroCore hole
Bentonite Chips

11-08-2013 C:\Consulting A\Power Plants\Baldwin\Baldwin 2013 Hydrogeologic Study\Field Work Phase\Boring Logs\BEC159.BOR

KELRON ENVIRONMENTAL
Incorporated

LOG OF PROBEHOLE TPZ-160

Phase II Hydrogeologic Investigation
Baldwin Energy Complex
Dynegy Midwest Generation, Inc.

Date Completed	: 08/21/2013	Driller	: John Gates
Hole Diameter	: 4" OD	Geologist	: Stuart Cravens (Kelron)
Drilling Method	: Solid Flight Auger (CME-55LC)	Ground Elevation	: 428.59
Sampling Method	: MacroCore (60")	Casing (MP) Elevation	: 431.49
Drilling Company	: Bulldog Drilling, LLC	X,Y Coordinates	: 2380230, 558046

Depth in Feet	DESCRIPTION	Surf. Elev. 428.59	Samples	Recovery inches	Qp TSF	USCS	GRAPHIC
0	Silty CLAY with grass / roots, hard, non-plastic, pale brown (10YR 6/3), dry		1	58/60	4.5	CL	
	- gray (10YR 6/1) with reddish-brown mottling and black oxidation staining		2		3.25		
	- very stiff, low plasticity, brown (10YR 4/3), moist - high plasticity, grayish brown (10YR 5/2) with 10-25% reddish-brown mottling'		3		3.0		
		425	4		3.0		
5			5		2.25		
	- gray (10YR 6/1), <10% mottling		6	58/60	1.5		
			7		1.0		
	- 10-25% mottling, black organics		8		1.0		
		420	9		1.0		
10	Sandy SILT, fine sand, very soft, non-plastic, light brownish gray (10YR 6/2), wet		10		1.0		
			11	41/60	- -	ML	
	Clayey SILT, trace fine sand, very soft, medium plasticity, gray (10YR 6/1)		12		<0.5		
			13		<0.5		
		415	14		<0.5		
	Silty CLAY, medium to high plasticity, gray with trace reddish-brown mottling, moist		15		1.25	CL	
15	- 1-inch weathered zone with 75% yellowish-brown (10YR 5/8) mottling @ 14.5'						
	SILT, gray (10YR 7/1), wet @ 14.9'		16	16/60	- -	ML	
		410	17		1.25	CL	
	CLAY, medium hardness,brown (10YR 5/3), moist - greenish gray (Gley1 10GY 5/1)		18		1.5		
20							

Well: TPZ-160
Elev.: 431.49

Cover
Concrete
Seal
Bentonite Chips
Riser (Sch 40 PVC)
Screen (pre-pack)
1.25" diam; 9.06' open
Filter Pack
Bottom Cap

11-08-2013 C:\Consulting A\Power Plants\Baldwin\Baldwin 2013 Hydrogeologic Study\Field Work Phase\Boring Logs\BEC160.BOR

KELRON ENVIRONMENTAL
Incorporated

LOG OF PROBEHOLE TPZ-160

Phase II Hydrogeologic Investigation
Baldwin Energy Complex
Dynegy Midwest Generation, Inc.

Date Completed	: 08/21/2013	Driller	: John Gates
Hole Diameter	: 4" OD	Geologist	: Stuart Cravens (Kelron)
Drilling Method	: Solid Flight Auger (CME-55LC)	Ground Elevation	: 428.59
Sampling Method	: MacroCore (60")	Casing (MP) Elevation	: 431.49
Drilling Company	: Bulldog Drilling, LLC	X,Y Coordinates	: 2380230, 558046

Depth in Feet	DESCRIPTION	Surf. Elev. 428.59	Samples	Recovery inches	Qp TSF	USCS	GRAPHIC
20			19	24/60	- -		
	- gray (10YR 6/1)						
	- very soft, brown (10YR 5/3)	405	20		<0.5		
	- soft, greenish gray		21		1.25	CL	
25			22	27/60	- -		
			23		0.75		
		400	24		1.0		
			25		1.5		
			26		2.5		
30	Silty CLAY with fine-coarse sand and fine gravel (sub-angular to sub-rounded), very stiff, greenish gray with reddish-brown mottling [TILL]		27	27/60	- -	CL	
	- very soft, high plasticity, yellowish-brown (10YR 5/4)		28		0.5		
	- medium plasticity, greenish gray with 50-75% yellowish-brown mottling, moist	395	29		0.5		
			30		1.5		
35	Sandy CLAY, stiff, dark yellowish-brown (10YR 4/4) with <25% greenish-gray mottling, dry					CL	
	END BOREHOLE AT 35 FEET BLS						
		390					
40							

Well: TPZ-160
Elev.: 431.49

Seal of MacroCore Hole
Bentonite Chips

11-08-2013 C:\Consulting A\Power Plants\Baldwin\Baldwin 2013 Hydrogeologic Study\Field Work Phase\Boring Logs\BEC160.BOR

KELRON ENVIRONMENTAL
Incorporated


LOG OF PROBEHOLE MW-161

Phase II Hydrogeologic Investigation
Baldwin Energy Complex
Dynegy Midwest Generation, Inc.

Date Completed	: 08/21/2013	Driller	: John Gates
Hole Diameter	: 8 1/2" OD / 4 1/4" ID	Geologist	: Stuart Cravens (Kelron)
Drilling Method	: HSA (CME-55LC)	Ground Elevation	: 428.74
Sampling Method	: MacroCore (60")	Casing (MP) Elevation	: 431.27
Drilling Company	: Bulldog Drilling, LLC	X,Y Coordinates	: 2379206, 557078

Depth in Feet	DESCRIPTION	Surf. Elev. 428.74	Samples	Recovery inches	Qp TSF	USCS	GRAPHIC
0	FILL - Silt with clay, organics (roots), stiff, non-plastic, light yellowish brown (10YR 6/4), dry		1	38/42	2.75	FL/CL	
			2		>4.5		
	SILT with clay, roots, hard, brownish yellow (10YR 6/6)		3		3.0	ML	
	Silty CLAY with roots, very stiff, medium plasticity, with reddish-brown mottling and manganese staining, moist	425	4	60/60	2.0	CL	
5			5		2.0		
	- medium hardness, medium to high plasticity, light brownish gray (10YR 6/2) with mottling and manganese staining		6		2.25		
			7		2.5		
			8		1.75		
	SILT, stiff, non-plastic, brownish yellow (10YR 6/6)	420	9	60/60	1.0	ML	
	- with clay, very soft, medium plasticity, wet						
10	Silty CLAY, stiff to very stiff, high plasticity, light brownish gray (10YR 6/2) with reddish brown and black mottling grading to light gray, moist		10		2.5	CL	
	SILT, very soft, non-plastic, light brownish gray (10YR 6/2)		11		1.0		
	- wet		12		0.75	ML	
	Silty CLAY, stiff, medium plasticity, gray (10YR 6/1), moist	415	13		2.0		
			14	60/60	1.5		
15	- soft to medium hardness, high plasticity, yellowish brown (10YR 5/6)		15		1.25		
	- <25% mottling		16		1.5	CL	
			17		1.25		
			18		2.25		
		410	19	60/60	2.0		
20			20		1.0		

Well: MW-161
Elev.: 431.27

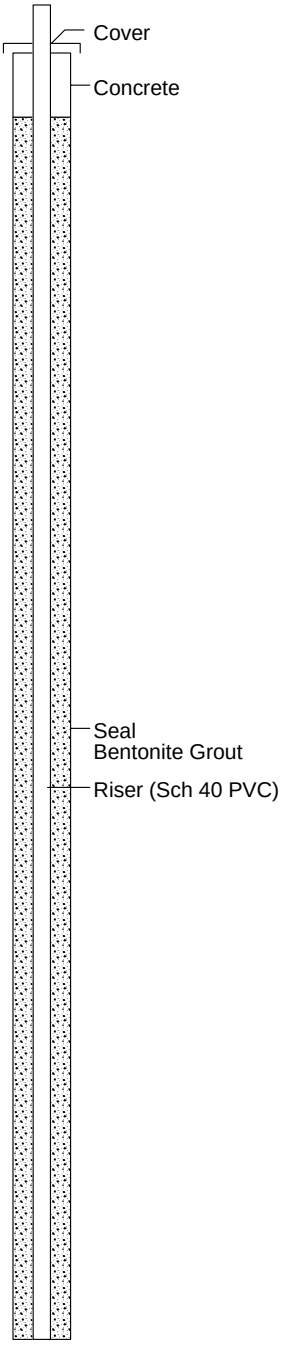

11-08-2013 C:\Consulting A\Power Plants\Baldwin\Baldwin 2013 Hydrogeologic Study\Field Work Phase\Boring Logs\BEC161.BOR

KELRON ENVIRONMENTAL
Incorporated


LOG OF PROBEHOLE MW-161

Phase II Hydrogeologic Investigation
Baldwin Energy Complex
Dynegy Midwest Generation, Inc.

Date Completed	: 08/21/2013	Driller	: John Gates
Hole Diameter	: 8 1/2" OD / 4 1/4" ID	Geologist	: Stuart Cravens (Kelron)
Drilling Method	: HSA (CME-55LC)	Ground Elevation	: 428.74
Sampling Method	: MacroCore (60")	Casing (MP) Elevation	: 431.27
Drilling Company	: Bulldog Drilling, LLC	X,Y Coordinates	: 2379206, 557078

Depth in Feet	DESCRIPTION	Surf. Elev. 428.74	Samples	Recovery inches	Qp TSF	USCS	GRAPHIC
20			20		1.0	CL	
	SILT with clay, stiff, low plasticity, brownish yellow (10YR 6/8)		21		2.0	ML	
	- soft, yellowish brown (10YR 5/4), wet		22		2.0		
	Silty CLAY, stiff, low to medium plasticity, pale brown (10YR 6/3) with reddish-brown mottling, moist		23		1.0	CL	
	- soft to very soft, high plasticity, light yellowish brown	405	24	60/60	0.75		
	- brown (10YR 5/3) with <10% reddish brown mottling		25				
25			26				
	- with fine sand		27		1.0		
	SAND with Silt, fine grained, gray-brown, wet	400	28				
			29	53/60		SP/SM	
30			30				
	<Sample MC161-32 @ 31.5-32.5'> grain size analysis: 89.8% Sand, 10.2% Silt		31				
	- pale green (Gley1 5G 6/2)		32				
	CLAY (lean), trace fine-medium sand, hard, low plasticity, greenish-gray (10GY 5/1), moist [TILL]		33		3.0	CL	
	- medium to stiff, medium to high plasticity	395	34	60/60	2.5		
35			35		1.25		
			36		1.5		
			37		1.75		
			38		3.0		
	- trace sand, stiff to hard	390	39	44/60	2.0		
40			40		1.5		

Well: MW-161
Elev.: 431.27

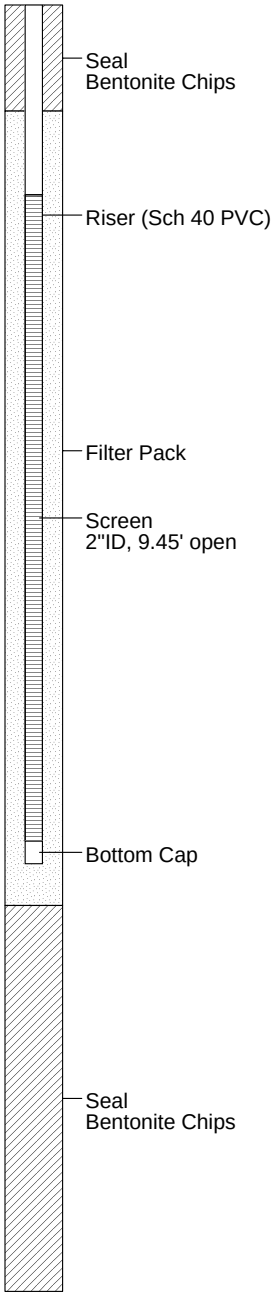

11-08-2013 C:\Consulting A\Power Plants\Baldwin\Baldwin 2013 Hydrogeologic Study\Field Work Phase\Boring Logs\BEC161.BOR

KELRON ENVIRONMENTAL
Incorporated

LOG OF PROBEHOLE MW-161

Phase II Hydrogeologic Investigation
Baldwin Energy Complex
Dynegy Midwest Generation, Inc.

Date Completed	: 08/21/2013	Driller	: John Gates
Hole Diameter	: 8 1/2" OD / 4 1/4" ID	Geologist	: Stuart Cravens (Kelron)
Drilling Method	: HSA (CME-55LC)	Ground Elevation	: 428.74
Sampling Method	: MacroCore (60")	Casing (MP) Elevation	: 431.27
Drilling Company	: Bulldog Drilling, LLC	X,Y Coordinates	: 2379206, 557078

Depth in Feet	DESCRIPTION	Surf. Elev. 428.74	Samples	Recovery inches	Qp TSF	USCS	GRAPHIC
40			40		1.5		
			41		2.0	CL	
			42		1.5		
	Sandy SILT, medium hardness, non-plastic					ML	
			43		2.0		
	Silty CLAY with shale and fine-coarse limestone gravel (rounded to sub-rounded up to 1.5"), stiff to very stiff, greenish gray (Gley1 10Y 5/1)	385				CL	
			44	14/14	>4.5		
	SHALE, laminated, hard, weathered (top of bedrock = 44.3' bls)					SH	
45	END BOREHOLE AT 44.7 FEET BLS Refusal of Macrocore and Auger on top of competent bedrock						
		380					
50							
		375					
55							
		370					
60							

Well: MW-161
Elev.: 431.27

Seal
Bentonite Chips

11-08-2013 C:\Consulting A\Power Plants\Baldwin\Baldwin 2013 Hydrogeologic Study\Field Work Phase\Boring Logs\BEC161.BOR

KELRON ENVIRONMENTAL
Incorporated

LOG OF PROBEHOLE MW-162

Phase II Hydrogeologic Investigation
Baldwin Energy Complex
Dynegy Midwest Generation, Inc.


Date Completed	: 08/20/2013	Driller	: John Gates
Hole Diameter	: 8 1/2" OD / 4 1/4" ID	Geologist	: Stuart Cravens (Kelron)
Drilling Method	: HSA (CME-55LC)	Ground Elevation	: 430.83
Sampling Method	: MacroCore (60")	Casing (MP) Elevation	: 433.20
Drilling Company	: Bulldog Drilling, LLC	X,Y Coordinates	: 2379193, 555725

Depth in Feet	DESCRIPTION	Surf. Elev. 430.83
0	Continous Boring - no soil sampling conducted. Descriptions of subsurface materials on this log are from adjacent boring log for well MW-262.	430
	Silty Clay with gravel, roots, stiff, non-plastic, pale brown (10YR 6/3), dry	
	- brownish yellow (10YR 6/6), moist	
5	- medium stiff, high plasticity	425
	SILT, very soft, non-plastic, light yellowish brown (10YR 6/4), moist [LOESS]	
10	- clayey, soft to medium hardness, low to medium plasticity	420
	- soft, yellowish brown (10YR 5/4)	
	- non-plastic	
15		

Samples | Recovery inches | Qp TSF | USCS | GRAPHIC

USCS: CL; ML

Well: MW-162
Elev.: 433.20

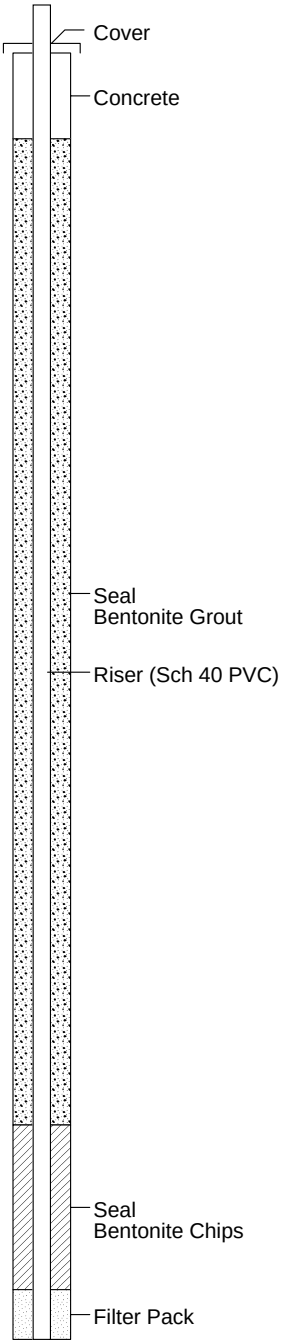

11-08-2013 C:\Consulting A\Power Plants\Baldwin\Baldwin 2013 Hydrogeologic Study\Field Work Phase\Boring Logs\BEC162.BOR

KELRON ENVIRONMENTAL
Incorporated


LOG OF PROBEHOLE MW-162

Phase II Hydrogeologic Investigation
Baldwin Energy Complex
Dynegy Midwest Generation, Inc.

Date Completed	: 08/20/2013	Driller	: John Gates
Hole Diameter	: 8 1/2" OD / 4 1/4" ID	Geologist	: Stuart Cravens (Kelron)
Drilling Method	: HSA (CME-55LC)	Ground Elevation	: 430.83
Sampling Method	: MacroCore (60")	Casing (MP) Elevation	: 433.20
Drilling Company	: Bulldog Drilling, LLC	X,Y Coordinates	: 2379193, 555725

Depth in Feet	DESCRIPTION	Surf. Elev. 430.83	Samples	Recovery inches	Qp TSF	USCS	GRAPHIC
15		415				ML	
	Sandy CLAY (lean), medium hardness, low to medium plasticity, yellowish brown, moist					CL	
	SILT, very soft, non-plastic, brownish yellow (10YR 6/6), moist					ML	
20		410					
	Silty CLAY, very soft, low plasticity - medium plasticity, wet					CL	
25		405					
	END BOREHOLE AT 25.9 feet BLS						
30							

Well: MW-162
Elev.: 433.20

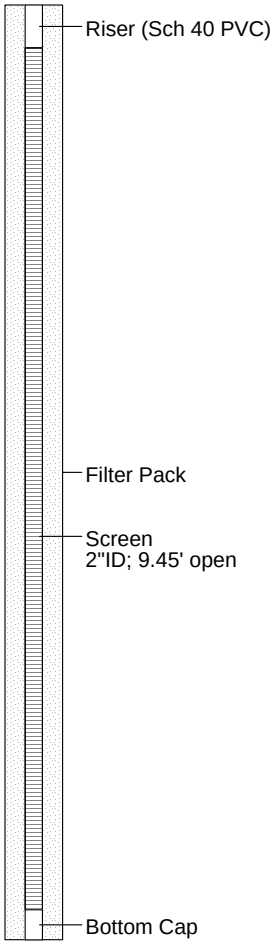

11-08-2013 C:\Consulting A\Power Plants\Baldwin\Baldwin 2013 Hydrogeologic Study\Field Work Phase\Boring Logs\BEC162.BOR

KELRON ENVIRONMENTAL
Incorporated

LOG OF PROBEHOLE TPZ-163

Phase II Hydrogeologic Investigation
Baldwin Energy Complex
Dynegy Midwest Generation, Inc.

Date Completed	: 08/27/2013	Driller	: John Gates
Hole Diameter	: 8 1/2" OD / 4 1/4" ID	Geologist	: Stuart Cravens (Kelron)
Drilling Method	: HSA (CME-55LC)	Ground Elevation	: 455.51
Sampling Method	: Split Spoon / Shelby Tube	Casing (MP) Elevation	: 458.41
Drilling Company	: Bulldog Drilling, LLC	X,Y Coordinates	: 2385507, 555798

Depth in Feet	DESCRIPTION	Surf. Elev. 455.51	Samples	Blow Count	Recovery inches	Qp TSF	USCS	GRAPHIC
0	FILL - Silty clay loam with roots, loose, pale brown (10YR 6/3), dry (13" thick soil cover)						FL/CL	
	FILL - Fly Ash, silty, loose very dark gray (10YR 3/1)		1		9/24	- -		
	<Shelby Tube Sample ST163-3 @1.5-3.5'> grain size analysis (Ash - very dark brown): 51% Sand, 45.8% Silt, 3.2% Clay							
5		450						
	- very soft, wet		2	1 0 1	18/18	<0.5	AR	
10		445						
			3	1 0 1	18/18	<0.5		
15		440						
	Silty CLAY (lean to fat), trace fine sand, stiff, medium to high plasticity, gray (10YR 6/1) with 10-25% yellowish-brown mottling (10YR 6/8), moist		4	1 3 5	17/18	2.75	CL/CH	
20		435						
	- very stiff		5	2 2 4	18/18	2.25		
25		430						

Well: TPZ-163
Elev.: 458.41

Cover
Concrete
Seal
Bentonite Chips
Riser (Sch 40 PVC)
Filter Pack
Screen (pre-pack)
2"ID/3.5"OD; 9.50' open
Bottom Cap
Seal of HSA hole
Bentonite Chips

11-08-2013 C:\Consulting A\Power Plants\Baldwin\Baldwin 2013 Hydrogeologic Study\Field Work Phase\Boring Logs\BEC163.BOR

KELRON ENVIRONMENTAL
Incorporated

LOG OF PROBEHOLE TPZ-163

Phase II Hydrogeologic Investigation
Baldwin Energy Complex
Dynegy Midwest Generation, Inc.

Date Completed	: 08/27/2013	Driller	: John Gates
Hole Diameter	: 8 1/2" OD / 4 1/4" ID	Geologist	: Stuart Cravens (Kelron)
Drilling Method	: HSA (CME-55LC)	Ground Elevation	: 455.51
Sampling Method	: Split Spoon / Shelby Tube	Casing (MP) Elevation	: 458.41
Drilling Company	: Bulldog Drilling, LLC	X,Y Coordinates	: 2385507, 555798

Well: TPZ-163
Elev.: 458.41

Depth in Feet	DESCRIPTION	Surf. Elev. 455.51	Samples	Blow Count	Recovery inches	Qp TSF	USCS	GRAPHIC
25								
	- dark yellowish brown <Shelby Tube Sample ST163-30 @ 28-30'> grain size analysis: 10.6% Sand, 51.2% Silt, 38.2% Clay		6		24/24	- -	CL/CH	
30		425						
	Silty CLAY with trace fine-coarse sand and fine gravel, stiff to very stiff, high plasticity, brownish-yellow (10YR 6/6), moist [TILL]		7	2 2 5	18/18	2.5		
35		420						
	- medium plasticity, pale brown (10YR 6/3)		8	5 5 7	18/18	3.5	CL	
40	- brownish-yellow (10YR 6/6) with 10-25% light gray mottling (10YR 6/1)	415						
	SHALE, platy/laminated with weathered clay layers; hard, gray (10YR 5/1) with 25-50% olive yellow clayey layers (2.5Y 6/6) (top of bedrock = 43.5' bls)		9	5 7 8	18/18	>4.5	SH	
45	END BOREHOLE AT 45 FEET BLS	410						
50		405						

Seal of HSA hole
Bentonite Chips

11-08-2013 C:\Consulting A\Power Plants\Baldwin\Baldwin 2013 Hydrogeologic Study\Field Work Phase\Boring Logs\BEC163.BOR

KELRON ENVIRONMENTAL
Incorporated


LOG OF PROBEHOLE TPZ-164

Phase II Hydrogeologic Investigation
Baldwin Energy Complex
Dynegy Midwest Generation, Inc.

Date Completed	: 08/26/2013	Driller	: John Gates
Hole Diameter	: 8 1/2" OD / 4 1/4" ID	Geologist	: Stuart Cravens (Kelron)
Drilling Method	: HSA (CME-55LC)	Ground Elevation	: 432.50
Sampling Method	: Split Spoon / Shelby Tube	Casing (MP) Elevation	: 435.10
Drilling Company	: Bulldog Drilling, LLC	X,Y Coordinates	: 2383909, 556829

Depth in Feet	DESCRIPTION	Surf. Elev. 432.50	Samples	Blow Count	Recovery inches	Qp TSF	USCS	GRAPHIC
0	FILL - Bottom Ash, coarse, black (10YR 2/1), dry							
1								
2								
		430						
3	- moist <Shelby Tube Sample ST164-5 @ 3-5'> grain size analysis (Ash): 50% Sand, 42.9% Silt, 7.1% Clay							
		429						
4			1		17/24		AR	
	- wet	428						
5								
		427						
6								
		426						
7								
		425						
8								
		424						
9	CLAY (lean), stiff, medium to high plasticity, dark gray (10YR 4/1), moist - @8.9' - light yellowish brown (10YR 6/4) with <10% light gray mottling - @9.3' - gray (10YR 6/1) with 25-50% brownish-yellow mottling (10YR 6/6)		2	3 3 5	18/18		CL	
		423						
10								
	- light olive brown <Shelby Tube Sample ST164-12 @ 10-12'> grain size analysis: 7.2% Sand, 62.2% Silt, 30.6% Clay	422						
11			3		23/24		CL	
		421						
12	END BOREHOLE AT 10.3 FEET BLS END Split-Spoon Sampling at 12 feet BLS							
		420						
		419						

Well: TPZ-164
Elev.: 435.10

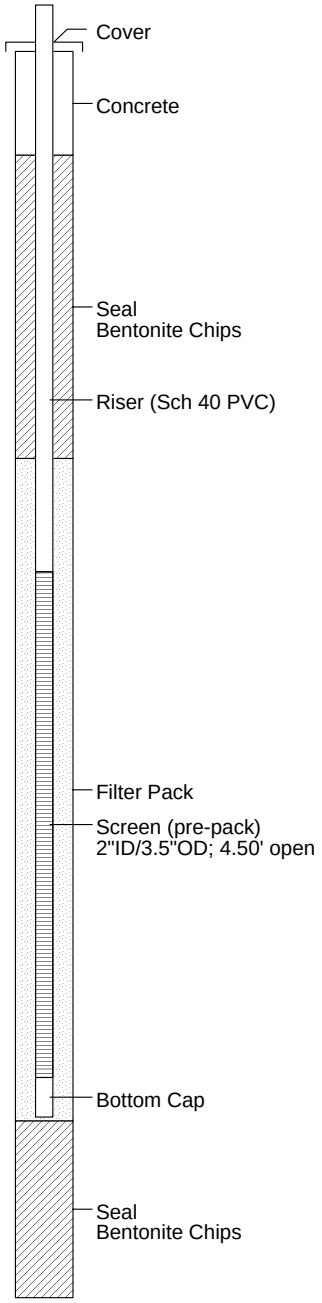

11-08-2013 C:\Consulting AlPower Plants\Baldwin\Baldwin 2013 Hydrogeologic Study\Field Work Phase\Boring Logs\BEC164.BOR

KELRON ENVIRONMENTAL
Incorporated


LOG OF PROBEHOLE TPZ-165

Phase II Hydrogeologic Investigation
Baldwin Energy Complex
Dynegy Midwest Generation, Inc.

Date Completed	: 08/19/2013	Driller	: John Gates
Hole Diameter	: 4" OD	Geologist	: Stuart Cravens (Kelron)
Drilling Method	: Solid Flight Auger (CME-55LC)	Ground Elevation	: 396.10
Sampling Method	: MacroCore (60")	Casing (MP) Elevation	: 398.85
Drilling Company	: Bulldog Drilling, LLC	X,Y Coordinates	: 2380478, 555940

Depth in Feet	DESCRIPTION	Surf. Elev. 396.10	Samples	Recovery inches	Qp TSF	USCS	GRAPHIC
0	FILL - Fly Ash, silty, stiff, non-plastic to low plasticity, very dark grayish-brown (10YR 3/2), moist	395	1	41/60	1.75	AR	
			2		0.75		
	FILL - Silty Clay with Fly Ash, very soft, dark gray (10YR 4/1)		3		- -	FL/CL	
			4		- -		
5			5		- -		
	Silty CLAY (lean) with organics and roots, soft, high plasticity, dark gray	390	6	60/60	1.5	CL	
			7		2.0		
	- gray (10YR 5/1)		8		2.75		
	- trace sand, very dark gray brown <Shelby Tube Sample ST165-10 @ 8-10'> grain size analysis: 11.2% Sand, 59.2% Silt, 29.6% Clay		9		2.5		
10			10		1.25		
		385	11	49/60	2.0		
			12		0.5		
			13		0.5		
	Silty CLAY (lean) with trace fine-coarse sand and fine gravel, very soft, medium to high plasticity, dark gray (10YR 4/1), moist [TILL]		14		1.0	CL	
15			15		0.5		
			16	18/18	0.5		
		380	17		- -		
	LIMESTONE, hard, light gray, hammer refusal at 16.5', auger refusal at 17.4' bls (top of bedrock)					LS	
	END BOREHOLE AT 17.4 FEET BLS						
20							

Well: TPZ-165
Elev.: 398.85

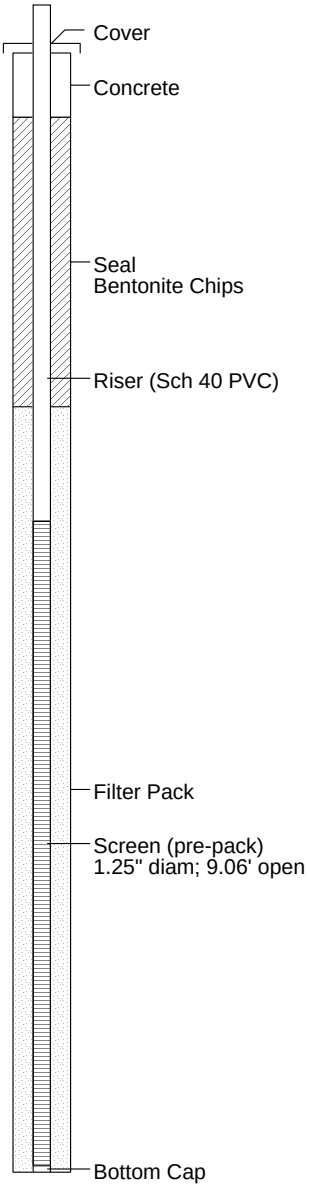

11-08-2013 C:\Consulting A\Power Plants\Baldwin\Baldwin 2013 Hydrogeologic Study\Field Work Phase\Boring Logs\BEC165.BOR

KELRON ENVIRONMENTAL
Incorporated


LOG OF PROBEHOLE TPZ-166

Phase II Hydrogeologic Investigation
Baldwin Energy Complex
Dynegy Midwest Generation, Inc.

Date Completed	: 08/16/2013	Driller	: John Gates
Hole Diameter	: 8 1/2" OD / 4 1/4" ID	Geologist	: Stuart Cravens (Kelron)
Drilling Method	: HSA (CME-55LC)	Ground Elevation	: 422.33
Sampling Method	: MacroCore (60")	Casing (MP) Elevation	: 425.18
Drilling Company	: Bulldog Drilling, LLC	X,Y Coordinates	: 2381183, 555587

Depth in Feet	DESCRIPTION	Surf. Elev. 422.33	Samples	Recovery inches	Qp TSF	USCS	GRAPHIC
0	FILL - Silty CLAY, trace roots, very stiff, non-plastic, light brown gray (10YR 6/2), dry		1	60/60	2.75		
	- medium plasticity, pale brown (10YR 6/3) w/ trace manganese and iron oxide staining		2		2.75		
	- very stiff, yellowish brown (10YR 5/4) with 25% reddish-brown mottling	420	3		3.75	FL/CL	
	- very stiff, low plasticity		4		1.5		
			5		2.75		
5	- gray mottling - 1-inch silt lense with high organics, trace roots		6	60/60	1.5		
	Silty CLAY, very stiff, medium plasticity, gray (10YR 6/1) with reddish-brown mottling and manganese staining		7		2.75		
	- medium to stiff, high plasticity, 25-50% manganese staining	415	8		1.75		
	- no manganese staining		9		2.5		
10			10		2.5		
			11	60/60	1.5		
			12		1.5	CL	
	- stiff, medium plasticity, yellowish brown (10YR 5/4) with 10-25% reddish-brown mottling, moist	410	13		2.25		
			14		2.0		
			15		2.5		
15	- very soft, high plasticity		16	60/60	1.0		
	- very stiff, medium plasticity		17		3.0		
		405	18		3.0		
	Silty CLAY with trace fine-coarse sand and fine gravel, very stiff, medium plasticity, yellowish brown (10YR 5/4) with <10% reddish-brown mottling, moist [TILL]		19		3.5	CL	
	- hard, gray (10YR 6/1) with 10-25% reddish-brown mottling		20		3.25		
20							

Well: TPZ-166
Elev.: 425.18

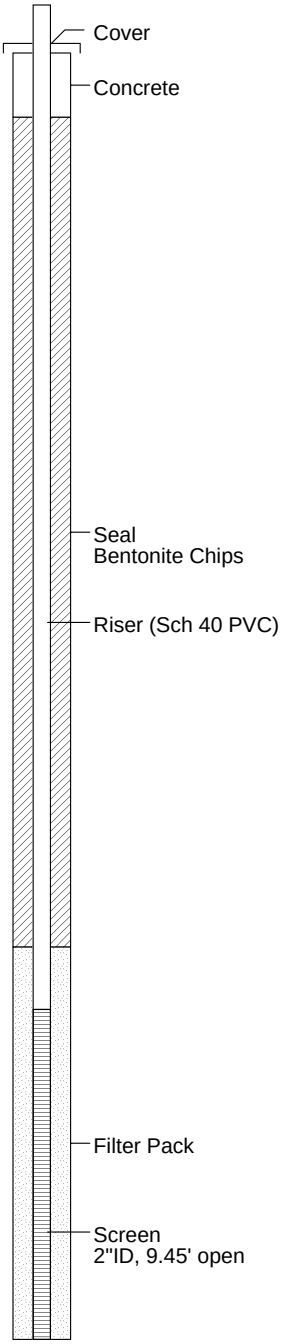

11-08-2013 C:\Consulting A\Power Plants\Baldwin\Baldwin 2013 Hydrogeologic Study\Field Work Phase\Boring Logs\BEC166.BOR

KELRON ENVIRONMENTAL
Incorporated


LOG OF PROBEHOLE TPZ-166

Phase II Hydrogeologic Investigation
Baldwin Energy Complex
Dynegy Midwest Generation, Inc.

Date Completed	: 08/16/2013	Driller	: John Gates
Hole Diameter	: 8 1/2" OD / 4 1/4" ID	Geologist	: Stuart Cravens (Kelron)
Drilling Method	: HSA (CME-55LC)	Ground Elevation	: 422.33
Sampling Method	: MacroCore (60")	Casing (MP) Elevation	: 425.18
Drilling Company	: Bulldog Drilling, LLC	X,Y Coordinates	: 2381183, 555587

Depth in Feet	DESCRIPTION	Surf. Elev. 422.33	Samples	Recovery inches	Qp TSF	USCS	GRAPHIC
20	END BOREHOLE TPZ-166 AT 22' BLS.		21	24/24	>4.5	CL	
			22		>4.5		
	CONTINUE LOG USING URS BORINGS B-13-4 and B-13-5 FROM 08/01/2013	400					
25						CL	
		395					
30							
		390					
	SHALE, calcareous, fine grained, highly weathered, very weak, brown-gray to gray (top of bedrock = 32.53' bls; elevation = 389.8 ft NAVD88)						
35						SH	
		385					
	END URS LOGS AT 38 FEET BLS						
40							

Well: TPZ-166
Elev.: 425.18

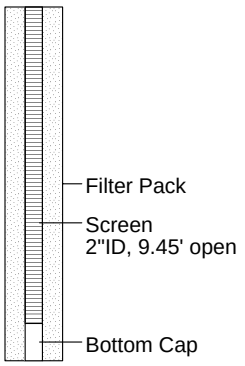

11-08-2013 C:\Consulting A\Power Plants\Baldwin\Baldwin 2013 Hydrogeologic Study\Field Work Phase\Boring Logs\BEC166.BOR

KELRON ENVIRONMENTAL
Incorporated

LOG OF PROBEHOLE TPZ-167

Phase II Hydrogeologic Investigation
Baldwin Energy Complex
Dynegy Midwest Generation, Inc.

Date Completed	: 08/14/2013	Driller	: John Gates
Hole Diameter	: 8 1/2" OD / 4 1/4" ID	Geologist	: Stuart Cravens (Kelron)
Drilling Method	: HSA (CME-55LC)	Ground Elevation	: 438.63
Sampling Method	: Split Spoon / Shelby Tube	Casing (MP) Elevation	: 441.38
Drilling Company	: Bulldog Drilling, LLC	X,Y Coordinates	: 2381925, 554963

Depth in Feet	DESCRIPTION	Surf. Elev. 438.63	Samples	Blow Count	Recovery inches	Qp TSF	USCS	GRAPHIC
0	FILL - Fly Ash, silty to clayey with coarse sand grain size, soft, medium to high plasticity, dark gray (Gley 1 4/N), moist							
		435	1		18/18			
5	- very soft, non-plastic, wet							
	- dark greenish gray (10Y 4/1)	430	2	2 2 1	18/18		AR	
10								
	- silty with sand grain size, very dark greenish gray (10Y 3/1)	425	3	0 0 1	18/18			
15								
		420						
20								

Well: TPZ-167
Elev.: 441.38

Cover
Concrete
Seal
Bentonite Grout
Riser (Sch 40 PVC)
Seal
Bentonite Chips
Filter Pack

11-08-2013 C:\Consulting A\Power Plants\Baldwin\Baldwin 2013 Hydrogeologic Study\Field Work Phase\Boring Logs\BEC167.BOR

KELRON ENVIRONMENTAL
Incorporated

LOG OF PROBEHOLE TPZ-167

Phase II Hydrogeologic Investigation
Baldwin Energy Complex
Dynegy Midwest Generation, Inc.

Date Completed	: 08/14/2013	Driller	: John Gates
Hole Diameter	: 8 1/2" OD / 4 1/4" ID	Geologist	: Stuart Cravens (Kelron)
Drilling Method	: HSA (CME-55LC)	Ground Elevation	: 438.63
Sampling Method	: Split Spoon / Shelby Tube	Casing (MP) Elevation	: 441.38
Drilling Company	: Bulldog Drilling, LLC	X,Y Coordinates	: 2381925, 554963

Depth in Feet	DESCRIPTION	Surf. Elev. 438.63	Samples	Blow Count	Recovery inches	Qp TSF	USCS	GRAPHIC
20								
	- dark greenish gray	415	4	0 0 1	18/18		AR	
25								
	- very dark gray brown <Sample SS167-30 @ 29-30'> grain size analysis (Ash): 1.5% Sand, 77.6% Silt, 20.8% Clay	410	5	0 0 0	18/18			
30								
	Silty CLAY (lean) with sand and trace fine gravel (chert, angular to sub-angular), very stiff, medium to high plasticity, light gray (10Y 7/N) with 15-50% reddish brown mottling, dry [TILL] <Shelby Tube Sample ST167-34 @ 32-34'> grain size analysis: 15.7% Sand, 52.6% Silt, 31.7% Clay	405	6		20/24		CL	
35								
		400	7	3 4 6	16/18	3.5		
40								

Well: TPZ-167
Elev.: 441.38

Riser (Sch 40 PVC)
Filter Pack
Screen (pre-pack)
2"ID/3.5"OD; 9.50' open
Bottom Cap
Seal of HSA hole
Bentonite Chips

11-08-2013 C:\Consulting A\Power Plants\Baldwin\Baldwin 2013 Hydrogeologic Study\Field Work Phase\Boring Logs\BEC167.BOR

KELRON ENVIRONMENTAL
Incorporated

LOG OF PROBEHOLE TPZ-167

Phase II Hydrogeologic Investigation
Baldwin Energy Complex
Dynegy Midwest Generation, Inc.

Date Completed	: 08/14/2013	Driller	: John Gates
Hole Diameter	: 8 1/2" OD / 4 1/4" ID	Geologist	: Stuart Cravens (Kelron)
Drilling Method	: HSA (CME-55LC)	Ground Elevation	: 438.63
Sampling Method	: Split Spoon / Shelby Tube	Casing (MP) Elevation	: 441.38
Drilling Company	: Bulldog Drilling, LLC	X,Y Coordinates	: 2381925, 554963

Depth in Feet	DESCRIPTION	Surf. Elev. 438.63	Samples	Blow Count	Recovery inches	Qp TSF	USCS	GRAPHIC
40								
	- soft, brownish-yellow (10YR 6/6), moist	395	8	2 2 2	18/18	>4.5	CL	
45	- laminated, hard, non-plastic, black (3/4" thick organic-rich layer)						CL	
	CLAY (lean to fat) with sand, stiff to very stiff, medium to high plasticity, greenish gray (10YR 6/1), dry							
	- with sand and fine gravel (angular)		9	5 5 50	18/18	4.0	CL/CH	
	SHALE, weathered; clay (laminated) with platy and micaceous layer and limestone parting, dark gray (Gley1 4/N), dry (top of bedrock = 48.75' bls)	390	10 11	50 53	3/3 5/5		SH	
50	END BOREHOLE (Auger Refusal) at 48.75 feet BLS END Split-Spoon Sampling at 49.15 feet BLS							
		385						
55								
		380						
60								

Well: TPZ-167
Elev.: 441.38

Seal of HSA hole
Bentonite Chips

11-08-2013 C:\Consulting A\Power Plants\Baldwin\Baldwin 2013 Hydrogeologic Study\Field Work Phase\Boring Logs\BEC167.BOR

KELRON ENVIRONMENTAL
Incorporated


LOG OF PROBEHOLE TPZ-168

Phase II Hydrogeologic Investigation
Baldwin Energy Complex
Dynegy Midwest Generation, Inc.

Date Completed	: 08/15/2013	Driller	: John Gates
Hole Diameter	: 8 1/2" OD / 4 1/4" ID	Geologist	: Stuart Cravens (Kelron)
Drilling Method	: HSA (CME-55LC)	Ground Elevation	: 454.93
Sampling Method	: Split Spoon / Shelby Tube	Casing (MP) Elevation	: 457.53
Drilling Company	: Bulldog Drilling, LLC	X,Y Coordinates	: 2383585, 554314

Depth in Feet	DESCRIPTION	Surf. Elev. 454.93	Samples	Blow Count	Recovery inches	Qp TSF	USCS	GRAPHIC
0	FILL - Fly Ash, silt size, greenish gray (10Y 5/1), moist							
	<Shelby Tube Sample ST168-5 @ 3-5'> grain size analysis: 29.4% Sand, 50.2% Silt, 20.4% Clay		1		21/24			
5		450						
	- wet		2	3 2 3	18/18			
10		445						
	- silty with coarse sand grain size, greenish black (10Y 2.5/1)		3	1 1 1	16/18		AR	
15		440						
			4		0/24			
20		435						
			5		3/18			
25		430						
	Silty CLAY, medium to stiff, high plasticity, light gray (10YR 7/1) with 10-50% reddish-brown mottling		6	3 3 5	18/18	2.0		
30		425						
							CL	
35		420						
			7	2 4 5	18/18	3.5	CL	
40		415						

Well: TPZ-168
Elev.: 457.53

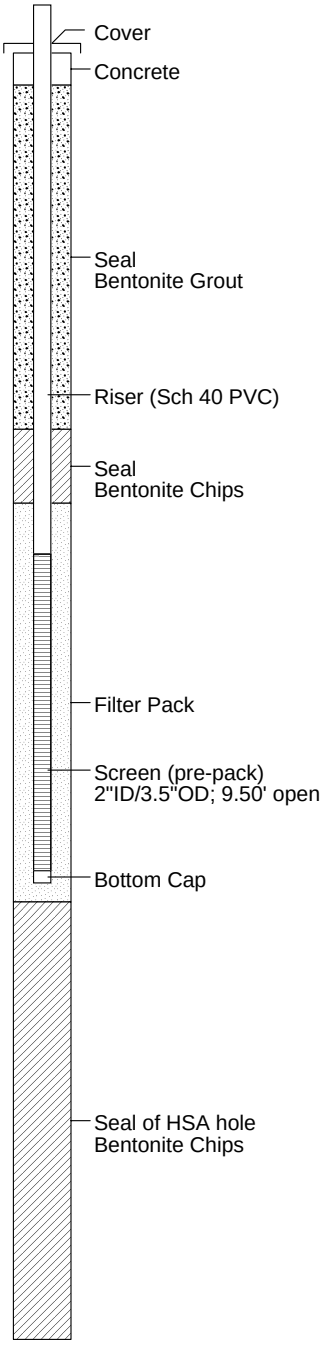

11-08-2013 C:\Consulting A\Power Plants\Baldwin\Baldwin 2013 Hydrogeologic Study\Field Work Phase\Boring Logs\BEC168.BOR

KELRON ENVIRONMENTAL
Incorporated

LOG OF PROBEHOLE TPZ-168

Phase II Hydrogeologic Investigation
Baldwin Energy Complex
Dynegy Midwest Generation, Inc.

Date Completed	: 08/15/2013	Driller	: John Gates
Hole Diameter	: 8 1/2" OD / 4 1/4" ID	Geologist	: Stuart Cravens (Kelron)
Drilling Method	: HSA (CME-55LC)	Ground Elevation	: 454.93
Sampling Method	: Split Spoon / Shelby Tube	Casing (MP) Elevation	: 457.53
Drilling Company	: Bulldog Drilling, LLC	X,Y Coordinates	: 2383585, 554314

Well: TPZ-168
Elev.: 457.53

Depth in Feet	DESCRIPTION	Surf. Elev. 454.93	Samples	Blow Count	Recovery inches	Qp TSF	USCS	GRAPHIC
40	Silty CLAY, trace sand and fine gravel (angular to sub-angular), stiff to very stiff, 10-25% reddish-brown mottling, moist [TILL]							
45		410						
50	- light yellowish-brown (10YR 6/4) with <10% light gray mottling Clay, black (1/2" thick organic-rich layer) surrounded by highly weathered zone with >75% reddish-brown mottling	405	8	3 7 10	18/18	3.5		
55		400					CL	
60	- medium to stiff, high plasticity, yellowish brown (10YR 5/4) - with 25-50% light gray mottling	395	9	3 4 8	18/18	2.0		
65		390						
70	- with sand seams, very stiff, medium plasticity, dark gray (10YR 4/1) SHALE, laminated, hard, dark gray (top of bedrock = 69.6' bls) END BOREHOLE AT 70 FEET BLS	385	10	10 16 18	18/18	>4.5	SH	
75		380						
80		375						

Seal of HSA hole
Bentonite Chips

11-08-2013 C:\Consulting A\Power Plants\Baldwin\Baldwin 2013 Hydrogeologic Study\Field Work Phase\Boring Logs\BEC168.BOR


KELRON ENVIRONMENTAL
Incorporated

LOG OF PROBEHOLE OW-256

Phase II Hydrogeologic Investigation
Baldwin Energy Complex
Dynegy Midwest Generation, Inc.

Date Completed	: 08/22/2013	Driller	: John Gates
Hole Diameter	: 8 1/2" OD / 4 1/4" ID	Geologist	: Stuart Cravens (Kelron)
Drilling Method	: HSA (CME-55LC)	Ground Elevation	: 425.20
Sampling Method	: MacroCore (60")	Casing (MP) Elevation	: 427.70
Drilling Company	: Bulldog Drilling, LLC	X,Y Coordinates	: 2381947, 558054

Depth in Feet	DESCRIPTION	Surf. Elev. 425.20	Samples	Recovery inches	Qp TSF	USCS	GRAPHIC
0	Continuous boring to 13.5 feet below ground surface. Refer to boring log for adjacent well OW-156.	425				CL	
5		420					
10		415					
15	CLAY (lean), very stiff, high plasticity, pale brown (10YR 6/3),moist - 25% reddish-brown mottling with black manganese staining - light gray (10YR 7/1) with 10-25% mottling	410	1	60/60	3.0	CL	
			2		2.25		
			3		2.0		
			4		2.0		
			5		1.75		
	Silty CLAY, trace fine to coarse sand [TILL]		6	60/60	2.5	CL	
20			7		1.0		

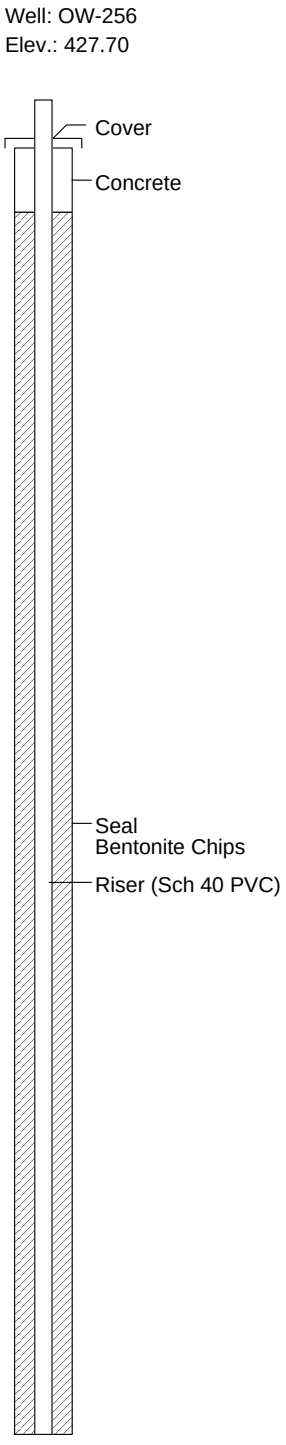

11-08-2013 C:\Consulting A\Power Plants\Baldwin\Baldwin 2013 Hydrogeologic Study\Field Work Phase\Boring Logs\BEC256.BOR

KELRON ENVIRONMENTAL
Incorporated


LOG OF PROBEHOLE OW-256

Phase II Hydrogeologic Investigation
Baldwin Energy Complex
Dynegy Midwest Generation, Inc.

Date Completed	: 08/22/2013	Driller	: John Gates
Hole Diameter	: 8 1/2" OD / 4 1/4" ID	Geologist	: Stuart Cravens (Kelron)
Drilling Method	: HSA (CME-55LC)	Ground Elevation	: 425.20
Sampling Method	: MacroCore (60")	Casing (MP) Elevation	: 427.70
Drilling Company	: Bulldog Drilling, LLC	X,Y Coordinates	: 2381947, 558054

Depth in Feet	DESCRIPTION	Surf. Elev. 425.20
20	- trace fine-coarse gravel (angular to sub-angular; granite piece of 1 1/4"), 50-75% yellowish-brown (10YR 6/8) mottling - few sand and gravel, stiff, high plasticity, gray (10YR 6/1) with 25-75% mottling	405
25	- <25% mottling - with sand (fine-medium)	400
	SAND (fine-medium), well graded, brownish yellow (10YR 6/6), wet	
	Silty CLAY (lean) with sand (fine-medium), medium plasticity, brownish yellow, wet	
30	- hard, non plastic, light brownish gray (10YR 6/2), moist [Vandalia Till @ 31.5'] - little sand (fine-coarse) and gravel (fine-coarse, sub-angular to sub-rounded), low to non-plastic, gray (10YR 5/1)	395
	SHALE and CLAY, semi-competent, laminated clay with up to 1/2-inch thick layers of hard shale, dry [note: top of weathered bedrock at 33.9 feet below ground surface]	
35	SHALE with intermittent clay layers, hard, gray	390
	END Sampling at 38.5 feet BLS END WELL BOREHOLE at 36.0 feet BLS	
40		

Samples	Recovery inches	Qp TSF	USCS	GRAPHIC
7		1.0		
8		1.75		
9		1.75		
10		1.0		
11	60/60	1.0	CL	
12		2.0		
13		1.0		
14		1.0		
15			SW	
16	35/60			
17				
18		>4.5	CL	
19				
20				
21	54/60	3.0		
22		4.0	SH/CL	
23		>4.5		
24		>4.5	SH	
25		>4.5		

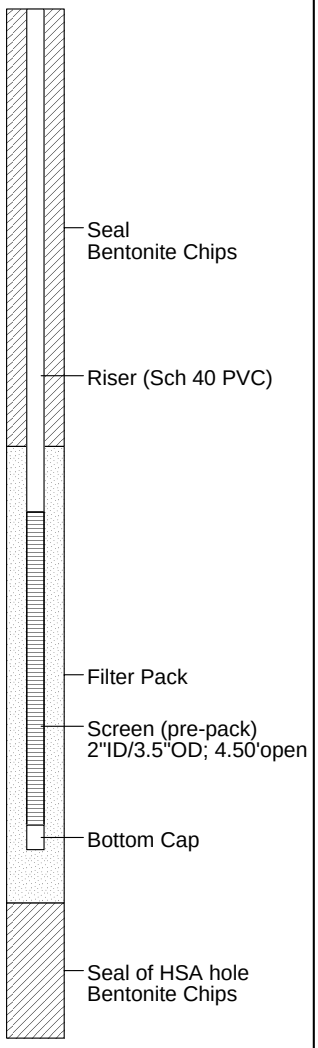

11-08-2013 C:\Consulting A\Power Plants\Baldwin\Baldwin 2013 Hydrogeologic Study\Field Work Phase\Boring Logs\BEC256.BOR

KELRON ENVIRONMENTAL
Incorporated


LOG OF PROBEHOLE OW-257

Phase II Hydrogeologic Investigation
Baldwin Energy Complex
Dynegy Midwest Generation, Inc.

Date Completed	: 08/16/2013	Driller	: John Gates
Hole Diameter	: 8 1/2" OD / 4 1/4" ID	Geologist	: Stuart Cravens (Kelron)
Drilling Method	: HSA (CME-55LC)	Ground Elevation	: 428.17
Sampling Method	: MacroCore (60")	Casing (MP) Elevation	: 431.02
Drilling Company	: Bulldog Drilling, LLC	X,Y Coordinates	: 2382572, 556198

Depth in Feet	DESCRIPTION	Surf. Elev. 428.17	Samples	Recovery inches	Qp TSF	USCS	GRAPHIC
0	Continuous boring to 18.5 feet below ground surface. Refer to boring log for adjacent well OW-157.						
5		425					
10		420				CL	
15		415					
20	Silty CLAY, trace sand and gravel, stiff, high plasticity, gray (10YR 6/1) with 25-50% reddish-brown mottling, moist [TILL]	410	1 2	56/60	3.0 2.75	CL	

Well: OW-257
Elev.: 431.02

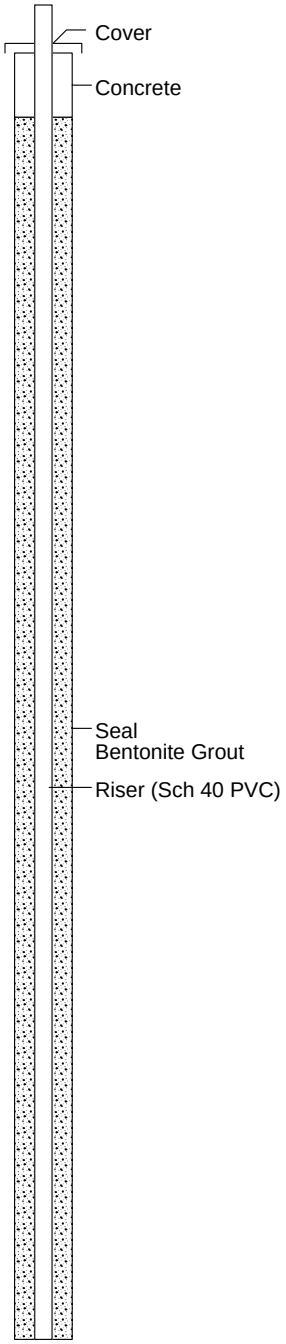

11-08-2013 C:\Consulting A\Power Plants\Baldwin\Baldwin 2013 Hydrogeologic Study\Field Work Phase\Boring Logs\BEC257.BOR

KELRON ENVIRONMENTAL
Incorporated

LOG OF PROBEHOLE OW-257


Phase II Hydrogeologic Investigation
Baldwin Energy Complex
Dynegy Midwest Generation, Inc.

Date Completed	: 08/16/2013	Driller	: John Gates
Hole Diameter	: 8 1/2" OD / 4 1/4" ID	Geologist	: Stuart Cravens (Kelron)
Drilling Method	: HSA (CME-55LC)	Ground Elevation	: 428.17
Sampling Method	: MacroCore (60")	Casing (MP) Elevation	: 431.02
Drilling Company	: Bulldog Drilling, LLC	X,Y Coordinates	: 2382572, 556198

Depth in Feet	DESCRIPTION	Surf. Elev. 428.17
20	- >50% mottling	
	Sandy CLAY with gravel (fine-coarse, sub-angular; granite piece of 1.5"), brownish yellow (10YR 6/6), wet	
	Silty CLAY, trace sand and gravel, soft, high plasticity, yellowish brown (10YR5/6) with 10-25% light gray mottling	
		405
	- very soft, brownish yellow with <10% mottling	
25	- with trace pyrite crystals	
	- medium hardness grading to stiff	
		400
30	- stiff, high plasticity, gray with <10% reddish-brown mottling, moist	
	- very stiff, dark gray (10YR 4/1)	
		395
35	- low plasticity, very dark gray (10YR 3/1)	
	SHALE and CLAY (fat), intermittent lamination, hard, very dark gray, moist [note: top of weathered bedrock at 36.3 feet below ground surface]	
		390
40	END BOREHOLE at 39.6 feet BLS	

Samples	Recovery inches	Qp TSF	USCS	GRAPHIC
2		2.75	CL	
3		2.5		
4		1.0	CL	
5		1.5		
6	60/60	0.5		
7		1.0		
8		2.0		
9		2.0		
10		3.25		
11	60/60	1.5	CL	
12		3.5		
13		2.75		
14		2.0		
15		3.5		
16	60/60	2.0		
17		2.0		
18		4.0		
19		3.0		
20		>4.5	SH/CL	
21	13/13			

Well: OW-257
Elev.: 431.02

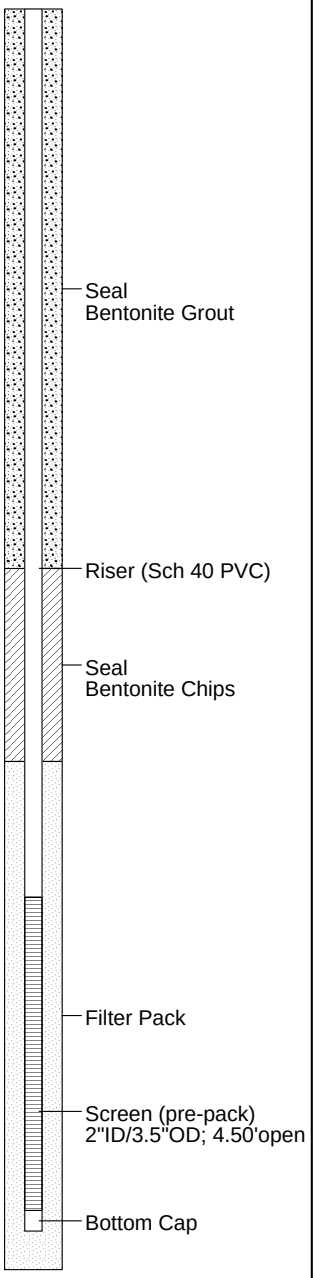

11-08-2013 C:\Consulting A\Power Plants\Baldwin\Baldwin 2013 Hydrogeologic Study\Field Work Phase\Boring Logs\BEC257.BOR

KELRON ENVIRONMENTAL
Incorporated


LOG OF PROBEHOLE MW-262

Phase II Hydrogeologic Investigation
Baldwin Energy Complex
Dynegy Midwest Generation, Inc.

Date Completed	: 08/19/2013	Driller	: John Gates
Hole Diameter	: 8 1/2" OD / 4 1/4" ID	Geologist	: Stuart Cravens (Kelron)
Drilling Method	: HSA (CME-55LC)	Ground Elevation	: 430.86
Sampling Method	: MacroCore (60")	Casing (MP) Elevation	: 433.21
Drilling Company	: Bulldog Drilling, LLC	X,Y Coordinates	: 2379193, 555729

Depth in Feet	DESCRIPTION	Surf. Elev. 430.86	Samples	Recovery inches	Qp TSF	USCS	GRAPHIC
0	Silty Clay with gravel, roots, stiff, non-plastic, pale brown (10YR 6/3), dry	430	1	60/60	2.5	CL	
			2		>4.5		
	- brownish yellow (10YR 6/6), moist		3		3.25		
			4		2.5		
5			5		2.25		
	- medium stiff, high plasticity	425	6	42/42	1.5		
			7		1.75		
			8		2.0		
	SILT, very soft, non-plastic, light yellowish brown (10YR 6/4), moist [LOESS]		9	60/60	1.0	ML	
	- clayey, soft to medium hardness, low to medium plasticity		10		1.5		
10		420	11		1.25		
			12		1.5		
			13		1.5		
	- soft, yellowish brown (10YR 5/4)		14	60/60	1.0		
	- non-plastic		15		1.25		
15		415	16		1.25		
			17		1.5		
	Sandy CLAY (lean), medium hardness, low to medium plasticity, yellowish brown, moist		18		2.0	CL	
	SILT, very soft, non-plastic, brownish yellow (10YR 6/6), moist		19	60/60	2.0	ML	
20			20				

Well: MW-262
Elev.: 433.21

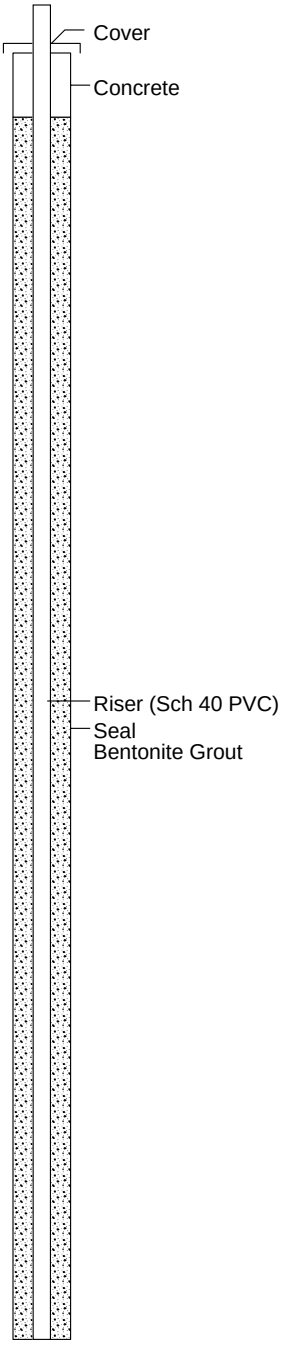

11-08-2013 C:\Consulting A\Power Plants\Baldwin\Baldwin 2013 Hydrogeologic Study\Field Work Phase\Boring Logs\BEC262.BOR

KELRON ENVIRONMENTAL
Incorporated


LOG OF PROBEHOLE MW-262

Phase II Hydrogeologic Investigation
Baldwin Energy Complex
Dynegy Midwest Generation, Inc.

Date Completed	: 08/19/2013	Driller	: John Gates
Hole Diameter	: 8 1/2" OD / 4 1/4" ID	Geologist	: Stuart Cravens (Kelron)
Drilling Method	: HSA (CME-55LC)	Ground Elevation	: 430.86
Sampling Method	: MacroCore (60")	Casing (MP) Elevation	: 433.21
Drilling Company	: Bulldog Drilling, LLC	X,Y Coordinates	: 2379193, 555729

Depth in Feet	DESCRIPTION	Surf. Elev. 430.86	Samples	Recovery inches	Qp TSF	USCS	GRAPHIC
20		410	20			ML	
			21				
			22				
	Silty CLAY, very soft, low plasticity		23		0.75		
	- medium plasticity, wet		24	60/60	0.75		
25			25		0.75		
		405	26		0.75		
	- high plasticity, yellowish brown (10YR 5/4)		27		0.5	CL	
	- moist		28		1.25		
			29	53/60	1.0		
30			30		0.75		
	- with fine sand	400	31				
	SAND, fine to medium grained, with clay, yellowish brown (10YR 5/6), wet		32			SW/SC	
	- light brownish gray		33				
	CLAY (fat), trace fine to medium sand, high plasticity, light brownish gray		34	24/24			
	<Sample ST262-35 @ 33.5 - 35.5'> grain size analysis: 13.1% Sand, 33.2% Silt, 53.7% Clay		35				
35			36	16/36	2.75	CH	
	- very stiff, greenish gray (Gley1 10Y 6/1)	395	37				
			38		2.75		
	- medium plasticity		39	56/60	1.0		
40			40		0.75		

Well: MW-262
Elev.: 433.21

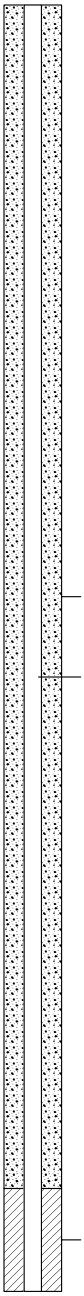

11-08-2013 C:\Consulting A\Power Plants\Baldwin\Baldwin 2013 Hydrogeologic Study\Field Work Phase\Boring Logs\BEC262.BOR

KELRON ENVIRONMENTAL
Incorporated


LOG OF PROBEHOLE MW-262

Phase II Hydrogeologic Investigation
Baldwin Energy Complex
Dynegy Midwest Generation, Inc.

Date Completed	: 08/19/2013	Driller	: John Gates
Hole Diameter	: 8 1/2" OD / 4 1/4" ID	Geologist	: Stuart Cravens (Kelron)
Drilling Method	: HSA (CME-55LC)	Ground Elevation	: 430.86
Sampling Method	: MacroCore (60")	Casing (MP) Elevation	: 433.21
Drilling Company	: Bulldog Drilling, LLC	X,Y Coordinates	: 2379193, 555729

Depth in Feet	DESCRIPTION	Surf. Elev. 430.86	Samples	Recovery inches	Qp TSF	USCS	GRAPHIC
40	- with <10% reddish-brown mottling	390	40	60/60	0.75	CH	
			41		1.25		
	SAND with Silt, fine grained, poorly graded, light brown (10YR 6/4), wet		42		1.5	SP/SM	
	Sandy SILT		43			ML	
	Silty CLAY with fine sand, very soft, brownish yellow (10YR 6/6)		44		0.75	CL	
45			45		0.75		
	SAND, fine grained, poorly graded	385				SP	
	SAND, fine to coarse grained, well graded, trace gravel		46		1.25	SW	
	Silty CLAY with trace and and gravel, stiff, high plasticity, light yellowish brown (10YR 6/4), moist [TILL]		47		3.0	CL	
	- trace reddish-brown mottling		48		2.25		
			49	30/30	2.25		
50			50		2.25		
	SHALE, clay partings, laminated, gray, weathered, dry (top of bedrock = 50.4' bls)	380	51		3.5	SH	
	END BOREHOLE AT 51 feet BLS						
55		375					
60							

Well: MW-262
Elev.: 433.21

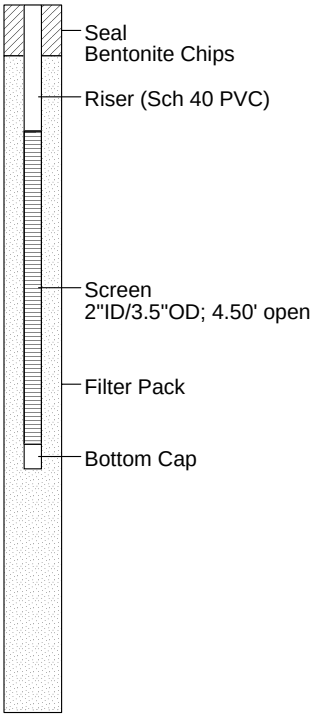

11-08-2013 C:\Consulting A\Power Plants\Baldwin\Baldwin 2013 Hydrogeologic Study\Field Work Phase\Boring Logs\BEC262.BOR

APPENDIX B

IDPH WELL CONSTRUCTION REPORTS: 2010-2013

State of Illinois
Department of Public Health

WATER WELL CONSTRUCTION REPORT

Complete within 30 days of well completion and send to the appropriate Health Department

Print Form

1. Type of Well

a. **Driven Well**: Casing Diameter (in.) _____ Depth (ft.) _____

b. **Bored Well**: Casing Diameter (in.) _____ Buried Slab? _____

c. **Drilled Well**: PVC Casing Formation Packer Set at Depth of (ft.) 25.15

d. **Drilled Well**: Steel Casing Mechanically Driven _____

e. Hole Diameter (in.) 8.5 to (ft.) 25.15 ; (in.) ___ to (ft.) ___ ; (in.) ___ to (ft.) ___

f.

Type of Grout	# of bags	Grout Weight	From (ft.)	To (ft.)	Tremie Depth (ft.)
BENTONITE CHIPS	5.5	5.5*50=275	1	13.5	

g. Well Finished within Unconsolidated Materials

h.

Kind of Gravel/Sand Pack	Grain Size/Supplier #	From (ft.)	To (ft.)
CLEAN SILICA SAND		13.5	25.15

2. Well Use: Monitoring Well Disinfected? No

3. Date Well Completed: 9/8/2010 Driller's Estimated Well Yield (gpm): _____

4. Date Permanent Pump Installed: _____ Set at Depth (ft.): _____

5. Pump Capacity (gpm): _____

6. Pitless Adapter Model and Manufacturer: _____ Attachment to Casing: _____

7. Well Cap Type & Manufacturer: _____

8. Pressure Tank Working Cycle (gals.): _____ Captive Air? _____ 9. Pump System Disinfected: _____

10. Name of Pump Company _____

11. Pump Installer: _____ License # _____

12. _____ Date _____
Licensed Pump Installation Contractor Signature

Illinois Department of Public Health
Division of Environmental Health
525 West Jefferson Street
Springfield, IL 62761

IL 482-0126
Revised 6/09

IMPORTANCE NOTICE: This state agency is requesting disclosure of information that is necessary to accomplish the statutory purpose as outlined under Public Act-0863. Disclosure of this information is Mandatory. This form has been approved by the Forms Management Center.

13. Property Owner: Dynegy Baldwin Energy Complex Well # 150

14. Driller: _____ License # _____

15. Name of Drilling Company : Terra-Drill 16. Permit Number: _____

Date Issued: _____ 17. Date Drilling Started Sep 8, 2010

18. Well Site Address: Dynegy Baldwin Energy Complex

19. Township Name: Baldwin Land I.D. # _____

20. Subdivision Name: _____ Lot # _____

21. Location: a. County RANDOLPH b. Site Elevation 420 ft. (above msl)

c. Township: 4S Range: 7W Section: 16

d. NW Quarter of the NE Quarter of the NE Quarter

e. GPS: Lat: Degrees 38 Minutes 11. Seconds 21.62 N

Lon: Degrees 89 Minutes 52 Seconds 42.59 W

Survey use only

22. Casing and Liner Information

Diameter (in.)	Material, Joint Type	From (ft.)	To (ft.)
2	SCH. 40 PCV RISER	0	15.39
2	SCH.40 PVC SCREEN	15.39	24.64
2	SCH.40 PVC SUMP	24.64	25.15

23. Is the well screened? Yes If yes

Diameter (in.)	Length (ft.)	Slot Size (in.)	From (ft.)	To (ft.)
2	9.25	0.01	15.39	24.64

24. Water from _____ at a depth of (ft.) _____ To (ft.) _____

a. Static water level (ft.) below top of casing 19.64 which is (in.) above ground 33

b. pumping level is (ft.) _____ pumping (gpm) _____ for (hours) _____

25.

Earth Materials Passed Through	From (ft.)	To (ft.)
CLAY	0	15.5
clayey-SILT w/ sand	15.5	18
CLAY	18	25.15

(Attach 2nd page, if necessary) (If DRY HOLE, fill out log & indicate how hole was sealed)

_____ License # 092-006857
Licensed Water Well Contractor Signature

State of Illinois
Department of Public Health

WATER WELL CONSTRUCTION REPORT

Complete within 30 days of well completion and send to the appropriate Health Department

Print Form

1. Type of Well

a. **Driven Well**: Casing Diameter (in.) _____ Depth (ft.) _____

b. **Bored Well**: Casing Diameter (in.) _____ Buried Slab? No

c. **Drilled Well**: PVC Casing Formation Packer Set at Depth of (ft.) 16.36

d. **Drilled Well**: Steel Casing Mechanically Driven _____

e. Hole Diameter (in.) 8.5 to (ft.) 16.36 ; (in.) ___ to (ft.) ___ ; (in.) ___ to (ft.) ___

f.

Type of Grout	# of bags	Grout Weight	From (ft.)	To (ft.)	Tremie Depth (ft.)
Bentonite	1.5	75 LBS	1	5	

g. Well Finished within Unconsolidated Materials

h.

Kind of Gravel/Sand Pack	Grain Size/Supplier #	From (ft.)	To (ft.)
CLEAN SILICA SAND		5	21.5

2. Well Use: Monitoring Well Disinfected? No

3. Date Well Completed: Sep 21, 2010 Driller's Estimated Well Yield (gpm): _____

4. Date Permanent Pump Installed: _____ Set at Depth (ft.): _____

5. Pump Capacity (gpm): _____

6. Pitless Adapter Model and Manufacturer: _____ Attachment to Casing: _____

7. Well Cap Type & Manufacturer: _____

8. Pressure Tank Working Cycle (gals.): _____ Captive Air? _____ 9. Pump System Disinfected: _____

10. Name of Pump Company _____

11. Pump Installer: _____ License # _____

12. _____ Date _____
Licensed Pump Installation Contractor Signature

Illinois Department of Public Health
Division of Environmental Health
525 West Jefferson Street
Springfield, IL 62761

IL 482-0126
Revised 6/09

IMPORTANCE NOTICE: This state agency is requesting disclosure of information that is necessary to accomplish the statutory purpose as outlined under Public Act-0863. Disclosure of this information is Mandatory. This form has been approved by the Forms Management Center.

13. Property Owner: Dynegy Baldwin Energy Complex Well # 151

14. Driller: _____ License # _____

15. Name of Drilling Company : Terra-Drill 16. Permit Number: _____

Date Issued: _____ 17. Date Drilling Started 9/21/2010

18. Well Site Address: Dynegy Baldwin Energy Complex

19. Township Name: Baldwin Land I.D. # _____

20. Subdivision Name: _____ Lot # _____

21. Location: a. County Randolph b. Site Elevation 398 ft. (above msl)

c. Township: 4S Range: 7W Section: 16

d. _____ Quarter of the NW Quarter of the NE Quarter

e. GPS: Lat: Degrees 38 Minutes 11 Seconds 18.22 N

Lon: Degrees 89 Minutes 52 Seconds 17.5 W

Survey use only

22. Casing and Liner Information

Diameter (in.)	Material, Joint Type	From (ft.)	To (ft.)
2	SCH. 40 PCV RISER	0	6.6
2	SCH.40 PVC SCREEN	6.6	15.85
2	SCH.40 PVC SUMP	15.85	16.36

23. Is the well screened? Yes If yes

Diameter (in.)	Length (ft.)	Slot Size (in.)	From (ft.)	To (ft.)
2	9.25	0.01	6.6	15.85

24. Water from _____ at a depth of (ft.) _____ To (ft.) _____

a. Static water level (ft.) below top of casing 2.86 which is (in.) above ground 32

b. pumping level is (ft.) _____ pumping (gpm) _____ for (hours) _____

25.

Earth Materials Passed Through	From (ft.)	To (ft.)
silty-CLAY	0	4.5
sandy-CLAY	4.5	9
CLAY	9	21.5

(Attach 2nd page, if necessary) (If DRY HOLE, fill out log & indicate how hole was sealed)

_____ License # 092-006857
Licensed Water Well Contractor Signature

State of Illinois
Department of Public Health

WATER WELL CONSTRUCTION REPORT

Complete within 30 days of well completion and send to the appropriate Health Department

Print Form

1. Type of Well

a. **Driven Well**: Casing Diameter (in.) _____ Depth (ft.) _____

b. **Bored Well**: Casing Diameter (in.) _____ Buried Slab? No

c. **Drilled Well**: PVC Casing Formation Packer Set at Depth of (ft.) 17.23

d. **Drilled Well**: Steel Casing Mechanically Driven _____

e. Hole Diameter (in.) 8.5 to (ft.) 17.23 ; (in.) ___ to (ft.) ___ ; (in.) ___ to (ft.) ___

f.

Type of Grout	# of bags	Grout Weight	From (ft.)	To (ft.)	Tremie Depth (ft.)
Bentonite	1.5	75 LBS	1	5.5	

g. Well Finished within Unconsolidated Materials

h.

Kind of Gravel/Sand Pack	Grain Size/Supplier #	From (ft.)	To (ft.)
CLEAN SILICA SAND		5.5	17.23

2. Well Use: Monitoring Well Disinfected? No

3. Date Well Completed: Sep 23, 2010 Driller's Estimated Well Yield (gpm): _____

4. Date Permanent Pump Installed: _____ Set at Depth (ft.): _____

5. Pump Capacity (gpm): _____

6. Pitless Adapter Model and Manufacturer: _____ Attachment to Casing: _____

7. Well Cap Type & Manufacturer: _____

8. Pressure Tank Working Cycle (gals.): _____ Captive Air? _____ 9. Pump System Disinfected: _____

10. Name of Pump Company _____

11. Pump Installer: _____ License # _____

12. _____ Date _____
Licensed Pump Installation Contractor Signature

Illinois Department of Public Health
Division of Environmental Health
525 West Jefferson Street
Springfield, IL 62761

IL 482-0126
Revised 6/09

IMPORTANCE NOTICE: This state agency is requesting disclosure of information that is necessary to accomplish the statutory purpose as outlined under Public Act-0863. Disclosure of this information is Mandatory. This form has been approved by the Forms Management Center.

13. Property Owner: Dynegy Baldwin Energy Complex Well # 152

14. Driller: _____ License # _____

15. Name of Drilling Company : Terra-Drill 16. Permit Number: _____

Date Issued: _____ 17. Date Drilling Started 9/23/2010

18. Well Site Address: Dynegy Baldwin Energy Complex

19. Township Name: Baldwin Land I.D. # _____

20. Subdivision Name: _____ Lot # _____

21. Location: a. County Randolph b. Site Elevation 421 ft. (above msl)

c. Township: 4S Range: 7W Section: 16

d. SE Quarter of the NE Quarter of the NE Quarter

e. GPS: Lat: Degrees 38 Minutes 11 Seconds 15.31 N

Lon: Degrees 89 Minutes 52 Seconds 00.07 W

Survey use only

22. Casing and Liner Information

Diameter (in.)	Material, Joint Type	From (ft.)	To (ft.)
2	SCH. 40 PCV RISER	0	7.47
2	SCH.40 PVC SCREEN	7.47	16.72
2	SCH.40 PVC SUMP	16.72	17.23

23. Is the well screened? Yes If yes

Diameter (in.)	Length (ft.)	Slot Size (in.)	From (ft.)	To (ft.)
2	9.25	0.01	7.47	16.72

24. Water from _____ at a depth of (ft.) _____ To (ft.) _____

a. Static water level (ft.) below top of casing 7.09 which is (in.) above ground 33.6

b. pumping level is (ft.) _____ pumping (gpm) _____ for (hours) _____

25.

Earth Materials Passed Through	From (ft.)	To (ft.)
silty-CLAY	0	5
CLAY	5	17.23

(Attach 2nd page, if necessary) (If DRY HOLE, fill out log & indicate how hole was sealed)

_____ License # 092-006857
Licensed Water Well Contractor Signature

State of Illinois
Department of Public Health

WATER WELL CONSTRUCTION REPORT

Complete within 30 days of well completion and send to the appropriate Health Department

Print Form

1. Type of Well

a. **Driven Well**: Casing Diameter (in.) _____ Depth (ft.) _____

b. **Bored Well**: Casing Diameter (in.) _____ Buried Slab? _____

c. **Drilled Well**: PVC Casing Formation Packer Set at Depth of (ft.) 20.5

d. **Drilled Well**: Steel Casing Mechanically Driven _____

e. Hole Diameter (in.) 8.5 to (ft.) 20.5 ; (in.) ___ to (ft.) ___ ; (in.) ___ to (ft.) ___

f.

Type of Grout	# of bags	Grout Weight	From (ft.)	To (ft.)	Tremie Depth (ft.)
BENTONITE CHIPS	1.5	1.5*50=75	1	8.7	

g. Well Finished within Unconsolidated Materials

h.

Kind of Gravel/Sand Pack	Grain Size/Supplier #	From (ft.)	To (ft.)
CLEAN SILICA SAND		8.7	20.5

2. Well Use: Monitoring Well Disinfected? No

3. Date Well Completed: 9/21/2010 Driller's Estimated Well Yield (gpm): _____

4. Date Permanent Pump Installed: _____ Set at Depth (ft.): _____

5. Pump Capacity (gpm): _____

6. Pitless Adapter Model and Manufacturer: _____ Attachment to Casing: _____

7. Well Cap Type & Manufacturer: _____

8. Pressure Tank Working Cycle (gals.): _____ Captive Air? _____ 9. Pump System Disinfected: _____

10. Name of Pump Company _____

11. Pump Installer: _____ License # _____

12. _____ Date _____
Licensed Pump Installation Contractor Signature

Illinois Department of Public Health
Division of Environmental Health
525 West Jefferson Street
Springfield, IL 62761

IL 482-0126
Revised 6/09

IMPORTANCE NOTICE: This state agency is requesting disclosure of information that is necessary to accomplish the statutory purpose as outlined under Public Act-0863. Disclosure of this information is Mandatory. This form has been approved by the Forms Management Center.

13. Property Owner: Dynegy Baldwin Energy Complex Well # 153

14. Driller: _____ License # _____

15. Name of Drilling Company : Terra-Drill 16. Permit Number: _____

Date Issued: _____ 17. Date Drilling Started Sep 21, 2010

18. Well Site Address: Dynegy Baldwin Energy Complex

19. Township Name: Baldwin Land I.D. # _____

20. Subdivision Name: _____ Lot # _____


21. Location: a. County RANDOLPH b. Site Elevation 450 ft. (above msl)

c. Township: 4S Range: 7W Section: 15

d. SW Quarter of the SW Quarter of the NE Quarter

e. GPS: Lat: Degrees 38 Minutes 11 Seconds 08.94 N

Lon: Degrees 89 Minutes 51 Seconds 39.53 W

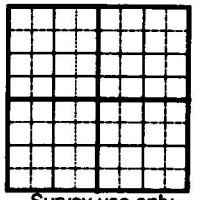

Survey use only

22. Casing and Liner Information

Diameter (in.)	Material, Joint Type	From (ft.)	To (ft.)
2	SCH. 40 PCV RISER	0	10.74
2	SCH.40 PVC SCREEN	10.74	19.99
2	SCH.40 PVC SUMP	19.99	20.5

23. Is the well screened? Yes If yes

Diameter (in.)	Length (ft.)	Slot Size (in.)	From (ft.)	To (ft.)
2	9.25	0.01	10.74	19.99

24. Water from _____ at a depth of (ft.) _____ To (ft.) _____

a. Static water level (ft.) below top of casing 15.36 which is (in.) above ground 34.8

b. pumping level is (ft.) _____ pumping (gpm) _____ for (hours) _____

25.

Earth Materials Passed Through	From (ft.)	To (ft.)
silty-CLAY	0	11
CLAY w/ sand	11	20.5

(Attach 2nd page, if necessary) (If DRY HOLE, fill out log & indicate how hole was sealed)

_____ License # 12892-006857
Licensed Water Well Contractor Signature

State of Illinois
Department of Public Health

WATER WELL CONSTRUCTION REPORT

Complete within 30 days of well completion and send to the appropriate Health Department

Print Form

1. Type of Well

a. **Driven Well**: Casing Diameter (in.) _____ Depth (ft.) _____

b. **Bored Well**: Casing Diameter (in.) _____ Buried Slab? No

c. **Drilled Well**: PVC Casing Formation Packer Set at Depth of (ft.) 12.63

d. **Drilled Well**: Steel Casing Mechanically Driven _____

e. Hole Diameter (in.) 8.5 to (ft.) 17.71 ; (in.) ___ to (ft.) ___ ; (in.) ___ to (ft.) ___

f.

Type of Grout	# of bags	Grout Weight	From (ft.)	To (ft.)	Tremie Depth (ft.)
BENTONITE CHIPS	2	2*50=100	1	6.6	

g. Well Finished within Unconsolidated Materials

h.

Kind of Gravel/Sand Pack	Grain Size/Supplier #	From (ft.)	To (ft.)
CLEAN SILICA SAND		6.6	12.63

2. Well Use: Monitoring Well Disinfected? No

3. Date Well Completed: 9/20/2010 Driller's Estimated Well Yield (gpm): _____

4. Date Permanent Pump Installed: _____ Set at Depth (ft.): _____

5. Pump Capacity (gpm): _____

6. Pitless Adapter Model and Manufacturer: _____ Attachment to Casing: _____

7. Well Cap Type & Manufacturer: _____

8. Pressure Tank Working Cycle (gals.): _____ Captive Air? _____ 9. Pump System Disinfected: _____

10. Name of Pump Company _____

11. Pump Installer: _____ License # _____

12. _____ Date _____
Licensed Pump Installation Contractor Signature

Illinois Department of Public Health
Division of Environmental Health
525 West Jefferson Street
Springfield, IL 62761

IMPORTANCE NOTICE: This state agency is requesting disclosure of information that is necessary to accomplish the statutory purpose as outlined under Public Act-0863. Disclosure of this information is Mandatory. This form has been approved by the Forms Management Center.

IL 482-0126
Revised 6/09

13. Property Owner: Dynegy Baldwin Energy Complex Well # 154

14. Driller: _____ License # _____

15. Name of Drilling Company : Terra-Drill 16. Permit Number: _____

Date Issued: _____ 17. Date Drilling Started Sep 20, 2010

18. Well Site Address: Dynegy Baldwin Energy Complex

19. Township Name: Baldwin Land I.D. # _____

20. Subdivision Name: _____ Lot # _____


21. Location: a. County RANDOLPH b. Site Elevation 375 ft. (above msl)

c. Township: 4S Range: 7W Section: 9

d. SW Quarter of the NE Quarter of the SW Quarter

e. GPS: Lat: Degrees 38 Minutes 11 Seconds 47.62 N

Lon: Degrees 89 Minutes 53 Seconds 1.5 W

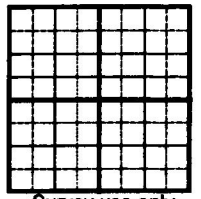

Survey use only

22. Casing and Liner Information

Diameter (in.)	Material, Joint Type	From (ft.)	To (ft.)
2	SCH. 40 PCV RISER	0	7.5
2	SCH.40 PVC SCREEN	7.5	12.12
2	SCH.40 PVC SUMP	12.12	12.63

23. Is the well screened? Yes If yes

Diameter (in.)	Length (ft.)	Slot Size (in.)	From (ft.)	To (ft.)
2	4.625	0.01	7.5	12.12

24. Water from _____ at a depth of (ft.) _____ To (ft.) _____

a. Static water level (ft.) below top of casing 15.13 which is (in.) above ground 33

b. pumping level is (ft.) _____ pumping (gpm) _____ for (hours) _____

25.

Earth Materials Passed Through	From (ft.)	To (ft.)
silty-CLAY	0	9.5
CLAY w/ sand	9.5	12.63

(Attach 2nd page, if necessary) (If DRY HOLE, fill out log & indicate how hole was sealed)

_____ License # 092-006857
Licensed Water Well Contractor Signature

State of Illinois
Department of Public Health

WATER WELL CONSTRUCTION REPORT

Complete within 30 days of well completion and send to the appropriate Health Department

Print Form

1. Type of Well

a. **Driven Well**: Casing Diameter (in.) _____ Depth (ft.) _____

b. **Bored Well**: Casing Diameter (in.) _____ Buried Slab? _____

c. **Drilled Well**: PVC Casing Formation Packer Set at Depth of (ft.) 20.52

d. **Drilled Well**: Steel Casing Mechanically Driven _____

e. Hole Diameter (in.) 8.5 to (ft.) 20.52 ; (in.) ___ to (ft.) ___ ; (in.) ___ to (ft.) ___

f.

Type of Grout	# of bags	Grout Weight	From (ft.)	To (ft.)	Tremie Depth (ft.)
BENTONITE CHIPS	1.5	1.5*50=75	1	8.7	

g. Well Finished within Unconsolidated Materials

h.

Kind of Gravel/Sand Pack	Grain Size/Supplier #	From (ft.)	To (ft.)
CLEAN SILICA SAND		8.7	20.52

2. Well Use: Monitoring Well Disinfected? No

3. Date Well Completed: 9/10/2010 Driller's Estimated Well Yield (gpm): _____

4. Date Permanent Pump Installed: _____ Set at Depth (ft.): _____

5. Pump Capacity (gpm): _____

6. Pitless Adapter Model and Manufacturer: _____ Attachment to Casing: _____

7. Well Cap Type & Manufacturer: _____

8. Pressure Tank Working Cycle (gals.): _____ Captive Air? _____ 9. Pump System Disinfected: _____

10. Name of Pump Company _____

11. Pump Installer: _____ License # _____

12. _____ Date _____
Licensed Pump Installation Contractor Signature

Illinois Department of Public Health
Division of Environmental Health
525 West Jefferson Street
Springfield, IL 62761

IMPORTANCE NOTICE: This state agency is requesting disclosure of information that is necessary to accomplish the statutory purpose as outlined under Public Act-0863. Disclosure of this information is Mandatory. This form has been approved by the Forms Management Center.

IL 482-0126
Revised 6/09

13. Property Owner: Dynegy Baldwin Energy Complex Well # 155

14. Driller: _____ License # _____

15. Name of Drilling Company : Terra-Drill 16. Permit Number: _____

Date Issued: _____ 17. Date Drilling Started Sep 10, 2010

18. Well Site Address: Dynegy Baldwin Energy Complex

19. Township Name: Baldwin Land I.D. # _____

20. Subdivision Name: _____ Lot # _____

21. Location: a. County RANDOLPH b. Site Elevation 375 ft. (above msl)

c. Township: 4S Range: 7W Section: 9

d. SW Quarter of the SE Quarter of the SW Quarter

e. GPS: Lat: Degrees 38 Minutes 11 Seconds 35.49 N

Lon: Degrees 89 Minutes 52 Seconds 58.06 W

Survey use only

22. Casing and Liner Information

Diameter (in.)	Material, Joint Type	From (ft.)	To (ft.)
2	SCH. 40 PCV RISER	0	10.76
2	SCH.40 PVC SCREEN	10.76	20.01
2	SCH.40 PVC SUMP	20.01	20.52

23. Is the well screened? Yes If yes

Diameter (in.)	Length (ft.)	Slot Size (in.)	From (ft.)	To (ft.)
2	9.25	0.01	10.76	20.01

24. Water from _____ at a depth of (ft.) _____ To (ft.) _____

a. Static water level (ft.) below top of casing 19.5 which is (in.) above ground 34.32

b. pumping level is (ft.) _____ pumping (gpm) _____ for (hours) _____

25.

Earth Materials Passed Through	From (ft.)	To (ft.)
silty-CLAY	0	11
CLAY w/ sand	11	20.52

(Attach 2nd page, if necessary) (If DRY HOLE, fill out log & indicate how hole was sealed)

John T. [illegible] License # 092-006857
Licensed Water Well Contractor Signature

State of Illinois
Department of Public Health

WATER WELL CONSTRUCTION REPORT

Complete within 30 days of well completion and send to the appropriate Health Department

Print Form

1. Type of Well

a. **Driven Well**: Casing Diameter (in.) _____ Depth (ft.) _____

b. **Bored Well**: Casing Diameter (in.) _____ Buried Slab? No

c. **Drilled Well**: PVC Casing Formation Packer Set at Depth of (ft.) 17.7

d. **Drilled Well**: Steel Casing Mechanically Driven _____

e. Hole Diameter (in.) 8.5 to (ft.) 17.7 ; (in.) ___ to (ft.) ___ ; (in.) ___ to (ft.) ___

f.

Type of Grout	# of bags	Grout Weight	From (ft.)	To (ft.)	Tremie Depth (ft.)
BENTONITE CHIPS	2	2*50=100	1	6	

g. Well Finished within Unconsolidated Materials

h.

Kind of Gravel/Sand Pack	Grain Size/Supplier #	From (ft.)	To (ft.)
CLEAN SILICA SAND		6	17.7

2. Well Use: Monitoring Well Disinfected? No

3. Date Well Completed: 9/10/2010 Driller's Estimated Well Yield (gpm): _____

4. Date Permanent Pump Installed: _____ Set at Depth (ft.): _____

5. Pump Capacity (gpm): _____

6. Pitless Adapter Model and Manufacturer: _____ Attachment to Casing: _____

7. Well Cap Type & Manufacturer: _____

8. Pressure Tank Working Cycle (gals.): _____ Captive Air? _____ 9. Pump System Disinfected: _____

10. Name of Pump Company _____

11. Pump Installer: _____ License # _____

12. _____ Date _____
Licensed Pump Installation Contractor Signature

Illinois Department of Public Health
Division of Environmental Health
525 West Jefferson Street
Springfield, IL 62761

IMPORTANCE NOTICE: This state agency is requesting disclosure of information that is necessary to accomplish the statutory purpose as outlined under Public Act-0863. Disclosure of this information is Mandatory. This form has been approved by the Forms Management Center.

IL 482-0126
Revised 6/09

13. Property Owner: Dynegy Baldwin Energy Complex Well # 156

14. Driller: _____ License # _____

15. Name of Drilling Company : Terra-Drill 16. Permit Number: _____

Date Issued: _____ 17. Date Drilling Started Sep 10, 2010

18. Well Site Address: Dynegy Baldwin Energy Complex

19. Township Name: Baldwin Land I.D. # _____

20. Subdivision Name: _____ Lot # _____

21. Location: a. County RANDOLPH b. Site Elevation 432 ft. (above msl)

c. Township: 4S Range: 7W Section: 9

d. ___ Quarter of the NE Quarter of the SE Quarter

e. GPS: Lat: Degrees 38 Minutes 11 Seconds 56.52 N

Lon: Degrees 89 Minutes 52 Seconds 10.58 W

Survey use only

22. Casing and Liner Information

Diameter (in.)	Material, Joint Type	From (ft.)	To (ft.)
2	SCH. 40 PCV RISER	0	7.94
2	SCH.40 PVC SCREEN	7.86	17.19
2	SCH.40 PVC SUMP	17.19	17.7

23. Is the well screened? Yes If yes

Diameter (in.)	Length (ft.)	Slot Size (in.)	From (ft.)	To (ft.)
2	9.33	0.01	7.86	17.19

24. Water from _____ at a depth of (ft.) _____ To (ft.) _____

a. Static water level (ft.) below top of casing 7.36 which is (in.) above ground 33

b. pumping level is (ft.) _____ pumping (gpm) _____ for (hours) _____

25.

Earth Materials Passed Through	From (ft.)	To (ft.)
silty-CLAY	0	9.5
CLAY w/ sand	9.5	17.7

(Attach 2nd page, if necessary) (If DRY HOLE, fill out log & indicate how hole was sealed)

John T. Frank License # 092-006857
Licensed Water Well Contractor Signature

State of Illinois
Department of Public Health

WATER WELL CONSTRUCTION REPORT

Complete within 30 days of well completion and send to the appropriate Health Department

Print Form

1. Type of Well

a. **Driven Well**: Casing Diameter (in.) _____ Depth (ft.) _____

b. **Bored Well**: Casing Diameter (in.) _____ Buried Slab? No

c. **Drilled Well**: PVC Casing Formation Packer Set at Depth of (ft.) 17.71

d. **Drilled Well**: Steel Casing Mechanically Driven _____

e. Hole Diameter (in.) 8.5 to (ft.) 17.71 ; (in.) ___ to (ft.) ___ ; (in.) ___ to (ft.) ___

f.

Type of Grout	# of bags	Grout Weight	From (ft.)	To (ft.)	Tremie Depth (ft.)
BENTONITE CHIPS	2	2*50=100	1	6	

g. Well Finished within Unconsolidated Materials

h.

Kind of Gravel/Sand Pack	Grain Size/Supplier #	From (ft.)	To (ft.)
CLEAN SILICA SAND		6	17.71

2. Well Use: Monitoring Well Disinfected? No

3. Date Well Completed: 9/9/2010 Driller's Estimated Well Yield (gpm): _____

4. Date Permanent Pump Installed: _____ Set at Depth (ft.): _____

5. Pump Capacity (gpm): _____

6. Pitless Adapter Model and Manufacturer: _____ Attachment to Casing: _____

7. Well Cap Type & Manufacturer: _____

8. Pressure Tank Working Cycle (gals.): _____ Captive Air? _____ 9. Pump System Disinfected: _____

10. Name of Pump Company _____

11. Pump Installer: _____ License # _____

12. _____ Date _____
Licensed Pump Installation Contractor Signature

Illinois Department of Public Health
Division of Environmental Health
525 West Jefferson Street
Springfield, IL 62761

IL 482-0126
Revised 6/09

IMPORTANCE NOTICE: This state agency is requesting disclosure of information that is necessary to accomplish the statutory purpose as outlined under Public Act-0863. Disclosure of this information is Mandatory. This form has been approved by the Forms Management Center.

13. Property Owner: Dynegy Baldwin Energy Complex Well # 157

14. Driller: _____ License # _____

15. Name of Drilling Company : Terra-Drill 16. Permit Number: _____

Date Issued: _____ 17. Date Drilling Started Sep 9, 2010

18. Well Site Address: Dynegy Baldwin Energy Complex

19. Township Name: Baldwin Land I.D. # _____

20. Subdivision Name: _____ Lot # _____

21. Location: a. County RANDOLPH b. Site Elevation 420 ft. (above msl)

c. Township: 4S Range: 7W Section: 9

d. _____ Quarter of the SE Quarter of the SE Quarter

e. GPS: Lat: Degrees 38 Minutes 11 Seconds 38.01 N

Lon: Degrees 89 Minutes 52 Seconds 2.72 W

Survey use only

22. Casing and Liner Information

Diameter (in.)	Material, Joint Type	From (ft.)	To (ft.)
2	SCH. 40 PCV RISER	0	7.95
2	SCH.40 PVC SCREEN	7.84	17.2
2	SCH.40 PVC SUMP	17.2	17.71

23. Is the well screened? Yes If yes

Diameter (in.)	Length (ft.)	Slot Size (in.)	From (ft.)	To (ft.)
2	9.33	0.01	7.87	17.2

24. Water from _____ at a depth of (ft.) _____ To (ft.) _____

a. Static water level (ft.) below top of casing 1.37 which is (in.) above ground 32.04

b. pumping level is (ft.) _____ pumping (gpm) _____ for (hours) _____

25.

Earth Materials Passed Through	From (ft.)	To (ft.)
silty-CLAY	0	9.5
CLAY w/ sand	9.5	17.71

(Attach 2nd page, if necessary) (If DRY HOLE, fill out log & indicate how hole was sealed)

John T. [illegible] License # 092-006857
Licensed Water Well Contractor Signature

State of Illinois
Department of Public Health

WATER WELL CONSTRUCTION REPORT

Complete within 30 days of well completion and send to the appropriate Health Department

Print Form

1. Type of Well

a. **Driven Well**: Casing Diameter (in.) _____ Depth (ft.) _____

b. **Bored Well**: Casing Diameter (in.) _____ Buried Slab? No

c. **Drilled Well**: PVC Casing Formation Packer Set at Depth of (ft.) 49.54

d. **Drilled Well**: Steel Casing Mechanically Driven _____

e. Hole Diameter (in.) 8.5 to (ft.) 49.54 ; (in.) ___ to (ft.) _____ ; (in.) ___ to (ft.) _____

f.

Type of Grout	# of bags	Grout Weight	From (ft.)	To (ft.)	Tremie Depth (ft.)
Cement-Bentonite	4	4 *94=376 LBS	1	39.3	39
Bentonite Chips	2	2*50=100 LBS	39.3	43	

g. Well Finished within Unconsolidated Materials

h.

Kind of Gravel/Sand Pack	Grain Size/Supplier #	From (ft.)	To (ft.)
CLEAN SILICA SAND		43	49.54

2. Well Use: Monitoring Well Disinfected? No

3. Date Well Completed: Sep 23, 2010 Driller's Estimated Well Yield (gpm): _____

4. Date Permanent Pump Installed: _____ Set at Depth (ft.): _____

5. Pump Capacity (gpm): _____

6. Pitless Adapter Model and Manufacturer: _____ Attachment to Casing: _____

7. Well Cap Type & Manufacturer: _____

8. Pressure Tank Working Cycle (gals.): _____ Captive Air? _____ 9. Pump System Disinfected: _____

10. Name of Pump Company _____

11. Pump Installer: _____ License # _____

12. _____ Date _____
Licensed Pump Installation Contractor Signature

Illinois Department of Public Health
Division of Environmental Health
525 West Jefferson Street
Springfield, IL 62761

IL 482-0126
Revised 6/09

IMPORTANCE NOTICE: This state agency is requesting disclosure of information that is necessary to accomplish the statutory purpose as outlined under Public Act-0863. Disclosure of this information is Mandatory. This form has been approved by the Forms Management Center.

13. Property Owner: Dynegy Baldwin Energy Complex Well # 252

14. Driller: _____ License # _____

15. Name of Drilling Company : Terra-Drill 16. Permit Number: _____

Date Issued: _____ 17. Date Drilling Started 9/22/2010

18. Well Site Address: Dynegy Baldwin Energy Complex

19. Township Name: Baldwin Land I.D. # _____

20. Subdivision Name: _____ Lot # _____

21. Location: a. County Randolph b. Site Elevation 421 ft. (above msl)

c. Township: 4S Range: 7W Section: 16

d. SE Quarter of the NE Quarter of the NE Quarter

e. GPS: Lat: Degrees 38 Minutes 11 Seconds 15.31 N

Lon: Degrees 89 Minutes 52 Seconds 00.07 W

Survey use only

22. Casing and Liner Information

Diameter (in.)	Material, Joint Type	From (ft.)	To (ft.)
2	SCH. 40 PCV RISER	0	44.41
2	SCH.40 PVC SCREEN	44.41	49.03
2	SCH.40 PVC SUMP	49.03	49.54

23. Is the well screened? Yes If yes

Diameter (in.)	Length (ft.)	Slot Size (in.)	From (ft.)	To (ft.)
2	4.625	0.01	44.41	49.03

24. Water from _____ at a depth of (ft.) _____ To (ft.) _____

a. Static water level (ft.) below top of casing 0.25 which is (in.) above ground 33.6

b. pumping level is (ft.) _____ pumping (gpm) _____ for (hours) _____

25.

Earth Materials Passed Through	From (ft.)	To (ft.)
silty-CLAY	0	5
CLAY	5	19
sandy-CLAY	19	27
SAND w/ clay	27	28
CLAY	28	49.54

(Attach 2nd page, if necessary) (If DRY HOLE, fill out log & indicate how hole was sealed)

John T. Hart License # 092-006857
Licensed Water Well Contractor Signature

State of Illinois
Department of Public Health

WATER WELL CONSTRUCTION REPORT

Complete within 30 days of well completion and send to the appropriate Health Department

Print Form

1. Type of Well

a. **Driven Well**: Casing Diameter (in.) _____ Depth (ft.) _____

b. **Bored Well**: Casing Diameter (in.) _____ Buried Slab? _____

c. **Drilled Well**: PVC Casing Formation Packer Set at Depth of (ft.) 35.04

d. **Drilled Well**: Steel Casing Mechanically Driven _____

e. Hole Diameter (in.) 8.5 to (ft.) 35.04 ; (in.) ___ to (ft.) ___ ; (in.) ___ to (ft.) ___

f.

Type of Grout	# of bags	Grout Weight	From (ft.)	To (ft.)	Tremie Depth (ft.)
CEMENT-BENTONITE	3	3*94=282	1	25.7	
BENTONITE CHIPS	1	1*50=50	25.7	27.7	

g. Well Finished within Unconsolidated Materials

h.

Kind of Gravel/Sand Pack	Grain Size/Supplier #	From (ft.)	To (ft.)
CLEAN SILICA SAND		27.7	35.04

2. Well Use: Monitoring Well Disinfected? No

3. Date Well Completed: 9/20/2010 Driller's Estimated Well Yield (gpm): _____

4. Date Permanent Pump Installed: _____ Set at Depth (ft.): _____

5. Pump Capacity (gpm): _____

6. Pitless Adapter Model and Manufacturer: _____ Attachment to Casing: _____

7. Well Cap Type & Manufacturer: _____

8. Pressure Tank Working Cycle (gals.): _____ Captive Air? _____ 9. Pump System Disinfected: _____

10. Name of Pump Company _____

11. Pump Installer: _____ License # _____

12. _____ Date _____
Licensed Pump Installation Contractor Signature

Illinois Department of Public Health
Division of Environmental Health
525 West Jefferson Street
Springfield, IL 62761

IL 482-0126
Revised 6/09

IMPORTANCE NOTICE: This state agency is requesting disclosure of information that is necessary to accomplish the statutory purpose as outlined under Public Act-0863. Disclosure of this information is Mandatory. This form has been approved by the Forms Management Center.

13. Property Owner: Dynegy Baldwin Energy Complex Well # 253

14. Driller: _____ License # _____

15. Name of Drilling Company : Terra-Drill 16. Permit Number: _____

Date Issued: _____ 17. Date Drilling Started Sep 20, 2010

18. Well Site Address: Dynegy Baldwin Energy Complex

19. Township Name: Baldwin Land I.D. # _____

20. Subdivision Name: _____ Lot # _____


21. Location: a. County RANDOLPH b. Site Elevation 450 ft. (above msl)

c. Township: 4S Range: 7W Section: 15

d. SW Quarter of the SW Quarter of the NE Quarter

e. GPS: Lat: Degrees 38 Minutes 11 Seconds 08.94 N

Lon: Degrees 89 Minutes 51 Seconds 39.53 W

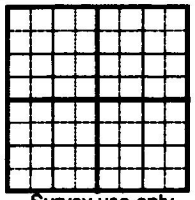

Survey use only

22. Casing and Liner Information

Diameter (in.)	Material, Joint Type	From (ft.)	To (ft.)
2	SCH. 40 PCV RISER	0	29.91
2	SCH.40 PVC SCREEN	29.91	34.53
2	SCH.40 PVC SUMP	34.53	35.04

23. Is the well screened? Yes If yes

Diameter (in.)	Length (ft.)	Slot Size (in.)	From (ft.)	To (ft.)
2	4.625	0.01	29.91	34.53

24. Water from _____ at a depth of (ft.) _____ To (ft.) _____

a. Static water level (ft.) below top of casing 31.41 which is (in.) above ground 37.2

b. pumping level is (ft.) _____ pumping (gpm) _____ for (hours) _____

25.

Earth Materials Passed Through	From (ft.)	To (ft.)
silty-CLAY	0	11
CLAY w/ sand	11	35.04

(Attach 2nd page, if necessary) (If DRY HOLE, fill out log & indicate how hole was sealed)

_____ License # 092-006857
Licensed Water Well Contractor Signature

State of Illinois
Department of Public Health

WATER WELL CONSTRUCTION REPORT

Complete within 30 days of well completion and send to the appropriate Health Department

Print Form

1. Type of Well

a. **Driven Well**: Casing Diameter (in.) _____ Depth (ft.) _____

b. **Bored Well**: Casing Diameter (in.) _____ Buried Slab? _____

c. **Drilled Well**: PVC Casing Formation Packer Set at Depth of (ft.) 46.62

d. **Drilled Well**: Steel Casing Mechanically Driven _____

e. Hole Diameter (in.) 8.5 to (ft.) 26.4 ; (in.) 3.9 to (ft.) 46.62 ; (in.) ___ to (ft.) ____

f.

Type of Grout	# of bags	Grout Weight	From (ft.)	To (ft.)	Tremie Depth (ft.)
CEMENT-BENTONITE	5.5	5.5*94=517	1	26.4	26
BENTONITE CHIPS	0.5	.5*50=25	26.4	37	

g. Well Finished within BEDROCK

h.

Kind of Gravel/Sand Pack	Grain Size/Supplier #	From (ft.)	To (ft.)
CLEAN SILICA SAND		37	46.62

2. Well Use: Monitoring Well Disinfected? No

3. Date Well Completed: 9/9/2010 Driller's Estimated Well Yield (gpm): _____

4. Date Permanent Pump Installed: _____ Set at Depth (ft.): _____

5. Pump Capacity (gpm): _____

6. Pitless Adapter Model and Manufacturer: _____ Attachment to Casing: _____

7. Well Cap Type & Manufacturer: _____

8. Pressure Tank Working Cycle (gals.): _____ Captive Air? _____ 9. Pump System Disinfected: _____

10. Name of Pump Company _____

11. Pump Installer: _____ License # _____

12. _____ Date _____
Licensed Pump Installation Contractor Signature

Illinois Department of Public Health
Division of Environmental Health
525 West Jefferson Street
Springfield, IL 62761

IL 482-0126
Revised 6/09

IMPORTANCE NOTICE: This state agency is requesting disclosure of information that is necessary to accomplish the statutory purpose as outlined under Public Act-0863. Disclosure of this information is Mandatory. This form has been approved by the Forms Management Center.

13. Property Owner: Dynegy Baldwin Energy Complex Well # 350

14. Driller: _____ License # _____

15. Name of Drilling Company : Terra-Drill 16. Permit Number: _____

Date Issued: _____ 17. Date Drilling Started Sep 8, 2010

18. Well Site Address: Dynegy Baldwin Energy Complex

19. Township Name: Baldwin Land I.D. # _____

20. Subdivision Name: _____ Lot # _____


21. Location: a. County RANDOLPH b. Site Elevation 420 ft. (above msl)

c. Township: 4S Range: 7W Section: 16

d. NW Quarter of the NE Quarter of the NE Quarter

e. GPS: Lat: Degrees 38 Minutes 11 Seconds 21.62 N

Lon: Degrees 89 Minutes 52 Seconds 42.59 W

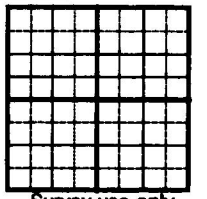
Survey use only

22. Casing and Liner Information

Diameter (in.)	Material, Joint Type	From (ft.)	To (ft.)
2	SCH. 40 PCV RISER	0	41.49
2	SCH.40 PVC SCREEN	41.49	46.11
2	SCH.40 PVC SUMP	46.11	46.62

23. Is the well screened? Yes If yes

Diameter (in.)	Length (ft.)	Slot Size (in.)	From (ft.)	To (ft.)
2	4.625	0.01	41.49	46.11

24. Water from _____ at a depth of (ft.) _____ To (ft.) _____

a. Static water level (ft.) below top of casing 24.56 which is (in.) above ground 33

b. pumping level is (ft.) _____ pumping (gpm) _____ for (hours) _____

25.

Earth Materials Passed Through	From (ft.)	To (ft.)
CLAY	0	15.5
clayey-SILT w/ sand	15.5	18
CLAY	18	26.4
LIMESTONE w interbedded shales	26.4	35.5
SHALE	35.5	41
LIMESTONE	41	46.62

(Attach 2nd page, if necessary) (If DRY HOLE, fill out log & indicate how hole was sealed)

_____ License # 092-006857
Licensed Water Well Contractor Signature

State of Illinois
Department of Public Health

WATER WELL CONSTRUCTION REPORT

Complete within 30 days of well completion and send to the appropriate Health Department

Print Form

1. Type of Well

a. **Driven Well**: Casing Diameter (in.) _____ Depth (ft.) _____

b. **Bored Well**: Casing Diameter (in.) _____ Buried Slab? No

c. **Drilled Well**: PVC Casing Formation Packer Set at Depth of (ft.) 73.8

d. **Drilled Well**: Steel Casing Mechanically Driven _____

e. Hole Diameter (in.) 8.5 to (ft.) 53.7 ; (in.) 3.9 to (ft.) 73.8 ; (in.) ___ to (ft.) ___

f.

Type of Grout	# of bags	Grout Weight	From (ft.)	To (ft.)	Tremie Depth (ft.)
Cement-Bentonite	5	4 *94=470 LBS	1	61.3	61
Bentonite Chips	2	2*50=100 LBS	61.3	65.3	

g. Well Finished within Bedrock

h.

Kind of Gravel/Sand Pack	Grain Size/Supplier #	From (ft.)	To (ft.)
CLEAN SILICA SAND		65.3	73.8

2. Well Use: Monitoring Well Disinfected? No

3. Date Well Completed: Sep 16, 2010 Driller's Estimated Well Yield (gpm): _____

4. Date Permanent Pump Installed: _____ Set at Depth (ft.): _____

5. Pump Capacity (gpm): _____

6. Pitless Adapter Model and Manufacturer: _____ Attachment to Casing: _____

7. Well Cap Type & Manufacturer: _____

8. Pressure Tank Working Cycle (gals.): _____ Captive Air? _____ 9. Pump System Disinfected: _____

10. Name of Pump Company _____

11. Pump Installer: _____ License # _____

12. _____ Date _____
Licensed Pump Installation Contractor Signature

Illinois Department of Public Health
Division of Environmental Health
525 West Jefferson Street
Springfield, IL 62761

IL 482-0126
Revised 6/09

IMPORTANCE NOTICE: This state agency is requesting disclosure of information that is necessary to accomplish the statutory purpose as outlined under Public Act-0863. Disclosure of this information is Mandatory. This form has been approved by the Forms Management Center.

13. Property Owner: Dynegy Baldwin Energy Complex Well # 352

14. Driller: _____ License # _____

15. Name of Drilling Company : Terra-Drill 16. Permit Number: _____

Date Issued: _____ 17. Date Drilling Started 9/15/2010

18. Well Site Address: Dynegy Baldwin Energy Complex

19. Township Name: Baldwin Land I.D. # _____

20. Subdivision Name: _____ Lot # _____

21. Location: a. County Randolph b. Site Elevation 421 ft. (above msl)

c. Township: 4S Range: 7W Section: 16

d. SE Quarter of the NE Quarter of the NE Quarter

e. GPS: Lat: Degrees 38 Minutes 11 Seconds 15.31 N
Lon: Degrees 89 Minutes 52 Seconds 00.07 W

Survey use only

22. Casing and Liner Information

Diameter (in.)	Material, Joint Type	From (ft.)	To (ft.)
2	SCH. 40 PCV RISER	0	68.67
2	SCH.40 PVC SCREEN	68.67	73.29
2	SCH.40 PVC SUMP	73.29	73.8

23. Is the well screened? Yes If yes

Diameter (in.)	Length (ft.)	Slot Size (in.)	From (ft.)	To (ft.)
2	4.625	0.01	68.67	73.29

24. Water from _____ at a depth of (ft.) _____ To (ft.) _____

a. Static water level (ft.) below top of casing 55.37 which is (in.) above ground 33.6

b. pumping level is (ft.) _____ pumping (gpm) _____ for (hours) _____

25.

Earth Materials Passed Through	From (ft.)	To (ft.)
silty-CLAY	0	5
CLAY	5	19
sandy-CLAY	19	27
SAND w/ clay	27	28
CLAY	28	53.7
LIMESTONE some shales	53.7	73.8

(Attach 2nd page, if necessary) (If DRY HOLE, fill out log & indicate how hole was sealed)

John T Boyd License # 092-005857
Licensed Water Well Contractor Signature

State of Illinois
Department of Public Health

WATER WELL CONSTRUCTION REPORT

Complete within 30 days of well completion and send to the appropriate Health Department

Print Form

1. Type of Well

a. **Driven Well**: Casing Diameter (in.) _____ Depth (ft.) _____

b. **Bored Well**: Casing Diameter (in.) _____ Buried Slab? No

c. **Drilled Well**: PVC Casing Formation Packer Set at Depth of (ft.) 32.59

d. **Drilled Well**: Steel Casing Mechanically Driven _____

e. Hole Diameter (in.) 8.5 to (ft.) 21.9 ; (in.) 3.9 to (ft.) 32.59 ; (in.) ___ to (ft.) ___

f.

Type of Grout	# of bags	Grout Weight	From (ft.)	To (ft.)	Tremie Depth (ft.)
CEMENT-BENTONITE	3	3*94=282	1	20	
BENTONITE CHIPS	1	1*50=50	20	23.4	

g. Well Finished within Bedrock

h.

Kind of Gravel/Sand Pack	Grain Size/Supplier #	From (ft.)	To (ft.)
CLEAN SILICA SAND		23.4	32.59

2. Well Use: Monitoring Well Disinfected? No

3. Date Well Completed: 9/14/2010 Driller's Estimated Well Yield (gpm): _____

4. Date Permanent Pump Installed: _____ Set at Depth (ft.): _____

5. Pump Capacity (gpm): _____

6. Pitless Adapter Model and Manufacturer: _____ Attachment to Casing: _____

7. Well Cap Type & Manufacturer: _____

8. Pressure Tank Working Cycle (gals.): _____ Captive Air? _____ 9. Pump System Disinfected: _____

10. Name of Pump Company _____

11. Pump Installer: _____ License # _____

12. _____ Date _____
Licensed Pump Installation Contractor Signature

Illinois Department of Public Health
Division of Environmental Health
525 West Jefferson Street
Springfield, IL 62761

IL 482-0126
Revised 6/09

IMPORTANCE NOTICE: This state agency is requesting disclosure of information that is necessary to accomplish the statutory purpose as outlined under Public Act-0863. Disclosure of this information is Mandatory. This form has been approved by the Forms Management Center.

13. Property Owner: Dynegy Baldwin Energy Complex Well # 355

14. Driller: _____ License # _____

15. Name of Drilling Company : Terra-Drill 16. Permit Number: _____

Date Issued: _____ 17. Date Drilling Started Sep 14, 2010

18. Well Site Address: Dynegy Baldwin Energy Complex

19. Township Name: Baldwin Land I.D. # _____

20. Subdivision Name: _____ Lot # _____

21. Location: a. County RANDOLPH b. Site Elevation 375 ft. (above msl)

c. Township: 4S Range: 7W Section: 9

d. SW Quarter of the SE Quarter of the SW Quarter

e. GPS: Lat: Degrees 38 Minutes 11 Seconds 35.49 N

Lon: Degrees 89 Minutes 52 Seconds 58.06 W

Survey use only

22. Casing and Liner Information

Diameter (in.)	Material, Joint Type	From (ft.)	To (ft.)
2	SCH. 40 PCV RISER	0	27.46
2	SCH.40 PVC SCREEN	27.46	32.08
2	SCH.40 PVC SUMP	32.08	32.59

23. Is the well screened? Yes If yes

Diameter (in.)	Length (ft.)	Slot Size (in.)	From (ft.)	To (ft.)
2	4.625	0.01	10.76	20.01

24. Water from _____ at a depth of (ft.) _____ To (ft.) _____

a. Static water level (ft.) below top of casing 21.85 which is (in.) above ground 33.84

b. pumping level is (ft.) _____ pumping (gpm) _____ for (hours) _____

25.

Earth Materials Passed Through	From (ft.)	To (ft.)
silty-CLAY	0	11
CLAY w/ sand	11	21.9
LIMESTONE	21.9	32.59

(Attach 2nd page, if necessary) (If DRY HOLE, fill out log & indicate how hole was sealed)

_____ License # 092-006857
Licensed Water Well Contractor Signature

State of Illinois
Department of Public Health

WATER WELL CONSTRUCTION REPORT

Complete within 30 days of well completion and send to the appropriate Health Department

Print Form

1. Type of Well

a. **Driven Well**: Casing Diameter (in.) _____ Depth (ft.) _____

b. **Bored Well**: Casing Diameter (in.) _____ Buried Slab? _____

c. **Drilled Well**: PVC Casing Formation Packer Set at Depth of (ft.) 15

d. **Drilled Well**: Steel Casing Mechanically Driven _____

e. Hole Diameter (in.) 7.75 to (ft.) 15 ; (in.) ___ to (ft.) ___ ; (in.) ___ to (ft.) ___

f.

Type of Grout	# of bags	Grout Weight	From (ft.)	To (ft.)	Tremie Depth (ft.)
Bentonite Chips	1	50	1	4	

g. Well Finished within Unconsolidated Materials

h.

Kind of Gravel/Sand Pack	Grain Size/Supplier #	From (ft.)	To (ft.)
Clean Silica Sand	#1/FilterSil (6 bags)	4	15

2. Well Use: Monitoring Well Disinfected? _____

3. Date Well Completed: Jul 26, 2011 Driller's Estimated Well Yield (gpm): _____

4. Date Permanent Pump Installed: _____ Set at Depth (ft.): _____

5. Pump Capacity (gpm): _____

6. Pitless Adapter Model and Manufacturer: _____ Attachment to Casing: _____

7. Well Cap Type & Manufacturer: _____

8. Pressure Tank Working Cycle (gals.): _____ Captive Air? _____ **9.** Pump System Disinfected: _____

10. Name of Pump Company _____

11. Pump Installer: _____ License # _____

12. _____ Date _____
Licensed Pump Installation Contractor Signature

Illinois Department of Public Health
Division of Environmental Health
525 West Jefferson Street
Springfield, IL 62761

IL 482-0126
Revised 6/09

IMPORTANCE NOTICE: This state agency is requesting disclosure of information that is necessary to accomplish the statutory purpose as outlined under Public Act-0863. Disclosure of this information is Mandatory. This form has been approved by the Forms Management Center.

13. Property Owner: Dynegy Baldwin Energy Complex Well # MW-104SR

14. Driller: Mat Cooper /John T. Marlo License # 092-006857

15. Name of Drilling Company : Terra-Drill **16.** Permit Number: _____

Date Issued: _____ **17.** Date Drilling Started Jul 26, 2011

18. Well Site Address: 10901 Baldwin Road, Baldwin, IL 62217

19. Township Name: Baldwin Land I.D. # _____

20. Subdivision Name: _____ Lot # _____

21. Location: a. County Randolph b. Site Elevation 453 ft. (above msl)

c. Township: 04S Range: 07W Section: 10

d. SE Quarter of the SE Quarter of the SE Quarter

e. GPS: Lat: Degrees 28N Minutes 11 Seconds 17.8 N

Lon: Degrees 89W Minutes 51 Seconds 12.4 W

Survey use only

22. Casing and Liner Information

Diameter (in.)	Material, Joint Type	From (ft.)	To (ft.)
2	SCH. 40 PVC RISER	-3.02	4.76
2	SCH. 40 PVC SCREEN	4.76	14.78
2	SCHL 40 PVC SUMP	14.78	15

23. Is the well screened? Yes If yes

Diameter (in.)	Length (ft.)	Slot Size (in.)	From (ft.)	To (ft.)
2	10.06	10	4.72	14.78

24. Water from Clay with Silt at a depth of (ft.) 5 To (ft.) 15

a. Static water level (ft.) below top of casing 10.4 which is (in.) above ground 36

b. pumping level is (ft.) _____ pumping (gpm) _____ for (hours) _____

25.

Earth Materials Passed Through	From (ft.)	To (ft.)
Silty Clay	0	15

(Attach 2nd page, if necessary) (If DRY HOLE, fill out log & indicate how hole was sealed)

_____ License # 092-006857
Licensed Water Well Contractor Signature

State of Illinois
Department of Public Health

WATER WELL CONSTRUCTION REPORT

Complete within 30 days of well completion and send to the appropriate Health Department

Print Form

1. Type of Well

a. **Driven Well**: Casing Diameter (in.) _____ Depth (ft.) _____

b. **Bored Well**: Casing Diameter (in.) _____ Buried Slab? _____

c. **Drilled Well**: PVC Casing Formation Packer Set at Depth of (ft.) 15

d. **Drilled Well**: Steel Casing Mechanically Driven _____

e. Hole Diameter (in.) 7.75 to (ft.) 15 ; (in.) ___ to (ft.) ___ ; (in.) ___ to (ft.) ___

f.

Type of Grout	# of bags	Grout Weight	From (ft.)	To (ft.)	Tremie Depth (ft.)
Bentonite Chips	7	7*50 = 350	1	22	

g. Well Finished within Unconsolidated Materials

h.

Kind of Gravel/Sand Pack	Grain Size/Supplier #	From (ft.)	To (ft.)
Clean Silica Sand	#1/FilterSil (4 bags)	22	30

2. Well Use: Monitoring Well Disinfected? _____

3. Date Well Completed: Jul 26, 2011 Driller's Estimated Well Yield (gpm): _____

4. Date Permanent Pump Installed: _____ Set at Depth (ft.): _____

5. Pump Capacity (gpm): _____

6. Pitless Adapter Model and Manufacturer: _____ Attachment to Casing: _____

7. Well Cap Type & Manufacturer: _____

8. Pressure Tank Working Cycle (gals.): _____ Captive Air? _____ **9.** Pump System Disinfected: _____

10. Name of Pump Company _____

11. Pump Installer: _____ License # _____

12. _____ Date _____
Licensed Pump Installation Contractor Signature

Illinois Department of Public Health
Division of Environmental Health
525 West Jefferson Street
Springfield, IL 62761

IMPORTANCE NOTICE: This state agency is requesting disclosure of information that is necessary to accomplish the statutory purpose as outlined under Public Act-0863. Disclosure of this information is Mandatory. This form has been approved by the Forms Management Center.

IL 482-0126
Revised 6/09

13. Property Owner: Dynegy Baldwin Energy Complex Well # MW-104DR

14. Driller: Mat Cooper /John T. Marlo License #092-006857

15. Name of Drilling Company : Terra-Drill **16.** Permit Number: _____

Date Issued: _____ **17.** Date Drilling Started Jul 25, 2011

18. Well Site Address: 10901 Baldwin Road, Baldwin, IL 62217

19. Township Name: Baldwin Land I.D. # _____

20. Subdivision Name: _____ Lot # _____

21. Location: a. County Randolph b. Site Elevation 453 ft. (above msl)

c. Township: 04S Range: 07W Section: 10

d. SE Quarter of the SE Quarter of the SE Quarter

e. GPS: Lat: Degrees 28N Minutes 11 Seconds 17.8 N

Lon: Degrees 89W Minutes 51 Seconds 12.4 W

Survey use only

22. Casing and Liner Information

Diameter (in.)	Material, Joint Type	From (ft.)	To (ft.)
2	SCH. 40 PVC RISER	-3	23.18
2	SCH. 40 PVC SCREEN	23.18	28.23
2	SCHL 40 PVC SUMP	28.23	28.45

23. Is the well screened? Yes If yes

Diameter (in.)	Length (ft.)	Slot Size (in.)	From (ft.)	To (ft.)
2	5.05	10	23.18	28.23

24. Water from Sand at a depth of (ft.) 24.5 To (ft.) 27.25

a. Static water level (ft.) below top of casing 8.03 which is (in.) above ground 36

b. pumping level is (ft.) _____ pumping (gpm) _____ for (hours) _____

25.

Earth Materials Passed Through	From (ft.)	To (ft.)
Silty Clay	0	23.5
Sandy Clay	23.5	24.5
Sand (fine to medium)	24.5	27.25
Silty Clay	27.25	30

(Attach 2nd page, if necessary) (If DRY HOLE, fill out log & indicate how hole was sealed)

John T. Marlo License # 092-006857
Licensed Water Well Contractor Signature

State of Illinois
Department of Public Health

WATER WELL CONSTRUCTION REPORT

Complete within 30 days of well completion and send to the appropriate Health Department

Print Form

1. Type of Well

a. **Driven Well**: Casing Diameter (in.) _____ Depth (ft.) _____

b. **Bored Well**: Casing Diameter (in.) _____ Buried Slab? _____

c. **Drilled Well**: PVC Casing Formation Packer Set at Depth of (ft.) 23.55

d. **Drilled Well**: Steel Casing Mechanically Driven _____

e. Hole Diameter (in.) 8 to (ft.) 33.35 ; (in.) ___ to (ft.) ___ ; (in.) ___ to (ft.) ___

f.

Type of Grout	# of bags	Grout Weight	From (ft.)	To (ft.)	Tremie Depth (ft.)
Bentonite	4	4*50#=200	1	20	20
Bentonite Chips	5	5*50#= 250	20	21.65	

g. Well Finished within Unconsolidated Materials

h.

Kind of Gravel/Sand Pack	Grain Size/Supplier #	From (ft.)	To (ft.)
FilterSil Quartz	#1/FilterSil (6.5 bags)	21.65	34

2. Well Use: Monitoring Well Disinfected? _____

3. Date Well Completed: Aug 21, 2013 Driller's Estimated Well Yield (gpm): _____

4. Date Permanent Pump Installed: _____ Set at Depth (ft.): _____

5. Pump Capacity (gpm): _____

6. Pitless Adapter Model and Manufacturer: _____ Attachment to Casing: _____

7. Well Cap Type & Manufacturer: _____

8. Pressure Tank Working Cycle (gals.): _____ Captive Air? _____ 9. Pump System Disinfected: _____

10. Name of Pump Company _____

11. Pump Installer: _____ License # _____

12. _____ Date _____
Licensed Pump Installation Contractor Signature

Illinois Department of Public Health
Division of Environmental Health
525 West Jefferson Street
Springfield, IL 62761

IL 482-0126
Revised 6/09

IMPORTANCE NOTICE: This state agency is requesting disclosure of information that is necessary to accomplish the statutory purpose as outlined under Public Act-0863. Disclosure of this information is Mandatory. This form has been approved by the Forms Management Center.

13. Property Owner: Dynegy Baldwin Energy Complex Well # MW-161

14. Driller: John Gates License # _____

15. Name of Drilling Company : Bulldog Drilling, LLC 16. Permit Number: _____

Date Issued: _____ 17. Date Drilling Started Aug 20, 2013

18. Well Site Address: 10901 Baldwin Road, Baldwin, IL 62217

19. Township Name: Baldwin Land I.D. # _____

20. Subdivision Name: _____ Lot # _____

21. Location: a. County Randolph b. Site Elevation 428 ft. (above msl)

c. Township: 04S Range: 07W Section: 9

d. NW Quarter of the NW Quarter of the SE Quarter

e. GPS: Lat: Degrees 38N Minutes 11 Seconds 46.71 N

Lon: Degrees 89W Minutes 52 Seconds 44.97 W

Survey use only

22. Casing and Liner Information

Diameter (in.)	Material, Joint Type	From (ft.)	To (ft.)
2	SCH. 40 PVC RISER	-2.53	23.55
2	SCH. 40 PVC SCREEN	23.55	33
2	SCHL 40 PVC SUMP	33	33.35

23. Is the well screened? Yes If yes

Diameter (in.)	Length (ft.)	Slot Size (in.)	From (ft.)	To (ft.)
2	9.45	10	23.55	32.49

24. Water from Sand with clay at a depth of (ft.) 28.4 To (ft.) 32.7

a. Static water level (ft.) below top of casing 22.27 which is (in.) above ground 30.4

b. pumping level is (ft.) _____ pumping (gpm) _____ for (hours) _____

25.

Earth Materials Passed Through	From (ft.)	To (ft.)
FILL - silt with clay	0	1.6
Silty CLAY and SILT	1.6	28.4
SAND with clay	28.4	32.7
Silty CLAY with sand; Sandy SILT	32.7	42.9
Silty CLAY with shale and limestone gravel	42.9	44.3
SHALE	44.3	44.7

(Attach 2nd page, if necessary) (If DRY HOLE, fill out log & indicate how hole was sealed)

John T. Mates License # 092-006857
Licensed Water Well Contractor Signature

State of Illinois
Department of Public Health

WATER WELL CONSTRUCTION REPORT

Complete within 30 days of well completion and send to the appropriate Health Department

Print Form

1. Type of Well

a. **Driven Well**: Casing Diameter (in.) _____ Depth (ft.) _____

b. **Bored Well**: Casing Diameter (in.) _____ Buried Slab? _____

c. **Drilled Well**: PVC Casing Formation Packer Set at Depth of (ft.) 16.1

d. **Drilled Well**: Steel Casing Mechanically Driven _____

e. Hole Diameter (in.) 8 to (ft.) 25.9 ; (in.) ___ to (ft.) ___ ; (in.) ___ to (ft.) ___

f.

Type of Grout	# of bags	Grout Weight	From (ft.)	To (ft.)	Tremie Depth (ft.)
Bentonite	3	3*50#=150	1	12.5	12.5
Bentonite Chips	1	1*50#= 50	12.5	14.42	

g. Well Finished within Unconsolidated Materials

h.

Kind of Gravel/Sand Pack	Grain Size/Supplier #	From (ft.)	To (ft.)
FilterSil Quartz	#1/FilterSil (6 bags)	14.42	25.9

2. Well Use: Monitoring Well Disinfected? _____

3. Date Well Completed: Aug 20, 2013 Driller's Estimated Well Yield (gpm): _____

4. Date Permanent Pump Installed: _____ Set at Depth (ft.): _____

5. Pump Capacity (gpm): _____

6. Pitless Adapter Model and Manufacturer: _____ Attachment to Casing: _____

7. Well Cap Type & Manufacturer: _____

8. Pressure Tank Working Cycle (gals.): _____ Captive Air? _____ 9. Pump System Disinfected: _____

10. Name of Pump Company _____

11. Pump Installer: _____ License # _____

12. _____ Date _____

Licensed Pump Installation Contractor Signature

Illinois Department of Public Health
Division of Environmental Health
525 West Jefferson Street
Springfield, IL 62761

IL 482-0126
Revised 6/09

IMPORTANCE NOTICE: This state agency is requesting disclosure of information that is necessary to accomplish the statutory purpose as outlined under Public Act-0863. Disclosure of this information is Mandatory. This form has been approved by the Forms Management Center.

13. Property Owner: Dynegy Baldwin Energy Complex Well # MW-162

14. Driller: John Gates License # _____

15. Name of Drilling Company : Bulldog Drilling, LLC 16. Permit Number: _____

Date Issued: _____ 17. Date Drilling Started Aug 20, 2013

18. Well Site Address: 10901 Baldwin Road, Baldwin, IL 62217

19. Township Name: Baldwin Land I.D. # _____

20. Subdivision Name: _____ Lot # _____


21. Location: a. County Randolph b. Site Elevation 433 ft. (above msl)

c. Township: 04S Range: 07W Section: 9

d. SW Quarter of the SW Quarter of the SE Quarter

e. GPS: Lat: Degrees 38N Minutes 11 Seconds 33.38 N

Lon: Degrees 89W Minutes 52 Seconds 45.19 W

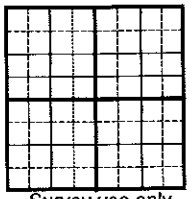

Survey use only

22. Casing and Liner Information

Diameter (in.)	Material, Joint Type	From (ft.)	To (ft.)
2	SCH. 40 PVC RISER	-2.37	16.1
2	SCH. 40 PVC SCREEN	16.1	25.55
2	SCHL 40 PVC SUMP	25.55	25.9

23. Is the well screened? Yes If yes

Diameter (in.)	Length (ft.)	Slot Size (in.)	From (ft.)	To (ft.)
2	9.45	10	16.1	25.55

24. Water from Dry well at a depth of (ft.) _____ To (ft.) _____

a. Static water level (ft.) below top of casing _____ which is (in.) above ground _____

b. pumping level is (ft.) _____ pumping (gpm) _____ for (hours) _____

25.

Earth Materials Passed Through	From (ft.)	To (ft.)
Silty CLAY	0	8.5
SILT	8.5	9.7
Clayey SILT	9.7	18.5
SILT	18.5	22.7
Silty CLAY	22.7	25.9

(Attach 2nd page, if necessary) (If DRY HOLE, fill out log & indicate how hole was sealed)

_____ License # 092-006857

Licensed Water Well Contractor Signature

State of Illinois
Department of Public Health

WATER WELL CONSTRUCTION REPORT

Complete within 30 days of well completion and send to the appropriate Health Department

Print Form

1. Type of Well

a. **Driven Well**: Casing Diameter (in.) _____ Depth (ft.) _____

b. **Bored Well**: Casing Diameter (in.) _____ Buried Slab? _____

c. **Drilled Well**: PVC Casing Formation Packer Set at Depth of (ft.) 42.33

d. **Drilled Well**: Steel Casing Mechanically Driven _____

e. Hole Diameter (in.) 8 to (ft.) 51 ; (in.) ___ to (ft.) ___ ; (in.) ___ to (ft.) ___

f.

Type of Grout	# of bags	Grout Weight	From (ft.)	To (ft.)	Tremie Depth (ft.)
Bentonite	6	6*50#=300	1	38.4	38.4
Bentonite Chips	1	1*50#=50	38.4	40.79	

g. Well Finished within Unconsolidated Materials

h.

Kind of Gravel/Sand Pack	Grain Size/Supplier #	From (ft.)	To (ft.)
FilterSil Quartz	#1/FilterSil (2.5 bags)	40.79	51

2. Well Use: Monitoring Well Disinfected? _____

3. Date Well Completed: Aug 19, 2013 Driller's Estimated Well Yield (gpm): _____

4. Date Permanent Pump Installed: _____ Set at Depth (ft.): _____

5. Pump Capacity (gpm): _____

6. Pitless Adapter Model and Manufacturer: _____ Attachment to Casing: _____

7. Well Cap Type & Manufacturer: _____

8. Pressure Tank Working Cycle (gals.): _____ Captive Air? _____ 9. Pump System Disinfected: _____

10. Name of Pump Company _____

11. Pump Installer: _____ License # _____

12. _____ Date _____
Licensed Pump Installation Contractor Signature

Illinois Department of Public Health
Division of Environmental Health
525 West Jefferson Street
Springfield, IL 62761

IL 482-0126
Revised 6/09

IMPORTANCE NOTICE: This state agency is requesting disclosure of information that is necessary to accomplish the statutory purpose as outlined under Public Act-0863. Disclosure of this information is Mandatory. This form has been approved by the Forms Management Center.

13. Property Owner: Dynegy Baldwin Energy Complex Well # MW-262

14. Driller: John Gates License # _____

15. Name of Drilling Company : Bulldog Drilling, LLC 16. Permit Number: _____

Date Issued: _____ 17. Date Drilling Started Aug 19, 2013

18. Well Site Address: 10901 Baldwin Road, Baldwin, IL 62217

19. Township Name: Baldwin Land I.D. # _____

20. Subdivision Name: _____ Lot # _____


21. Location: a. County Randolph b. Site Elevation 433 ft. (above msl)

c. Township: 04S Range: 07W Section: 9

d. SW Quarter of the SW Quarter of the SE Quarter

e. GPS: Lat: Degrees 38N Minutes 11 Seconds 33.38 N

Lon: Degrees 89W Minutes 52 Seconds 45.19 W

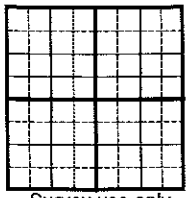

Survey use only

22. Casing and Liner Information

Diameter (in.)	Material, Joint Type	From (ft.)	To (ft.)
2	SCH. 40 PVC RISER	-2.35	42.33
2	SCH. 40 PVC SCREEN	42.33	46.83
2	SCHL 40 PVC SUMP	46.83	47.21

23. Is the well screened? Yes If yes

Diameter (in.)	Length (ft.)	Slot Size (in.)	From (ft.)	To (ft.)
2	4.5	10	42.33	46.83

24. Water from Sand and Sandy Silt at a depth of (ft.) 42 To (ft.) 46.5

a. Static water level (ft.) below top of casing 35.31 which is (in.) above ground 28.2

b. pumping level is (ft.) ___ pumping (gpm) ___ for (hours) ___

25.

Earth Materials Passed Through	From (ft.)	To (ft.)
Silty CLAY and SILT	0	30.3
SAND	30.3	32.9
Sandy CLAY and CLAY	32.9	42
SAND and Sandy SILT; some Silty CLAY	42	46.5
Silty CLAY	46.5	50.4
SHALE	50.4	51

(Attach 2nd page, if necessary) (If DRY HOLE, fill out log & indicate how hole was sealed)

John T. Gates License # 092-006857
Licensed Water Well Contractor Signature

State of Illinois
Department of Public Health

WATER WELL CONSTRUCTION REPORT

Complete within 30 days of well completion and send to the appropriate Health Department

Print Form

1. Type of Well

a. **Driven Well**: Casing Diameter (in.) _____ Depth (ft.) _____

b. **Bored Well**: Casing Diameter (in.) _____ Buried Slab? _____

c. **Drilled Well**: PVC Casing Formation Packer Set at Depth of (ft.) 27.99

d. **Drilled Well**: Steel Casing Mechanically Driven _____

e. Hole Diameter (in.) 8 to (ft.) 36 ; (in.) ___ to (ft.) ___ ; (in.) ___ to (ft.) ___

f.

Type of Grout	# of bags	Grout Weight	From (ft.)	To (ft.)	Tremie Depth (ft.)
Bentonite Chips	4	5*50#=250	1	26.8	
Bentonite Chips	1	1*50#= 50	33.9	36	

g. Well Finished within Unconsolidated Materials

h.

Kind of Gravel/Sand Pack	Grain Size/Supplier #	From (ft.)	To (ft.)
FilterSil Quartz	#1/FilterSil (3 bags)	26.8	33.9

2. Well Use: Monitoring Well Disinfected? _____

3. Date Well Completed: Aug 22, 2013 Driller's Estimated Well Yield (gpm): _____

4. Date Permanent Pump Installed: _____ Set at Depth (ft.): _____

5. Pump Capacity (gpm): _____

6. Pitless Adapter Model and Manufacturer: _____ Attachment to Casing: _____

7. Well Cap Type & Manufacturer: _____

8. Pressure Tank Working Cycle (gals.): _____ Captive Air? _____ **9.** Pump System Disinfected: _____

10. Name of Pump Company _____

11. Pump Installer: _____ License # _____

12. _____ Date _____

Licensed Pump Installation Contractor Signature

Illinois Department of Public Health
Division of Environmental Health
525 West Jefferson Street
Springfield, IL 62761

IL 482-0126
Revised 6/09

IMPORTANCE NOTICE: This state agency is requesting disclosure of information that is necessary to accomplish the statutory purpose as outlined under Public Act-0863. Disclosure of this information is Mandatory. This form has been approved by the Forms Management Center.

13. Property Owner: Dynegy Baldwin Energy Complex Well # OW-256

14. Driller: John Gates License # _____

15. Name of Drilling Company : Bulldog Drilling, LLC **16.** Permit Number: _____

Date Issued: _____ **17.** Date Drilling Started Aug 22, 2013

18. Well Site Address: 10901 Baldwin Road, Baldwin, IL 62217

19. Township Name: Baldwin Land I.D. # _____

20. Subdivision Name: _____ Lot # _____


21. Location: a. County Randolph b. Site Elevation 428 ft. (above msl)

c. Township: 04S Range: 07W Section: 10

d. NW Quarter of the NW Quarter of the SW Quarter

e. GPS: Lat: Degrees 38N Minutes 11 Seconds 56.28 N

Lon: Degrees 89W Minutes 52 Seconds 10.60 W

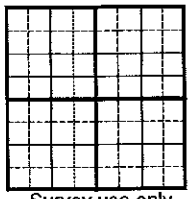

Survey use only

22. Casing and Liner Information

Diameter (in.)	Material, Joint Type	From (ft.)	To (ft.)
2	SCH. 40 PVC RISER	-2.5	27.99
2	SCH. 40 PVC SCREEN	27.99	32.49
2	SCHL 40 PVC SUMP	32.49	33.07

23. Is the well screened? Yes If yes

Diameter (in.)	Length (ft.)	Slot Size (in.)	From (ft.)	To (ft.)
2	4.5	10	27.99	32.49

24. Water from Sand at a depth of (ft.) 27.1 To (ft.) 28.6

a. Static water level (ft.) below top of casing 11.48 which is (in.) above ground 30

b. pumping level is (ft.) ___ pumping (gpm) ___ for (hours) ___

25.

Earth Materials Passed Through	From (ft.)	To (ft.)
Silty CLAY	0	9.5
CLAY with sand	9.5	13.5
Silty CLAY	13.5	27.1
SAND	27.1	28.6
Silty to Sandy CLAY	28.6	33.9
SHALE, weathered	33.9	38.5

(Attach 2nd page, if necessary) (If DRY HOLE, fill out log & indicate how hole was sealed)

_____ License # 092-006857

Licensed Water Well Contractor Signature

State of Illinois
Department of Public Health

WATER WELL CONSTRUCTION REPORT

Complete within 30 days of well completion and send to the appropriate Health Department

Print Form

1. Type of Well

a. **Driven Well**: Casing Diameter (in.) _____ Depth (ft.) _____

b. **Bored Well**: Casing Diameter (in.) _____ Buried Slab? _____

c. **Drilled Well**: PVC Casing Formation Packer Set at Depth of (ft.) 39.6

d. **Drilled Well**: Steel Casing Mechanically Driven _____

e. Hole Diameter (in.) 8 to (ft.) 39.6 ; (in.) ___ to (ft.) ___ ; (in.) ___ to (ft.) ___

f.

Type of Grout	# of bags	Grout Weight	From (ft.)	To (ft.)	Tremie Depth (ft.)
Bentonite	4	5*50#=250	1	28.7	28.7
Bentonite Chips	1	1*50#= 50	28.7	31.7	

g. Well Finished within Unconsolidated Materials

h.

Kind of Gravel/Sand Pack	Grain Size/Supplier #	From (ft.)	To (ft.)
FilterSil Quartz	#1/FilterSil (4 bags)	31.7	39.6

2. Well Use: Monitoring Well Disinfected? _____

3. Date Well Completed: Aug 16, 2013 Driller's Estimated Well Yield (gpm): _____

4. Date Permanent Pump Installed: _____ Set at Depth (ft.): _____

5. Pump Capacity (gpm): _____

6. Pitless Adapter Model and Manufacturer: _____ Attachment to Casing: _____

7. Well Cap Type & Manufacturer: _____

8. Pressure Tank Working Cycle (gals.): _____ Captive Air? _____ 9. Pump System Disinfected: _____

10. Name of Pump Company _____

11. Pump Installer: _____ License # _____

12. _____ Date _____
Licensed Pump Installation Contractor Signature

Illinois Department of Public Health
Division of Environmental Health
525 West Jefferson Street
Springfield, IL 62761

IL 482-0126
Revised 6/09

IMPORTANCE NOTICE: This state agency is requesting disclosure of information that is necessary to accomplish the statutory purpose as outlined under Public Act-0863. Disclosure of this information is Mandatory. This form has been approved by the Forms Management Center.

13. Property Owner: Dynegy Baldwin Energy Complex Well # OW-257

14. Driller: John Gates License # _____

15. Name of Drilling Company : Bulldog Drilling, LLC 16. Permit Number: _____

Date Issued: _____ 17. Date Drilling Started Aug 15, 2013

18. Well Site Address: 10901 Baldwin Road, Baldwin, IL 62217

19. Township Name: Baldwin Land I.D. # _____

20. Subdivision Name: _____ Lot # _____

21. Location: a. County Randolph b. Site Elevation 428 ft. (above msl)

c. Township: 04S Range: 07W Section: 10

d. SE Quarter of the SE Quarter of the SW Quarter

e. GPS: Lat: Degrees 38N Minutes 11 Seconds 37.91 N

Lon: Degrees 89W Minutes 52 Seconds 02.84 W

Survey use only

22. Casing and Liner Information

Diameter (in.)	Material, Joint Type	From (ft.)	To (ft.)
2	SCH. 40 PVC RISER	-2.85	33.98
2	SCH. 40 PVC SCREEN	33.98	38.48
2	SCHL 40 PVC SUMP	38.48	39.06

23. Is the well screened? Yes If yes

Diameter (in.)	Length (ft.)	Slot Size (in.)	From (ft.)	To (ft.)
2	4.5	10	33.98	38.48

24. Water from Silty clay at a depth of (ft.) 33.98 To (ft.) 38.48

a. Static water level (ft.) below top of casing 5.8 which is (in.) above ground 34.2

b. pumping level is (ft.) _____ pumping (gpm) _____ for (hours) _____

25.

Earth Materials Passed Through	From (ft.)	To (ft.)
Silty CLAY	0	38.75
SHALE, weathered	38.75	39.6

(Attach 2nd page, if necessary) (If DRY HOLE, fill out log & indicate how hole was sealed)

John T. Byrd

Licensed Water Well Contractor Signature License # 092-006857

APPENDIX C

WELL DEVELOPMENT REPORTS: 2010-2013

☒ Development
☐ Purging

WELL DEVELOPMENT AND PURGING DATA

WELL NUMBER 104S

Project Name: Groundwater Investigation – BEC Ash Pond System
Project Number: (Kelron) 2010.100 Cost Code: _____
Client Company: Dynegy, Inc.
Project Manager: Stuart Cravens (Kelron Environmental)
Site Address: Baldwin Energy Complex, 10901 Baldwin Road; Baldwin, Illinois

Development Criteria
☒ 3 to 5 Casing Volumes of Water Removal
☒ Stabilization of Indicator Parameters
☐ Other _____

Methods of Development
Pump	Bailer
☐ Centrifugal	☐ Bottom Valve
☒ Submersible	☐ Double Check Valve
☐ Peristaltic	☐ Stainless-steel Kemmerer

☒ Whale ☐ Grundfos ☐ Bladder ☐ _____

Water Volume Calculation (2"=0.1632, 4"=0.6528)
Initial Depth of Well (feet) 17.44 mp
Initial Depth to Water (feet) 12.86 ?
Height of Water Column in Well (feet) 4.58
Diameter (inches): Well 2" Gravel Pack _____

Item	Water Volume in Well		Gallons to be Removed
	Cubic Feet	Gallons	
Well Casing		0.78	2.3
Gravel Pack			
Drilling Fluids			
Total			2.3

Instruments
	Serial No. (If applicable)
☒ Temperature Meter	YSI-63
☒ pH Meter	YSI-63
☒ Conductivity Meter	YSI-63
☐ DO Meter	
☐ ORP Meter	

Water Disposal
Discharged to ground.

Water Removal Data

Date	Time	Development Method: Pump	Development Method: Bailer	Removal Rate (gal/min) or (Liter/min)	Intake Depth (feet)	Ending Water Depth (feet)	Water Volume Removed (gallons): Increment	Water Volume Removed (gallons): Cumulative	Product Volume Removed (gallons): Increment	Product Volume Removed (gallons): Cumulative	Temperature (°C)	pH	Conductivity (mS/cm) Spec.	Visual Clarity	Comments
9-7-10	1445	X			17'		1.0				21.9	6.61	1,472	Dk br./v. turbid	Pumped dry
"	1455	X		<0.2		~~15.19~~	1.0	2.0			20.7	6.35	1,484	Lt. br./turbid	Pumped dry
"	1540	X				15.19									Very slow recovery (may not want bladder pump)

Circle the date and time that the development criteria are met.

Comments Final well Depth = 17.44' mp / = 17.86' LS / stick up = 2.58' / MP = N. (high) side PVC

Developer's Signature(s) _____ Date 9/7/10 Reviewer _____ Date _____

145: 9 1 0 6 : 6sec Total Discharge

☑ Development
☐ Purging

WELL DEVELOPMENT AND PURGING DATA

WELL NUMBER 1645

Project Name: Groundwater Investigation – BEC Ash Pond System
Project Number: (Kelron) 2010.100 Cost Code: _____
Client Company: Dynegy, Inc.
Project Manager: Stuart Cravens (Kelron Environmental)
Site Address: Baldwin Energy Complex, 10901 Baldwin Road; Baldwin, Illinois

Development Criteria
☑ 3 to 5 Casing Volumes of Water Removal
☐ Stabilization of Indicator Parameters
☐ Other _____

Methods of Development
Pump: ☐ Centrifugal ☐ Submersible ☐ Peristaltic
Bailer: ☐ Bottom Valve ☐ Double Check Valve ☐ Stainless-steel Kemmerer
☐ Whale ☐ Grundfos ☑ Bladder ☐ _____

Water Volume Calculation (2"=0.1632, 4"=0.6528)
Initial Depth of Well (feet) 17.44
Initial Depth to Water (feet) 13.57
Height of Water Column in Well (feet) 3.87
Diameter (inches): Well 2" Gravel Pack _____

Item	Water Volume in Well: Cubic Feet	Water Volume in Well: Gallons	Gallons to be Removed
Well Casing		.63	1.89
Gravel Pack		Liters =	7.2
Drilling Fluids			
Total			

Instruments
Serial No. (If applicable)
☑ Temperature Meter Quanta-G
☐ pH Meter
☐ Conductivity Meter
☑ DO Meter
☑ ORP Meter

Water Disposal
Discharged to ground.

Water Removal Data

Date	Time	Development Method: Pump	Development Method: Bailer	Removal Rate (gal/min) or (Liter/min)	Intake Depth (feet)	Ending Water Depth (feet)	Water Volume Removed: Increment (gallons) / Liters	Water Volume Removed: Cumulative	Product Volume Removed (gallons): Increment	Product Volume Removed (gallons): Cumulative	Temperature (°C)	pH	Conductivity (mS/cm)	Visual Clarity: DO mg/L / ORP	Comments: Pump Setting / Clarity
11/3/10	1622	X		~1	16	2	100 of Pump		—	—	18.34	6.74	0.610	0.96 / -57	145
						3			—	—					
						4									
						5									
						6									
						7									
						8									

Circle the date and time that the development criteria are met.

Comments 1601 start ; Limited recharge capability.

Developer's Signature(s) Brent Wilder Date 11/3/10 Reviewer _____ Date _____

Form A3101 Rev. 10/6/94

C:\Consulting A\Power Plants\Baldwin\2010 Hydrogeologic Study\Field Work Phase\Field Forms\develop_purge.doc

2.394 Liters = 1 well volume

1045: ~5200 pump has 14.5' of tubing + 1.5' pump

☒ Development
☐ Purging

WELL DEVELOPMENT AND PURGING DATA

WELL NUMBER 104D

Project Name: Groundwater Investigation – BEC Ash Pond System
Project Number: (Kelron) 2010.100 Cost Code: _____
Client Company: Dynegy, Inc.
Project Manager: Stuart Cravens (Kelron Environmental)
Site Address: Baldwin Energy Complex, 10901 Baldwin Road; Baldwin, Illinois

Development Criteria
☒ 3 to 5 Casing Volumes of Water Removal
☒ Stabilization of Indicator Parameters
☐ Other _____

Methods of Development
Pump: ☐ Centrifugal ☒ Submersible ☐ Peristaltic
Bailer: ☐ Bottom Valve ☐ Double Check Valve ☐ Stainless-steel Kemmerer
☒ Whale ☐ Grundfos ☐ Bladder ☐ _____

Water Volume Calculation (2"=0.1632, 4"=0.6528)
Initial Depth of Well (feet) 30.08 (mp/NG)
Initial Depth to Water (feet) 12.89
Height of Water Column in Well (feet) 17.19
Diameter (inches): Well 2" Gravel Pack _____

Item	Water Volume in Well: Cubic Feet	Water Volume in Well: Gallons	Gallons to be Removed
Well Casing		2.92	8.8
Gravel Pack			
Drilling Fluids			
Total			8.8

Instruments
	Serial No. (If applicable)
☒ Temperature Meter	YSI-63
☒ pH Meter	YSI-63
☒ Conductivity Meter	YSI-63
☐ DO Meter	
☐ ORP Meter	

Water Disposal
Discharged to ground.

Water Removal Data

Date	Time	Development Method: Pump	Development Method: Bailer	Removal Rate (gal/min) or (Liter/min)	Intake Depth (feet)	Ending Water Depth (feet)	Water Volume Removed (gallons): Increment	Water Volume Removed (gallons): Cumulative	Product Volume Removed (gallons): Increment	Product Volume Removed (gallons): Cumulative	Temperature (°C)	pH	Conductivity (mS/cm) SC	Visual Clarity	Comments
9-7-10	1510	X			30		0.25				20.6	7.02	1234	lt brown	very turbid-clay/f. sand
	1513	X					1.75	2			15.6	6.97	1,243		
	1517	X					2.0	4			16.2	6.97	1119		"
	1520	X					1.0	5			15.8	7.01	1205		"
	1522	X					5.0	10			15.3	7.08	1245	mod. brown	very turbid
	1525	X					3.0	13			15.2	7.07	1202		"
	1527	X		~0.5		14.5	1.0	14			15.2	6.97	1,196		"
	1535						—	—			—	—	—		

Circle the date and time that the development criteria are met.

Comments Final well depth = 31.85' / = 29.38' (ls) / stdy = 2.47 Rapid recovery / high DO ~ 0.5 gpm

Developer's Signature(s) _____ Date 9/7/10 Reviewer _____ Date _____

145 9 1 6 6 (sec)
116 10.6 1.4 5 7 = optimal setting; Stable - no drawdown 0.17 l/min

☑ Development
☐ Purging

WELL DEVELOPMENT AND PURGING DATA

WELL NUMBER 104D

Project Name: Groundwater Investigation – BEC Ash Pond System
Project Number: (Kelron) 2010.100 Cost Code:
Client Company: Dynegy, Inc.
Project Manager: Stuart Cravens (Kelron Environmental)
Site Address: Baldwin Energy Complex, 10901 Baldwin Road; Baldwin, Illinois

Development Criteria
☑ 3 to 5 Casing Volumes of Water Removal
☐ Stabilization of Indicator Parameters
☐ Other

Methods of Development
Pump: ☐ Centrifugal ☐ Submersible ☐ Peristaltic
Bailer: ☐ Bottom Valve ☐ Double Check Valve ☐ Stainless-steel Kemmerer
☐ Whale ☐ Grundfos ☑ Bladder ☐ _____

Water Volume Calculation (2"=0.1632, 4"=0.6528)
Initial Depth of Well (feet) 31.85
Initial Depth to Water (feet) 13.57
Height of Water Column in Well (feet) 18.28
Diameter (inches): Well 2" Gravel Pack

Item	Water Volume in Well: Cubic Feet	Water Volume in Well: Gallons	Gallons to be Removed
Well Casing		2.98	8.95
Gravel Pack		Liters -	34
Drilling Fluids			
Total			

Instruments
Serial No. (If applicable)
☑ Temperature Meter Quanta G
☑ pH Meter
☑ Conductivity Meter
☑ DO Meter
☑ ORP Meter

Water Disposal
Discharged to ground.

Water Removal Data

Date	Time	Development Method: Pump	Development Method: Bailer	Removal Rate (Liter/min)	Intake Depth (feet)	Ending Water Depth (feet)	Water Volume Removed (Liters): Increment	Water Volume Removed (Liters): Cumulative	Product Volume Removed (gallons): Increment	Product Volume Removed (gallons): Cumulative	Temperature (°C)	pH	Conductivity (mS/cm)	Visual Clarity		Comments	
11/3/10	1657	X		0.17	28.5	13.95	4		—	—	16.49	7.12	1.269	NTU 2.24	Cl -41	145 > 116	Slight turbidity
	1715			0.22			8				16.18	7.10	1.214	1.76	-21	116	
							12										
							16										
							20										
							24										
							28										
							32										
							34										

Circle the date and time that the development criteria are met.

Comments 1651 start

Developer's Signature(s) Brent Wilder Date 11/3/10 Reviewer _____ Date _____

Form A0101 Rev. 10/6/94

C:\Consulting A\Power Plants\Baldwin\2010 Hydrogeologic Study\Field Work Phase\Field Forms\develop_purge.doc 8/23/10

104D = 5000 Series Pump w/ 75' Lobe & 25' long pump

☒ Development
☐ Purging

WELL DEVELOPMENT AND PURGING DATA

WELL NUMBER 150

Project Name: Groundwater Investigation – BEC Ash Pond System
Project Number: (Kelron) 2010.100 Cost Code: _____
Client Company: Dynegy, Inc.
Project Manager: Stuart Cravens (Kelron Environmental)
Site Address: Baldwin Energy Complex, 10901 Baldwin Road; Baldwin, Illinois

Development Criteria
☒ 3 to 5 Casing Volumes of Water Removal
☒ Stabilization of Indicator Parameters
☐ Other _____

Methods of Development
Pump: ☐ Centrifugal ☒ Submersible ☐ Peristaltic
Bailer: ☐ Bottom Valve ☐ Double Check Valve ☐ Stainless-steel Kemmerer
☒ Whale ☐ Grundfos ☐ Bladder ☐ _____

Water Volume Calculation (2"=0.1632, 4"=0.6528)
Initial Depth of Well (feet) 27.78 mp/TVC
Initial Depth to Water (feet) 19.68 mp/TVC
Height of Water Column in Well (feet) 8.1
Diameter (inches): Well 2" Gravel Pack ____

Item	Water Volume in Well: Cubic Feet	Water Volume in Well: Gallons	Gallons to be Removed
Well Casing		1.4	4.1
Gravel Pack			
Drilling Fluids			
Total			4.1

Instruments
	Serial No. (If applicable)
☒ Temperature Meter	YSI-63
☒ pH Meter	YSI-63
☒ Conductivity Meter	YSI-63
☐ DO Meter	
☐ ORP Meter	

Water Disposal
Discharged to ground.

Water Removal Data

Date	Time	Development Method: Pump	Development Method: Bailer	Removal Rate gal/min or (Liter/min)	Intake Depth (feet)	Ending Water Depth (feet)	Water Volume Removed (gallons): Increment	Water Volume Removed (gallons): Cumulative	Product Volume Removed (gallons): Increment	Product Volume Removed (gallons): Cumulative	Temperature (°C)	pH	Conductivity (mS/cm) SC	Visual Clarity	Comments
9-17-10	0910	X		~~1~~	27	23.8	5							Med br., turbid	
	0915	X				26.15	3.5							—	Good Recovery/Recharge
	0920	X		0.3		26.5	10.5	10			15.6	7.13	1,427	Lt brown, turbid	
	0928	X		0.3			2.5				14.1	7.26	1,460	—	
	0937	X		0.3		25.53	2.5	~~15~~			14.2	7.32	1,474	Lt brown, cloudy. Solid bottom	
9-17-10	1000	—		—	—	19.66	—				—	—	—	—	Static water level.
				Avg = ~~1.0~~ 0.3											
9-30-10						19.64	SWL								

Circle the date and time that the development criteria are met.

Comments Final well Depth = 27.88' mp / = 25.15 LS / static = 20.72' Rapid recharge / high Q

Developer's Signature(s) _____ Date 9/10/10 Reviewer SJC Date 10/1/10

127: 5 GPM 8.4 F / 2.4 in
Depth = ~45'

1.35 x 3.8 = 5.13
gallons x L/g = Liters = 1 well Volume

☑ Development
☐ Purging

WELL DEVELOPMENT AND PURGING DATA

WELL NUMBER 150

Project Name: Groundwater Investigation – BEC Ash Pond System
Project Number: (Kelron) 2010.100 Cost Code:
Client Company: Dynegy, Inc.
Project Manager: Stuart Cravens (Kelron Environmental)
Site Address: Baldwin Energy Complex, 10901 Baldwin Road; Baldwin, Illinois

Development Criteria
☑ 3 to 5 Casing Volumes of Water Removal
☐ Stabilization of Indicator Parameters
☐ Other _____

Methods of Development
Pump
☐ Centrifugal
☐ Submersible
☐ Peristaltic

Bailer
☐ Bottom Valve
☐ Double Check Valve
☐ Stainless-steel Kemmerer

☐ Whale ☐ Grundfos ☐ Bladder ☐ _____

Water Volume Calculation (2"=0.1632, 4"=0.6528)
Initial Depth of Well (feet) 27.07
Initial Depth to Water (feet) 19.58
Height of Water Column in Well (feet) _____
Diameter (inches): Well 2" Gravel Pack _____

Item	Water Volume in Well		Gallons to be Removed
	Cubic Feet	Gallons	
Well Casing		1.35	
Gravel Pack			
Drilling Fluids			
Total			

Instruments
Serial No. (If applicable)
☑ Temperature Meter — Quanta - G
☑ pH Meter — "
☑ Conductivity Meter — "
☑ DO Meter — "
☑ ORP Meter — "

Water Disposal
Discharged to ground.

Water Removal Data

Date	Time	Development Method: Pump	Development Method: Bailer	Removal Rate (gal/min) or (Liter/min)	Intake Depth (feet)	Ending Water Depth (feet)	Water Volume Removed ~~(gallons)~~ Liters: Increment	Water Volume Removed: Cumulative	Product Volume Removed (gallons): Increment	Product Volume Removed (gallons): Cumulative	Temperature (°C)	pH	Conductivity (mS/cm)	Visual Clarity: DO mg/L / ORP	Comments
11/2/10	1355			~1	~25	19.85	1		—	—	14.36	8.13	1.391	1.41 / 105	Slight Turbid ID = 127
	1401			1		19.95	2				14.34	7.84	1.395	1.07 / 111	" "
	1405			.25	(.20)	"	3				14.35	7.67	1.393	0.93 / 119	" "
	1410					20.03	4				14.42	7.53	1.382	0.90 / 122	" "
	1415					"	5				14.35	7.45	1.378	0.97 / 124	" "
	1430					20.13	10				14.25	7.26	1.371	0.74 / 129	" "
	1459					"	15				14.31	7.19	1.365	0.59 / 127	Clear
	1504					"	16				14.28	7.18	1.368	0.58 / 126	

Circle the date and time that the development criteria are met.

Comments 1346 Start ; 1490 completed development

Developer's Signature(s) Brian J Wilder Date 11/2/10 Reviewer _____ Date _____

☒ Development
☐ Purging

WELL DEVELOPMENT AND PURGING DATA

WELL NUMBER MW-151

Project Name: Groundwater Investigation – BEC Ash Pond System
Project Number: (Kelron) 2010.100 Cost Code: _____
Client Company: Dynegy, Inc.
Project Manager: Stuart Cravens (Kelron Environmental)
Site Address: Baldwin Energy Complex, 10901 Baldwin Road; Baldwin, Illinois

Development Criteria
☒ 3 to 5 Casing Volumes of Water Removal and/or
☒ Stabilization of Indicator Parameters
☐ Other _____

Methods of Development
Pump: ☐ Centrifugal ☒ Submersible ☐ Peristaltic
Bailer: ☒ Bottom Valve ☐ Double Check Valve ☐ Stainless-steel Kemmerer
☒ Whale ☐ Grundfos ☐ Bladder ☐ _____

Water Volume Calculation (2"=0.1632, 4"=0.6528)
Initial Depth of Well (feet) 19.12' mp/TOC
Initial Depth to Water (feet) 2.83' mp
Height of Water Column in Well (feet) 16.29
Diameter (inches): Well 2" Gravel Pack ____

Item	Water Volume in Well: Cubic Feet	Water Volume in Well: Gallons	Gallons to be Removed
Well Casing		2.75	8.3
Gravel Pack			
Drilling Fluids			
Total		3x volume	8.3

Instruments
	Serial No. (If applicable)
☒ Temperature Meter	YSI 63
☒ pH Meter	YSI 63
☒ Conductivity Meter	YSI 63
☐ DO Meter	
☐ ORP Meter	

Water Disposal
Discharged to ground.

Water Removal Data

Date	Time	Development Method: Pump	Development Method: Bailer	Removal Rate (gal/min) or (Liter/min)	Intake Depth (feet)	Ending Water Depth (feet)	Water Volume Removed (gallons): Increment	Water Volume Removed (gallons): Cumulative	Product Volume Removed (gallons): Increment	Product Volume Removed (gallons): Cumulative	Temperature (°C)	pH	Conductivity (mS/cm) SC	Visual Clarity	Comments
9-23-10	1510	X		—	~19'	15.17'	2.0				21.9	7.27	1,182	Med br./turbid	Start 1506
	1520	X		0.15	~19'	15.92'	1.5				21.9	7.32	1,148	Lt gray/turbid	Pumped Dry/Cycle
	1530	X		0.10	~19'	16.01'	1.0				20.8	7.43	1,113	SAA	" "
↓	1538	X		0.06	"	16.09	0.5	5.0			20.9	7.41	1,107	SAA	Pumped Dry/Cycle
			Avg= 0.16 gpm												Start
9-24-10	1146		X			17.76'	3.0	8.0			18.8	7.02	1,093		SWL = 2.85 mp
	1147		X				0.25				18.9	7.09	1,094		
							SJC			SJC					

Circle the date and time that the development criteria are met.

Comments Final well depth = 19.12' / Stickup = 3.12' (Well = 16.00 bgs). Very low Q

Developer's Signature(s) _____ Date 9/23/10 Reviewer _____ Date _____

19.12
2.80
16.32

101 =	11	4	@	4 CPM	16
99 =	12	3		4	12
98 =	12.5	2.5		4	10
118 =	10.2	1.8		5	9
147 =	8.6	1.4		6	= 8.4 (sec)
97 =	13	2		4	8.0
116 =	10.6	1.4		5	7.0

☑ Development
☐ Purging

— Best settings

115 = 7 1 @ 6 CPM = 6 sec TD
165 = 5 5 @ 6 CPM = 30 sec TD

To complete dev. only!



WELL DEVELOPMENT AND PURGING DATA

WELL NUMBER 151

Project Name: Groundwater Investigation – BEC Ash Pond System

Project Number: (Kelron) 2010.100 Cost Code: _____

Client Company: Dynegy, Inc.

Project Manager: Stuart Cravens (Kelron Environmental)

Site Address: Baldwin Energy Complex, 10901 Baldwin Road; Baldwin, Illinois

Development Criteria

☑ 3 to 5 Casing Volumes of Water Removal
☐ Stabilization of Indicator Parameters
☐ Other _____

Methods of Development

Pump	Bailer
☐ Centrifugal	☐ Bottom Valve
☐ Submersible	☐ Double Check Valve
☐ Peristaltic	☐ Stainless-steel Kemmerer

☐ Whale ☐ Grundfos ☑ Bladder ☐ _____

Water Volume Calculation (2"=0.1632, 4"=0.6528)

Initial Depth of Well (feet) 19.03
Initial Depth to Water (feet) 3.32
Height of Water Column in Well (feet) 15.71
Diameter (inches): Well 2" Gravel Pack _____

Item	Water Volume in Well: Cubic Feet	Water Volume in Well: Gallons	Gallons to be Removed
Well Casing		2.56	7.69
Gravel Pack		Liters=	29.22
Drilling Fluids		=	30
Total			

Instruments

	Serial No. (If applicable)
☑ Temperature Meter	Quanta-G
☑ pH Meter	1
☑ Conductivity Meter	
☐ DO Meter	
☑ ORP Meter	2

Water Disposal

Discharged to ground.

Water Removal Data

Date	Time	Development Method: Pump	Development Method: Bailer	Removal Rate (gal/min) or (Liter/min)	Intake Depth (feet)	Ending Water Depth (feet)	Water Volume Removed (gallons) Liters: Increment	Water Volume Removed (gallons) Liters: Cumulative	Product Volume Removed (gallons): Increment	Product Volume Removed (gallons): Cumulative	Temperature (°C)	pH	Conductivity (mS/cm)	Visual Clarity: DO mg/L / ORP	Comments: Setting	Comments: Observations
11/3/10	1326	X		.44		8.7	4		–	–	16.35	7.22	1.020	1.47 / 134	ID 101	slight turbidity
	1335					10.73	8				16.31	7.16	1.023	1.45 / 129	99	
	1348					12.00	12				16.19	7.10	1.048	0.62 / 128	98 > 118 > 147	
	1406			.22		12.32	16				16.06	7.07	1.042	0.28 / 125	97 → 116	slight turbidity
	1425					12.64	20				15.94	7.06	1.036	0.24 / 122	116	"
	1446			.19		12.55	24				16.01	7.05	1.019	0.19 / 119	145	(OPTIMAL RATE)
	1456				Below Pump		28				16.09	7.10	1.075	0.17 / 118	165	
	1501						30				15.94	7.07	1.049	0.39 / 118	"	

Circle the date and time that the development criteria are met.

Comments 1317 start / 1450 Compressor slowly losing battery-power

Developer's Signature(s) Brian J Wilder Date 11/3/10 Reviewer _____ Date _____

☒ Development
☐ Purging

WELL DEVELOPMENT AND PURGING DATA

WELL NUMBER 152

Project Name: Groundwater Investigation – BEC Ash Pond System
Project Number: (Kelron) 2010.100 Cost Code: _____
Client Company: Dynegy, Inc.
Project Manager: Stuart Cravens (Kelron Environmental)
Site Address: Baldwin Energy Complex, 10901 Baldwin Road; Baldwin, Illinois

Development Criteria
☒ 3 to 5 Casing Volumes of Water Removal
☒ Stabilization of Indicator Parameters
☐ Other _____

Methods of Development

Pump	Bailer
☐ Centrifugal	☐ Bottom Valve
☒ Submersible	☐ Double Check Valve
☐ Peristaltic	☐ Stainless-steel Kemmerer

☒ Whale ☐ Grundfos ☐ Bladder ☐ _____

Water Volume Calculation (2"=0.1632, 4"=0.6528)
Initial Depth of Well (feet) 20.03 ftTOC/mp
Initial Depth to Water (feet) 6.90 mp
Height of Water Column in Well (feet) 13.13
Diameter (inches): Well 2" Gravel Pack ____

Item	Water Volume in Well: Cubic Feet	Water Volume in Well: Gallons	Gallons to be Removed
Well Casing		2.2	6.7
Gravel Pack			
Drilling Fluids			
Total		3x vol. =	6.7 gal

Instruments

	Serial No. (If applicable)
☒ Temperature Meter	YSI63
☒ pH Meter	YSI63
☒ Conductivity Meter	YSI63
☐ DO Meter	
☐ ORP Meter	

Water Disposal
Discharged to ground.

Water Removal Data

Date	Time	Development Method: Pump	Development Method: Bailer	Removal Rate (gal/min) or (Liter/min)	Intake Depth (feet)	Ending Water Depth (feet)	Water Volume Removed (gallons): Increment	Water Volume Removed (gallons): Cumulative	Product Volume Removed (gallons): Increment	Product Volume Removed (gallons): Cumulative	Temperature (°C)	pH	Conductivity (mS/cm) SC	Visual Clarity	Comments
9-24-10	1305	X			20'	18.07	2.5	—			18.6	7.17	2,105	Clr/tan/turbid	
↓	1333	X					0.25	—			18.6	7.29	2,080	—	
↓	1335	X			↓	17.73	0.25	3.0			18.0	7.31	2,126	Med brn/tan/turbid	

Circle the date and time that the development criteria are met.

Comments Sticky = 2.80' | Final well depth = 20.03' ftTOC/mp | = 17.23' bgs

Developer's Signature(s) _____ Date 9/24/10 Reviewer _____ Date _____

Form A0101 Rev. 10/6/94

145	9	1	@ 6	= 6	
114	11	1	5	5	
95	14	1	4	4	☐ ~~Development~~ ☐ Purging

95 = Optimal Setting ID

WELL DEVELOPMENT AND PURGING DATA

WELL NUMBER 152

Project Name: Groundwater Investigation – BEC Ash Pond System

Project Number: (Kelron) 2010.100 Cost Code: _____

Client Company: Dynegy, Inc.

Project Manager: Stuart Cravens (Kelron Environmental)

Site Address: Baldwin Energy Complex, 10901 Baldwin Road; Baldwin, Illinois

Development Criteria

☑ 3 to 5 Casing Volumes of Water Removal
☐ Stabilization of Indicator Parameters
☐ Other _____

Methods of Development

Pump	Bailer
☐ Centrifugal	☐ Bottom Valve
☐ Submersible	☐ Double Check Valve
☐ Peristaltic	☐ Stainless-steel Kemmerer

☐ Whale ☐ Grundfos ☑ Bladder ☐ _____

Water Volume Calculation (2"=0.1632, 4"=0.6528)

Initial Depth of Well (feet) 20.03'
Initial Depth to Water (feet) 7.35'
Height of Water Column in Well (feet) 12.68
Diameter (inches): Well 2" Gravel Pack _____

Item	Water Volume in Well: Cubic Feet	Water Volume in Well: Gallons	Gallons to be Removed
Well Casing		2.07	6.2
Gravel Pack		Liters ⇒ 24	
Drilling Fluids			
Total			

Instruments

Serial No. (If applicable)

☑ Temperature Meter Quanta-G
☑ pH Meter
☑ Conductivity Meter
☑ DO Meter
☑ ORP Meter

Water Disposal

Discharged to ground.

Water Removal Data

Date	Time	Development Method: Pump	Development Method: Bailer	Removal Rate (gal/min) or (Liter/min)	Intake Depth (feet)	Ending Water Depth (feet)	Water Volume Removed Liters ~~gallons~~: Increment	Water Volume Removed Liters ~~gallons~~: Cumulative	Product Volume Removed (gallons): Increment	Product Volume Removed (gallons): Cumulative	Temperature (°C)	pH	Conductivity (mS/cm)	Visual Clarity: DO mg/L	Visual Clarity: ORP	Comments: Pump Setting / Clarity
11/8/10	~~1257~~	X			17	9.85	3	3	—	—	15.81	6.98	2.05	1.71	221	145 / Turbid
	1107					10.56		6			15.76	6.92	2.10	0.89	214	114 / "
OPTIMAL →	1123					"		9			15.79	6.9	2.13	0.70	207	95 / "
	1126					Below Pump		12			15.85	6.94	2.13	0.85	204	165
	1137					"	TOP	15			15.82	6.95	2.14	2.03	201	(needs to recharge)
	1232					13.3		18			15.98	6.87	2.15	2.50	123	Turbid
	1235					BPT		21			15.97	6.90	2.15	3.35	125	"
	1325							24			16.74	6.89	2.16	3.05	138	"

Circle the date and time that the development criteria are met.

Comments 1039 initiate development; 1129 let recharge 1225 = 7.38' bgs; restarted development

Developer's Signature(s) Brent Wilder Date 11/8/10 Reviewer _____ Date _____

Form A0101 Rev. 10/6/94

☒ Development
☐ Purging

WELL DEVELOPMENT AND PURGING DATA

WELL NUMBER MW153

Project Name: Groundwater Investigation – BEC Ash Pond System
Project Number: (Kelron) 2010.100 Cost Code: _____
Client Company: Dynegy, Inc.
Project Manager: Stuart Cravens (Kelron Environmental)
Site Address: Baldwin Energy Complex, 10901 Baldwin Road; Baldwin, Illinois

Development Criteria
☒ 3 to 5 Casing Volumes of Water Removal
☒ Stabilization of Indicator Parameters
☐ Other _____

Methods of Development
Pump: ☐ Centrifugal ☒ Submersible ☐ Peristaltic
Bailer: ☐ Bottom Valve ☐ Double Check Valve ☐ Stainless-steel Kemmerer
☒ Whale ☐ Grundfos ☐ Bladder ☐ _____

Water Volume Calculation (2"=0.1632, 4"=0.6528)
Initial Depth of Well (feet) 23.40' mp/TOC
Initial Depth to Water (feet) 14.82 mp
Height of Water Column in Well (feet) 8.58
Diameter (inches): Well 2" Gravel Pack____

Item	Water Volume in Well		Gallons to be Removed
	Cubic Feet	Gallons	
Well Casing		1.5	~4.5
Gravel Pack			
Drilling Fluids			
Total		3× vol =	4.5

Instruments
	Serial No. (If applicable)
☒ Temperature Meter	YSI 63
☒ pH Meter	YSI 63
☒ Conductivity Meter	YSI 63
☐ DO Meter	
☐ ORP Meter	

Water Disposal
Discharged to ground.

Water Removal Data

Date	Time	Development Method: Pump	Development Method: Bailer	Removal Rate (gal/min) or (Liter/min)	Intake Depth (feet)	Ending Water Depth (feet)	Water Volume Removed (gallons): Increment	Water Volume Removed (gallons): Cumulative	Product Volume Removed (gallons): Increment	Product Volume Removed (gallons): Cumulative	Temperature (°C)	pH	Conductivity (mS/cm) SC	Visual Clarity	Comments
9-22-10	0945	X			~23	—	1.5				17.1	7.23	936	Lt.br./turbid	Start 0944
	0948	X				20.2	2.0	3.5			16.4	7.13	725	SAA	Rapid Q
	0956	X					4.5	9.5			15.9	7.18	765	Lt.br/turbid	Pumping WL = 21.85'
	1005	X				20.55	2.0	11.5			15.8	7.22	753	SAA	
9-22-10	1011	X		Avg = 0.2 gpm		20.23	1.0	12.5			15.8	7.06	745	SAA	Completed development

Circle the date and time that the development criteria are met.

Comments ~stickup = 2.9'. Final well depth = 23.40'/= 20.50' bgs / stickup = 2.9'
TOC/mp

Developer's Signature(s) _____ Date 9/22/10 Reviewer _____ Date _____

ID Fill / Discharge
127 = 8.4 / 3.6
126 = 8.6 / 3.4
125 = 8.8 / 3.2
124 = 9 / 3

☑ Development
☐ Purging

WELL DEVELOPMENT AND PURGING DATA

WELL NUMBER 153

Project Name: Groundwater Investigation – BEC Ash Pond System
Project Number: (Kelron) 2010.100 Cost Code:
Client Company: Dynegy, Inc.
Project Manager: Stuart Cravens (Kelron Environmental)
Site Address: Baldwin Energy Complex, 10901 Baldwin Road; Baldwin, Illinois

Development Criteria
☑ 3 to 5 Casing Volumes of Water Removal
☐ Stabilization of Indicator Parameters
☐ Other

Methods of Development
Pump: ☐ Centrifugal ☐ Submersible ☐ Peristaltic
Bailer: ☐ Bottom Valve ☐ Double Check Valve ☐ Stainless-steel Kemmerer
☐ Whale ☐ Grundfos ☑ Bladder ☐ _____

Water Volume Calculation (2"=0.1632, 4"=0.6528)
Initial Depth of Well (feet) 23.40
Initial Depth to Water (feet) 16.38
Height of Water Column in Well (feet) 7.02
Diameter (inches): Well 2" Gravel Pack

Item	Water Volume in Well: Cubic Feet	Water Volume in Well: Gallons	Gallons to be Removed
Well Casing		1.14	3.44 x 3.8 = 13.072 Liters
Gravel Pack			
Drilling Fluids			
Total			

Instruments
Serial No. (If applicable)
☑ Temperature Meter Quanta. G
☑ pH Meter
☑ Conductivity Meter
☑ DO Meter
☑ ORP Meter

Water Disposal
Discharged to ground.

Water Removal Data

Date	Time	Development Method: Pump	Development Method: Bailer	Removal Rate (gal/min) or (Liter/min)	Intake Depth (feet)	Ending Water Depth (feet)	Water Volume Removed (Gallons/Liters): Increment	Water Volume Removed (Gallons/Liters): Cumulative	Product Volume Removed (gallons): Increment	Product Volume Removed (gallons): Cumulative	Temperature (°C)	pH	Conductivity (mS/cm)	Visual Clarity: DO mg/L / ORP	Comments: Pump Settings / Water Clarity
11/2/10	1555	X			20.5	16.83	2		—	—	15.91	7.27	0.631	3.39 / 141	ID=127; Clear
	1603					17.03	4				15.96	7.16	0.644	3.29 / 142	126
	1611					17.15	6				15.91	7.14	0.644	3.22 / 141	125
	1620			.25		17.23	8				15.83	7.11	0.649	3.14 / 141	124 Very Clear
	1628			.25		11	10				15.77	7.10	0.650	3.10 / 141	" "
	1637			.25		17.31	12				15.64	7.09	0.649	3.10 / 141	" "
	1645			.25		11	14				15.60	7.08	0.649	3.02 / 141	" "

Circle the date and time that the development criteria are met.

Comments 1547 start; 16:50 completed development w/ minimal drawdown

Developer's Signature(s) Brent Wilder Date 11/2/10 Reviewer _____ Date _____

Form A0101 Rev. 10/6/94

☒ Development
☐ Purging

WELL DEVELOPMENT AND PURGING DATA

WELL NUMBER MW-154

Project Name: Groundwater Investigation – BEC Ash Pond System
Project Number: (Kelron) 2010.100 Cost Code: _____
Client Company: Dynegy, Inc.
Project Manager: Stuart Cravens (Kelron Environmental)
Site Address: Baldwin Energy Complex, 10901 Baldwin Road; Baldwin, Illinois

Development Criteria
☒ 3 to 5 Casing Volumes of Water Removal
☒ Stabilization of Indicator Parameters
☐ Other _____

Methods of Development
Pump
☐ Centrifugal
☐ Submersible
☐ Peristaltic
☒ Whale ☐ Grundfos ☐ Bladder ☐ _____

Bailer
☒ Bottom Valve
☐ Double Check Valve
☐ Stainless-steel Kemmerer

Water Volume Calculation (2"=0.1632, 4"=0.6528)
Initial Depth of Well (feet) 15.43' mp/TOC
Initial Depth to Water (feet) 14.08 mp
Height of Water Column in Well (feet) _____
Diameter (inches): Well 2" Gravel Pack _____

Item	Water Volume in Well: Cubic Feet	Water Volume in Well: Gallons	Gallons to be Removed
Well Casing			
Gravel Pack			
Drilling Fluids			
Total			

Instruments
Serial No. (If applicable)
☒ Temperature Meter YSI 63
☒ pH Meter YSI 63
☒ Conductivity Meter YSI 63
☐ DO Meter _____
☐ ORP Meter _____

Water Disposal
Discharged to ground.

Water Removal Data

Date	Time	Development Method: Pump	Development Method: Bailer	Removal Rate (gal/min) or (Liter/min)	Intake Depth (feet)	Ending Water Depth (feet)	Water Volume Removed (gallons): Increment	Water Volume Removed (gallons): Cumulative	Product Volume Removed (gallons): Increment	Product Volume Removed (gallons): Cumulative	Temperature (°C)	pH	Conductivity (mS/cm) SC	Visual Clarity	Comments
9-21-10	1120		X			14.86	~0.5	~0.5			19.2	7.59	1,223	Light brown	very turbid
9-22-10	0825		X			15.22	<0.1				—	—	—	Light brown, turbid	SWL = 14.76'
9-23-10	1650		X			15.29	<0.1				—	—	—		SWL = 14.91'
9-24-10	1049		—			15.[illegible]'	—	—			—	—	—		Static water levels
9-30-10						(15.13')	(static water level)								

Circle the date and time that the development criteria are met.

Comments Final Well Depth = 15.43' mp/TOC / ~~14.80' mp~~ = 12.63' bgs (Stickup = 2.80')

Developer's Signature(s) _____ Date 9/24/10 Reviewer SJC Date 10/1/10

☒ Development
☐ Purging

WELL DEVELOPMENT AND PURGING DATA

WELL NUMBER MW-5S

Project Name: Groundwater Investigation – BEC Ash Pond System
Project Number: (Kelron) 2010.100 Cost Code: _____
Client Company: Dynegy, Inc.
Project Manager: Stuart Cravens (Kelron Environmental)
Site Address: Baldwin Energy Complex, 10901 Baldwin Road; Baldwin, Illinois

Development Criteria
☒ 3 to 5 Casing Volumes of Water Removal
☒ Stabilization of Indicator Parameters
☐ Other _____

Methods of Development
Pump	Bailer
☐ Centrifugal	☐ Bottom Valve
☒ Submersible	☐ Double Check Valve
☐ Peristaltic	☐ Stainless-steel Kemmerer

☒ Whale ☐ Grundfos ☐ Bladder ☐ _____

Water Volume Calculation (2"=0.1632, 4"=0.6528)
Initial Depth of Well (feet) 23.38' mp/TOC
Initial Depth to Water (feet) 19.10' mp
Height of Water Column in Well (feet) 3.98
Diameter (inches): Well 2" Gravel Pack _____

Item	Water Volume in Well		Gallons to be Removed
	Cubic Feet	Gallons	
Well Casing		0.7	2.1
Gravel Pack			
Drilling Fluids			
Total		3X w/=	2.1

Instruments
	Serial No. (If applicable)
☒ Temperature Meter	YSI63
☒ pH Meter	YSI63
☒ Conductivity Meter	YSI63
☐ DO Meter	
☐ ORP Meter	

Water Disposal
Discharged to ground.

Water Removal Data

Date	Time	Development Method: Pump	Development Method: Bailer	Removal Rate (gal/min) or (Liter/min)	Intake Depth (feet)	Ending Water Depth (feet)	Water Volume Removed (gallons): Increment	Water Volume Removed (gallons): Cumulative	Product Volume Removed (gallons): Increment	Product Volume Removed (gallons): Cumulative	Temperature (°C)	pH	Conductivity (mS/cm) SC	Visual Clarity	Comments
9-15-10	0906	X			23		—	—			—	—	—	Lt. brown, cldy	Start pump
	0909	X					2.5	—			15.1	7.12	787	Lt br., turbid	Pump dry
	0921	X		0.06			0.75	—			15.3	7.12	786	Lt br., cldy	Cycle pump
	0943	X		0.05			0.75	4.0			15.9	7.24	787	SAA	"
↓	0950	—		—	↓	21.15'	—	—			—	—	—	—	
9-22-10	0845		X				0.5				15.2	7.10	782	Clear	SWL = 20.62'
"	0850		X	0.20		21.45'	1.5	6.0			14.6	7.09	766	Clear	Completed development

Circle the date and time that the development criteria are met.

Comments Final well depth = 23.38' mp/TOC = 20.58' ; Sticky ≈ 2.86' slow recovery/slow recharge ≈ 0.2 gpm

Developer's Signature(s) _____ Date 9/15/10 Reviewer SJC Date 10/4/10

9/22/10

Form A0101 Rev. 10/6/94

Amy/Brad/S.C.

	GPM	FIN	Discharge
MS	6	9	1 c 6 TD (sec)

☐ Development
☐ Purging

WELL DEVELOPMENT AND PURGING DATA

WELL NUMBER 155

Project Name: Groundwater Investigation – BEC Ash Pond System
Project Number: (Kelron) 2010.100 Cost Code: _____
Client Company: Dynegy, Inc.
Project Manager: Stuart Cravens (Kelron Environmental)
Site Address: Baldwin Energy Complex, 10901 Baldwin Road; Baldwin, Illinois

Development Criteria
☑ 3 to 5 Casing Volumes of Water Removal
☐ Stabilization of Indicator Parameters
☐ Other _____

Methods of Development
Pump
☐ Centrifugal
☐ Submersible
☐ Peristaltic

Bailer
☐ Bottom Valve
☐ Double Check Valve
☐ Stainless-steel Kemmerer

☐ Whale ☐ Grundfos ☑ Bladder ☐ _____

Water Volume Calculation (2"=0.1632, 4"=0.6528)
Initial Depth of Well (feet) 23.38
Initial Depth to Water (feet) 20.70'
Height of Water Column in Well (feet) 2.68
Diameter (inches): Well 2" Gravel Pack _____

Item	Water Volume in Well: Cubic Feet	Water Volume in Well: Gallons	Gallons to be Removed
Well Casing		0.44	1.31
Gravel Pack		Liters	3.0
Drilling Fluids			
Total			

Instruments
Serial No. (if applicable)
☑ Temperature Meter Quanta-G
☐ pH Meter
☑ Conductivity Meter
☐ DO Meter
☐ ORP Meter

Water Disposal
Discharged to ground.

Water Removal Data

Date	Time	Development Method: Pump	Development Method: Bailer	Removal Rate (gal/min) or (Liter/min)	Intake Depth (feet)	Ending Water Depth (feet)	Water Volume Removed [redacted] liters: Increment	Water Volume Removed [redacted] liters: Cumulative	Product Volume Removed (gallons): Increment	Product Volume Removed (gallons): Cumulative	Temperature (°C)	pH	Conductivity (mS/cm)	Visual Clarity: DO mg/L	Visual Clarity: ORP	Comments: Pump ID	Comments: Clarity
11/4/10		X			22	20.48	1	1			14.05	7.32	0.605	3.43	-50	145	Clear
	1522			1522		Below Top of Pump		2			14.04	7.29	0.594	3.29	-31	"	
	1530			.125		4		3			14.05	7.28	0.594	2.84	-19	"	
								4			14.07	7.28	0.594	2.03	-14	"	
								5			14.28	7.27	0.594	1.93	-6	"	

Circle the date and time that the development criteria are met.

Comments MS9 start ; 1405 complete development

Developer's Signature(s) [signature] Date 11/4/10 Reviewer _____ Date _____

Form A0101 Rev. 10/6/94

☒ Development
☐ Purging

WELL DEVELOPMENT AND PURGING DATA

WELL NUMBER 252

Project Name: Groundwater Investigation – BEC Ash Pond System
Project Number: (Kelron) 2010.100 Cost Code: _____
Client Company: Dynegy, Inc.
Project Manager: Stuart Cravens (Kelron Environmental)
Site Address: Baldwin Energy Complex, 10901 Baldwin Road; Baldwin, Illinois

Development Criteria
☒ 3 to 5 Casing Volumes of Water Removal
☒ Stabilization of Indicator Parameters
☐ Other _____

Methods of Development
Pump	Bailer
☐ Centrifugal	☐ Bottom Valve
☒ Submersible	☐ Double Check Valve
☐ Peristaltic	☐ Stainless-steel Kemmerer

☒ Whale ☐ Grundfos ☐ Bladder ☐ _____

Water Volume Calculation (2"=0.1632, 4"=0.6528)
Initial Depth of Well (feet) 52.33' mp/TOC
Initial Depth to Water (feet) 3.25' mp
Height of Water Column in Well (feet) 49.08
Diameter (inches): Well 2" Gravel Pack ____

Item	Water Volume in Well: Cubic Feet	Water Volume in Well: Gallons	Gallons to be Removed
Well Casing		8.3	25
Gravel Pack			
Drilling Fluids			
Total		3x wl =	25

Instruments
	Serial No. (If applicable)
☒ Temperature Meter	YSI 63
☒ pH Meter	YSI 63
☒ Conductivity Meter	YSI 63
☐ DO Meter	
☐ ORP Meter	

Water Disposal
Discharged to ground.

Water Removal Data

Date	Time	Development Method: Pump	Development Method: Bailer	Removal Rate (gal/min) or (Liter/min)	Intake Depth (feet)	Ending Water Depth (feet)	Water Volume Removed (gallons): Increment	Water Volume Removed (gallons): Cumulative	Product Volume Removed (gallons): Increment	Product Volume Removed (gallons): Cumulative	Temperature (°C)	pH	Conductivity (mS/cm) SC	Visual Clarity	Comments
9/24/10	1245	X			45	29.7	5				17.8	8.55	718	Clear	Start 1240
	1250	X				41.00	2.5				18.8	8.11	755	Lt. brown/turbid	
	1320	X				48.80	2.0	9.5			17.2	8.65	825	Lt. br.	
	1325	X				48.70	0.15				18.3	8.26	—	Med br/turbid	
9/30/10						0.25'	(static) water level								

Circle the date and time that the development criteria are met.

Comments sticky = 2.80' / Final Well Depth = 52.34' mp/TOC; = 49.54' bgs

Developer's Signature(s) _____ Date 9/30/10 Reviewer _____ Date _____

☑ Development
☐ Purging

16.43 - 0.4 = 16.03 × .1632 = 2.62 × 38
= 9.94 liters
= very slow water refill/station.

WELL DEVELOPMENT AND PURGING DATA

WELL NUMBER 252

Project Name: Groundwater Investigation – BEC Ash Pond System
Project Number: (Kelron) 2010.100 Cost Code:
Client Company: Dynegy, Inc.
Project Manager: Stuart Cravens (Kelron Environmental)
Site Address: Baldwin Energy Complex, 10901 Baldwin Road; Baldwin, Illinois

Development Criteria
☑ 3 to 5 Casing Volumes of Water Removal
☐ Stabilization of Indicator Parameters
☐ Other

Water Volume Calculation (2"=0.1632, 4"=0.6528)
Initial Depth of Well (feet) 52.34
Initial Depth to Water (feet) 0.40
Height of Water Column in Well (feet) 51.94
Diameter (inches): Well 2" Gravel Pack

Item	Water Volume in Well		Gallons to be Removed
	Cubic Feet	Gallons	
Well Casing		8.47	25.43
Gravel Pack		Liters =	96.63
Drilling Fluids			
Total			

Instruments
Serial No. (If applicable)
☑ Temperature Meter Quanta-G
☑ pH Meter
☑ Conductivity Meter
☑ DO Meter
☑ ORP Meter

Methods of Development
Pump
☐ Centrifugal
☐ Submersible
☑ Peristaltic
Bailer
☐ Bottom Valve
☐ Double Check Valve
☐ Stainless-steel Kemmerer
☐ Whale ☐ Grundfos ☑ Bladder ☐ _____

Water Disposal
Discharged to ground.

Water Removal Data

Date	Time	Development Method: Pump	Development Method: Bailer	Removal Rate (gpm/min) or (Liter/min)	Intake Depth (feet)	Ending Water Depth (feet)	Water Volume Removed (Liters) Increment	Water Volume Removed (Liters) Cumulative	Product Volume Removed (gallons) Increment	Product Volume Removed (gallons) Cumulative	Temperature (°C)	pH	Conductivity (mS/cm)	Visual Clarity DO	Visual Clarity ORP	Comments
11/8/10	1147	X		.21	52	16.43	11	11	—	—	14.82	6.9	1.306	0.89	200	Slight turbidity
	1343					32.05	13	24			14.58	6.84	1.82	0.26	127	
							12	36								
								48								
								60								
								72								
								84								
								96								

Circle the date and time that the development criteria are met.

Comments 1050 start development (Removed 28 Liters total)

Developer's Signature(s) Brent Wilder Date 11/8/10 Reviewer _____ Date _____

☒ Development
☐ Purging

WELL DEVELOPMENT AND PURGING DATA

WELL NUMBER MW253

Project Name: Groundwater Investigation – BEC Ash Pond System
Project Number: (Kelron) 2010.100 Cost Code: _____
Client Company: Dynegy, Inc.
Project Manager: Stuart Cravens (Kelron Environmental)
Site Address: Baldwin Energy Complex, 10901 Baldwin Road; Baldwin, Illinois

Development Criteria
☒ 3 to 5 Casing Volumes of Water Removal
☒ Stabilization of Indicator Parameters
☐ Other _____

Methods of Development
Pump: ☐ Centrifugal ☒ Submersible ☐ Peristaltic
Bailer: ☐ Bottom Valve ☐ Double Check Valve ☐ Stainless-steel Kemmerer
☒ Whale ☐ Grundfos ☐ Bladder ☐ _____

Water Volume Calculation (2"=0.1632, 4"=0.6528)
Initial Depth of Well (feet) 38.14' mp/TOC
Initial Depth to Water (feet) 29.64' mp
Height of Water Column in Well (feet) 8.51'
Diameter (inches): Well 2" Gravel Pack _____

Item	Water Volume in Well: Cubic Feet	Water Volume in Well: Gallons	Gallons to be Removed
Well Casing		1.45	4.34 gal
Gravel Pack			
Drilling Fluids			
Total		3x vol =	4.34 gal

Instruments
	Serial No. (If applicable)
☒ Temperature Meter	YSI 63
☒ pH Meter	YSI 63
☒ Conductivity Meter	YSI 63
☐ DO Meter	
☐ ORP Meter	

Water Disposal
Discharged to ground.

Water Removal Data

Date	Time	Development Method: Pump	Development Method: Bailer	Removal Rate (gal/min) or (Liter/min)	Intake Depth (feet)	Ending Water Depth (feet)	Water Volume Removed (gallons): Increment	Water Volume Removed (gallons): Cumulative	Product Volume Removed (gallons): Increment	Product Volume Removed (gallons): Cumulative	Temperature (°C)	pH	Conductivity (mS/cm) SC	Visual Clarity	Comments
9/22/10	1019	X			MW38		2.0	—							
9/22	1021	X				35.58'	1.5	3.5			15.4	7.63	1,073	Lt.br., turbid	start 1015
9/22	1024	X		~0.05		36.01	0.50	4.00		s/c	16.7	7.14	1,173	Lt.br., turbid	WL@1033=35.89'
9/23/10	1718		X			37.70	1.50	5.5			15.9	7.27	1,301	Lt.br., sl. turbid	WL@1500=34.85'

Circle the date and time that the development criteria are met.

Comments 1.5"/ft=3.0'. Slow Recharge. Final well depth=38.14' mp/TOC/=35.04 bgs/

Developer's Signature(s) _____ Date 9/23/10 Reviewer _____ Date _____

Form A0101 Rev. 10/6/94

ID	Fill	Discharge	CPM
99 =	12	/ 3	4
97 =	13	/ 2	4
68 =	18	/ 2	3
165 =	5	/ 5	6

☑ Development
☐ Purging
- Best Rate or lower (more removal rate)

23.10 - 18.22 = 4.88 feet H_2O · 0.1632 gallons/ft = 0.79 gallons × 3.8 liters/gallon = 3.02 liters

Note: Using ID 68; removed 4 liters @ .102 L/min; recieved 1 Liter water infiltration.

WELL DEVELOPMENT AND PURGING DATA

WELL NUMBER 253

Project Name: Groundwater Investigation – BEC Ash Pond System
Project Number: (Kelron) 2010.100 Cost Code:
Client Company: Dynegy, Inc.
Project Manager: Stuart Cravens (Kelron Environmental)
Site Address: Baldwin Energy Complex, 10901 Baldwin Road; Baldwin, Illinois

Development Criteria
☑ 3 to 5 Casing Volumes of Water Removal
☐ Stabilization of Indicator Parameters
☐ Other

Methods of Development
Pump: ☐ Centrifugal ☐ Submersible ☐ Peristaltic
Bailer: ☐ Bottom Valve ☐ Double Check Valve ☐ Stainless-steel Kemmerer
☐ Whale ☐ Grundfos ☑ Bladder ☐ _____

Water Volume Calculation (2"=0.1632, 4"=0.6528)
Initial Depth of Well (feet) 38.14
Initial Depth to Water (feet) — 12.71
Height of Water Column in Well (feet) 25.43
Diameter (inches): Well 2" Gravel Pack

Item	Water Volume in Well: Cubic Feet	Water Volume in Well: Gallons	Gallons to be Removed
Well Casing		4.15 = 15.77 Liters	
Gravel Pack		× 3 = 47.3 →	48
Drilling Fluids			
Total			

Instruments
	Serial No. (If applicable)
☑ Temperature Meter	Quanta - G
☑ pH Meter	"
☑ Conductivity Meter	"
☑ DO Meter	"
☑ ORP Meter	✓

Water Disposal
Discharged to ground.

Water Removal Data

Date	Time	Development Method: Pump	Development Method: Bailer	Removal Rate (Liter/min)	Intake Depth (feet)	Ending Water Depth (feet)	Water Volume Removed (liters): Increment	Water Volume Removed (liters): Cumulative	Product Volume Removed (gallons): Increment	Product Volume Removed (gallons): Cumulative	Temperature (°C)	pH	Conductivity (mS/cm)	Visual Clarity: DO mg/L / ORP (mv)	Comments: Pump Setting	Comments: Clarity
11/3/10	1011	X		.15	35.5	15.99	2		—	—	14.31	6.86	1.85	5.53 / 168	ID = 99	Clear
	1023	↓		.16		18.22	4				14.39	6.98	1.81	7.18 / 161	97	very Clear
	1102			.102		23.10	8				14.52	6.99	1.76	6.72 / 149	ID = 68	pH = 7.05
	1116			.29		28.33	12				14.30	7.11	1.64	6.59 / 141	ID = 165	very Clear
	1125			"		32.97	16				14.35	7.15	1.58	6.01 / 137	"	"
	1132			"		34.15	20				14.27	7.11	1.75	5.75 / 136	"	"
	1141			"		35.25	24				14.12	7.01	1.86	3.48 / 138	"	"
	1150	✓				Below	28				14.07	6.98	1.89	0.79 / 121	"	"

Best sampling Rate (or less) →

Circle the date and time that the development criteria are met. Top of Pump

Comments 0958 start; 1155 below pump @ -30 Liters (Screen)

Developer's Signature(s) Brent Wilder Date 11/3/10 Reviewer _____ Date _____

Form A0101 Rev. 10/6/94

1/2

☒ Development
☐ Purging

WELL DEVELOPMENT AND PURGING DATA

WELL NUMBER 350

Project Name: Groundwater Investigation – BEC Ash Pond System
Project Number: (Kelron) 2010.100 Cost Code: _____
Client Company: Dynegy, Inc.
Project Manager: Stuart Cravens (Kelron Environmental)
Site Address: Baldwin Energy Complex, 10901 Baldwin Road; Baldwin, Illinois

Development Criteria
☒ 3 to 5 Casing Volumes of Water Removal
☒ Stabilization of Indicator Parameters
☐ Other _____

Methods of Development
Pump: ☐ Centrifugal ☒ Submersible ☐ Peristaltic
Bailer: ☒ Bottom Valve ☐ Double Check Valve ☐ Stainless-steel Kemmerer
☒ Whale ☐ Grundfos ☐ Bladder ☐ _____

Water Volume Calculation (2"=0.1632, 4"=0.6528)
Initial Depth of Well (feet) 49.40 mp/TOC
Initial Depth to Water (feet) 15.00 mp/TOC
Height of Water Column in Well (feet) 34.4
Diameter (inches): Well 2" Gravel Pack ____

Item	Water Volume in Well: Cubic Feet	Water Volume in Well: Gallons	Gallons to be Removed
Well Casing		5.8	17.5
Gravel Pack			
Drilling Fluids			
Total			17.5

Instruments
Serial No. (If applicable)
☒ Temperature Meter 1/5563
☒ pH Meter 1/5563
☒ Conductivity Meter 1/5563
☐ DO Meter _____
☐ ORP Meter _____

Water Disposal
Discharged to ground.

Water Removal Data

Date	Time	Development Method: Pump	Development Method: Bailer	Removal Rate (gal/min) or (Liter/min)	Intake Depth (feet)	Ending Water Depth (feet)	Water Volume Removed (gallons): Increment	Water Volume Removed (gallons): Cumulative	Product Volume Removed (gallons): Increment	Product Volume Removed (gallons): Cumulative	Temperature (°C)	pH	Conductivity (mS/cm) SC	Visual Clarity	Comments
9-10-10	0816	X			49.4	36.90	4.0				—	—	—	Cldy	Solid bottom
↓	0855		X		—	48.42	3.5	7.5			—	—	—	Cldy	very slow recharge
	0944		X		—	47.39	—				—	—	—	—	Recovery 44 min.
9-14-10	1005	~	~		—	25.18					~	~	~	—	Static wl
↓	1042	X			49.4	—	5.0				17.4	[illegible]	1,657	Cldy	—
↓	1045	X				46.30	1.0				15.6	12.03	1,410	Cldy	—
9-15-10	1025	X			49		3.0	16.5			16.3	11.79	1,154	Clear	Static wl = 32.0'
9-17-10	0910	X			49	43.72	3.0	19.5			14.9	11.36	1,041	Clear	Static wl = 27.74'

Circle the date and time that the development criteria are met.

Comments Final well Depth = 49.40' mp/TOC / = 46.62' LS/Static up = 2.80'

Developer's Signature(s) _____ Date 9/17/10 Reviewer _____ Date _____

48.1'

☒ Development
☐ Purging

WELL DEVELOPMENT AND PURGING DATA

WELL NUMBER 350

Project Name: Groundwater Investigation – BEC Ash Pond System
Project Number: (Kelron) 2010.100 Cost Code: _____
Client Company: Dynegy, Inc.
Project Manager: Stuart Cravens (Kelron Environmental)
Site Address: Baldwin Energy Complex, 10901 Baldwin Road; Baldwin, Illinois

Development Criteria
☒ 3 to 5 Casing Volumes of Water Removal
☒ Stabilization of Indicator Parameters
☐ Other _____

Methods of Development
Pump: ☐ Centrifugal ☒ Submersible ☐ Peristaltic
Bailer: ☒ Bottom Valve ☐ Double Check Valve ☐ Stainless-steel Kemmerer
☒ Whale ☐ Grundfos ☐ Bladder ☐ _____

Water Volume Calculation (2"=0.1632, 4"=0.6528)
Initial Depth of Well (feet) 49.42 mp/TOC
Initial Depth to Water (feet) _____
Height of Water Column in Well (feet) _____
Diameter (inches): Well 2" Gravel Pack _____

Item	Water Volume in Well: Cubic Feet	Water Volume in Well: Gallons	Gallons to be Removed
Well Casing			
Gravel Pack			
Drilling Fluids			
Total			

Instruments
	Serial No. (If applicable)
☒ Temperature Meter	YSI 63
☒ pH Meter	YSI 63
☒ Conductivity Meter	YSI 63
☐ DO Meter	
☐ ORP Meter	

Water Disposal
Discharged to ground.

Water Removal Data

Date	Time	Development Method: Pump	Development Method: Bailer	Removal Rate (gal/min) or (Liter/min)	Intake Depth (feet)	Ending Water Depth (feet)	Water Volume Removed (gallons): Increment	Water Volume Removed (gallons): Cumulative	Product Volume Removed (gallons): Increment	Product Volume Removed (gallons): Cumulative	Temperature (°C)	pH	Conductivity (mS/cm) SC	Visual Clarity	Comments
9-17-10	0930		X		~49'	48.57	1.5	21			—	—	—	Clear	SWL=
9-21-10	1225	X			~49'	45.80	4.0	25			15.5	11.65	1,125	Clear	SWL = 25.37'
9-22-10	0805	X			~49'	44.62	1.75	26.75			15.5	11.08	718	Clear	Start WL = 34.11'
9-23-10	1625	X			~49'	46.28	3.25	30			15.4	11.08	691	Clear	Start WL = 29.85'

Circle the date and time that the development criteria are met.

Comments Completed well development. Slow recharge/low Q.

Developer's Signature(s) _____ Date 9/23/10 Reviewer _____ Date _____

note: 24.76 - 23.22 = 1.54 ft × 0.1632 gallons/ft = .25 × 3.8 liters/gallon = 0.955 L
26.35 - 24.76 = 1.59 × 0.1632 = .259 × 3.8 = 0.986

☑ Development
☐ Purging

WELL DEVELOPMENT AND PURGING DATA

WELL NUMBER 350

Project Name: Groundwater Investigation – BEC Ash Pond System
Project Number: (Kelron) 2010.100 Cost Code: _____
Client Company: Dynegy, Inc.
Project Manager: Stuart Cravens (Kelron Environmental)
Site Address: Baldwin Energy Complex, 10901 Baldwin Road; Baldwin, Illinois

Development Criteria
☐ 3 to 5 Casing Volumes of Water Removal
☑ Stabilization of Indicator Parameters
☑ Other _____

Methods of Development
Pump: ☐ Centrifugal ☐ Submersible ☐ Peristaltic
Bailer: ☐ Bottom Valve ☐ Double Check Valve ☐ Stainless-steel Kemmerer
☐ Whale ☐ Grundfos ☑ Bladder ☐ _____

Water Volume Calculation (2"=0.1632 4"=0.6528)
Initial Depth of Well (feet) 49.42'
Initial Depth to Water (feet) 22.52'
Height of Water Column in Well (feet) 26.90
Diameter (inches): Well 2" Gravel Pack _____

Item	Water Volume in Well: Cubic Feet	Water Volume in Well: Gallons	Gallons to be Removed
Well Casing		4.39	4.39
Gravel Pack			
Drilling Fluids			
Total			

Instruments
	Serial No. (If applicable)
☑ Temperature Meter	Quanta-G
☑ pH Meter	"
☑ Conductivity Meter	"
☑ DO Meter	"
☑ ORP Meter	"

Water Disposal
Discharged to ground.

Water Removal Data

Date	Time	Development Method: Pump	Development Method: Bailer	Removal Rate (gal/min) or (Liter/min)	Intake Depth (feet)	Ending Water Depth (feet)	Water Volume Removed (gallons) (Liters): Increment	Water Volume Removed (gallons) (Liters): Cumulative	Product Volume Removed (gallons): Increment	Product Volume Removed (gallons): Cumulative	Temperature (°C)	pH	Conductivity (mS/cm)	Visual Clarity DO/ORP	Comments
11/2/10	1139	X		0.07	45	23.22	1		—	—	15.01	12.08	1.71	5.18 / -16	(VERY CLEAR)
	1149	↓		0.067		24.76	2				14.95	12.06	0.770	5.07 / -23	14 Kill 1 Discharge @ 4 GPM
	1204			"		26.35	3				15.06	12.06	1.71	4.75 / -31	10 B / 1.2 @ 5 GPM
	1230	↓				27.64	4				13.81	12.05	1.460	4.7 / -42	ID 95 (very clear water)
	1238	X				34.20	8				13.73	12.07	0.450	4.16 / -42	5/5 @ 6 GPM ID = 165
	1243	X				40.10	12				13.67	12.06	1.63	4.61 / -45	" "
	1250				Below Pump		16				13.77	12.05	1.63	4.29 / -45	
							20								

ID = 95

Circle the date and time that the development criteria are met.

Comments 1119 start; finish Purged well dry @ 8 Liters

Developer's Signature(s) Brent Welder Date 11/2/10 Reviewer _____ Date _____

Form A0101 Rev 10/6/94

☒ Development
☐ Purging

WELL DEVELOPMENT AND PURGING DATA
WELL NUMBER 352

Project Name: Groundwater Investigation – BEC Ash Pond System
Project Number: (Kelron) 2010.100 Cost Code: _____
Client Company: Dynegy, Inc.
Project Manager: Stuart Cravens (Kelron Environmental)
Site Address: Baldwin Energy Complex, 10901 Baldwin Road; Baldwin, Illinois

Development Criteria
☒ 3 to 5 Casing Volumes of Water Removal or
☒ Stabilization of Indicator Parameters
☐ Other _____

Methods of Development
Pump: ☐ Centrifugal ☒ Submersible ☐ Peristaltic
Bailer: ☒ Bottom Valve ☐ Double Check Valve ☐ Stainless-steel Kemmerer
☒ Whale ☐ Grundfos ☐ Bladder ☐ _____

Water Volume Calculation (2"=0.1632, 4"=0.6528)
Initial Depth of Well (feet) 75.72' mp/TOC
Initial Depth to Water (feet) 3.01' mp/TOC
Height of Water Column in Well (feet) 73.71'
Diameter (inches): Well 2" Gravel Pack _____

Item	Water Volume in Well: Cubic Feet	Water Volume in Well: Gallons	Gallons to be Removed
Well Casing		12.5	
Gravel Pack			
Drilling Fluids			
Total			

Instruments
	Serial No. (If applicable)
☒ Temperature Meter	YSI 63
☒ pH Meter	YSI 63
☒ Conductivity Meter	YSI 63
☐ DO Meter	
☐ ORP Meter	

Water Disposal
Discharged to ground.

Water Removal Data

Date	Time	Development Method: Pump	Development Method: Bailer	Removal Rate (gal/min) or (Liter/min)	Intake Depth (feet)	Ending Water Depth (feet)	Water Volume Removed (gallons): Increment	Water Volume Removed (gallons): Cumulative	Product Volume Removed (gallons): Increment	Product Volume Removed (gallons): Cumulative	Temperature (°C)	pH	Conductivity (mS/cm) SC	Visual Clarity	Comments
9-21-10	1448	X			74	66.01	10.5	10.5			21.5	7.80	826	clear	start 1425
9-22-10	0927	—				64.72	—	—			—	—	—	—	no pumping
9-23-10	1605	—				64.53	—	—			—	—	—	—	no pumping
9-24-10	1220	—				63.28	—	—			—	—	—	clear	no pumping
9-30-10						55.37	(static water level)								

Circle the date and time that the development criteria are met.

Comments _____

Developer's Signature(s) _____ Date 9/30/10 Reviewer _____ Date _____

117 = 10.04 1.6 @ 5 8.0

165 = 5 5 @ 6 30.0

☒ Development
☐ Purging

31.9 - 23.85 = 8.05 • .1632 = 1.31 x 3.8 = 4.99 @ 0.1 L/min; experienced significant drawdown

WELL DEVELOPMENT AND PURGING DATA

WELL NUMBER 352

Project Name: Groundwater Investigation – BEC Ash Pond System

Project Number: (Kelron) 2010.100 Cost Code: _____

Client Company: Dynegy, Inc.

Project Manager: Stuart Cravens (Kelron Environmental)

Site Address: Baldwin Energy Complex, 10901 Baldwin Road; Baldwin, Illinois

Development Criteria

☑ 3 to 5 Casing Volumes of Water Removal
☐ Stabilization of Indicator Parameters
☐ Other _____

Water Volume Calculation (2"=0.1632, 4"=0.6528)

Initial Depth of Well (feet) 75.72
Initial Depth to Water (feet) 23.85
Height of Water Column in Well (feet) 51.87
Diameter (inches): Well 2" Gravel Pack ____

Item	Water Volume in Well: Cubic Feet	Water Volume in Well: Gallons	Gallons to be Removed
Well Casing		8.46	25.39
Gravel Pack		Liters =	96.5
Drilling Fluids			
Total			

Instruments

Serial No. (If applicable)

☑ Temperature Meter Quanta - C
☑ pH Meter
☑ Conductivity Meter
☑ DO Meter
☐ ORP Meter

Methods of Development

Pump	Bailer
☐ Centrifugal	☐ Bottom Valve
☐ Submersible	☐ Double Check Valve
☐ Peristaltic	☐ Stainless-steel Kemmerer

☐ Whale ☐ Grundfos ☑ Bladder ☐ _____

Water Disposal

Discharged to ground.

Water Removal Data

Date	Time	Development Method: Pump	Development Method: Bailer	Removal Rate (Liter/min)	Intake Depth (feet)	Ending Water Depth (feet)	Water Volume Removed (Liters): Increment	Water Volume Removed (Liters): Cumulative	Product Volume Removed (gallons): Increment	Product Volume Removed (gallons): Cumulative	Temperature (°C)	pH	Conductivity (mS/cm)	Visual Clarity: DO mg/L	Visual Clarity: ORP	Comments: Pump ID	Comments: Clarity
11/4/10	1114	X		0.1	73.5	31.9	4	4	—	—	12.89	10.83	0.522	3.32	77	117	Very Clear
	1134			0.5		50.90	10	14	—	—	13.56	11.81	1.118	1.92	25	165	"
	1142			"		60.3	6	20			13.51	11.94	1.054	3.05	11	"	"
	1147			"		66.83	4	24			13.31	12.01	0.927	4.49	7	"	"
11/8/10	1440							28			14.3	11.89	1.65	3.64	-64	"	

Circle the date and time that the development criteria are met.

Comments 1035 start; Went below pump screen @ ~26 liters

Developer's Signature(s) Bryan Wilder Date 11/9/10 Reviewer _____ Date _____

Form A0101 Rev. 10/6/94

☒ Development
☐ Purging

WELL DEVELOPMENT AND PURGING DATA

WELL NUMBER 355

Project Name: Groundwater Investigation – BEC Ash Pond System
Project Number: (Kelron) 2010.100 Cost Code: _____
Client Company: Dynegy, Inc.
Project Manager: Stuart Cravens (Kelron Environmental)
Site Address: Baldwin Energy Complex, 10901 Baldwin Road; Baldwin, Illinois

Development Criteria
☒ 3 to 5 Casing Volumes of Water Removal
☒ Stabilization of Indicator Parameters
☐ Other _____

Methods of Development
Pump: ☐ Centrifugal ☒ Submersible ☐ Peristaltic
Bailer: ☒ Bottom Valve ☐ Double Check Valve ☐ Stainless-steel Kemmerer
☒ Whale ☐ Grundfos ☐ Bladder ☐ _____

Water Volume Calculation (2"=0.1632, 4"=0.6528)
Initial Depth of Well (feet) 35.43' MP
Initial Depth to Water (feet) 22.91' mp/TOC
Height of Water Column in Well (feet) 12.52'
Diameter (inches): Well 2" Gravel Pack _____

Item	Water Volume in Well: Cubic Feet	Water Volume in Well: Gallons	Gallons to be Removed
Well Casing		2.13	6.4
Gravel Pack			
Drilling Fluids			
Total		3x = 6.4	

Instruments
	Serial No. (If applicable)
☒ Temperature Meter	YSI 63
☒ pH Meter	YSI 63
☒ Conductivity Meter	YSI 63
☐ DO Meter	
☐ ORP Meter	

Water Disposal
Discharged to ground.

Water Removal Data

Date	Time	Development Method: Pump	Development Method: Bailer	Removal Rate (gal/min) or (Liter/min)	Intake Depth (feet)	Ending Water Depth (feet)	Water Volume Removed (gallons): Increment	Water Volume Removed (gallons): Cumulative	Product Volume Removed (gallons): Increment	Product Volume Removed (gallons): Cumulative	Temperature (°C)	pH	Conductivity (mS/cm) SC	Visual Clarity	Comments
9-17-10	0815	X			~35.4'	32.80'	2.0				—	—	—	H.gray/clay	Pumped Dry
9-17-10	0835		X			34.85'	1.0	3.0			—	—	—	SAA	
9/21/10	1140	X			~35.4'						18.1	7.11	832	Clear	SWL = 23.05'
11	1143	X				31.68'	2.0	5.0			15.6	7.16	678	Clear	
11	1148		X				1.0				15.0	7.08	925	Clear	
11	1159		X			34.10'	2.0	8.0			14.6	7.31	882	Clear	
9/22/10	0857	X				31.71'	2.0				14.3	7.21	846	Clear	SWL = 23.01' (0853)
"		X				32.15'	1.0	11.0			15.3	7.18	905	SAA	

Circle the date and time that the development criteria are met.

Comments Very low recharge/recovery. Final well Depth = ~~34.10'~~ 35.41' mp/TOC = 32.59' bgs ~~12.80~~ 12.52' Completed development

Developer's Signature(s) _____ Date 9/23/10 Reviewer _____ Date _____

Setting	P.M	Discharge	CPM	TD (sec)/minute
116	10.6	1.4	5	7.0
119	10	2	5	10
129	8	4	5	20
165	6	5	5	30

☐ Purging

→ 116 = OPTIMAL 10.2 & 1.8 = 9 sec TD

WELL DEVELOPMENT AND PURGING DATA

WELL NUMBER 355

Project Name: Groundwater Investigation – BEC Ash Pond System

Project Number: (Kelron) 2010.100 Cost Code: _____

Client Company: Dynegy, Inc.

Project Manager: Stuart Cravens (Kelron Environmental)

Site Address: Baldwin Energy Complex, 10901 Baldwin Road; Baldwin, Illinois

Development Criteria

- ☑ 5 to 5 Casing Volumes of Water Removal
- ☐ Stabilization of Indicator Parameters
- ☐ Other _____

Methods of Development

Pump	Bailer
☐ Centrifugal	☐ Bottom Valve
☐ Submersible	☐ Double Check Valve
☐ Peristaltic	☐ Stainless-steel Kemmerer

☐ Whale ☐ Grundfos ☑ Bladder ☐ _____

Water Volume Calculation (2"=0.1632, 4"=0.6528)

Initial Depth of Well (feet) 35.41

Initial Depth to Water (feet) 23.90

Height of Water Column in Well (feet) 11.51

Diameter (inches): Well 2" Gravel Pack _____

Item	Water Volume in Well		Gallons to be Removed
	Cubic Feet	Gallons	
Well Casing		1.87	5.64
Gravel Pack		Liters = 21.41	
Drilling Fluids			
Total			

Instruments

Serial No. (if applicable)

- ☑ Temperature Meter — Quanta-G
- ☑ pH Meter
- ☑ Conductivity Meter
- ☑ DO Meter
- ☑ ORP Meter

Water Disposal

Discharged to ground.

Water Removal Data

Date	Time	Development Method: Pump	Development Method: Bailer	Removal Rate (gal/min) or (Liter/min)	Intake Depth (feet)	Ending Water Depth (feet)	Water Volume Removed (gallons) Liters: Increment	Water Volume Removed: Cumulative	Product Volume Removed (gallons): Increment	Product Volume Removed: Cumulative	Temperature (°C)	pH	Conductivity (mS/cm)	Visual Clarity: DO mg/L	Visual Clarity: ORP	Comments: Pump Setting	Comments: Clarity
11/4/10	1338	X		0.18	34'	24.90	2	2	—	—	13.73	7.89	0.678	0.60	-130	116	Gray & Turbid
	1352					24.67		4			13.92	7.57	0.979	0.55	-125	"	" Odor
	1402			0.20		24.90		6			13.84	7.38	0.682	0.19	-113	119	"
	1407			0.4		26.10		8			13.73	7.36	0.740	0.15	-112	129	"
	1426					27.23		12			13.74	7.29	0.740	0.13	-107	165	"
	1434					28.60		16			13.73	7.28	0.719	0.12	-108	"	Clearer
	1440					31.15		20			13.73	7.29	0.718	0.55	-109	"	"
	1443					Below Top of Pump		22			13.72	7.27	0.708	0.58	-105		

Compressor shutdown for 10 minutes

Circle the date and time that the development criteria are met.

Comments 1327 Start ; 1443 Completed development

Developer's Signature(s) Brad Wilder Date 11/4/10 Reviewer _____ Date _____

☑ Development
☐ Purging

WELL DEVELOPMENT AND PURGING DATA

WELL NUMBER OW-156

Project Name: Groundwater Investigation – BEC Ash Pond System
Project Number: (Kelron) 2010.100 Cost Code: _____
Client Company: Dynegy, Inc.
Project Manager: Stuart Cravens (Kelron Environmental)
Site Address: Baldwin Energy Complex, 10901 Baldwin Road; Baldwin, Illinois

Development Criteria
☒ 3 to 5 Casing Volumes of Water Removal
☒ Stabilization of Indicator Parameters
☐ Other _____

Methods of Development
Pump	Bailer
☐ Centrifugal	☐ Bottom Valve
☒ Submersible	☐ Double Check Valve
☐ Peristaltic	☐ Stainless-steel Kemmerer

☒ Whale ☐ Grundfos ☐ Bladder ☐ _____

Water Volume Calculation (2"=0.1632, 4"=0.6528)
Initial Depth of Well (feet) 20.46' mp/TVC
Initial Depth to Water (feet) 7.03' mp/TVC
Height of Water Column in Well (feet) / 13.43
Diameter (inches): Well 2" Gravel Pack____

Item	Water Volume in Well		Gallons to be Removed
	Cubic Feet	Gallons	
Well Casing		2.3	6.8
Gravel Pack			
Drilling Fluids			
Total		3 vol =	6.8

Instruments
	Serial No. (If applicable)
☑ Temperature Meter	YSI-63
☒ pH Meter	YSI-63
☑ Conductivity Meter	YSI-63
☐ DO Meter	
☐ ORP Meter	

Water Disposal
Discharged to ground.

Water Removal Data

Date	Time	Development Method: Pump	Development Method: Bailer	Removal Rate (Gal/min) or (Liter/min)	Intake Depth (feet)	Ending Water Depth (feet)	Water Volume Removed (gallons): Increment	Water Volume Removed (gallons): Cumulative	Product Volume Removed (gallons): Increment	Product Volume Removed (gallons): Cumulative	Temperature (°C)	pH	Conductivity (mS/cm) SC	Visual Clarity	Comments
9-14-10	1125	X				—	1.0				18.7	6.98	933	Lt. brn/cldy	
	1132	X			5'	14.50	3.0				18.1	6.93	864	SAA	
	1136	X		0.25		18.5	4.0	8.0			16.5	6.93	813	SAA	Pumped dry
	1142	—			5"	14.70	—				—	—	—	—	Recovery water level
	1150	X		0.25	5'	19.08	2.0	10.0			17.1	7.00	826	SAA	Cycle 1/2 gal. increments
	1155	X		0.10	5'	[illegible]	0.5	10.5			16.9	6.97	818	Lt brn/cldy	
	1158	—				18.41									

Circle the date and time that the development criteria are met.

Comments Final well Depth = 20.45' TVC / = 17.70' bgs / sticky = 2.75' Slow but sustained recovery ~0.5 gal/each.

Developer's Signature(s) _____ Date 9/14/10 Reviewer _____ Date _____

☒ Development
☐ Purging

WELL DEVELOPMENT AND PURGING DATA

WELL NUMBER OW-15

Project Name: Groundwater Investigation – BEC Ash Pond System
Project Number: (Kelron) 2010.100 Cost Code: _____
Client Company: Dynegy, Inc.
Project Manager: Stuart Cravens (Kelron Environmental)
Site Address: Baldwin Energy Complex, 10901 Baldwin Road; Baldwin, Illinois

Development Criteria
☒ 3 to 5 Casing Volumes of Water Removal
☒ Stabilization of Indicator Parameters
☐ Other _____

Methods of Development
Pump	Bailer
☐ Centrifugal	☐ Bottom Valve
☒ Submersible	☐ Double Check Valve
☐ Peristaltic	☐ Stainless-steel Kemmerer

☒ Whale ☐ Grundfos ☐ Bladder ☐ _____

Water Volume Calculation (2"=0.1632, 4"=0.6528)
Initial Depth of Well (feet) 20.38' mp/mk
Initial Depth to Water (feet) 4.04' mp
Height of Water Column in Well (feet) 16.34
Diameter (inches): Well 2" Gravel Pack ____

Item	Water Volume in Well: Cubic Feet	Water Volume in Well: Gallons	Gallons to be Removed
Well Casing		2.8	8.3
Gravel Pack			
Drilling Fluids			
Total		3x vol = 8.3	

Instruments
	Serial No. (If applicable)
☒ Temperature Meter	YSI-63
☒ pH Meter	YSI-63
☒ Conductivity Meter	YSI-63
☐ DO Meter	
☐ ORP Meter	

Water Disposal
Discharged to ground.

Water Removal Data

Date	Time	Development Method: Pump	Development Method: Bailer	Removal Rate (gal/min) or (Liter/min)	Intake Depth (feet)	Ending Water Depth (feet)	Water Volume Removed (gallons): Increment	Water Volume Removed (gallons): Cumulative	Product Volume Removed (gallons): Increment	Product Volume Removed (gallons): Cumulative	Temperature (°C)	pH	Conductivity (mS/cm) SC	Visual Clarity	Comments
9-14-10	1224	X			20.3	~~5.00~~	5.0				19.6	6.35	2,665	Mk.br, v.turbid	start 1220
	1232	X		0.63	"	14.50	5.0	10			18.8	6.47	2,635	L.brn, cldy	w/fine sand, Pumping level
	1240	X		0.63	"	17.0	5.0	15			17.5	6.86	2,517	Med br, turbid	Pumping level
	1246	X		0.33	"	—	2.0	17			17.0	6.75	2,634	SAA	Pumped Dry, start cycling
9/14/10	1250	—			—	15.65									

Circle the date and time that the development criteria are met.

Comments Init Depth = 20.38 mp = 17.71 bgs / Stick up = 2.67' Rapid recharge rate / High Q

Developer's Signature(s) _____ Date 9/14/10 Reviewer _____ Date _____

☒ Development
☐ Purging

WELL DEVELOPMENT AND PURGING DATA

WELL NUMBER MW-104/SR

Project Name: Groundwater Investigation – BEC Ash Pond System
Project Number: (Kelron) 2010.100 Cost Code: _____
Client Company: Dynegy, Inc.
Project Manager: Stuart Cravens (Kelron Environmental)
Site Address: Baldwin Energy Complex, 10901 Baldwin Road; Baldwin, Illinois

Development Criteria
☒ 3 to 5 Casing Volumes of Water Removal
☐ Stabilization of Indicator Parameters
☐ Other _____

Methods of Development
Pump: ☐ Centrifugal ☒ Submersible ☐ Peristaltic
Bailer: ☒ Bottom Valve ☐ Double Check Valve ☐ Stainless-steel Kemmerer
☒ Whale ☐ Grundfos ☐ Bladder ☐ _____

Water Volume Calculation (2"=0.1632, 4"=0.6528)
Initial Depth of Well (feet) 18.02 mp
Initial Depth to Water (feet) 10.40 mp
Height of Water Column in Well (feet) _____
Diameter (inches): Well 2" Gravel Pack _____

Item	Water Volume in Well: Cubic Feet	Water Volume in Well: Gallons	Gallons to be Removed
Well Casing		1.2	4-6
Gravel Pack			
Drilling Fluids			
Total			4-6

Instruments
Serial No. (If applicable)
☒ Temperature Meter YSI-63 (4A-0154)
☒ pH Meter YSI-63
☒ Conductivity Meter YSI-63
☐ DO Meter _____
☐ ORP Meter _____

Water Disposal
Discharged to ground.

Water Removal Data

Date	Time	Development Method: Pump	Development Method: Bailer	Removal Rate (Gal/min) or (Liter/min)	Intake Depth (feet)	Ending Water Depth (feet)	Water Volume Removed (gallons): Increment	Water Volume Removed (gallons): Cumulative	Product Volume Removed (gallons): Increment	Product Volume Removed (gallons): Cumulative	Temperature (°C)	pH	Conductivity (mS/cm) SC	Visual Clarity	Comments
8/1/11	0816		X	—	N/A	12.65	1.25	1.25	N/A	N/A	18.5	6.88	1,442	Lt brown	Start @ 0818
	0821		X	0.25			1.25	2.5	—	—	17.6	6.88	1,552	Clear	
	0827		X			15.95	1.5	4.0	—	—	17.9	6.93	1,470	Cldy	
	0849		X				1.25	5.25	✓	✓	16.9	6.90	1,508	Clear	Start @ 0843
	0859		X				1.25	6.5	✓	✓	17.4	6.92	1,506	Clear	
✓	0908		X		✓	15.25			✓	✓					
			X						✓	✓					

Circle the date and time that the development criteria are met.

Comments Final Total = 6.5g Final well depth = 18.07 mp (SW/2 bottom)

Developer's Signature(s) _____ Date 8/1/11 Reviewer _____ Date _____

☒ Development
☐ Purging

WELL DEVELOPMENT AND PURGING DATA

WELL NUMBER MW-104DR

Project Name: Groundwater Investigation – BEC Ash Pond System
Project Number: (Kelron) 2010.100 Cost Code: _____
Client Company: Dynegy, Inc.
Project Manager: Stuart Cravens (Kelron Environmental)
Site Address: Baldwin Energy Complex, 10901 Baldwin Road; Baldwin, Illinois

Development Criteria
☒ 3 to 5 Casing Volumes of Water Removal
☒ Stabilization of Indicator Parameters
☐ Other _____

Methods of Development
Pump: ☐ Centrifugal ☒ Submersible ☐ Peristaltic
Bailer: ☐ Bottom Valve ☐ Double Check Valve ☐ Stainless-steel Kemmerer
☒ Whale ☐ Grundfos ☐ Bladder ☐ _____

Water Volume Calculation (2"=0.1632, 4"=0.6528)
Initial Depth of Well (feet) 31.45' mp
Initial Depth to Water (feet) 10.44' mp
Height of Water Column in Well (feet) _____
Diameter (inches): Well 2" Gravel Pack _____

Item	Water Volume in Well: Cubic Feet	Water Volume in Well: Gallons	Gallons to be Removed
Well Casing		3.4	17 g.
Gravel Pack			
Drilling Fluids			
Total			17

Instruments
	Serial No. (If applicable)
☒ Temperature Meter	YSI-63 (4A-0154)
☒ pH Meter	YSI-63
☒ Conductivity Meter	YSI-63
☐ DO Meter	
☐ ORP Meter	

Water Disposal
Discharged to ground.

Water Removal Data

Date	Time	Development Method: Pump	Development Method: Bailer	Removal Rate (gal/min) or (Liter/min)	Intake Depth (feet)	Ending Water Depth (feet)	Water Volume Removed (gallons): Increment	Water Volume Removed (gallons): Cumulative	Product Volume Removed (gallons): Increment	Product Volume Removed (gallons): Cumulative	Temperature (°C)	pH	Conductivity (mS/cm) SC	Visual Clarity	Comments
8/1/11	0746	X		1 gpm	31'		10.0	10	N/A	N/A	17.4	6.91	560	med brown	Start @ 0746
	0801	X					5	15	/	/	15.7	6.99	1,136		PWL = 26.65'
	0805	X		1.25			5	20	/	/	15.5	7.08	1,135	H. brown	
	0833	X					5	25	/	/	16.5	7.21	1,130	" "	Start @ 0829
	0837	X					5	30	/	/	15.5	7.12	1,129	cldy	
	0843	X		1 gpm			5	35	/	/	15.5	7.14	1,132	cldy Clear	PWL = 24.15'
8/1/11	0906	–	–			11.20'			~0	/		7.13			
												7.11			

Circle the date and time that the development criteria are met.

Comments Final total = 35 gals. Final well Depth = 18.45' mp (solid bottom)

Developer's Signature(s) _____ Date 8/1/11 Reviewer _____ Date _____

Form A0101 Rev. 10/6/94

☒ Development
☐ Purging

WELL DEVELOPMENT AND PURGING DATA
WELL NUMBER TPZ-158

Project Name: Hydrogeologic Investigation – BEC Ash Pond System Project Number: (Kelron) 2013.009 Cost Code: _____

Client Company: Dynegy Operating Co. / Dynegy Midwest Generation Project Manager: Stuart Cravens (Kelron Environmental)

Site Address: Baldwin Energy Complex, 10901 Baldwin Road; Baldwin, Illinois

Development Criteria
- ☒ 3 to 5 Casing Volumes of Water Removal
- ☒ Stabilization of Indicator Parameters
- ☐ Other _____

Methods of Development
Pump	Bailer
☐ Centrifugal	☒ Bottom Valve
☐ Submersible	☐ Double Check Valve
☒ Peristaltic	☐ Stainless-steel Kemmerer

☐ Whale ☐ Grundfos ☐ Bladder ☐ _____

Water Volume Calculation (2"=0.1632, 4"=0.6528)
Initial Depth of Well (feet) 21.86'
Initial Depth to Water (feet) 12.04'
Height of Water Column in Well (feet) 9.82'
Diameter (inches): Well 1¼" Gravel Pack _____

Item	Water Volume in Well: Cubic Feet	Water Volume in Well: Gallons	Gallons to be Removed
Well Casing		Ø.83	2.5-4.1
Gravel Pack			
Drilling Fluids			
Total			2.5-4.1

Instruments
Serial No. (If applicable)
- ☒ Temperature Meter — YSI-63
- ☒ pH Meter — YSI-63
- ☒ Conductivity Meter — YSI-63
- ☐ DO Meter
- ☐ ORP Meter

Water Disposal
Discharged to ground.

Water Removal Data

Date	Time	Development Method: Pump	Development Method: Bailer	Removal Rate (gal/min) or (Liter/min)	Intake Depth (feet)	Ending Water Depth (feet)	Water Volume Removed (gallons): Increment	Water Volume Removed (gallons): Cumulative	Product Volume Removed (gallons): Increment	Product Volume Removed (gallons): Cumulative	Temperature (°C)	pH	Conductivity (mS/cm)	Visual Clarity	Comments
9/5/13	1045	X	X			*14.20	Ø.5	Ø.5			17.5	8.10	779	cloudy, Sl. turb	start @ 1043
	1048	X				*15.30	1.5	2.0			16.8	8.13	743	cloudy, Fair	slightly turbid, Lt. gray
	1051	X				*16.35	1.0	3.Ø			16.4	7.87	729	Good	cldy, Sl. turbid, V. lt. gray
	1055	X				*18.60	Ø.75	3.75			16.0	7.70	736	Good.	cldy, V. lt. gray
	1058	X				*20.61	Ø.5	4.25			15.9	7.69	742	SAA	SAA, Alt to lighter
	1101	X				—	Ø.75	5.ØØ			16.4	7.40	739	Fair	Med brown, Sl. turbid.
	1106	X				*19.12	1.0	6.Ø			16.1	7.42	736	Good.	Lt. Gray, Cldy
9/5/13	1144	—	—	—	—	13.48									Final level.

Circle the date and time that the development criteria are met.

Comments * pumping water level. Final well depth = 21.86' mp. Stick-up = 3.00'.

Developer's Signature(s) _____ Date 9/5/13 Reviewer _____ Date _____

☒ Development
☐ Purging

WELL DEVELOPMENT AND PURGING DATA

WELL NUMBER TPZ-159

Project Name: Hydrogeologic Investigation – BEC Ash Pond System
Project Number: (Kelron) 2013.009
Cost Code:
Client Company: Dynegy Operating Co. / Dynegy Midwest Generation
Project Manager: Stuart Cravens (Kelron Environmental)
Site Address: Baldwin Energy Complex, 10901 Baldwin Road; Baldwin, Illinois

Development Criteria
- ☒ 3 to 5 Casing Volumes of Water Removal
- ☒ Stabilization of Indicator Parameters
- ☐ Other

Methods of Development
Pump	Bailer
☐ Centrifugal	☐ Bottom Valve
☐ Submersible	☐ Double Check Valve
☒ Peristaltic	☐ Stainless-steel Kemmerer

☐ Whale ☐ Grundfos ☐ Bladder ☐ _____

Water Volume Calculation (2"=0.1632, 4"=0.6528)
Initial Depth of Well (feet) 32.54
Initial Depth to Water (feet) 18.20
Height of Water Column in Well (feet) 14.34
Diameter (inches): Well 2 Gravel Pack

Item	Water Volume in Well: Cubic Feet	Water Volume in Well: Gallons	Gallons to be Removed
Well Casing		0.92	2.75-4.6
Gravel Pack			
Drilling Fluids			
Total			2.75-4.6

Instruments
	Serial No. (If applicable)
☒ Temperature Meter	YSI-63
☒ pH Meter	YSI-63
☒ Conductivity Meter	YSI-63
☐ DO Meter	
☐ ORP Meter	

Water Disposal
Discharged to ground.

Water Removal Data

Date	Time	Development Method: Pump	Development Method: Bailer	Removal Rate (gal/min) or (Liter/min)	Intake Depth (feet)	Ending Water Depth (feet)	Water Volume Removed (gallons): Increment	Water Volume Removed (gallons): Cumulative	Product Volume Removed (gallons): Increment	Product Volume Removed (gallons): Cumulative	Temperature (°C)	pH	Conductivity (mS/cm)	Visual Clarity	Comments
9-3-13	1544	X			~26	21.41	0.5	0.5			20.6	7.23	874	Fair	Lt gray/cldy
	1600	X			32.3	24.05	0.5	1.0			20.9	6.97	936	Poor	Med brown/very turbid
	1612	X			32.3	25.60	0.5	1.5			20.9	6.96	888	Fair	Lt brown/v.turbid
	1623	X			32.3	25.60	0.5	2.0			20.2	6.76	924	SAA	SAA cloudy
	1632	X			32.3	25.60	0.5	2.5			19.5	6.72	914	Good	Cloudy
	1641	X			11	11	0.5	3.0			20.5	6.80	903	Good	Cldy
	1645	X			11	11	0.25	3.25			19.6	6.79	897	Good	cldy
9-3-13	1650					19.95									

Circle the date and time that the development criteria are met.

Comments Final well depth = 32.54' mp. Stick-up = 2.95'

Developer's Signature(s) _____ Date 9/3/13 Reviewer _____ Date _____

☒ Development
☐ Purging

WELL DEVELOPMENT AND PURGING DATA

WELL NUMBER TPZ-16D

Project Name: Hydrogeologic Investigation – BEC Ash Pond System
Project Number: (Kelron) 2013.009
Cost Code: _____
Client Company: Dynegy Operating Co. / Dynegy Midwest Generation
Project Manager: Stuart Cravens (Kelron Environmental)
Site Address: Baldwin Energy Complex, 10901 Baldwin Road; Baldwin, Illinois

Development Criteria
☒ 3 to 5 Casing Volumes of Water Removal
☒ Stabilization of Indicator Parameters
☐ Other _____

Methods of Development
Pump: ☐ Centrifugal ☐ Submersible ☒ Peristaltic ☐ Whale ☐ Grundfos ☐ Bladder ☐ _____
Bailer: ☐ Bottom Valve ☐ Double Check Valve ☐ Stainless-steel Kemmerer

Water Volume Calculation (2"=0.1632, 4"=0.6528)
Initial Depth of Well (feet) 22.30 mp
Initial Depth to Water (feet) 8.23 mp
Height of Water Column in Well (feet) 14.07
Diameter (inches): Well 1¼" Gravel Pack _____

Item	Water Volume in Well: Cubic Feet	Water Volume in Well: Gallons	Gallons to be Removed
Well Casing		0.90	2.7-4.5
Gravel Pack			
Drilling Fluids			
Total			2.7-4.5

Instruments
	Serial No. (If applicable)
☒ Temperature Meter	YSI-63
☒ pH Meter	YSI-63
☒ Conductivity Meter	YSI-63
☐ DO Meter	
☐ ORP Meter	

Water Disposal
Discharged to ground.

Water Removal Data

Date	Time	Development Method: Pump	Development Method: Bailer	Removal Rate (gal/min) or (Liter/min)	Intake Depth (feet)	Ending Water Depth (feet)	Water Volume Removed (gallons): Increment	Water Volume Removed (gallons): Cumulative	Product Volume Removed (gallons): Increment	Product Volume Removed (gallons): Cumulative	Temperature (°C)	pH	Conductivity (mS/cm)	Visual Clarity	Comments
9-3-13	1458	X			~22'	*13.30	1.5	1.5			21.1	7.52	755	Poor/Opaque	Lt. brown, mod. turbid
	1500	X				*13.50	1.0	2.5			20.5	7.40	770	Poor	V. lt. brown, mod. turbid
	1503	X				*13.38	0.5	3.0			19.9	7.35	763	Good	V. lt. gray, cloudy,
	1505	X				*13.56	1.0	4.0			19.5	7.32	723	V. Good	clear
	1507	X				*13.43	0.5	4.5			19.0	7.29	776	V. Good	clear
9-3-13	1513					8.30									

Circle the date and time that the development criteria are met.

Comments *Pumping water levels. Final well depth = 22.30' mp. Static-y = 2.90'

Developer's Signature(s) _____ Date 9/3/13 Reviewer _____ Date _____

☒ Development
☐ Purging

WELL DEVELOPMENT AND PURGING DATA
WELL NUMBER TPZ-163

Project Name: Hydrogeologic Investigation – BEC Ash Pond System
Project Number: (Kelron) 2013.009 Cost Code: _____
Client Company: Dynegy Operating Co. / Dynegy Midwest Generation
Project Manager: Stuart Cravens (Kelron Environmental)
Site Address: Baldwin Energy Complex, 10901 Baldwin Road; Baldwin, Illinois

Development Criteria
☒ 3 to 5 Casing Volumes of Water Removal
☒ Stabilization of Indicator Parameters
☐ Other _____

Methods of Development
Pump: ☐ Centrifugal ☐ Submersible ☒ Peristaltic ☐ Whale ☐ Grundfos ☐ Bladder ☐ _____
Bailer: ☒ Bottom Valve ☐ Double Check Valve ☐ Stainless-steel Kemmerer

Water Volume Calculation (2"=0.1632, 4"=0.6528)
Initial Depth of Well (feet) 21.58'
Initial Depth to Water (feet) 11.19'
Height of Water Column in Well (feet) 10.38
Diameter (inches): Well 2" Gravel Pack ____

Item	Water Volume in Well: Cubic Feet	Water Volume in Well: Gallons	Gallons to be Removed
Well Casing		1.76	5.3-8.8
Gravel Pack			
Drilling Fluids			
Total			5.3-8.8

Instruments
Serial No. (If applicable)
☒ Temperature Meter YSI-63
☒ pH Meter YSI-63
☒ Conductivity Meter YSI-63
☐ DO Meter
☐ ORP Meter

Water Disposal
Discharged to ground.

Water Removal Data

Date	Time	Development Method: Pump	Development Method: Bailer	Removal Rate (gal/min) or (Liter/min)	Intake Depth (feet)	Ending Water Depth (feet)	Water Volume Removed (gallons): Increment	Water Volume Removed (gallons): Cumulative	Product Volume Removed (gallons): Increment	Product Volume Removed (gallons): Cumulative	Temperature (°C)	pH	Conductivity (mS/cm)	Visual Clarity	Comments
9/5/13	0840	X	X		21.2	16.89	0.5	0.5			15.9	9.15	923	V.Pour. Vr.turbid	Start 0838. Lt.dk.gray
	0845	X			21.2	16.80	2.0	2.5			15.7	9.53	1,924	SAA	SAA
	0852	X			21.5	*19.53	2.5	5.0			15.1	9.62	1,865	Pour. Opaque	very turbid. DK. gray
	0858	X				*21.5	1.25	6.25			15.1	9.54	1,876	Pour.	Turbid (clay). Med gray.
	0903	X				*21.5	1.25	7.50			15.1	9.61	1,847	Poor	Turbid. Med gray.
	0912	X			↓	—	1.50	9.0			15.5	9.79	1,798	Fair	Sl.turbid. Lt.gray.
	0923	X			21.5'	—	1.5	10.5			15.5	9.81	1,799	Fair	SAA
9/5/13	0939	—	—	—	—	11.80	—	—			—	—	—	—	Final water level

Circle the date and time that the development criteria are met.

Comments *Pumping water level. Final well depth = 21.58', sticking = 2.98'

Developer's Signature(s) _____ Date 9/5/13 Reviewer _____ Date _____

☒ Development
☐ Purging

WELL DEVELOPMENT AND PURGING DATA

WELL NUMBER TPZ-164

Project Name: Hydrogeologic Investigation – BEC Ash Pond System Project Number: (Kelron) 2013.009 Cost Code: _____

Client Company: Dynegy Operating Co. / Dynegy Midwest Generation Project Manager: Stuart Cravens (Kelron Environmental)

Site Address: Baldwin Energy Complex, 10901 Baldwin Road; Baldwin, Illinois

Development Criteria
- ☒ 3 to 5 Casing Volumes of Water Removal
- ☒ Stabilization of Indicator Parameters
- ☐ Other _____

Methods of Development
Pump	Bailer
☐ Centrifugal	☐ Bottom Valve
☐ Submersible	☐ Double Check Valve
☒ Peristaltic	☐ Stainless-steel Kemmerer

☐ Whale ☐ Grundfos ☐ Bladder ☐ _____

Water Volume Calculation (2"=0.1632, 4"=0.6528)
Initial Depth of Well (feet) 12.86
Initial Depth to Water (feet) 4.82
Height of Water Column in Well (feet) 8.04
Diameter (inches): Well 2" Gravel Pack ____

Item	Water Volume in Well: Cubic Feet	Water Volume in Well: Gallons	Gallons to be Removed
Well Casing		1.4 (1.31)	4.1-6.85
Gravel Pack			
Drilling Fluids			
Total		~	4.1-6.9

Instruments
	Serial No. (If applicable)
☒ Temperature Meter	YSI-63
☒ pH Meter	YSI-63
☒ Conductivity Meter	YSI-63
☐ DO Meter	
☐ ORP Meter	

Water Disposal
Discharged to ground.

Water Removal Data

Date	Time	Development Method: Pump	Development Method: Bailer	Removal Rate (gal/min) or (Liter/min)	Intake Depth (feet)	Ending Water Depth (feet)	Water Volume Removed (gallons): Increment	Water Volume Removed (gallons): Cumulative	Product Volume Removed (gallons): Increment	Product Volume Removed (gallons): Cumulative	Temperature (°C)	pH	Conductivity (mS/cm)	Visual Clarity	Comments
9-4-13	1407	X			12.80	*4.98	1.5	1.5			21.6	7.38	903	Very cloudy	start @ 1404. Dk. gray
	1409	X				*4.98	1.5	3.0			21.2	7.25	904	Fair	V. light gray SI. turbid
	1412	X				*4.98	1.5	4.5			21.1	7.15	921	Clear/Excell	NO visible turbidity
	1417	X					2.5	7.0			21.2	7.07	905	clear	
9-4-13	1418	X					1.0	8.0			21.1	7.01	904	clear	
9-4-13	1425				—	~~WA~~	—	—			—	—	—		Final water level.
					~4.83										

Circle the date and time that the development criteria are met.

Comments *Pumping water level.

Developer's Signature(s) _____ Date 9/4/13 Reviewer _____ Date _____

☒ Development
☐ Purging

WELL DEVELOPMENT AND PURGING DATA

WELL NUMBER TPZ-16S

Project Name: Hydrogeologic Investigation – BEC Ash Pond System
Project Number: (Kelron) 2013.009
Cost Code: _____

Client Company: Dynegy Operating Co. / Dynegy Midwest Generation
Project Manager: Stuart Cravens (Kelron Environmental)

Site Address: Baldwin Energy Complex, 10901 Baldwin Road; Baldwin, Illinois

Development Criteria

☒ 3 to 5 Casing Volumes of Water Removal
☒ Stabilization of Indicator Parameters
☐ Other _____

Methods of Development

Pump	Bailer
☐ Centrifugal	☐ Bottom Valve
☒ Submersible	☐ Double Check Valve
☒ Peristaltic	☐ Stainless-steel Kemmerer
☒ Whale ☐ Grundfos	☐ Bladder ☐ _____

SJL
SJL

Water Volume Calculation (2"=0.1632, 4"=0.6528)

Initial Depth of Well (feet) 20.15
Initial Depth to Water (feet) 5.82
Height of Water Column in Well (feet) 14.33
Diameter (inches): Well 4" Gravel Pack _____

Item	Water Volume in Well: Cubic Feet	Water Volume in Well: Gallons	Gallons to be Removed
Well Casing		0.92	2.8 – 4.6
Gravel Pack			
Drilling Fluids			
Total			2.8 – 4.6

Instruments

	Serial No. (If applicable)
☒ Temperature Meter	YSI-63
☒ pH Meter	YSI-63
☒ Conductivity Meter	YSI-63
☐ DO Meter	
☐ ORP Meter	

Water Disposal

Discharged to ground.

Water Removal Data

Date	Time	Development Method: Pump	Development Method: Bailer	Removal Rate (gal/min) or (Liter/min)	Intake Depth (feet)	Ending Water Depth (feet)	Water Volume Removed (gallons): Increment	Water Volume Removed (gallons): Cumulative	Product Volume Removed (gallons): Increment	Product Volume Removed (gallons): Cumulative	Temperature (°C)	pH	Conductivity (mS/cm)	Visual Clarity	Comments
9-3-13	1347	X				—	0.25	0.25			21.7	6.80	2489	Fair	Light gray, turbid
	1354	X			~20	>20	1.25	1.50			25.7	7.05	2,602	"	SAA
	1357	X				—	0.5	2.0			20.5	6.93	2,497	"	SAA
	1400	X			17.6		0.5	2.5			20.5	6.71	2,515	Good	Very light gray, slt turbid
	1408	X			17.11		0.5	3.0			20.9	6.74	3,524	Good	Cloudy, light gray
	1412	X			—		0.5	3.5			20.3	6.74	2,497	Good	Cloudy, very lt gray.
	1416	X			>20		0.5	4.0			20.1	6.63	2,451	Good	Clear.
9-3-13	1425					9.15									

Circle the date and time that the development criteria are met.

Comments * Pumping water level. Find well depth = 20.15' mp. Stick-up = 2.25'

Developer's Signature(s) _____ Date 9/3/13 Reviewer _____ Date _____

☒ Development
☐ Purging

WELL DEVELOPMENT AND PURGING DATA

WELL NUMBER TPZ-166

Project Name: Hydrogeologic Investigation – BEC Ash Pond System Project Number: (Kelron) 2013.009 Cost Code: _____

Client Company: Dynegy Operating Co. / Dynegy Midwest Generation Project Manager: Stuart Cravens (Kelron Environmental)

Site Address: Baldwin Energy Complex, 10901 Baldwin Road; Baldwin, Illinois

Development Criteria

- ☒ 3 to 5 Casing Volumes of Water Removal
- ☒ Stabilization of Indicator Parameters
- ☐ Other _____

Methods of Development

Pump	Bailer
☐ Centrifugal	☒ Bottom Valve
☒ Submersible	☐ Double Check Valve
☐ Peristaltic	☐ Stainless-steel Kemmerer

☒ Whale ☐ Grundfos ☐ Bladder ☐ _____

Water Volume Calculation (2"=0.1632, 4"=0.6528)

Initial Depth of Well (feet) 28.12
Initial Depth to Water (feet) 8.55
Height of Water Column in Well (feet) 19.57
Diameter (inches): Well 2" Gravel Pack ____

Item	Water Volume in Well: Cubic Feet	Water Volume in Well: Gallons	Gallons to be Removed
Well Casing		3.3	16.6–27.7
Gravel Pack			
Drilling Fluids			
Total			16.6-27.7

Instruments

	Serial No. (If applicable)
☒ Temperature Meter	YSI-63
☒ pH Meter	11
☒ Conductivity Meter	11
☐ DO Meter	
☐ ORP Meter	

Water Disposal

Discharged to ground.

Water Removal Data

Date	Time	Development Method: Pump	Development Method: Bailer	Removal Rate (gal/min) or (Liter/min)	Intake Depth (feet)	Ending Water Depth (feet)	Water Volume Removed (gallons): Increment	Water Volume Removed (gallons): Cumulative	Product Volume Removed (gallons): Increment	Product Volume Removed (gallons): Cumulative	Temperature (°C)	pH	Conductivity (mS/cm)	Visual Clarity	Comments
9-3-13	1220		X		–	19.90	5.0	5.0			16.8	8.09	765	Fair	Lt. brown, sl. turbid
	1231		X		–	21.98	5.0	10.0			15.6	7.55	616	Fair	SAA
	1239	X			–	25.60	4.0	14.0			15.6	7.26	595	Poor	Med brown, turbid
	1244	X			28.0	>27.1	2.0	16.0			—	—	—	—	Pumped well dry
	1247	X			28.0	>27.1	2.0	18.0			15.5	7.21	553	Fair	Lt. brown, sl. turbid
	1255	X			28.0	>27.1	1.5	19.5			16.4	7.02	558	Fair	Lt gray
	1305	X			28.0	>27.1	1.0	20.5			15.9	7.06	550	Fair	Lt gray
						26.12									

Circle the date and time that the development criteria are met.

Comments *Pumping water level = Final well depth = 28.12' mg. Stick-up = 2.85'

Developer's Signature(s) _____ Date 9/3/13 Reviewer _____ Date _____

☒ Development
☐ Purging

WELL DEVELOPMENT AND PURGING DATA

WELL NUMBER TPZ-167

Project Name: Hydrogeologic Investigation – BEC Ash Pond System Project Number: (Kelron) 2013.009 Cost Code: _____

Client Company: Dynegy Operating Co. / Dynegy Midwest Generation Project Manager: Stuart Cravens (Kelron Environmental)

Site Address: Baldwin Energy Complex, 10901 Baldwin Road; Baldwin, Illinois

Development Criteria
- ☑ 3 to 5 Casing Volumes of Water Removal
- ☑ Stabilization of Indicator Parameters
- ☐ Other _____

Methods of Development

Pump	Bailer
☐ Centrifugal	☐ Bottom Valve
☒ Submersible	☐ Double Check Valve
☒ Peristaltic	☐ Stainless-steel Kemmerer

☒ Whale ☐ Grundfos ☐ Bladder ☐ _____

Water Volume Calculation (2"=0.1632, 4"=0.6528)
Initial Depth of Well (feet) 34.26
Initial Depth to Water (feet) 7.35
Height of Water Column in Well (feet) 26.91
Diameter (inches): Well 2" Gravel Pack _____

Item	Water Volume in Well: Cubic Feet	Water Volume in Well: Gallons	Gallons to be Removed
Well Casing		4.37	13.7-22.9
Gravel Pack			
Drilling Fluids			
Total			13.7-22.9

Instruments
Serial No. (If applicable)
- ☑ Temperature Meter YSI-63
- ☒ pH Meter 11
- ☒ Conductivity Meter 11
- ☐ DO Meter _____
- ☐ ORP Meter _____

Water Disposal
Discharged to ground.

Water Removal Data

Date	Time	Development Method: Pump	Development Method: Bailer	Removal Rate (gal/min) or (Liter/min)	Intake Depth (feet)	Ending Water Depth (feet)	Water Volume Removed (gallons): Increment	Water Volume Removed (gallons): Cumulative	Product Volume Removed (gallons): Increment	Product Volume Removed (gallons): Cumulative	Temperature (°C)	pH	Conductivity (mS/cm)	Visual Clarity	Comments
9-3-13	0904	X			33.5	—	1.75	1.75	/	/	18.1	9.31	3,658	Dk. bn., quite	Dk brown, turbid
	0919	X			11	*7.67	3.25	5.0	/	/	18.0	9.63	3,630	Poor/opaque	SAA
	0941	X			11	—	5.25	8.25	/	/	17.6	9.84	3,868	Poor	Lt. brown, turbid
	0949	X			11	*10.01	3.25	11.5	/	/	17.0	9.84	3,890	Med	Lt gray, slightly turbid
	0954	X			34.2	*10.10	2.50	14.0	/	/	16.8	9.88	3,892	Fair	Very lt. gray, sl. turbid
	1004	X			11	*10.12	6.0	20.0	/	/	17.1	9.89	3,863	Fair	SAA
9-13-13	1011	X			11	—	3.0	23.0	/	/	17.0	9.91	3,880	Fair	SAA
11	1014					7.68									

Circle the date and time that the development criteria are met.

Comments *pump/sty water level. final well depth = 34.26' mp. stick-up = 2.75'

Developer's Signature(s) _____ Date 9/3/13 Reviewer _____ Date _____

☒ Development
☐ Purging

WELL DEVELOPMENT AND PURGING DATA

WELL NUMBER TPZ-168

Project Name: Hydrogeologic Investigation – BEC Ash Pond System
Project Number: (Kelron) 2013.009 Cost Code: _____
Client Company: Dynegy Operating Co. / Dynegy Midwest Generation
Project Manager: Stuart Cravens (Kelron Environmental)
Site Address: Baldwin Energy Complex, 10901 Baldwin Road; Baldwin, Illinois

Development Criteria
☒ 3 to 5 Casing Volumes of Water Removal
☒ Stabilization of Indicator Parameters
☐ Other _____

Methods of Development
Pump	Bailer
☐ Centrifugal	☒ Bottom Valve
☒ Submersible	☐ Double Check Valve
☒ Peristaltic	☐ Stainless-steel Kemmerer

☒ Whale ☐ Grundfos ☐ Bladder ☐ _____

Water Volume Calculation (2"=0.1632, 4"=0.6528)
Initial Depth of Well (feet) 28.48'
Initial Depth to Water (feet) 17.76'
Height of Water Column in Well (feet) 10.65
Diameter (inches): Well 2" Gravel Pack _____

Item	Water Volume in Well: Cubic Feet	Water Volume in Well: Gallons	Gallons to be Removed
Well Casing		1.8	5.4-9.0
Gravel Pack			
Drilling Fluids			
Total			5.4-9.0

Instruments
	Serial No. (If applicable)
☒ Temperature Meter	YSI-63
☒ pH Meter	11
☒ Conductivity Meter	11
☐ DO Meter	
☐ ORP Meter	

Water Disposal
Discharged to ground.

Water Removal Data

Date	Time	Development Method: Pump	Development Method: Bailer	Removal Rate (gal/min) or (Liter/min)	Intake Depth (feet)	Ending Water Depth (feet)	Water Volume Removed (gallons): Increment	Water Volume Removed (gallons): Cumulative	Product Volume Removed (gallons): Increment	Product Volume Removed (gallons): Cumulative	Temperature (°C)	pH	Conductivity (mS/cm)	Visual Clarity	Comments
9-3-13	1043	X			28.3'	*19.44	2.5	2.5			18.4	10.17	4553	Poor/Opaque	Dark Brown, very turbid
	1051	X				*~~19.83~~	2.5	5.0			16.9	10.33	4713	SAA	SAA
	1114		X			*17.13	5.0	10.0			17.1	11.06	4,966	SAA	SAA
	1122	X				—	2.0	12.0			17.0	11.03	5,050	SAA	SAA
	1130	X				*17.06	1.5	13.5			16.9	11.39	5,140	Poor-Fair	Med Brown, turbid
	1137	X					1.5	15.0			16.9	11.44	5,150	Fair	Lt gray, mod. turbid
↓	1142	X				*17.22	1.0	16.0			16.9	11.41	5,140	Fair	Lt gray, mod turbid
9-3-13	1147					16.83									

Circle the date and time that the development criteria are met.

Comments *Pumping water level. Final well depth = 28.41' mp. Stick-up = 2.60'

Developer's Signature(s) _____ Date 9/3/13 Reviewer _____ Date _____

☒ Development
☐ Purging

WELL DEVELOPMENT AND PURGING DATA

WELL NUMBER MW-161

Project Name: Hydrogeologic Investigation – BEC Ash Pond System Project Number: (Kelron) 2013.009 Cost Code: _____

Client Company: Dynegy Operating Co. / Dynegy Midwest Generation Project Manager: Stuart Cravens (Kelron Environmental)

Site Address: Baldwin Energy Complex, 10901 Baldwin Road; Baldwin, Illinois

Development Criteria

- ☒ 3 to 5 Casing Volumes of Water Removal
- ☐ Stabilization of Indicator Parameters
- ☐ Other _____

Methods of Development

Pump	Bailer
☐ Centrifugal	☒ Bottom Valve
☒ Submersible	☐ Double Check Valve
☐ Peristaltic	☐ Stainless-steel Kemmerer

☒ Whale ☐ Grundfos ☐ Bladder ☐ _____

Water Volume Calculation (2"=0.1632, 4"=0.6528)

Initial Depth of Well (feet) 34.64'
Initial Depth to Water (feet) 22.27'
Height of Water Column in Well (feet) 12.37
Diameter (inches): Well 2" Gravel Pack _____

Item	Water Volume in Well: Cubic Feet	Water Volume in Well: Gallons	Gallons to be Removed
Well Casing		2.0	6.3–10.5
Gravel Pack			
Drilling Fluids			
Total			6.3–10.5

Instruments

	Serial No. (If applicable)
☒ Temperature Meter	YSI-63
☒ pH Meter	YSI-63
☒ Conductivity Meter	YSI-63
☐ DO Meter	
☐ ORP Meter	

Water Disposal

Discharged to ground.

Water Removal Data

Date	Time	Development Method: Pump	Development Method: Bailer	Removal Rate (gal/min) or (Liter/min)	Intake Depth (feet)	Ending Water Depth (feet)	Water Volume Removed (gallons): Increment	Water Volume Removed (gallons): Cumulative	Product Volume Removed (gallons): Increment	Product Volume Removed (gallons): Cumulative	Temperature (°C)	pH	Conductivity (mS/cm)	Visual Clarity	Comments
9-4-13	0901	X	X		~32	27.90	0.5	0.5			16.1	7.44	874	V.Pour. V.turbid	Start 0859. Dk.gray
9-4-13	0906	X	X		~32	—	3.5	4.0			15.3	7.28	808	V.Pour.	Dk.gray, V.v.turbid
	0911	X	X		34.5 ▼ >34.45		1.0	5.0			15.1	7.27	829	V.Pour.	SAA (high clay content)
	0917	X			34.5 ▼ >34.45		2.0	7.0			15.2	7.20	797	V.Pour	SAA ↓
	0923	X			11	33.35	2.0	9.0			15.0	7.10	809	V.Pour	SAA
↓	0933	X			11	33.20	2.25	11.25			15.4	7.33	794	V.Pour	Dk.gray, V.v.turbid
9-4-13	0946	—			—	29.44	—	—			—	—	—	—	Final water level.

Circle the date and time that the development criteria are met.

Comments *Pumping Water Level, Final well depth = 35.88 mp. Stick-up = 2.53'

Developer's Signature(s) _____ Date 9/4/13 Reviewer _____ Date _____

☒ Development
☐ Purging

WELL DEVELOPMENT AND PURGING DATA

WELL NUMBER OW-256

Project Name: Hydrogeologic Investigation – BEC Ash Pond System
Project Number: (Kelron) 2013.009
Cost Code:
Client Company: Dynegy Operating Co. / Dynegy Midwest Generation
Project Manager: Stuart Cravens (Kelron Environmental)
Site Address: Baldwin Energy Complex, 10901 Baldwin Road; Baldwin, Illinois

Development Criteria
- ☒ 3 to 5 Casing Volumes of Water Removal
- ☒ Stabilization of Indicator Parameters
- ☐ Other

Methods of Development
Pump
- ☐ Centrifugal
- ☒ Submersible
- ☐ Peristaltic
- ☒ Whale ☐ Grundfos ☐ Bladder ☐ _____

Bailer
- ☒ Bottom Valve
- ☐ Double Check Valve
- ☐ Stainless-steel Kemmerer

Water Volume Calculation (2"=0.1632, 4"=0.6528)
Initial Depth of Well (feet) 35.57
Initial Depth to Water (feet) 11.48
Height of Water Column in Well (feet) 24.09
Diameter (inches): Well 2" Gravel Pack

Item	Water Volume in Well: Cubic Feet	Water Volume in Well: Gallons	Gallons to be Removed
Well Casing		4.1	12.3-20.5
Gravel Pack			
Drilling Fluids			
Total			12.3-20.5

Instruments
Serial No. (If applicable)
- ☒ Temperature Meter YSI-63
- ☒ pH Meter YSI-63
- ☒ Conductivity Meter YSI-63
- ☐ DO Meter
- ☐ ORP Meter

Water Disposal
Discharged to ground.

Water Removal Data

Date	Time	Development Method: Pump	Development Method: Bailer	Removal Rate (gal/min) or (Liter/min)	Intake Depth (feet)	Ending Water Depth (feet)	Water Volume Removed (gallons): Increment	Water Volume Removed (gallons): Cumulative	Product Volume Removed (gallons): Increment	Product Volume Removed (gallons): Cumulative	Temperature (°C)	pH	Conductivity (mS/cm)	Visual Clarity	Comments
9-4-13	1230	X	X		34.5	—	2.0	2.0			17.2	8.11	598	Poor, Turbid	start @ 1234, Med brown
	1238	X			35.5	*32.70	3.0	5.0			17.7	7.97	645	Fair	Turbid, Light gray
	1242	X				>32.7	2.0	7.0			16.2	7.71	765	Fair	SAA
	1248	X				>32.7	3.0	10.0			15.9	7.45	879	Fair	Light gray, Turbid (clay)
	1258	X				>32.7	4.0	14.0			16.2	7.35	902	Good	Cloudy-Sl. turbid
	1310	X				>32.7	3.5	17.5			16.5	7.33	882	Very good	Sl. cloudy, Not turbid
9-4-13	1316	X			35.5	>32.7	3.0	20.5			16.1	7.30	879	Very good	Sl. cloudy, Not turbid
9-4-13	1322				—	24.65	—	—			—	—	—	—	Final water level.

Circle the date and time that the development criteria are met.

Comments *Pumping water level. Final well depth = 35.57' rm. Stick-up = 2.5'

Developer's Signature(s) _____ Date 9/4/13 Reviewer _____ Date _____

☒ Development
☐ Purging

WELL DEVELOPMENT AND PURGING DATA

WELL NUMBER OW-257

Project Name: Hydrogeologic Investigation – BEC Ash Pond System
Project Number: (Kelron) 2013.009 Cost Code: _____
Client Company: Dynegy Operating Co. / Dynegy Midwest Generation
Project Manager: Stuart Cravens (Kelron Environmental)
Site Address: Baldwin Energy Complex, 10901 Baldwin Road; Baldwin, Illinois

Development Criteria
- ☑ 3 to 5 Casing Volumes of Water Removal
- ☑ Stabilization of Indicator Parameters
- ☐ Other _____

Methods of Development
Pump
- ☐ Centrifugal
- ☒ Submersible
- ☐ Peristaltic

Bailer
- ☒ Bottom Valve
- ☐ Double Check Valve
- ☐ Stainless-steel Kemmerer

☒ Whale ☐ Grundfos ☐ Bladder ☐ _____

Water Volume Calculation (2"=0.163 / 4"=0.6528)
Initial Depth of Well (feet) 39.88'
Initial Depth to Water (feet) 5.80' mp
Height of Water Column in Well (feet) 34.06
Diameter (inches): Well 2" Gravel Pack ____

Item	Water Volume in Well: Cubic Feet	Water Volume in Well: Gallons	Gallons to be Removed
Well Casing		5.8	17.4-29
Gravel Pack			
Drilling Fluids			
Total			17.4-29

Instruments
Serial No. (If applicable)
- ☒ Temperature Meter YSI 63
- ☒ pH Meter YSI-63
- ☒ Conductivity Meter YSI-63
- ☐ DO Meter
- ☐ ORP Meter

Water Disposal
Discharged to ground.

Water Removal Data

Date	Time	Development Method: Pump	Development Method: Bailer	Removal Rate (gal/min) or (Liter/min)	Intake Depth (feet)	Ending Water Depth (feet)	Water Volume Removed (gallons): Increment	Water Volume Removed (gallons): Cumulative	Product Volume Removed (gallons): Increment	Product Volume Removed (gallons): Cumulative	Temperature (°C)	pH	Conductivity (mS/cm)	Visual Clarity	Comments
9-4-13	1058	X	X	~1 gal/min			1.0	1.0			18.2	7.30	2.504	V.Pur. V.tub	Starts 1057. V. dk. gray
	1101	X				34.75'	3.5	4.5			17.7	7.18	2,327	V.Pur	V. turbid. V. dk gray
↓	1109	X	X			*37.25'	2.5	7.0			17.2	7.12	2,161	SAA	SAA
	1124	X				>39.05'	1.5	8.5			—	—	—	SAA	Pumped well dry
9-4-13	1156	X				>39.05'	0.25	8.75			19.1	7.19	2,099	SAA	11 11 11
9-5-13	0754	X				>39.05'	0.5	9.25			15.4	7.33	1,723	V.Pur. V.turbid	V. dk. gray
9-5-13	0758	X			↓	>39.05'	4.0	13.25			15.2	7.17	1,533	SAA	Pumped Dry
9-5-13	0805				—	38.71'	—	—			—	—	—	—	

Circle the date and time that the development criteria are met.

Comments * Pumping water level. Final well depth = 41.91. stickup = 2.85'. Water level on 9/5/13 = 21.38' mp

Developer's Signature(s) _____ Date 9/5/13 Reviewer _____ Date _____

☒ Development
☐ Purging

WELL DEVELOPMENT AND PURGING DATA
WELL NUMBER MW-262

Project Name: Hydrogeologic Investigation – BEC Ash Pond System
Project Number: (Kelron) 2013.009 Cost Code: _____
Client Company: Dynegy Operating Co. / Dynegy Midwest Generation
Project Manager: Stuart Cravens (Kelron Environmental)
Site Address: Baldwin Energy Complex, 10901 Baldwin Road; Baldwin, Illinois

Development Criteria
☒ 3 to 5 Casing Volumes of Water Removal
☒ Stabilization of Indicator Parameters
☐ Other _____

Methods of Development
Pump: ☐ Centrifugal ☒ Submersible ☐ Peristaltic
Bailer: ☒ Bottom Valve ☐ Double Check Valve ☐ Stainless-steel Kemmerer
☒ Whale ☐ Grundfos ☐ Bladder ☐ _____

Water Volume Calculation (2"=0.1632, 4"=0.6528)
Initial Depth of Well (feet) 49.56
Initial Depth to Water (feet) 35.31
Height of Water Column in Well (feet) 14.25
Diameter (inches): Well 2" Gravel Pack _____

Item	Water Volume in Well: Cubic Feet	Water Volume in Well: Gallons	Gallons to be Removed
Well Casing		2.4	7.3-12.1
Gravel Pack			
Drilling Fluids			
Total			7.3-12.1

Instruments
	Serial No. (If applicable)
☒ Temperature Meter	YSI-63
☒ pH Meter	YSI-63
☒ Conductivity Meter	YSI-63
☐ DO Meter	
☐ ORP Meter	

Water Disposal
Discharged to ground.

Water Removal Data

Date	Time	Development Method: Pump	Development Method: Bailer	Removal Rate (gal/min) or (Liter/min)	Intake Depth (feet)	Ending Water Depth (feet)	Water Volume Removed (gallons): Increment	Water Volume Removed (gallons): Cumulative	Product Volume Removed (gallons): Increment	Product Volume Removed (gallons): Cumulative	Temperature (°C)	pH	Conductivity (mS/cm)	Visual Clarity	Comments
9-4-13	0805	X	X		49.5	~~40.03~~	0.5	0.5			16.5	6.71	703	Part. Turbid	Start @ 804. Dark brown
	0808	X	X		"	40.03	2.5	3.0			15.7	6.40	554	Purge	Dk. brown. Very turbid
	0813	X	X		"	40.03	2.0	5.0			15.6	6.39	464	Purge	Med brown. Turbid
	0818	X			"	*45.08	3.0	8.0			15.6	6.44	468	Fair	Light brown. Sl. turbid
	0821	X			"	*45.18	2.0	10.0			15.6	6.44	470	Fair	S.A.A.
↓	0824	X			49.5	*47.15	5.0	15.0			16.0	6.67	495	Fair	Lt. brown. Sl. turbid
9-4-13	0839	—			—	37.11	—	—							Final water levels

Circle the date and time that the development criteria are met.

Comments *Purging water level. Final well depth = 49.56'. stick-up = 2.35'

Developer's Signature(s) _____ Date 9/4/13 Reviewer _____ Date _____

APPENDIX D

LABORATORY PHYSICAL TEST RESULTS

Shively Geotechnical
A Division of Environmental Operations, Inc.

October 11, 2010
Project No. 6339

Stuart Cravens
Kelron Environmental
1213 Dorchester Drive
Champaign, Illinois 61821

Subject: Geotechnical Laboratory Testing
Groundwater Investigation
BEC Ash Pond System
Baldwin, Illinois

Dear Mr. Cravens:

Please find the attached results of laboratory testing performed on samples provided to Shively Geotechnical, a Division of Environmental Operations. Samples were taken from the BEC Ash Pond System Groundwater Investigation project by others and were submitted to our laboratory for various testing. Assignments for the testing were initiated by Stuart Cravens of Kelron Environmental.

Testing was performed in accordance with the following American Society for Testing and Materials (ASTM) test procedures:

D 422	Particle-Size Analysis of Soils.
D 2216	Water (Moisture) Content of Soil and Rock by Mass
D 2487	Classification of Soils (Unified Soil Classification System)
D 5084	Hydraulic Conductivity Using a Flexible Wall Permeameter

We appreciate the opportunity to be of service to Kelron Environmental and to Dynegy, Inc. Please let us know if you have any questions or if we can be of further assistance.

Sincerely,

Shively Geotechnical,
a Division of Environmental Operations, Inc.

Janet M. May
Laboratory Services Manager

Attachments

SUMMARY OF LABORATORY TEST RESULTS


Boring Number	Sample Depth (Feet)	Moisture Content, %	USCS Classification
MW-151	7.5-8.0	20.8	Very Dark Gray-Brown Sandy CLAY (CL)
MW-151	16.0-17.0	20.0	Olive-Gray Shaley Fat CLAY (CH)
MW-154	3.0-4.0	24.4	Black Fat CLAY (CH)
MW-154	8.0-9.2	16.9	Dark Gray & Yellow-Brown Sandy CLAY with Gravel (CL)
MW-154	11.0-12.0	27.2	Gray & Light Olive-Brown Shaley Fat CLAY (CH)
MW-155	7.0-8.0	16.0	Brown Lean CLAY to Fat CLAY (CL/CH)
MW-155	18.5-19.5	15.2	Dark Yellow-Brown Clayey SAND (SC)
MW-156	10.0-11.0	27.4	Dark Brown Lean CLAY (CL)
MW-157	2.0-3.0	23.3	Dark Gray-Brown Lean CLAY (CL)
MW-157	7.0-9.0	36.6	Light Olive-Brown Fat CLAY (CH)
MW-157	17.0-18.0	25.3	Dark Yellow-Brown Lean CLAY to Fat CLAY (CL/CH)
MW-252	14.0-16.0	15.1	Dark Yellow-Brown Sandy CLAY (CL)
MW-252	44.0-46.0	31.4	Dark Yellow-Brown Fat CLAY (CH)
MW-253	11.0-12.0	18.6	Dark Yellow-Brown Fat CLAY with Sand (CH)
MW-253	19.0-19.5	19.1	Dark Yellow-Brown Lean CLAY with Sand (CL)
MW-253	29.0-30.0	23.5	Olive Shaley Fat CLAY (CH)
MW-350	5.0-6.0	52.6	Brown Fat CLAY (CH)
MW-350	11.0-12.0	55.5	Light Olive-Brown Lean CLAY to Fat CLAY (CL/CH)
MW-350	18.0-20.0	26.3	Dark Yellow-Brown Fat CLAY (CH)
MW-350	22.0-23.0	27.4	Dark Yellow-Brown Fat CLAY (CH)
MW-352	6.5-7.5	19.4	Dark Gray-Brown Lean CLAY (CL)
MW-352	16.5-17.5	19.5	Olive-Brown Sandy CLAY (CL)
MW-352	26.5-27.5	46.8	Yellow-Brown Sandy CLAY (CL)
MW-352	32.0-33.0	21.4	Yellow-Brown Lean CLAY to Fat CLAY (CL/CH)
MW-352	37.0-38.0	26.3	Yellow-Brown Lean CLAY to Fat CLAY (CL/CH)
MW-355	21.0-22.0	24.1	Gray & Yellow-Brown Lean CLAY (CL)

USCS – Unified Soil Classification System

LABORATORY HYDRAULIC CONDUCTIVITY TEST RESULTS

		ASTM D 2216	ASTM D 6023	ASTM D 5084	
Boring Number	Sample Depth (Feet)	Moisture Content, %	Dry Bulk Density, (pcf)	Hydraulic Conductivity, cm/sec	Range of Hydraulic Gradient
MW-154	8.0-9.2	16.9	105.9	7.8×10^{-6}	0.4 - 1.8
MW-252	44.0-46.0	31.4	91.5	6.3×10^{-9}	2.6 - 10.7
MW-350	18.0-20.0	26.3	97.9	3.4×10^{-7}	0.8 - 2.2

% - Percent
cm/sec - Centimeters per Second
pcf - Pounds per Cubic Foot

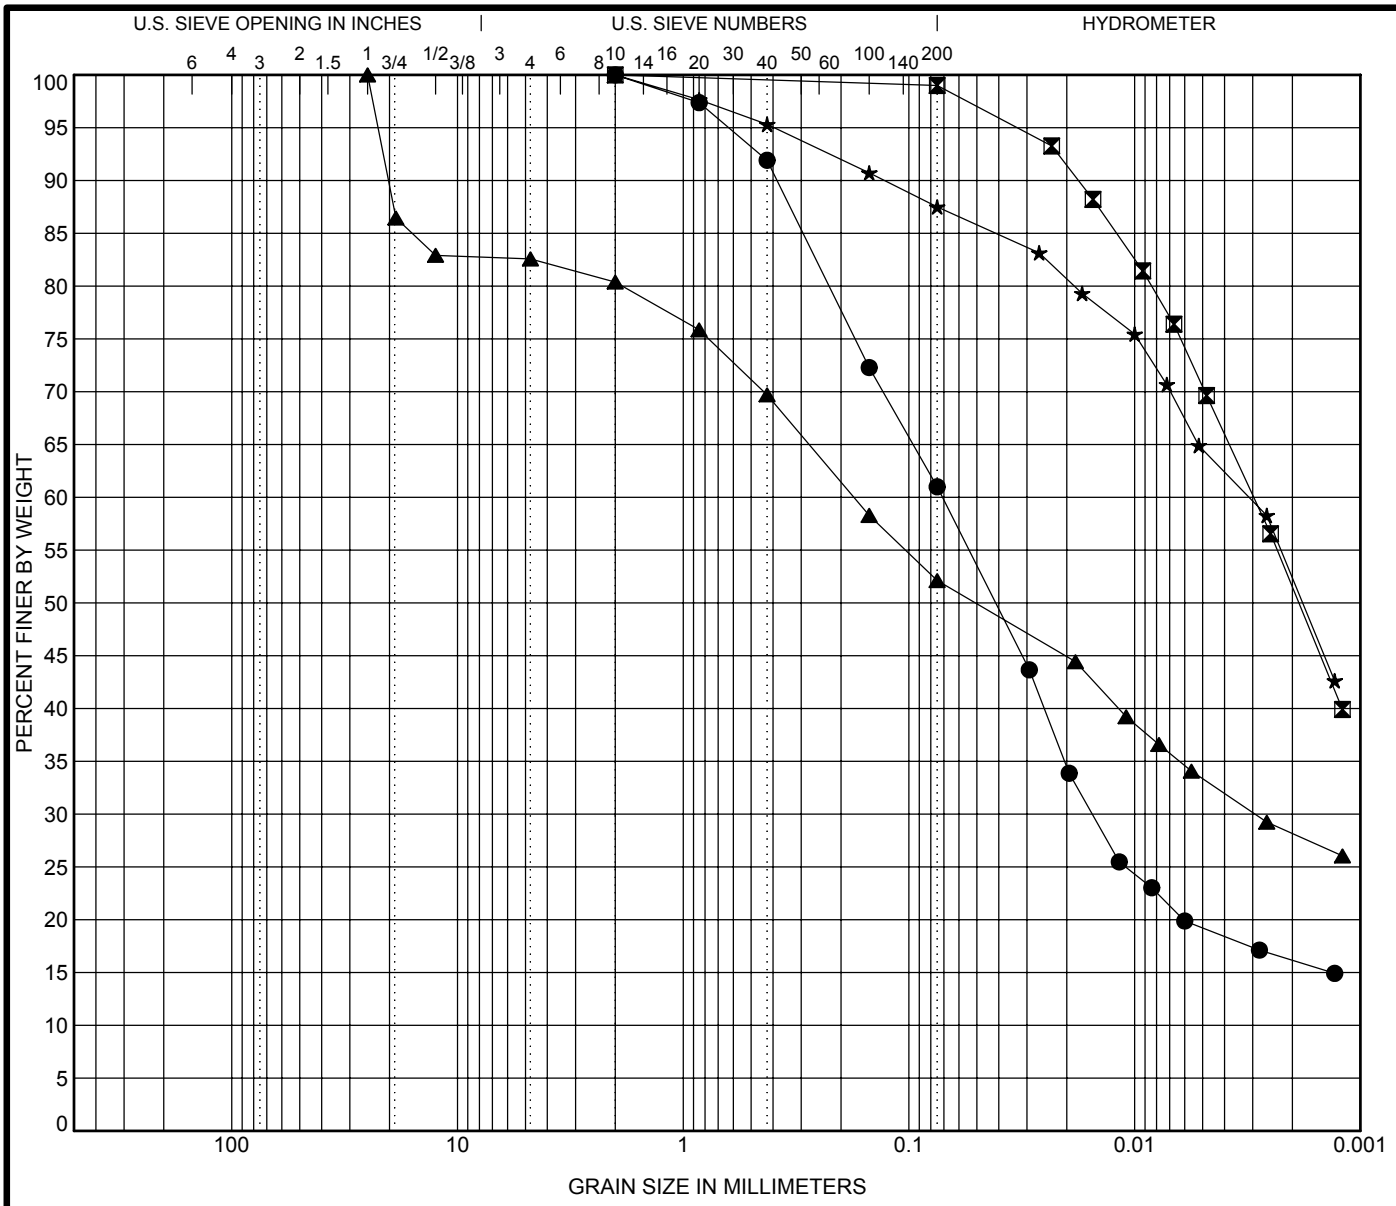

COBBLES	GRAVEL		SAND			SILT OR CLAY
	coarse	fine	coarse	medium	fine	

	Specimen Identification	Classification	LL	PL	PI	Cc	Cu
●	**MW-151 7.5-8.0 Feet**	**Very Dark Gray-Brown Sandy CLAY (CL)**					
⊠	**MW-151 16.0-17.0 Feet**	**Olive-Gray Shaley Fat CLAY (CH)**					
▲	**MW-154 8.0-9.2 Feet**	**Dark Gray & Yellow-Brown Sandy CLAY with Gravel, (CL)**					
★	**MW-154 11.0-12.0 Feet**	**Gray & Light Olive-Brown Shaley Fat CLAY (CH)**					

	Specimen Identification	D100	D60	D30	D10	%Gravel	%Sand	%Silt	%Clay
●	**MW-151 7.5-8.0 Feet**	**2**	**0.071**	**0.015**		**0.0**	**39.0**	**41.8**	**19.2**
⊠	**MW-151 16.0-17.0 Feet**	**2**	**0.003**			**0.0**	**1.0**	**28.5**	**70.5**
▲	**MW-154 8.0-9.2 Feet**	**25**	**0.175**	**0.003**		**17.4**	**30.5**	**18.8**	**33.4**
★	**MW-154 11.0-12.0 Feet**	**2**	**0.003**			**0.0**	**12.5**	**23.0**	**64.5**

Shively Geotechnical
A Division of Environmental Operations, Inc.
Missouri (314) 241-0900
Illinois (618) 398-1414


GRAIN SIZE DISTRIBUTION

Project Number: 6339

Project: Ash Pond System

Location: Baldwin Energy Complex

US GRAIN SIZE 6339 HYDRO CURVES.GPJ SHIVELY.GDT 10/11/10

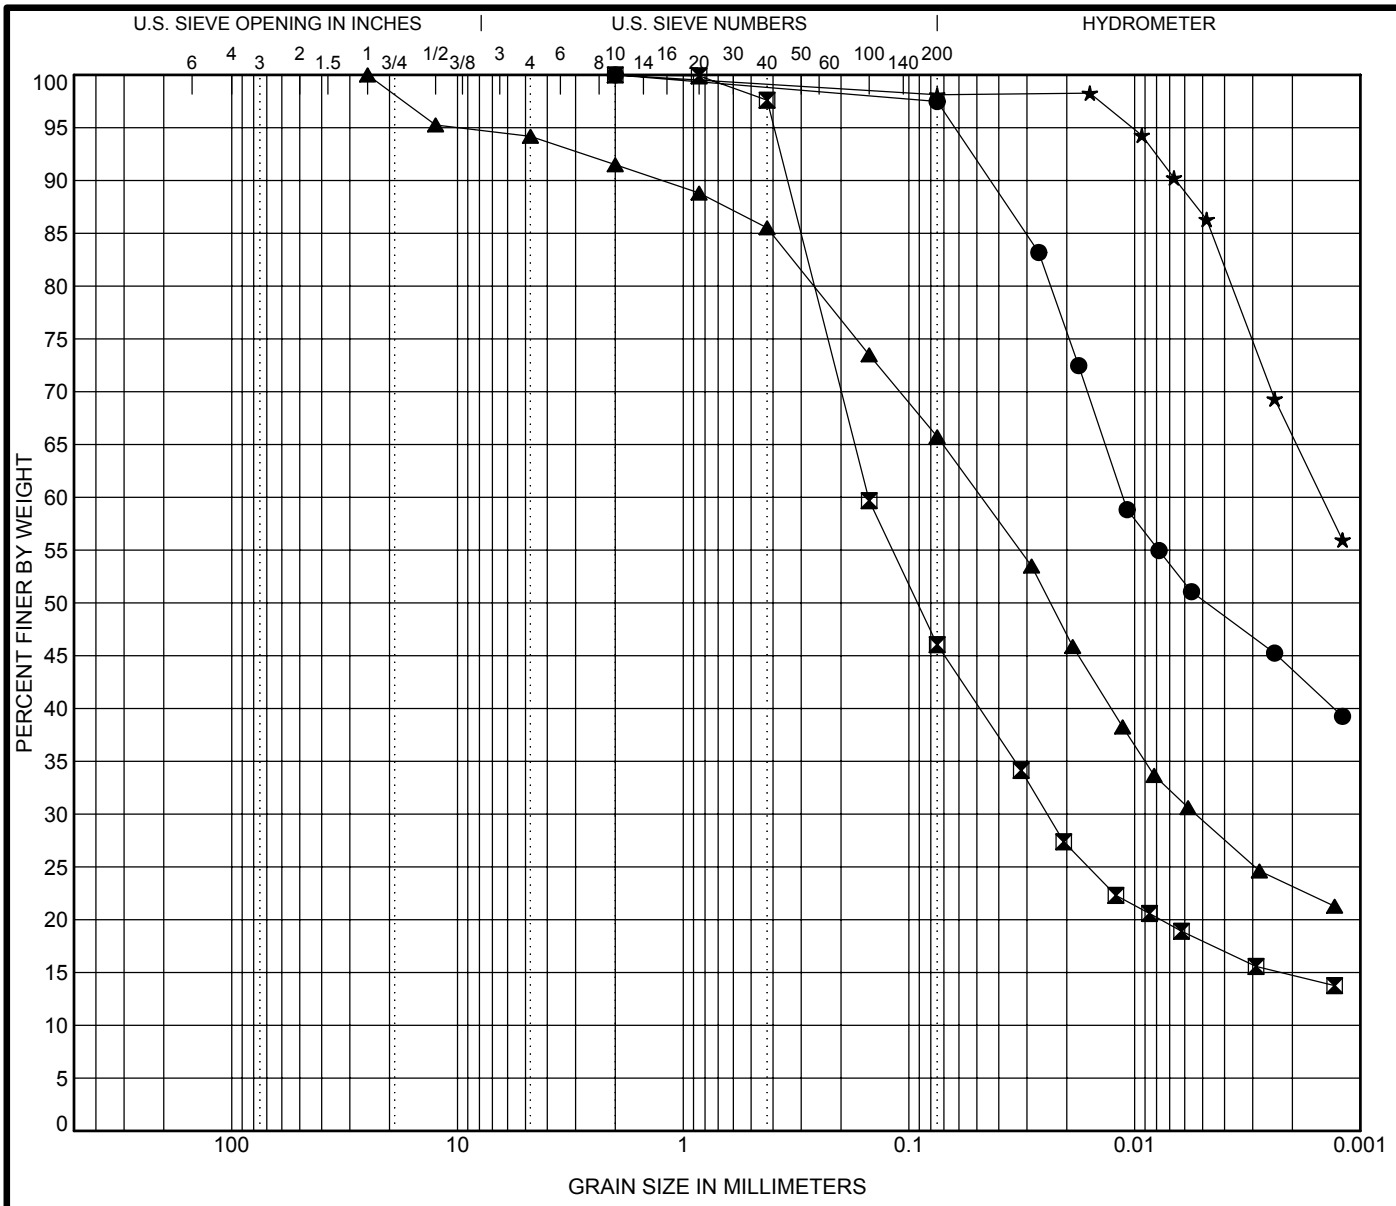

COBBLES	GRAVEL		SAND			SILT OR CLAY
	coarse	fine	coarse	medium	fine	

	Specimen Identification	Classification	LL	PL	PI	Cc	Cu
●	**MW-155 7.0-8.0 Feet**	**Brown Lean to Fat CLAY (CL/CH)**					
⊠	**MW-155 18.5-19.5 Feet**	**Dark Yellow-Brown Clayey SAND (SC)**					
▲	**MW-252 14.0-16.0 Feet**	**Dark Yellow-Brown Sandy CLAY (CL)**					
★	**MW-252 44.0-46.0 Feet**	**Dark Yellow-Brown Fat CLAY (CH)**					

	Specimen Identification	D100	D60	D30	D10	%Gravel	%Sand	%Silt	%Clay
●	**MW-155 7.0-8.0 Feet**	**2**	**0.011**			**0.0**	**2.5**	**47.2**	**50.3**
⊠	**MW-155 18.5-19.5 Feet**	**2**	**0.151**	**0.024**		**0.0**	**53.9**	**28.1**	**18.0**
▲	**MW-252 14.0-16.0 Feet**	**25**	**0.048**	**0.005**		**5.8**	**28.4**	**36.3**	**29.4**
★	**MW-252 44.0-46.0 Feet**	**2**	**0.001**			**0.0**	**1.9**	**11.3**	**86.8**

Shively Geotechnical
A Division of Environmental Operations, Inc.
Missouri (314) 241-0900
Illinois (618) 398-1414


GRAIN SIZE DISTRIBUTION

Project Number: 6339

Project: Ash Pond System

Location: Baldwin Energy Complex

US GRAIN SIZE 6339 HYDRO CURVES.GPJ SHIVELY.GDT 10/11/10

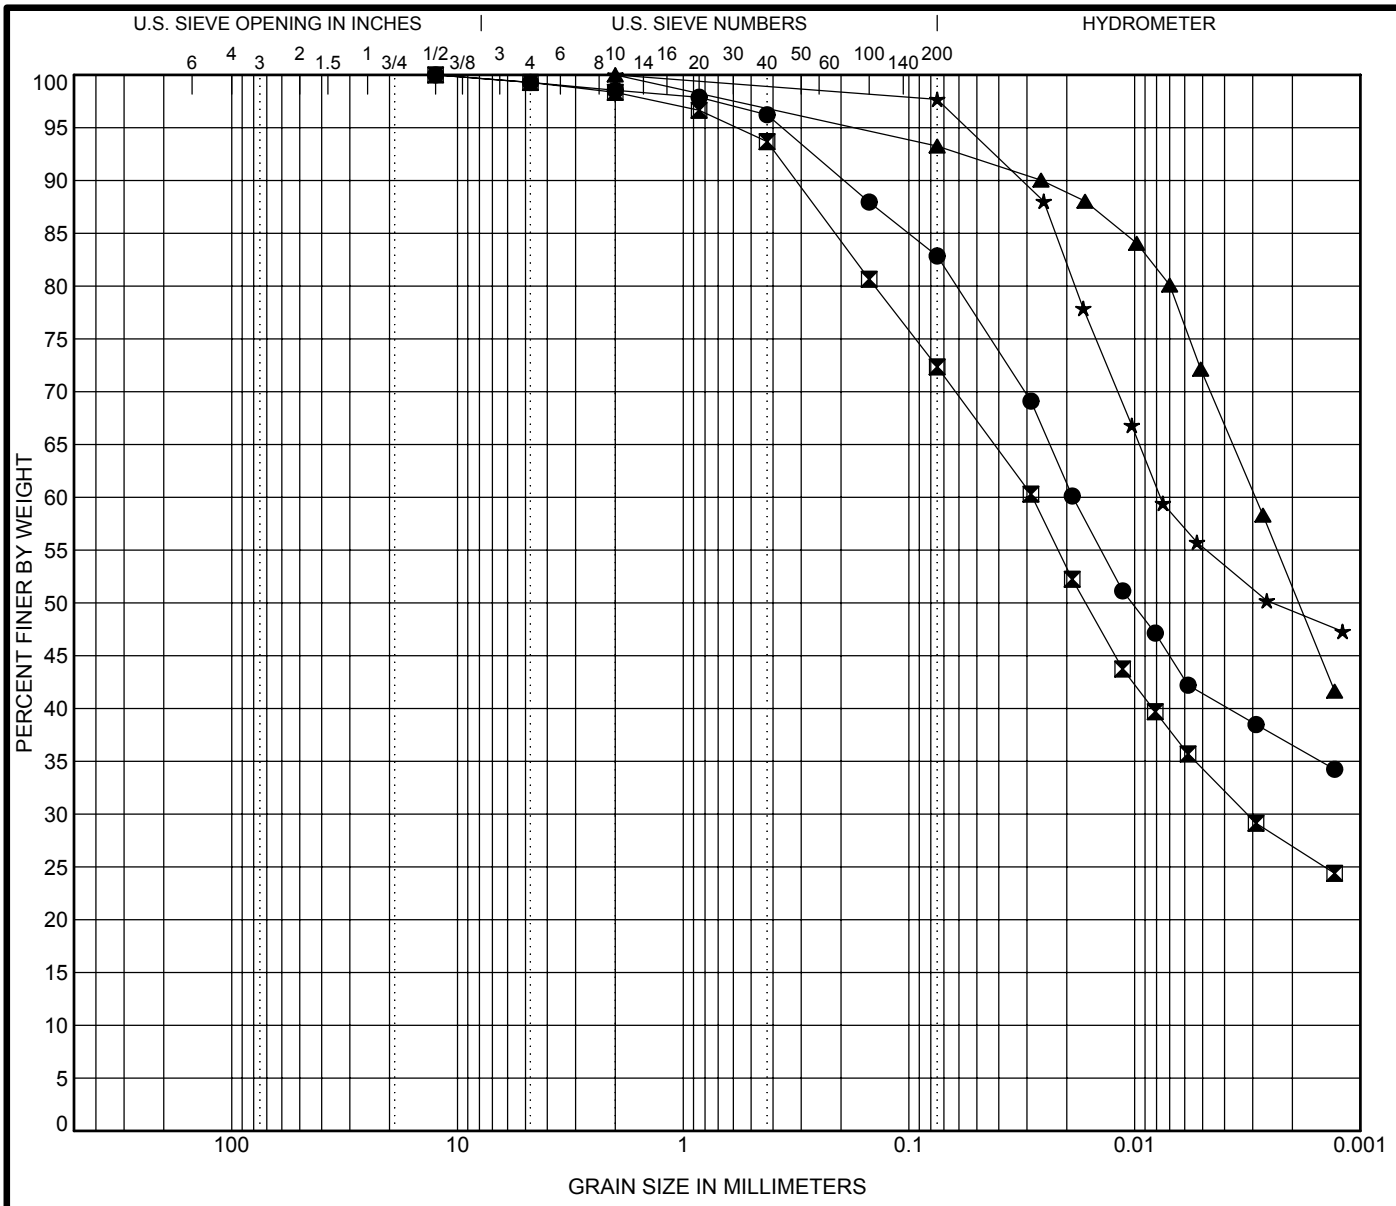

COBBLES	GRAVEL		SAND			SILT OR CLAY
	coarse	fine	coarse	medium	fine	

	Specimen Identification	Classification	LL	PL	PI	Cc	Cu
●	**MW-253 11.0-12.0 Feet**	**Dark Yellow-Brown Fat CLAY with SAND (CH)**					
⊠	**MW-253 19.0-19.5 Feet**	**Dark Yellow-Brown Lean CLAY with Sand (CL)**					
▲	**MW-253 29.0-30.0 Feet**	**Olive Shaley Fat CLAY (CH)**					
★	**MW-350 5.0-6.0 Feet**	**Brown Fat CLAY (CH)**					

	Specimen Identification	D100	D60	D30	D10	%Gravel	%Sand	%Silt	%Clay
●	**MW-253 11.0-12.0 Feet**	**12.5**	**0.019**			**0.7**	**16.4**	**41.4**	**41.4**
⊠	**MW-253 19.0-19.5 Feet**	**12.5**	**0.028**	**0.003**		**0.7**	**26.9**	**38.1**	**34.3**
▲	**MW-253 29.0-30.0 Feet**	**2**	**0.003**			**0.0**	**6.7**	**21.6**	**71.7**
★	**MW-350 5.0-6.0 Feet**	**2**	**0.008**			**0.0**	**2.3**	**42.4**	**55.3**

Shively Geotechnical
A Division of Environmental Operations, Inc.
Missouri (314) 241-0900
Illinois (618) 398-1414


GRAIN SIZE DISTRIBUTION

Project Number: 6339

Project: Ash Pond System

Location: Baldwin Energy Complex

US GRAIN SIZE 6339 HYDRO CURVES.GPJ SHIVELY.GDT 10/11/10

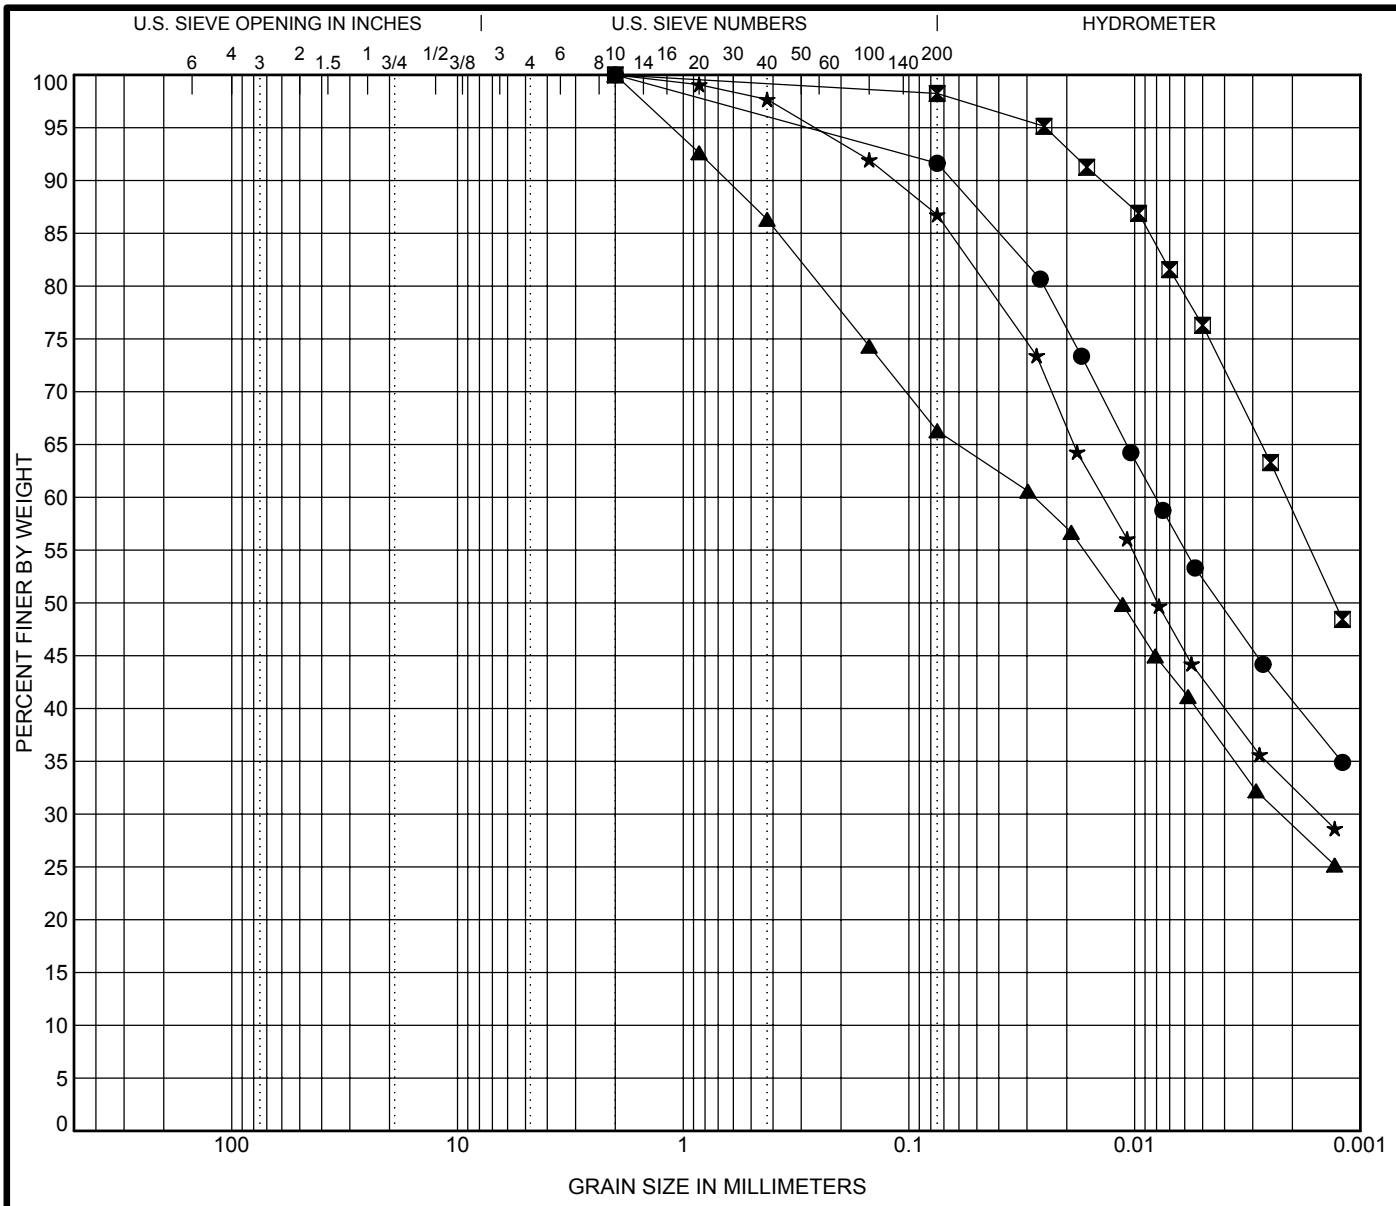

COBBLES	GRAVEL		SAND			SILT OR CLAY
	coarse	fine	coarse	medium	fine	

	Specimen Identification	Classification	LL	PL	PI	Cc	Cu
●	**MW-350 11.0-12.0 Feet**	**Light Olive-Brown Lean to Fat CLAY (CL/CH)**					
⊠	**MW-350 18.0-20.0 Feet**	**Dark Yellow-Brown Fat CLAY (CH)**					
▲	**MW-352 26.5-27.5 Feet**	**Yellow Brown Sandy CLAY (CL)**					
★	**MW-352 32.0-33.0 Feet**	**Yellow-Brown Lean to Fat CLAY (CL/CH)**					

	Specimen Identification	D100	D60	D30	D10	%Gravel	%Sand	%Silt	%Clay
●	**MW-350 11.0-12.0 Feet**	**2**	**0.008**			**0.0**	**8.4**	**39.3**	**52.3**
⊠	**MW-350 18.0-20.0 Feet**	**2**	**0.002**			**0.0**	**1.8**	**21.9**	**76.3**
▲	**MW-352 26.5-27.5 Feet**	**2**	**0.028**	**0.002**		**0.0**	**33.7**	**27.1**	**39.2**
★	**MW-352 32.0-33.0 Feet**	**2**	**0.014**	**0.002**		**0.0**	**13.2**	**43.9**	**42.8**

Shively Geotechnical
A Division of Environmental Operations, Inc.
Missouri (314) 241-0900
Illinois (618) 398-1414

GRAIN SIZE DISTRIBUTION

Project Number: 6339

Project: Ash Pond System

Location: Baldwin Energy Complex

US GRAIN SIZE 6339 HYDRO CURVES.GPJ SHIVELY.GDT 10/11/10

HYDRAULIC CONDUCTIVITY TEST DATA

(ASTM D 5084)

JOB NO.:	6339			WET UNIT WEIGHT, pcf:	123.7		
LOCATION:	MW-154			**DRY UNIT WEIGHT, pcf:**	**105.9**		
DEPTH:	8' - 9'2"						
SPECIMEN:							
				INITIAL MOISTURE CONTENT		FINAL MOISTURE CONTENT	
LENGTH, in.:	3.017	LENGTH, cm:	7.663	WET WT SPLE+TARE	752.92	WET WT SPLE+TARE	781.60
DIAMETER, in.:	2.856	DIAMETER, cm	7.254	DRY WT SPLE+TARE	662.30	DRY WT SPLE+TARE	662.30
WET WT., gms.:	627.80			TARE WEIGHT	125.12	TARE WEIGHT	125.12
AREA, sq.in.:	6.406	AREA, sq cm:	41.331	**% MOISTURE**	16.9	% MOISTURE	22.2

B VALUE (before Permeation): 96% Cell / Back Pressure, psi: 53 / 50

HEAD (PSI)	DATE (YR,MO,DY)	TIME (HR,MN,SC)	TEMP ºC	ELAPSED MINUTES	BOTTOM BURET	TOP BURET	Q (CC)	K CM/SEC	HYDRAULIC GRADIENT	HYDRAULIC HEAD
0.0	01-Oct-10	08:46 AM	25.0	0	10.04	24.13			1.84	14.09
0.0	01-Oct-10	09:23 AM	25.0	37	11.80	22.85	1.76	1.1E-05	1.44	11.05
0.0	01-Oct-10	10:16 AM	25.0	53	13.25	21.41	1.45	9.3E-06	1.06	8.16
0.0	01-Oct-10	11:17 AM	25.1	61	14.30	20.34	1.05	8.0E-06	0.79	6.04
0.0	01-Oct-10	01:01 PM	25.3	104	15.66	19.02	1.36	9.1E-06	0.44	3.36

Average Temp. = 25.1

AVERAGE K = 8.8E-06

Corrected K for 20ºC = 7.8E-06

HYDRAULIC CONDUCTIVITY TEST DATA

(ASTM D 5084)

JOB NO.:	6339			WET UNIT WEIGHT, pcf:	120.2
LOCATION:	MW-252			**DRY UNIT WEIGHT, pcf:**	**91.5**
DEPTH:	44' - 46'				
SPECIMEN:					

				INITIAL MOISTURE CONTENT		FINAL MOISTURE CONTENT	
LENGTH, in.:	3.002	LENGTH, cm:	7.625	WET WT SPLE+TARE	735.25	WET WT SPLE+TARE	747.80
DIAMETER, in.:	2.855	DIAMETER, cm	7.252	DRY WT SPLE+TARE	590.42	DRY WT SPLE+TARE	590.42
WET WT., gms.:	606.40			TARE WEIGHT	128.85	TARE WEIGHT	128.85
AREA, sq.in.:	6.402	AREA, sq cm:	41.302	**% MOISTURE**	31.4	% MOISTURE	34.1

B VALUE (before Permeation): 97% Cell / Back Pressure, psi: 45 / 40

HEAD (PSI)	DATE (YR,MO,DY)	TIME (HR,MN,SC)	TEMP ºC	ELAPSED MINUTES	BOTTOM BURET	TOP BURET	Q (CC)	K CM/SEC	HYDRAULIC GRADIENT	HYDRAULIC HEAD
0.0	01-Oct-10	09:23 AM	25.0	0	2.52	22.96			2.68	20.44
0.0	01-Oct-10	01:00 PM	25.4	217	2.71	22.65	0.19	1.8E-07	2.62	19.94
0.0	01-Oct-10	04:58 PM	25.2	238	2.90	22.78	0.19	2.0E-08	2.61	19.88
0.0	04-Oct-10	08:52 AM	22.9	3834	4.10	23.65	1.20	7.1E-09	2.56	19.55
1.0	05-Oct-10	09:52 AM	22.9	0	12.31	23.90			10.74	81.89
1.0	05-Oct-10	05:11 PM	23.0	439	12.40	23.83	0.09	7.2E-09	10.72	81.73
1.0	06-Oct-10	08:37 AM	23.0	926	12.67	23.81	0.27	6.2E-09	10.68	81.44

Average Temp. = 23.4

AVERAGE K = 6.8E-09

Corrected K for 20ºC = 6.3E-09

HYDRAULIC CONDUCTIVITY TEST DATA

(ASTM D 5084)

JOB NO.:	6339			WET UNIT WEIGHT, pcf:	123.6		
LOCATION:	MW-350			**DRY UNIT WEIGHT, pcf:**	**97.9**		
DEPTH:	18' - 20'						
SPECIMEN:							
				INITIAL MOISTURE CONTENT		FINAL MOISTURE CONTENT	
LENGTH, in.:	3.518	LENGTH, cm:	8.936	WET WT SPLE+TARE	849.30	WET WT SPLE+TARE	862.40
DIAMETER, in.:	2.864	DIAMETER, cm	7.275	DRY WT SPLE+TARE	696.40	DRY WT SPLE+TARE	696.40
WET WT., gms.:	735.10			TARE WEIGHT	114.20	TARE WEIGHT	114.20
AREA, sq.in.:	6.442	AREA, sq cm:	41.563	**% MOISTURE**	26.3	% MOISTURE	28.5

B VALUE (before Permeation): 96% Cell / Back Pressure, psi: 53 / 50

HEAD (PSI)	DATE (YR,MO,DY)	TIME (HR,MN,SC)	TEMP °C	ELAPSED MINUTES	BOTTOM BURET	TOP BURET	Q (CC)	K CM/SEC	HYDRAULIC GRADIENT	HYDRAULIC HEAD
0.0	01-Oct-10	09:23 AM	25.0	0	4.57	23.92			2.17	19.35
0.0	01-Oct-10	01:03 PM	25.4	220	5.09	23.43	0.52	4.6E-07	2.05	18.34
0.0	01-Oct-10	04:58 PM	25.2	235	5.67	22.93	0.58	4.9E-07	1.93	17.26
0.0	04-Oct-10	08:52 AM	22.9	3834	10.89	18.67	5.22	3.9E-07	0.87	7.78
0.0	04-Oct-10	03:35 PM	24.7	403	11.14	18.34	0.25	3.6E-07	0.81	7.20
0.0	04-Oct-10	04:00 PM	24.5	0	5.94	24.03			2.02	18.09
0.0	05-Oct-10	08:14 AM	23.0	974	7.68	22.53	1.74	3.8E-07	1.66	14.85

Average Temp. = 24.1

AVERAGE K = 3.8E-07

Corrected K for 20°C = 3.4E-07

SOIL/SEDIMENT/SLUDGE SAMPLING DATA

Serial No. SSSSD

Project Name Groundwater Investigation – BEC Ash Pond System ✓ Project No. 2010.010

Project Manager Stuart Cravens, Kelron Environmental Phase.Task No.

Client Company Dynegy, Inc.

Site Name Baldwin Energy Complex

Site Address 10901 Baldwin Road, Baldwin, IL

Sampling Method
- ☒ Shelby Tube (ST)
- ☐ Split Spoon (SS)
- ☒ Macrocore (MC)
- ☐ Other

Reason For Collection
- ☐ Lab Analysis
- ☐ On-Site Headspace
- ☒ Geotechnical Lab
- ☐ Other

Portable Screening Instrument Used ✠ None

Type	Manufacturer	Model
☐ PID (Lamp____eV)		
☐ FID		
☐ CGI		

Sample No.	Location	Date Collected	Sample Type ST	SS	MC	Requested Analysis 1	Requested Analysis 2 *	Requested Analysis 3
						Visual	Grain Size	Vert. Perm (K)
~~MW~~MW-154	8'-9'2"	9/20/10	✓			✓	✓	✓
MW-252	14-16'	9/22/10	✓		•	✓	✓	—
MW-252	44-46'	9/22/10	✓			✓	✓	✓
MW-350	18-20'	9/8/10	✓			✓	✓	✓
MW-350	5-6'				✓	✓	✓	
MW-350	11-12'				✓	✓	✓	
MW-350	22-23'				✓	✓	—	
MW-155	7-8'				✓	✓	✓	
MW-155	18.5-19.5'				✓	✓	✓	
MW-156	10-11'				✓	✓	—	
MW-157	7-9'				✓	✓	—	
MW-157	2-3'				✓	✓	—	
MW-157	17-18'				✓	✓	—	
MW-355	21-22'				✓	✓	—	

Chain-of-Custody Form Number 092410.01

Comments * Grain Size = standard sieve/hydrometer per ASTM

Signature [signature] Date 9/24/10 Reviewer _____ Date _____

Brendon Wilder (PSC)
9/27/2010 @ 1026 ext. 1557

6339

SOIL/SEDIMENT/SLUDGE SAMPLING DATA

Serial No. SSSSD

Project Name Groundwater Investigation – BEC Ash Pond System Project No. 2010.010

Project Manager Stuart Cravens, Kelron Environmental Phase.Task No.

Client Company Dynegy, Inc.

Site Name Baldwin Energy Complex

Site Address 10901 Baldwin Road, Baldwin, IL

Sampling Method
- ☐ Shelby Tube (ST)
- ☐ Split Spoon (SS)
- ☒ Macrocore (MC)
- ☐ Other

Reason For Collection
- ☐ Lab Analysis
- ☐ On-Site Headspace
- ☒ Geotechnical Lab
- ☐ Other

Portable Screening Instrument Used ☒ None

Type	Manufacturer	Model
☐ PID (Lamp____eV)		
☐ FID		
☐ CGI		

Sample No.	Location	Date Collected	Sample Type ST	SS	MC	Requested Analysis 1 Visual	Requested Analysis 2* Grain Size	Requested Analysis 3
MW-151	7.5-8'				✓	✓	✓	
MW-151	16-17'				✓	✓	✓	
MW-352	6.5-7.5'				✓	✓	–	
MW-352	26.5-27.5'				✓	✓	✓	
MW-352	16.5-17.5'				✓	✓	–	
MW-352	32-33'				✓	✓	✓	
MW-352	37-38'				✓	✓	–	
MW-253	11-12'				✓	✓	✓	
MW-253	19-19.5'				✓	✓	✓	
MW-253	29-30'				✓	✓	✓	
MW-154	3-4'				✓	✓	–	
MW-154	11-12'				✓	✓	✓	

Chain-of-Custody Form Number 89234/10, 2

Comments *Grain Size = std sieve / hydrometer per ASTM

Signature Date 9/24/10 Reviewer Date

Total = 3 Perm / 26 visual / 16 grain size

GEOTECHNOLOGY INC
FROM THE GROUND UP

Via email: kelron1@comcast.net

October 18, 2013 J022188.01

Stuart Cravens
Kelron Environmental
1213 Dorchester Drive
Champaign, Illinois 61821

Re: BEC Ash Pond System Samples – Baldwin, Illinois

Dear Mr. Cravens:

Included in this report are the test results of soil samples received in our laboratory on August 22nd and 27th, 2013. There were 18 samples, eight in Shelby tubes and the remainder in plastic baggies, submitted for testing. The samples were tested in general accordance with the test method listed below.

Test to Determine	Method of Test
Particle Size Analysis of Soils	ASTM D422
Specific Gravity of Soils	ASTM D854
Water (Moisture) Content of Soil and Rock by Mass	ASTM D2216
Classification of Soils (Unified Soil Classification System)	ASTM D2487
Hydraulic Conductivity Using a Flexible Wall Permeameter	ASTM D5084
Determination of Density (Unit Weight) of Soil Specimens	ASTM D7263

Porosity was calculated using soil-mass relationships. Tables are enclosed with test results, as well as the porosity calculation worksheets. Particle size analysis can be found on the enclosed Grain Size Distribution curves.

* * * * *

We trust this is the information you require. Please contact the undersigned if you have any questions regarding this report.

Respectfully submitted,

GEOTECHNOLOGY, INC.

Janet M. May
Illinois Laboratory Manager

JMM/LPH:jmm

Copies Submitted: (1)

Attachment: Summary Tables
Grain Size Distribution
Hydraulic Conductivity Test Data Sheets
Porosity Calculation Worksheets

Classification Using Unified Soil Classification System – ASTM D2487

Location	Sample Depth (Feet)	Moisture Content (%)	USCS Classification
MW-161	31.5 - 32.5	17.8	SAND with Silt (SP-SM) - Fine Grained, Gray-Brown
MW-161	41.0 - 42.0	25.0	Lean CLAY (CL) – Medium Plasticity, Trace Sand, Blue-Gray
MW-262	17.0 - 18.0	19.1	Sandy Lean CLAY (CL) – Low to Medium Plasticity, Red-Brown
MW-262	33.5 - 35.5	23.5	Fat CLAY (CH) – High Plasticity, Light Gray-Brown
OW-256	33.0 - 33.5	8.6	Lean CLAY with Sand (CL) –Medium Plasticity, Gray-Brown
OW-257	36.5 - 37.0	19.1	SHALE - "Fat CLAY (CH)" – High Plasticity, Very Dark Gray
TPZ-163	1.5 - 3.5	49.3	ASH – "Silty SAND (SM) – Fine Grained, Very Dark Brown
TPZ-163	28.0 - 30.0	25.1	Lean to Fat CLAY (CL/CH) - Trace Fine Sand, Medium to High Plasticity, Dark Yellow-Brown
TPZ-164	3.0 - 5.0	22.5	ASH – "Sandy SILT (ML)" – Fine Grained Sand, Very Dark Brown
TPZ-164	10.0 - 12.0	25.6	Lean CLAY (CL) - Medium Plasticity, Light Olive-Brown
TPZ-165	8.0 - 10.0	22.3	Lean CLAY (CL) - Medium Plasticity, Trace Sand, Very Dark Gray-Brown
TPZ-165	13.0 - 14.0	24.5	Lean CLAY, with Sand (CL) - Medium Plasticity, Very Dark Gray-Brown
TPZ-167	29.0 - 30.0	31.1	ASH – "SILT (ML)" - Very Dark Gray-Brown
TPZ-167	32.0 - 34.0	24.1	Lean CLAY, with Sand (CL) - Medium Plasticity, Light Gray-Brown
TPZ-167	47.0 - 48.0	28.9	Lean to Fat CLAY (CL/CH) - Medium to High Plasticity, Yellow-Brown
TPZ-168	3.0 - 5.0	56.0	ASH – "Sandy SILT (ML)" – Fine-Medium Grained Sand, Olive-Brown
TPZ-168	39.0 - 40.0	18.6	TILL - Fat CLAY (CH) – High Plasticity, Trace Sand, Gray-Brown
TPZ-168	68.5 - 69.0	17.5	Lean CLAY (CL) - Medium Plasticity, with Sand Seams, Blue-Gray

USCS – Unified Soil Classification System

Hydraulic Conductivity Summary – ASTM D5084

		ASTM D 2216	ASTM D 6023	ASTM D 5084	
Location	Sample Depth (Feet)	Moisture Content, %	Dry Bulk Density, (pcf)	Hydraulic Conductivity, cm/sec	Range of Hydraulic Gradient
MW-262	33.5 - 35.5	23.5	102.2	9.9×10^{-9}	2.0 - 17.5
TPZ-163	1.5 - 3.5	49.3	63.7	2.5×10^{-4}	0.4 - 3.5
TPZ-163	28.0 - 30.0	25.1	98.0	4.2×10^{-4}	0.2 1.7
TPZ-164	3.0 - 5.0	22.5	91.7	6.5×10^{-4}	0.1 - 1.6
TPZ-164	10.0 - 12.0	25.6	95.7	1.3×10^{-6}	0.1 - 2.2
TPZ-165	8.0 - 10.0	22.3	102.4	5.3×10^{-6}	0.3 - 2.1
TPZ-167	29.0 - 30.0	18.8*	99.9*	9.7×10^{-6}	0.3 - 2.9
TPZ-167	32.0 - 34.0	24.1	101.3	6.2×10^{-7}	0.3 - 2.0
TPZ-168	3.0 - 5.0	56.0	63.0	4.2×10^{-4}	0.1 - 2.3

% - Percent
cm/sec - Centimeters per Second
pcf - Pounds per Cubic Foot


*Sample remolded in laboratory – As received moisture content = 31.1%

Porosity Using Soil-Mass Relationships*

		ASTM D 854	Calculation from Soil-Mass Relationships		
Location	Sample Depth (Feet)	Specific Gravity	Total Porosity, (%)	Water Filled Porosity, (%)	Air Filled Porosity, (%)
TPZ-163	1.5 - 3.5	2.66	61.7	50.2	11.5
TPZ-164	3.0 - 5.0	2.68	45.2	33.0	12.2
TPZ-167	29.0 - 30.0	2.59	38.2	30.2	8.0
TPZ-168	3.0 - 5.0	2.88	64.9	56.5	8.4

% - Percent

*Note: Values not representative of effective porosity.

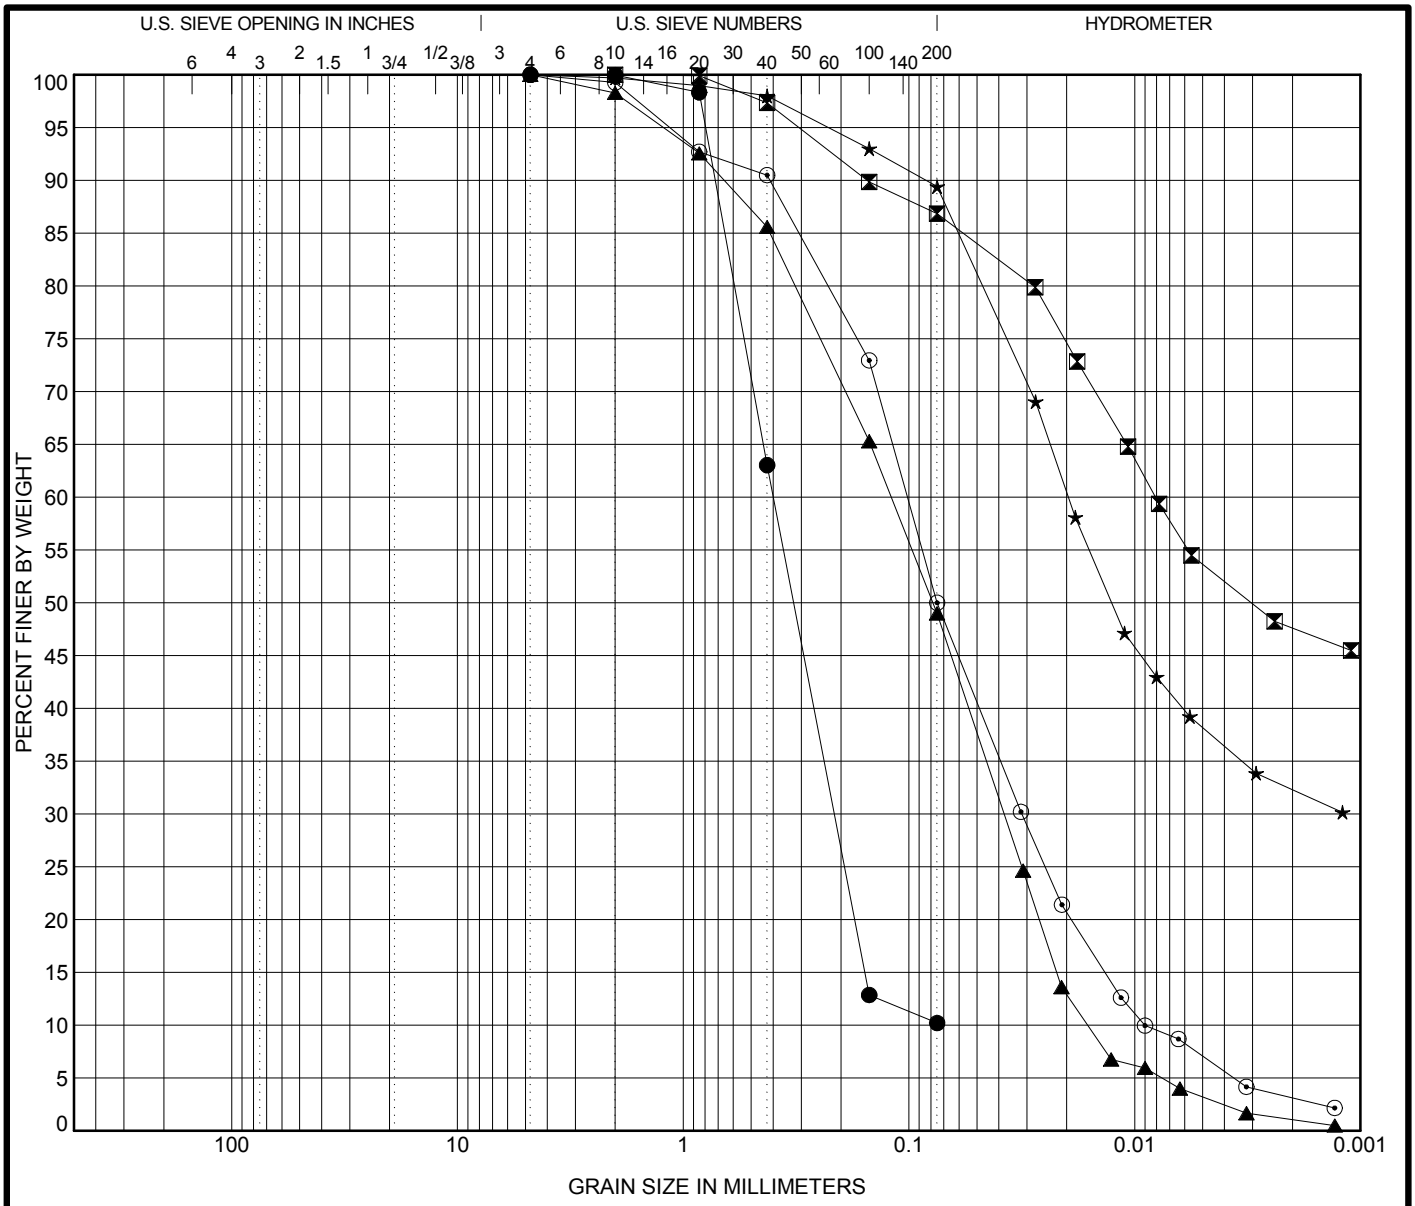

COBBLES	GRAVEL		SAND			SILT OR CLAY
	coarse	fine	coarse	medium	fine	

	Specimen Identification		Classification	LL	PL	PI	Cc	Cu
●	MW-161	31.5-32.5 Feet	SAND, with Silt (SP-SM)				1.61	5.60
⊠	MW-262	33.5-35.5 Feet	Fat CLAY (CH)					
▲	TPZ-163	1.5-3.5 Feet	ASH - "Silty SAND (SM)"				0.74	7.42
★	TPZ-163	28.0-30.0 Feet	Lean to Fat CLAY (CL/CH)					
⊙	TPZ-164	3.0-5.0 Feet	ASH - "Sandy SILT (ML)"				1.09	11.23

	Specimen Identification		D100	D60	D30	D10	%Gravel	%Sand	%Silt	%Clay
●	MW-161	31.5-32.5 Feet	4.75	0.399	0.214		0.0	89.8	10.2	
⊠	MW-262	33.5-35.5 Feet	2	0.008			0.0	13.1	33.2	53.7
▲	TPZ-163	1.5-3.5 Feet	4.75	0.12	0.038	0.016	0.0	51.0	45.8	3.2
★	TPZ-163	28.0-30.0 Feet	4.75	0.02			0.0	10.6	51.2	38.2
⊙	TPZ-164	3.0-5.0 Feet	4.75	0.101	0.032	0.009	0.0	50.0	42.9	7.1

GEOTECHNOLOGY INC
FROM THE GROUND UP


GRAIN SIZE DISTRIBUTION

Project Number: J02188.01.1300

Project: Baldwin Ash Pond System

Location: Environmental Investigation - Baldwin, Illinois

US GRAIN SIZE J022188.01.1300 LAB RESULTS.GPJ GEOTECHNOLOGY.GDT 10/16/13

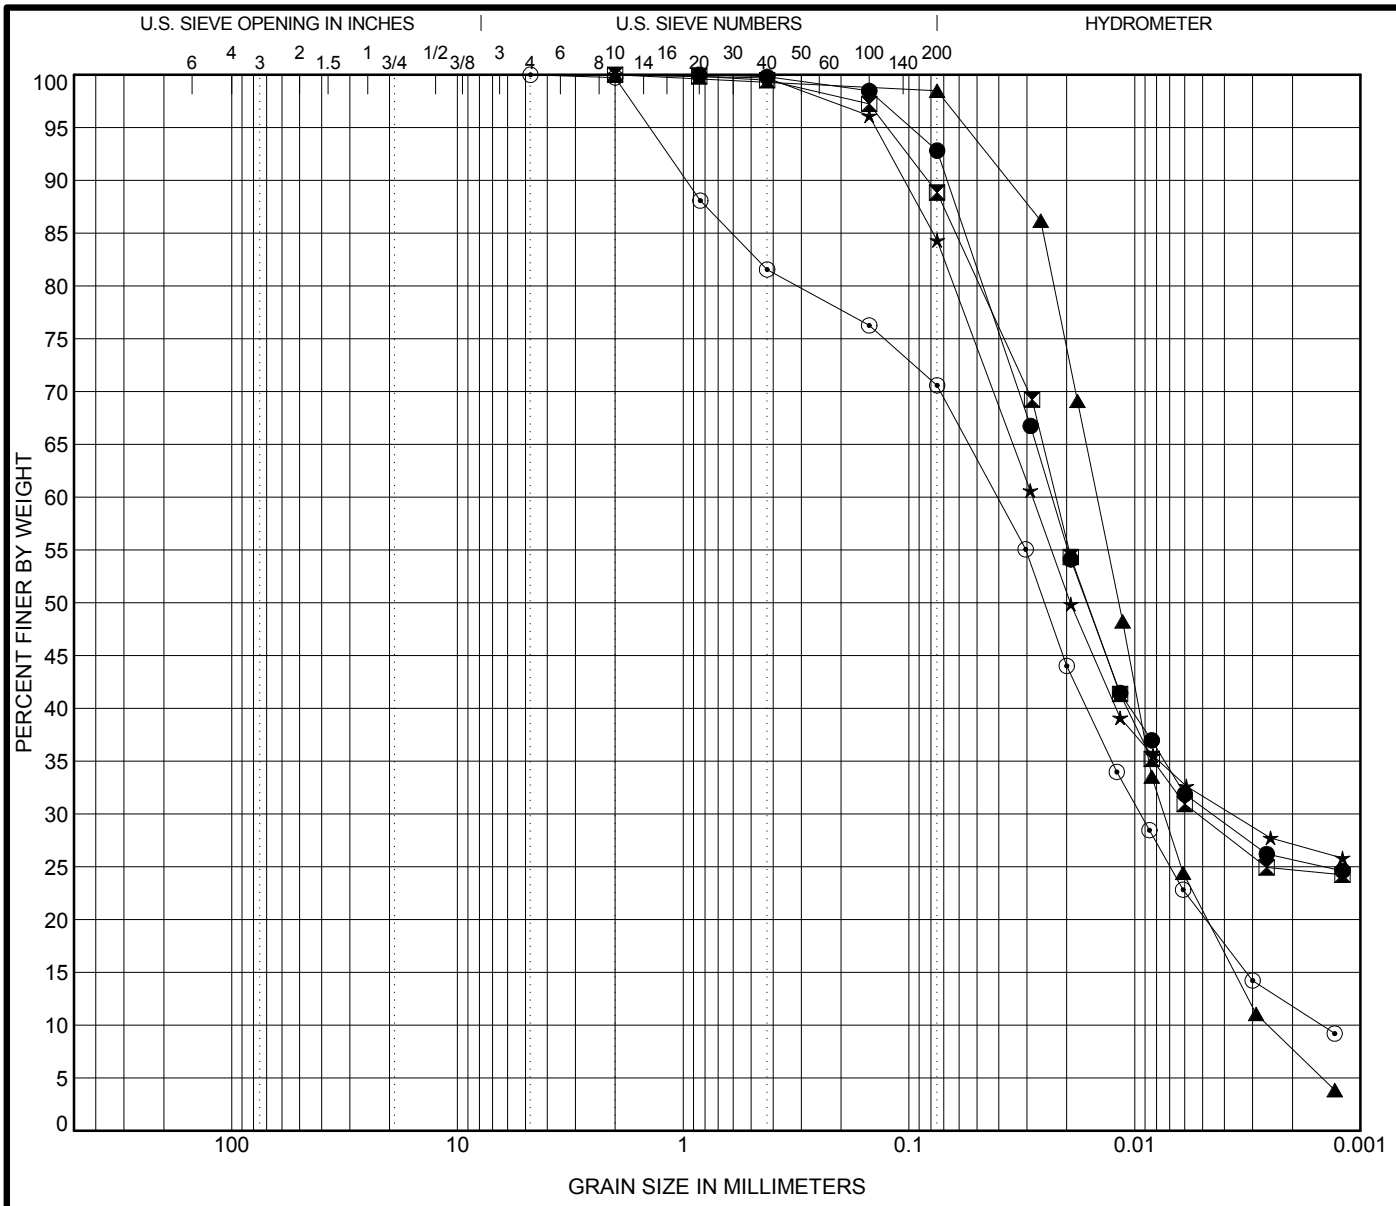

COBBLES	GRAVEL		SAND			SILT OR CLAY
	coarse	fine	coarse	medium	fine	

Specimen Identification	Classification	LL	PL	PI	Cc	Cu
● TPZ-164 10.0-12.0 Feet	Lean CLAY (CL)					
⊠ TPZ-165 8.0-10.0 Feet	Lean CLAY (CL)					
▲ TPZ-167 29.0-30.0 Feet	ASH - "SILT (ML)"				1.46	5.69
★ TPZ-167 32.0-34.0 Feet	Lean CLAY, with Sand (CL)					
⊙ TPZ-168 3.0-5.0 Feet	ASH - "Sandy SILT (ML)"				1.48	27.30

Specimen Identification	D100	D60	D30	D10	%Gravel	%Sand	%Silt	%Clay
● TPZ-164 10.0-12.0 Feet	0.85	0.023	0.005		0.0	7.2	62.2	30.6
⊠ TPZ-165 8.0-10.0 Feet	2	0.022	0.005		0.0	11.2	59.2	29.6
▲ TPZ-167 29.0-30.0 Feet	2	0.015	0.007	0.003	0.0	1.5	77.6	20.8
★ TPZ-167 32.0-34.0 Feet	2	0.028	0.004		0.0	15.7	52.6	31.7
⊙ TPZ-168 3.0-5.0 Feet	4.75	0.041	0.009	0.001	0.0	29.4	50.2	20.4

GEOTECHNOLOGY INC
FROM THE GROUND UP

GRAIN SIZE DISTRIBUTION

Project Number: J02188.01.1300

Project: Baldwin Ash Pond System

Location: Environmental Investigation - Baldwin, Illinois

US GRAIN SIZE J022188.01.1300 LAB RESULTS.GPJ GEOTECHNOLOGY.GDT 10/16/13

HYDRAULIC CONDUCTIVITY TEST DATA

(ASTM D 5084)

JOB NO.:	J022188.01			WET UNIT WEIGHT, pcf:	95.0
SAMPLE ID:	ST163-3			**DRY UNIT WEIGHT, pcf:**	**63.7**
LOCATION:	TPZ-163				
DEPTH:	1.5 - 3.5				

				INITIAL MOISTURE CONTENT		FINAL MOISTURE CONTENT*
LENGTH, in.:	2.464	LENGTH, cm:	6.259	WET WT SPLE+TARE	527.00	WET WT SPLE+TARE
DIAMETER, in.:	2.870	DIAMETER, cm	7.290	DRY WT SPLE+TARE	395.82	DRY WT SPLE+TARE
WET WT., gms.:	397.53			TARE WEIGHT	129.47	TARE WEIGHT
AREA, sq.in.:	6.469	AREA, sq cm:	41.737	**% MOISTURE**	49.3	% MOISTURE
						*Not Available

B VALUE (before Permeation): 97% Cell / Back Pressure, psi: 43 / 40

HEAD (PSI)	DATE (YR,MO,DY)	TIME (HR,MN,SC)	TEMP °C	ELAPSED MINUTES	BOTTOM BURETTE	TOP BURETTE	Q (CC)	K CM/SEC	HYDRAULIC GRADIENT	HYDRAULIC HEAD	HEAD LOSS,%
0.0	08-Sep-13	11:32 AM	24.8	0	1.52	23.60			3.53	22.08	
0.0	08-Sep-13	11:37 AM	24.8	5	8.60	15.95	7.08	2.9E-04	1.17	7.35	66.71
0.0	09-Sep-13	01:35 PM	23.7	0	3.75	23.74			3.19	19.99	
0.0	09-Sep-13	01:43 PM	23.7	8	11.57	15.40	7.82	2.7E-04	0.61	3.83	80.84
0.0	09-Sep-13	05:09 PM	23.7	0	5.00	23.77			3.00	18.77	
0.0	09-Sep-13	05:18 PM	23.7	9	12.93	15.83	7.93	2.7E-04	0.46	2.90	84.55
0.0	09-Sep-13	05:20 PM	23.7	0	6.47	23.73			2.76	17.26	
0.0	09-Sep-13	05:30 PM	23.7	10	13.99	16.16	7.52	2.7E-04	0.35	2.17	87.43

Average Temp. = 23.7

AVERAGE K = 2.7E-04

Corrected K for 20ºC = 2.5E-04

HYDRAULIC CONDUCTIVITY TEST DATA

(ASTM D 5084)

JOB NO.:	J022188.01			WET UNIT WEIGHT, pcf:	122.6
SAMPLE ID:	ST163-30			**DRY UNIT WEIGHT, pcf:**	**98.0**
LOCATION:	TPZ-163				
DEPTH:	28.0 - 30.0				

				INITIAL MOISTURE CONTENT		FINAL MOISTURE CONTENT	
LENGTH, in.:	3.656	LENGTH, cm:	9.286	WET WT SPLE+TARE	901.33	WET WT SPLE+TARE	907.19
DIAMETER, in.:	2.888	DIAMETER, cm	7.336	DRY WT SPLE+TARE	746.92	DRY WT SPLE+TARE	746.92
WET WT., gms.:	770.63			TARE WEIGHT	130.70	TARE WEIGHT	130.7
AREA, sq.in.:	6.551	AREA, sq cm:	42.262	**% MOISTURE**	25.1	% MOISTURE	26.0

B VALUE (before Permeation): 98% Cell / Back Pressure, psi: 43 / 40

HEAD (PSI)	DATE (YR,MO,DY)	TIME (HR,MN,SC)	TEMP °C	ELAPSED MINUTES	BOTTOM BURETTE	TOP BURETTE	Q (CC)	K CM/SEC	HYDRAULIC GRADIENT	HYDRAULIC HEAD	HEAD LOSS,%
0.0	20-Sep-13	11:54 AM	23.6	0	7.03	23.15			1.74	16.12	
0.0	20-Sep-13	12:02 PM	23.6	8	13.83	16.26	6.80	4.5E-04	0.26	2.43	84.93
0.0	25-Sep-13	09:00 AM	23.9	0	9.51	24.05			1.57	14.54	
0.0	25-Sep-13	09:08 AM	23.9	8	15.65	17.83	6.14	4.6E-04	0.23	2.18	85.01
0.0	25-Sep-13	09:20 AM	23.9	0	9.29	24.37			1.62	15.08	
0.0	25-Sep-13	09:28 AM	23.9	8	15.72	17.84	6.43	4.7E-04	0.23	2.12	85.94

Average Temp. = 23.8

AVERAGE K = 4.6E-04

Corrected K for 20ºC = 4.2E-04

HYDRAULIC CONDUCTIVITY TEST DATA

(ASTM D 5084)

JOB NO.:	J022188.01			WET UNIT WEIGHT, pcf:	120.1		
SAMPLE ID:	ST164-12			**DRY UNIT WEIGHT, pcf:**	**95.7**		
LOCATION:	TPZ-164						
DEPTH:	10.0 - 12.0						
				INITIAL MOISTURE CONTENT		FINAL MOISTURE CONTENT	
LENGTH, in.:	3.373	LENGTH, cm:	8.567	WET WT SPLE+TARE	793.36	WET WT SPLE+TARE	807.00
DIAMETER, in.:	2.823	DIAMETER, cm	7.170	DRY WT SPLE+TARE	657.83	DRY WT SPLE+TARE	657.83
WET WT., gms.:	665.70			TARE WEIGHT	127.66	TARE WEIGHT	127.66
AREA, sq.in.:	6.259	AREA, sq cm:	40.381	**% MOISTURE**	25.6	% MOISTURE	28.1

B VALUE (before Permeation): 97% Cell / Back Pressure, psi: 43 / 40

HEAD (PSI)	DATE (YR,MO,DY)	TIME (HR,MN,SC)	TEMP °C	ELAPSED MINUTES	BOTTOM BURETTE	TOP BURETTE	Q (CC)	K CM/SEC	HYDRAULIC GRADIENT	HYDRAULIC HEAD	HEAD LOSS,%
0.0	30-Aug-13	10:28 AM	23.4	0	4.50	23.60			2.23	19.10	
0.0	30-Aug-13	05:44 PM	23.7	436	6.63	21.04	2.13	1.2E-06	1.68	14.41	24.55
0.0	02-Sep-13	09:06 AM	22.9	3802	13.80	14.83	7.17	1.3E-06	0.12	1.03	92.85
0.0	02-Sep-13	09:07 AM	22.9	0	6.28	23.67			2.03	17.39	
0.0	02-Sep-13	02:53 PM	22.8	346	8.47	21.50	2.19	1.5E-06	1.52	13.03	25.07
0.0	03-Sep-13	08:23 AM	23.4	1050	12.14	17.85	3.67	1.5E-06	0.67	5.71	56.18
0.0	03-Sep-13	05:36 PM	23.0	553	13.13	16.91	0.99	1.4E-06	0.44	3.78	33.80
0.0	04-Sep-13	08:10 AM	23.0	874	14.19	16.18	1.06	1.4E-06	0.23	1.99	47.35
0.0	04-Sep-13	02:25 PM	23.4	375	14.43	15.97	0.24	1.5E-06	0.18	1.54	22.61

Average Temp. = 23.1

AVERAGE K = 1.4E-06

Corrected K for 20°C = 1.3E-06

HYDRAULIC CONDUCTIVITY TEST DATA

(ASTM D 5084)

JOB NO.:	J022188.01			WET UNIT WEIGHT, pcf:	112.3
SAMPLE ID:	ST164-5			**DRY UNIT WEIGHT, pcf:**	**91.7**
LOCATION:	TPZ-164				
DEPTH:	3.0 - 5.0				

				INITIAL MOISTURE CONTENT		FINAL MOISTURE CONTENT*
LENGTH, in.:	5.570	LENGTH, cm:	14.148	WET WT SPLE+TARE	1191.79	WET WT SPLE+TARE
DIAMETER, in.:	2.869	DIAMETER, cm	7.287	DRY WT SPLE+TARE	996.94	DRY WT SPLE+TARE
WET WT., gms.:	1061.53			TARE WEIGHT	130.26	TARE WEIGHT
AREA, sq.in.:	6.465	AREA, sq cm:	41.708	**% MOISTURE**	22.5	% MOISTURE
						*Not Available

B VALUE (before Permeation): 95% Cell / Back Pressure, psi: 43 / 40

HEAD (PSI)	DATE (YR,MO,DY)	TIME (HR,MN,SC)	TEMP °C	ELAPSED MINUTES	BOTTOM BURETTE	TOP BURETTE	Q (CC)	K CM/SEC	HYDRAULIC GRADIENT	HYDRAULIC HEAD	HEAD LOSS,%
0.0	08-Sep-13	11:32 AM	24.6	0	1.40	23.77			1.58	22.37	
0.0	08-Sep-13	11:36 AM	24.6	4	8.28	17.65	6.88	6.5E-04	0.66	9.37	58.11
0.0	09-Sep-13	01:35 PM	23.7	0	3.53	23.77			1.43	20.24	
0.0	09-Sep-13	01:43 PM	23.7	8	12.10	15.10	8.57	7.1E-04	0.21	3.00	85.18
0.0	09-Sep-13	05:09 PM	23.8	0	5.30	23.70			1.30	18.40	
0.0	09-Sep-13	05:18 PM	23.7	9	13.38	15.52	8.08	7.1E-04	0.15	2.14	88.37
0.0	09-Sep-13	05:20 PM	23.7	0	6.87	24.14			1.22	17.27	
0.0	09-Sep-13	05:30 PM	23.7	10	14.67	16.27	7.80	7.1E-04	0.11	1.60	90.74

Average Temp. = 23.7

AVERAGE K = 7.1E-04

Corrected K for 20ºC = 6.5E-04

HYDRAULIC CONDUCTIVITY TEST DATA

(ASTM D 5084)

JOB NO.:	J022188.01			WET UNIT WEIGHT, pcf:	125.2		
SAMPLE ID:	ST165-10			**DRY UNIT WEIGHT, pcf:**	**102.4**		
LOCATION:	TPZ-165						
DEPTH:	8.0 - 10.0						
				INITIAL MOISTURE CONTENT		FINAL MOISTURE CONTENT	
LENGTH, in.:	3.370	LENGTH, cm:	8.560	WET WT SPLE+TARE	804.93	WET WT SPLE+TARE	809.06
DIAMETER, in.:	2.823	DIAMETER, cm	7.170	DRY WT SPLE+TARE	678.39	DRY WT SPLE+TARE	678.39
WET WT., gms.:	693.30			TARE WEIGHT	111.63	TARE WEIGHT	111.63
AREA, sq.in.:	6.259	AREA, sq cm:	40.381	**% MOISTURE**	22.3	% MOISTURE	23.1

B VALUE (before Permeation): 99% Cell / Back Pressure, psi: 43 / 40

HEAD (PSI)	DATE (YR,MO,DY)	TIME (HR,MN,SC)	TEMP °C	ELAPSED MINUTES	BOTTOM BURETTE	TOP BURETTE	Q (CC)	K CM/SEC	HYDRAULIC GRADIENT	HYDRAULIC HEAD	HEAD LOSS,%
0.0	30-Aug-13	10:26 AM	23.4	0	5.03	23.15			2.12	18.12	
0.0	30-Aug-13	05:45 PM	23.7	439	11.30	16.83	6.27	5.0E-06	0.65	5.53	69.48
0.0	02-Sep-13	09:05 AM	23.0	0	6.77	23.53			1.96	16.76	
0.0	02-Sep-13	02:53 PM	23.1	348	12.40	17.78	5.63	6.1E-06	0.63	5.38	67.90
0.0	03-Sep-13	08:22 AM	23.1	0	8.19	23.78			1.82	15.59	
0.0	03-Sep-13	05:34 PM	22.9	552	14.70	17.27	6.51	6.1E-06	0.30	2.57	83.52

Average Temp. = 23.2

AVERAGE K = 5.7E-06

Corrected K for 20ºC = 5.3E-06

HYDRAULIC CONDUCTIVITY TEST DATA

(ASTM D 5084)

JOB NO.:	J022188.01			WET UNIT WEIGHT, pcf:	118.8
SAMPLE ID:	ST167-30			**DRY UNIT WEIGHT, pcf:**	**99.9**
LOCATION:	TPZ-167			**Note: Sample Remolded in Lab**	
DEPTH:	29.0 - 30.0				

				INITIAL MOISTURE CONTENT		FINAL MOISTURE CONTENT*
LENGTH, in.:	2.408	LENGTH, cm:	6.116	WET WT SPLE+TARE	586.87	WET WT SPLE+TARE
DIAMETER, in.:	2.835	DIAMETER, cm	7.201	DRY WT SPLE+TARE	511.77	DRY WT SPLE+TARE
WET WT., gms.:	473.89			TARE WEIGHT	112.98	TARE WEIGHT
AREA, sq.in.:	6.312	AREA, sq cm:	40.725	**% MOISTURE**	18.8	% MOISTURE
						*Not Available

B VALUE (before Permeation): 95% Cell / Back Pressure, psi: 63 / 60

HEAD (PSI)	DATE (YR,MO,DY)	TIME (HR,MN,SC)	TEMP °C	ELAPSED MINUTES	BOTTOM BURETTE	TOP BURETTE	Q (CC)	K CM/SEC	HYDRAULIC GRADIENT	HYDRAULIC HEAD	HEAD LOSS,%
0.0	07-Oct-13	10:38 AM	23.1	0	6.12	23.77			2.89	17.65	
0.0	07-Oct-13	11:14 AM	23.0	36	8.31	21.53	2.19	1.1E-05	2.16	13.22	25.10
0.0	07-Oct-13	11:58 AM	23.0	44	10.25	19.60	1.94	1.0E-05	1.53	9.35	29.27
0.0	07-Oct-13	02:39 PM	22.8	161	13.60	16.23	3.35	1.0E-05	0.43	2.63	71.87
0.0	08-Oct-13	12:00 PM	23.2	0	7.42	23.43			2.62	16.01	
0.0	08-Oct-13	04:51 PM	22.3	291	14.57	16.22	7.15	1.0E-05	0.27	1.65	89.69

Average Temp. = 22.9

AVERAGE K = 1.0E-05

Corrected K for 20ºC = 9.7E-06

HYDRAULIC CONDUCTIVITY TEST DATA

(ASTM D 5084)

JOB NO.:	J022188.01			WET UNIT WEIGHT, pcf:	125.7
SAMPLE ID:	ST167-34			**DRY UNIT WEIGHT, pcf:**	**101.3**
LOCATION:	TPZ-167				
DEPTH:	32.0 - 34.0				

				INITIAL MOISTURE CONTENT		FINAL MOISTURE CONTENT	
LENGTH, in.:	3.900	LENGTH, cm:	9.906	WET WT SPLE+TARE	922.20	WET WT SPLE+TARE	921.52
DIAMETER, in.:	2.805	DIAMETER, cm	7.125	DRY WT SPLE+TARE	767.59	DRY WT SPLE+TARE	767.59
WET WT., gms.:	795.39			TARE WEIGHT	126.81	TARE WEIGHT	126.81
AREA, sq.in.:	6.180	AREA, sq cm:	39.868	**% MOISTURE**	24.1	% MOISTURE	24.0

B VALUE (before Permeation): 100% Cell / Back Pressure, psi: 43 / 40

HEAD (PSI)	DATE (YR,MO,DY)	TIME (HR,MN,SC)	TEMP °C	ELAPSED MINUTES	BOTTOM BURETTE	TOP BURETTE	Q (CC)	K CM/SEC	HYDRAULIC GRADIENT	HYDRAULIC HEAD	HEAD LOSS,%
0.0	30-Aug-13	10:26 AM	23.4	0	3.20	23.17			2.02	19.97	
0.0	30-Aug-13	05:46 PM	23.7	440	4.40	21.92	1.20	6.5E-07	1.77	17.52	12.27
0.0	02-Sep-13	09:03 AM	22.8	3797	10.73	16.19	6.33	6.7E-07	0.55	5.46	68.84
0.0	03-Sep-13	08:20 AM	23.0	1397	11.70	15.29	0.97	6.5E-07	0.36	3.59	34.25
0.0	03-Sep-13	05:33 PM	23.1	553	12.01	15.06	0.31	6.4E-07	0.31	3.05	15.04
0.0	03-Sep-13	05:59 PM	23.1	0	4.82	23.63			1.90	18.81	
0.0	04-Sep-13	08:08 AM	23.4	849	7.00	21.48	2.18	7.3E-07	1.46	14.48	23.02

Average Temp. = 23.2

AVERAGE K = 6.7E-07

Corrected K for 20ºC = 6.2E-07

HYDRAULIC CONDUCTIVITY TEST DATA

(ASTM D 5084)

JOB NO.:	J022188.01			WET UNIT WEIGHT, pcf:	98.3
SAMPLE ID:	ST168-5			**DRY UNIT WEIGHT, pcf:**	**63.0**
LOCATION:	TPZ-168				
DEPTH:	3.0 - 5.0				

				INITIAL MOISTURE CONTENT		FINAL MOISTURE CONTENT*
LENGTH, in.:	2.883	LENGTH, cm:	7.323	WET WT SPLE+TARE	610.66	WET WT SPLE+TARE
DIAMETER, in.:	2.874	DIAMETER, cm	7.300	DRY WT SPLE+TARE	437.44	DRY WT SPLE+TARE
WET WT., gms.:	482.72			TARE WEIGHT	127.94	TARE WEIGHT
AREA, sq.in.:	6.487	AREA, sq cm:	41.853	**% MOISTURE**	56.0	% MOISTURE
						*Not Available

B VALUE (before Permeation): 99% Cell / Back Pressure, psi: 43 / 40

HEAD (PSI)	DATE (YR,MO,DY)	TIME (HR,MN,SC)	TEMP °C	ELAPSED MINUTES	BOTTOM BURETTE	TOP BURETTE	Q (CC)	K CM/SEC	HYDRAULIC GRADIENT	HYDRAULIC HEAD	HEAD LOSS,%
0.0	03-Oct-13	09:40 AM	24.2	0	6.27	23.34			2.33	17.07	
0.0	03-Oct-13	09:46 AM	24.2	6	13.43	16.13	7.16	4.7E-04	0.37	2.70	84.18
0.0	03-Oct-13	09:50 AM	24.2	4	14.39	15.16	0.96	4.8E-04	0.11	0.77	71.48
0.0	03-Oct-13	10:15 AM	24.0	0	7.57	24.18			2.27	16.61	
0.0	03-Oct-13	10:22 AM	24.0	7	14.83	16.85	7.26	4.6E-04	0.28	2.02	87.84
0.0	03-Oct-13	10:27 AM	24.0	5	15.62	16.07	0.79	4.6E-04	0.06	0.45	77.72

Average Temp. = 24.1

AVERAGE K = 4.7E-04

Corrected K for 20ºC = 4.2E-04

HYDRAULIC CONDUCTIVITY TEST DATA

(ASTM D 5084)

JOB NO.:	J022188.01			WET UNIT WEIGHT, pcf:	126.1		
SAMPLE ID:	ST262-35			**DRY UNIT WEIGHT, pcf:**	**102.2**		
LOCATION:	MW-262						
DEPTH:	33.5 - 35.5						
				INITIAL MOISTURE CONTENT		FINAL MOISTURE CONTENT	
LENGTH, in.:	3.545	LENGTH, cm:	9.004	WET WT SPLE+TARE	880.20	WET WT SPLE+TARE	888.98
DIAMETER, in.:	2.854	DIAMETER, cm	7.249	DRY WT SPLE+TARE	737.44	DRY WT SPLE+TARE	737.44
WET WT., gms.:	750.94			TARE WEIGHT	129.26	TARE WEIGHT	129.26
AREA, sq.in.:	6.397	AREA, sq cm:	41.273	**% MOISTURE**	23.5	% MOISTURE	24.9

B VALUE (before Permeation): 99% Cell / Back Pressure, psi: 43 / 40

HEAD (PSI)	DATE (YR,MO,DY)	TIME (HR,MN,SC)	TEMP °C	ELAPSED MINUTES	BOTTOM BURETTE	TOP BURETTE	Q (CC)	K CM/SEC	HYDRAULIC GRADIENT	HYDRAULIC HEAD	HEAD LOSS,%
0.0	30-Aug-13	10:28 AM	23.4	0	5.05	24.01			2.11	18.96	
0.0	30-Aug-13	05:45 PM	23.7	437	5.69	24.03	0.64	1.5E-07	2.04	18.34	3.27
0.0	02-Sep-13	09:05 AM	22.9	3800	6.48	24.41	0.79	1.1E-08	1.99	17.93	2.24
0.0	03-Sep-13	08:22 AM	23.3	1397	6.67	24.47	0.19	9.9E-09	1.98	17.80	0.73
0.0	03-Sep-13	05:35 PM	23.0	553	6.77	24.50	0.10	1.4E-08	1.97	17.73	0.39
2.0	03-Sep-13	06:02 PM	23.0	0	5.91	23.23			17.54	157.92	
2.0	04-Sep-13	08:09 AM	23.3	847	6.25	22.93	0.34	9.3E-09	17.47	157.28	0.41
2.0	04-Sep-13	02:24 PM	23.4	375	6.40	22.82	0.15	9.3E-09	17.44	157.02	0.17

Average Temp. = 23.2

AVERAGE K = 1.1E-08

Corrected K for 20ºC = 9.9E-09

Va = Volume of air
Vw = Volume of water
Vv = Volume of voids
Vd - Volume of dry soil
V = Total volume
Ma = Mass of air (=0)
Mw = Mass of water
Md = Mass of dry soil
M = Total mass

Volume of Voids	Volume		Mass
	Va	AIR	Ma=0
	Vw	WATER	Mw
	Vd	SOIL	Md
	V	Total	M

Project No.:	J022188.01						
Location:	TPZ-163			Volume (cc)			Mass (gms)
Sample No.:	ST163-3						
Depth (Feet):	1.5 - 3.5			29.90	AIR		0.00
			161.08				
Height	2.464	(in)		131.18	WATER		131.18
Diameter	2.870	(in)					
Weight	397.53	(g)		100.13	SOIL		266.35
Volume	261.21	(cc)					
				261.21	Total		397.53
Bulk Density, Wet	1.522	(g/cc)					
Bulk Density, Dry - ASTM D 2937	**1.020**	**(g/cc)**					
			Specific Gravity - ASTM D 854 =			**2.66**	**(g/cc)**
Wet + Tare	527.00	(gms)					
Dry + Tare	395.82	(gms)					
Tare	129.47	(gms)	**Total Porosity (n) = Vv/V =**			**0.617**	**(cc/cc)**
Water Content - ASTM D 2216	**49.3**	**(%)**					
			Water Filled Porosity (n) = Vw/V =			**0.5022**	**(cc/cc)**
Gravimetric Water Content	**0.493**	**(g/g)**					
Volumetric Water Content	**0.502**	**(cc/cc)**	**Air Filled Porosity (n) = Va/V =**			**0.1145**	**(cc/cc)**

Project No.:	J022188.01						
Location:	TPZ-164			Volume (cc)			Mass (gms)
Sample No.:	ST164-5						
Depth (Feet):	3.0 - 5.0			71.84	AIR		0.00
			266.69				
Height	5.570	(in)		194.85	WATER		194.85
Diameter	2.869	(in)					
Weight	1061.5	(g)		323.39	SOIL		866.68
Volume	590.08	(cc)					
				590.08	Total		1061.53
Bulk Density, Wet	1.799	(g/cc)					
Bulk Density, Dry - ASTM D 2937	**1.469**	**(g/cc)**					
			Specific Gravity - ASTM D 854 =			**2.68**	**(g/cc)**
Wet + Tare	1191.79	(gms)					
Dry + Tare	996.94	(gms)					
Tare	130.26	(gms)	**Total Porosity (n) = Vv/V =**			**0.452**	**(cc/cc)**
Water Content - ASTM D 2216	**22.5**	**(%)**					
			Water Filled Porosity (n) = Vw/V =			**0.330**	**(cc/cc)**
Gravimetric Water Content	**0.225**	**(g/g)**					
Volumetric Water Content	**0.330**	**(cc/cc)**	**Air Filled Porosity (n) = Va/V =**			**0.122**	**(cc/cc)**

NOTE: Values not representative of effective porosity.

Va = Volume of air
Vw = Volume of water
Vv = Volume of voids
Vd - Volume of dry soil
V = Total volume
Ma = Mass of air (=0)
Mw = Mass of water
Md = Mass of dry soil
M = Total mass

Volume of Voids	Volume		Mass
	Va	AIR	Ma=0
	Vw	WATER	Mw
	Vd	SOIL	Md
	V	Total	M

Project No.:	J022188.01						
Location:	TPZ-167			Volume (cc)			Mass (gms)
Sample No.:	SS167-30						
Depth (Feet):	29.0 - 30.0			20.02	AIR		0.00
			95.12				
Height	2.408	(in)		75.10	WATER		75.10
Diameter	2.835	(in)					
Weight	473.89	(g)		153.97	SOIL		398.79
Volume	249.09	(cc)					
				249.09	Total		473.89
Bulk Density, Wet	1.902	(g/cc)					
Bulk Density, Dry - ASTM D 2937	**1.601**	**(g/cc)**					
			Specific Gravity - ASTM D 854 =			**2.59**	**(g/cc)**
Wet + Tare	586.87	(gms)					
Dry + Tare	511.77	(gms)					
Tare	112.98	(gms)	**Total Porosity (n) = Vv/V =**			**0.382**	**(cc/cc)**
Water Content - ASTM D 2216	**18.8**	**(%)**					
			Water Filled Porosity (n) = Vw/V =			**0.3015**	**(cc/cc)**
Gravimetric Water Content	**0.188**	**(g/g)**					
Volumetric Water Content	**0.301**	**(cc/cc)**	**Air Filled Porosity (n) = Va/V =**			**0.0804**	**(cc/cc)**

Note: Sample Remolded in Laboratory

Project No.:	J022188.01						
Location:	TPZ-168			Volume (cc)			Mass (gms)
Sample No.:	ST168-5						
Depth (Feet):	3.0 - 5.0			25.80	AIR		0.00
			199.02				
Height	2.883	(in)		173.22	WATER		173.22
Diameter	2.874	(in)					
Weight	482.7	(g)		107.47	SOIL		309.50
Volume	306.48	(cc)					
				306.48	Total		482.72
Bulk Density, Wet	1.575	(g/cc)					
Bulk Density, Dry - ASTM D 2937	**1.010**	**(g/cc)**					
			Specific Gravity - ASTM D 854 =			**2.88**	**(g/cc)**
Wet + Tare	610.66	(gms)					
Dry + Tare	437.44	(gms)					
Tare	127.94	(gms)	**Total Porosity (n) = Vv/V =**			**0.649**	**(cc/cc)**
Water Content - ASTM D 2216	**56.0**	**(%)**					
			Water Filled Porosity (n) = Vw/V =			**0.565**	**(cc/cc)**
Gravimetric Water Content	**0.560**	**(g/g)**					
Volumetric Water Content	**0.565**	**(cc/cc)**	**Air Filled Porosity (n) = Va/V =**			**0.084**	**(cc/cc)**

NOTE: Values not representative of effective porosity.

rec'd 8/22/13

SOIL/SEDIMENT/SLUDGE SAMPLING DATA

Serial No. SSSSD

Project Name Hydrogeologic Investigation – BEC Ash Pond System Project No. 2013.009

Project Manager Stuart Cravens, Kelron Environmental Phase.Task No.

Client Company Dynegy, Inc.

Site Name Baldwin Energy Complex

Site Address 10901 Baldwin Road, Baldwin, IL

Sampling Method
- ☒ Shelby Tube (ST)
- ☒ Split Spoon (SS)
- ☒ Macrocore (MC)
- ☐ Other

Reason For Collection
- ☐ Lab Analysis
- ☐ On-Site Headspace
- ☒ Geotechnical Lab
- ☐ Other

Portable Screening Instrument Used ☒ None

Type	Manufacturer	Model
☐ PID (Lamp___eV)		
☐ FID		
☐ CGI		

Depth	Sample No.	Location	Date Collected	Sample Type ST	Sample Type SS	Sample Type MC	Analysis 1 (USCS Class)	Analysis 2 (USCS w/ Sieve / Hydrometer)	Analysis 3 (Moisture, Bulk Density, Hyd Cond, SpGr)**	Analysis 4 (Moisture)	Analysis 5 (Hyd Cond)
29-30'	SS167-30	TPZ-167	8-13-13		X			⊗	⊗		
32-34'	ST167-34	↓	8-13-13	X				X		X	X
47-48'	SS167-48	↓	8-13-13		X		X				
3-5	ST168-5	TPZ-168	8-15-13	X				⊗	⊗		
39-40	SS168-40	↓	8-14-13		X		X				
68.5-69	SS168-69	↓	8-14-13		X		X				
36.5-37	MC257-37	OW-257	8-15-13			X	X				
8-10	ST165-10	TPZ-165	8-19-13	X				X		X	X
13-14	MC165-14	↓	8-19-13			X	X				
17-18	MC262-18	MW-262	8-19-13				X				
33.5-35.5	ST262-35	↓	8-19-13	X				X		X	X
31.5-32.5	MC161-32	MW-161	8-20-13			X	X	X (sieve only)			
41-42	MC161-42	↓	8-20-13			X	X				
33-33.5	MC256-33	OW-256	8-22-13			X	X				

Chain-of-Custody Form Number

Comments **Calculation of total, water filled, and air filled porosity.

Ash samples: Analyses 1, 2, and 3. Soil samples: Analyses 1 **or** Analyses 2 **or** Analyses 2, 3, 5

Signature Date 8/22/13 Reviewer Date

SOIL/SEDIMENT/SLUDGE SAMPLING DATA

rec'd 8/27/13

Serial No. SSSSD

Project Name Hydrogeologic Investigation – BEC Ash Pond System Project No. 2013.009

Project Manager Stuart Cravens, Kelron Environmental Phase.Task No.

Client Company Dynegy, Inc.

Site Name Baldwin Energy Complex

Site Address 10901 Baldwin Road, Baldwin, IL

Sampling Method
- ☒ Shelby Tube (ST)
- ☐ Split Spoon (SS)
- ☐ Macrocore (MC)
- ☐ Other

Reason For Collection
- ☐ Lab Analysis
- ☐ On-Site Headspace
- ☒ Geotechnical Lab
- ☐ Other

Portable Screening Instrument Used ☒ None

Type	Manufacturer	Model
☐ PID (Lamp___eV)		
☐ FID		
☐ CGI		

Sample No.	Location	Date Collected	Sample Type			Analysis 1 (USCS Class)	Analysis 2 (USCS w/ Sieve / Hydrometer)	Analysis 3 (Moisture, Bulk Density, Hyd Cond, SpGr)**	Analysis 4 (Moisture)	Analysis 5 (Hyd Cond)
			ST	SS	MC					
ST164-5	TP2-164 @ 3-5'	8/26/13	X				⊗	⊗		
ST164-12	TP2-164 @ 10-12'	"	X				X		X	X
ST163-3	TP2-163 @ 1.5-3.5'	8/27/13	X				⊗	⊗		
ST163-30	TP2-163 @ 28-30'	"	X				X		X	X

Chain-of-Custody Form Number

Comments **Calculation of total, water filled, and air filled porosity.


Ash samples: Analyses 2 and 3. Soil samples: Analyses 1 **or** Analyses 2 **or** Analyses 2, 4, 5

Signature Date 8/27/13 Reviewer Date

APPENDIX E


FIELD PERMEABILITY TEST DATA AND ANALYSES

mw-104d slug-in

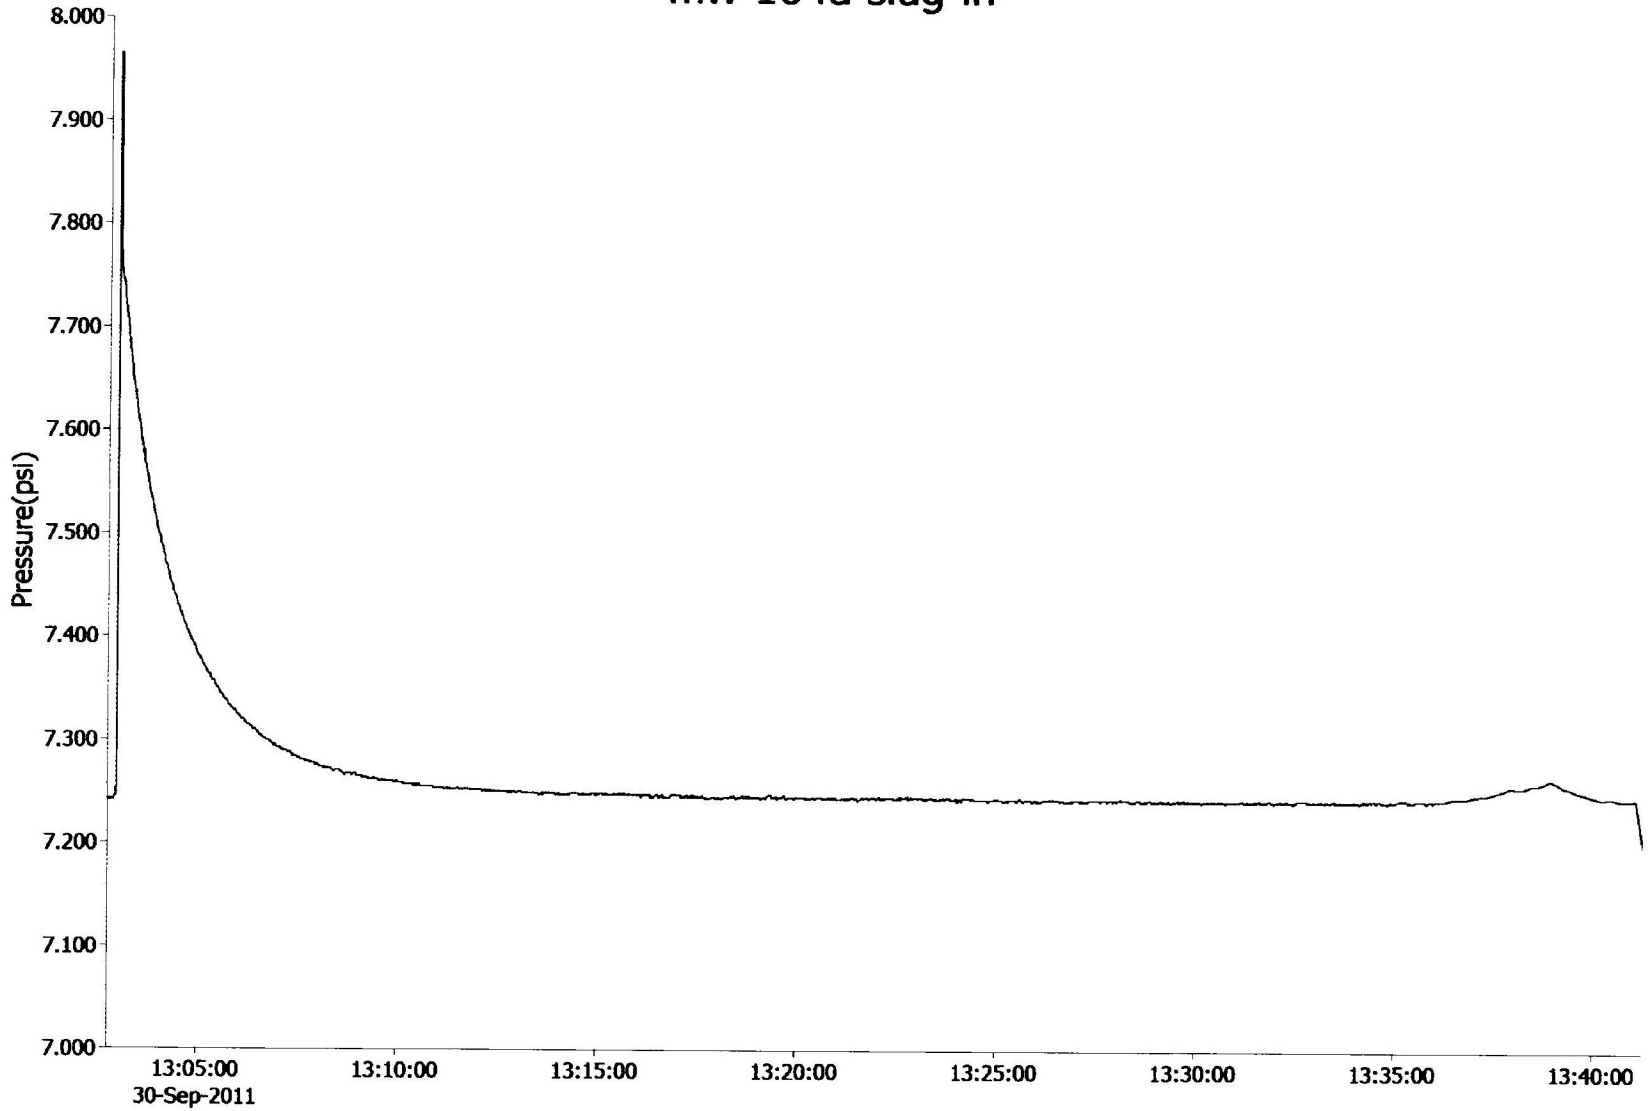


Channel	Range	Min	Max	Mean	Var	Std dev	Gain	Offset
Pressure(psi)	50 psig	7.200	7.966	7.270	0.0057	0.0752	1.0000000	0.0000
Temperature(degC)	-40 - +125 degC	15.3	15.9	15.8	0.01	0.08	1.0000000	0.0000

mw-104d slug-out

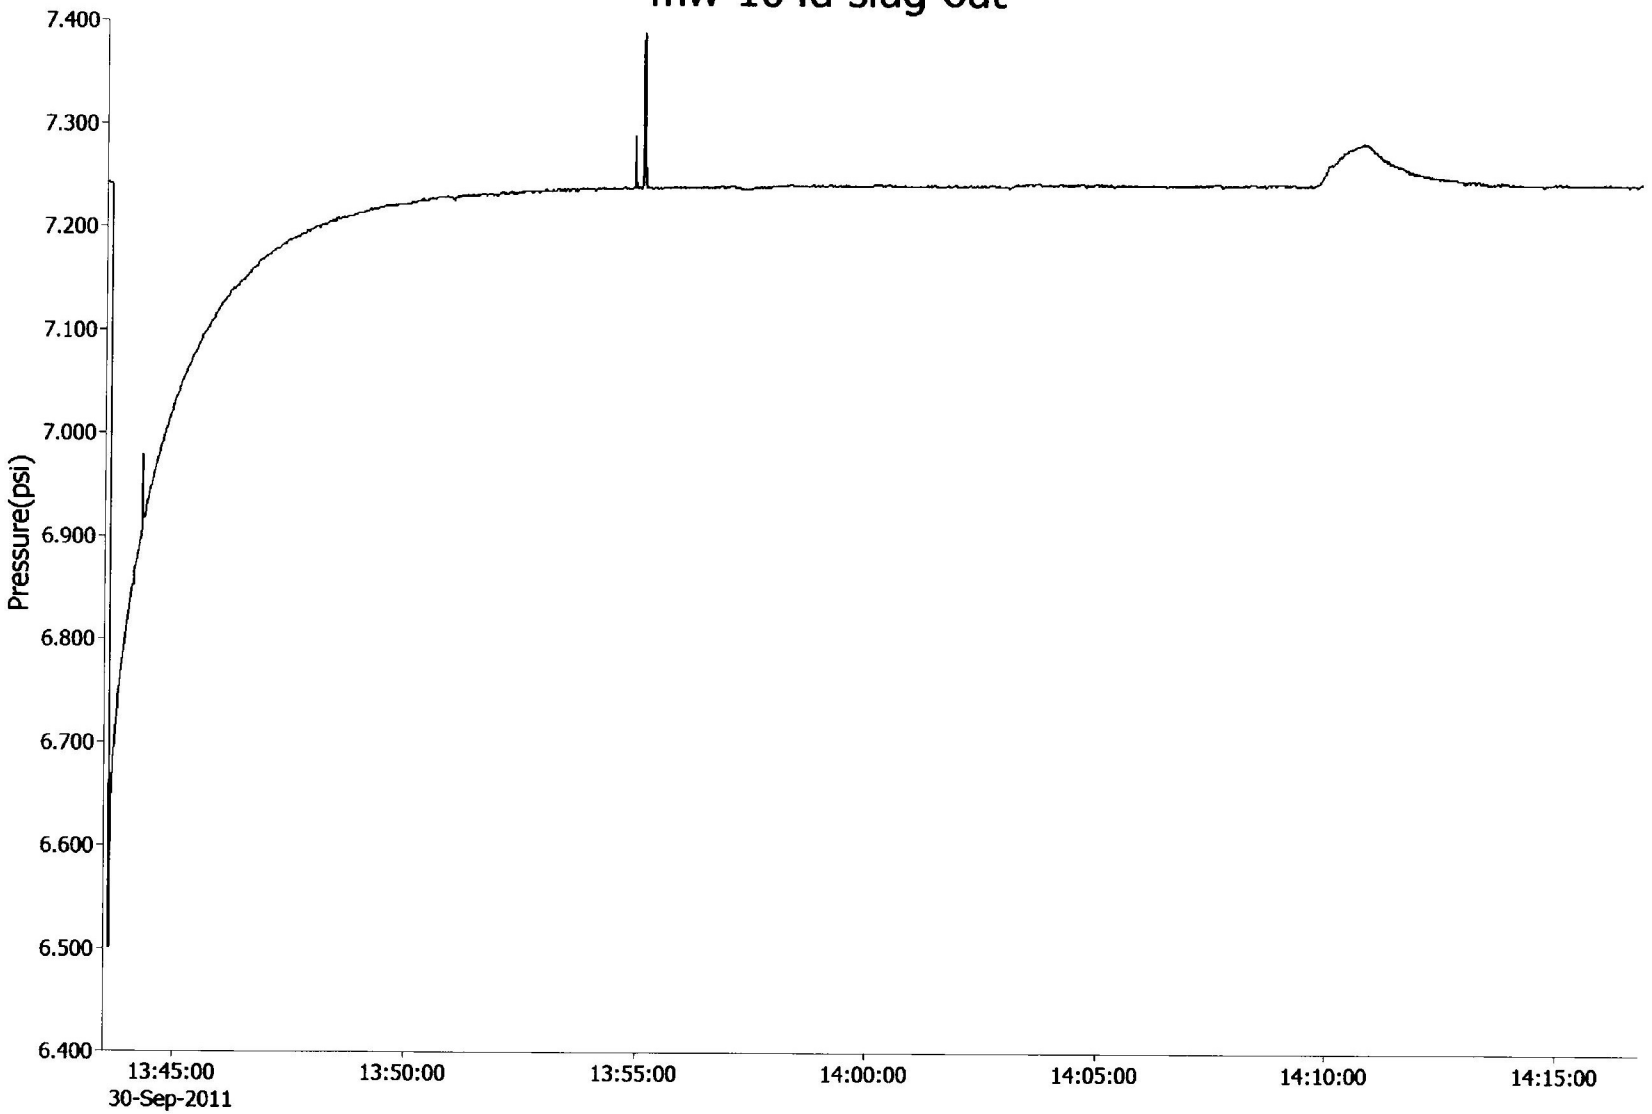


Channel	Range	Min	Max	Mean	Var	Std dev	Gain	Offset
Pressure(psi)	50 psig	6.501	7.389	7.217	0.0065	0.0808	1.0000000	0.0000
Temperature(degC)	-40 - +125 degC	15.4	15.9	15.8	0.00	0.06	1.0000000	0.0000

mw-104 d slug-out 2

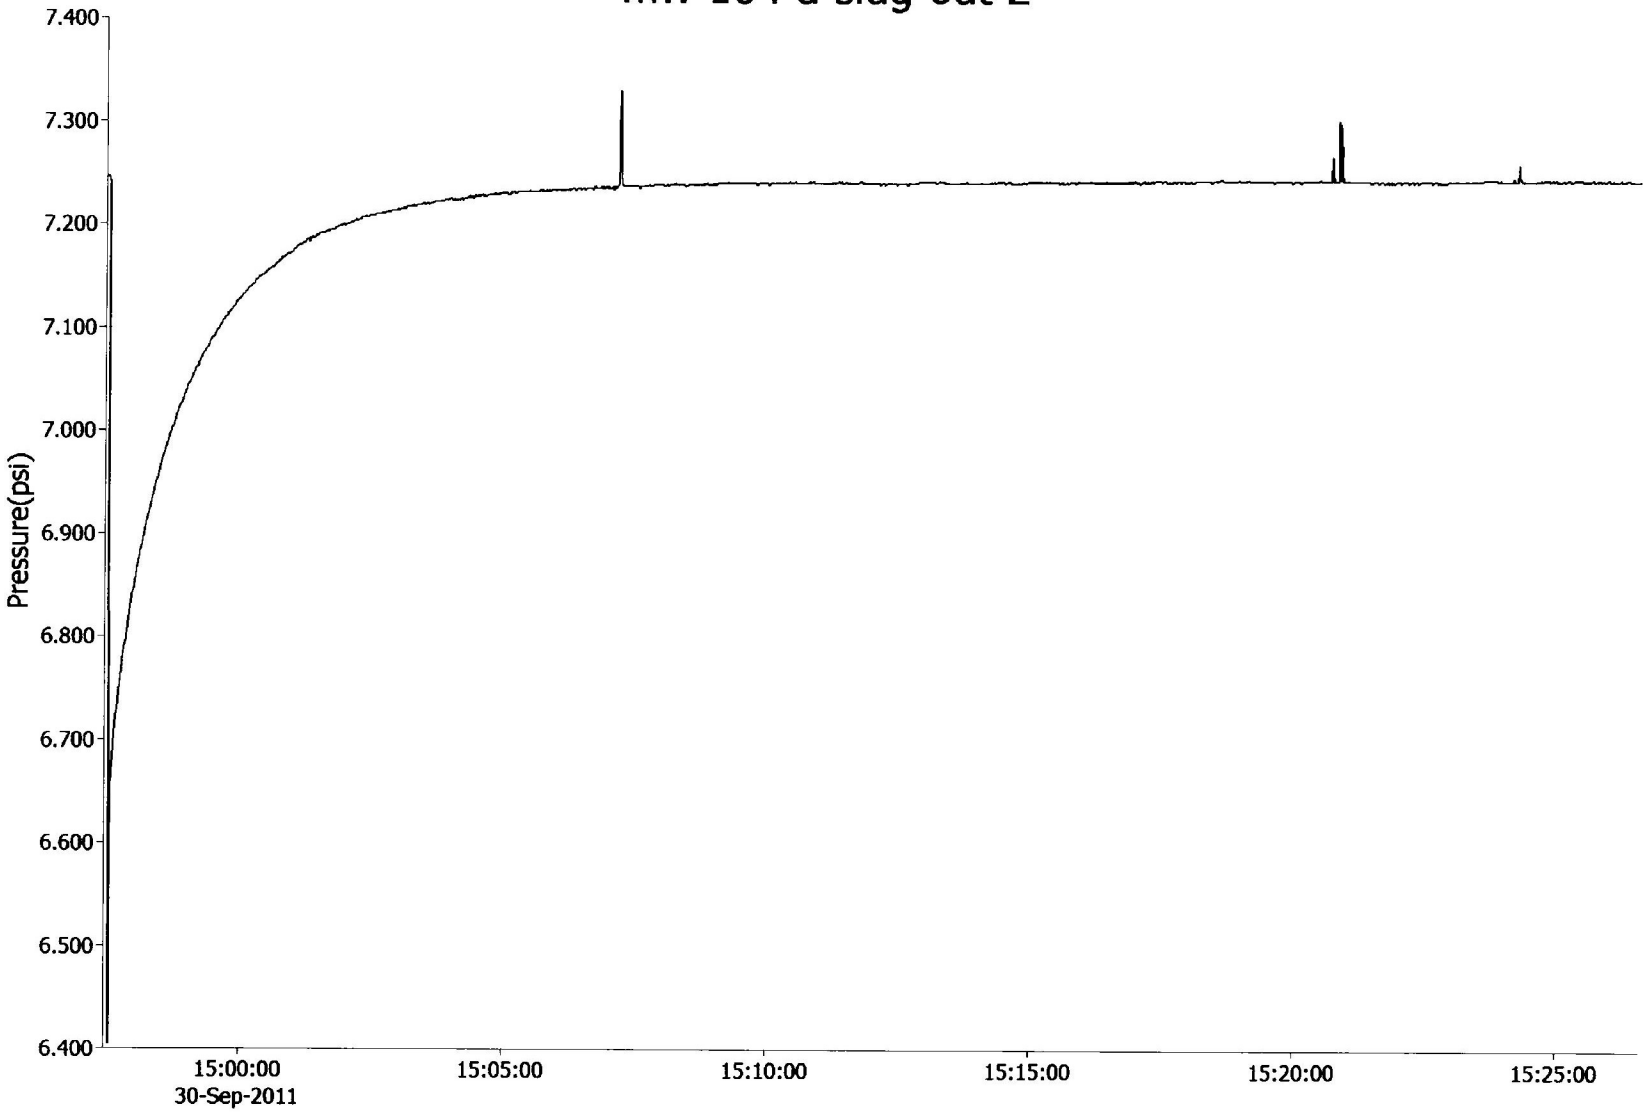


Channel	Range	Min	Max	Mean	Var	Std dev	Gain	Offset
Pressure(psi)	50 psig	6.404	7.330	7.212	0.0072	0.0850	1.0000000	0.0000
Temperature(degC)	-40 - +125 degC	15.4	15.8	15.8	0.00	0.05	1.0000000	0.0000

mw-151 slug-in

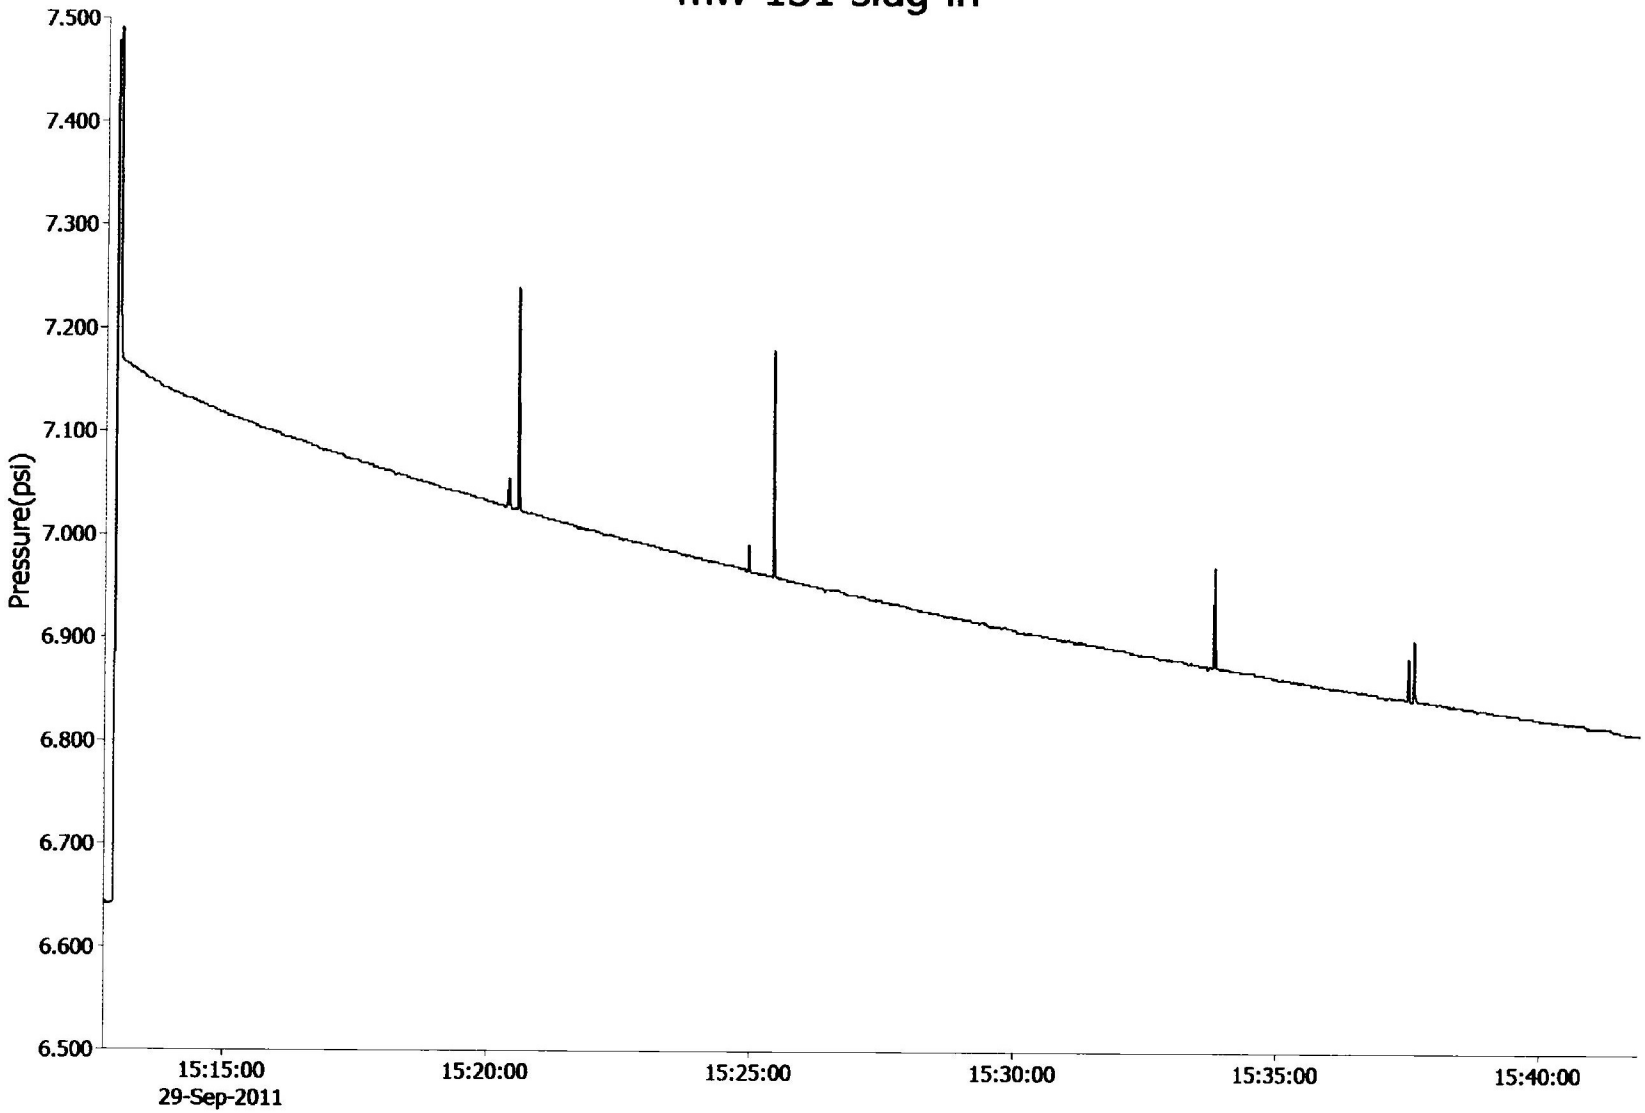


Channel	Range	Min	Max	Mean	Var	Std dev	Gain	Offset
Pressure(psi)	50 psig	6.642	7.492	6.952	0.0108	0.1041	1.0000000	0.0000
Temperature(degC)	-40 - +125 degC	15.9	16.6	16.5	0.02	0.13	1.0000000	0.0000

mw-151 slug-out 1

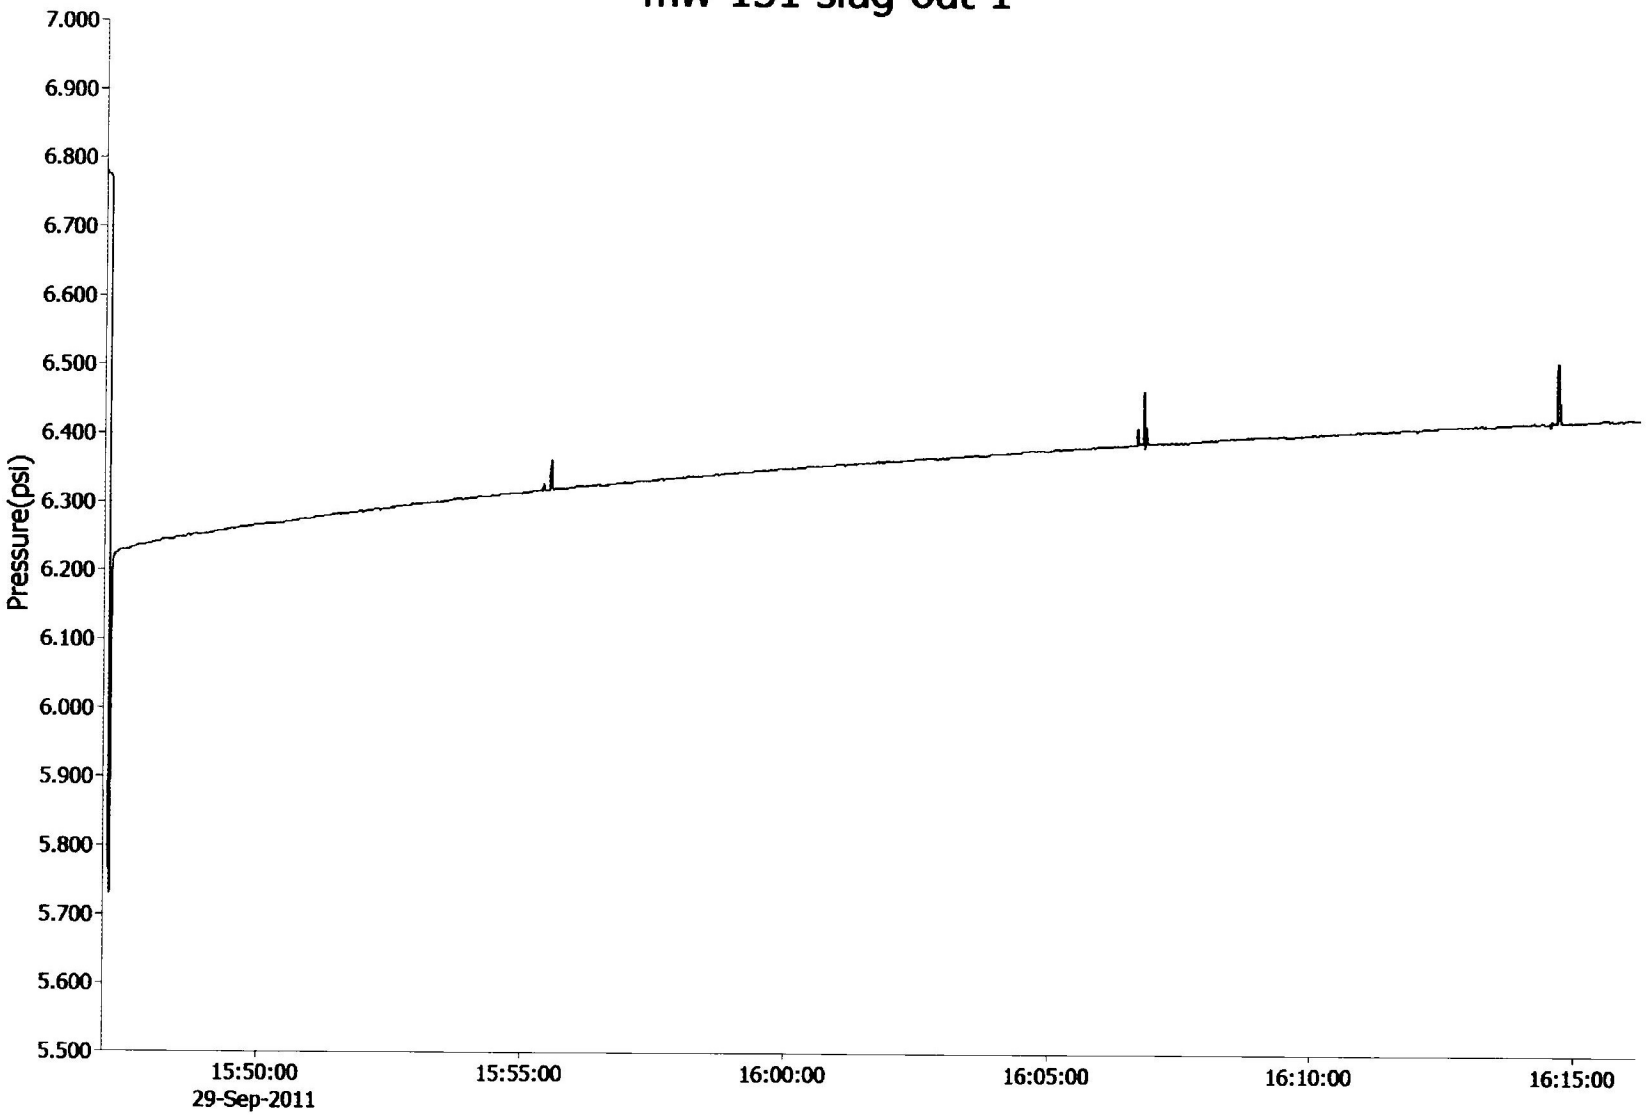


Channel	Range	Min	Max	Mean	Var	Std dev	Gain	Offset
Pressure(psi)	50 psig	5.730	6.781	6.352	0.0041	0.0640	1.0000000	0.0000
Temperature(degC)	-40 - +125 degC	16.1	16.6	16.5	0.01	0.08	1.0000000	0.0000

mw-151 slug-out 2

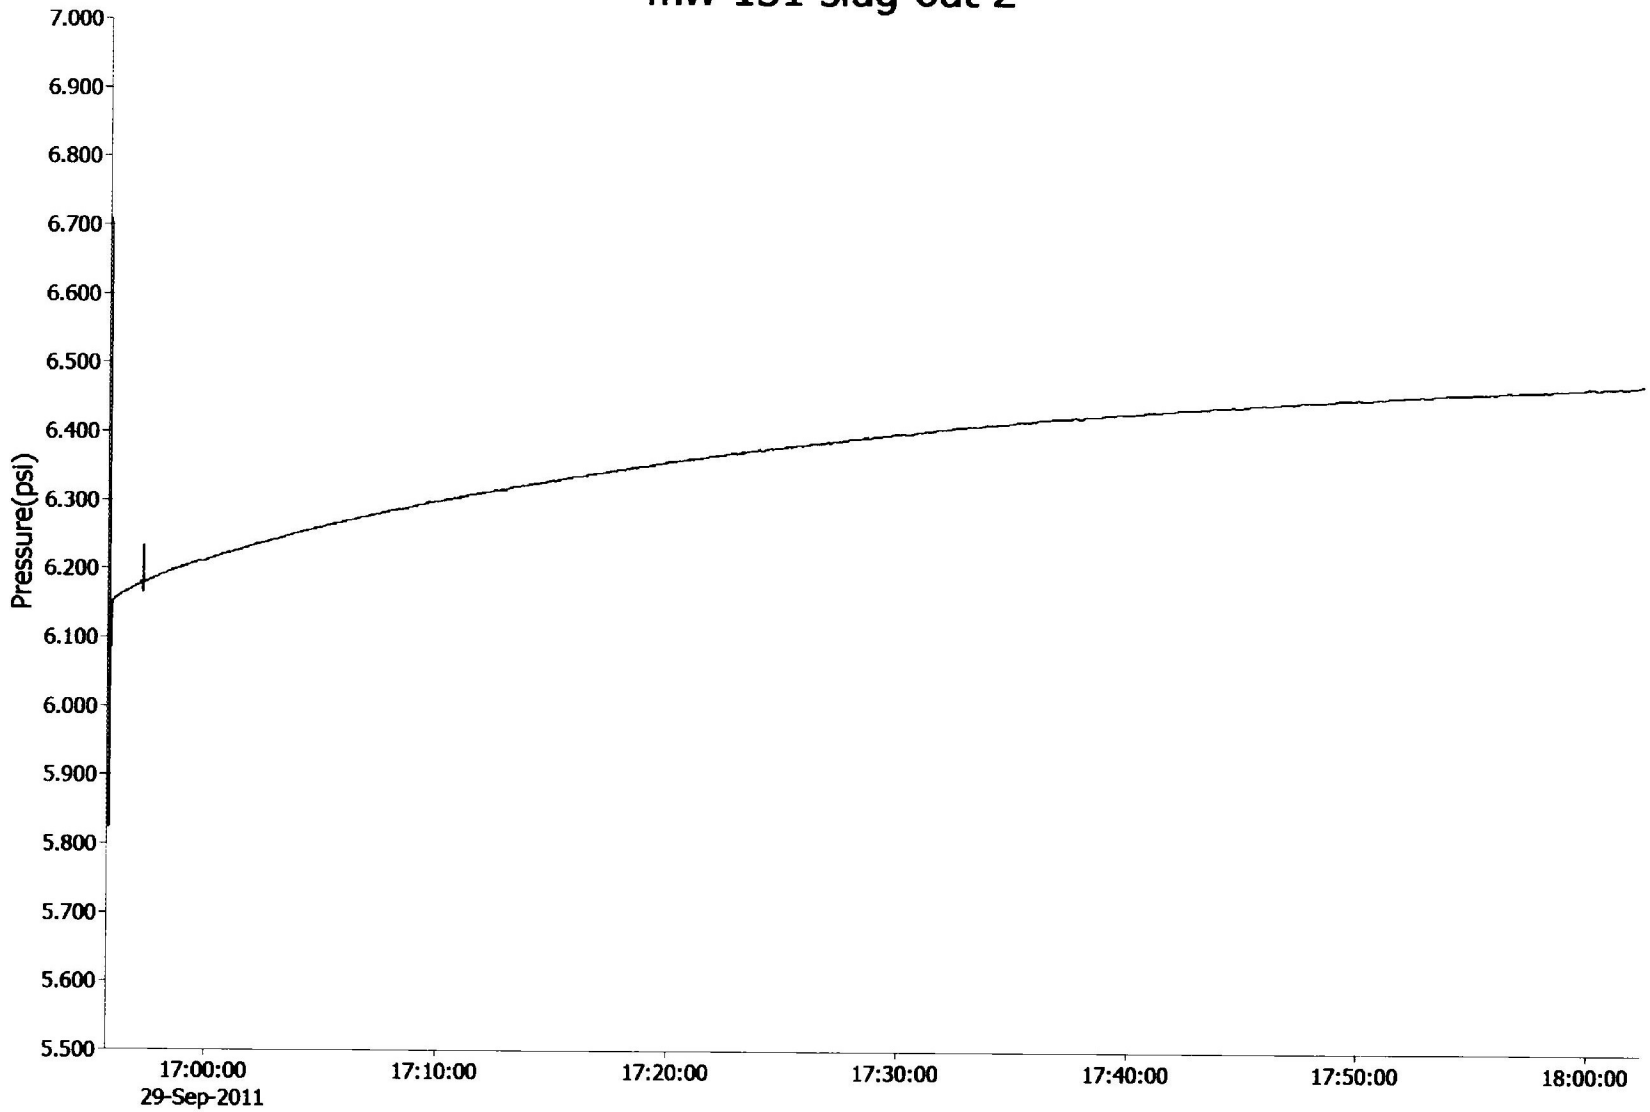


Channel	Range	Min	Max	Mean	Var	Std dev	Gain	Offset
Pressure(psi)	50 psig	5.825	6.711	6.317	0.0060	0.0773	1.0000000	0.0000
Temperature(degC)	-40 - +125 degC	15.8	16.7	16.4	0.04	0.21	1.0000000	0.0000

mw-152 slug-in

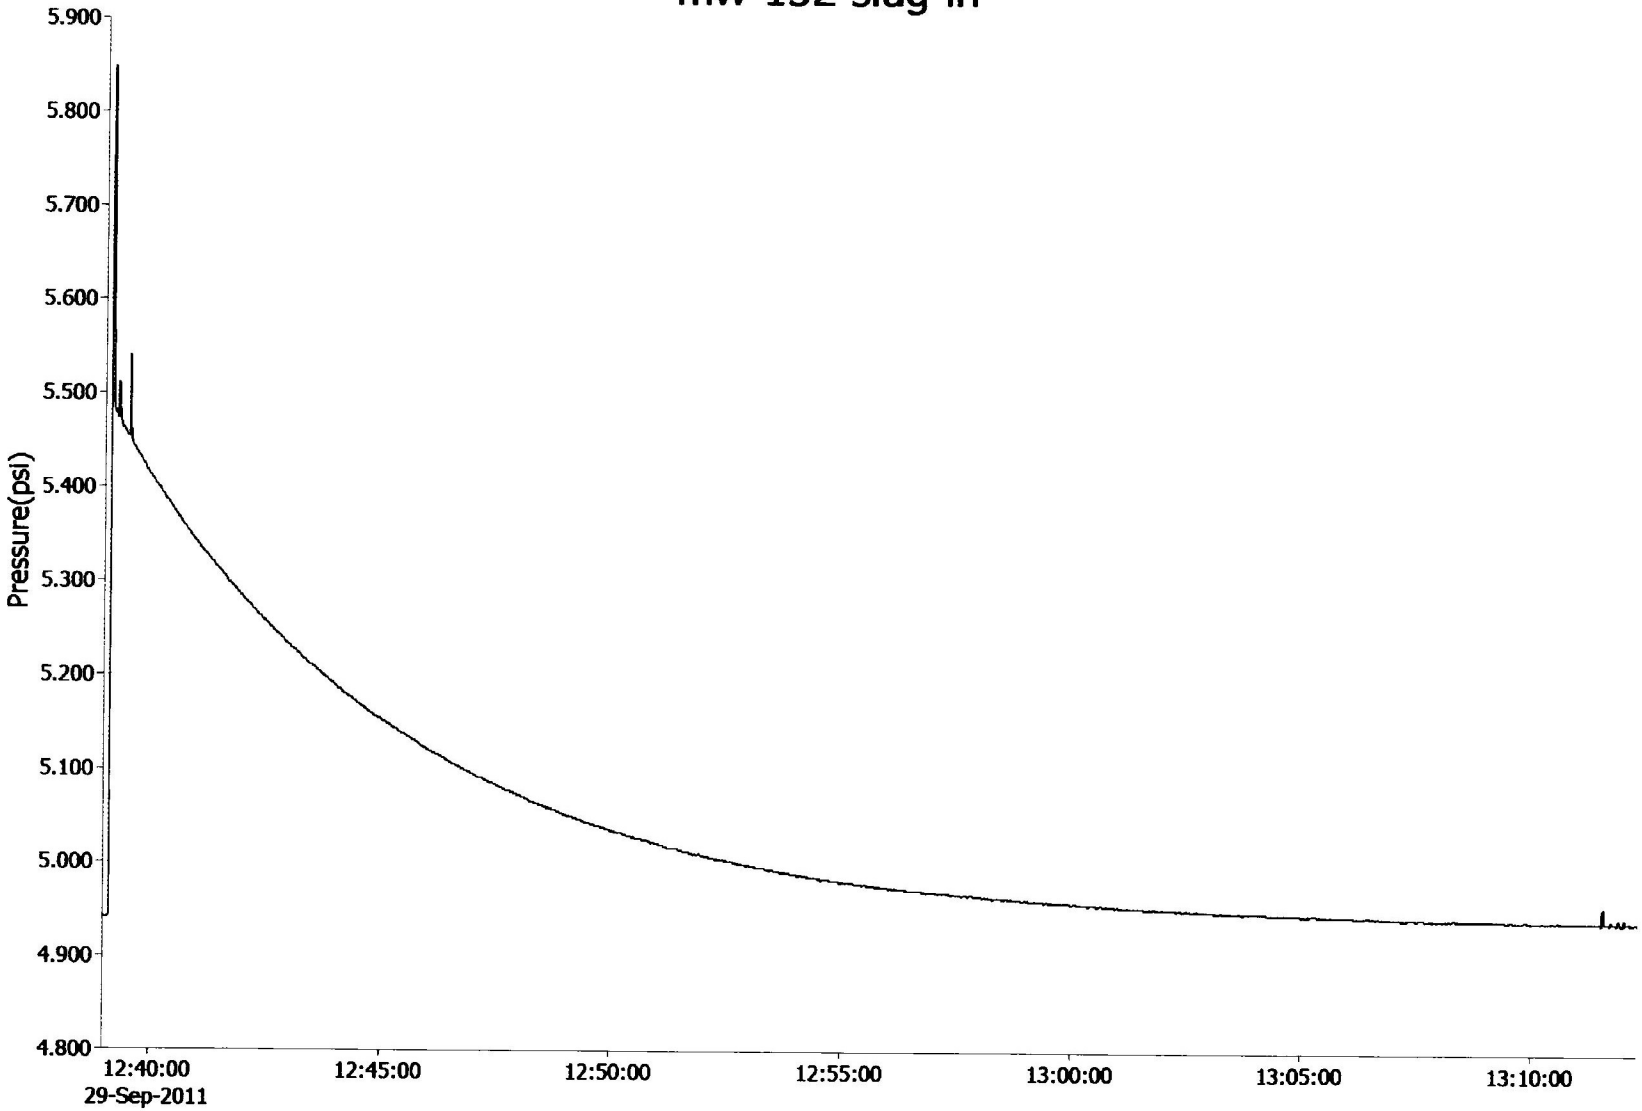


Channel	Range	Min	Max	Mean	Var	Std dev	Gain	Offset
Pressure(psi)	50 psig	4.939	5.849	5.041	0.0181	0.1347	1.0000000	0.0000
Temperature(degC)	-40 - +125 degC	16.1	16.6	16.5	0.01	0.10	1.0000000	0.0000

mw-152 slug-in 2

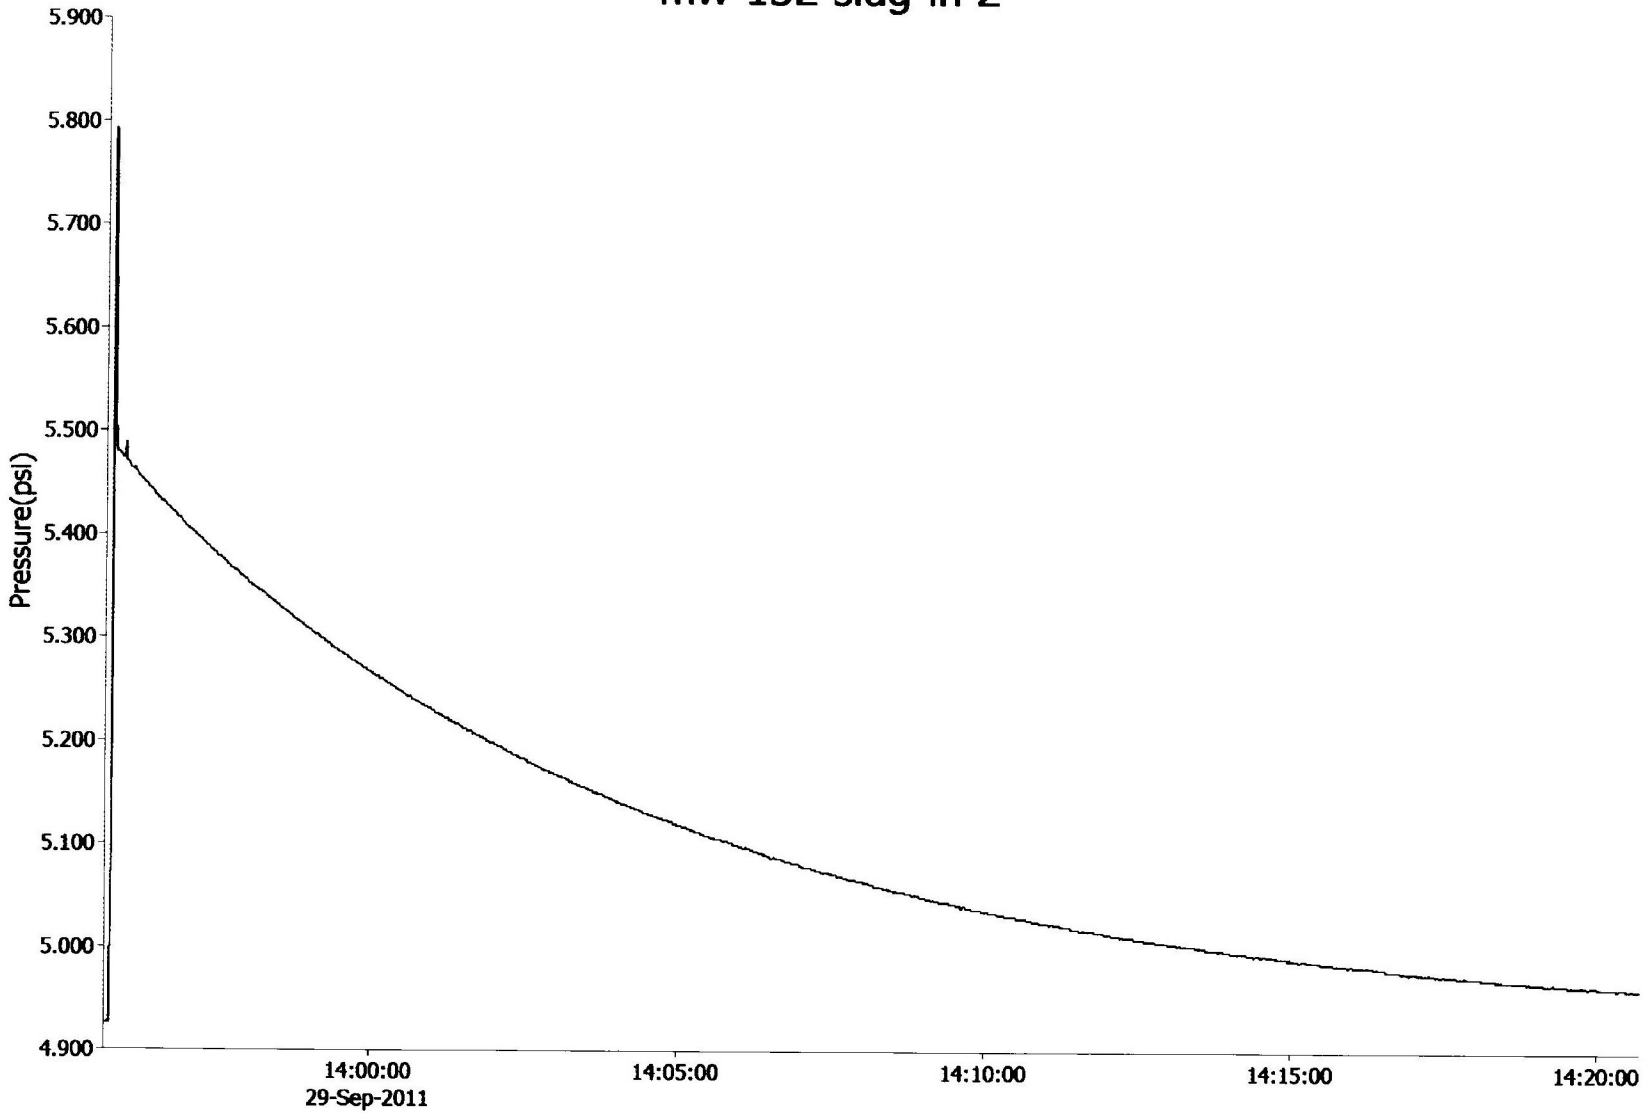


Channel	Range	Min	Max	Mean	Var	Std dev	Gain	Offset
Pressure(psi)	50 psig	4.926	5.793	5.110	0.0203	0.1426	1.0000000	0.0000
Temperature(degC)	-40 - +125 degC	16.3	16.8	16.8	0.01	0.08	1.0000000	0.0000

mw-152 slug-out

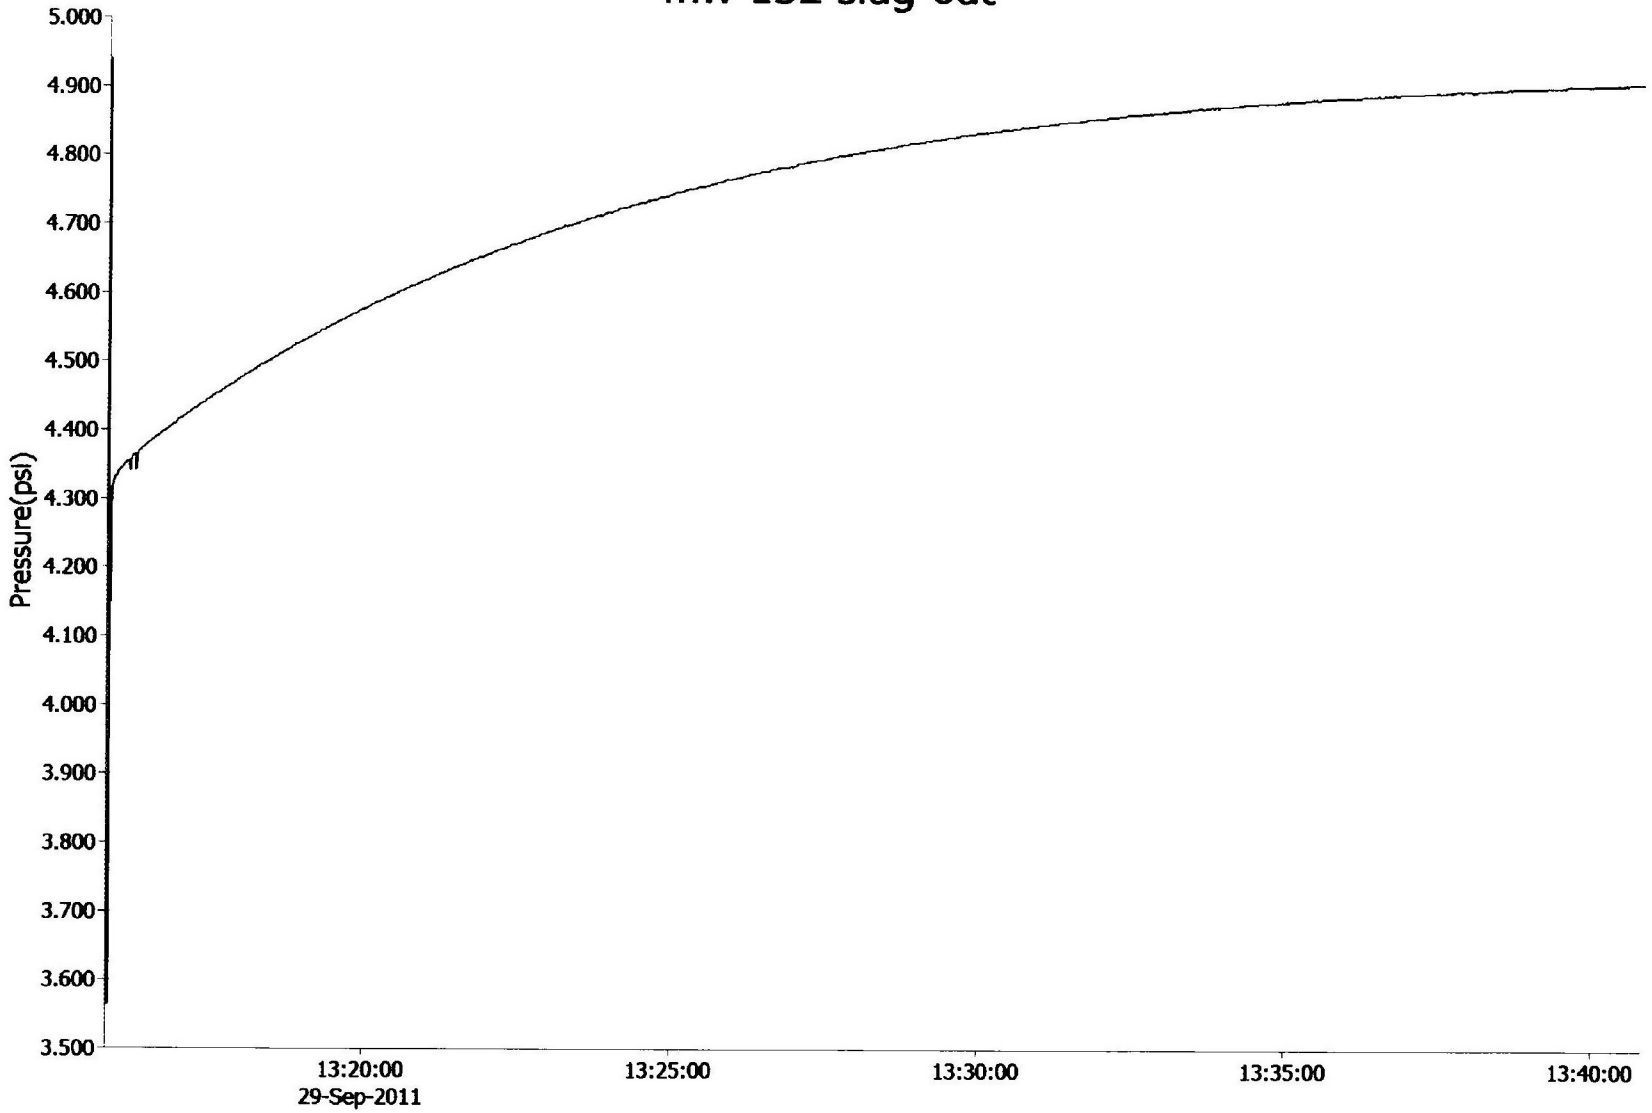


Channel	Range	Min	Max	Mean	Var	Std dev	Gain	Offset
Pressure(psi)	50 psig	3.565	4.941	4.751	0.0248	0.1574	1.0000000	0.0000
Temperature(degC)	-40 - +125 degC	16.0	17.0	16.7	0.05	0.22	1.0000000	0.0000

mww-152 slug-out 2

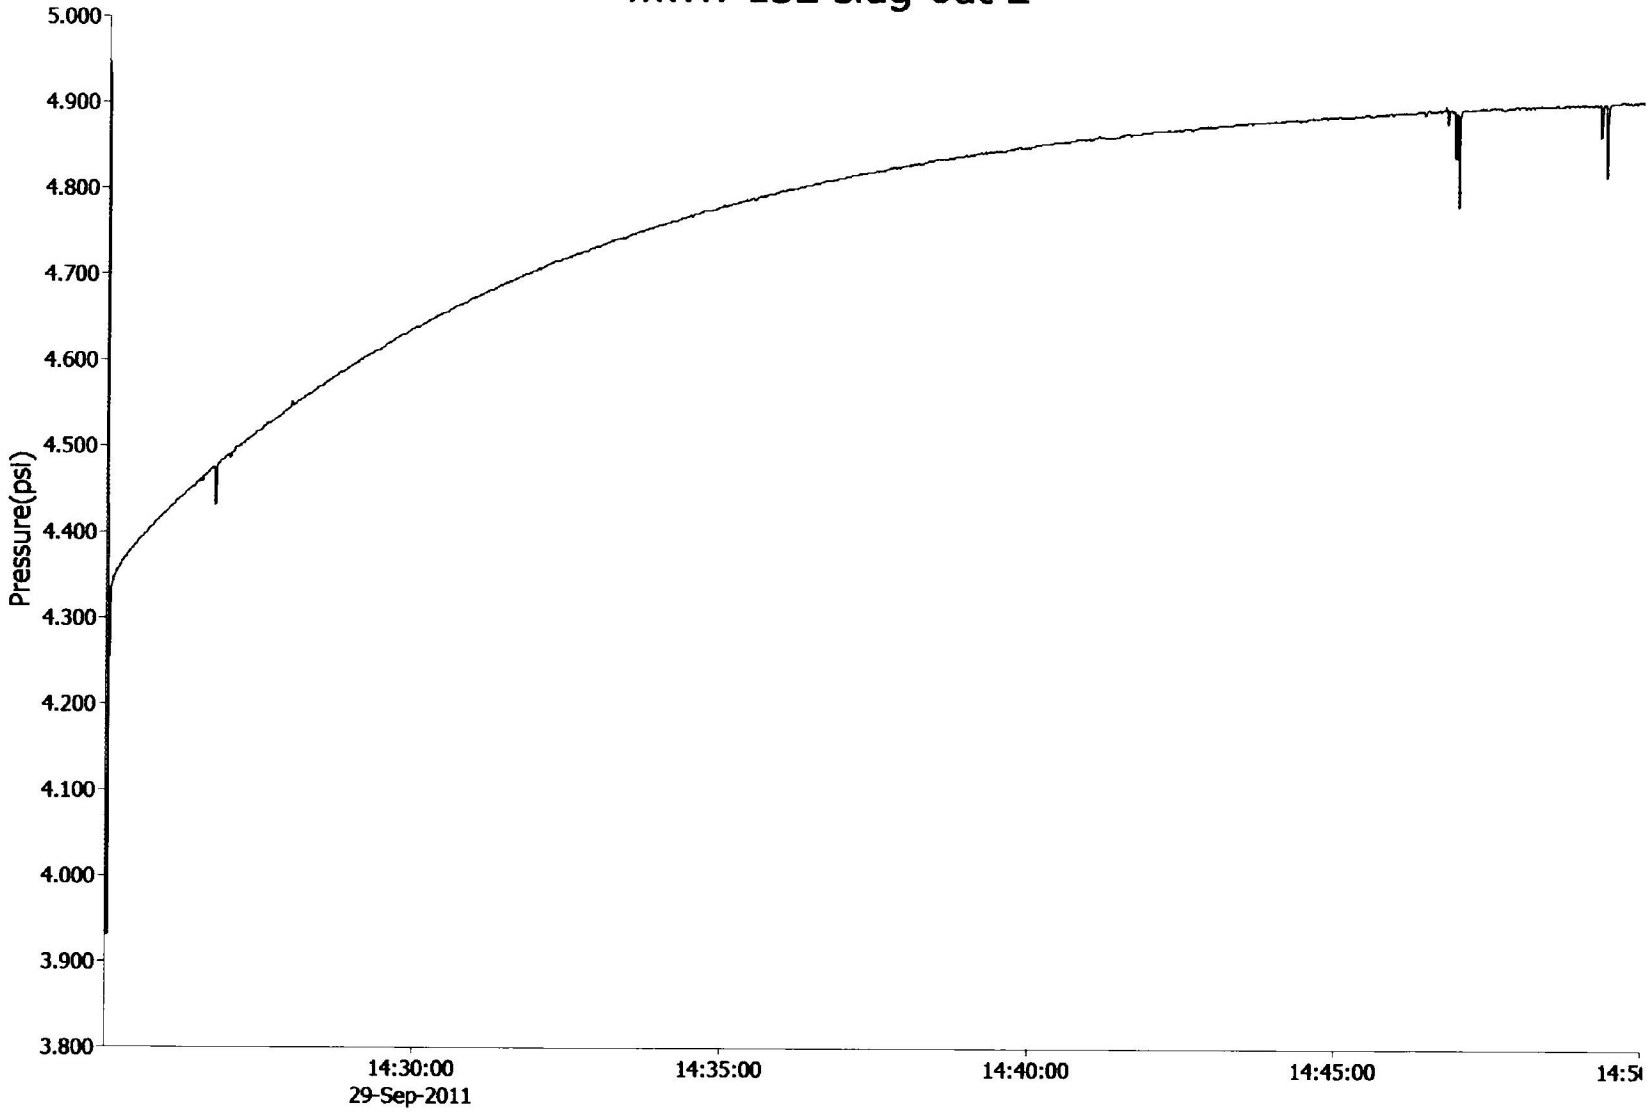


Channel	Range	Min	Max	Mean	Var	Std dev	Gain	Offset
Pressure(psi)	50 psig	3.930	4.948	4.763	0.0217	0.1474	1.0000000	0.0000
Temperature(degC)	-40 - +125 degC	16.3	17.1	16.9	0.03	0.16	1.0000000	0.0000

mw-252 slug-in

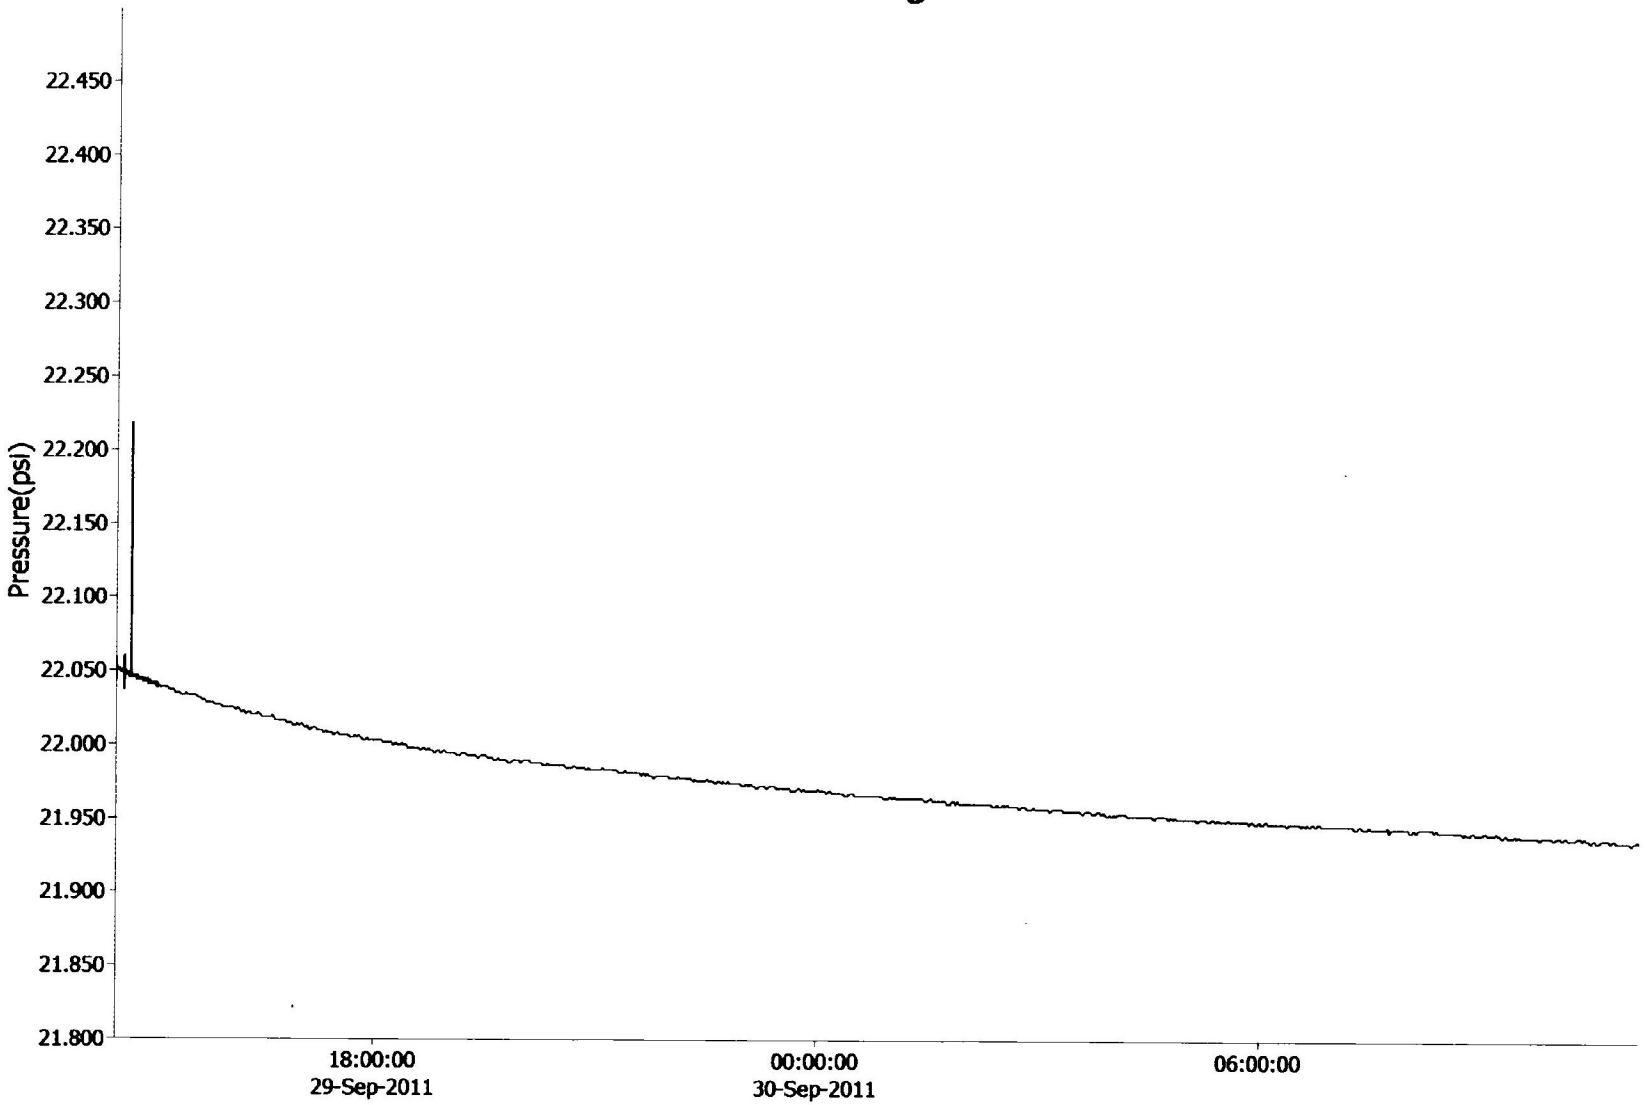


Channel	Range	Min	Max	Mean	Var	Std dev	Gain	Offset
Pressure(psi)	50 psig	21.880	22.385	22.026	0.0014	0.0381	1.0000000	0.0000
Temperature(degC)	-40 - +125 degC	13.8	14.3	14.2	0.05	0.22	1.0000000	0.0000

mw-252 slug-out

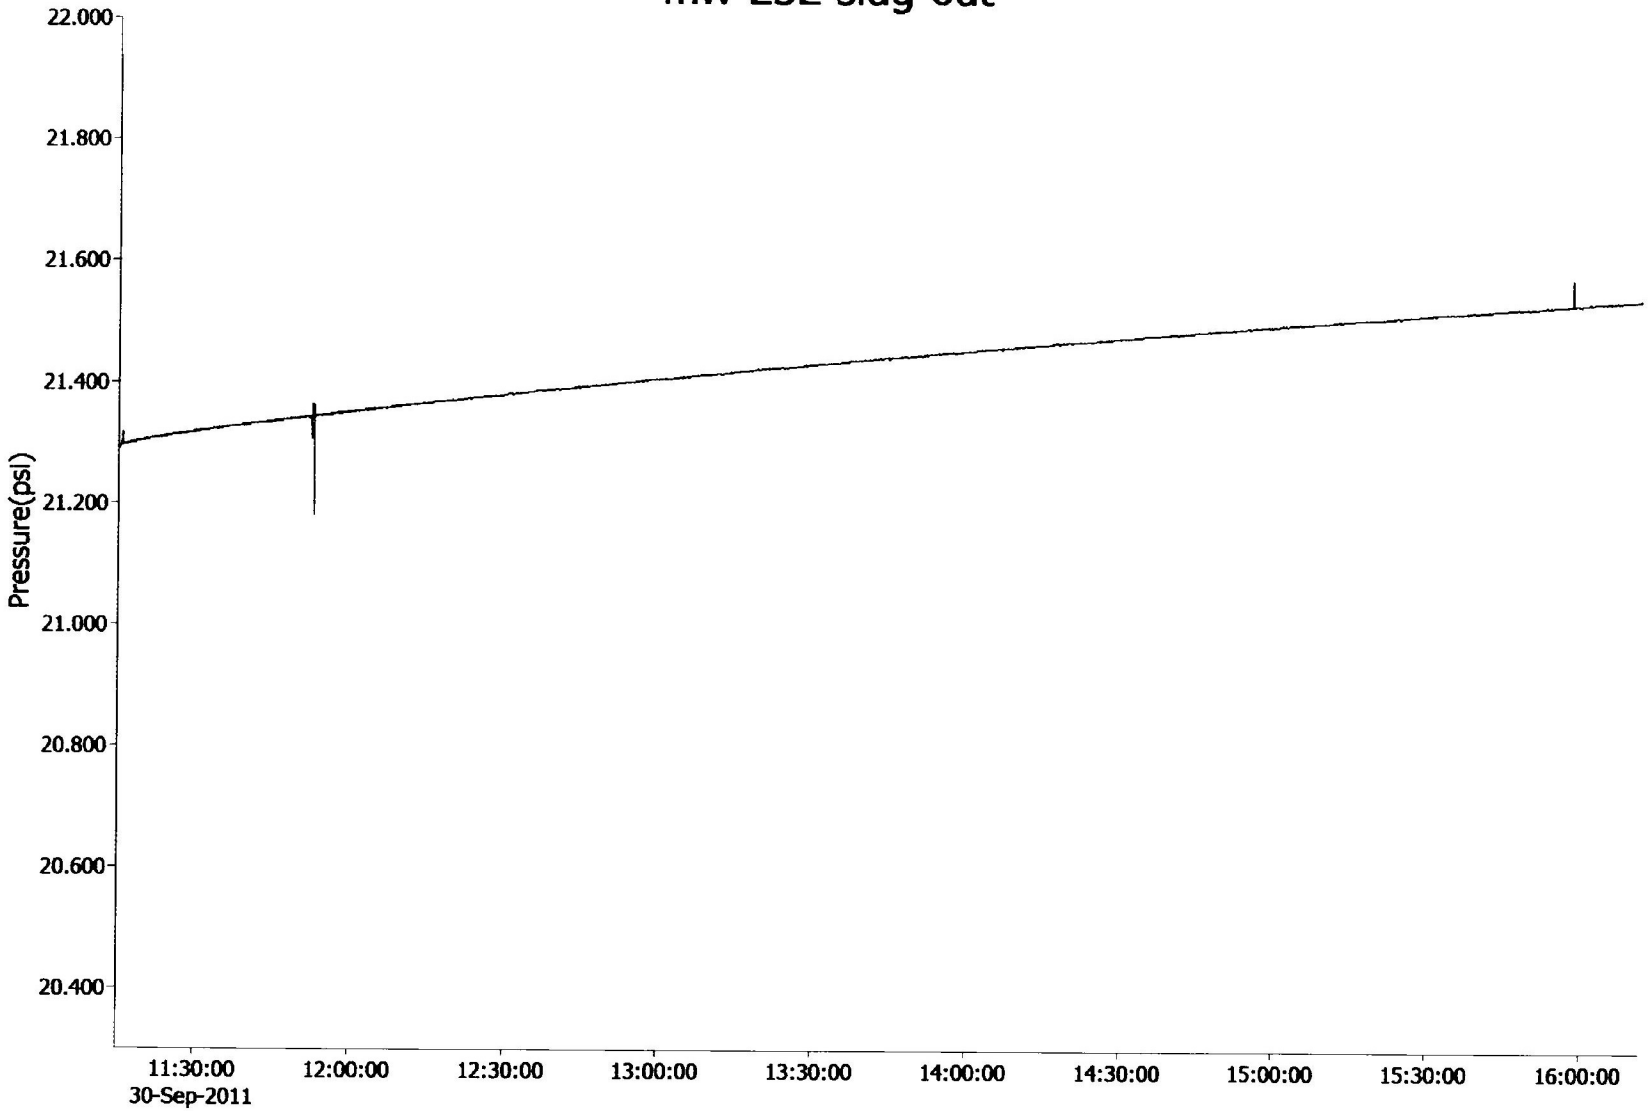


Channel	Range	Min	Max	Mean	Var	Std dev	Gain	Offset
Pressure(psi)	50 psig	20.363	21.936	21.371	0.0050	0.0710	1.0000000	0.0000
Temperature(degC)	-40 - +125 degC	13.8	14.4	14.2	0.05	0.22	1.0000000	0.0000

mw-253 slug-in

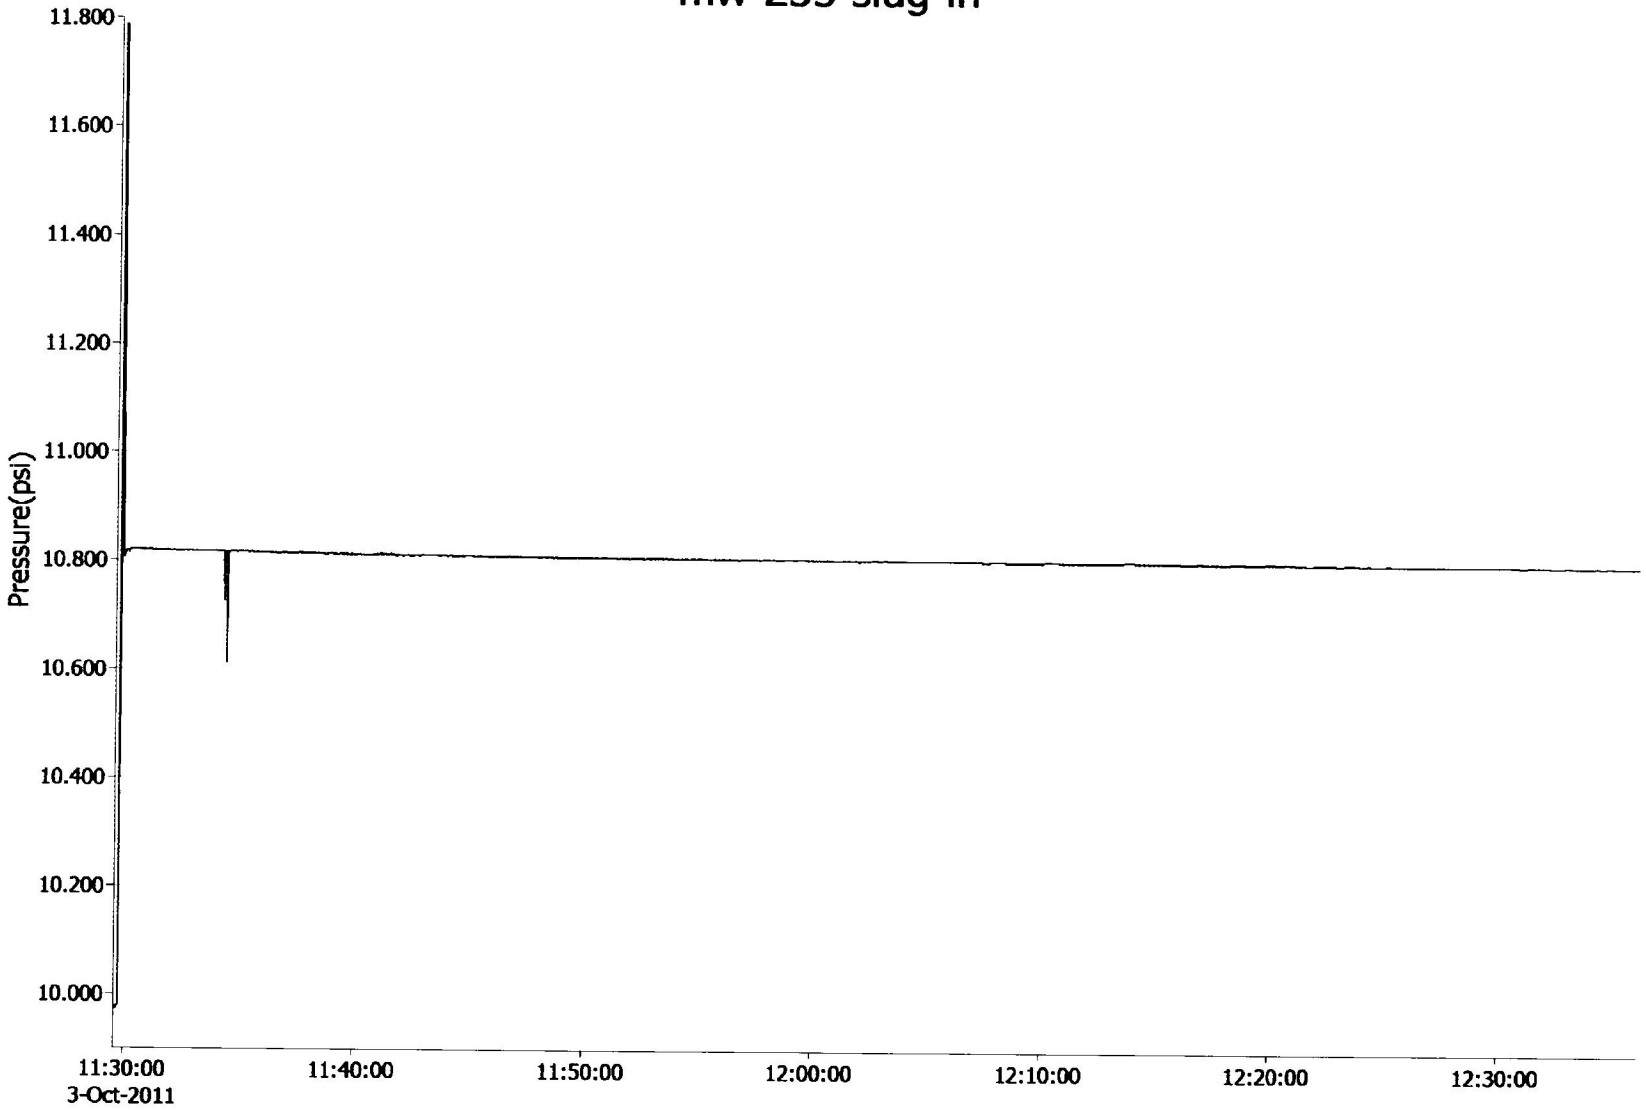


Channel	Range	Min	Max	Mean	Var	Std dev	Gain	Offset
Pressure(psi)	50 psig	9.972	11.788	10.806	0.0050	0.0709	1.0000000	0.0000
Temperature(degC)	-40 - +125 degC	14.5	15.1	15.0	0.02	0.16	1.0000000	0.0000

mw-253 slug-out

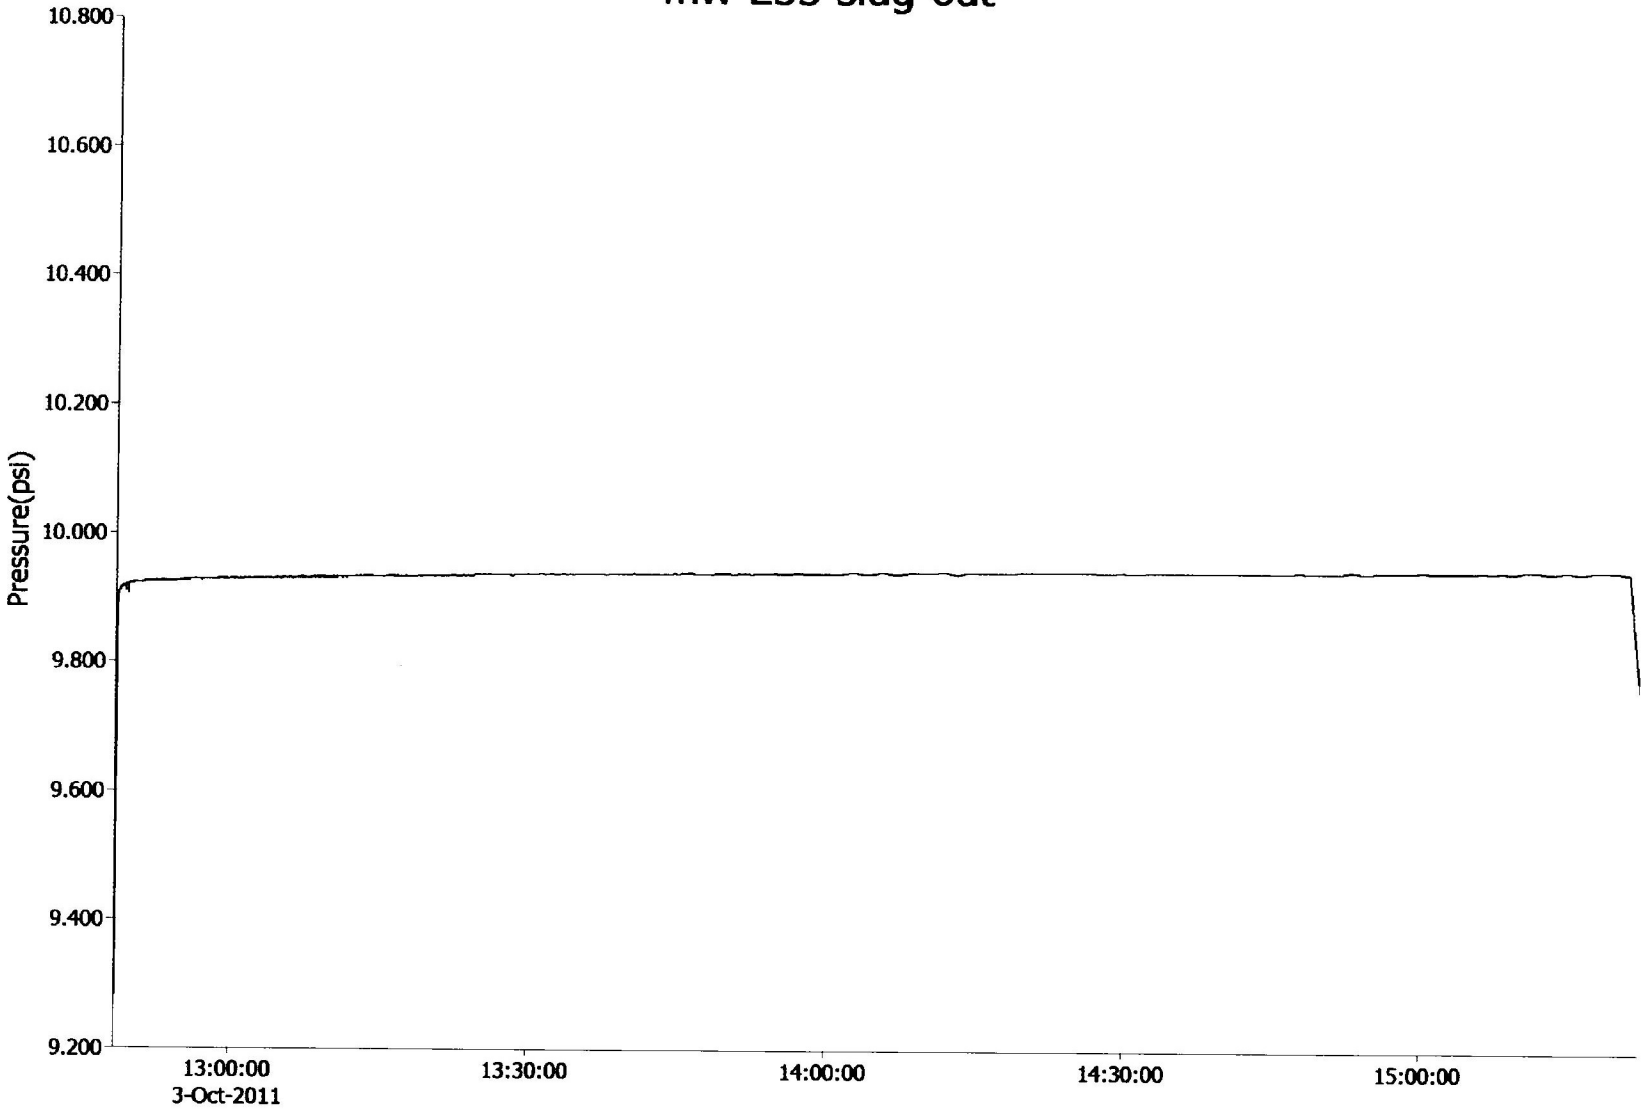


Channel	Range	Min	Max	Mean	Var	Std dev	Gain	Offset
Pressure(psi)	50 psig	9.282	10.797	9.933	0.0020	0.0452	1.0000000	0.0000
Temperature(degC)	-40 - +125 degC	14.4	15.1	15.0	0.04	0.20	1.0000000	0.0000

mw-350 recharge

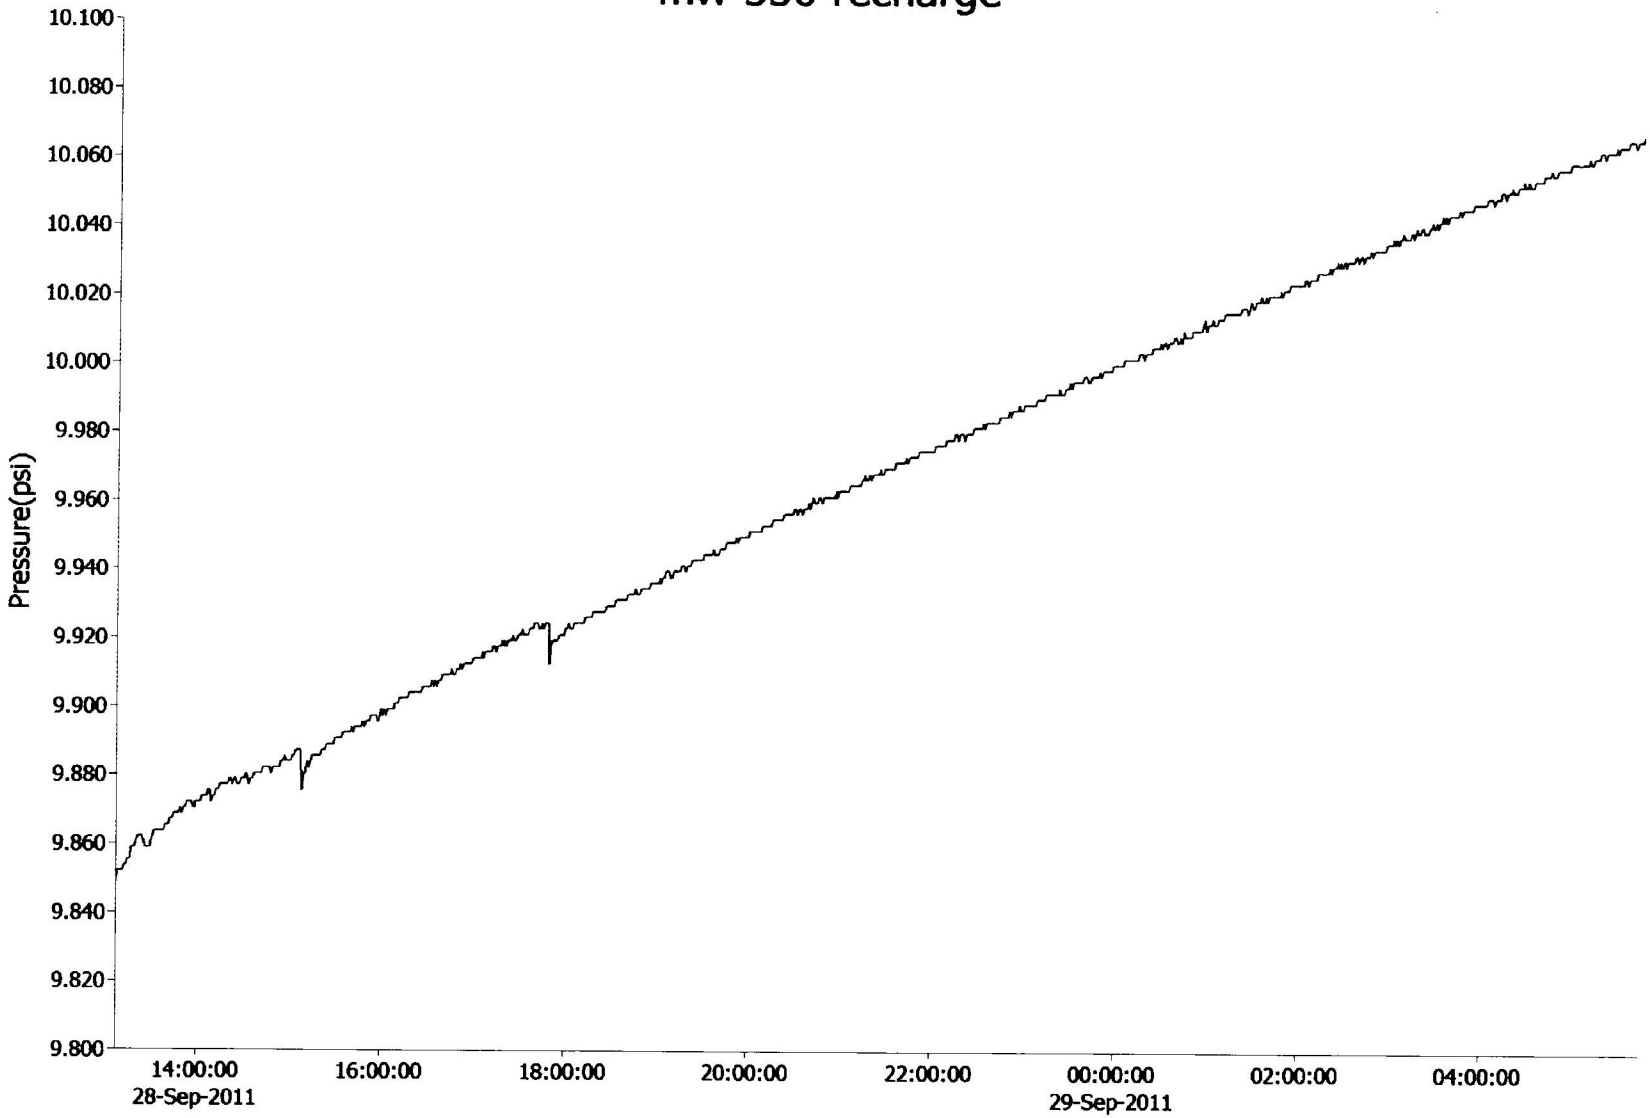


Channel	Range	Min	Max	Mean	Var	Std dev	Gain	Offset
Pressure(psi)	50 psig	9.849	10.067	9.967	0.0036	0.0603	1.0000000	0.0000
Temperature(degC)	-40 - +125 degC	14.0	14.6	14.1	0.00	0.03	1.0000000	0.0000

mw-352 recharge

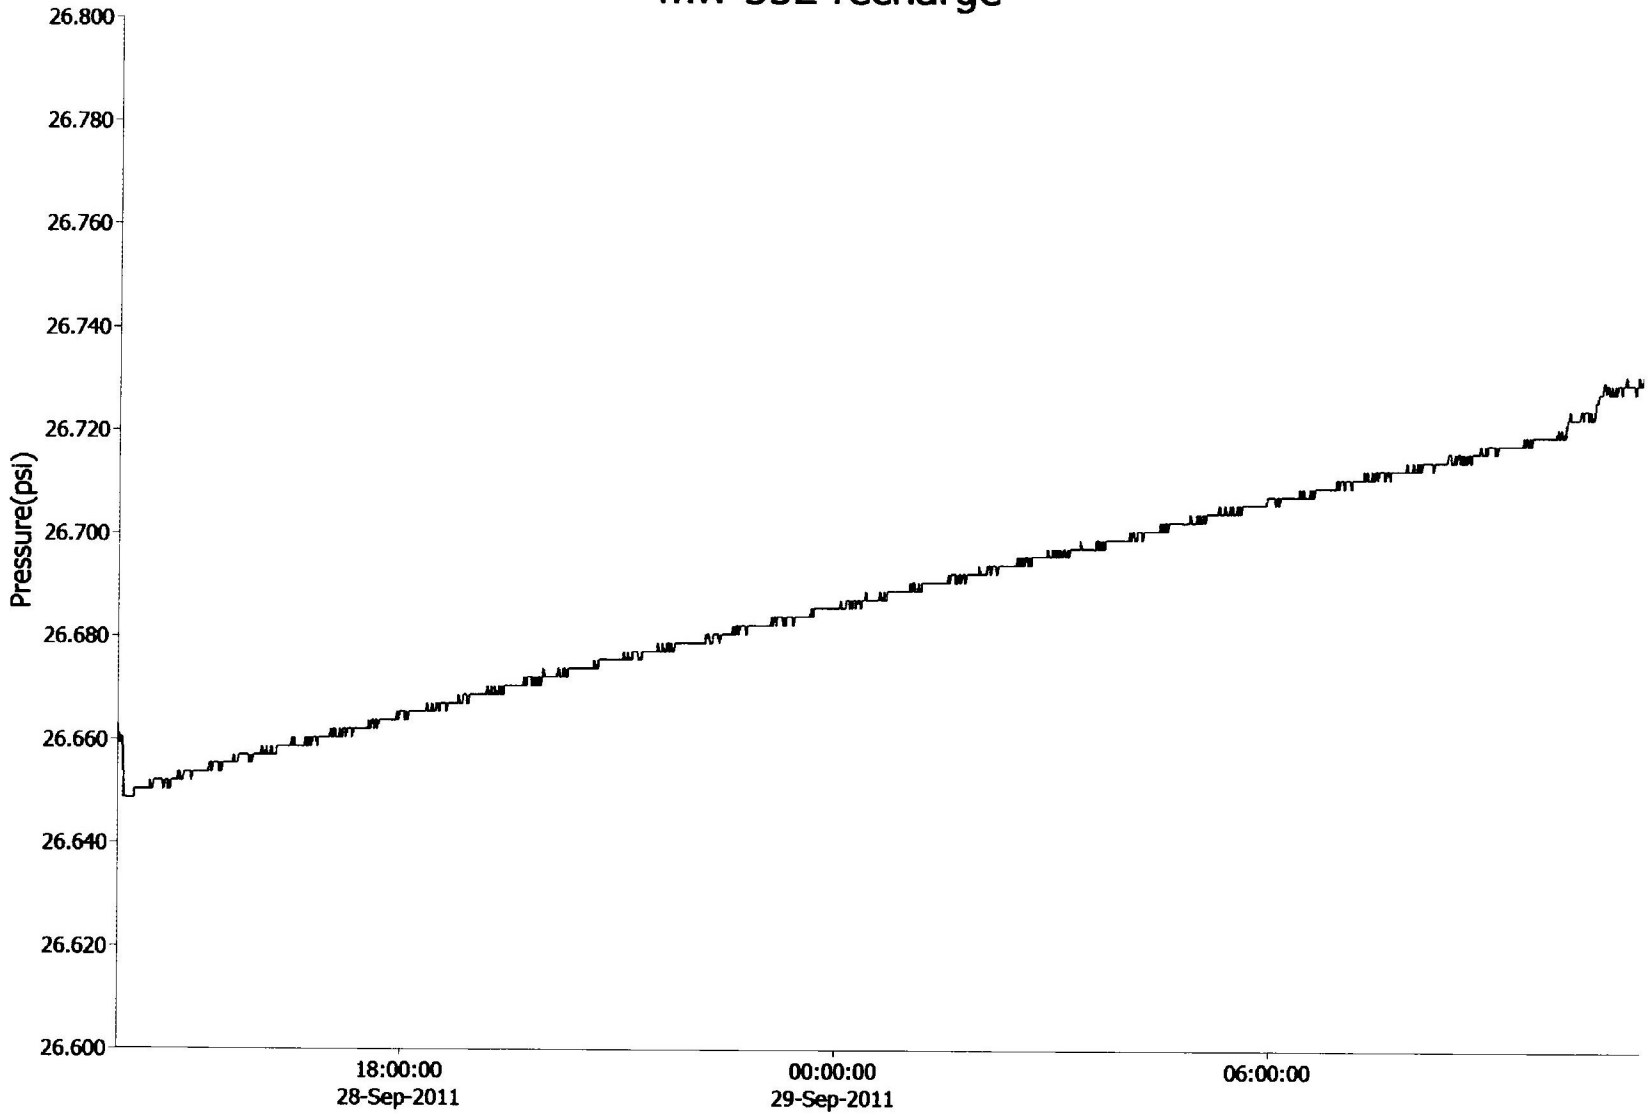


Channel	Range	Min	Max	Mean	Var	Std dev	Gain	Offset
Pressure(psi)	50 psig	26.649	26.731	26.688	0.0005	0.0218	1.0000000	0.0000
Temperature(degC)	-40 - +125 degC	14.1	14.5	14.2	0.00	0.02	1.0000000	0.0000

mw-355 slug-in 2

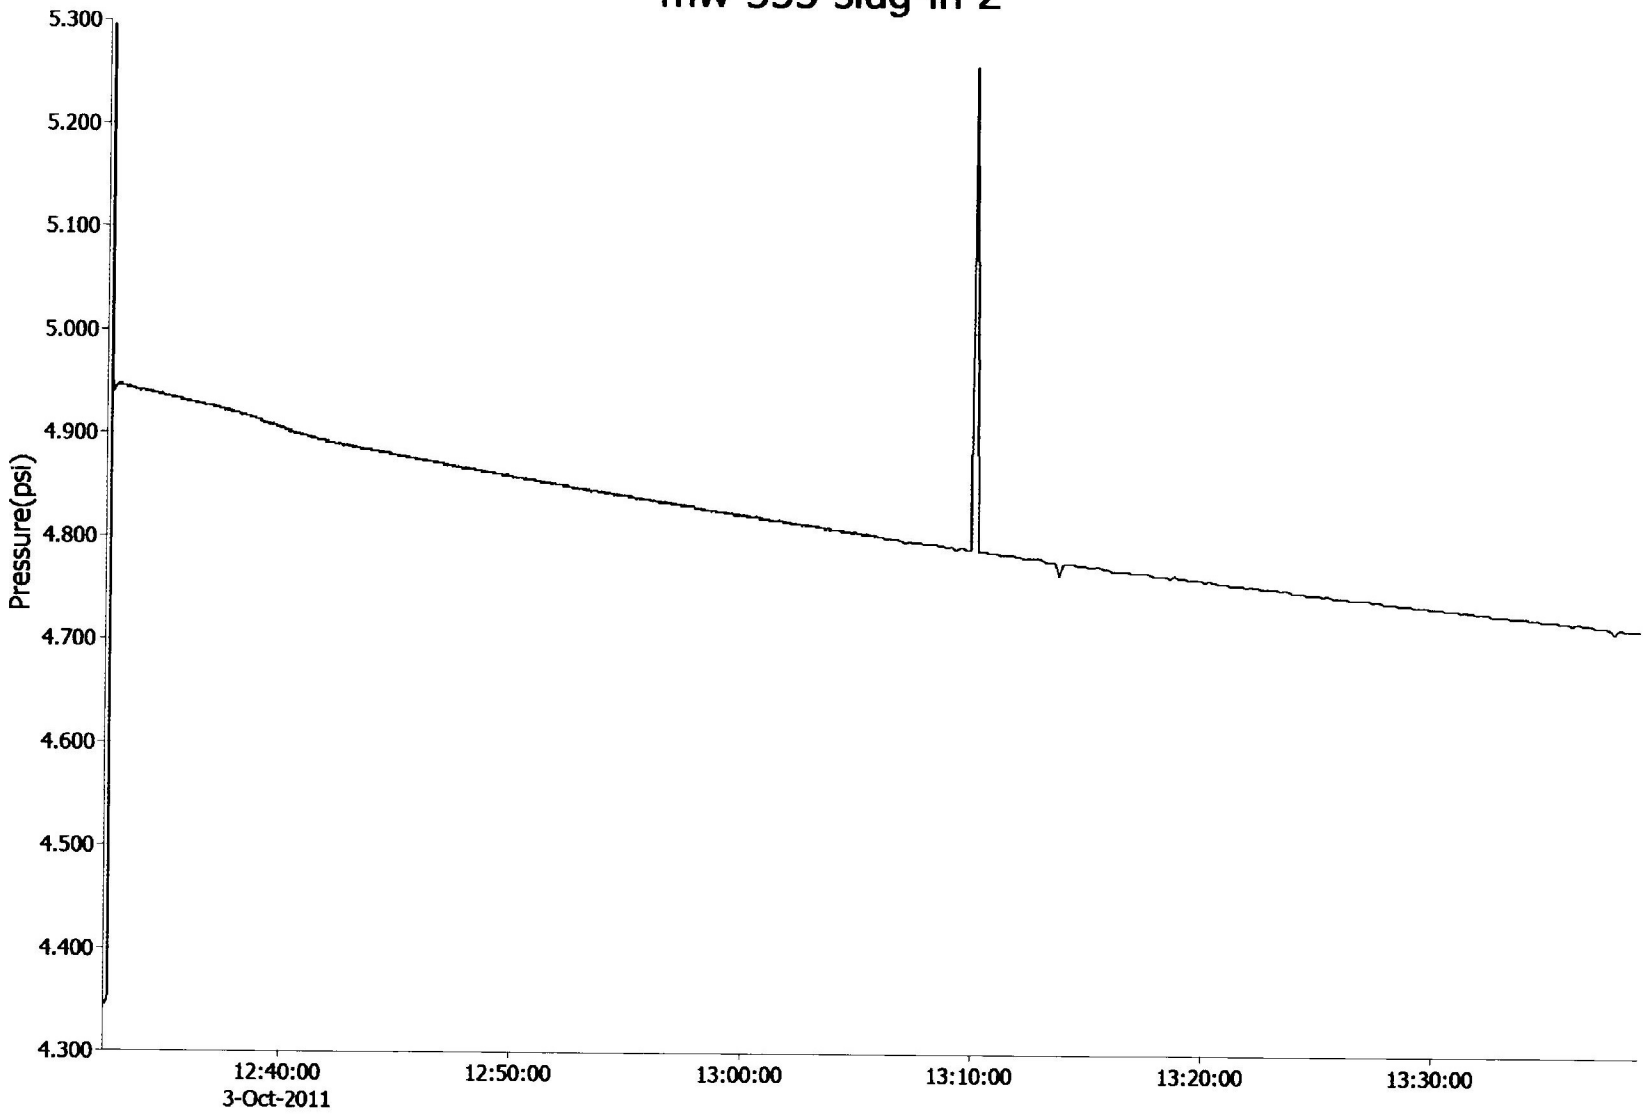


Channel	Range	Min	Max	Mean	Var	Std dev	Gain	Offset
Pressure(psi)	50 psig	4.345	5.295	4.854	0.0044	0.0663	1.0000000	0.0000
Temperature(degC)	-40 - +125 degC	13.9	14.4	14.3	0.02	0.14	1.0000000	0.0000

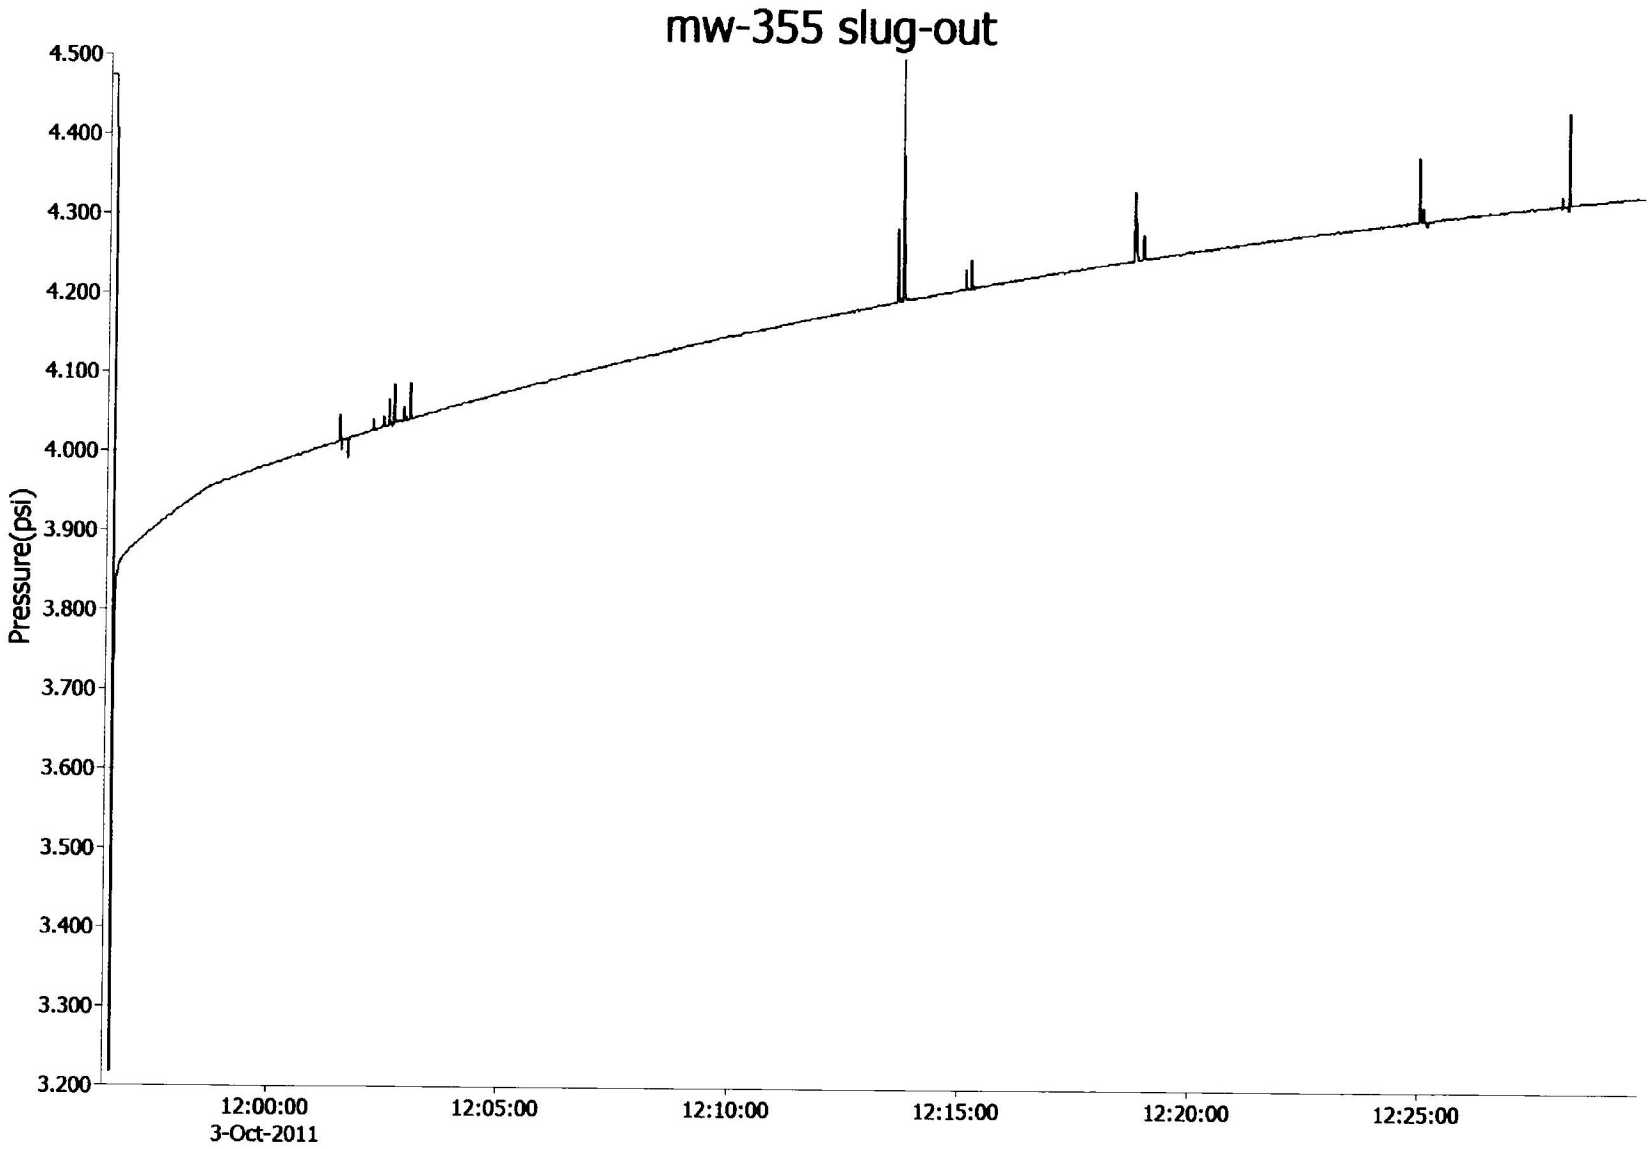


Channel	Range	Min	Max	Mean	Var	Std dev	Gain	Offset
Pressure(psi)	50 psig	3.218	4.500	4.167	0.0160	0.1264	1.0000000	0.0000
Temperature(degC)	-40 - +125 degC	13.9	14.4	14.4	0.00	0.06	1.0000000	0.0000


mw-355 slug-out 2

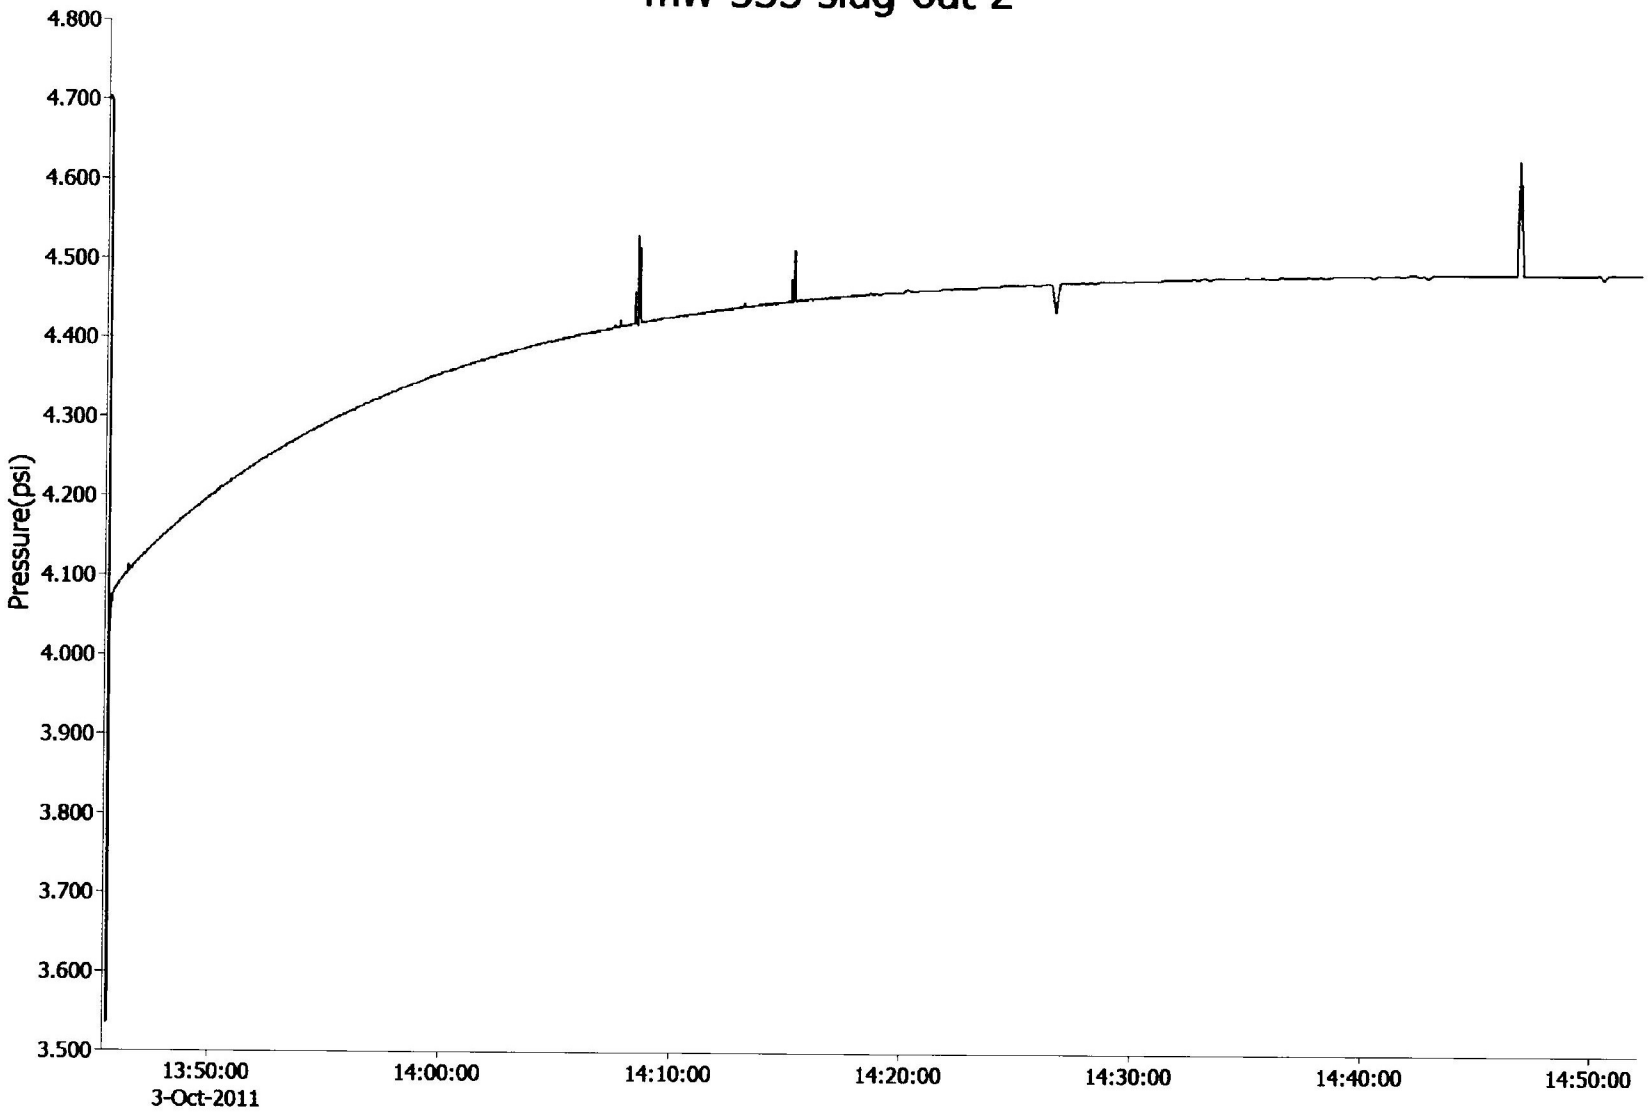

Channel	Range	Min	Max	Mean	Var	Std dev	Gain	Offset
Pressure(psi)	50 psig	3.536	4.707	4.357	0.0122	0.1104	1.0000000	0.0000
Temperature(degC)	-40 - +125 degC	13.9	14.4	14.4	0.02	0.14	1.0000000	0.0000

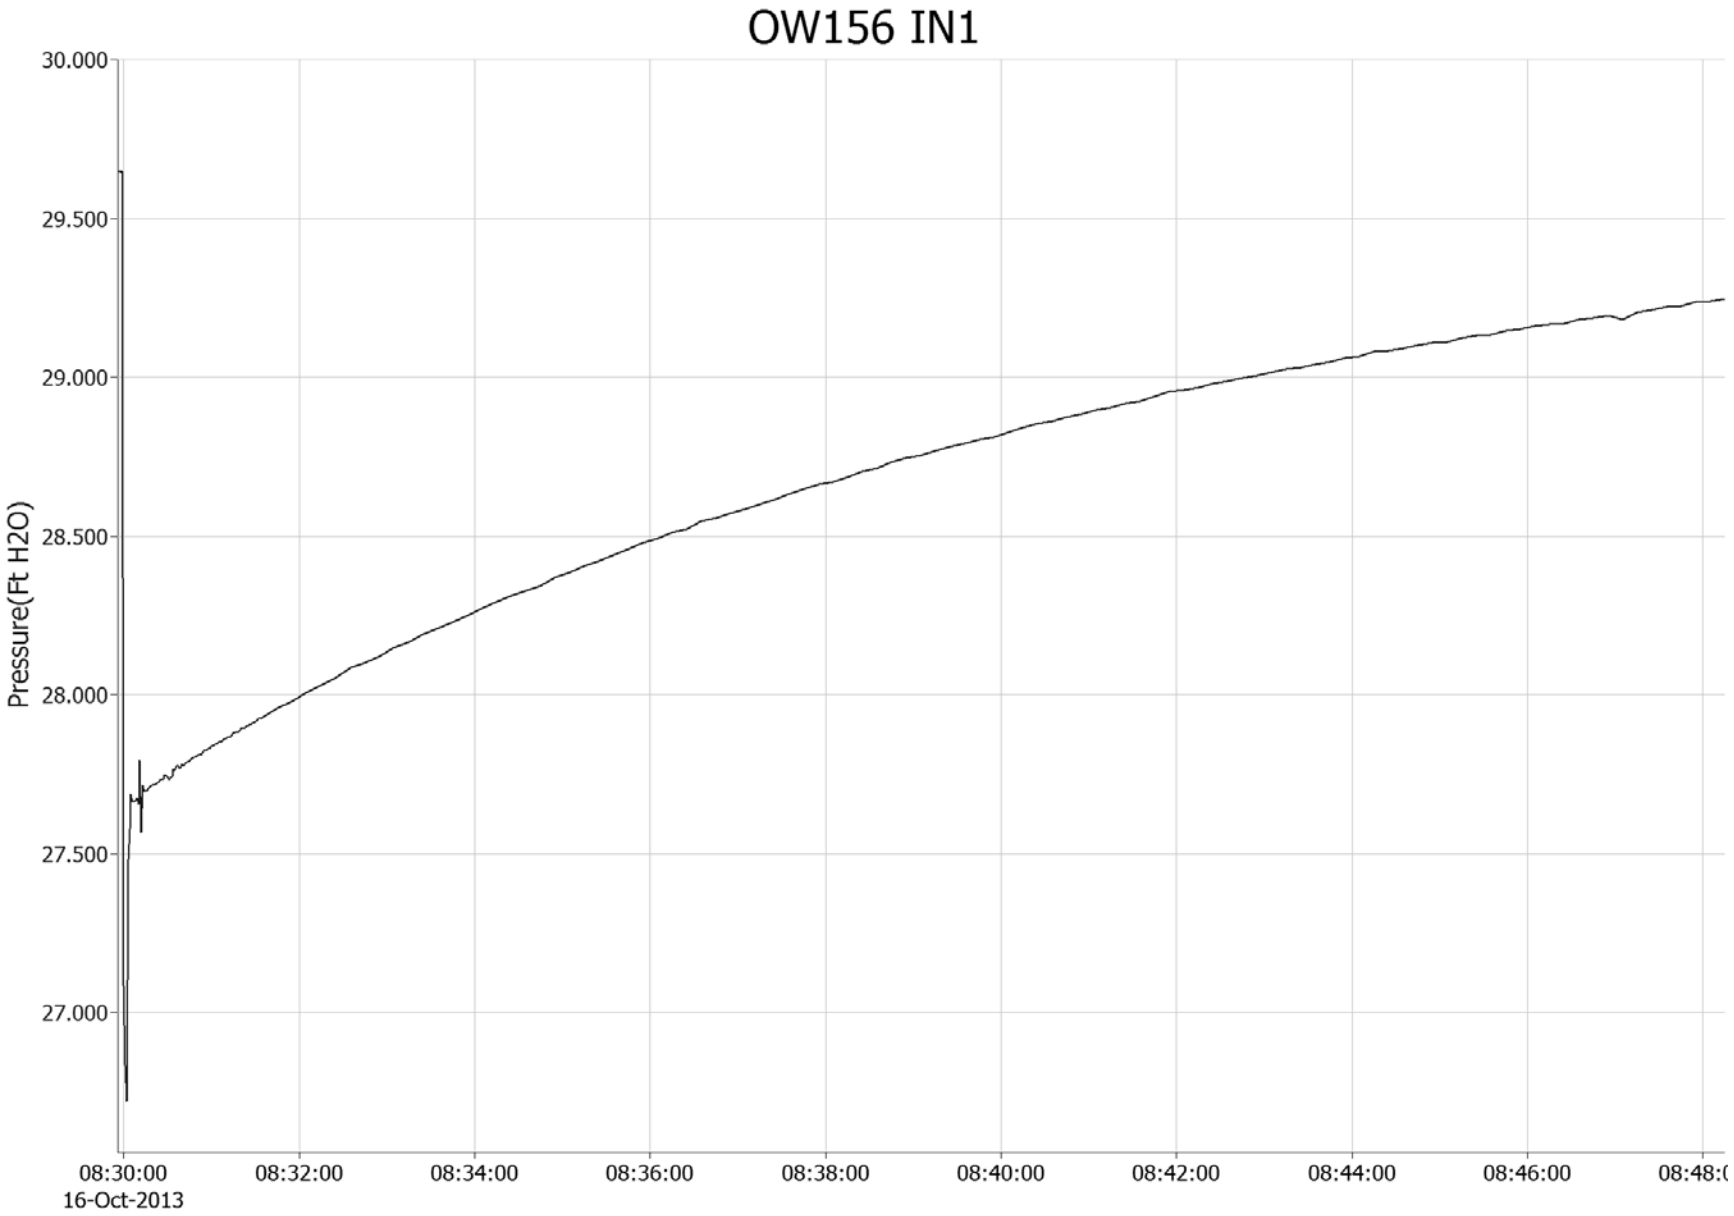


Channel	Range	Min	Max	Mean	Var	Std dev	Gain	Offset
Pressure(Ft H2O)	50 psig	26.720	29.650	28.297	0.3562	0.5968	-1.0000000	41.6354
Temperature(degC)	-40 - +125 degC	16.4	16.8	16.6	0.01	0.12	1.0000000	41.6354

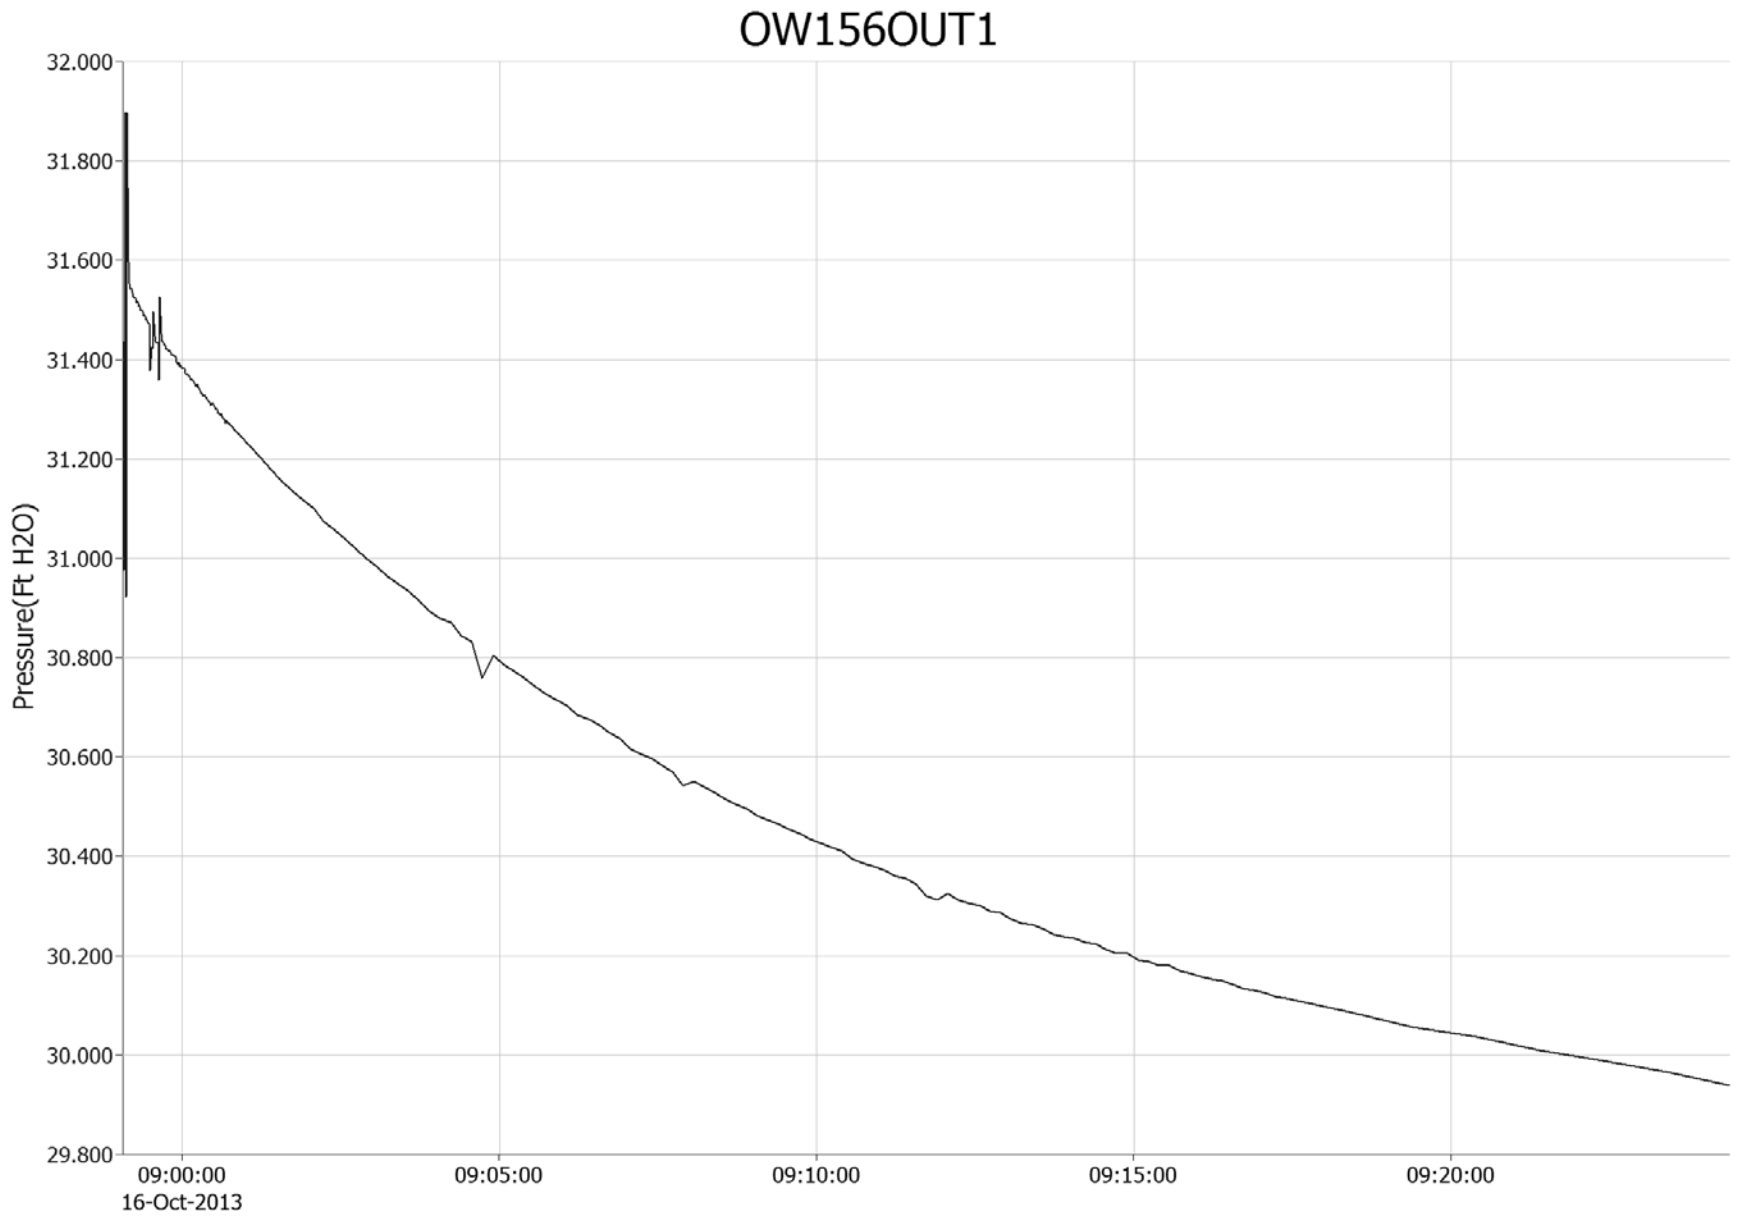


Channel	Range	Min	Max	Mean	Var	Std dev	Gain	Offset
Pressure(Ft H2O)	50 psig	29.938	31.897	30.939	0.2632	0.5130	-1.0000000	41.6354
Temperature(degC)	-40 - +125 degC	16.5	16.9	16.8	0.01	0.07	1.0000000	41.6354

OW157IN1

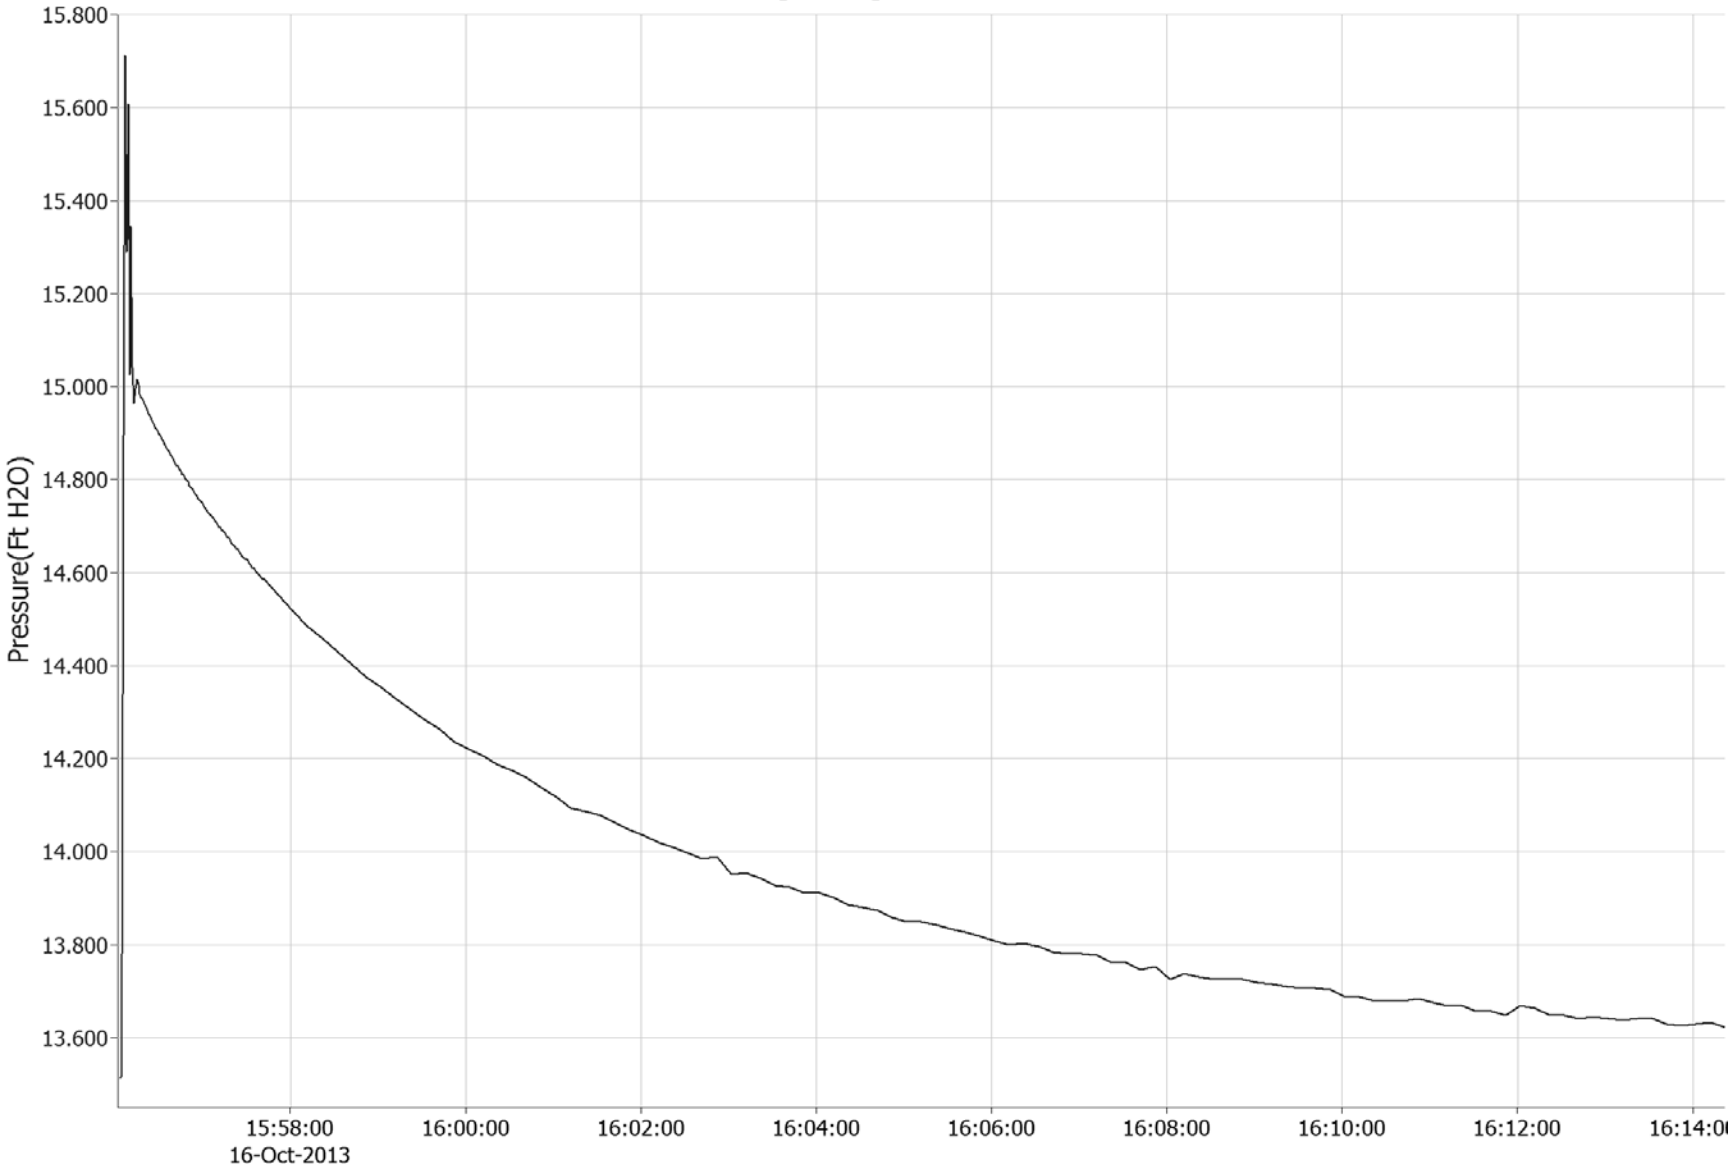


Channel	Range	Min	Max	Mean	Var	Std dev	Gain	Offset
Pressure(Ft H2O)	50 psig	13.513	15.712	14.331	0.2630	0.5128	1.0000000	0.0000
Temperature(degC)	-40 - +125 degC	16.3	16.7	16.5	0.02	0.15	1.0000000	0.0000

OW157IN2

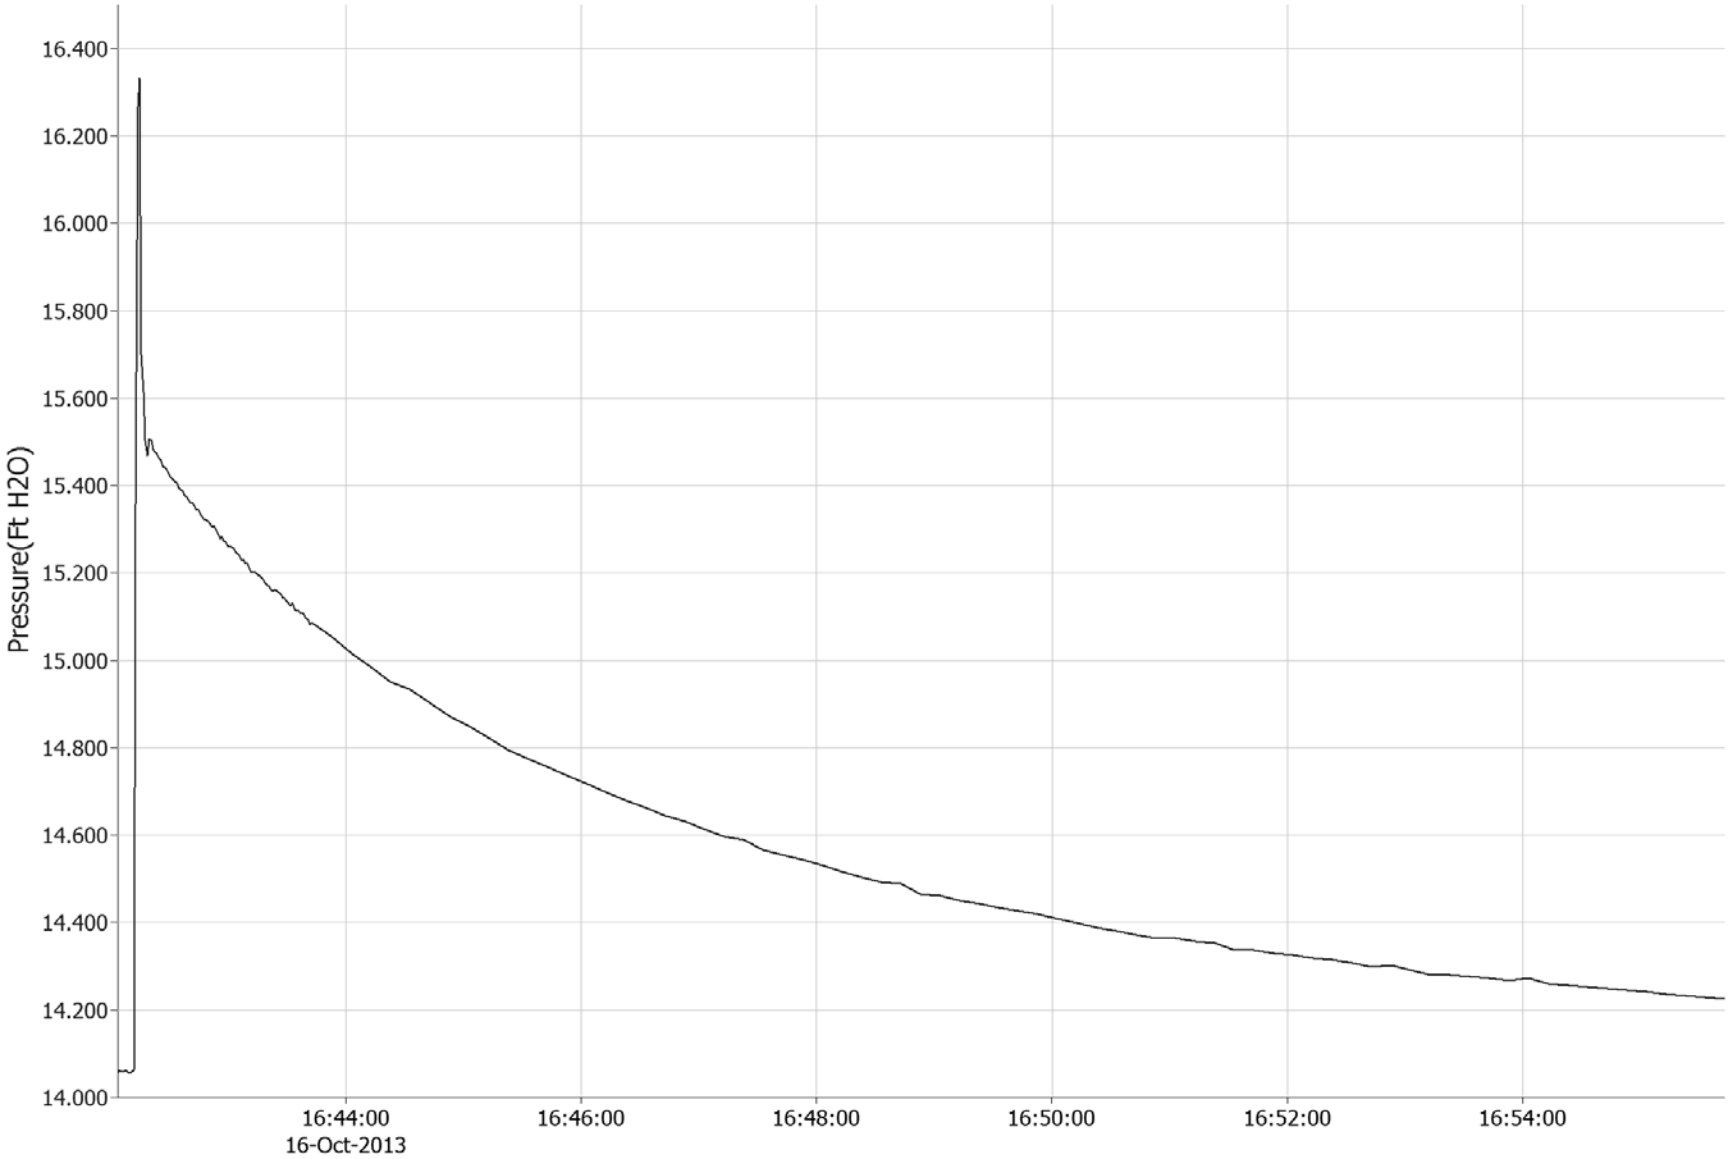


Channel	Range	Min	Max	Mean	Var	Std dev	Gain	Offset
Pressure(Ft H2O)	50 psig	14.055	16.331	14.898	0.2372	0.4870	1.0000000	0.0000
Temperature(degC)	-40 - +125 degC	16.3	16.7	16.5	0.02	0.12	1.0000000	0.0000

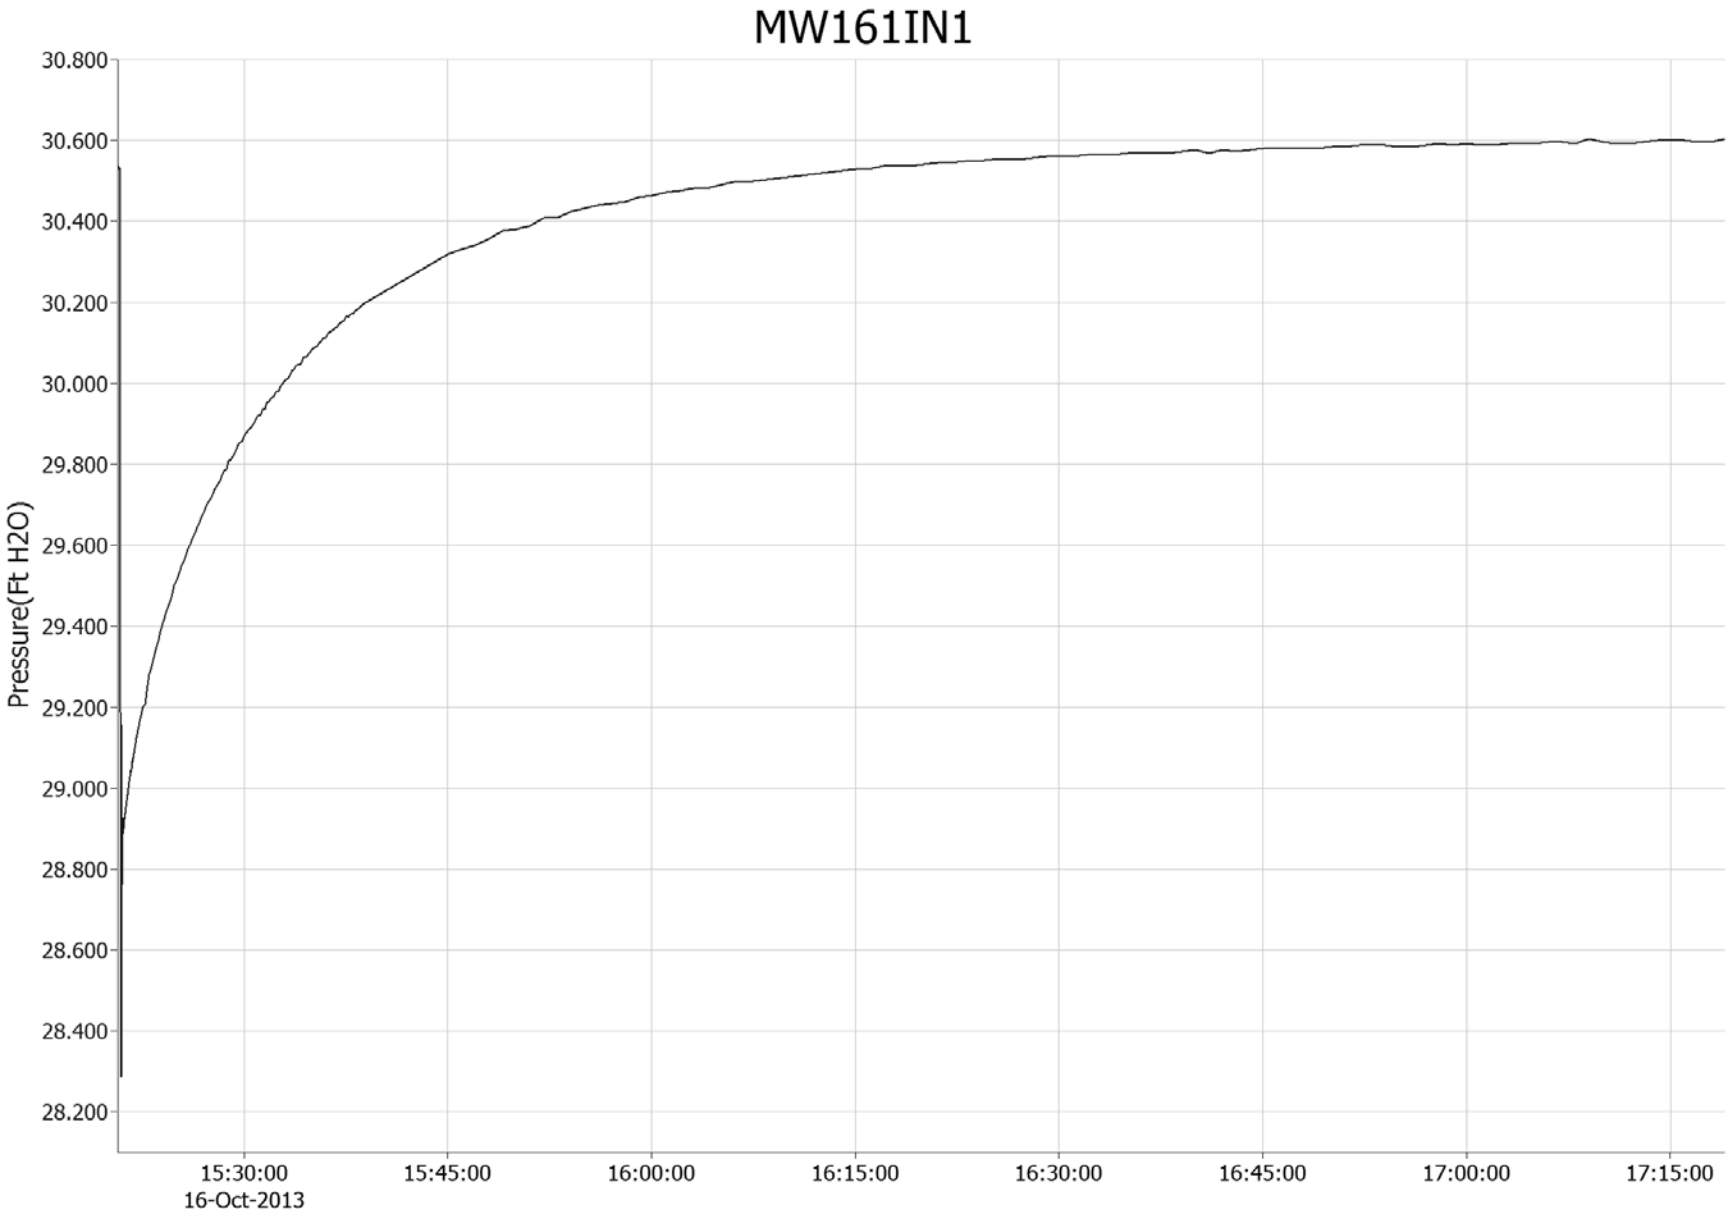


Channel	Range	Min	Max	Mean	Var	Std dev	Gain	Offset
Pressure(Ft H2O)	50 psig	28.286	30.604	29.852	0.4084	0.6391	-1.0000000	41.6354
Temperature(degC)	-40 - +125 degC	14.7	15.3	14.9	0.04	0.21	1.0000000	41.6354


MW161OUT1

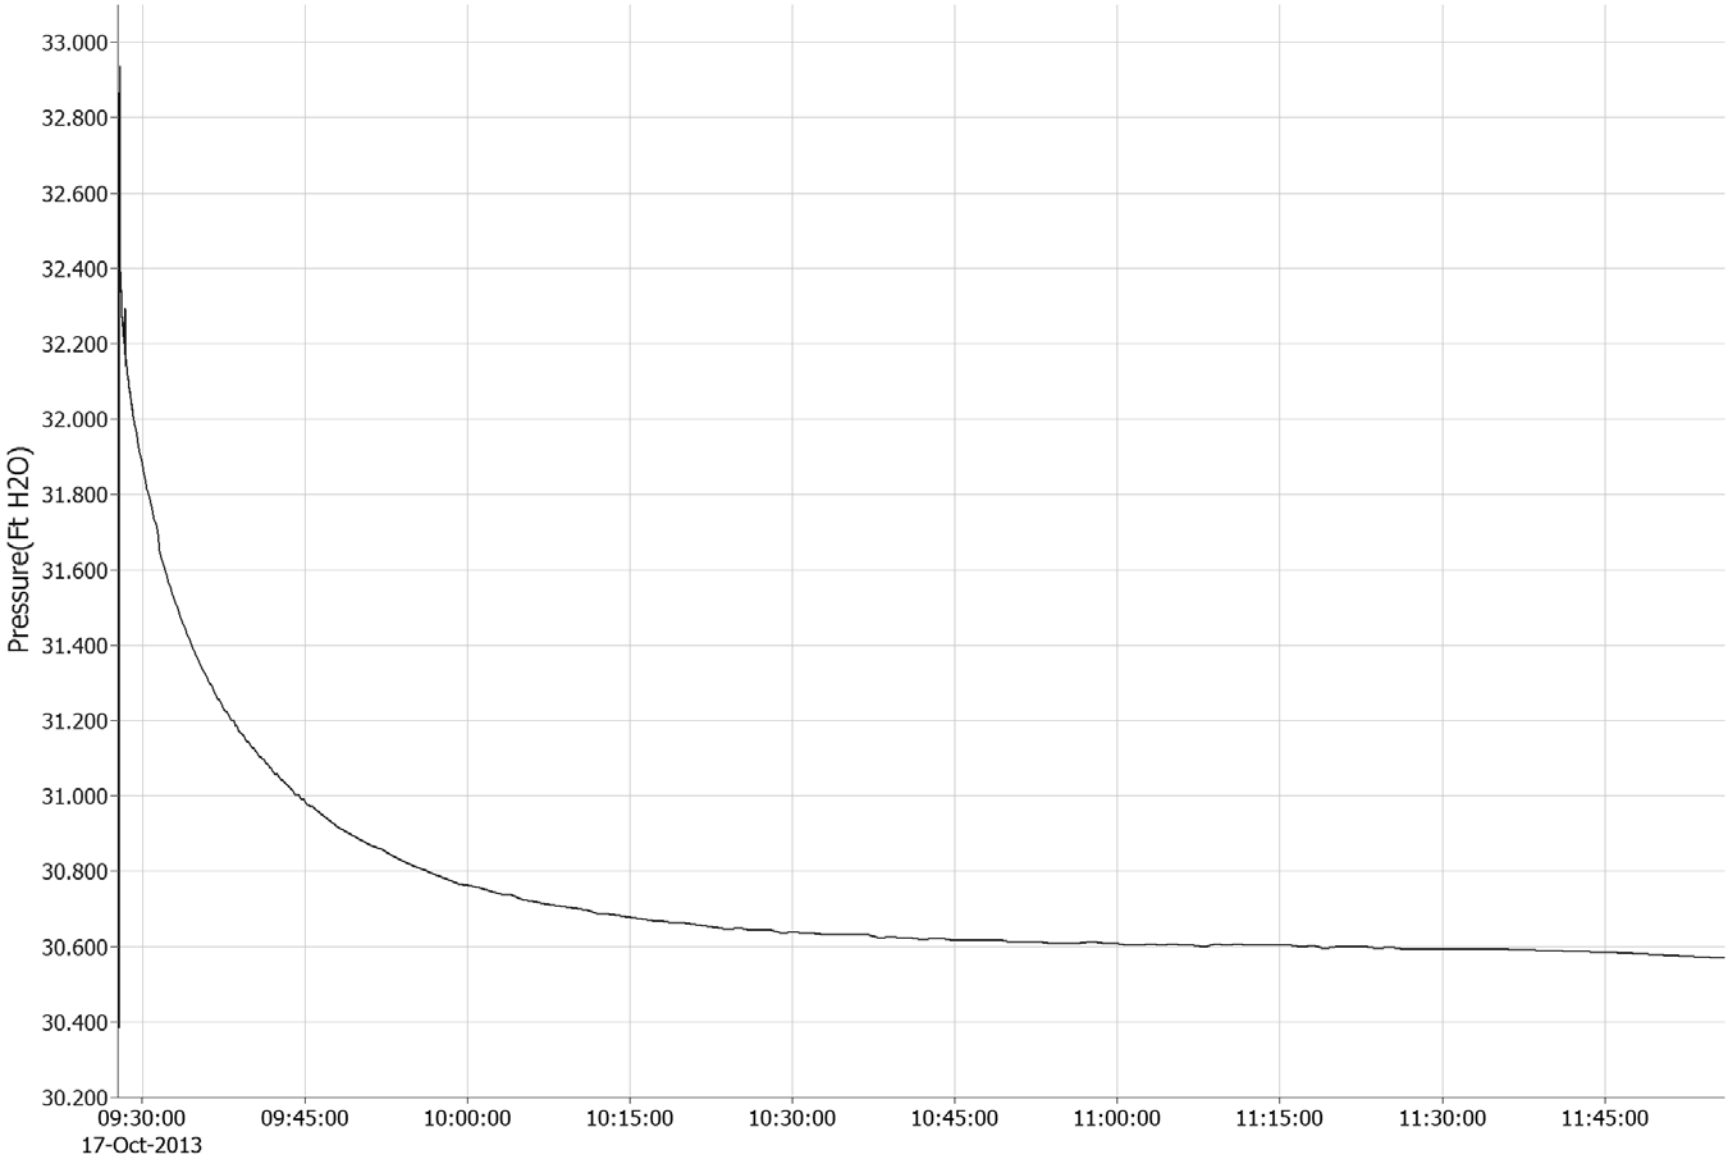


Channel	Range	Min	Max	Mean	Var	Std dev	Gain	Offset
Pressure(Ft H2O)	50 psig	30.385	32.936	31.315	0.4038	0.6354	-1.0000000	41.6354
Temperature(degC)	-40 - +125 degC	14.6	15.1	14.8	0.02	0.13	1.0000000	41.6354

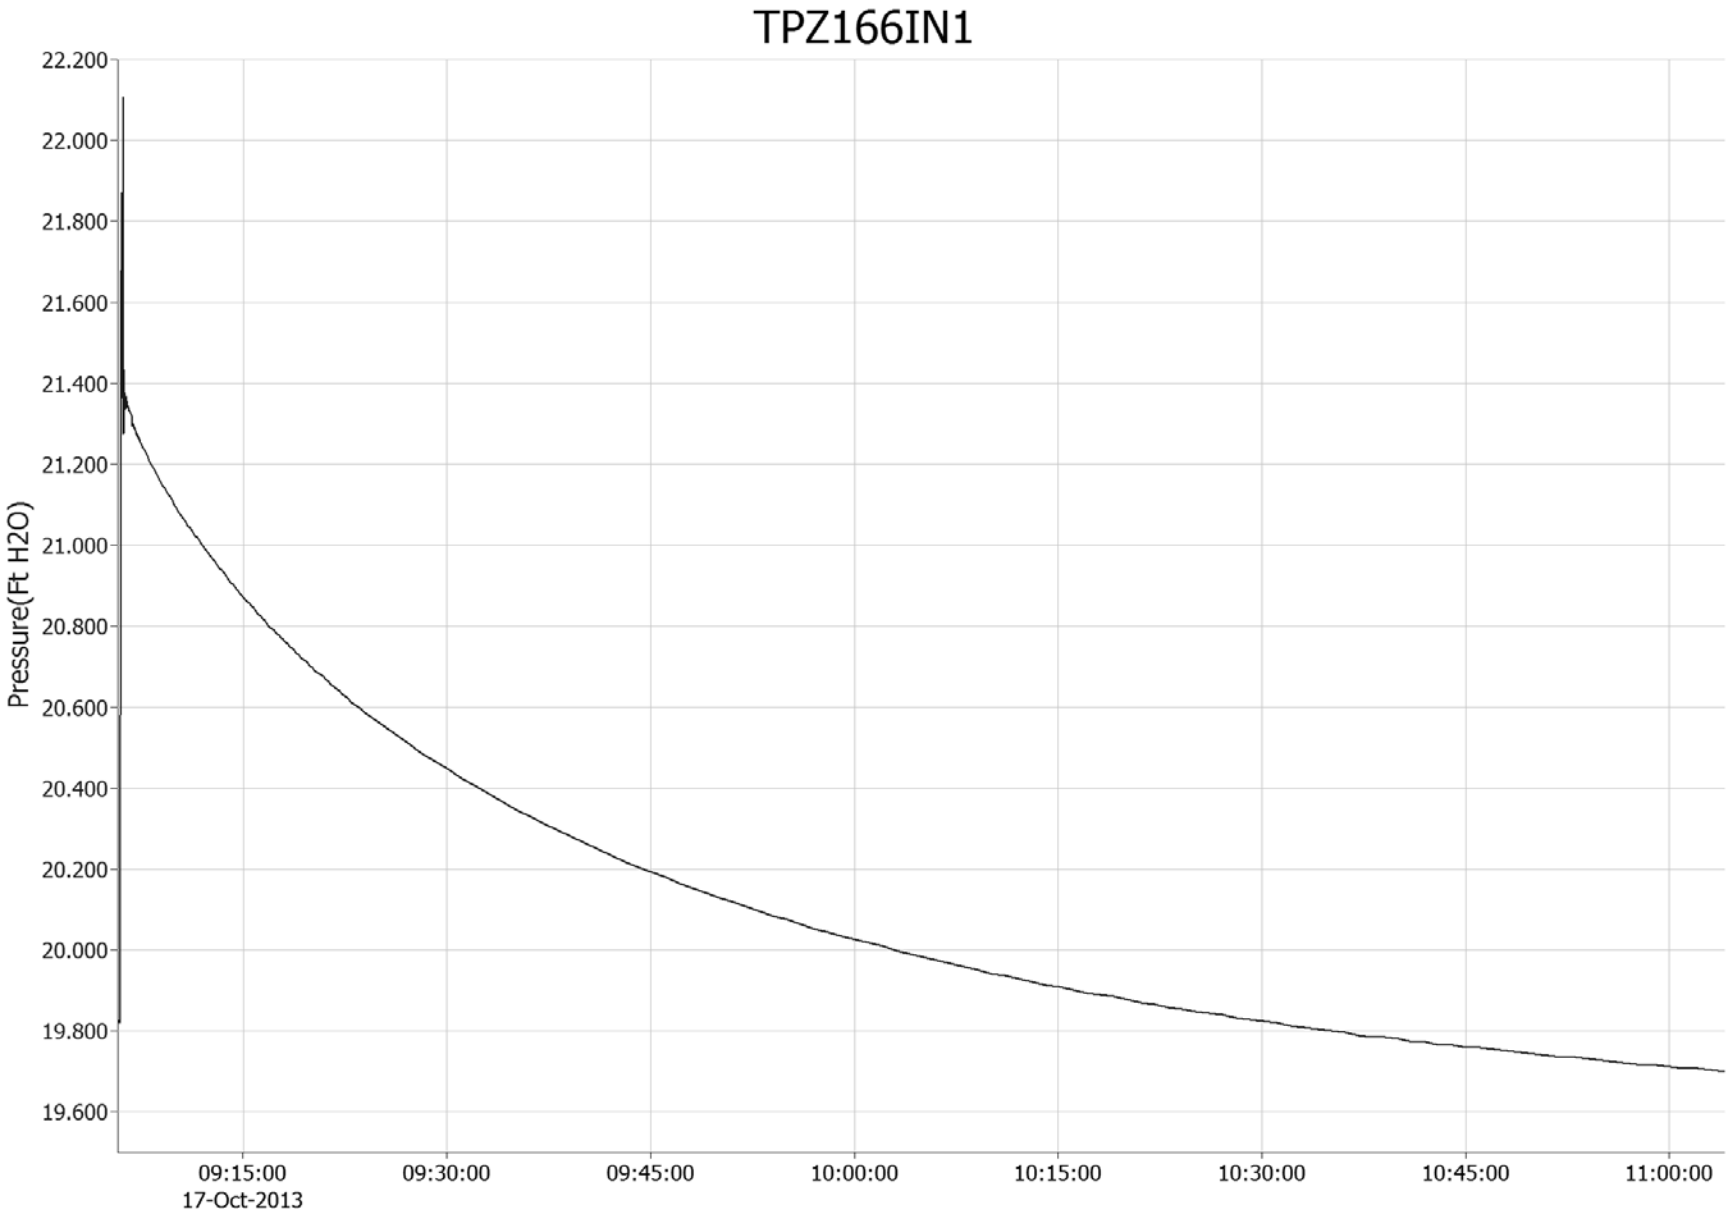


Channel	Range	Min	Max	Mean	Var	Std dev	Gain	Offset
Pressure(Ft H2O)	50 psig	19.700	22.107	20.668	0.3710	0.6091	1.0000000	0.0000
Temperature(degC)	-40 - +125 degC	14.7	15.2	14.9	0.03	0.17	1.0000000	0.0000

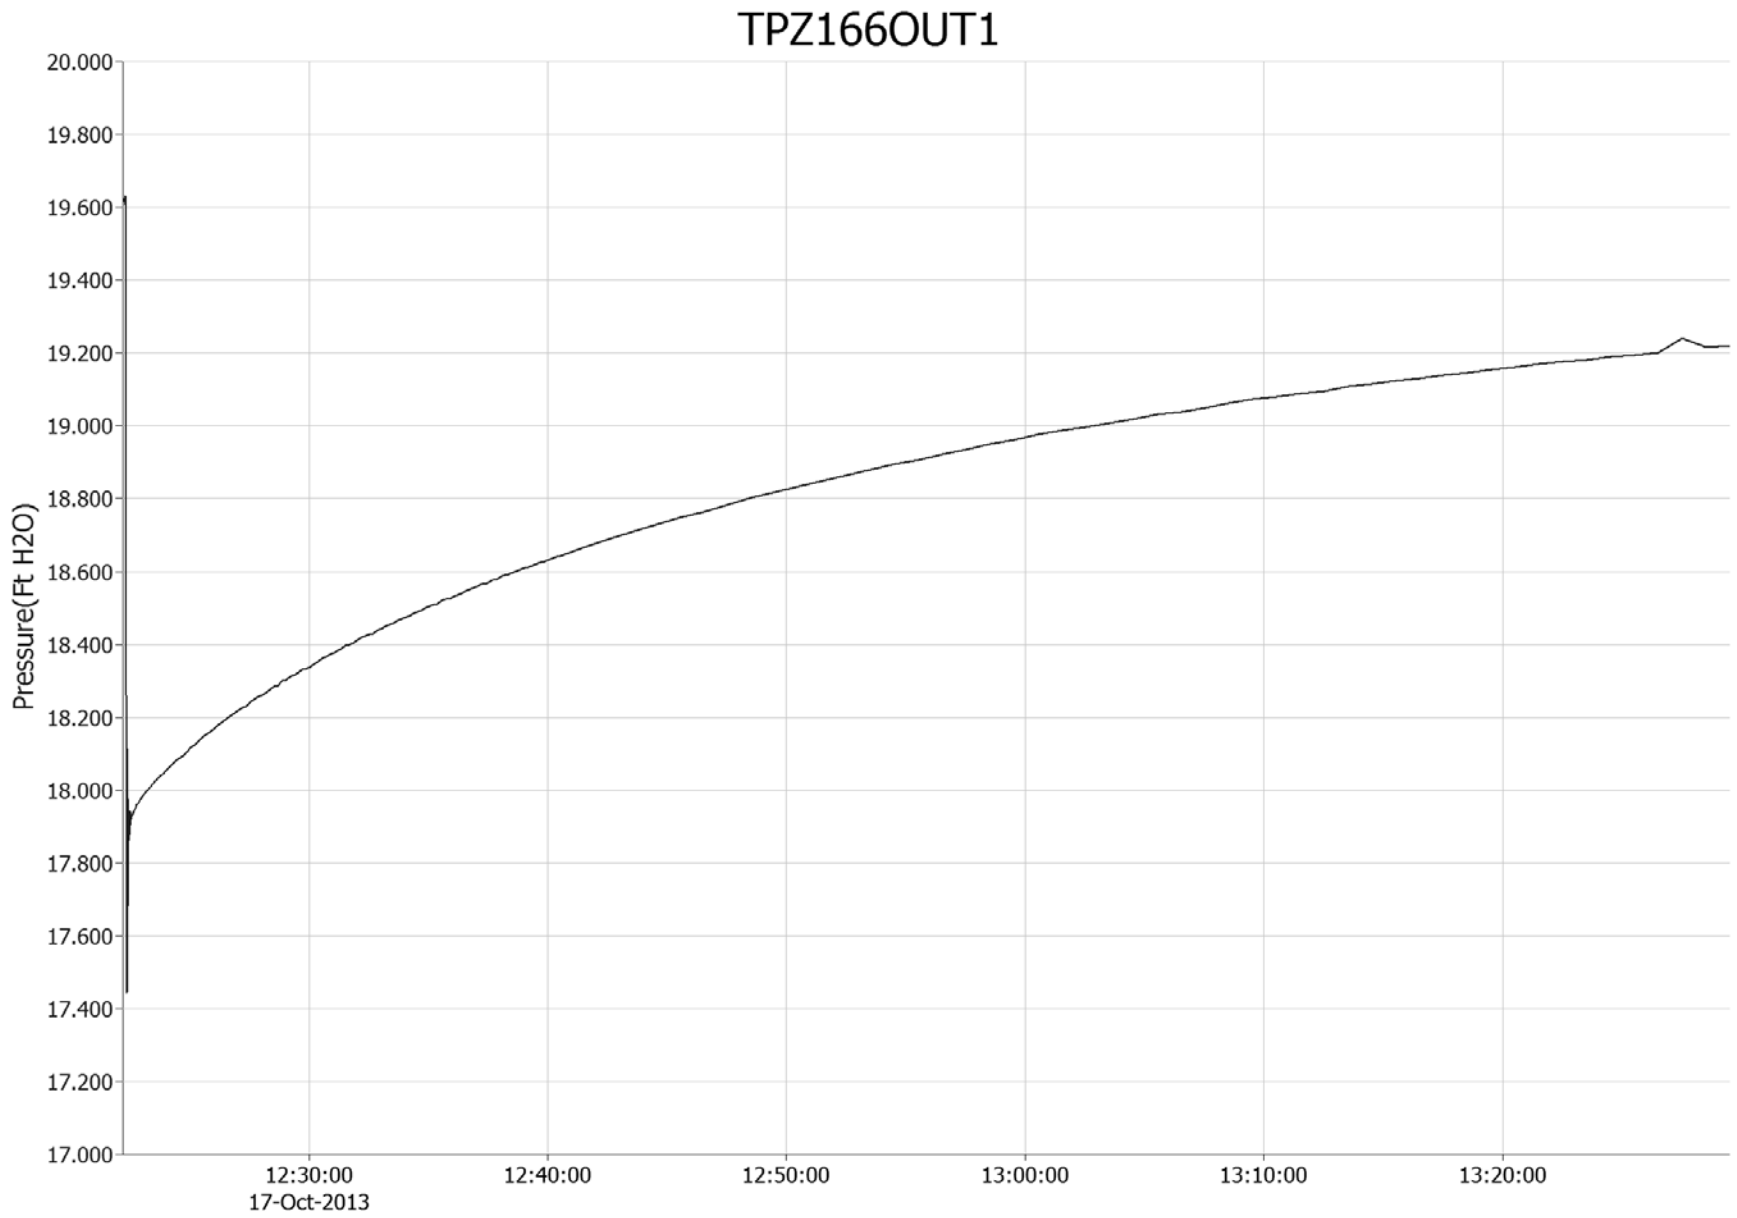


Channel	Range	Min	Max	Mean	Var	Std dev	Gain	Offset
Pressure(Ft H2O)	50 psig	17.444	19.630	18.400	0.2006	0.4479	1.0000000	0.0000
Temperature(degC)	-40 - +125 degC	14.7	15.1	14.9	0.02	0.13	1.0000000	0.0000

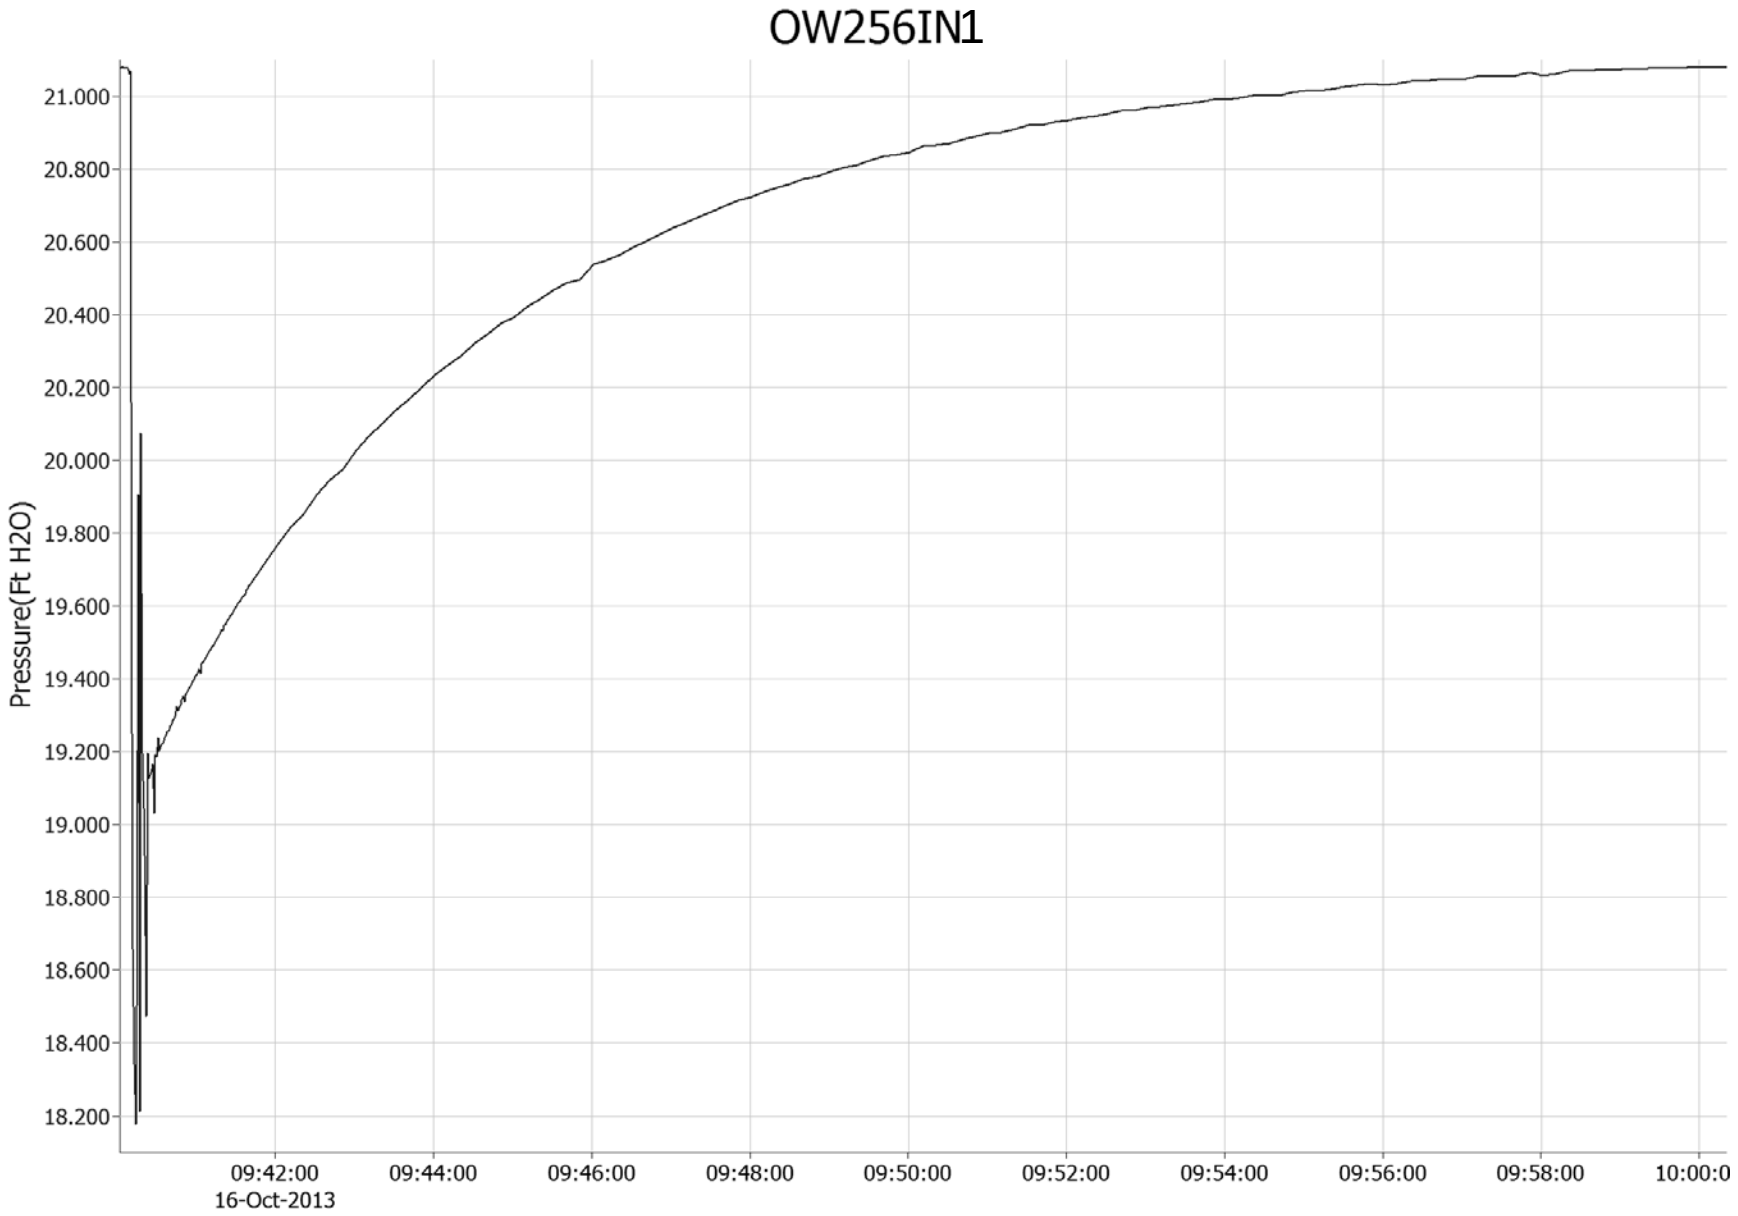


Channel	Range	Min	Max	Mean	Var	Std dev	Gain	Offset
Pressure(Ft H2O)	50 psig	18.178	21.080	20.116	0.6029	0.7765	-1.0000000	41.6354
Temperature(degC)	-40 - +125 degC	15.7	16.1	15.9	0.01	0.11	1.0000000	41.6354

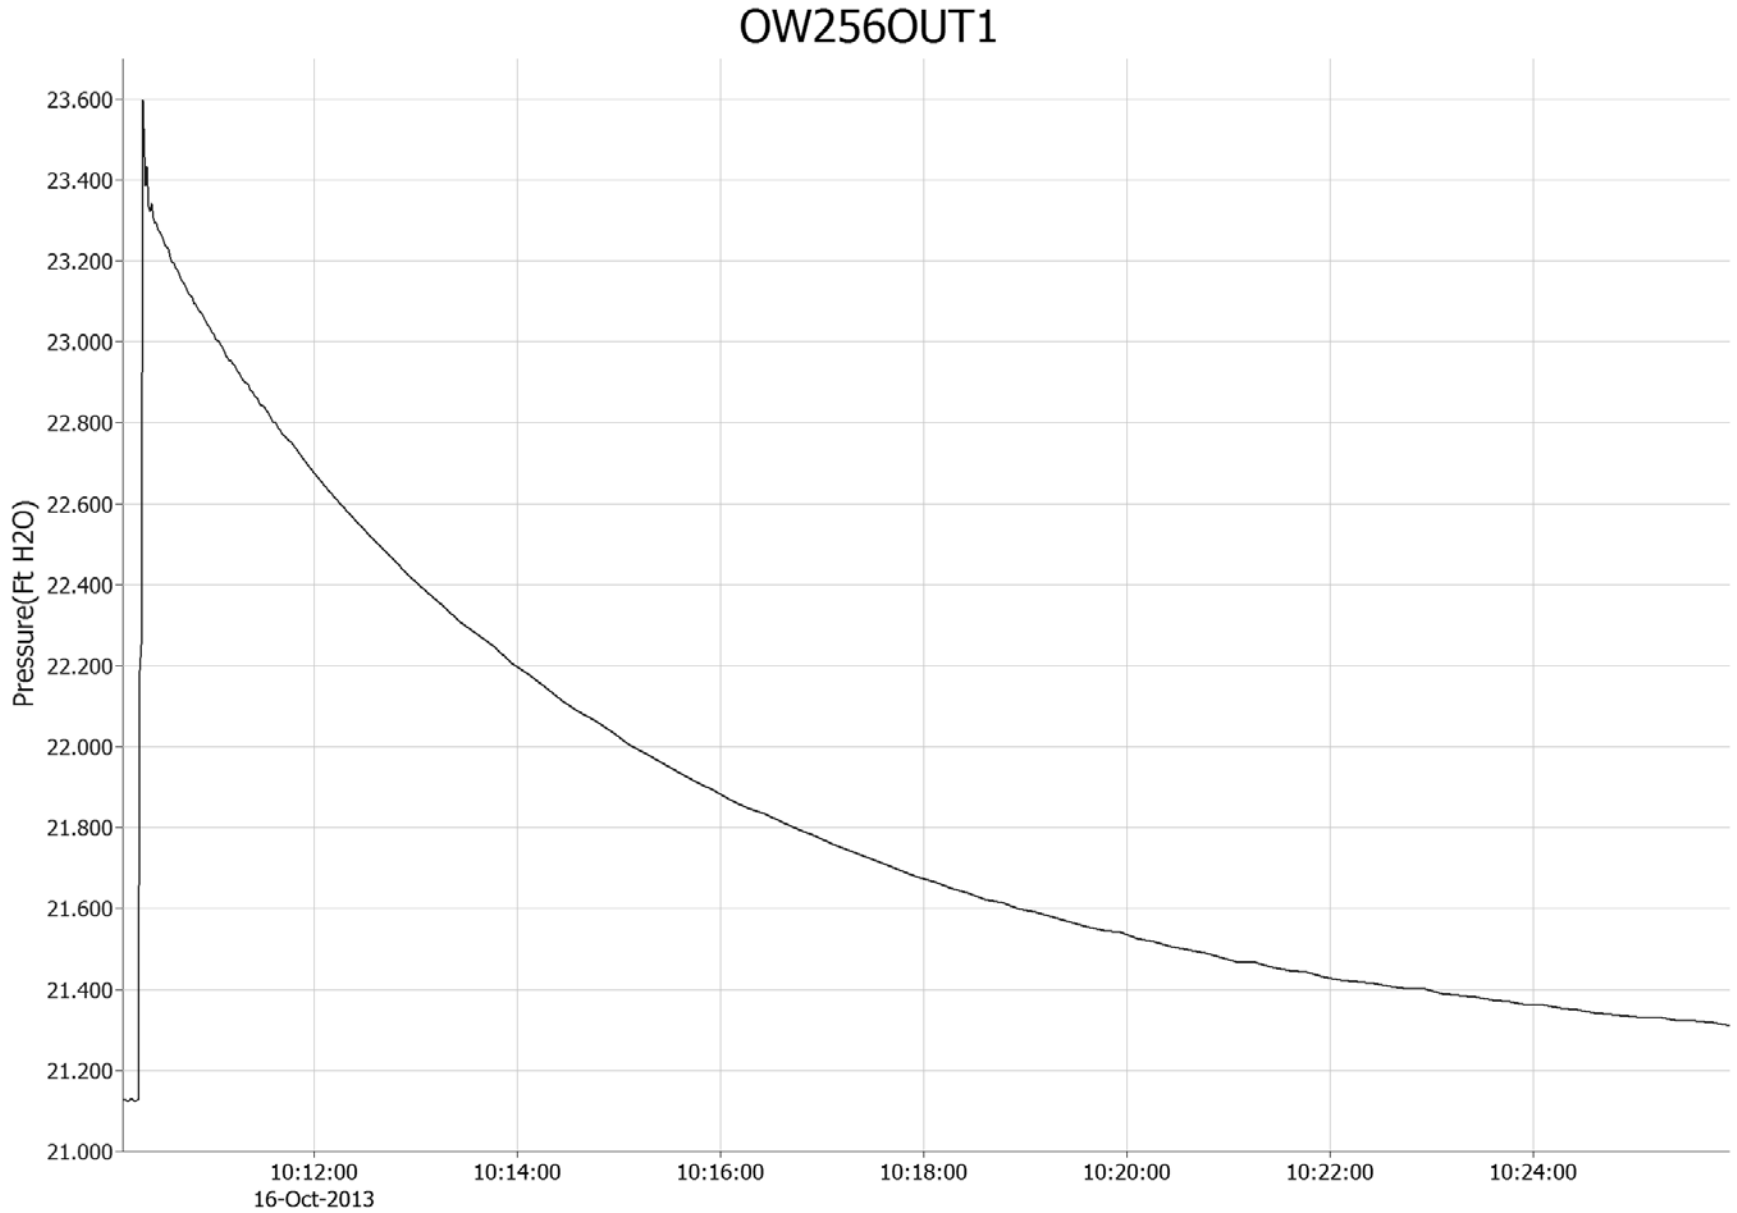


Channel	Range	Min	Max	Mean	Var	Std dev	Gain	Offset
Pressure(Ft H2O)	50 psig	21.123	23.596	22.318	0.5585	0.7473	-1.0000000	41.6354
Temperature(degC)	-40 - +125 degC	15.7	16.1	15.9	0.02	0.13	1.0000000	41.6354

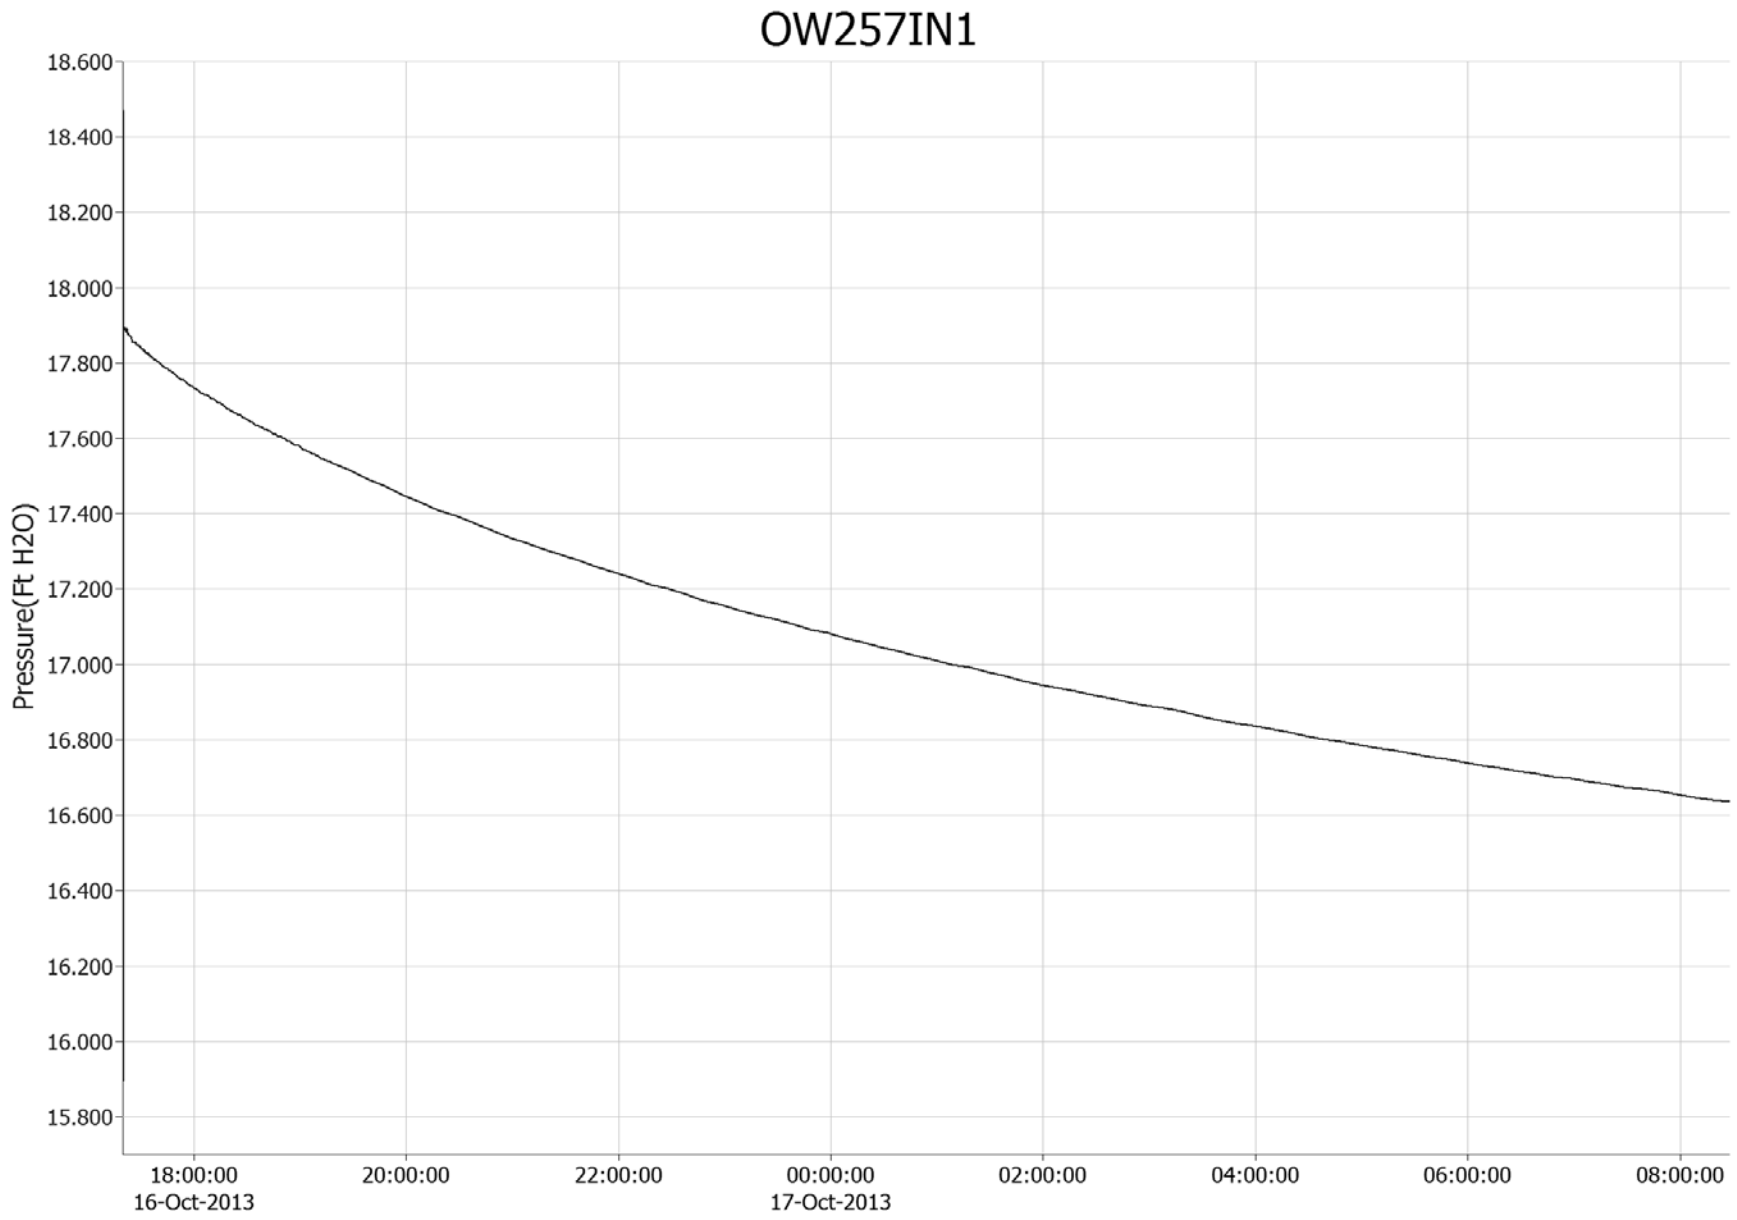


Channel	Range	Min	Max	Mean	Var	Std dev	Gain	Offset
Pressure(Ft H2O)	50 psig	15.881	18.471	17.552	0.2473	0.4973	1.0000000	0.0000
Temperature(degC)	-40 - +125 degC	15.8	16.3	16.0	0.02	0.15	1.0000000	0.0000

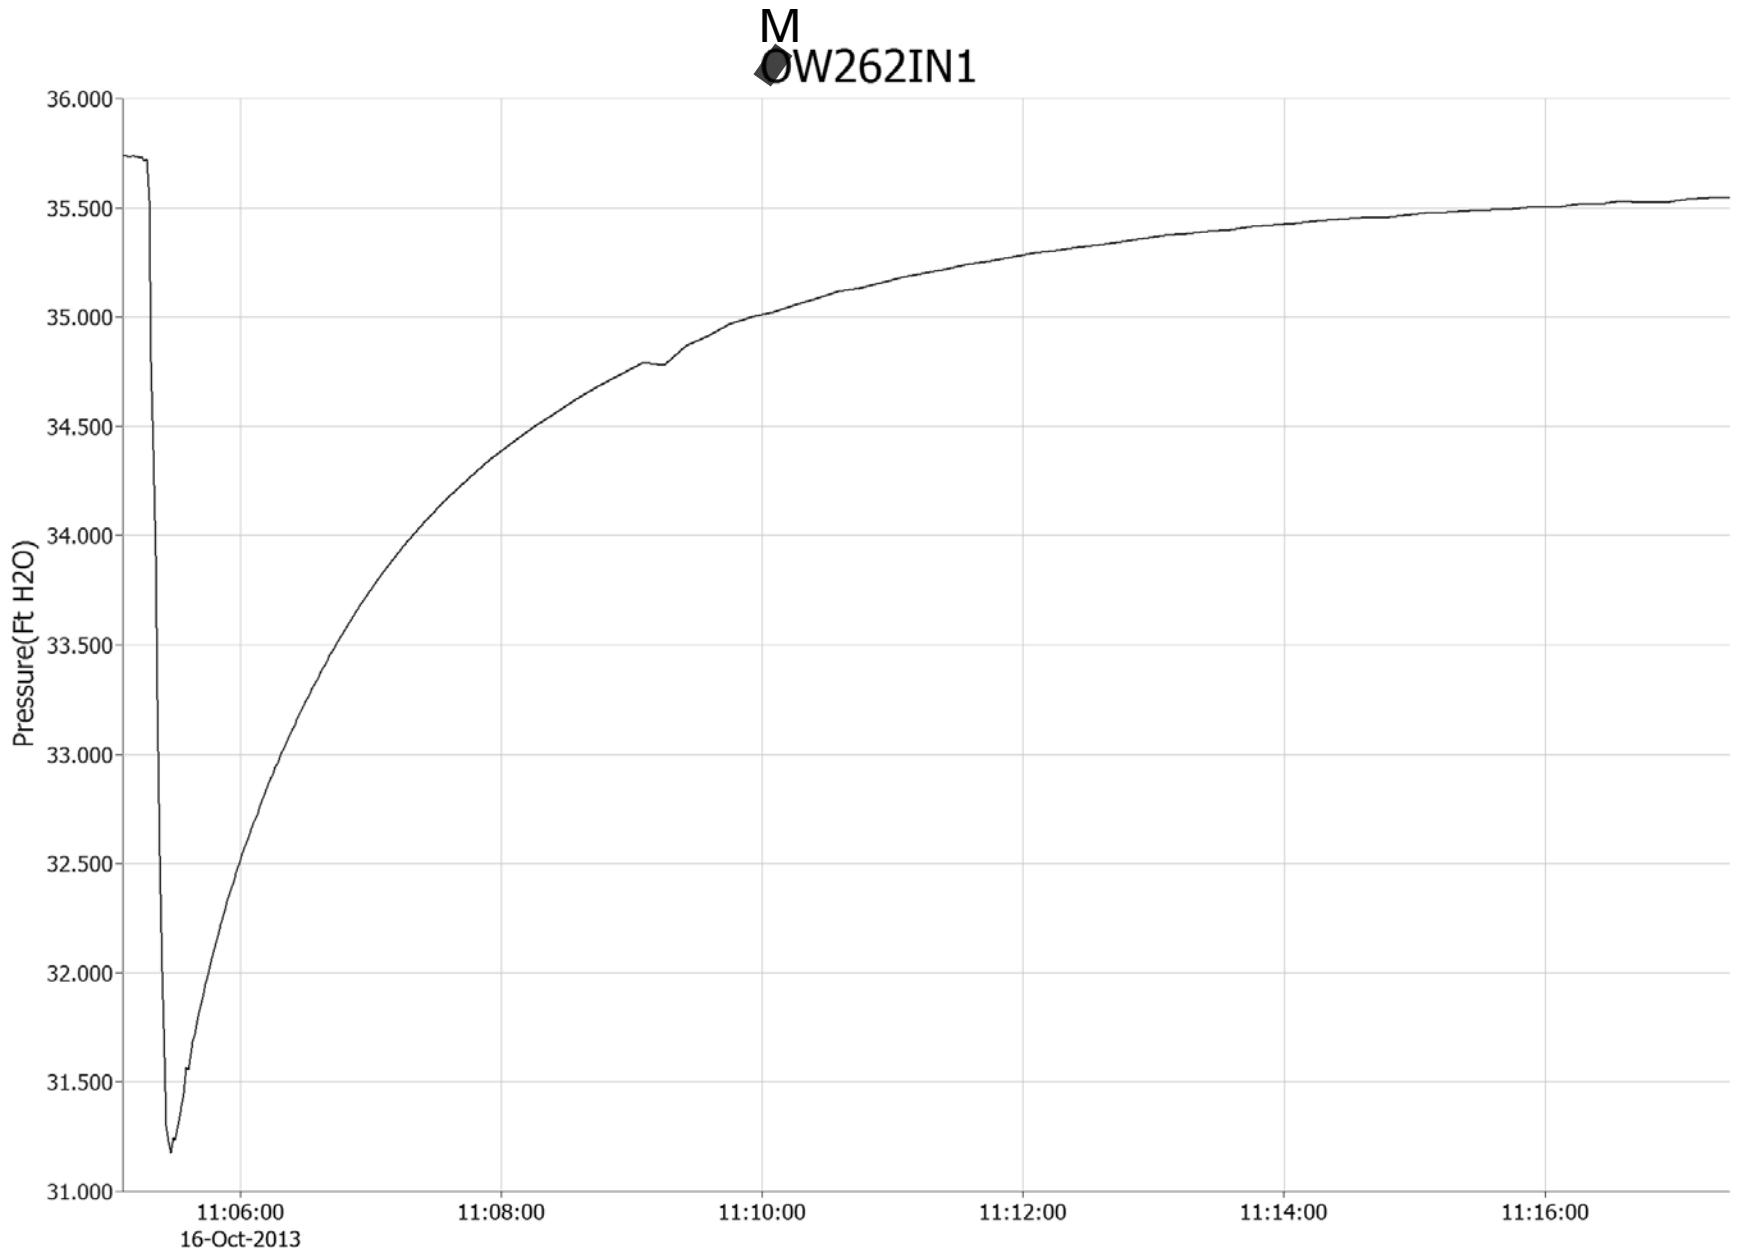


Channel	Range	Min	Max	Mean	Var	Std dev	Gain	Offset
Pressure(Ft H2O)	50 psig	31.177	35.741	33.824	2.1181	1.4554	-1.0000000	41.6354
Temperature(degC)	-40 - +125 degC	15.1	16.0	15.4	0.03	0.16	1.0000000	41.6354

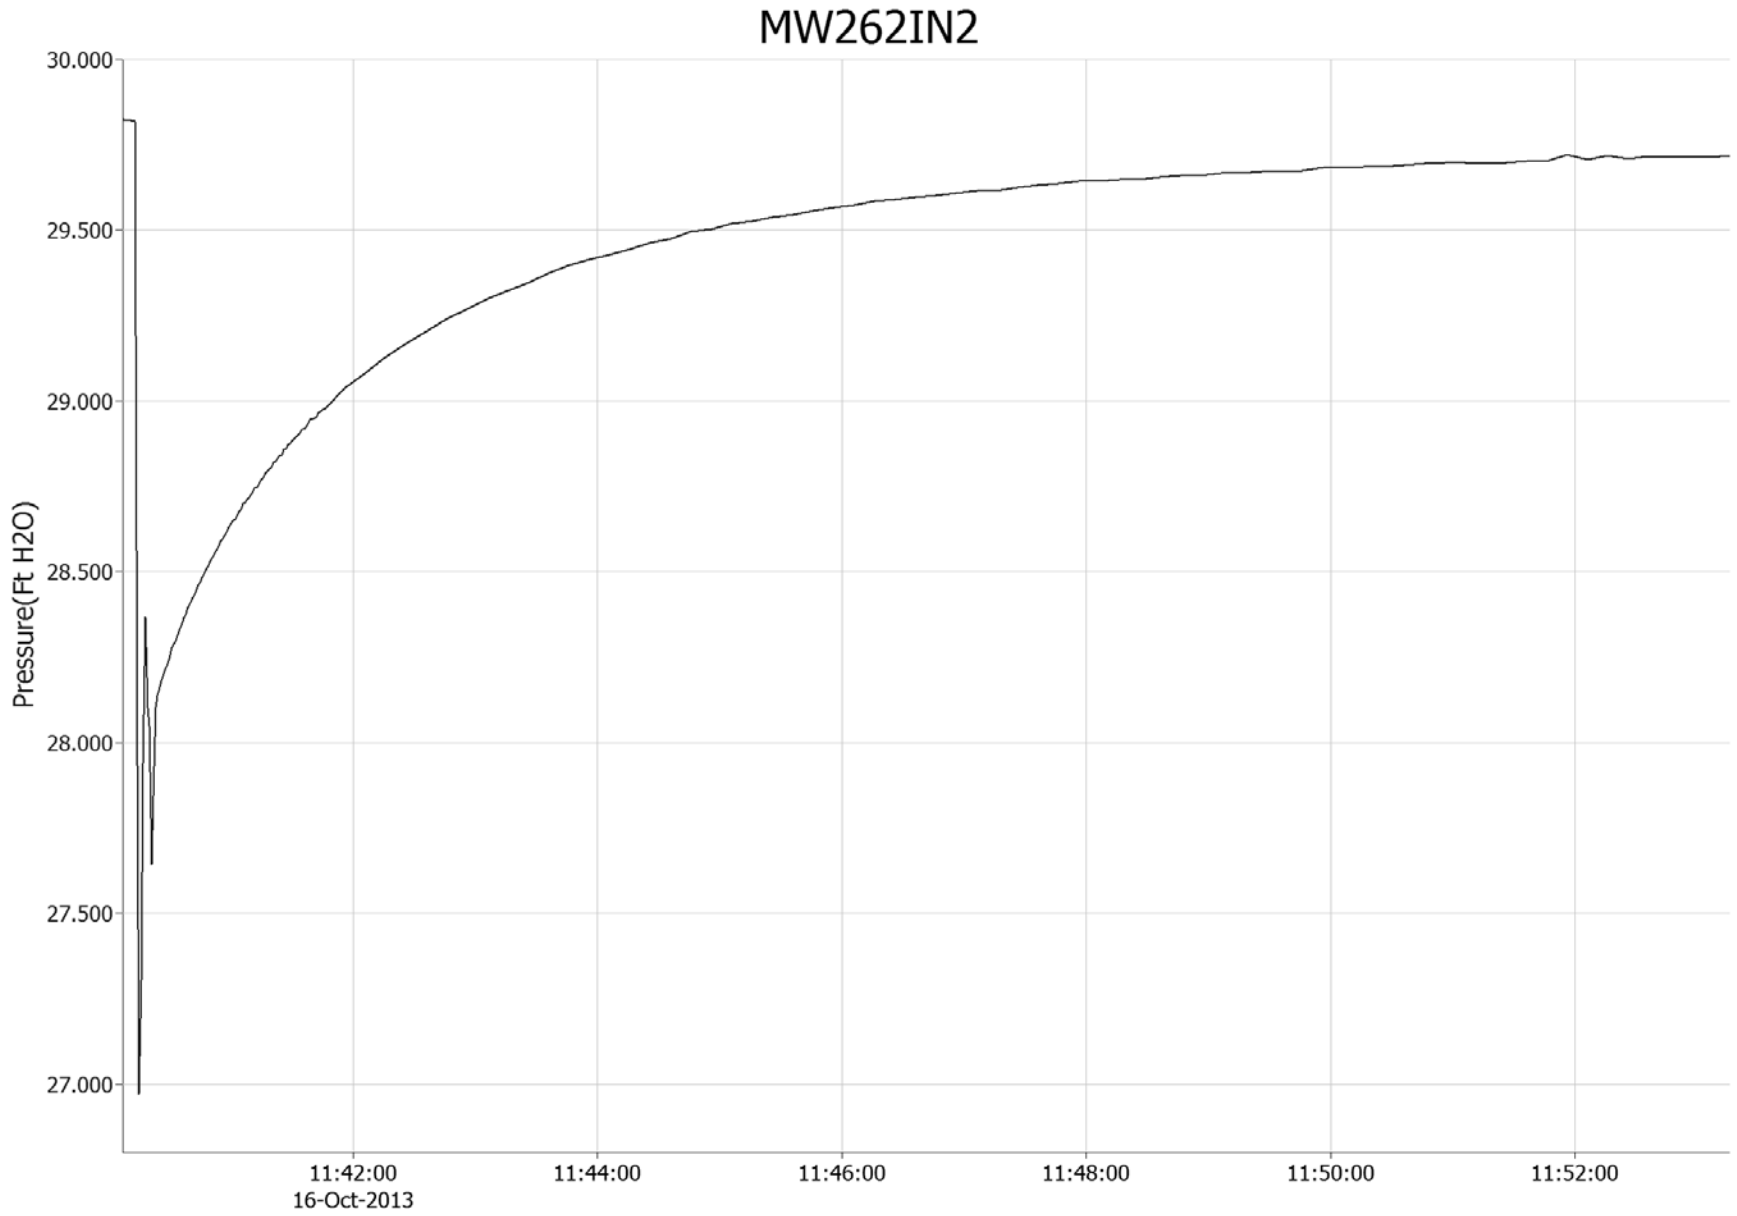

Channel	Range	Min	Max	Mean	Var	Std dev	Gain	Offset
Pressure(Ft H2O)	50 psig	26.971	29.827	29.019	0.3484	0.5902	-1.0000000	41.6354
Temperature(degC)	-40 - +125 degC	15.1	15.5	15.3	0.02	0.13	1.0000000	41.6354

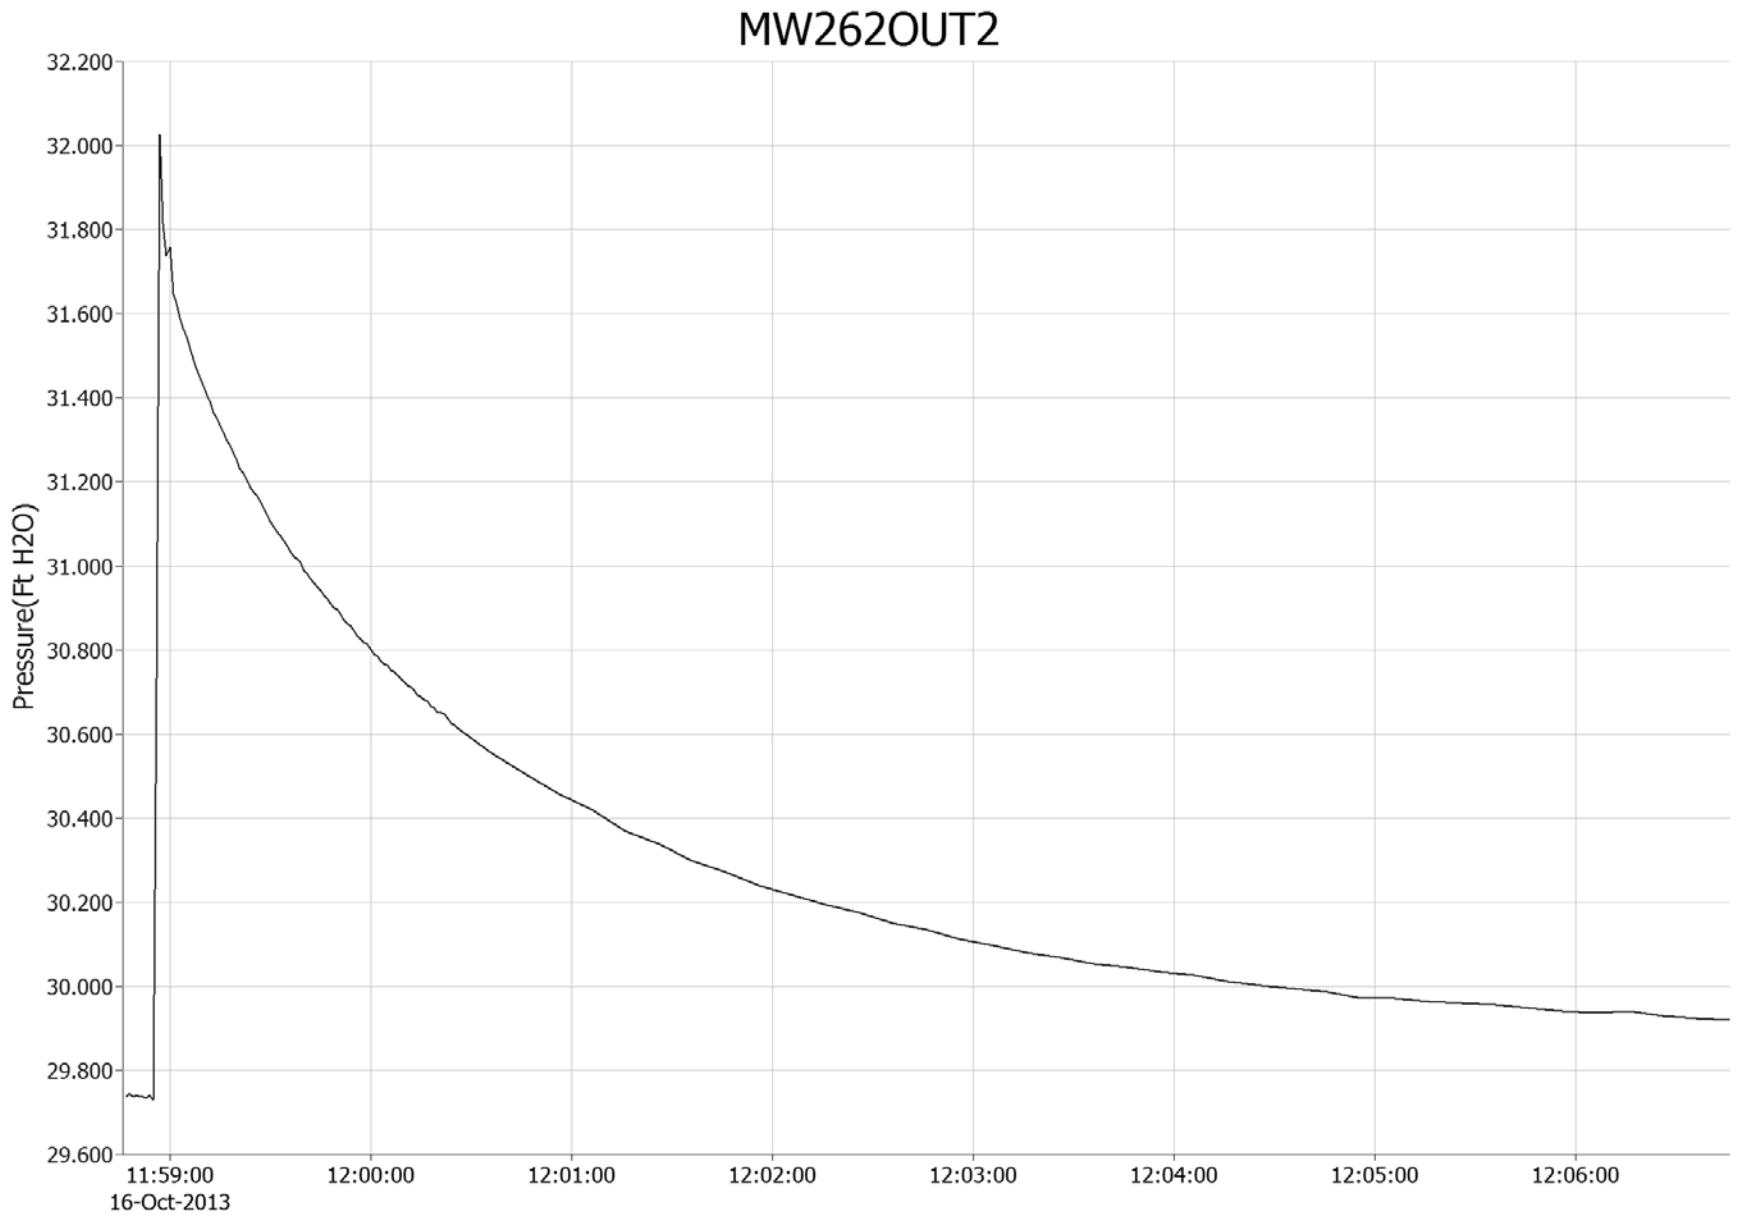

Channel	Range	Min	Max	Mean	Var	Std dev	Gain	Offset
Pressure(Ft H2O)	50 psig	29.729	32.027	30.700	0.3127	0.5592	-1.0000000	41.6354
Temperature(degC)	-40 - +125 degC	15.1	15.4	15.3	0.01	0.10	1.0000000	41.6354

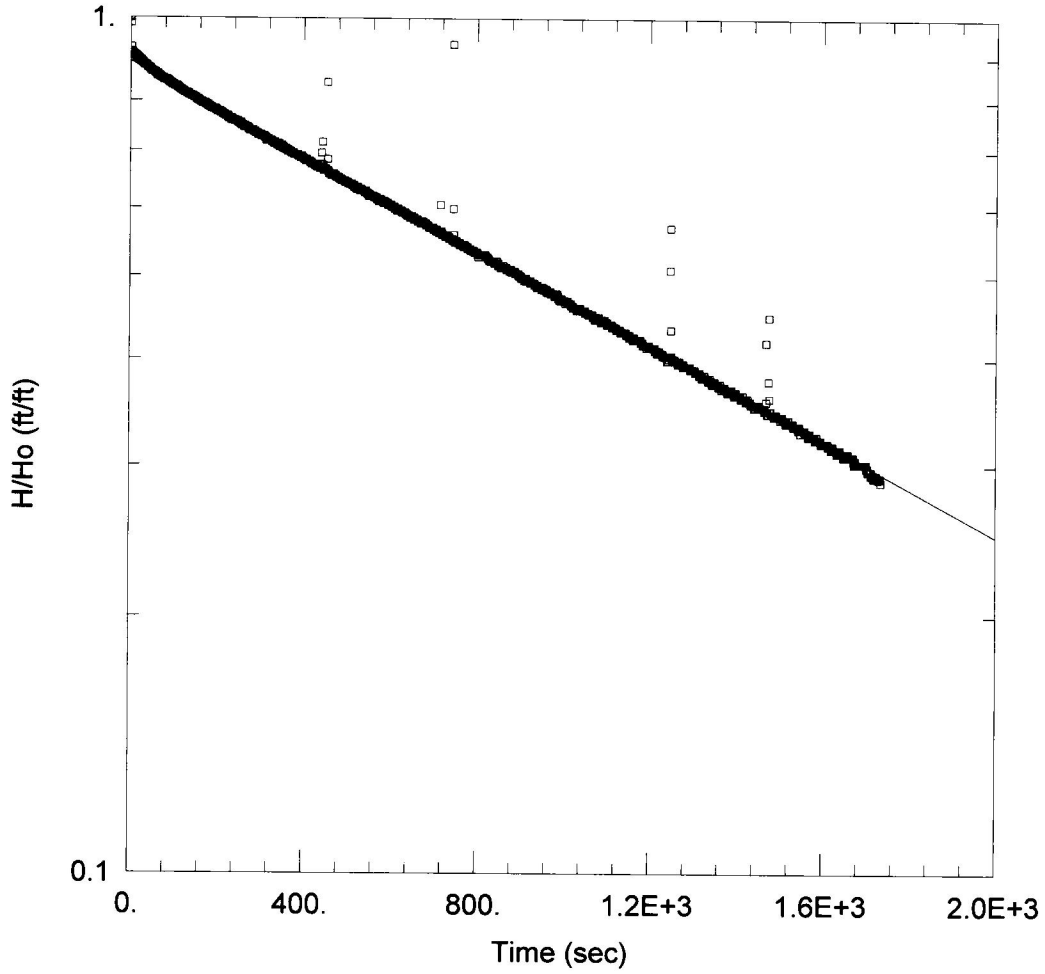

MW-151 SLUG IN 1

Data Set: C:\...\MW-151 IN1.aqt
Date: 01/16/12 Time: 15:27:51

PROJECT INFORMATION

Company: Kelron Environmental
Client: Dynegy Midwest Generation, LLC
Project: 62410020011
Location: Baldwin Energy Complex
Test Well: MW-151
Test Date: 9-29-11

AQUIFER DATA


Saturated Thickness: 15.78 ft Anisotropy Ratio (Kz/Kr): 1.

WELL DATA (MW-151)

Initial Displacement: 1.335 ft
Total Well Penetration Depth: 15.78 ft
Casing Radius: 0.0833 ft
Static Water Column Height: 16.33 ft
Screen Length: 9.64 ft
Well Radius: 0.344 ft

SOLUTION

Aquifer Model: Unconfined
Solution Method: Bouwer-Rice
K = 1.97E-5 cm/sec
y0 = 1.188 ft

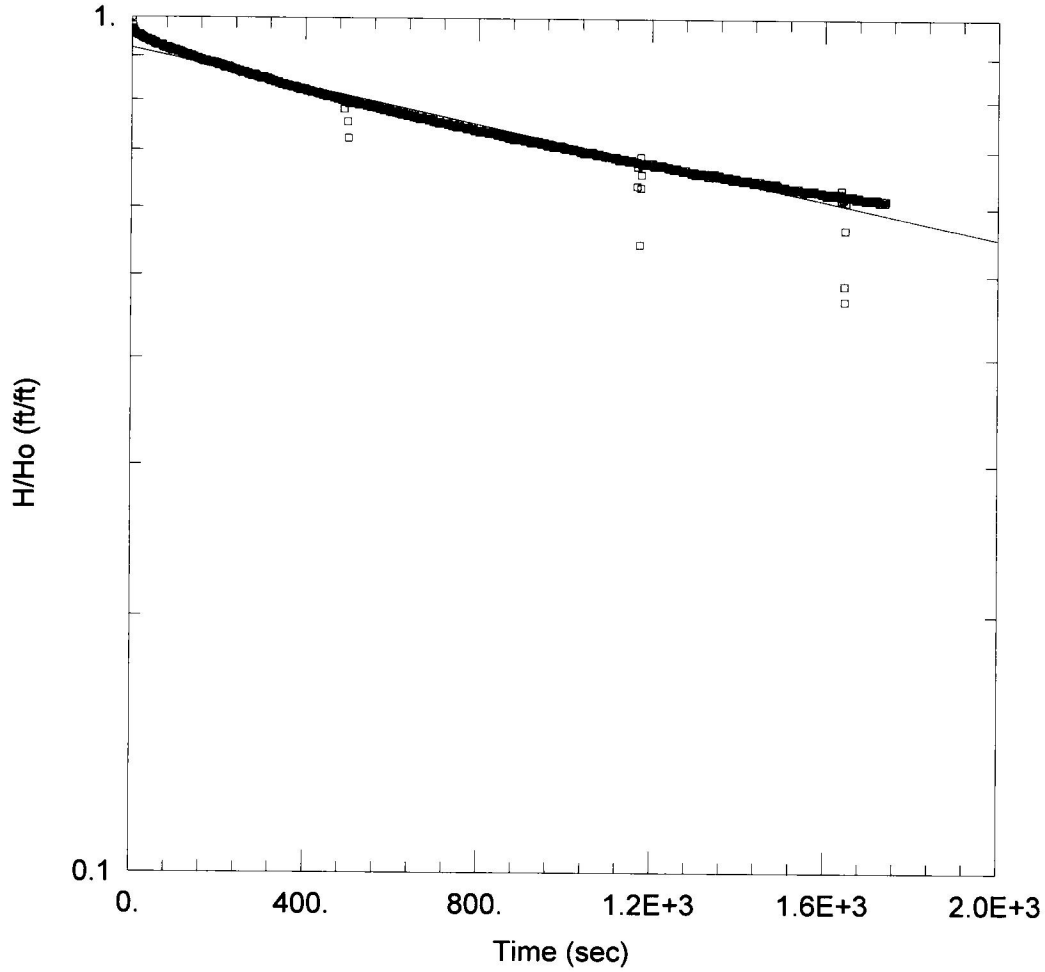

MW-151 SLUG OUT1

Data Set: C:\...\MW-151 OUT1.aqt
Date: 01/16/12 Time: 15:32:46

PROJECT INFORMATION

Company: Kelron Environmental
Client: Dynegy Midwest Generation, LLC
Project: 62410020011
Location: Baldwin Energy Complex
Test Well: MW-151
Test Date: 9-29-11

AQUIFER DATA


Saturated Thickness: 15.78 ft
Anisotropy Ratio (Kz/Kr): 1.

WELL DATA (MW-151)

Initial Displacement: 1.335 ft
Total Well Penetration Depth: 15.78 ft
Casing Radius: 0.0833 ft
Static Water Column Height: 16.33 ft
Screen Length: 9.64 ft
Well Radius: 0.344 ft

SOLUTION

Aquifer Model: Unconfined
Solution Method: Bouwer-Rice
K = 7.879E-6 cm/sec
y0 = 1.228 ft

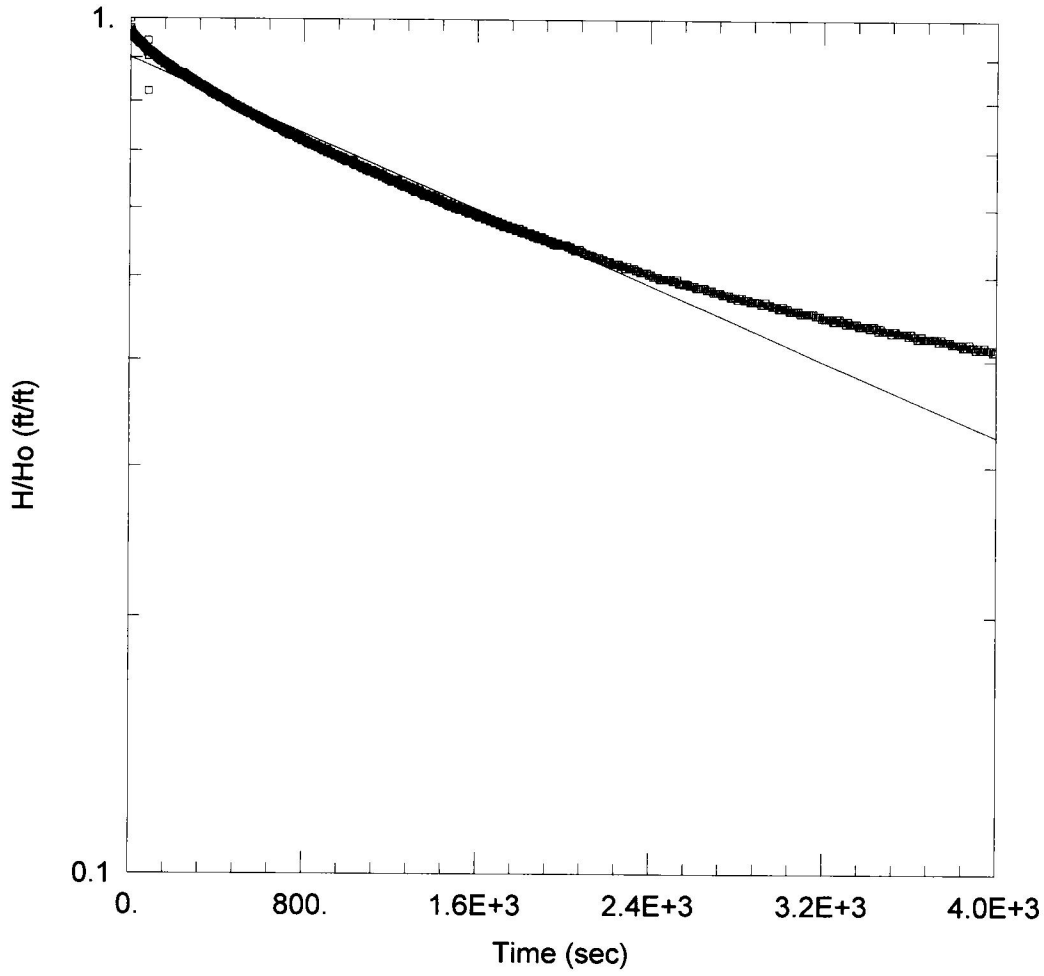

MW-151 SLUG OUT 2

Data Set: C:\...\MW-151 OUT2.aqt
Date: 01/16/12 Time: 15:34:31

PROJECT INFORMATION

Company: Kelron Environmental
Client: Dynegy Midwest Energy, LLC
Project: 62410020011
Location: Baldwin Energy Complex
Test Well: MW-151
Test Date: 9-29-11

AQUIFER DATA


Saturated Thickness: 15.78 ft Anisotropy Ratio (Kz/Kr): 1.

WELL DATA (MW-151)

Initial Displacement: 1.335 ft
Total Well Penetration Depth: 15.78 ft
Casing Radius: 0.0833 ft
Static Water Column Height: 16.33 ft
Screen Length: 9.64 ft
Well Radius: 0.344 ft

SOLUTION

Aquifer Model: Unconfined
Solution Method: Bouwer-Rice
K = 7.853E-6 cm/sec
y0 = 1.202 ft

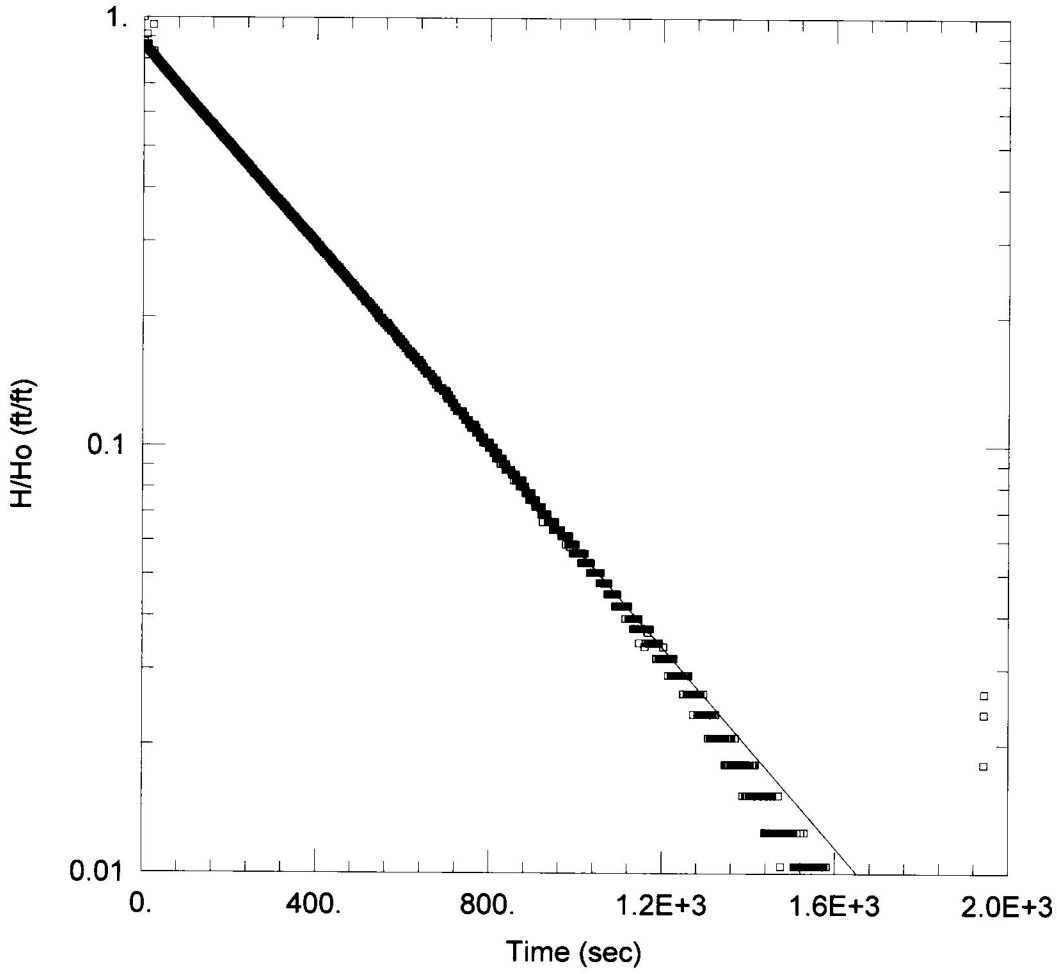

MW-152 SLUG IN 1

Data Set: C:\...\MW-152 IN.aqt
Date: 01/17/12 Time: 08:49:48

PROJECT INFORMATION

Company: Kelron Environmental
Client: Dynegy Midwest Generation, LLC
Project: 62410020011
Location: Baldwin Energy Complex
Test Well: MW-152
Test Date: 9-29-11

AQUIFER DATA


Saturated Thickness: 13.32 ft Anisotropy Ratio (Kz/Kr): 1.

WELL DATA (MW-152)

Initial Displacement: 1.444 ft
Total Well Penetration Depth: 13.2 ft
Casing Radius: 0.0833 ft
Static Water Column Height: 13.32 ft
Screen Length: 9.64 ft
Well Radius: 0.344 ft

SOLUTION

Aquifer Model: Unconfined
Solution Method: Bouwer-Rice
K = 7.974E-5 cm/sec
y0 = 1.255 ft

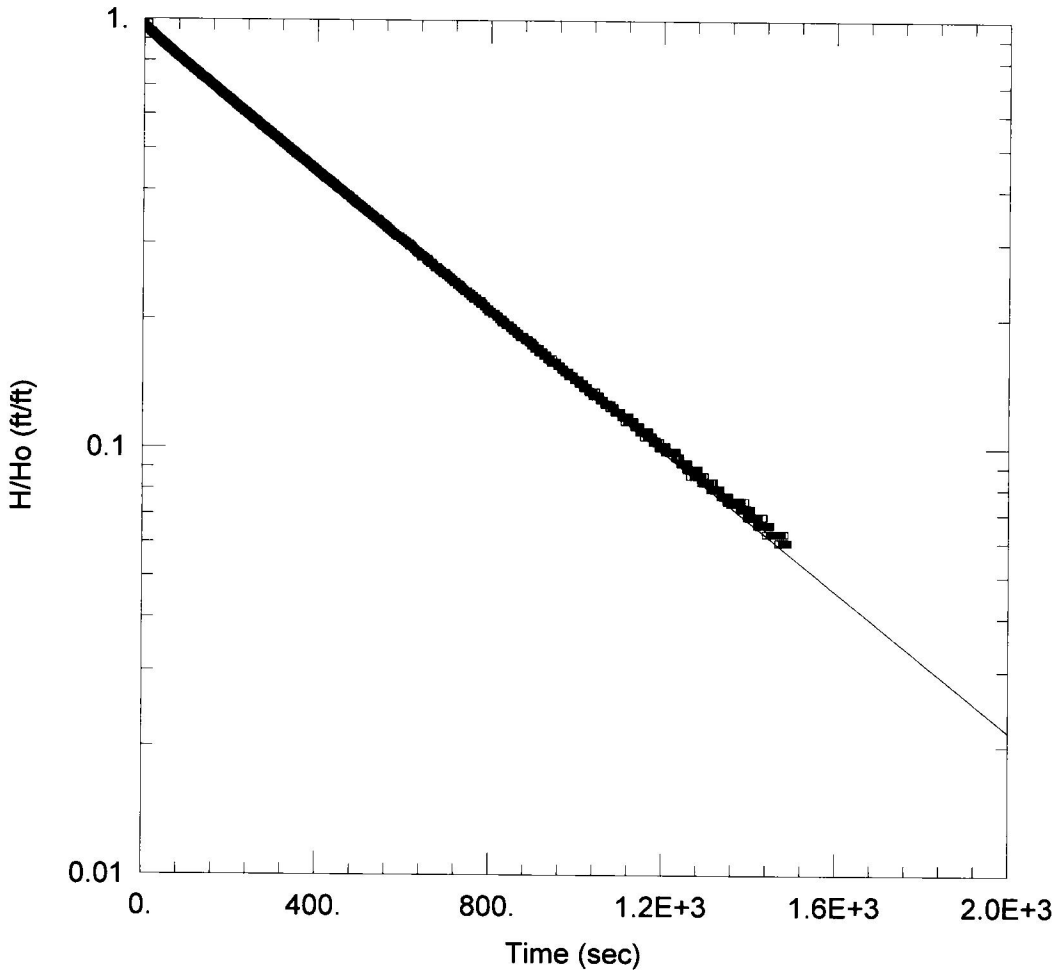

MW-152 SLUG IN 2

Data Set: C:\...\MW-152 IN 2.aqt
Date: 01/17/12 Time: 08:56:55

PROJECT INFORMATION

Company: Kelron Environmental
Client: Dynegy Midwest Generation, LLC
Project: 62410020011
Location: Baldwin Energy Complex
Test Well: MW-152
Test Date: 9-29-11

AQUIFER DATA


Saturated Thickness: 13.32 ft Anisotropy Ratio (Kz/Kr): 1.

WELL DATA (MW-152)

Initial Displacement: 1.334 ft
Total Well Penetration Depth: 13.2 ft
Casing Radius: 0.0833 ft
Static Water Column Height: 13.32 ft
Screen Length: 9.64 ft
Well Radius: 0.344 ft

SOLUTION

Aquifer Model: Unconfined
Solution Method: Bouwer-Rice
K = 5.576E-5 cm/sec
y0 = 1.268 ft

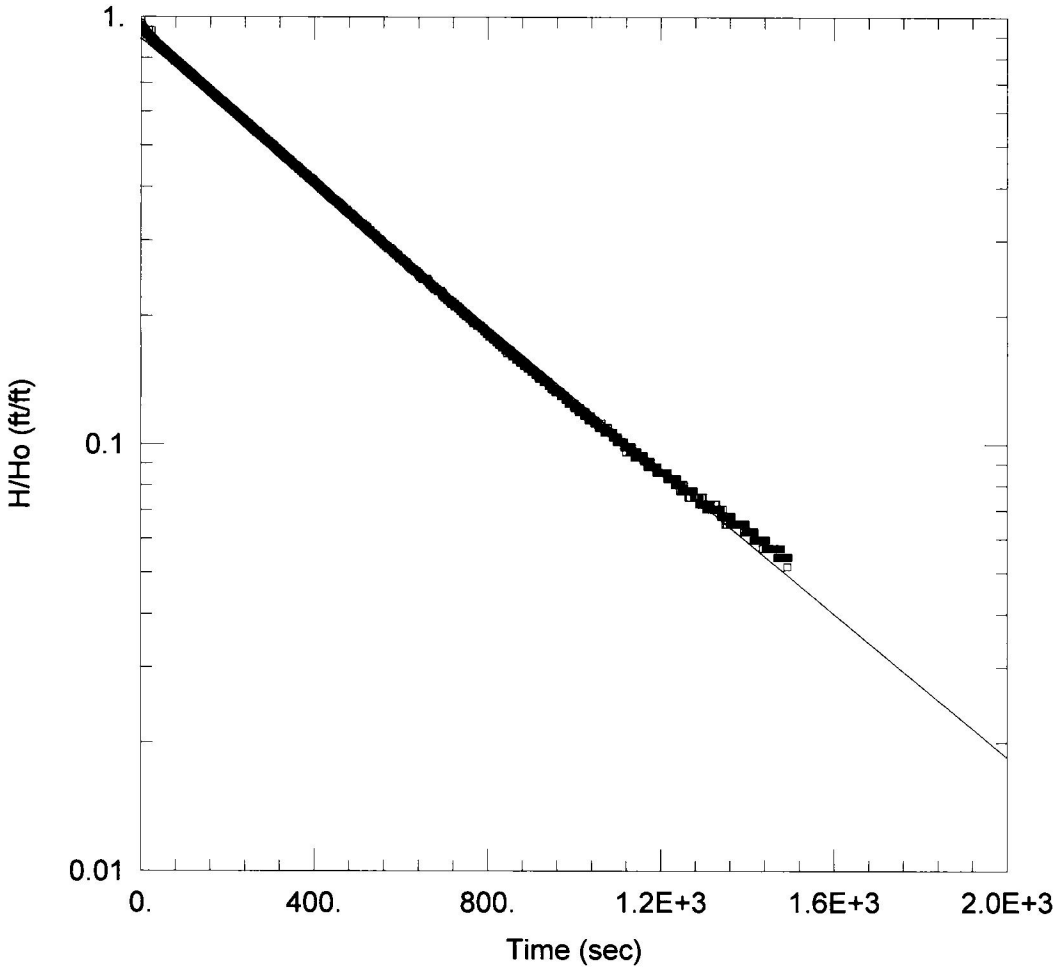

MW-152 SLUG OUT 1

Data Set: C:\...\MW-152 OUT.aqt
Date: 01/17/12 Time: 08:37:33

PROJECT INFORMATION

Company: Kelron Environmental
Client: Dynegy Midwest Generation, LLC
Project: 62410020011
Location: Baldwin Energy Complex
Test Well: MW-152
Test Date: 9-29-11

AQUIFER DATA


Saturated Thickness: 13.32 ft Anisotropy Ratio (Kz/Kr): 1.

WELL DATA (MW-152)

Initial Displacement: 1.491 ft
Total Well Penetration Depth: 13.2 ft
Casing Radius: 0.0833 ft
Static Water Column Height: 13.32 ft
Screen Length: 9.64 ft
Well Radius: 0.0833 ft

SOLUTION

Aquifer Model: Unconfined
Solution Method: Bouwer-Rice
K = 8.154E-5 cm/sec
y0 = 1.328 ft

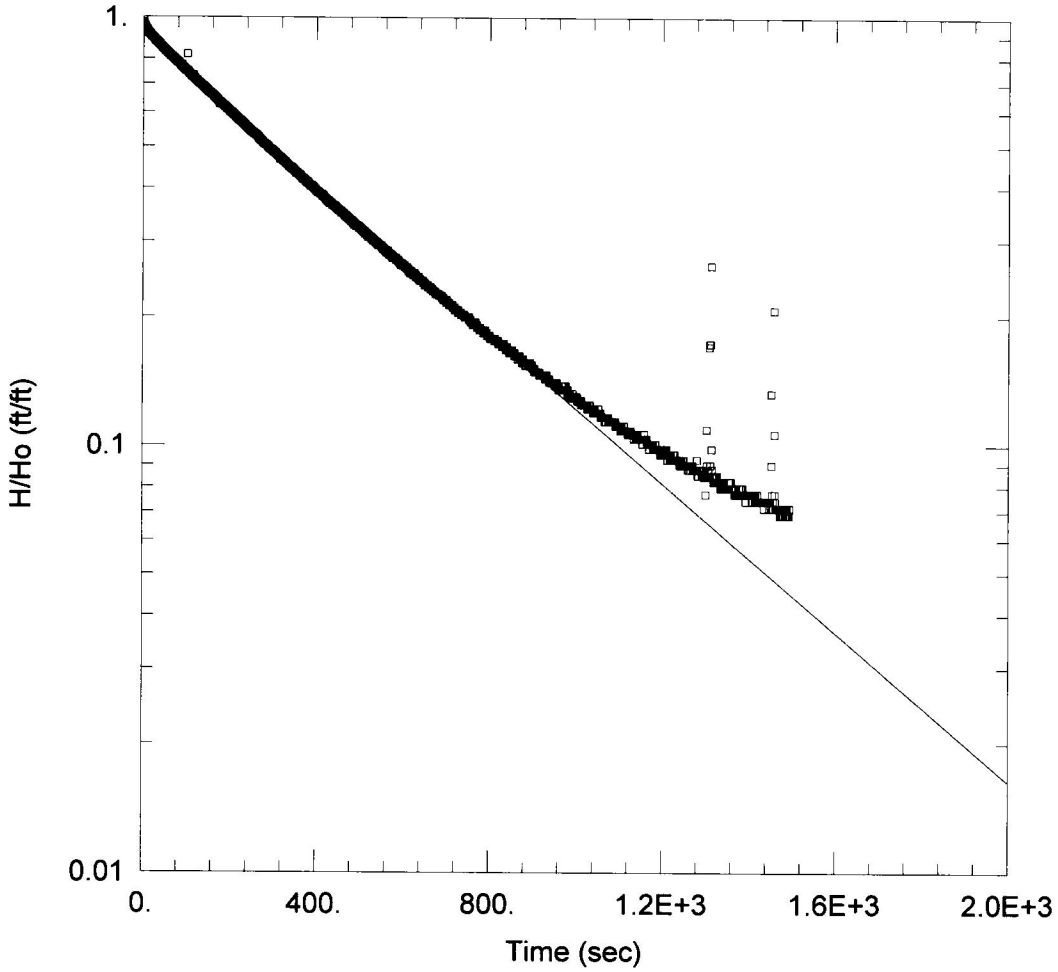

MW-152 SLUG OUT 2

Data Set: C:\...\MW-152 OUT 2.aqt
Date: 01/17/12 Time: 08:45:10

PROJECT INFORMATION

Company: Kelron Environmental
Client: Dynegy Midwest Generation, LLC
Project: 62410020011
Location: Baldwin Energy Complex
Test Well: MW-152
Test Date: 9-29-11

AQUIFER DATA


Saturated Thickness: 13.32 ft Anisotropy Ratio (Kz/Kr): 1.

WELL DATA (MW-152)

Initial Displacement: 1.456 ft
Total Well Penetration Depth: 19.28 ft
Casing Radius: 0.0833 ft
Static Water Column Height: 13.32 ft
Screen Length: 9.64 ft
Well Radius: 0.344 ft

SOLUTION

Aquifer Model: Unconfined
Solution Method: Bouwer-Rice
K = 6.465E-5 cm/sec
y0 = 1.327 ft

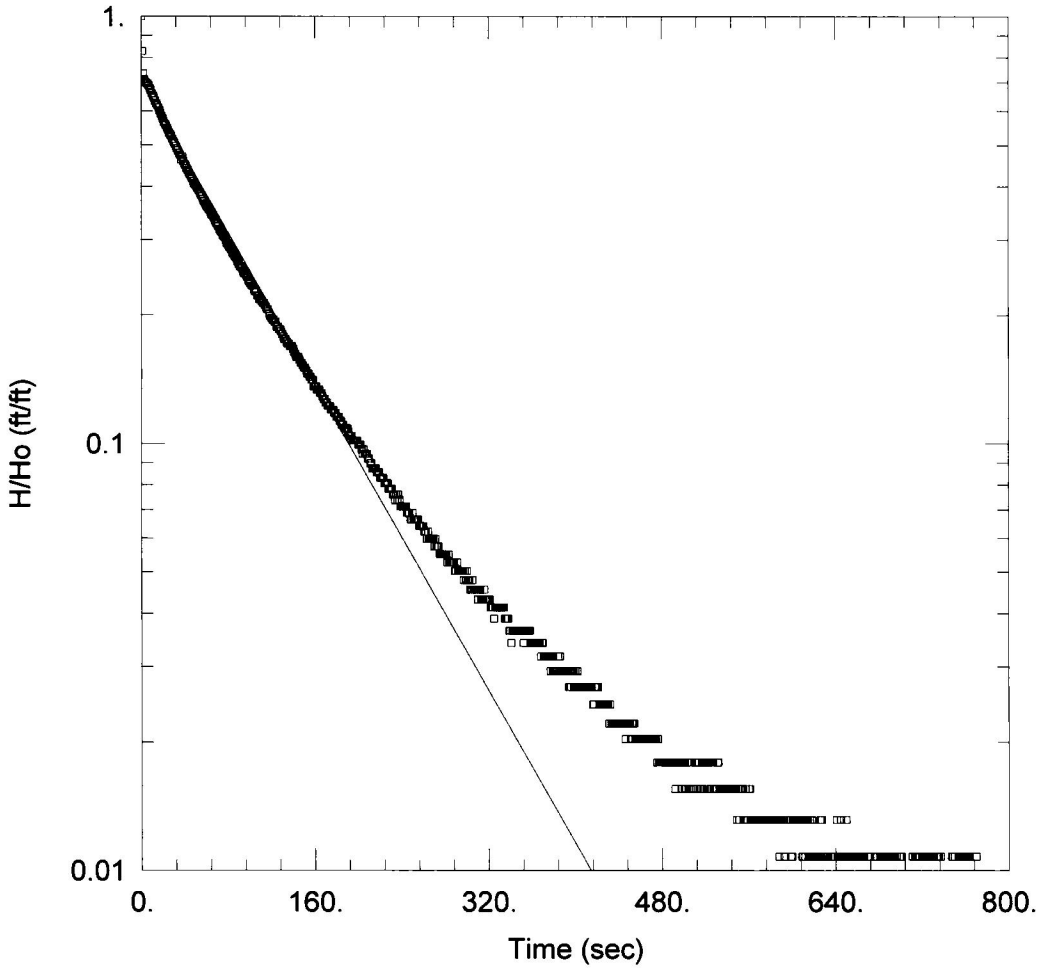

MW-104DR SLUG IN 1

Data Set: C:\...\MW-104D IN1.aqt
Date: 01/16/12 Time: 15:00:28

PROJECT INFORMATION

Company: Kelron Environmental
Client: Dynegy Midwest Generation, LLC
Project: 62410020011
Location: Baldwin Energy Complex
Test Well: MW-104D
Test Date: 9-30-11

AQUIFER DATA

Saturated Thickness: 3.75 ft Anisotropy Ratio (Kz/Kr): 1.


WELL DATA (MW-104DR)

Initial Displacement: 1.672 ft
Total Well Penetration Depth: 11.46 ft
Casing Radius: 0.0833 ft
Static Water Column Height: 11.01 ft
Screen Length: 4.52 ft
Well Radius: 0.344 ft

SOLUTION

Aquifer Model: Confined Solution Method: Bouwer-Rice

K = 0.0006664 cm/sec y0 = 1.19 ft

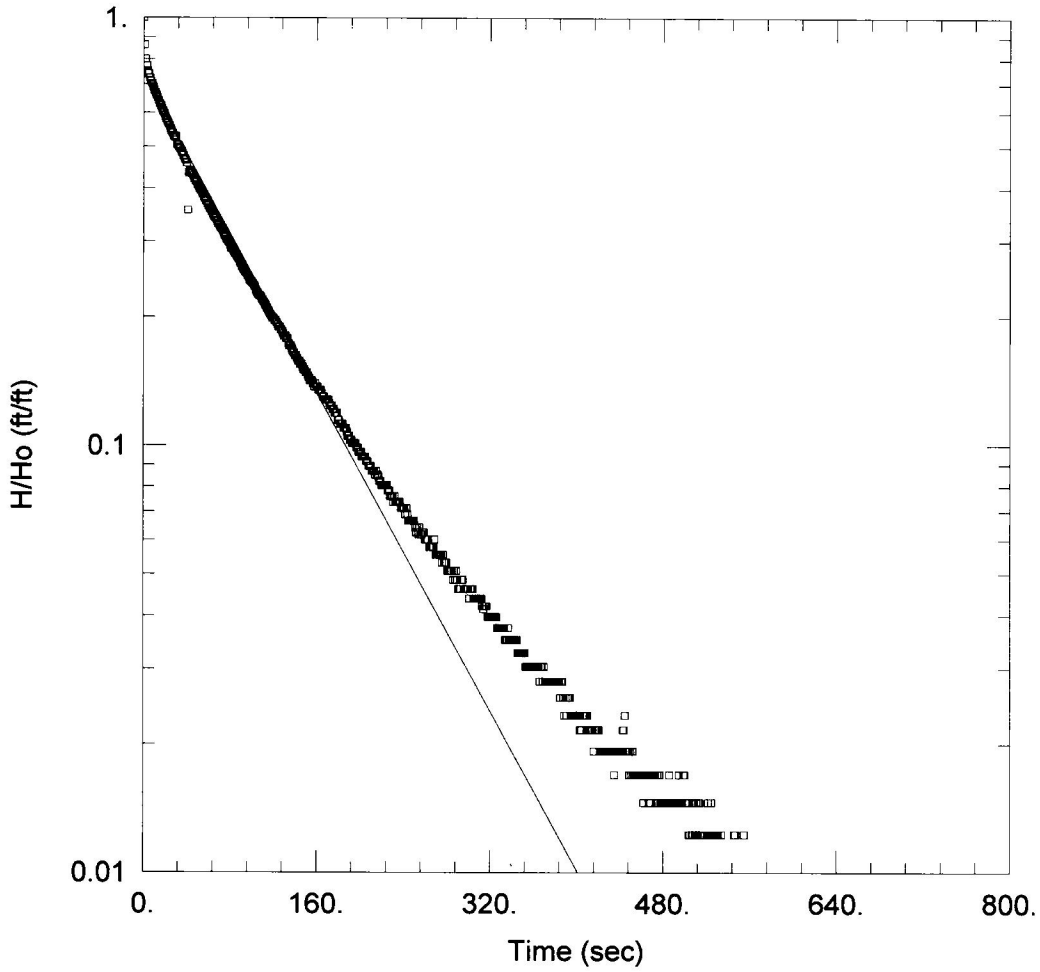

MW-104DR SLUG OUT 1

Data Set: C:\...\MW-104D OUT1.aqt
Date: 01/16/12 Time: 15:01:51

PROJECT INFORMATION

Company: Kelron Environmental
Client: Dynegy Midwest Generation, LLC
Project: 62410020011
Location: Baldwin Energy Complex
Test Well: MW-104DR
Test Date: 9-30-11

AQUIFER DATA


Saturated Thickness: 3.75 ft Anisotropy Ratio (Kz/Kr): 1.

WELL DATA (MW-104DR)

Initial Displacement: 1.712 ft
Total Well Penetration Depth: 11.46 ft
Casing Radius: 0.0833 ft
Static Water Column Height: 11.01 ft
Screen Length: 4.52 ft
Well Radius: 0.344 ft

SOLUTION

Aquifer Model: Confined
Solution Method: Bouwer-Rice
K = 0.000694 cm/sec
y0 = 1.263 ft

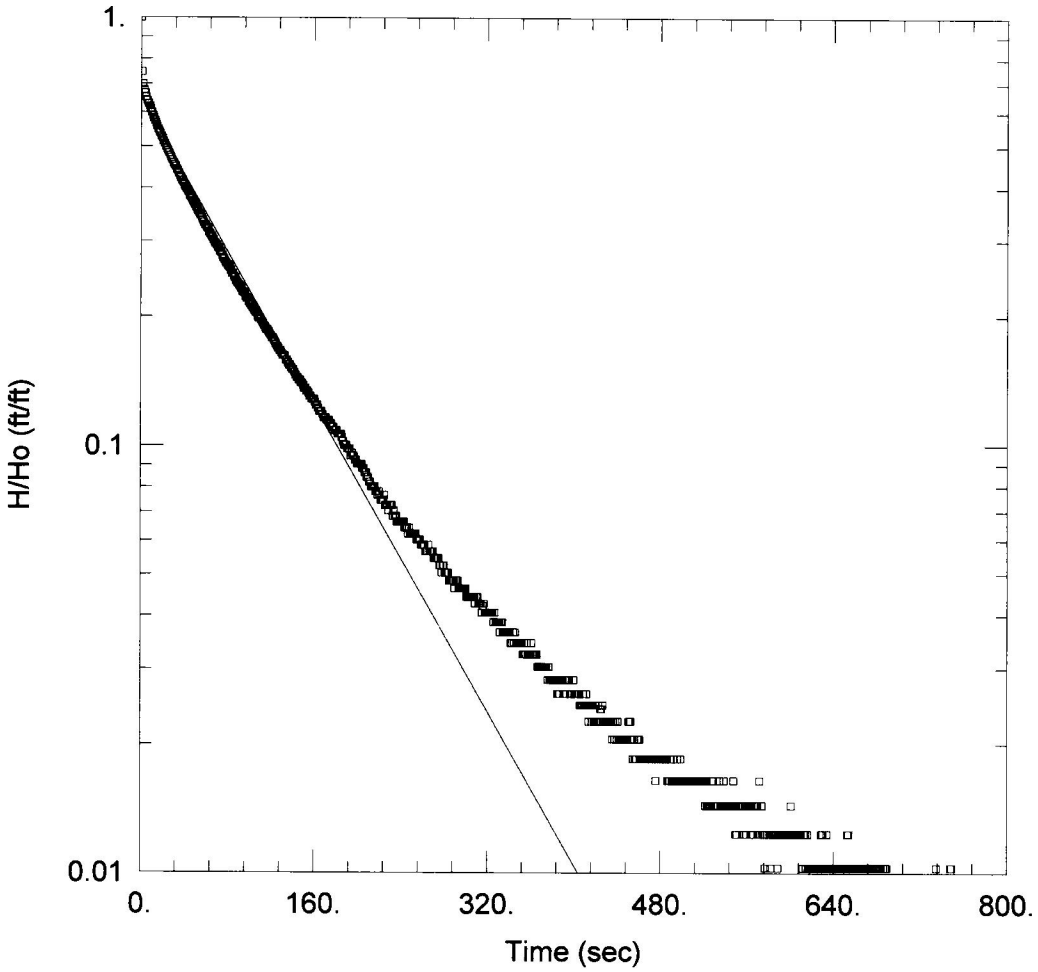

MW-104DR SLUG OUT 2

Data Set: C:\...\MW-104 OUT2.aqt
Date: 01/16/12 Time: 14:59:48

PROJECT INFORMATION

Company: Kelron Environmental
Client: Dynegy Midwest Generation, LLC
Project: 62410020011
Location: Baldwin Energy Complex
Test Well: MW-104DR
Test Date: 9-30-11

AQUIFER DATA

Saturated Thickness: 3.75 ft Anisotropy Ratio (Kz/Kr): 1.


WELL DATA (MW-104DR)

Initial Displacement: 1.945 ft
Total Well Penetration Depth: 11.46 ft
Casing Radius: 0.0833 ft
Static Water Column Height: 11.01 ft
Screen Length: 4.52 ft
Well Radius: 0.344 ft

SOLUTION

Aquifer Model: Confined Solution Method: Bouwer-Rice

K = 0.0006686 cm/sec y0 = 1.262 ft

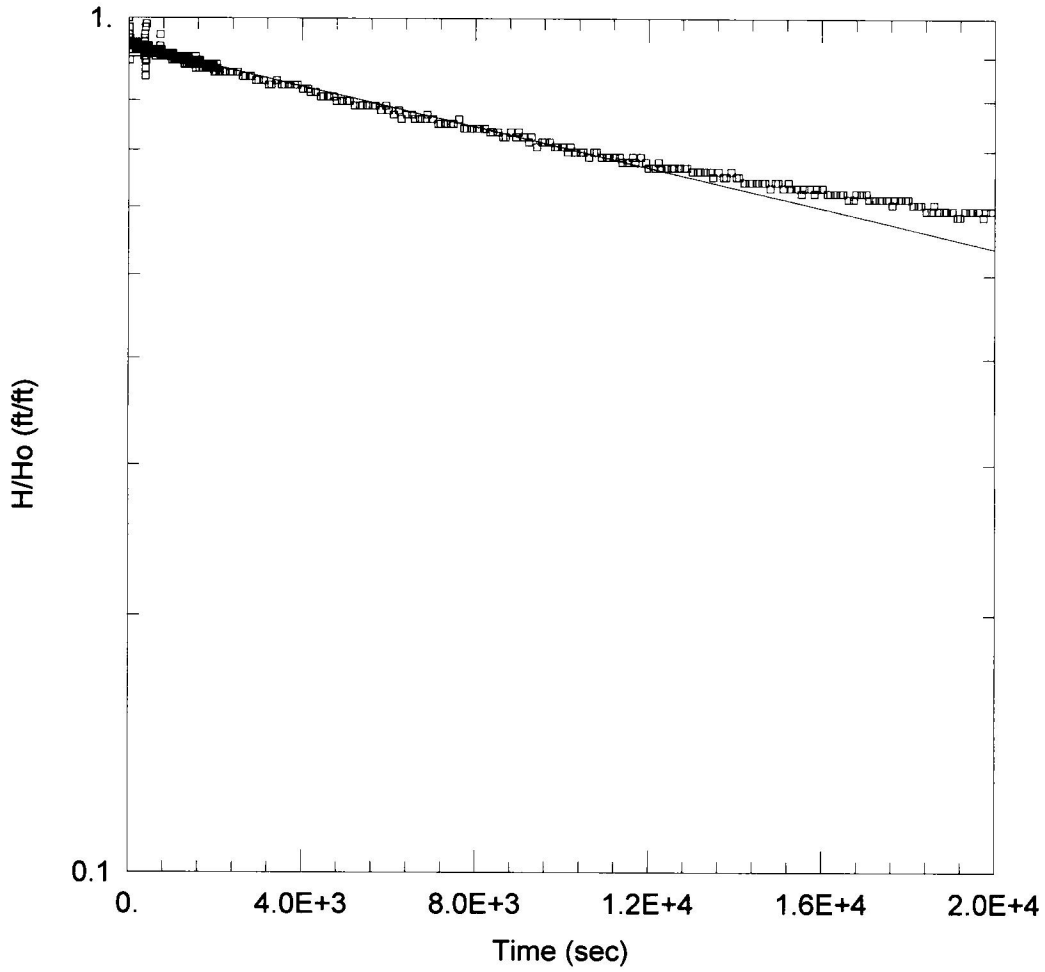

MW-252 SLUG IN 1 (TRANSDUCER)

Data Set: C:\...\MW-252 IN.aqt
Date: 01/17/12 Time: 09:35:24

PROJECT INFORMATION

Company: Kelron Environmental
Client: Dynegy Inc.
Project: 62410020011
Location: Baldwin Energy Complex
Test Well: MW-252
Test Date: 9-29-11

AQUIFER DATA


Saturated Thickness: 4.63 ft
Anisotropy Ratio (Kz/Kr): 1.

WELL DATA (MW-252)

Initial Displacement: 0.423 ft
Total Well Penetration Depth: 49.03 ft
Casing Radius: 0.0833 ft
Static Water Column Height: 51.5 ft
Screen Length: 4.63 ft
Well Radius: 0.344 ft

SOLUTION

Aquifer Model: Confined
Solution Method: Bouwer-Rice
K = 1.896E-6 cm/sec
y0 = 0.3926 ft

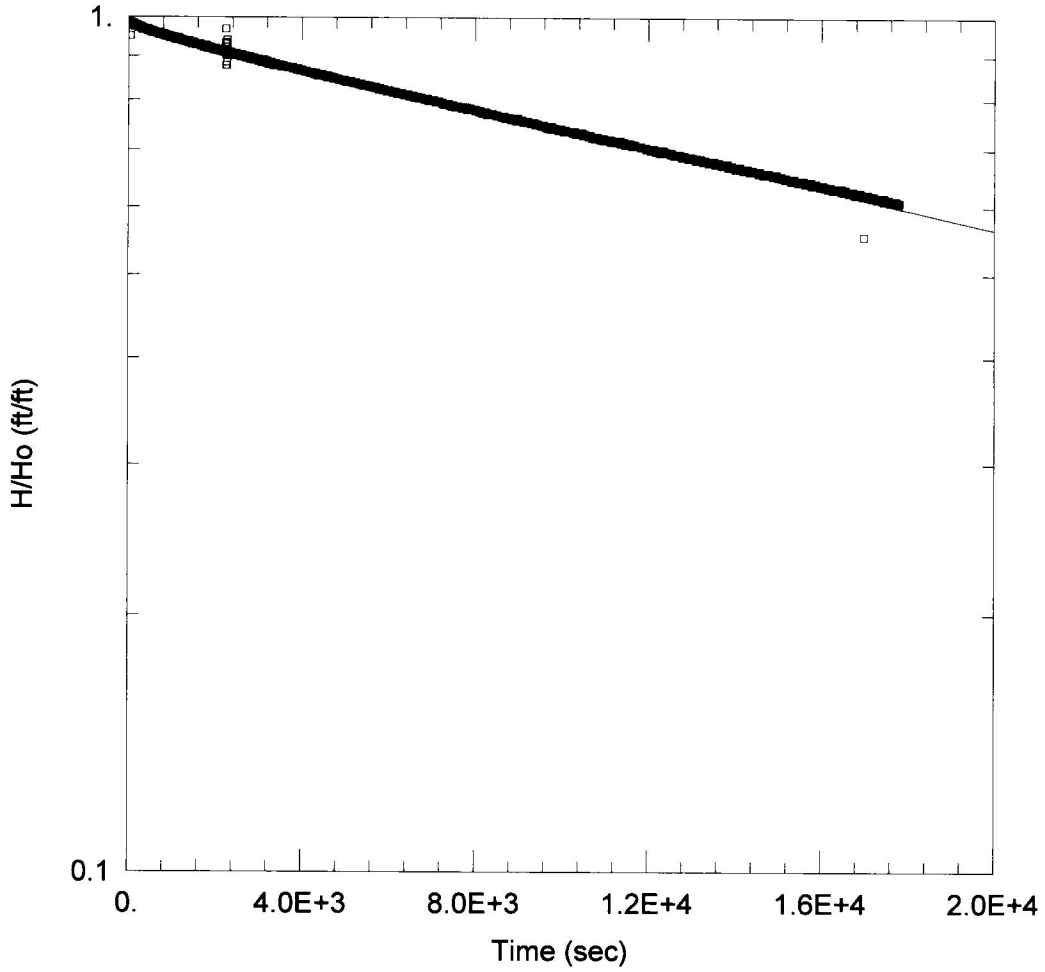

MW-252 SLUG OUT 1

Data Set: C:\...\MW-252 OUT.aqt
Date: 01/17/12 Time: 09:19:05

PROJECT INFORMATION

Company: Kelron Environmental
Client: Dynegy Midwest Energy, LLC
Project: 62410020011
Location: Baldwin Energy Complex
Test Well: MW-252
Test Date: 9-29-11

AQUIFER DATA

Saturated Thickness: 4.63 ft Anisotropy Ratio (Kz/Kr): 1.


WELL DATA (MW-252)

Initial Displacement: 1.499 ft
Total Well Penetration Depth: 49.53 ft
Casing Radius: 0.0833 ft
Static Water Column Height: 51.5 ft
Screen Length: 4.63 ft
Well Radius: 0.344 ft

SOLUTION

Aquifer Model: Confined Solution Method: Bouwer-Rice

K = 1.884E-6 cm/sec y0 = 1.456 ft

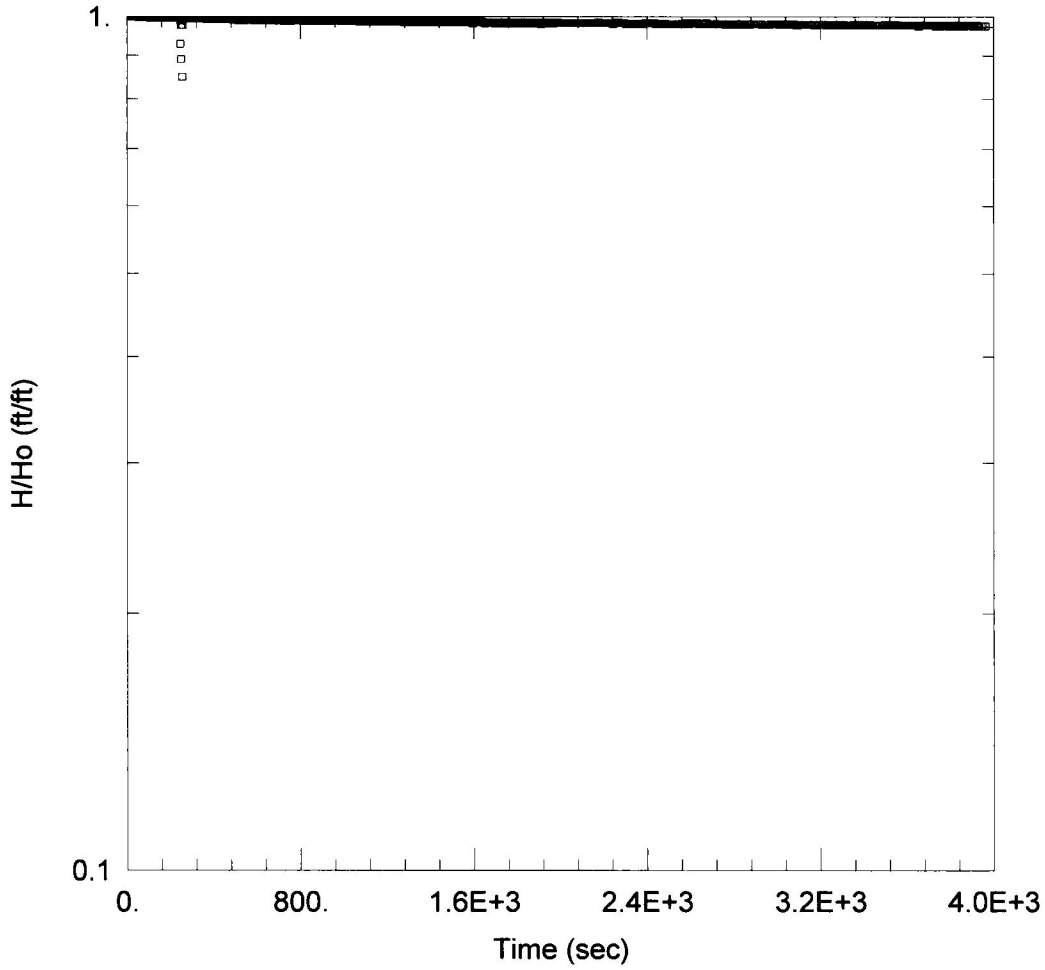

MW-253 SLUG IN

Data Set: C:\...\MW-253 IN.aqt
Date: 01/17/12 Time: 10:06:18

PROJECT INFORMATION

Company: Kelron Environmental
Client: Dynegy Midwest Generation, LLC
Project: 62410020011
Location: Baldwin Energy Complex
Test Well: MW-253
Test Date: 10-3-11

AQUIFER DATA


Saturated Thickness: 4.63 ft Anisotropy Ratio (Kz/Kr): 1.

WELL DATA (MW-253)

Initial Displacement: 1.956 ft
Total Well Penetration Depth: 34.49 ft
Casing Radius: 0.083 ft
Static Water Column Height: 21.07 ft
Screen Length: 4.63 ft
Well Radius: 0.344 ft

SOLUTION

Aquifer Model: Confined
Solution Method: Bouwer-Rice
K = 4.035E-7 cm/sec
y0 = 1.947 ft

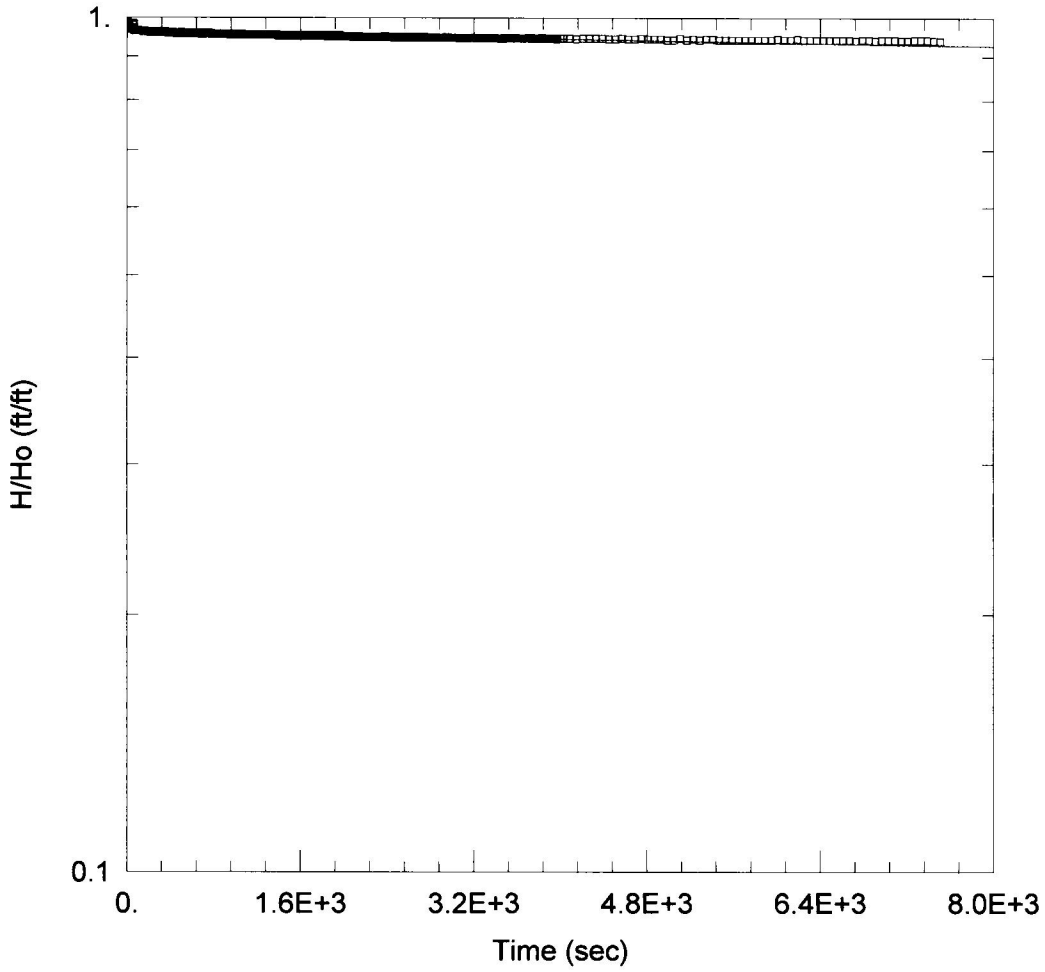

MW-253 SLUG OUT

Data Set: C:\...\MW-253 OUT.aqt
Date: 01/17/12 Time: 10:21:33

PROJECT INFORMATION

Company: Kelron Environmental
Client: Dynegy Midwest Generation, LLC
Project: 62410020011
Location: Baldwin Energy Complex
Test Well: MW-253
Test Date: 10-3-11

AQUIFER DATA


Saturated Thickness: 4.63 ft Anisotropy Ratio (Kz/Kr): 1.

WELL DATA (MW-253)

Initial Displacement: 2.085 ft Static Water Column Height: 21.07 ft
Total Well Penetration Depth: 34.49 ft Screen Length: 4.63 ft
Casing Radius: 0.083 ft Well Radius: 0.344 ft

SOLUTION

Aquifer Model: Confined Solution Method: Bouwer-Rice
K = 3.072E-7 cm/sec y0 = 2.004 ft

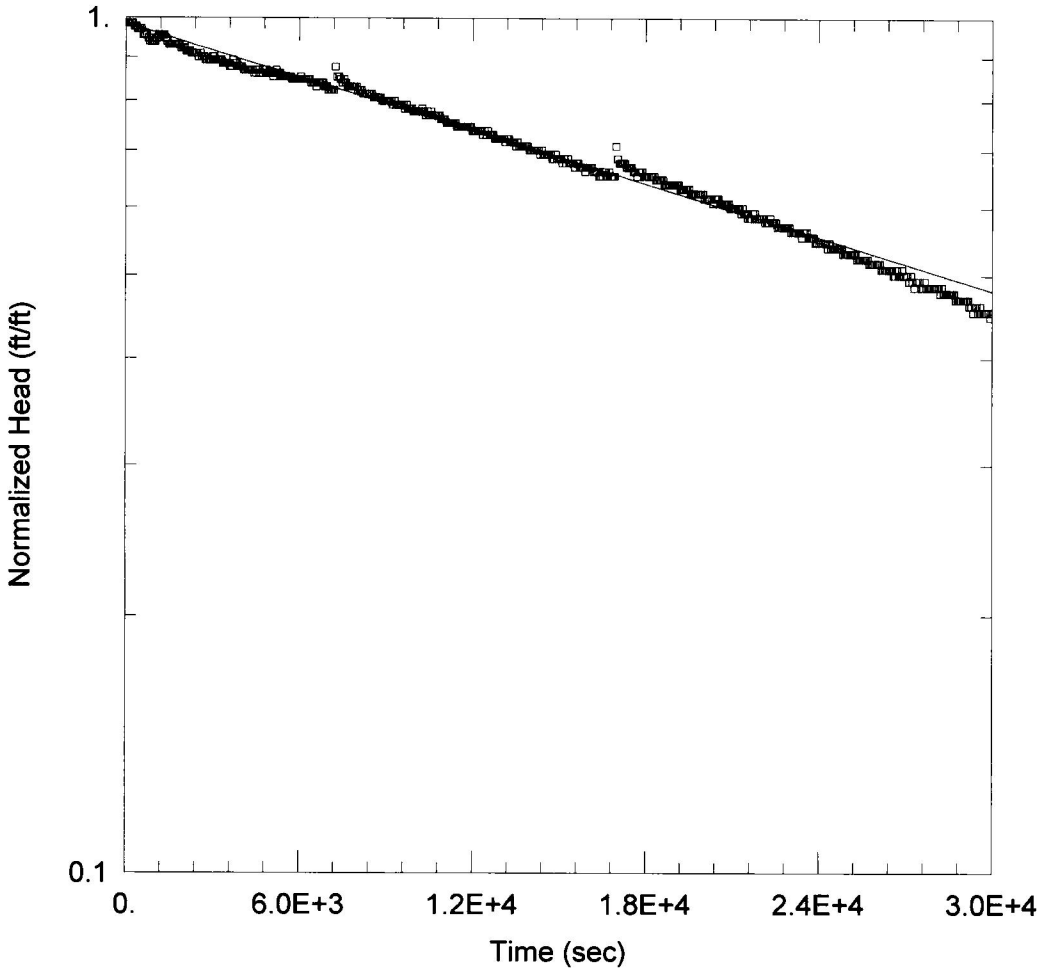

MW-350 SLUG OUT

Data Set: C:\...\MW-350 RECHARGE.aqt
Date: 01/17/12 Time: 11:05:20

PROJECT INFORMATION

Company: Kelron Environmental
Client: Dynegy Midwest Generation, LLC
Project: 62410020011
Location: Baldwin Energy Complex
Test Well: MW-350
Test Date: 10-3-11

AQUIFER DATA


Saturated Thickness: 6.7 ft Anisotropy Ratio (Kz/Kr): 1.

WELL DATA (MW-350)

Initial Displacement: 0.505 ft
Total Well Penetration Depth: 46.22 ft
Casing Radius: 0.083 ft
Static Water Column Height: 26.4 ft
Screen Length: 4.63 ft
Well Radius: 0.1615 ft

SOLUTION

Aquifer Model: Confined
Solution Method: Bouwer-Rice
K = 2.075E-6 cm/sec
y0 = 0.497 ft

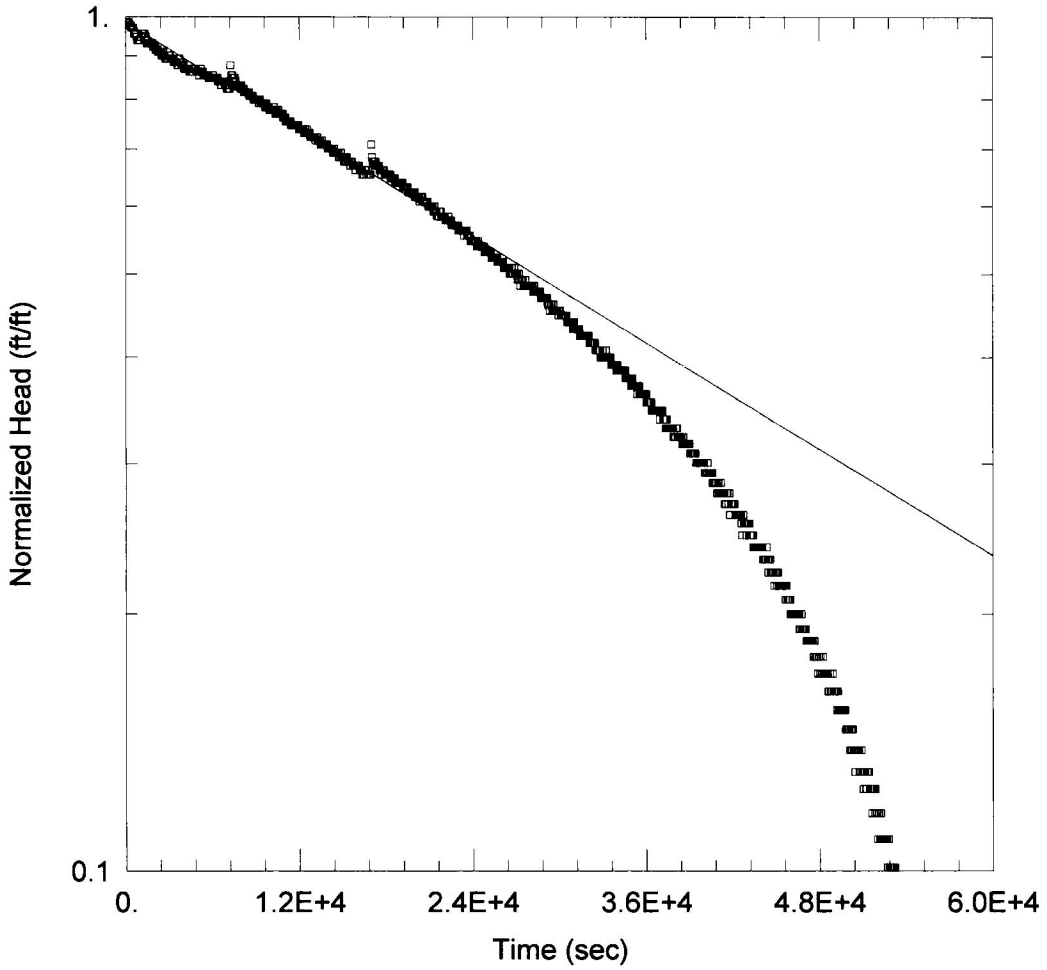

MW-350 SLUG OUT

Data Set: C:\...\MW-350 RECHARGE.aqt
Date: 01/17/12 Time: 11:05:47

PROJECT INFORMATION

Company: Kelron Environmental
Client: Dynegy Midwest Generation, LLC
Project: 62410020011
Location: Baldwin Energy Complex
Test Well: MW-350
Test Date: 10-3-11

AQUIFER DATA


Saturated Thickness: 6.7 ft Anisotropy Ratio (Kz/Kr): 1.

WELL DATA (MW-350)

Initial Displacement: 0.505 ft Static Water Column Height: 26.4 ft
Total Well Penetration Depth: 46.22 ft Screen Length: 4.63 ft
Casing Radius: 0.083 ft Well Radius: 0.1615 ft

SOLUTION

Aquifer Model: Confined Solution Method: Bouwer-Rice
K = 2.075E-6 cm/sec y0 = 0.497 ft

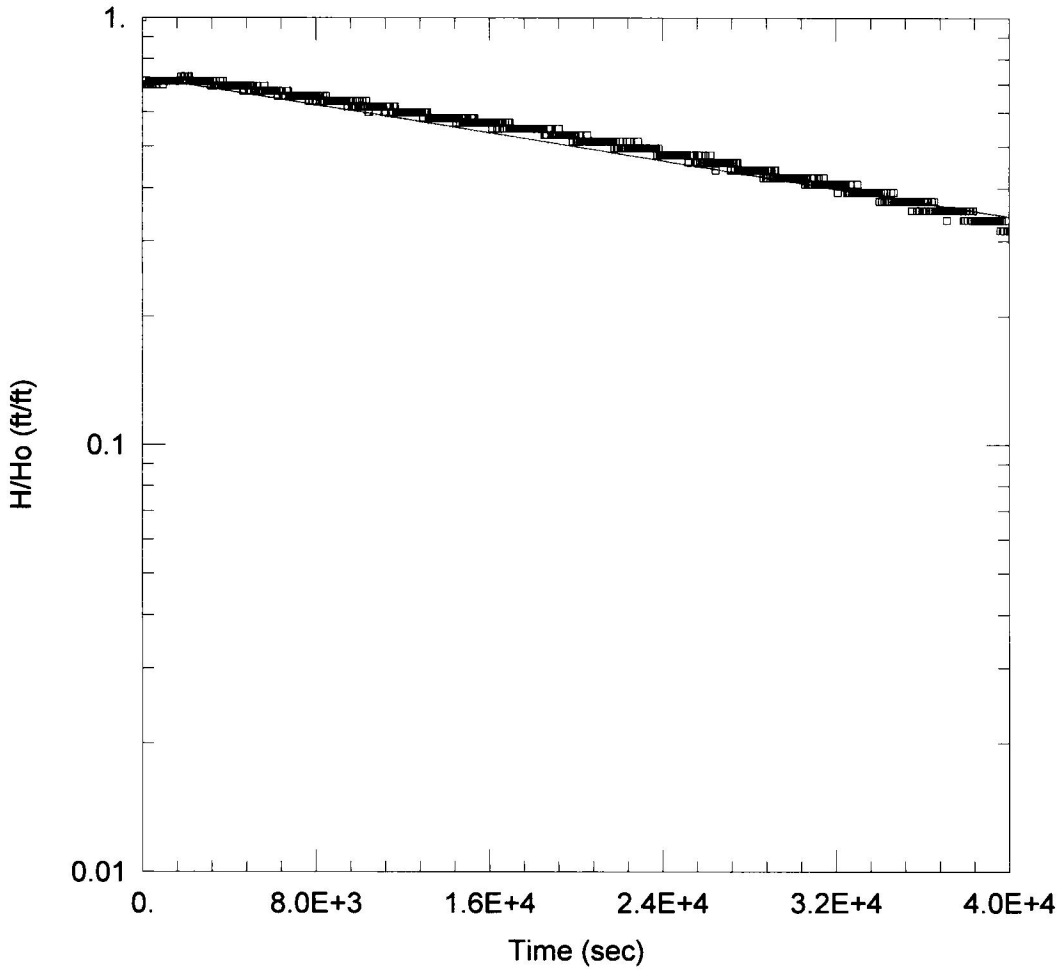

MW-352 SLUG OUT (TRANSDUCER)

Data Set: C:\...\MW-352 RECHARGE.aqt
Date: 01/17/12 Time: 11:29:13

PROJECT INFORMATION

Company: Kelron Environmental
Client: Dynegy Inc.
Project: 62410020011
Location: Baldwin Energy Complex`
Test Well: MW-352
Test Date: 9-28-11

AQUIFER DATA


Saturated Thickness: 8.05 ft Anisotropy Ratio (Kz/Kr): 1.

WELL DATA (MW-352)

Initial Displacement: 0.22 ft
Total Well Penetration Depth: 72.53 ft
Casing Radius: 0.083 ft
Static Water Column Height: 63.25 ft
Screen Length: 4.63 ft
Well Radius: 0.1615 ft

SOLUTION

Aquifer Model: Confined
Solution Method: Bouwer-Rice
K = 1.716E-6 cm/sec
y0 = 0.1593 ft

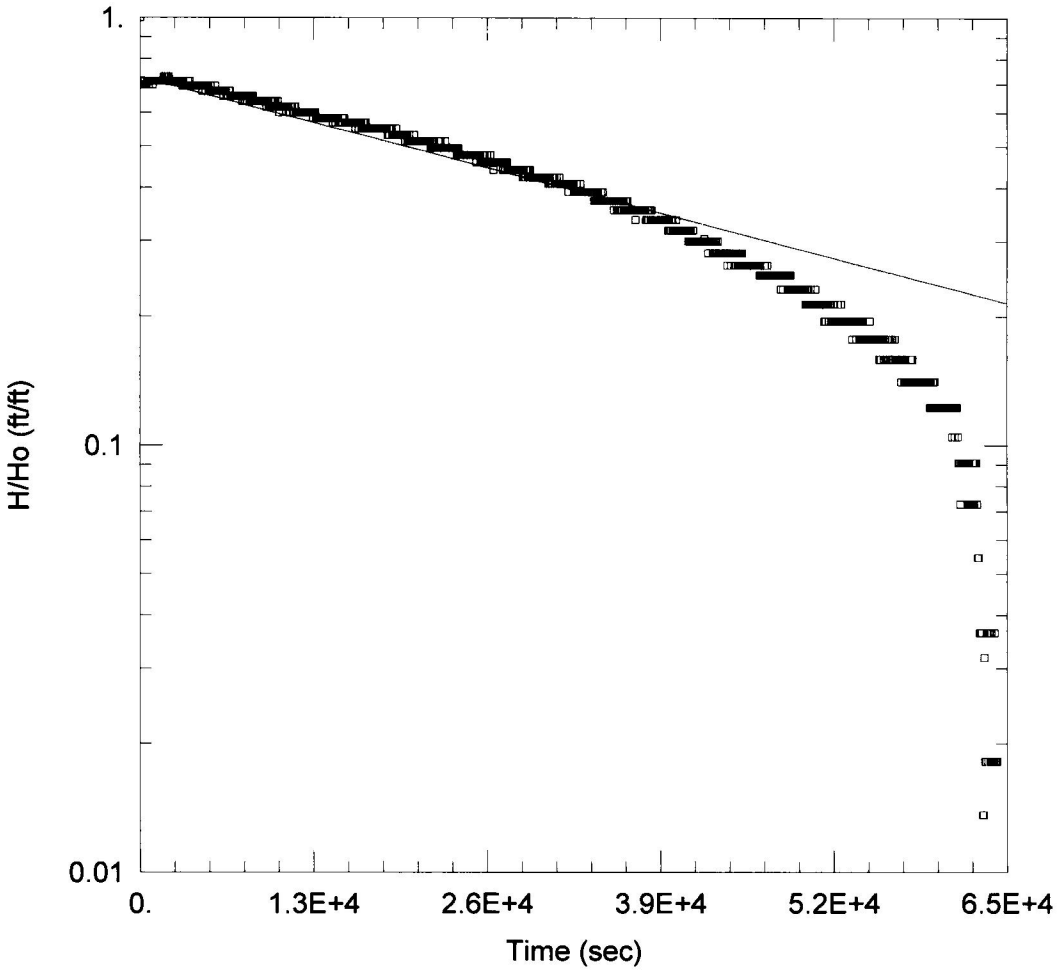

MW-352 SLUG OUT (TRANSDUCER)

Data Set: C:\...\MW-352 RECHARGE.aqt
Date: 01/17/12 Time: 11:29:54

PROJECT INFORMATION

Company: Kelron Environmental
Client: Dynegy Inc.
Project: 62410020011
Location: Baldwin Energy Complex`
Test Well: MW-352
Test Date: 9-28-11

AQUIFER DATA


Saturated Thickness: 8.05 ft Anisotropy Ratio (Kz/Kr): 1.

WELL DATA (MW-352)

Initial Displacement: 0.22 ft Static Water Column Height: 63.25 ft
Total Well Penetration Depth: 72.53 ft Screen Length: 4.63 ft
Casing Radius: 0.083 ft Well Radius: 0.1615 ft

SOLUTION

Aquifer Model: Confined Solution Method: Bouwer-Rice
K = 1.716E-6 cm/sec y0 = 0.1593 ft

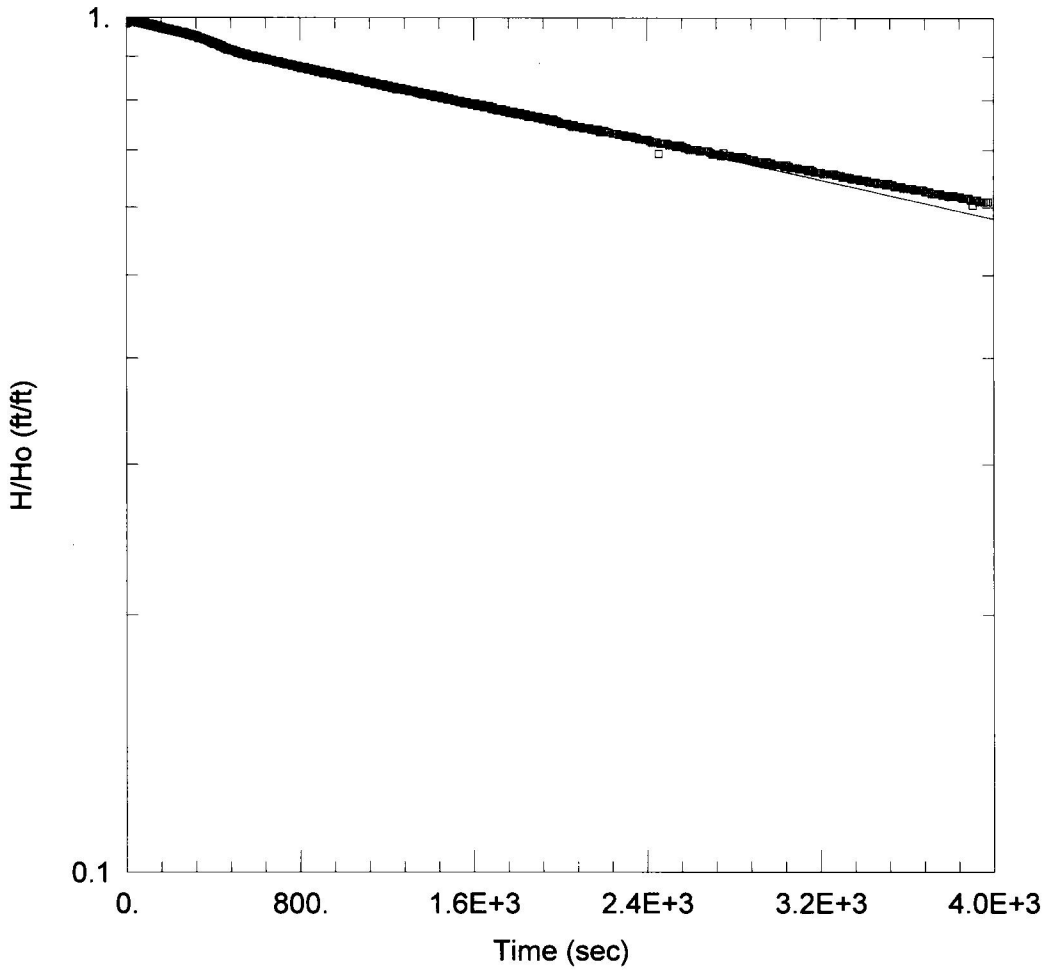

MW-355 SLUG IN 2

Data Set: C:\...\MW-355 IN 2.aqt
Date: 01/17/12 Time: 13:55:43

PROJECT INFORMATION

Company: Kelron Environmental
Client: Dynegy Midwest Generation, LLC
Project: 62410020011
Location: Baldwin Energy Complex
Test Well: MW-355
Test Date: 10-3-11

AQUIFER DATA


Saturated Thickness: 10.6 ft Anisotropy Ratio (Kz/Kr): 1.

WELL DATA (MW-355)

Initial Displacement: 1.391 ft
Total Well Penetration Depth: 32.03 ft
Casing Radius: 0.083 ft
Static Water Column Height: 11.18 ft
Screen Length: 4.63 ft
Well Radius: 0.1615 ft

SOLUTION

Aquifer Model: Confined
Solution Method: Bouwer-Rice
K = 1.077E-5 cm/sec
y0 = 1.363 ft

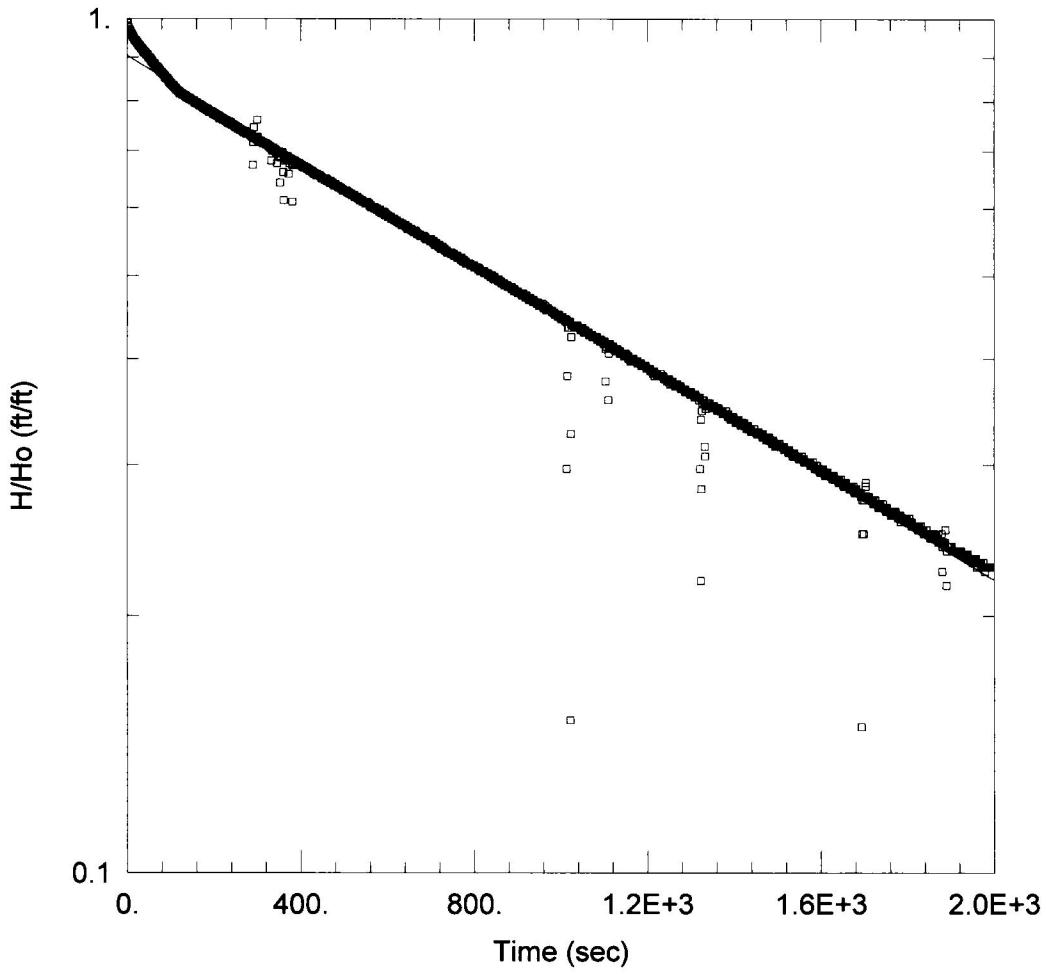

MW-355 SLUG OUT 1

Data Set: C:\...\MW-355 OUT.aqt
Date: 01/17/12 Time: 13:28:46

PROJECT INFORMATION

Company: Kelron Environmental
Client: Dynegy Midwest Generation, LLC
Project: 62410020011
Location: Baldwin Energy Complex
Test Well: MW-355
Test Date: 10-3-11

AQUIFER DATA


Saturated Thickness: 10.6 ft Anisotropy Ratio (Kz/Kr): 1.

WELL DATA (MW-355)

Initial Displacement: 1.464 ft
Total Well Penetration Depth: 32.03 ft
Casing Radius: 0.083 ft
Static Water Column Height: 11.18 ft
Screen Length: 4.63 ft
Well Radius: 0.1615 ft

SOLUTION

Aquifer Model: Confined
Solution Method: Bouwer-Rice
K = 5.818E-5 cm/sec
y0 = 1.323 ft

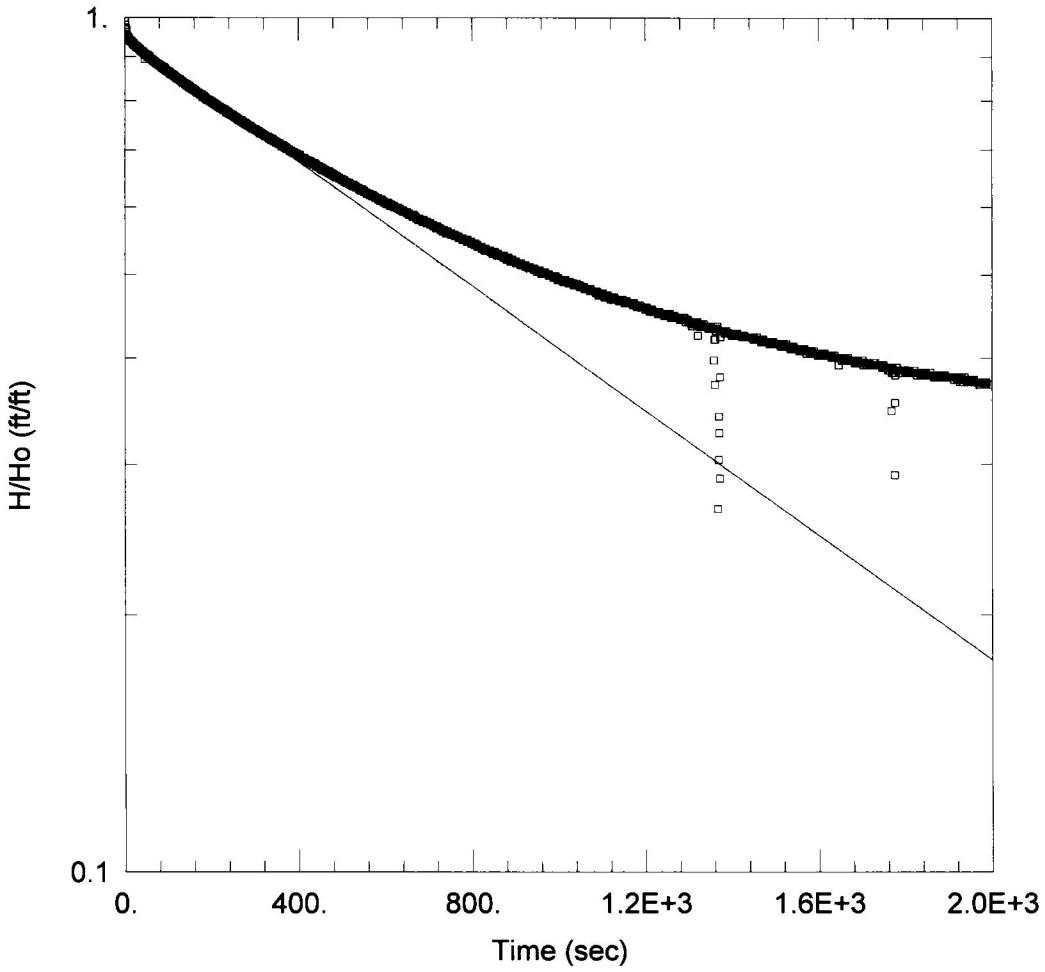

MW-355 SLUG OUT 2

Data Set: C:\...\MW-355 OUT 2.aqt
Date: 01/17/12 Time: 13:35:11

PROJECT INFORMATION

Company: Kelron Environmental
Client: Dynegy Midwest Generation, LLC
Project: 62410020011
Location: Bakdwin Energy Complex
Test Well: MW-355
Test Date: 10-3-11

AQUIFER DATA

Saturated Thickness: 10.6 ft Anisotropy Ratio (Kz/Kr): 1.


WELL DATA (MW-355)

Initial Displacement: 1.534 ft
Total Well Penetration Depth: 32.03 ft
Casing Radius: 0.083 ft
Static Water Column Height: 11.18 ft
Screen Length: 4.63 ft
Well Radius: 0.1615 ft

SOLUTION

Aquifer Model: Confined Solution Method: Bouwer-Rice

K = 6.925E-5 cm/sec y0 = 1.457 ft

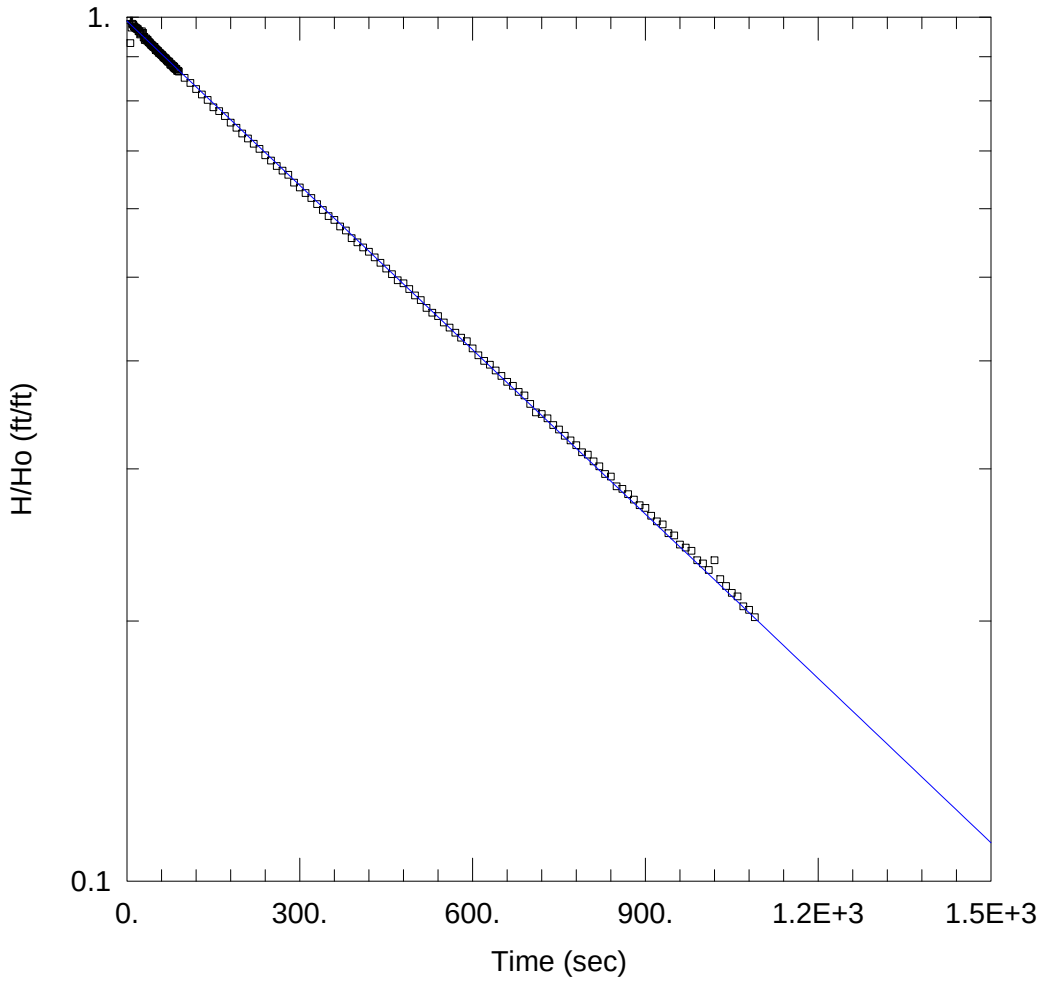

OW-156 SLUG IN

Data Set: C:\...\MW156IN1.aqt
Date: 04/08/14 Time: 14:42:57

PROJECT INFORMATION

Company: Kelron Environmental
Client: Dynegy Operating Company
Project: 66001-51972
Location: Baldwin Energy Complex
Test Well: OW-156
Test Date: 10/16/2013

AQUIFER DATA


Saturated Thickness: 9.33 ft
Anisotropy Ratio (Kz/Kr): 1.

WELL DATA (OW-156)

Initial Displacement: 1.99 ft
Total Well Penetration Depth: 17.21 ft
Casing Radius: 0.083 ft
Static Water Column Height: 11.73 ft
Screen Length: 9.33 ft
Well Radius: 0.344 ft

SOLUTION

Aquifer Model: Unconfined
Solution Method: Bouwer-Rice
K = 4.688E-5 cm/sec
y0 = 1.969 ft

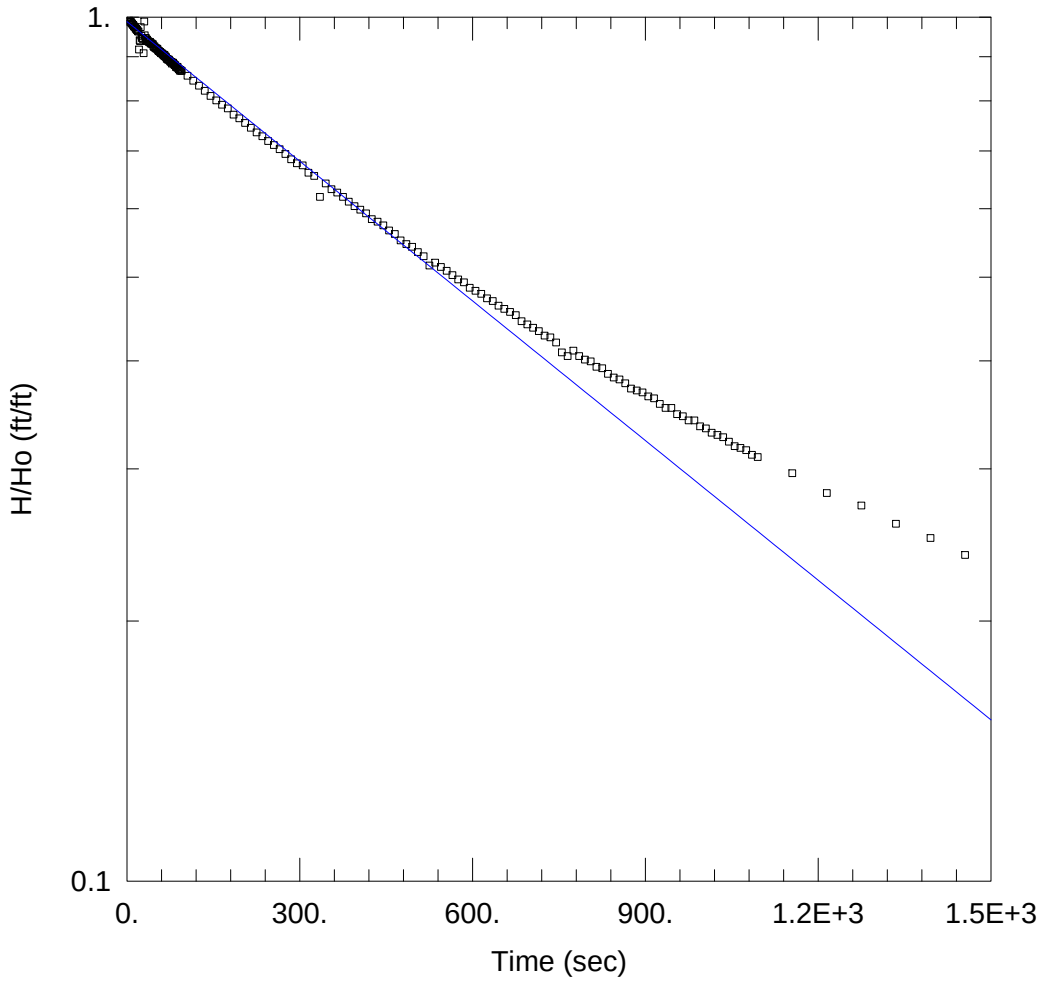

OW-156 SLUG OUT

Data Set: C:\...\MW156OUT1.aqt
Date: 04/08/14 Time: 14:43:39

PROJECT INFORMATION

Company: Kelron Environmental
Client: Dynegy Operating Company
Project: 66001-51972
Location: Baldwin Energy Complex
Test Well: OW-156
Test Date: 10/16/2013

AQUIFER DATA


Saturated Thickness: 9.33 ft
Anisotropy Ratio (Kz/Kr): 1.

WELL DATA (OW-156)

Initial Displacement: 2.08 ft
Total Well Penetration Depth: 17.21 ft
Casing Radius: 0.083 ft
Static Water Column Height: 11.73 ft
Screen Length: 9.33 ft
Well Radius: 0.344 ft

SOLUTION

Aquifer Model: Unconfined
Solution Method: Bouwer-Rice
K = 3.984E-5 cm/sec
y0 = 2.055 ft

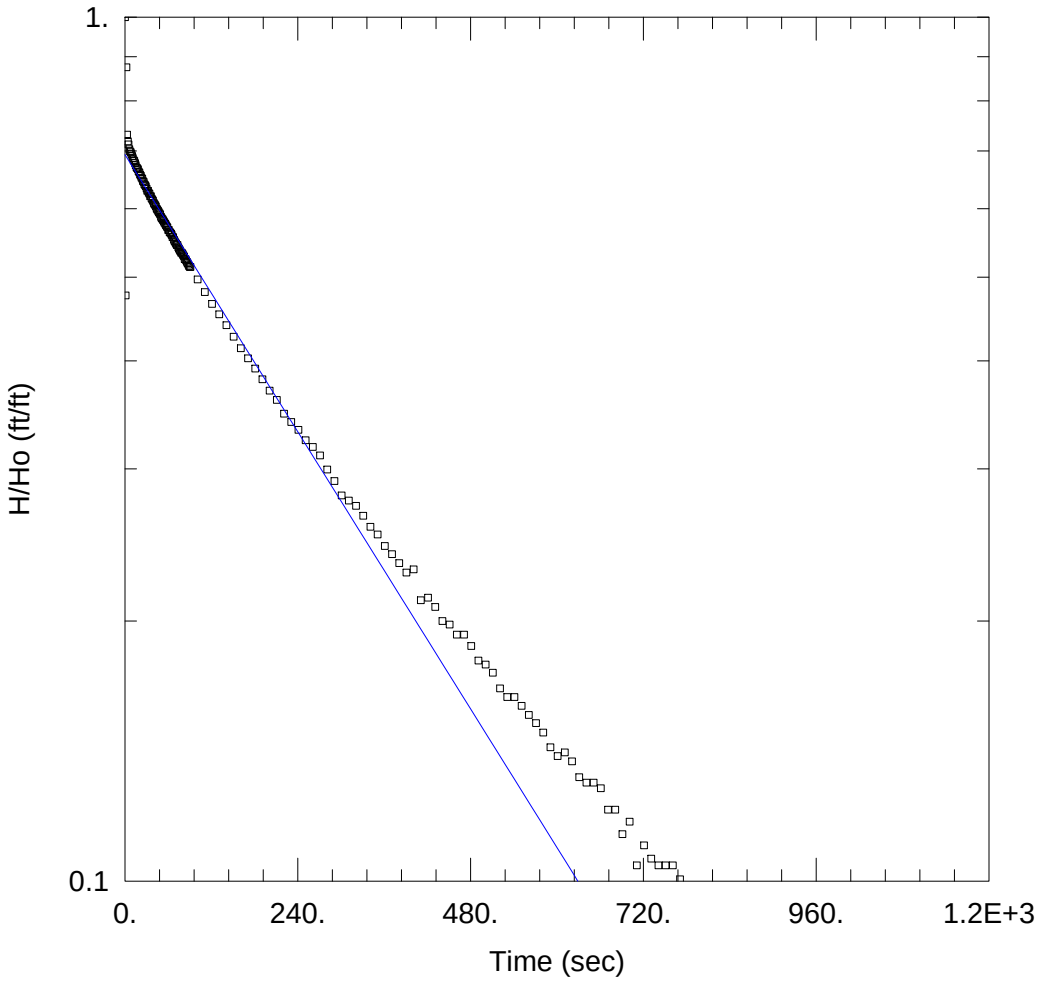

OW-157 SLUG IN 1

Data Set: C:\...\MW157IN1.aqt
Date: 04/08/14 Time: 14:44:34

PROJECT INFORMATION

Company: Kelron Environmental
Client: Dynegy Operating Company
Project: 66001-51972
Location: Baldwin Energy Complex
Test Well: OW-157
Test Date: 10/16/2013

AQUIFER DATA

Saturated Thickness: 9.33 ft Anisotropy Ratio (Kz/Kr): 1.


WELL DATA (OW-157)

Initial Displacement: 2.1 ft
Total Well Penetration Depth: 17.13 ft
Casing Radius: 0.083 ft
Static Water Column Height: 13.69 ft
Screen Length: 9.33 ft
Well Radius: 0.344 ft

SOLUTION

Aquifer Model: Unconfined Solution Method: Bouwer-Rice

K = 9.873E-5 cm/sec y0 = 1.455 ft

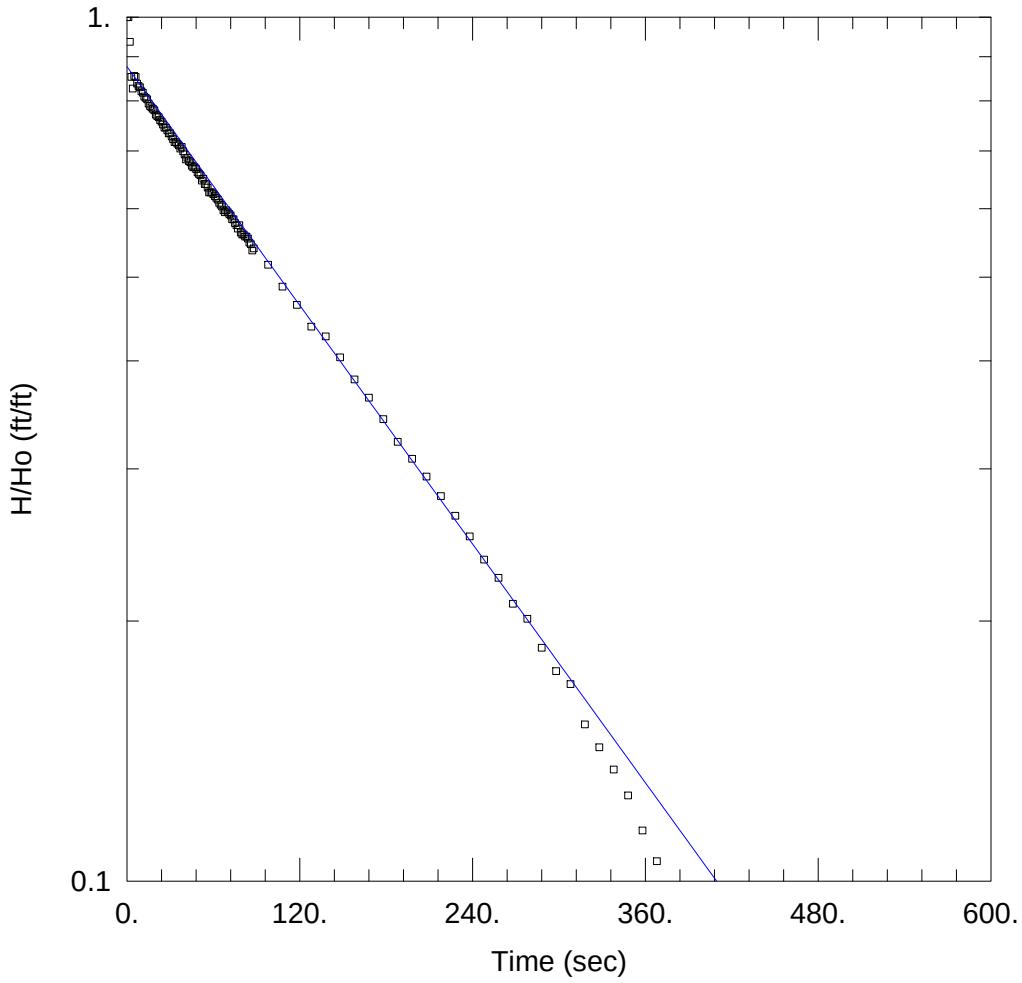

OW-157 SLUG IN 2

Data Set: C:\...\MW157IN2.aqt
Date: 04/08/14 Time: 14:45:00

PROJECT INFORMATION

Company: Kelron Environmental
Client: Dynegy Operating Company
Project: 66001-51972
Location: Baldwin Energy Complex
Test Well: OW-157
Test Date: 10/16/2013

AQUIFER DATA


Saturated Thickness: 9.33 ft Anisotropy Ratio (Kz/Kr): 1.

WELL DATA (OW-157)

Initial Displacement: 1.337 ft
Total Well Penetration Depth: 17.13 ft
Casing Radius: 0.083 ft
Static Water Column Height: 13.69 ft
Screen Length: 9.33 ft
Well Radius: 0.344 ft

SOLUTION

Aquifer Model: Unconfined
Solution Method: Bouwer-Rice
K = 0.0001701 cm/sec
y0 = 1.171 ft

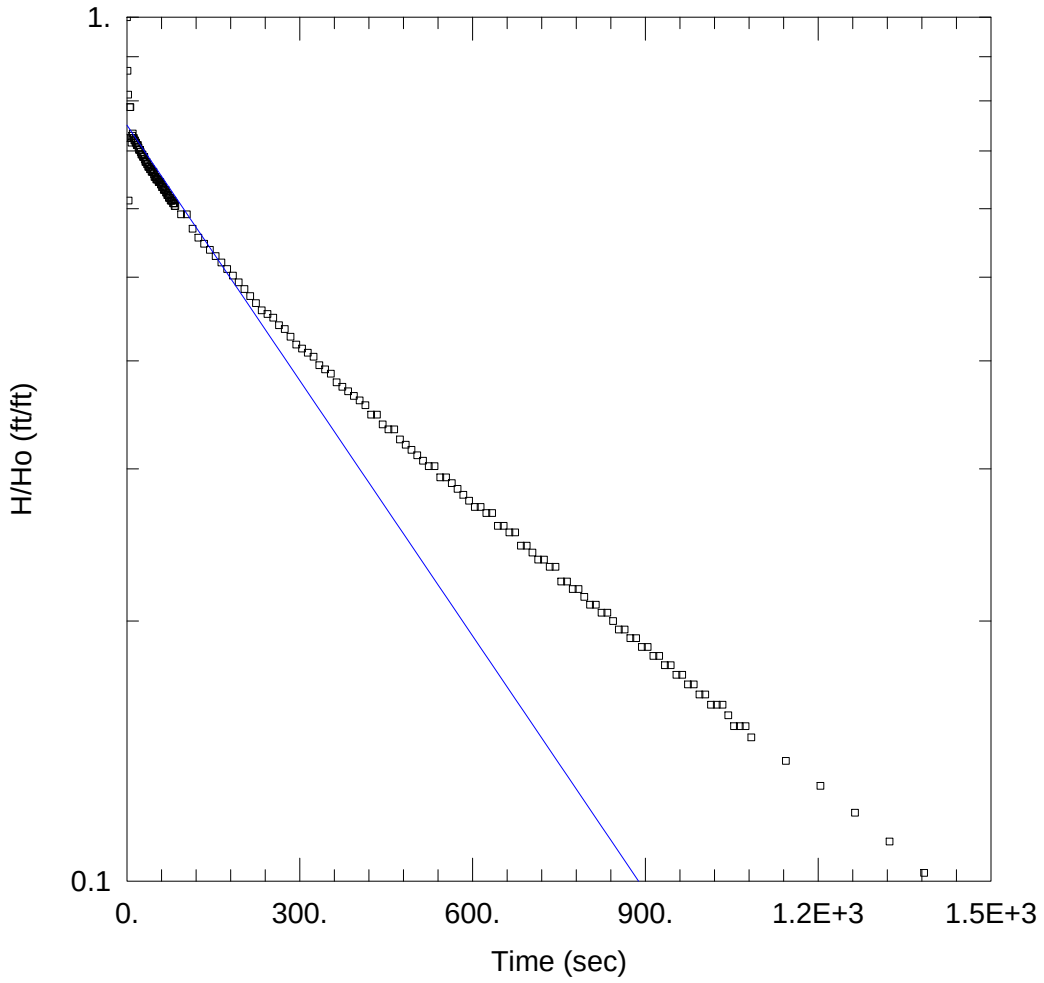

MW-161 SLUG IN

Data Set: C:\...\MW161IN1.aqt
Date: 04/08/14 Time: 14:45:40

PROJECT INFORMATION

Company: Kelron Environmental
Client: Dynegy Operating Company
Project: 66001-51972
Location: Baldwin Energy Complex
Test Well: MW-161
Test Date: 10/16/2013

AQUIFER DATA


Saturated Thickness: 11.1 ft Anisotropy Ratio (Kz/Kr): 1.

WELL DATA (MW-161)

Initial Displacement: 2.25 ft Static Water Column Height: 22.27 ft
Total Well Penetration Depth: 32.78 ft Screen Length: 9.45 ft
Casing Radius: 0.083 ft Well Radius: 0.344 ft

SOLUTION

Aquifer Model: Unconfined Solution Method: Bouwer-Rice
K = 8.124E-5 cm/sec y0 = 1.687 ft

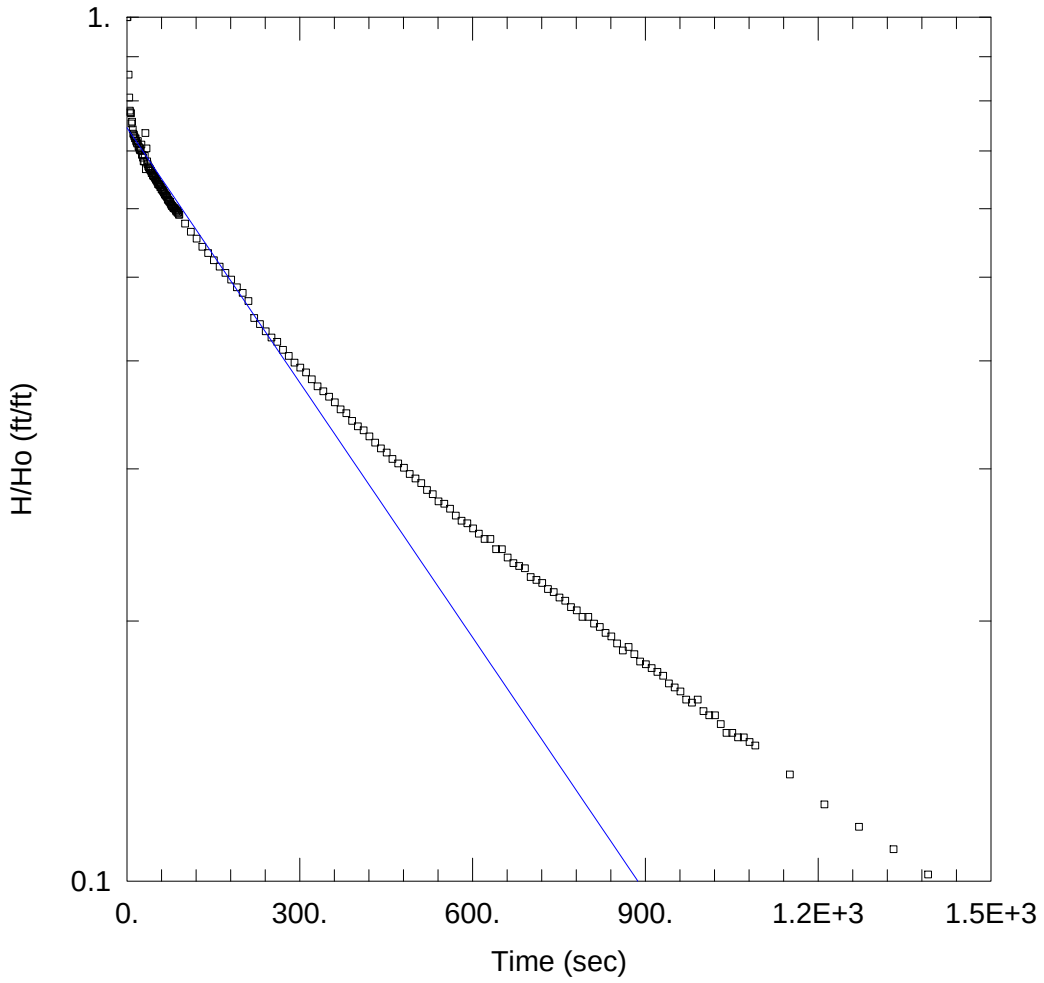

MW-161 SLUG OUT

Data Set: C:\...\MW161OUT1.aqt
Date: 04/08/14 Time: 14:46:31

PROJECT INFORMATION

Company: Kelron Environmental
Client: Dynegy Operating Company
Project: 66001-51972
Location: Baldwin Energy Complex
Test Well: MW-161
Test Date: 10/16/2013

AQUIFER DATA


Saturated Thickness: 11.1 ft Anisotropy Ratio (Kz/Kr): 1.

WELL DATA (MW-161)

Initial Displacement: 2.25 ft Static Water Column Height: 22.27 ft
Total Well Penetration Depth: 32.78 ft Screen Length: 9.45 ft
Casing Radius: 0.083 ft Well Radius: 0.344 ft

SOLUTION

Aquifer Model: Unconfined Solution Method: Bouwer-Rice
K = 8.108E-5 cm/sec y0 = 1.675 ft

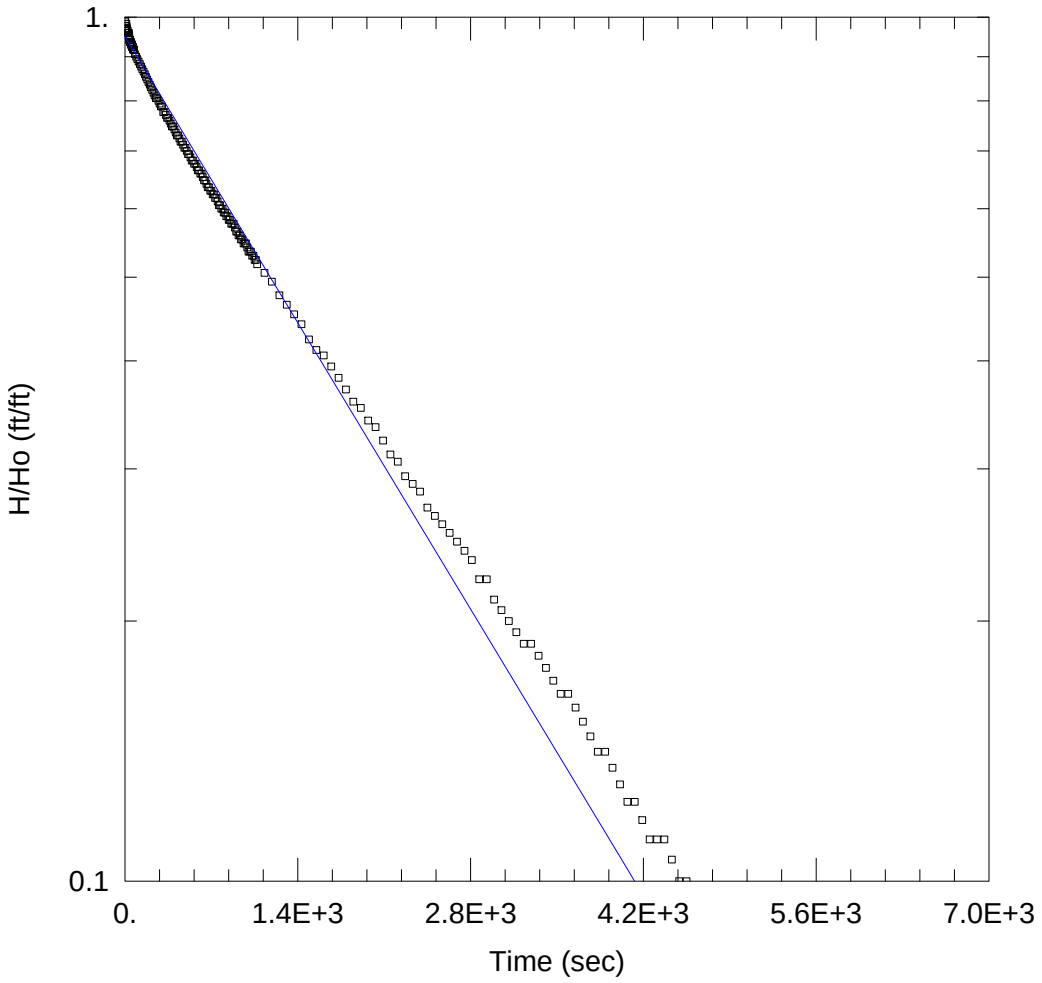

TPZ-166 SLUG IN 1

Data Set: C:\...\TPZ166IN1.aqt
Date: 04/08/14 Time: 14:54:41

PROJECT INFORMATION

Company: Kelron Environmental
Client: Dynegy Operating Company
Project: 66001-51972
Location: Baldwin Energy Complex
Test Well: TPZ-166
Test Date: 10/17/2013

AQUIFER DATA


Saturated Thickness: 9.45 ft Anisotropy Ratio (Kz/Kr): 1.

WELL DATA (TPZ-166)

Initial Displacement: 1.7 ft Static Water Column Height: 16.72 ft
Total Well Penetration Depth: 24.7 ft Screen Length: 9.45 ft
Casing Radius: 0.083 ft Well Radius: 0.344 ft

SOLUTION

Aquifer Model: Unconfined Solution Method: Bouwer-Rice
K = 1.857E-5 cm/sec y0 = 1.615 ft

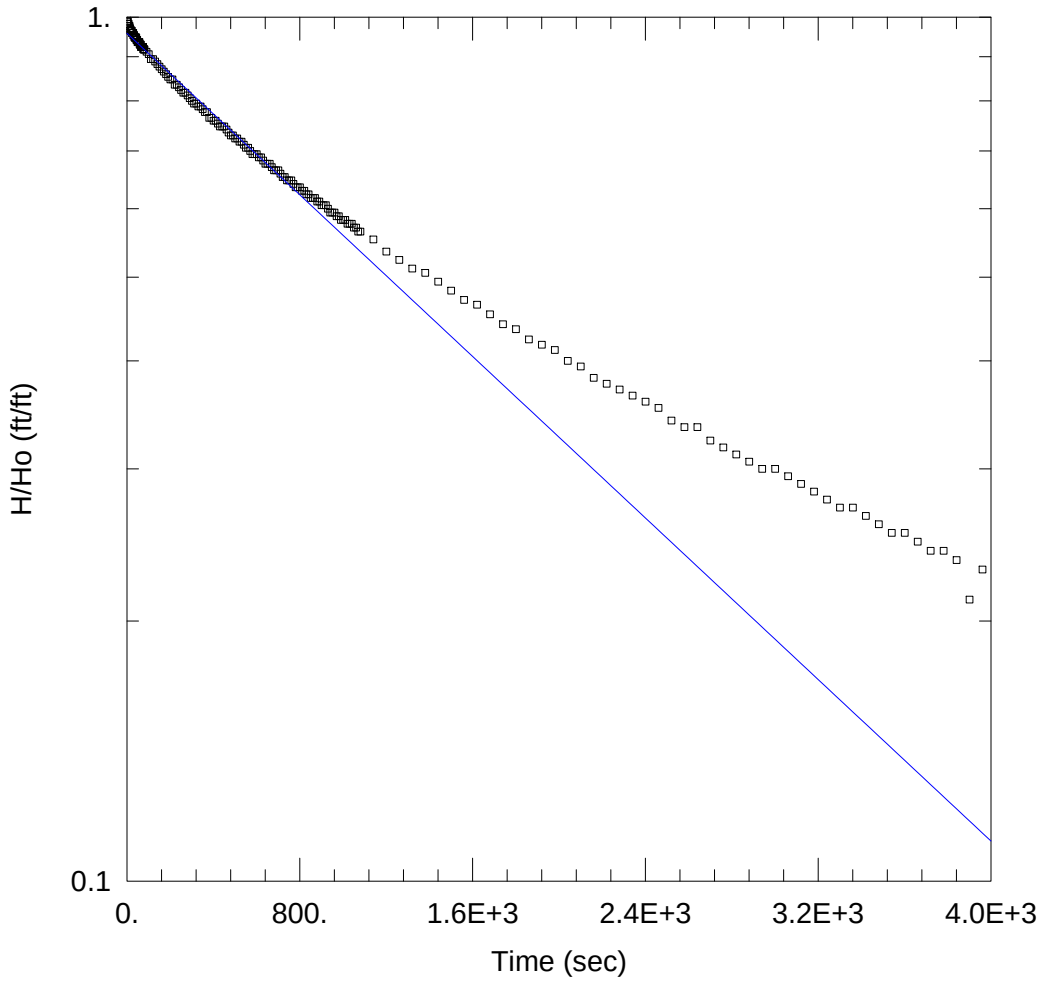

TPZ-166 SLUG OUT 1

Data Set: C:\...\TPZ166OUT1.aqt
Date: 04/08/14 Time: 14:55:02

PROJECT INFORMATION

Company: Kelron Environmental
Client: Dynegy Operating Company
Project: 66001-51972
Location: Baldwin Energy Complex
Test Well: TPZ-166
Test Date: 10/17/2013

AQUIFER DATA


Saturated Thickness: 9.45 ft Anisotropy Ratio (Kz/Kr): 1.

WELL DATA (TPZ-166)

Initial Displacement: 1.7 ft Static Water Column Height: 16.72 ft
Total Well Penetration Depth: 24.7 ft Screen Length: 9.45 ft
Casing Radius: 0.083 ft Well Radius: 0.344 ft

SOLUTION

Aquifer Model: Unconfined Solution Method: Bouwer-Rice
K = 1.833E-5 cm/sec y0 = 1.628 ft

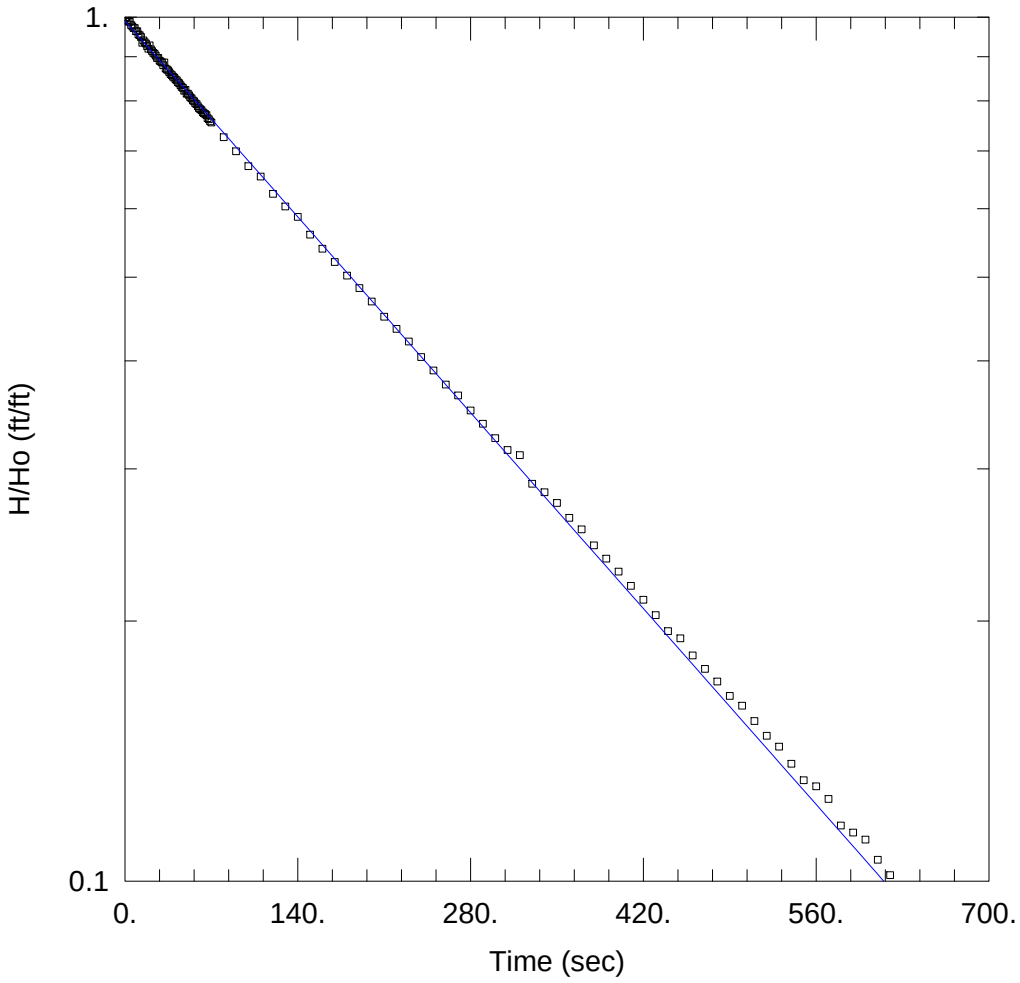

OW-256 SLUG IN 1

Data Set: C:\...\OW256IN1.aqt
Date: 04/08/14 Time: 14:50:02

PROJECT INFORMATION

Company: Kelron Environmental
Client: Dynegy Operating Company
Project: 66001-51972
Location: Baldwin Energy Complex
Test Well: OW-256
Test Date: 10/16/2013

AQUIFER DATA


Saturated Thickness: 4.5 ft Anisotropy Ratio (Kz/Kr): 1.

WELL DATA (OW-256)

Initial Displacement: 1.88 ft
Total Well Penetration Depth: 32.49 ft
Casing Radius: 0.083 ft
Static Water Column Height: 24.93 ft
Screen Length: 4.5 ft
Well Radius: 0.344 ft

SOLUTION

Aquifer Model: Confined
Solution Method: Bouwer-Rice
K = 0.0002479 cm/sec
y0 = 1.86 ft

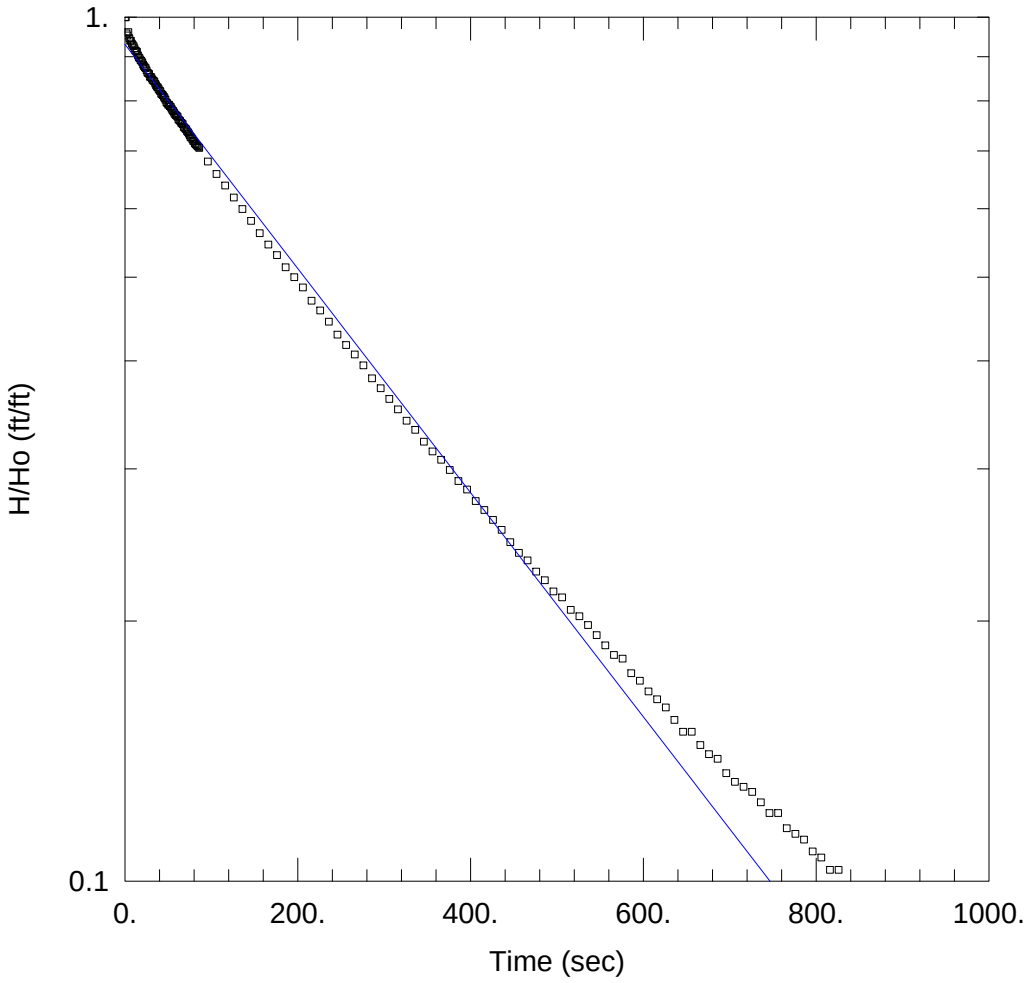

OW-256 SLUG OUT 1

Data Set: C:\...\OW256OUT1.aqt
Date: 04/08/14 Time: 14:51:12

PROJECT INFORMATION

Company: Kelron Environmental
Client: Dynegy Operating Company
Project: 66001-51972
Location: Baldwin Energy Complex
Test Well: OW-256
Test Date: 10/16/2013

AQUIFER DATA


Saturated Thickness: 4.5 ft Anisotropy Ratio (Kz/Kr): 1.

WELL DATA (OW-256)

Initial Displacement: 2.31 ft
Total Well Penetration Depth: 32.49 ft
Casing Radius: 0.083 ft
Static Water Column Height: 24.93 ft
Screen Length: 4.5 ft
Well Radius: 0.344 ft

SOLUTION

Aquifer Model: Confined
Solution Method: Bouwer-Rice
K = 0.0001986 cm/sec
y0 = 2.148 ft

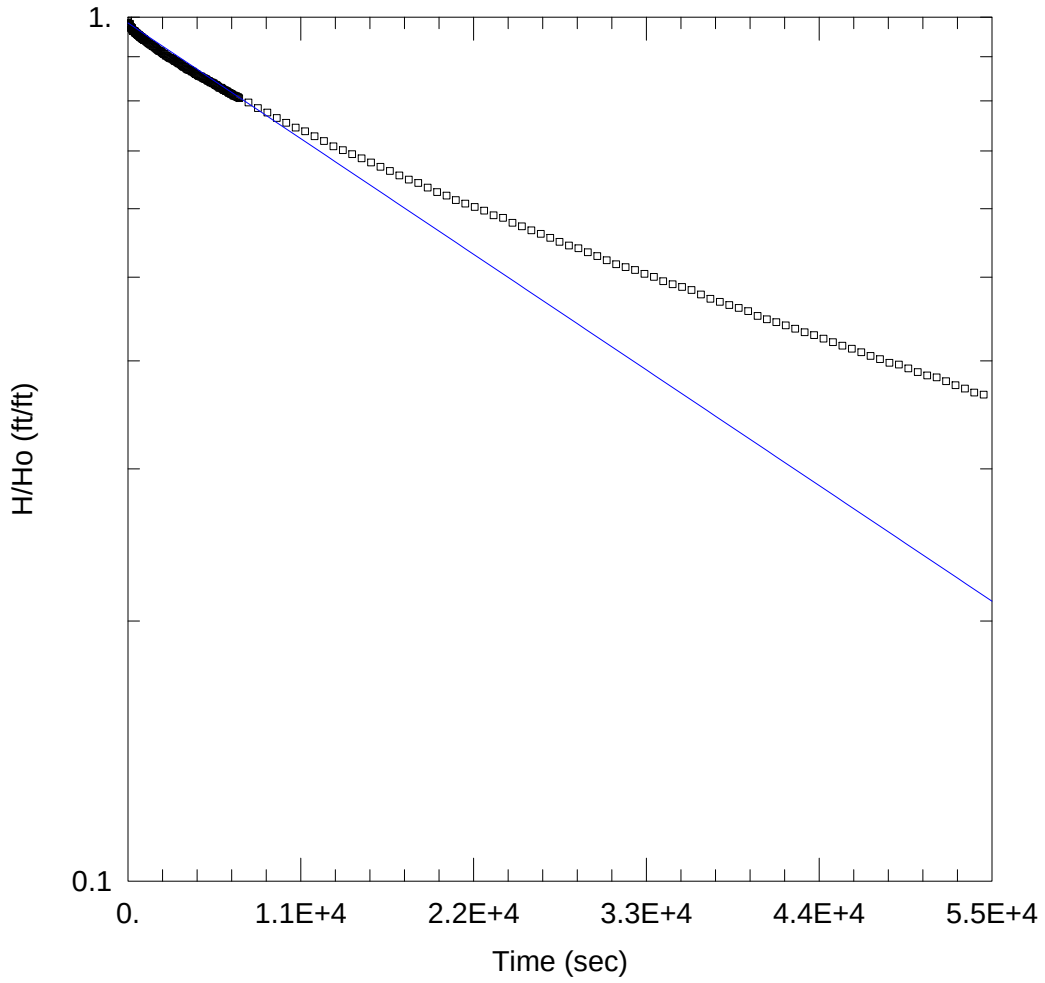

OW-257 SLUG IN 1

Data Set: C:\...\OW257IN1 BR soln.aqt
Date: 04/08/14 Time: 14:51:45

PROJECT INFORMATION

Company: Kelron Environmental
Client: Dynegy Operating Company
Project: 66001-51972
Location: Baldwin Energy Complex
Test Well: OW-257
Test Date: 10/16/2013

AQUIFER DATA


Saturated Thickness: 2.32 ft Anisotropy Ratio (Kz/Kr): 1.

WELL DATA (OW-257)

Initial Displacement: 2.04 ft Static Water Column Height: 36.15 ft
Total Well Penetration Depth: 38.48 ft Screen Length: 4.5 ft
Casing Radius: 0.083 ft Well Radius: 0.344 ft

SOLUTION

Aquifer Model: Confined Solution Method: Bouwer-Rice
K = 3.257E-6 cm/sec y0 = 2.008 ft

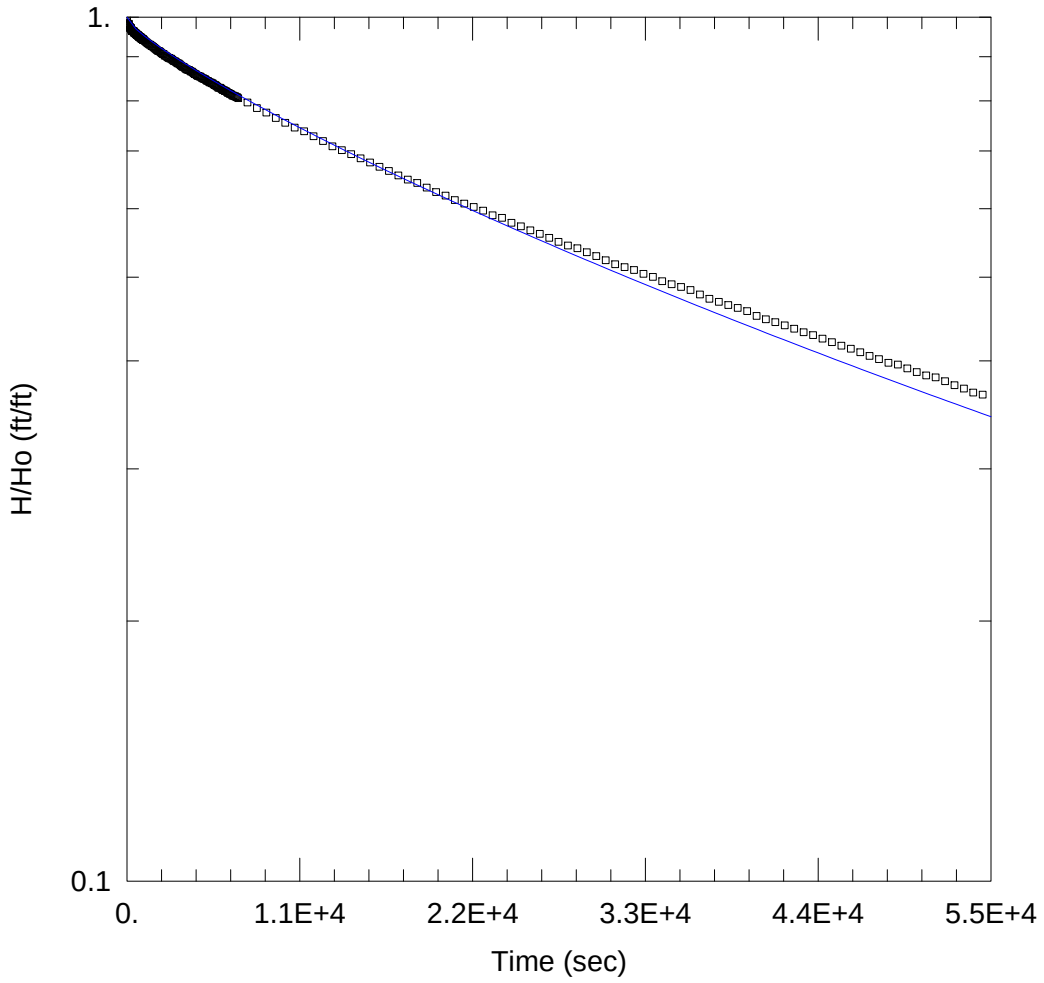

OW-257 SLUG IN 1

Data Set: C:\...\OW257IN1 KGS soln.aqt
Date: 04/08/14 Time: 14:52:08

PROJECT INFORMATION

Company: Kelron Environmental
Client: Dynegy Operating Company
Project: 66001-51972
Location: Baldwin Energy Complex
Test Well: OW-257
Test Date: 10/16/2013

AQUIFER DATA

Saturated Thickness: 2.32 ft


WELL DATA (OW-257)

Initial Displacement: 2.04 ft
Total Well Penetration Depth: 38.48 ft
Casing Radius: 0.083 ft
Static Water Column Height: 36.15 ft
Screen Length: 4.5 ft
Well Radius: 0.344 ft

SOLUTION

Aquifer Model: Confined
Solution Method: KGS Model

Kr = 3.257E-6 cm/sec
Kz/Kr = 1.
Ss = 0.0002738 ft^{-1}

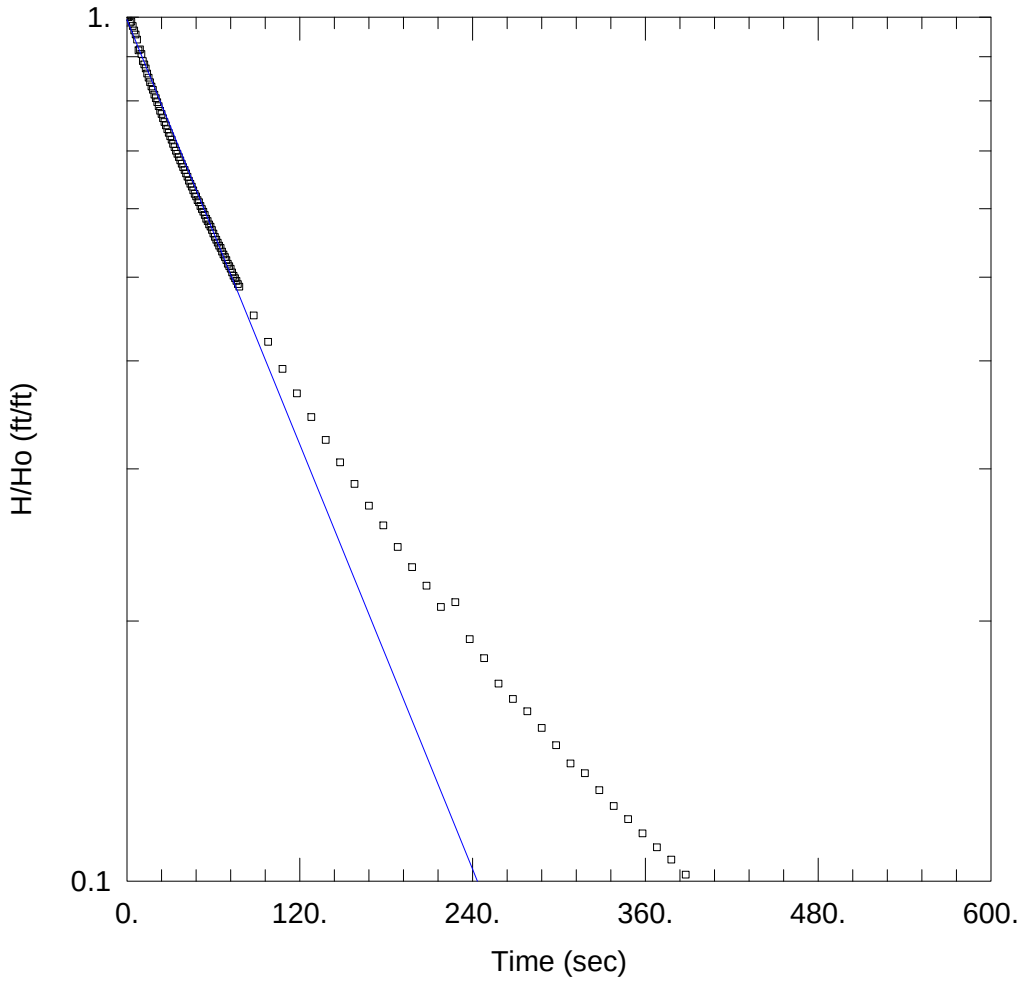

MW-262 SLUG IN 1

Data Set: C:\...\MW262IN1.aqt
Date: 04/08/14 Time: 14:48:44

PROJECT INFORMATION

Company: Kelron Environmental
Client: Dynegy Operating Company
Project: 66001-51972
Location: Baldwin Energy Complex
Test Well: MW-262
Test Date: 10/16/2013

AQUIFER DATA


Saturated Thickness: 4.5 ft Anisotropy Ratio (Kz/Kr): 1.

WELL DATA (MW-262)

Initial Displacement: 4.56 ft Static Water Column Height: 12.16 ft
Total Well Penetration Depth: 46.63 ft Screen Length: 4.5 ft
Casing Radius: 0.083 ft Well Radius: 0.344 ft

SOLUTION

Aquifer Model: Confined Solution Method: Bouwer-Rice
K = 0.0006606 cm/sec y0 = 4.528 ft

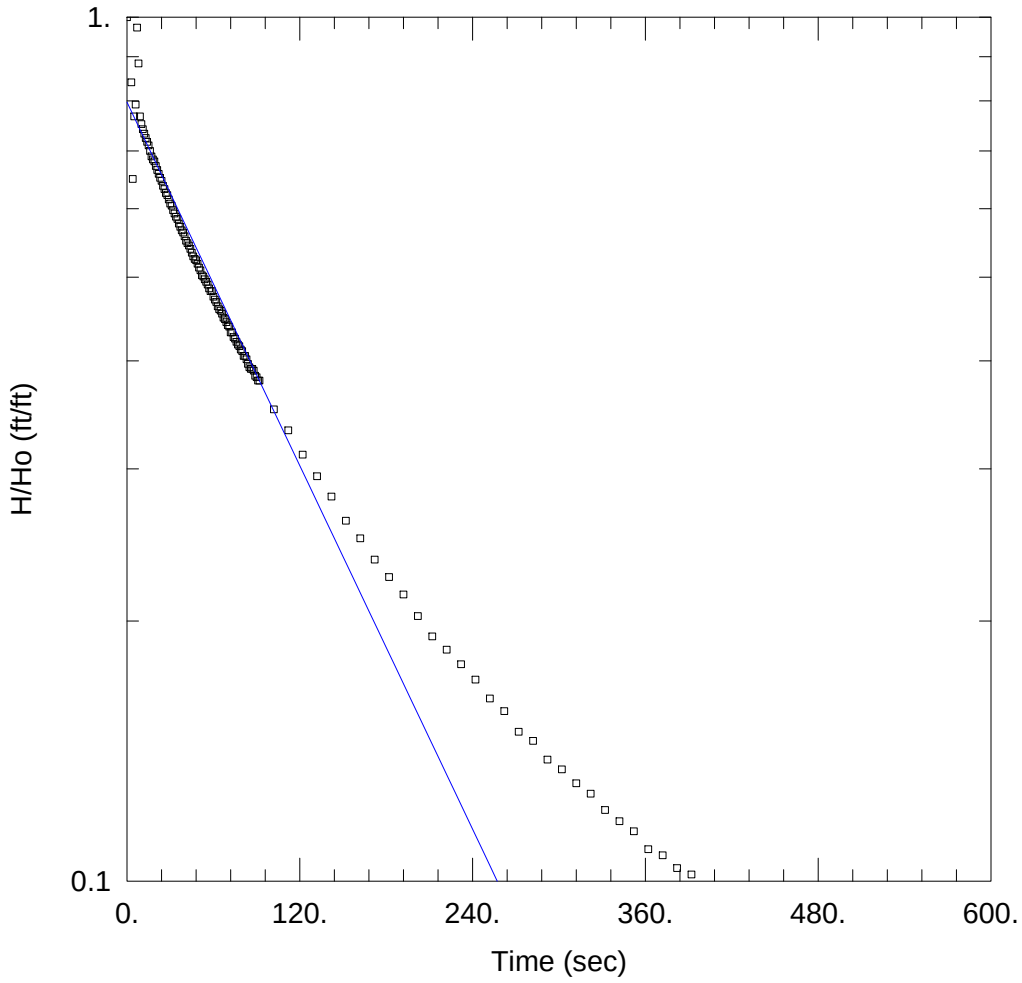

MW-262 SLUG IN 2

Data Set: C:\...\MW262IN2.aqt
Date: 04/08/14 Time: 14:49:03

PROJECT INFORMATION

Company: Kelron Environmental
Client: Dynegy Operating Company
Project: 66001-51972
Location: Baldwin Energy Complex
Test Well: MW-262
Test Date: 10/16/2013

AQUIFER DATA


Saturated Thickness: 4.5 ft Anisotropy Ratio (Kz/Kr): 1.

WELL DATA (MW-262)

Initial Displacement: 2.25 ft Static Water Column Height: 12.16 ft
Total Well Penetration Depth: 46.63 ft Screen Length: 4.5 ft
Casing Radius: 0.083 ft Well Radius: 0.344 ft

SOLUTION

Aquifer Model: Confined Solution Method: Bouwer-Rice
K = 0.0005654 cm/sec y0 = 1.794 ft

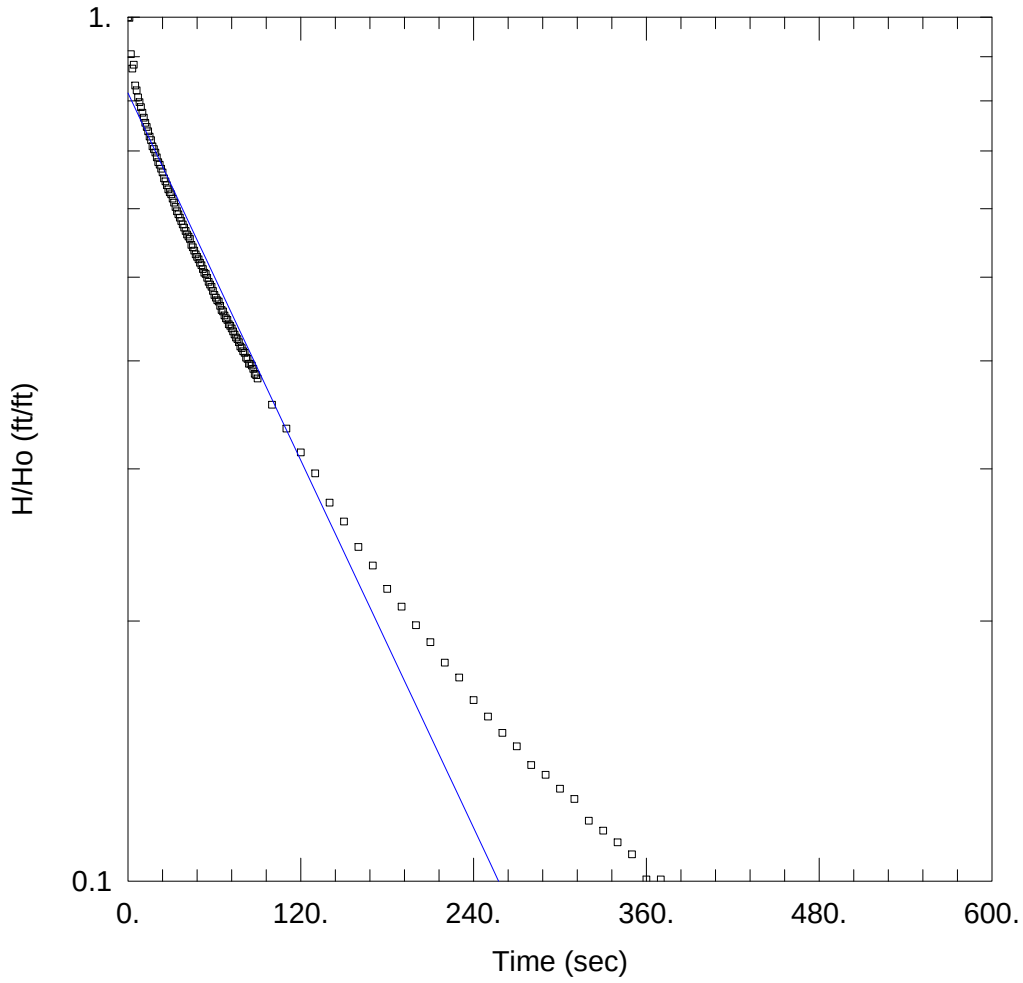

MW-262 SLUG OUT 2

Data Set: C:\...\MW262OUT2.aqt
Date: 04/08/14 Time: 14:49:43

PROJECT INFORMATION

Company: Kelron Environmental
Client: Dynegy Operating Company
Project: 66001-51972
Location: Baldwin Energy Complex
Test Well: MW-262
Test Date: 10/16/2013

AQUIFER DATA

Saturated Thickness: 4.5 ft Anisotropy Ratio (Kz/Kr): 1.

WELL DATA (MW-262)

Initial Displacement: 2.29 ft Static Water Column Height: 12.16 ft
Total Well Penetration Depth: 46.63 ft Screen Length: 4.5 ft
Casing Radius: 0.083 ft Well Radius: 0.344 ft

SOLUTION

Aquifer Model: Confined Solution Method: Bouwer-Rice
K = 0.0005714 cm/sec y0 = 1.87 ft

APPENDIX F

LABORATORY ANALYTICAL REPORTS: SEPTEMBER 2013, NOVEMBER 2013, AND FEBRUARY 2014

October 02, 2013

Brian Voelker
Dynegy Midwest Generation, LLC
604 Pierce Blvd.
O'Fallon, IL 62269
TEL: (618) 206-5800
FAX:

RE: Baldwin - Groundwater Monitoring **WorkOrder:** 13090807

Dear Brian Voelker:

TEKLAB, INC received 32 samples on 9/18/2013 8:00:00 AM for the analysis presented in the following report.

Samples are analyzed on an as received basis unless otherwise requested and documented. The sample results contained in this report relate only to the requested analytes of interest as directed on the chain of custody. NELAP accredited fields of testing are indicated by the letters NELAP under the Certification column. Unless otherwise documented within this report, Teklab Inc. analyzes samples utilizing the most current methods in compliance with 40CFR. All tests are performed in the Collinsville, IL laboratory unless otherwise noted in the Case Narrative.

All quality control criteria applicable to the test methods employed for this project have been satisfactorily met and are in accordance with NELAP except where noted. The following report shall not be reproduced, except in full, without the written approval of Teklab, Inc.

If you have any questions regarding these tests results, please feel free to call.

Sincerely,

Michael L. Austin
Project Manager
(618)344-1004 ex 16
MAustin@teklabinc.com

Client: Dynegy Midwest Generation, LLC
Work Order: 13090807
Client Project: Baldwin - Groundwater Monitoring
Report Date: 02-Oct-13

This reporting package includes the following:

Cover Letter	1
Report Contents	2
Definitions	3
Case Narrative	4
Laboratory Results	5
Sample Summary	37
Dates Report	38
Quality Control Results	49
Receiving Check List	58
Chain of Custody	Appended

Client: Dynegy Midwest Generation, LLC
Work Order: 13090807
Client Project: Baldwin - Groundwater Monitoring
Report Date: 02-Oct-13

Abbr Definition

Abbr	Definition
CCV	Continuing calibration verification is a check of a standard to determine the state of calibration of an instrument between recalibration.
DF	Dilution factor is the dilution performed during analysis only and does not take into account any dilutions made during sample preparation. The reported result is final and includes all dilutions factors.
DNI	Did not ignite
DUP	Laboratory duplicate is an aliquot of a sample taken from the same container under laboratory conditions for independent processing and analysis independently of the original aliquot.
ICV	Initial calibration verification is a check of a standard to determine the state of calibration of an instrument before sample analysis is initiated.
IDPH	IL Dept. of Public Health
LCS	Laboratory control sample, spiked with verified known amounts of analytes, is analyzed exactly like a sample to establish intra-laboratory or analyst specific precision and bias or to assess the performance of all or a portion of the measurement system. The acceptable recovery range is in the QC Package (provided upon request).
LCSD	Laboratory control sample duplicate is a replicate laboratory control sample that is prepared and analyzed in order to determine the precision of the approved test method. The acceptable recovery range is listed in the QC Package (provided upon request).
MB	Method blank is a sample of a matrix similar to the batch of associated sample (when available) that is free from the analytes of interest and is processed simultaneously with and under the same conditions as samples through all steps of the analytical procedures, and in which no target analytes or interferences should present at concentrations that impact the analytical results for sample analyses.
MDL	Method detection limit means the minimum concentration of a substance that can be measured and reported with 99% confidence that the analyte concentration is greater than zero and is determined from analysis of a sample in a given matrix type containing the analyte.
MS	Matrix spike is an aliquot of matrix fortified (spiked) with known quantities of specific analytes that is subjected to the entire analytical procedures in order to determine the effect of the matrix on an approved test method's recovery system. The acceptable recovery range is listed in the QC Package (provided upon request).
MSD	Matrix spike duplicate means a replicate matrix spike that is prepared and analyzed in order to determine the precision of the approved test method. The acceptable recovery range is listed in the QC Package (provided upon request).
MW	Molecular weight
ND	Not Detected at the Reporting Limit
NELAP	NELAP Accredited
PQL	Practical quantitation limit means the lowest level that can be reliably achieved within specified limits of precision and accuracy during routine laboratory operation conditions. The acceptable recovery range is listed in the QC Package (provided upon request).
RL	The reporting limit the lowest level that the data is displayed in the final report. The reporting limit may vary according to customer request or sample dilution. The reporting limit may not be less than the MDL.
RPD	Relative percent difference is a calculated difference between two recoveries (ie. MS/MSD). The acceptable recovery limit is listed in the QC Package (provided upon request).
SPK	The spike is a known mass of target analyte added to a blank sample or sub-sample; used to determine recovery deficiency or for other quality control purposes.
Surr	Surrogates are compounds which are similar to the analytes of interest in chemical composition and behavior in the analytical process, but which are not normally found in environmental samples.
TNTC	Too numerous to count (> 200 CFU)

Qualifiers

# -	Unknown hydrocarbon	B -	Analyte detected in associated Method Blank
E -	Value above quantitation range	H -	Holding times exceeded
J -	Analyte detected below quantitation limits	M -	Manual Integration used to determine area response
ND -	Not Detected at the Reporting Limit	R -	RPD outside accepted recovery limits
S -	Spike Recovery outside recovery limits	X -	Value exceeds Maximum Contaminant Level

Case Narrative

http://www.teklabinc.com/

Client: Dynegy Midwest Generation, LLC
Client Project: Baldwin - Groundwater Monitoring

Work Order: 13090807
Report Date: 02-Oct-13

Cooler Receipt Temp: 1.6 °C

MW 162 not sampled, Well Dry.

Locations and Accreditations

	Collinsville	Springfield	Kansas City	Collinsville Air
Address	5445 Horseshoe Lake Road	3920 Pintail Dr	8421 Nieman Road	5445 Horseshoe Lake Road
	Collinsville, IL 62234-7425	Springfield, IL 62711-9415	Lenexa, KS 66214	Collinsville, IL 62234-7425
Phone	(618) 344-1004	(217) 698-1004	(913) 541-1998	(618) 344-1004
Fax	(618) 344-1005	(217) 698-1005	(913) 541-1998	(618) 344-1005
Email	jhriley@teklabinc.com	KKlostermann@teklabinc.com	dthompson@teklabinc.com	EHurley@teklabinc.com

State	Dept	Cert #	NELAP	Exp Date	Lab
Illinois	IEPA	100226	NELAP	1/31/2014	Collinsville
Kansas	KDHE	E-10374	NELAP	1/31/2014	Collinsville
Louisiana	LDEQ	166493	NELAP	6/30/2014	Collinsville
Louisiana	LDEQ	166578	NELAP	6/30/2014	Springfield
Texas	TCEQ	T104704515-12-1	NELAP	7/31/2014	Collinsville
Arkansas	ADEQ	88-0966		3/14/2014	Collinsville
Illinois	IDPH	17584		5/31/2015	Collinsville
Kentucky	UST	0073		4/5/2014	Collinsville
Missouri	MDNR	00930		5/31/2015	Collinsville
Oklahoma	ODEQ	9978		8/31/2014	Collinsville

Client: Dynegy Midwest Generation, LLC
Work Order: 13090807
Client Project: Baldwin - Groundwater Monitoring
Report Date: 02-Oct-13
Lab ID: 13090807-001
Client Sample ID: MW104D
Matrix: GROUNDWATER
Collection Date: 09/16/2013 9:50

Analyses	Certification	RL	Qual	Result	Units	DF	Date Analyzed	Batch
FIELD ELEVATION MEASUREMENTS								
Depth to water from measuring point		0		**14.97**	ft	1	09/16/2013 9:50	R182124
STANDARD METHODS 2550 B								
Temperature		0		**15.5**	℃	1	09/16/2013 9:50	R182124
SW-846 9040B								
pH, Field		1		**6.9**		1	09/16/2013 9:50	R182124
SW-846 9050A								
Spec. Conductance, Field		1		**1130**	µmhos/cm	1	09/16/2013 9:50	R182124
STANDARD METHODS 2540 C (TOTAL)								
Total Dissolved Solids	NELAP	20		**676**	mg/L	1	09/19/2013 11:45	R182010
SW-846 9036 (TOTAL)								
Sulfate	NELAP	100		**198**	mg/L	10	09/18/2013 18:52	R181951
SW-846 9251 (TOTAL)								
Chloride	NELAP	5		**20**	mg/L	1	09/18/2013 18:47	R181953
SW-846 3005A, 6010B, METALS BY ICP (TOTAL)								
Boron	NELAP	0.02	J	**0.018**	mg/L	1	09/19/2013 18:24	92049
Iron	NELAP	0.02		**4.82**	mg/L	1	09/19/2013 18:24	92049
Manganese	NELAP	0.005		**0.933**	mg/L	1	09/19/2013 18:24	92049

Client: Dynegy Midwest Generation, LLC
Work Order: 13090807
Client Project: Baldwin - Groundwater Monitoring
Report Date: 02-Oct-13
Lab ID: 13090807-002
Client Sample ID: MW104S
Matrix: GROUNDWATER
Collection Date: 09/16/2013 9:45

Analyses	Certification	RL	Qual	Result	Units	DF	Date Analyzed	Batch
FIELD ELEVATION MEASUREMENTS								
Depth to water from measuring point		0		**13.96**	ft	1	09/16/2013 9:45	R182124
STANDARD METHODS 2550 B								
Temperature		0		**17**	℃	1	09/16/2013 9:45	R182124
SW-846 9040B								
pH, Field		1		**6.72**		1	09/16/2013 9:45	R182124
SW-846 9050A								
Spec. Conductance, Field		1		**1310**	µmhos/cm	1	09/16/2013 9:45	R182124
STANDARD METHODS 2540 C (TOTAL)								
Total Dissolved Solids	NELAP	20		**724**	mg/L	1	09/19/2013 11:46	R182010
SW-846 9036 (TOTAL)								
Sulfate	NELAP	10	S	**43**	mg/L	1	09/18/2013 19:11	R181951
MS and/or MSD did not recover within control limits due to matrix interference.								
SW-846 9251 (TOTAL)								
Chloride	NELAP	5	S	**19**	mg/L	1	09/18/2013 19:11	R181953
MS and/or MSD did not recover within control limits due to matrix interference.								
SW-846 3005A, 6010B, METALS BY ICP (TOTAL)								
Boron	NELAP	0.02		**0.141**	mg/L	1	09/19/2013 18:27	92049
Iron	NELAP	0.02		**3.18**	mg/L	1	09/19/2013 18:27	92049
Manganese	NELAP	0.005		**4.97**	mg/L	1	09/19/2013 18:27	92049

Client: Dynegy Midwest Generation, LLC
Work Order: 13090807
Client Project: Baldwin - Groundwater Monitoring
Report Date: 02-Oct-13
Lab ID: 13090807-003
Client Sample ID: MW150
Matrix: GROUNDWATER
Collection Date: 09/16/2013 11:15

Analyses	Certification	RL	Qual	Result	Units	DF	Date Analyzed	Batch
FIELD ELEVATION MEASUREMENTS								
Depth to water from measuring point		0		**21.03**	ft	1	09/16/2013 11:15	R182124
STANDARD METHODS 2550 B								
Temperature		0		**14.8**	℃	1	09/16/2013 11:15	R182124
SW-846 9040B								
pH, Field		1		**7.55**		1	09/16/2013 11:15	R182124
SW-846 9050A								
Spec. Conductance, Field		1		**1350**	µmhos/cm	1	09/16/2013 11:15	R182124
STANDARD METHODS 2540 C (TOTAL)								
Total Dissolved Solids	NELAP	20		**1090**	mg/L	1	09/19/2013 11:46	R182010
SW-846 9036 (TOTAL)								
Sulfate	NELAP	200		**570**	mg/L	20	09/19/2013 23:30	R182015
SW-846 9251 (TOTAL)								
Chloride	NELAP	50		**54**	mg/L	10	09/18/2013 19:38	R181953
SW-846 3005A, 6010B, METALS BY ICP (TOTAL)								
Boron	NELAP	0.02		**0.682**	mg/L	1	09/19/2013 18:38	92049
Iron	NELAP	0.02		**20.1**	mg/L	1	09/19/2013 18:38	92049
Manganese	NELAP	0.005		**0.32**	mg/L	1	09/19/2013 18:38	92049

Client: Dynegy Midwest Generation, LLC
Work Order: 13090807
Client Project: Baldwin - Groundwater Monitoring
Report Date: 02-Oct-13
Lab ID: 13090807-004
Client Sample ID: MW151
Matrix: GROUNDWATER
Collection Date: 09/16/2013 10:45

Analyses	Certification	RL	Qual	Result	Units	DF	Date Analyzed	Batch
FIELD ELEVATION MEASUREMENTS								
Depth to water from measuring point		0		**4.09**	ft	1	09/16/2013 10:45	R182124
STANDARD METHODS 2550 B								
Temperature		0		**17.3**	℃	1	09/16/2013 10:45	R182124
SW-846 9040B								
pH, Field		1		**7.17**		1	09/16/2013 10:45	R182124
SW-846 9050A								
Spec. Conductance, Field		1		**855**	µmhos/cm	1	09/16/2013 10:45	R182124
STANDARD METHODS 2540 C (TOTAL)								
Total Dissolved Solids	NELAP	20		**526**	mg/L	1	09/19/2013 11:46	R182010
SW-846 9036 (TOTAL)								
Sulfate	NELAP	50		**90**	mg/L	5	09/19/2013 23:32	R182015
SW-846 9251 (TOTAL)								
Chloride	NELAP	5		**36**	mg/L	1	09/18/2013 19:41	R181953
SW-846 3005A, 6010B, METALS BY ICP (TOTAL)								
Boron	NELAP	0.02		**0.246**	mg/L	1	09/19/2013 18:42	92049
Iron	NELAP	0.02		**19.3**	mg/L	1	09/19/2013 18:42	92049
Manganese	NELAP	0.005		**1.53**	mg/L	1	09/19/2013 18:42	92049

Client: Dynegy Midwest Generation, LLC
Work Order: 13090807
Client Project: Baldwin - Groundwater Monitoring
Report Date: 02-Oct-13
Lab ID: 13090807-005
Client Sample ID: MW152
Matrix: GROUNDWATER
Collection Date: 09/16/2013 10:15

Analyses	Certification	RL	Qual	Result	Units	DF	Date Analyzed	Batch
FIELD ELEVATION MEASUREMENTS								
Depth to water from measuring point		0		**8.25**	ft	1	09/16/2013 10:15	R182124
STANDARD METHODS 2550 B								
Temperature		0		**16.2**	℃	1	09/16/2013 10:15	R182124
SW-846 9040B								
pH, Field		1		**6.96**		1	09/16/2013 10:15	R182124
SW-846 9050A								
Spec. Conductance, Field		1		**1920**	µmhos/cm	1	09/16/2013 10:15	R182124
STANDARD METHODS 2540 C (TOTAL)								
Total Dissolved Solids	NELAP	20		**1620**	mg/L	1	09/19/2013 11:46	R182010
SW-846 9036 (TOTAL)								
Sulfate	NELAP	200		**873**	mg/L	20	09/19/2013 23:38	R182015
SW-846 9251 (TOTAL)								
Chloride	NELAP	5		**49**	mg/L	1	09/18/2013 20:05	R181953
SW-846 3005A, 6010B, METALS BY ICP (TOTAL)								
Boron	NELAP	0.02		**9.09**	mg/L	1	09/19/2013 18:46	92049
Iron	NELAP	0.02		**19.4**	mg/L	1	09/19/2013 18:46	92049
Manganese	NELAP	0.005		**1.37**	mg/L	1	09/19/2013 18:46	92049

Client: Dynegy Midwest Generation, LLC
Work Order: 13090807
Client Project: Baldwin - Groundwater Monitoring
Report Date: 02-Oct-13
Lab ID: 13090807-006
Client Sample ID: MW153
Matrix: GROUNDWATER
Collection Date: 09/17/2013 9:25

Analyses	Certification	RL	Qual	Result	Units	DF	Date Analyzed	Batch
FIELD ELEVATION MEASUREMENTS								
Depth to water from measuring point		0		**16.32**	ft	1	09/17/2013 9:25	R182124
STANDARD METHODS 2550 B								
Temperature		0		**15.5**	℃	1	09/17/2013 9:25	R182124
SW-846 9040B								
pH, Field		1		**7.32**		1	09/17/2013 9:25	R182124
SW-846 9050A								
Spec. Conductance, Field		1		**778**	µmhos/cm	1	09/17/2013 9:25	R182124
STANDARD METHODS 2540 C (TOTAL)								
Total Dissolved Solids	NELAP	20		**448**	mg/L	1	09/19/2013 11:47	R182010
SW-846 9036 (TOTAL)								
Sulfate	NELAP	50		**75**	mg/L	5	09/20/2013 18:39	R182065
SW-846 9251 (TOTAL)								
Chloride	NELAP	5		**23**	mg/L	1	09/18/2013 20:13	R181953
SW-846 3005A, 6010B, METALS BY ICP (TOTAL)								
Boron	NELAP	0.02	J	**0.02**	mg/L	1	09/19/2013 18:50	92049
Iron	NELAP	0.02		**7.34**	mg/L	1	09/19/2013 18:50	92049
Manganese	NELAP	0.005		**0.163**	mg/L	1	09/19/2013 18:50	92049

Client: Dynegy Midwest Generation, LLC
Work Order: 13090807
Client Project: Baldwin - Groundwater Monitoring
Report Date: 02-Oct-13
Lab ID: 13090807-007
Client Sample ID: MW154
Matrix: GROUNDWATER
Collection Date: 09/17/2013 9:00

Analyses	Certification	RL	Qual	Result	Units	DF	Date Analyzed	Batch
FIELD ELEVATION MEASUREMENTS								
Depth to water from measuring point		0		**13.86**	ft	1	09/17/2013 9:00	R182124
STANDARD METHODS 2550 B								
Temperature		0		**16**	℃	1	09/17/2013 9:00	R182124
SW-846 9040B								
pH, Field		1		**7.31**		1	09/17/2013 9:00	R182124
SW-846 9050A								
Spec. Conductance, Field		1		**869**	µmhos/cm	1	09/17/2013 9:00	R182124
STANDARD METHODS 2540 C (TOTAL)								
Total Dissolved Solids	NELAP	20		**516**	mg/L	1	09/19/2013 11:47	R182010
SW-846 9036 (TOTAL)								
Sulfate	NELAP	50		**64**	mg/L	5	09/19/2013 23:46	R182015
SW-846 9251 (TOTAL)								
Chloride	NELAP	5		**6**	mg/L	1	09/18/2013 20:22	R181953
SW-846 3005A, 6010B, METALS BY ICP (TOTAL)								
Boron	NELAP	0.02	J	**0.019**	mg/L	1	09/19/2013 18:53	92049
Iron	NELAP	0.02		**7.1**	mg/L	1	09/19/2013 18:53	92049
Manganese	NELAP	0.005		**0.194**	mg/L	1	09/19/2013 18:53	92049

Client: Dynegy Midwest Generation, LLC
Work Order: 13090807
Client Project: Baldwin - Groundwater Monitoring
Report Date: 02-Oct-13
Lab ID: 13090807-008
Client Sample ID: MW155
Matrix: GROUNDWATER
Collection Date: 09/17/2013 8:25

Analyses	Certification	RL	Qual	Result	Units	DF	Date Analyzed	Batch
FIELD ELEVATION MEASUREMENTS								
Depth to water from measuring point		0		**21.28**	ft	1	09/17/2013 8:25	R182124
STANDARD METHODS 2550 B								
Temperature		0		**14.1**	℃	1	09/17/2013 8:25	R182124
SW-846 9040B								
pH, Field		1		**7.41**		1	09/17/2013 8:25	R182124
SW-846 9050A								
Spec. Conductance, Field		1		**773**	µmhos/cm	1	09/17/2013 8:25	R182124
STANDARD METHODS 2540 C (TOTAL)								
Total Dissolved Solids	NELAP	20		**470**	mg/L	1	09/19/2013 11:48	R182010
SW-846 9036 (TOTAL)								
Sulfate	NELAP	10		**49**	mg/L	1	09/18/2013 20:30	R181951
SW-846 9251 (TOTAL)								
Chloride	NELAP	5		**9**	mg/L	1	09/18/2013 20:30	R181953
SW-846 3005A, 6010B, METALS BY ICP (TOTAL)								
Boron	NELAP	0.02		**< 0.02**	mg/L	1	09/19/2013 18:57	92049
Iron	NELAP	0.02		**48.3**	mg/L	1	09/20/2013 19:26	92049
Manganese	NELAP	0.005		**24.4**	mg/L	1	09/20/2013 19:26	92049

Client: Dynegy Midwest Generation, LLC
Work Order: 13090807
Client Project: Baldwin - Groundwater Monitoring
Report Date: 02-Oct-13
Lab ID: 13090807-009
Client Sample ID: MW252
Matrix: GROUNDWATER
Collection Date: 09/16/2013 10:25

Analyses	Certification	RL	Qual	Result	Units	DF	Date Analyzed	Batch
FIELD ELEVATION MEASUREMENTS								
Depth to water from measuring point		0		**19.7**	ft	1	09/16/2013 10:25	R182124
STANDARD METHODS 2550 B								
Temperature		0		**14.1**	℃	1	09/16/2013 10:25	R182124
SW-846 9040B								
pH, Field		1		**7.01**		1	09/16/2013 10:25	R182124
SW-846 9050A								
Spec. Conductance, Field		1		**1650**	µmhos/cm	1	09/16/2013 10:25	R182124
STANDARD METHODS 2540 C (TOTAL)								
Total Dissolved Solids	NELAP	20		**1260**	mg/L	1	09/19/2013 11:48	R182010
SW-846 9036 (TOTAL)								
Sulfate	NELAP	100		**500**	mg/L	10	09/18/2013 20:43	R181951
SW-846 9251 (TOTAL)								
Chloride	NELAP	5		**39**	mg/L	1	09/18/2013 20:39	R181953
SW-846 3005A, 6010B, METALS BY ICP (TOTAL)								
Boron	NELAP	0.02		**0.243**	mg/L	1	09/19/2013 19:08	92049
Iron	NELAP	0.02		**9.04**	mg/L	1	09/19/2013 19:08	92049
Manganese	NELAP	0.005		**1.3**	mg/L	1	09/19/2013 19:08	92049

Client: Dynegy Midwest Generation, LLC
Work Order: 13090807
Client Project: Baldwin - Groundwater Monitoring
Report Date: 02-Oct-13
Lab ID: 13090807-010
Client Sample ID: MW253
Matrix: GROUNDWATER
Collection Date: 09/17/2013 9:35

Analyses	Certification	RL	Qual	Result	Units	DF	Date Analyzed	Batch
FIELD ELEVATION MEASUREMENTS								
Depth to water from measuring point		0		**13.69**	ft	1	09/17/2013 9:35	R182124
STANDARD METHODS 2550 B								
Temperature		0		**15.6**	℃	1	09/17/2013 9:35	R182124
SW-846 9040B								
pH, Field		1		**10.6**		1	09/17/2013 9:35	R182124
SW-846 9050A								
Spec. Conductance, Field		1		**833**	µmhos/cm	1	09/17/2013 9:35	R182124
STANDARD METHODS 2540 C (TOTAL)								
Total Dissolved Solids	NELAP	20		**546**	mg/L	1	09/19/2013 11:49	R182010
SW-846 9036 (TOTAL)								
Sulfate	NELAP	200	SR	**349**	mg/L	20	09/20/2013 18:44	R182065
RPD, MS and/or MSD did not recover within control limits due to matrix interference.								
SW-846 9251 (TOTAL)								
Chloride	NELAP	5		**15**	mg/L	1	09/18/2013 21:04	R181953
SW-846 3005A, 6010B, METALS BY ICP (TOTAL)								
Boron	NELAP	0.02		**0.064**	mg/L	1	09/19/2013 19:12	92049
Iron	NELAP	0.02		**0.16**	mg/L	1	09/19/2013 19:12	92049
Manganese	NELAP	0.005		**0.025**	mg/L	1	09/19/2013 19:12	92049

Client: Dynegy Midwest Generation, LLC
Work Order: 13090807
Client Project: Baldwin - Groundwater Monitoring
Report Date: 02-Oct-13
Lab ID: 13090807-011
Client Sample ID: MW350
Matrix: GROUNDWATER
Collection Date: 09/16/2013 11:00

Analyses	Certification	RL	Qual	Result	Units	DF	Date Analyzed	Batch
FIELD ELEVATION MEASUREMENTS								
Depth to water from measuring point		0		**22.75**	ft	1	09/16/2013 11:00	R182124
STANDARD METHODS 2550 B								
Temperature		0		**14.6**	℃	1	09/16/2013 11:00	R182124
SW-846 9040B								
pH, Field		1		**12.3**		1	09/16/2013 11:00	R182124
SW-846 9050A								
Spec. Conductance, Field		1		**5190**	µmhos/cm	1	09/16/2013 11:00	R182124
STANDARD METHODS 2540 C (TOTAL)								
Total Dissolved Solids	NELAP	20		**1640**	mg/L	1	09/19/2013 11:49	R182010
SW-846 9036 (TOTAL)								
Sulfate	NELAP	10		**< 10**	mg/L	1	09/18/2013 21:26	R181951
SW-846 9251 (TOTAL)								
Chloride	NELAP	5		**33**	mg/L	1	09/18/2013 21:26	R181953
SW-846 3005A, 6010B, METALS BY ICP (TOTAL)								
Boron	NELAP	0.02		**0.029**	mg/L	1	09/23/2013 16:10	92055
Iron	NELAP	0.02		**0.143**	mg/L	1	09/20/2013 18:20	92055
Manganese	NELAP	0.005	J	**0.004**	mg/L	1	09/20/2013 18:20	92055

Client: Dynegy Midwest Generation, LLC
Work Order: 13090807
Client Project: Baldwin - Groundwater Monitoring
Report Date: 02-Oct-13
Lab ID: 13090807-012
Client Sample ID: MW352
Matrix: GROUNDWATER
Collection Date: 09/16/2013 10:35

Analyses	Certification	RL	Qual	Result	Units	DF	Date Analyzed	Batch
FIELD ELEVATION MEASUREMENTS								
Depth to water from measuring point		0		**9.18**	ft	1	09/16/2013 10:35	R182124
STANDARD METHODS 2550 B								
Temperature		0		**14.6**	℃	1	09/16/2013 10:35	R182124
SW-846 9040B								
pH, Field		1		**9.36**		1	09/16/2013 10:35	R182124
SW-846 9050A								
Spec. Conductance, Field		1		**1740**	µmhos/cm	1	09/16/2013 10:35	R182124
STANDARD METHODS 2540 C (TOTAL)								
Total Dissolved Solids	NELAP	20		**1130**	mg/L	1	09/19/2013 11:49	R182010
SW-846 9036 (TOTAL)								
Sulfate	NELAP	10		**< 10**	mg/L	1	09/18/2013 21:32	R181951
SW-846 9251 (TOTAL)								
Chloride	NELAP	100		**580**	mg/L	20	09/26/2013 15:22	R182243
SW-846 3005A, 6010B, METALS BY ICP (TOTAL)								
Boron	NELAP	0.02		**1.42**	mg/L	1	09/23/2013 16:16	92055
Iron	NELAP	0.02		**0.179**	mg/L	1	09/20/2013 15:27	92055
Manganese	NELAP	0.005		**0.007**	mg/L	1	09/20/2013 15:27	92055

Client: Dynegy Midwest Generation, LLC
Work Order: 13090807
Client Project: Baldwin - Groundwater Monitoring
Report Date: 02-Oct-13
Lab ID: 13090807-013
Client Sample ID: MW355
Matrix: GROUNDWATER
Collection Date: 09/17/2013 8:35

Analyses	Certification	RL	Qual	Result	Units	DF	Date Analyzed	Batch
FIELD ELEVATION MEASUREMENTS								
Depth to water from measuring point		0		**24.42**	ft	1	09/17/2013 8:35	R182124
STANDARD METHODS 2550 B								
Temperature		0		**14.1**	℃	1	09/17/2013 8:35	R182124
SW-846 9040B								
pH, Field		1		**7.37**		1	09/17/2013 8:35	R182124
SW-846 9050A								
Spec. Conductance, Field		1		**811**	µmhos/cm	1	09/17/2013 8:35	R182124
STANDARD METHODS 2540 C (TOTAL)								
Total Dissolved Solids	NELAP	20		**468**	mg/L	1	09/19/2013 11:50	R182010
SW-846 9036 (TOTAL)								
Sulfate	NELAP	50		**70**	mg/L	5	09/20/2013 18:58	R182065
SW-846 9251 (TOTAL)								
Chloride	NELAP	5		**12**	mg/L	1	09/18/2013 21:56	R181953
SW-846 3005A, 6010B, METALS BY ICP (TOTAL)								
Boron	NELAP	0.02		**0.034**	mg/L	1	09/23/2013 16:41	92055
Iron	NELAP	0.02		**3.82**	mg/L	1	09/20/2013 18:26	92055
Manganese	NELAP	0.005		**0.586**	mg/L	1	09/20/2013 18:26	92055

Client: Dynegy Midwest Generation, LLC
Work Order: 13090807
Client Project: Baldwin - Groundwater Monitoring
Report Date: 02-Oct-13
Lab ID: 13090807-014
Client Sample ID: OW156
Matrix: GROUNDWATER
Collection Date: 09/16/2013 12:30

Analyses	Certification	RL	Qual	Result	Units	DF	Date Analyzed	Batch
FIELD ELEVATION MEASUREMENTS								
Depth to water from measuring point		0		**9.18**	ft	1	09/16/2013 12:30	R182124
STANDARD METHODS 2550 B								
Temperature		0		**16.4**	℃	1	09/16/2013 12:30	R182124
SW-846 9040B								
pH, Field		1		**6.69**		1	09/16/2013 12:30	R182124
SW-846 9050A								
Spec. Conductance, Field		1		**814**	µmhos/cm	1	09/16/2013 12:30	R182124
STANDARD METHODS 2540 C (TOTAL)								
Total Dissolved Solids	NELAP	20		**480**	mg/L	1	09/19/2013 11:50	R182010
SW-846 9036 (TOTAL)								
Sulfate	NELAP	50		**94**	mg/L	5	09/20/2013 19:00	R182065
SW-846 9251 (TOTAL)								
Chloride	NELAP	50		**58**	mg/L	10	09/18/2013 22:10	R181953
SW-846 3005A, 6010B, METALS BY ICP (TOTAL)								
Boron	NELAP	0.02		**0.04**	mg/L	1	09/20/2013 16:01	92055
Iron	NELAP	0.02		**2.04**	mg/L	1	09/20/2013 16:01	92055
Manganese	NELAP	0.005		**0.079**	mg/L	1	09/20/2013 16:01	92055

Client: Dynegy Midwest Generation, LLC
Work Order: 13090807
Client Project: Baldwin - Groundwater Monitoring
Report Date: 02-Oct-13
Lab ID: 13090807-015
Client Sample ID: OW157
Matrix: GROUNDWATER
Collection Date: 09/16/2013 13:20

Analyses	Certification	RL	Qual	Result	Units	DF	Date Analyzed	Batch
FIELD ELEVATION MEASUREMENTS								
Depth to water from measuring point		0		**7.72**	ft	1	09/16/2013 13:20	R182124
STANDARD METHODS 2550 B								
Temperature		0		**16.4**	℃	1	09/16/2013 13:20	R182124
SW-846 9040B								
pH, Field		1		**7.63**		1	09/16/2013 13:20	R182124
SW-846 9050A								
Spec. Conductance, Field		1		**3270**	µmhos/cm	1	09/16/2013 13:20	R182124
STANDARD METHODS 2540 C (TOTAL)								
Total Dissolved Solids	NELAP	20		**3170**	mg/L	1	09/19/2013 11:50	R182010
SW-846 9036 (TOTAL)								
Sulfate	NELAP	1000		**1750**	mg/L	100	09/20/2013 19:06	R182065
SW-846 9251 (TOTAL)								
Chloride	NELAP	50		**117**	mg/L	10	09/18/2013 22:18	R181953
SW-846 3005A, 6010B, METALS BY ICP (TOTAL)								
Boron	NELAP	0.2		**48.6**	mg/L	10	09/23/2013 16:47	92055
Iron	NELAP	0.02		**12.7**	mg/L	1	09/20/2013 16:07	92055
Manganese	NELAP	0.005		**0.26**	mg/L	1	09/20/2013 16:07	92055

Client: Dynegy Midwest Generation, LLC
Work Order: 13090807
Client Project: Baldwin - Groundwater Monitoring
Report Date: 02-Oct-13
Lab ID: 13090807-016
Client Sample ID: MW161
Matrix: GROUNDWATER
Collection Date: 09/16/2013 11:50

Analyses	Certification	RL	Qual	Result	Units	DF	Date Analyzed	Batch
FIELD ELEVATION MEASUREMENTS								
Depth to water from measuring point		0		**23.11**	ft	1	09/16/2013 11:50	R182124
STANDARD METHODS 2550 B								
Temperature		0		**15.1**	℃	1	09/16/2013 11:50	R182124
SW-846 9040B								
pH, Field		1		**6.91**		1	09/16/2013 11:50	R182124
SW-846 9050A								
Spec. Conductance, Field		1		**746**	µmhos/cm	1	09/16/2013 11:50	R182124
STANDARD METHODS 2540 C (TOTAL)								
Total Dissolved Solids	NELAP	20		**446**	mg/L	1	09/19/2013 11:51	R182010
SW-846 9036 (TOTAL)								
Sulfate	NELAP	10		**42**	mg/L	1	09/26/2013 14:50	R182263
SW-846 9251 (TOTAL)								
Chloride	NELAP	5		**6**	mg/L	1	09/18/2013 22:20	R181953
SW-846 3005A, 6010B, METALS BY ICP (TOTAL)								
Boron	NELAP	0.02	J	**0.011**	mg/L	1	09/23/2013 16:53	92055
Iron	NELAP	0.02		**11.8**	mg/L	1	09/20/2013 16:13	92055
Manganese	NELAP	0.005		**1.84**	mg/L	1	09/20/2013 16:13	92055

Client: Dynegy Midwest Generation, LLC
Work Order: 13090807
Client Project: Baldwin - Groundwater Monitoring
Report Date: 02-Oct-13
Lab ID: 13090807-017
Client Sample ID: MW262
Matrix: GROUNDWATER
Collection Date: 09/16/2013 11:30

Analyses	Certification	RL	Qual	Result	Units	DF	Date Analyzed	Batch
FIELD ELEVATION MEASUREMENTS								
Depth to water from measuring point		0		**35.95**	ft	1	09/16/2013 11:30	R182124
STANDARD METHODS 2550 B								
Temperature		0		**14.8**	℃	1	09/16/2013 11:30	R182124
SW-846 9040B								
pH, Field		1		**6.99**		1	09/16/2013 11:30	R182124
SW-846 9050A								
Spec. Conductance, Field		1		**448**	µmhos/cm	1	09/16/2013 11:30	R182124
STANDARD METHODS 2540 C (TOTAL)								
Total Dissolved Solids	NELAP	20		**318**	mg/L	1	09/19/2013 11:51	R182010
SW-846 9036 (TOTAL)								
Sulfate	NELAP	10		**42**	mg/L	1	09/18/2013 22:28	R181951
SW-846 9251 (TOTAL)								
Chloride	NELAP	5	J	**4**	mg/L	1	09/18/2013 22:28	R181953
SW-846 3005A, 6010B, METALS BY ICP (TOTAL)								
Boron	NELAP	0.02	J	**0.015**	mg/L	1	09/20/2013 16:19	92055
Iron	NELAP	0.02		**69.4**	mg/L	1	09/20/2013 16:19	92055
Manganese	NELAP	0.005		**2.42**	mg/L	1	09/20/2013 16:19	92055

Client: Dynegy Midwest Generation, LLC
Work Order: 13090807
Client Project: Baldwin - Groundwater Monitoring
Report Date: 02-Oct-13
Lab ID: 13090807-018
Client Sample ID: OW256
Matrix: GROUNDWATER
Collection Date: 09/16/2013 12:15

Analyses	Certification	RL	Qual	Result	Units	DF	Date Analyzed	Batch
FIELD ELEVATION MEASUREMENTS								
Depth to water from measuring point		0		**11.95**	ft	1	09/16/2013 12:15	R182124
STANDARD METHODS 2550 B								
Temperature		0		**15.1**	℃	1	09/16/2013 12:15	R182124
SW-846 9040B								
pH, Field		1		**7.11**		1	09/16/2013 12:15	R182124
SW-846 9050A								
Spec. Conductance, Field		1		**862**	µmhos/cm	1	09/16/2013 12:15	R182124
STANDARD METHODS 2540 C (TOTAL)								
Total Dissolved Solids	NELAP	20		**520**	mg/L	1	09/19/2013 11:52	R182010
SW-846 9036 (TOTAL)								
Sulfate	NELAP	50		**92**	mg/L	5	09/20/2013 19:11	R182065
SW-846 9251 (TOTAL)								
Chloride	NELAP	50		**65**	mg/L	10	09/18/2013 22:58	R181953
SW-846 3005A, 6010B, METALS BY ICP (TOTAL)								
Boron	NELAP	0.02		**0.153**	mg/L	1	09/20/2013 16:25	92055
Iron	NELAP	0.02		**4.6**	mg/L	1	09/20/2013 16:25	92055
Manganese	NELAP	0.005		**0.446**	mg/L	1	09/20/2013 16:25	92055

Client: Dynegy Midwest Generation, LLC
Work Order: 13090807
Client Project: Baldwin - Groundwater Monitoring
Report Date: 02-Oct-13
Lab ID: 13090807-019
Client Sample ID: OW257
Matrix: GROUNDWATER
Collection Date: 09/16/2013 12:50

Analyses	Certification	RL	Qual	Result	Units	DF	Date Analyzed	Batch
FIELD ELEVATION MEASUREMENTS								
Depth to water from measuring point		0		**6.66**	ft	1	09/16/2013 12:50	R182124
STANDARD METHODS 2550 B								
Temperature		0		**15.7**	℃	1	09/16/2013 12:50	R182124
SW-846 9040B								
pH, Field		1		**6.99**		1	09/16/2013 12:50	R182124
SW-846 9050A								
Spec. Conductance, Field		1		**1430**	µmhos/cm	1	09/16/2013 12:50	R182124
STANDARD METHODS 2540 C (TOTAL)								
Total Dissolved Solids	NELAP	20		**960**	mg/L	1	09/19/2013 11:53	R182010
SW-846 9036 (TOTAL)								
Sulfate	NELAP	100		**328**	mg/L	10	09/18/2013 23:06	R181951
SW-846 9251 (TOTAL)								
Chloride	NELAP	5		**20**	mg/L	1	09/18/2013 23:02	R181953
SW-846 3005A, 6010B, METALS BY ICP (TOTAL)								
Boron	NELAP	0.02		**3.68**	mg/L	1	09/20/2013 16:31	92055
Iron	NELAP	0.02		**0.245**	mg/L	1	09/20/2013 16:31	92055
Manganese	NELAP	0.005		**0.996**	mg/L	1	09/20/2013 16:31	92055

Client: Dynegy Midwest Generation, LLC
Work Order: 13090807
Client Project: Baldwin - Groundwater Monitoring
Report Date: 02-Oct-13
Lab ID: 13090807-020
Client Sample ID: TPZ158
Matrix: GROUNDWATER
Collection Date: 09/17/2013 10:10

Analyses	Certification	RL	Qual	Result	Units	DF	Date Analyzed	Batch
FIELD ELEVATION MEASUREMENTS								
Depth to water from measuring point		0		**12.89**	ft	1	09/17/2013 10:10	R182124
STANDARD METHODS 2550 B								
Temperature		0		**16.4**	℃	1	09/17/2013 10:10	R182124
SW-846 9040B								
pH, Field		1		**7.1**		1	09/17/2013 10:10	R182124
SW-846 9050A								
Spec. Conductance, Field		1		**720**	µmhos/cm	1	09/17/2013 10:10	R182124
STANDARD METHODS 2540 C (TOTAL)								
Total Dissolved Solids	NELAP	20		**394**	mg/L	1	09/19/2013 11:53	R182010
SW-846 9036 (TOTAL)								
Sulfate	NELAP	10		**38**	mg/L	1	09/18/2013 23:09	R181951
SW-846 9251 (TOTAL)								
Chloride	NELAP	50		**61**	mg/L	10	09/18/2013 23:14	R181953
SW-846 3005A, 6010B, METALS BY ICP (TOTAL)								
Boron	NELAP	0.02	J	**0.012**	mg/L	1	09/20/2013 16:37	92055
Iron	NELAP	0.02		**6.93**	mg/L	1	09/20/2013 16:37	92055
Manganese	NELAP	0.005		**0.125**	mg/L	1	09/20/2013 16:37	92055

Client: Dynegy Midwest Generation, LLC
Work Order: 13090807
Client Project: Baldwin - Groundwater Monitoring
Report Date: 02-Oct-13
Lab ID: 13090807-021
Client Sample ID: TPZ159
Matrix: GROUNDWATER
Collection Date: 09/17/2013 13:35

Analyses	Certification	RL	Qual	Result	Units	DF	Date Analyzed	Batch
FIELD ELEVATION MEASUREMENTS								
Depth to water from measuring point		0		**18.34**	ft	1	09/17/2013 13:35	R182124
STANDARD METHODS 2550 B								
Temperature		0		**17.9**	℃	1	09/17/2013 13:35	R182124
SW-846 9040B								
pH, Field		1		**6.63**		1	09/17/2013 13:35	R182124
SW-846 9050A								
Spec. Conductance, Field		1		**849**	µmhos/cm	1	09/17/2013 13:35	R182124
STANDARD METHODS 2540 C (TOTAL)								
Total Dissolved Solids	NELAP	20		**588**	mg/L	1	09/19/2013 11:54	R182010
SW-846 9036 (TOTAL)								
Sulfate	NELAP	100		**103**	mg/L	10	09/18/2013 23:22	R181951
SW-846 9251 (TOTAL)								
Chloride	NELAP	5		**34**	mg/L	1	09/18/2013 23:17	R181953
SW-846 3005A, 6010B, METALS BY ICP (TOTAL)								
Boron	NELAP	0.02		**0.106**	mg/L	1	09/20/2013 16:43	92055
Iron	NELAP	0.02		**1.77**	mg/L	1	09/20/2013 16:43	92055
Manganese	NELAP	0.005		**0.475**	mg/L	1	09/20/2013 16:43	92055

Client: Dynegy Midwest Generation, LLC
Work Order: 13090807
Client Project: Baldwin - Groundwater Monitoring
Report Date: 02-Oct-13
Lab ID: 13090807-022
Client Sample ID: TPZ160
Matrix: GROUNDWATER
Collection Date: 09/17/2013 13:15

Analyses	Certification	RL	Qual	Result	Units	DF	Date Analyzed	Batch
FIELD ELEVATION MEASUREMENTS								
Depth to water from measuring point		0		**15.76**	ft	1	09/17/2013 13:15	R182124
STANDARD METHODS 2550 B								
Temperature		0		**17.7**	℃	1	09/17/2013 13:15	R182124
SW-846 9040B								
pH, Field		1		**7.2**		1	09/17/2013 13:15	R182124
SW-846 9050A								
Spec. Conductance, Field		1		**880**	µmhos/cm	1	09/17/2013 13:15	R182124
STANDARD METHODS 2540 C (TOTAL)								
Total Dissolved Solids	NELAP	20		**490**	mg/L	1	09/19/2013 11:54	R182010
SW-846 9036 (TOTAL)								
Sulfate	NELAP	50		**60**	mg/L	5	09/20/2013 19:30	R182065
SW-846 9251 (TOTAL)								
Chloride	NELAP	5		**44**	mg/L	1	09/18/2013 23:25	R181953
SW-846 3005A, 6010B, METALS BY ICP (TOTAL)								
Boron	NELAP	0.02		**0.259**	mg/L	1	09/23/2013 16:59	92055
Iron	NELAP	0.02		**8.62**	mg/L	1	09/20/2013 17:01	92055
Manganese	NELAP	0.005		**0.361**	mg/L	1	09/20/2013 17:01	92055

Client: Dynegy Midwest Generation, LLC
Work Order: 13090807
Client Project: Baldwin - Groundwater Monitoring
Report Date: 02-Oct-13
Lab ID: 13090807-023
Client Sample ID: TPZ163
Matrix: GROUNDWATER
Collection Date: 09/17/2013 10:55

Analyses	Certification	RL	Qual	Result	Units	DF	Date Analyzed	Batch
FIELD ELEVATION MEASUREMENTS								
Depth to water from measuring point		0		**12.45**	ft	1	09/17/2013 10:55	R182124
STANDARD METHODS 2550 B								
Temperature		0		**15.6**	℃	1	09/17/2013 10:55	R182124
SW-846 9040B								
pH, Field		1		**9.69**		1	09/17/2013 10:55	R182124
SW-846 9050A								
Spec. Conductance, Field		1		**1650**	µmhos/cm	1	09/17/2013 10:55	R182124
STANDARD METHODS 2540 C (TOTAL)								
Total Dissolved Solids	NELAP	20		**1410**	mg/L	1	09/19/2013 11:54	R182010
SW-846 9036 (TOTAL)								
Sulfate	NELAP	200		**750**	mg/L	20	09/20/2013 19:33	R182065
SW-846 9251 (TOTAL)								
Chloride	NELAP	5		**32**	mg/L	1	09/18/2013 23:49	R181953
SW-846 3005A, 6010B, METALS BY ICP (TOTAL)								
Boron	NELAP	0.2		**39.7**	mg/L	10	09/23/2013 17:05	92055
Iron	NELAP	0.02		**7.86**	mg/L	1	09/20/2013 17:07	92055
Manganese	NELAP	0.005		**0.133**	mg/L	1	09/20/2013 17:07	92055

Client: Dynegy Midwest Generation, LLC
Work Order: 13090807
Client Project: Baldwin - Groundwater Monitoring
Report Date: 02-Oct-13
Lab ID: 13090807-024
Client Sample ID: TPZ164
Matrix: GROUNDWATER
Collection Date: 09/17/2013 14:00

Analyses	Certification	RL	Qual	Result	Units	DF	Date Analyzed	Batch
FIELD ELEVATION MEASUREMENTS								
Depth to water from measuring point		0		**4.73**	ft	1	09/17/2013 14:00	R182124
STANDARD METHODS 2550 B								
Temperature		0		**19.3**	℃	1	09/17/2013 14:00	R182124
SW-846 9040B								
pH, Field		1		**7.03**		1	09/17/2013 14:00	R182124
SW-846 9050A								
Spec. Conductance, Field		1		**941**	µmhos/cm	1	09/17/2013 14:00	R182124
STANDARD METHODS 2540 C (TOTAL)								
Total Dissolved Solids	NELAP	20		**586**	mg/L	1	09/19/2013 11:55	R182010
SW-846 9036 (TOTAL)								
Sulfate	NELAP	100		**172**	mg/L	10	09/19/2013 0:03	R181951
SW-846 9251 (TOTAL)								
Chloride	NELAP	50		**55**	mg/L	10	09/19/2013 0:03	R181953
SW-846 3005A, 6010B, METALS BY ICP (TOTAL)								
Boron	NELAP	0.02		**2.64**	mg/L	1	09/23/2013 17:23	92055
Iron	NELAP	0.02		**20.8**	mg/L	1	09/20/2013 17:13	92055
Manganese	NELAP	0.005		**1.45**	mg/L	1	09/20/2013 17:13	92055

Client: Dynegy Midwest Generation, LLC
Work Order: 13090807
Client Project: Baldwin - Groundwater Monitoring
Report Date: 02-Oct-13
Lab ID: 13090807-025
Client Sample ID: TPZ165
Matrix: GROUNDWATER
Collection Date: 09/17/2013 12:45

Analyses	Certification	RL	Qual	Result	Units	DF	Date Analyzed	Batch
FIELD ELEVATION MEASUREMENTS								
Depth to water from measuring point		0		**13.42**	ft	1	09/17/2013 12:45	R182124
STANDARD METHODS 2550 B								
Temperature		0		**18.3**	℃	1	09/17/2013 12:45	R182124
SW-846 9040B								
pH, Field		1		**6.62**		1	09/17/2013 12:45	R182124
SW-846 9050A								
Spec. Conductance, Field		1		**2400**	µmhos/cm	1	09/17/2013 12:45	R182124
STANDARD METHODS 2540 C (TOTAL)								
Total Dissolved Solids	NELAP	20		**1800**	mg/L	1	09/19/2013 11:55	R182010
SW-846 9036 (TOTAL)								
Sulfate	NELAP	200	S	**472**	mg/L	20	09/20/2013 19:38	R182065
MS and/or MSD did not recover within control limits due to matrix interference.								
SW-846 9251 (TOTAL)								
Chloride	NELAP	50		**84**	mg/L	10	09/19/2013 0:19	R181953
SW-846 3005A, 6010B, METALS BY ICP (TOTAL)								
Boron	NELAP	0.02		**0.295**	mg/L	1	09/23/2013 17:29	92055
Iron	NELAP	0.02		**6.04**	mg/L	1	09/20/2013 17:19	92055
Manganese	NELAP	0.005		**1.91**	mg/L	1	09/20/2013 17:19	92055

Client: Dynegy Midwest Generation, LLC
Work Order: 13090807
Client Project: Baldwin - Groundwater Monitoring
Report Date: 02-Oct-13
Lab ID: 13090807-026
Client Sample ID: TPZ166
Matrix: GROUNDWATER
Collection Date: 09/17/2013 12:20

Analyses	Certification	RL	Qual	Result	Units	DF	Date Analyzed	Batch
FIELD ELEVATION MEASUREMENTS								
Depth to water from measuring point		0		**8.72**	ft	1	09/17/2013 12:20	R182124
STANDARD METHODS 2550 B								
Temperature		0		**16.5**	℃	1	09/17/2013 12:20	R182124
SW-846 9040B								
pH, Field		1		**7.05**		1	09/17/2013 12:20	R182124
SW-846 9050A								
Spec. Conductance, Field		1		**612**	µmhos/cm	1	09/17/2013 12:20	R182124
STANDARD METHODS 2540 C (TOTAL)								
Total Dissolved Solids	NELAP	20		**396**	mg/L	1	09/19/2013 11:56	R182010
SW-846 9036 (TOTAL)								
Sulfate	NELAP	100		**103**	mg/L	10	09/19/2013 0:49	R181951
SW-846 9251 (TOTAL)								
Chloride	NELAP	5		**12**	mg/L	1	09/19/2013 0:43	R181953
SW-846 3005A, 6010B, METALS BY ICP (TOTAL)								
Boron	NELAP	0.02		**0.228**	mg/L	1	09/23/2013 17:35	92055
Iron	NELAP	0.02		**0.093**	mg/L	1	09/20/2013 17:25	92055
Manganese	NELAP	0.005		**0.234**	mg/L	1	09/20/2013 17:25	92055

Client: Dynegy Midwest Generation, LLC
Work Order: 13090807
Client Project: Baldwin - Groundwater Monitoring
Report Date: 02-Oct-13
Lab ID: 13090807-027
Client Sample ID: TPZ167
Matrix: GROUNDWATER
Collection Date: 09/17/2013 11:55

Analyses	Certification	RL	Qual	Result	Units	DF	Date Analyzed	Batch
FIELD ELEVATION MEASUREMENTS								
Depth to water from measuring point		0		**15.23**	ft	1	09/17/2013 11:55	R182124
STANDARD METHODS 2550 B								
Temperature		0		**17.7**	℃	1	09/17/2013 11:55	R182124
SW-846 9040B								
pH, Field		1		**9.91**		1	09/17/2013 11:55	R182124
SW-846 9050A								
Spec. Conductance, Field		1		**3830**	µmhos/cm	1	09/17/2013 11:55	R182124
STANDARD METHODS 2540 C (TOTAL)								
Total Dissolved Solids	NELAP	20		**3250**	mg/L	1	09/19/2013 11:56	R182010
SW-846 9036 (TOTAL)								
Sulfate	NELAP	1000		**1740**	mg/L	100	09/20/2013 19:49	R182065
SW-846 9251 (TOTAL)								
Chloride	NELAP	50		**102**	mg/L	10	09/19/2013 0:57	R181953
SW-846 3005A, 6010B, METALS BY ICP (TOTAL)								
Boron	NELAP	0.2		**64.4**	mg/L	10	09/23/2013 17:53	92055
Iron	NELAP	0.02		**0.575**	mg/L	1	09/20/2013 17:44	92055
Manganese	NELAP	0.005		**0.01**	mg/L	1	09/20/2013 17:44	92055

Client: Dynegy Midwest Generation, LLC
Work Order: 13090807
Client Project: Baldwin - Groundwater Monitoring
Report Date: 02-Oct-13
Lab ID: 13090807-028
Client Sample ID: TPZ168
Matrix: GROUNDWATER
Collection Date: 09/17/2013 11:30

Analyses	Certification	RL	Qual	Result	Units	DF	Date Analyzed	Batch
FIELD ELEVATION MEASUREMENTS								
Depth to water from measuring point		0		**17.64**	ft	1	09/17/2013 11:30	R182124
STANDARD METHODS 2550 B								
Temperature		0		**16.4**	℃	1	09/17/2013 11:30	R182124
SW-846 9040B								
pH, Field		1		**10.8**		1	09/17/2013 11:30	R182124
SW-846 9050A								
Spec. Conductance, Field		1		**5330**	µmhos/cm	1	09/17/2013 11:30	R182124
STANDARD METHODS 2540 C (TOTAL)								
Total Dissolved Solids	NELAP	20		**3910**	mg/L	1	09/19/2013 11:56	R182010
SW-846 9036 (TOTAL)								
Sulfate	NELAP	1000		**2630**	mg/L	100	09/20/2013 19:52	R182065
SW-846 9251 (TOTAL)								
Chloride	NELAP	50		**110**	mg/L	10	09/19/2013 1:05	R181953
SW-846 3005A, 6010B, METALS BY ICP (TOTAL)								
Boron	NELAP	0.2		**102**	mg/L	10	09/23/2013 18:00	92055
Iron	NELAP	0.02		**90.6**	mg/L	1	09/20/2013 17:50	92055
Manganese	NELAP	0.005		**1.58**	mg/L	1	09/20/2013 17:50	92055

Client: Dynegy Midwest Generation, LLC
Work Order: 13090807
Client Project: Baldwin - Groundwater Monitoring
Report Date: 02-Oct-13
Lab ID: 13090807-029
Client Sample ID: DUP 1
Matrix: GROUNDWATER
Collection Date: 09/16/2013 12:50

Analyses	Certification	RL	Qual	Result	Units	DF	Date Analyzed	Batch
STANDARD METHODS 2540 C (TOTAL)								
Total Dissolved Solids	NELAP	20		**1030**	mg/L	1	09/19/2013 11:57	R182010
SW-846 9036 (TOTAL)								
Sulfate	NELAP	100		**339**	mg/L	10	09/19/2013 1:13	R181951
SW-846 9251 (TOTAL)								
Chloride	NELAP	5		**22**	mg/L	1	09/19/2013 1:08	R181953
SW-846 3005A, 6010B, METALS BY ICP (TOTAL)								
Boron	NELAP	0.02		**3.59**	mg/L	1	09/23/2013 18:06	92055
Iron	NELAP	0.02		**0.428**	mg/L	1	09/20/2013 17:56	92055
Manganese	NELAP	0.005		**0.936**	mg/L	1	09/20/2013 17:56	92055

Client: Dynegy Midwest Generation, LLC
Work Order: 13090807
Client Project: Baldwin - Groundwater Monitoring
Report Date: 02-Oct-13
Lab ID: 13090807-030
Client Sample ID: DUP 2
Matrix: GROUNDWATER
Collection Date: 09/17/2013 10:55

Analyses	Certification	RL	Qual	Result	Units	DF	Date Analyzed	Batch
STANDARD METHODS 2540 C (TOTAL)								
Total Dissolved Solids	NELAP	20		**1390**	mg/L	1	09/19/2013 11:57	R182010
SW-846 9036 (TOTAL)								
Sulfate	NELAP	200		**757**	mg/L	20	09/20/2013 20:00	R182065
SW-846 9251 (TOTAL)								
Chloride	NELAP	20		**34**	mg/L	2	09/23/2013 16:59	R182109
SW-846 3005A, 6010B, METALS BY ICP (TOTAL)								
Boron	NELAP	0.2		**39.3**	mg/L	10	09/23/2013 18:12	92055
Iron	NELAP	0.02		**11.5**	mg/L	1	09/20/2013 18:14	92055
Manganese	NELAP	0.005		**0.205**	mg/L	1	09/20/2013 18:14	92055

Client: Dynegy Midwest Generation, LLC
Work Order: 13090807
Client Project: Baldwin - Groundwater Monitoring
Report Date: 02-Oct-13
Lab ID: 13090807-031
Client Sample ID: Field Blank 1
Matrix: GROUNDWATER
Collection Date: 09/16/2013 13:50

Analyses	Certification	RL	Qual	Result	Units	DF	Date Analyzed	Batch
STANDARD METHODS 2540 C (TOTAL)								
Total Dissolved Solids	NELAP	20	J	**14**	mg/L	1	09/19/2013 11:58	R182010
SW-846 9036 (TOTAL)								
Sulfate	NELAP	10		**< 10**	mg/L	1	09/19/2013 1:39	R181951
SW-846 9251 (TOTAL)								
Chloride	NELAP	5	J	**2**	mg/L	1	09/19/2013 1:39	R181953
SW-846 3005A, 6010B, METALS BY ICP (TOTAL)								
Boron	NELAP	0.02		**< 0.02**	mg/L	1	09/19/2013 19:23	92061
Iron	NELAP	0.02		**< 0.02**	mg/L	1	09/19/2013 19:23	92061
Manganese	NELAP	0.005		**< 0.005**	mg/L	1	09/19/2013 19:23	92061

Client: Dynegy Midwest Generation, LLC
Work Order: 13090807
Client Project: Baldwin - Groundwater Monitoring
Report Date: 02-Oct-13
Lab ID: 13090807-032
Client Sample ID: Field Blank 2
Matrix: GROUNDWATER
Collection Date: 09/17/2013 14:40

Analyses	Certification	RL	Qual	Result	Units	DF	Date Analyzed	Batch
STANDARD METHODS 2540 C (TOTAL)								
Total Dissolved Solids	NELAP	20	J	**10**	mg/L	1	09/19/2013 11:58	R182010
SW-846 9036 (TOTAL)								
Sulfate	NELAP	10		**< 10**	mg/L	1	09/19/2013 1:41	R181951
SW-846 9251 (TOTAL)								
Chloride	NELAP	5	J	**2**	mg/L	1	09/19/2013 1:41	R181953
SW-846 3005A, 6010B, METALS BY ICP (TOTAL)								
Boron	NELAP	0.02		**< 0.02**	mg/L	1	09/19/2013 19:26	92061
Iron	NELAP	0.02		**< 0.02**	mg/L	1	09/19/2013 19:26	92061
Manganese	NELAP	0.005		**< 0.005**	mg/L	1	09/19/2013 19:26	92061

Client: Dynegy Midwest Generation, LLC
Client Project: Baldwin - Groundwater Monitoring

Work Order: 13090807
Report Date: 02-Oct-13

Lab Sample ID	Client Sample ID	Matrix	Fractions	Collection Date
13090807-001	MW104D	Groundwater	4	09/16/2013 9:50
13090807-002	MW104S	Groundwater	4	09/16/2013 9:45
13090807-003	MW150	Groundwater	4	09/16/2013 11:15
13090807-004	MW151	Groundwater	4	09/16/2013 10:45
13090807-005	MW152	Groundwater	4	09/16/2013 10:15
13090807-006	MW153	Groundwater	4	09/17/2013 9:25
13090807-007	MW154	Groundwater	4	09/17/2013 9:00
13090807-008	MW155	Groundwater	4	09/17/2013 8:25
13090807-009	MW252	Groundwater	4	09/16/2013 10:25
13090807-010	MW253	Groundwater	4	09/17/2013 9:35
13090807-011	MW350	Groundwater	4	09/16/2013 11:00
13090807-012	MW352	Groundwater	4	09/16/2013 10:35
13090807-013	MW355	Groundwater	4	09/17/2013 8:35
13090807-014	OW156	Groundwater	4	09/16/2013 12:30
13090807-015	OW157	Groundwater	4	09/16/2013 13:20
13090807-016	MW161	Groundwater	4	09/16/2013 11:50
13090807-017	MW262	Groundwater	4	09/16/2013 11:30
13090807-018	OW256	Groundwater	4	09/16/2013 12:15
13090807-019	OW257	Groundwater	4	09/16/2013 12:50
13090807-020	TPZ158	Groundwater	4	09/17/2013 10:10
13090807-021	TPZ159	Groundwater	4	09/17/2013 13:35
13090807-022	TPZ160	Groundwater	4	09/17/2013 13:15
13090807-023	TPZ163	Groundwater	4	09/17/2013 10:55
13090807-024	TPZ164	Groundwater	4	09/17/2013 14:00
13090807-025	TPZ165	Groundwater	4	09/17/2013 12:45
13090807-026	TPZ166	Groundwater	4	09/17/2013 12:20
13090807-027	TPZ167	Groundwater	4	09/17/2013 11:55
13090807-028	TPZ168	Groundwater	4	09/17/2013 11:30
13090807-029	DUP 1	Groundwater	3	09/16/2013 12:50
13090807-030	DUP 2	Groundwater	3	09/17/2013 10:55
13090807-031	Field Blank 1	Groundwater	3	09/16/2013 13:50
13090807-032	Field Blank 2	Groundwater	3	09/17/2013 14:40

Client: Dynegy Midwest Generation, LLC
Work Order: 13090807
Client Project: Baldwin - Groundwater Monitoring
Report Date: 02-Oct-13

Sample ID	Client Sample ID	Collection Date	Received Date		
	Test Name			Prep Date/Time	Analysis Date/Time
13090807-001A	MW104D	09/16/2013 9:50	09/18/2013 8:00		
	Standard Methods 2540 C (Total)				09/19/2013 11:45
13090807-001B	MW104D	09/16/2013 9:50	09/18/2013 8:00		
	Field Elevation Measurements				09/16/2013 9:50
	Standard Methods 2550 B				09/16/2013 9:50
	SW-846 9040B				09/16/2013 9:50
	SW-846 9050A				09/16/2013 9:50
13090807-001C	MW104D	09/16/2013 9:50	09/18/2013 8:00		
	SW-846 9036 (Total)				09/18/2013 18:52
	SW-846 9251 (Total)				09/18/2013 18:47
13090807-001D	MW104D	09/16/2013 9:50	09/18/2013 8:00		
	SW-846 3005A, 6010B, Metals by ICP (Total)			09/18/2013 14:15	09/19/2013 18:24
13090807-002A	MW104S	09/16/2013 9:45	09/18/2013 8:00		
	Standard Methods 2540 C (Total)				09/19/2013 11:46
13090807-002B	MW104S	09/16/2013 9:45	09/18/2013 8:00		
	Field Elevation Measurements				09/16/2013 9:45
	Standard Methods 2550 B				09/16/2013 9:45
	SW-846 9040B				09/16/2013 9:45
	SW-846 9050A				09/16/2013 9:45
13090807-002C	MW104S	09/16/2013 9:45	09/18/2013 8:00		
	SW-846 9036 (Total)				09/18/2013 19:11
	SW-846 9251 (Total)				09/18/2013 19:11
13090807-002D	MW104S	09/16/2013 9:45	09/18/2013 8:00		
	SW-846 3005A, 6010B, Metals by ICP (Total)			09/18/2013 14:15	09/19/2013 18:27
13090807-003A	MW150	09/16/2013 11:15	09/18/2013 8:00		
	Standard Methods 2540 C (Total)				09/19/2013 11:46
13090807-003B	MW150	09/16/2013 11:15	09/18/2013 8:00		
	Field Elevation Measurements				09/16/2013 11:15
	Standard Methods 2550 B				09/16/2013 11:15
	SW-846 9040B				09/16/2013 11:15
	SW-846 9050A				09/16/2013 11:15
13090807-003C	MW150	09/16/2013 11:15	09/18/2013 8:00		
	SW-846 9036 (Total)				09/19/2013 23:30
	SW-846 9251 (Total)				09/18/2013 19:38
13090807-003D	MW150	09/16/2013 11:15	09/18/2013 8:00		
	SW-846 3005A, 6010B, Metals by ICP (Total)			09/18/2013 14:15	09/19/2013 18:38

Client: Dynegy Midwest Generation, LLC
Client Project: Baldwin - Groundwater Monitoring

Work Order: 13090807
Report Date: 02-Oct-13

Sample ID	Client Sample ID	Collection Date	Received Date		
	Test Name			Prep Date/Time	Analysis Date/Time
13090807-004A	MW151	09/16/2013 10:45	09/18/2013 8:00		
	Standard Methods 2540 C (Total)				09/19/2013 11:46
13090807-004B	MW151	09/16/2013 10:45	09/18/2013 8:00		
	Field Elevation Measurements				09/16/2013 10:45
	Standard Methods 2550 B				09/16/2013 10:45
	SW-846 9040B				09/16/2013 10:45
	SW-846 9050A				09/16/2013 10:45
13090807-004C	MW151	09/16/2013 10:45	09/18/2013 8:00		
	SW-846 9036 (Total)				09/19/2013 23:32
	SW-846 9251 (Total)				09/18/2013 19:41
13090807-004D	MW151	09/16/2013 10:45	09/18/2013 8:00		
	SW-846 3005A, 6010B, Metals by ICP (Total)			09/18/2013 14:15	09/19/2013 18:42
13090807-005A	MW152	09/16/2013 10:15	09/18/2013 8:00		
	Standard Methods 2540 C (Total)				09/19/2013 11:46
13090807-005B	MW152	09/16/2013 10:15	09/18/2013 8:00		
	Field Elevation Measurements				09/16/2013 10:15
	Standard Methods 2550 B				09/16/2013 10:15
	SW-846 9040B				09/16/2013 10:15
	SW-846 9050A				09/16/2013 10:15
13090807-005C	MW152	09/16/2013 10:15	09/18/2013 8:00		
	SW-846 9036 (Total)				09/19/2013 23:38
	SW-846 9251 (Total)				09/18/2013 20:05
13090807-005D	MW152	09/16/2013 10:15	09/18/2013 8:00		
	SW-846 3005A, 6010B, Metals by ICP (Total)			09/18/2013 14:15	09/19/2013 18:46
13090807-006A	MW153	09/17/2013 9:25	09/18/2013 8:00		
	Standard Methods 2540 C (Total)				09/19/2013 11:47
13090807-006B	MW153	09/17/2013 9:25	09/18/2013 8:00		
	Field Elevation Measurements				09/17/2013 9:25
	Standard Methods 2550 B				09/17/2013 9:25
	SW-846 9040B				09/17/2013 9:25
	SW-846 9050A				09/17/2013 9:25
13090807-006C	MW153	09/17/2013 9:25	09/18/2013 8:00		
	SW-846 9036 (Total)				09/20/2013 18:39
	SW-846 9251 (Total)				09/18/2013 20:13
13090807-006D	MW153	09/17/2013 9:25	09/18/2013 8:00		
	SW-846 3005A, 6010B, Metals by ICP (Total)			09/18/2013 14:15	09/19/2013 18:50

Client: Dynegy Midwest Generation, LLC
Work Order: 13090807
Client Project: Baldwin - Groundwater Monitoring
Report Date: 02-Oct-13

Sample ID	Client Sample ID	Collection Date	Received Date		
	Test Name			Prep Date/Time	Analysis Date/Time
13090807-007A	MW154	09/17/2013 9:00	09/18/2013 8:00		
	Standard Methods 2540 C (Total)				09/19/2013 11:47
13090807-007B	MW154	09/17/2013 9:00	09/18/2013 8:00		
	Field Elevation Measurements				09/17/2013 9:00
	Standard Methods 2550 B				09/17/2013 9:00
	SW-846 9040B				09/17/2013 9:00
	SW-846 9050A				09/17/2013 9:00
13090807-007C	MW154	09/17/2013 9:00	09/18/2013 8:00		
	SW-846 9036 (Total)				09/19/2013 23:46
	SW-846 9251 (Total)				09/18/2013 20:22
13090807-007D	MW154	09/17/2013 9:00	09/18/2013 8:00		
	SW-846 3005A, 6010B, Metals by ICP (Total)			09/18/2013 14:15	09/19/2013 18:53
13090807-008A	MW155	09/17/2013 8:25	09/18/2013 8:00		
	Standard Methods 2540 C (Total)				09/19/2013 11:48
13090807-008B	MW155	09/17/2013 8:25	09/18/2013 8:00		
	Field Elevation Measurements				09/17/2013 8:25
	Standard Methods 2550 B				09/17/2013 8:25
	SW-846 9040B				09/17/2013 8:25
	SW-846 9050A				09/17/2013 8:25
13090807-008C	MW155	09/17/2013 8:25	09/18/2013 8:00		
	SW-846 9036 (Total)				09/18/2013 20:30
	SW-846 9251 (Total)				09/18/2013 20:30
13090807-008D	MW155	09/17/2013 8:25	09/18/2013 8:00		
	SW-846 3005A, 6010B, Metals by ICP (Total)			09/18/2013 14:15	09/19/2013 18:57
	SW-846 3005A, 6010B, Metals by ICP (Total)			09/18/2013 14:15	09/20/2013 19:26
13090807-009A	MW252	09/16/2013 10:25	09/18/2013 8:00		
	Standard Methods 2540 C (Total)				09/19/2013 11:48
13090807-009B	MW252	09/16/2013 10:25	09/18/2013 8:00		
	Field Elevation Measurements				09/16/2013 10:25
	Standard Methods 2550 B				09/16/2013 10:25
	SW-846 9040B				09/16/2013 10:25
	SW-846 9050A				09/16/2013 10:25
13090807-009C	MW252	09/16/2013 10:25	09/18/2013 8:00		
	SW-846 9036 (Total)				09/18/2013 20:43
	SW-846 9251 (Total)				09/18/2013 20:39
13090807-009D	MW252	09/16/2013 10:25	09/18/2013 8:00		

Client: Dynegy Midwest Generation, LLC
Work Order: 13090807
Client Project: Baldwin - Groundwater Monitoring
Report Date: 02-Oct-13

Sample ID	Client Sample ID	Collection Date	Received Date		
	Test Name			**Prep Date/Time**	**Analysis Date/Time**
	SW-846 3005A, 6010B, Metals by ICP (Total)			09/18/2013 14:15	09/19/2013 19:08
13090807-010A	MW253	09/17/2013 9:35	09/18/2013 8:00		
	Standard Methods 2540 C (Total)				09/19/2013 11:49
13090807-010B	MW253	09/17/2013 9:35	09/18/2013 8:00		
	Field Elevation Measurements				09/17/2013 9:35
	Standard Methods 2550 B				09/17/2013 9:35
	SW-846 9040B				09/17/2013 9:35
	SW-846 9050A				09/17/2013 9:35
13090807-010C	MW253	09/17/2013 9:35	09/18/2013 8:00		
	SW-846 9036 (Total)				09/20/2013 18:44
	SW-846 9251 (Total)				09/18/2013 21:04
13090807-010D	MW253	09/17/2013 9:35	09/18/2013 8:00		
	SW-846 3005A, 6010B, Metals by ICP (Total)			09/18/2013 14:15	09/19/2013 19:12
13090807-011A	MW350	09/16/2013 11:00	09/18/2013 8:00		
	Standard Methods 2540 C (Total)				09/19/2013 11:49
13090807-011B	MW350	09/16/2013 11:00	09/18/2013 8:00		
	Field Elevation Measurements				09/16/2013 11:00
	Standard Methods 2550 B				09/16/2013 11:00
	SW-846 9040B				09/16/2013 11:00
	SW-846 9050A				09/16/2013 11:00
13090807-011C	MW350	09/16/2013 11:00	09/18/2013 8:00		
	SW-846 9036 (Total)				09/18/2013 21:26
	SW-846 9251 (Total)				09/18/2013 21:26
13090807-011D	MW350	09/16/2013 11:00	09/18/2013 8:00		
	SW-846 3005A, 6010B, Metals by ICP (Total)			09/18/2013 15:53	09/20/2013 18:20
	SW-846 3005A, 6010B, Metals by ICP (Total)			09/18/2013 15:53	09/23/2013 16:10
13090807-012A	MW352	09/16/2013 10:35	09/18/2013 8:00		
	Standard Methods 2540 C (Total)				09/19/2013 11:49
13090807-012B	MW352	09/16/2013 10:35	09/18/2013 8:00		
	Field Elevation Measurements				09/16/2013 10:35
	Standard Methods 2550 B				09/16/2013 10:35
	SW-846 9040B				09/16/2013 10:35
	SW-846 9050A				09/16/2013 10:35
13090807-012C	MW352	09/16/2013 10:35	09/18/2013 8:00		
	SW-846 9036 (Total)				09/18/2013 21:32
	SW-846 9251 (Total)				09/26/2013 15:22

Client: Dynegy Midwest Generation, LLC
Work Order: 13090807
Client Project: Baldwin - Groundwater Monitoring
Report Date: 02-Oct-13

Sample ID	Client Sample ID	Collection Date	Received Date		
	Test Name			Prep Date/Time	Analysis Date/Time
13090807-012D	MW352	09/16/2013 10:35	09/18/2013 8:00		
	SW-846 3005A, 6010B, Metals by ICP (Total)			09/18/2013 15:53	09/20/2013 15:27
	SW-846 3005A, 6010B, Metals by ICP (Total)			09/18/2013 15:53	09/23/2013 16:16
13090807-013A	MW355	09/17/2013 8:35	09/18/2013 8:00		
	Standard Methods 2540 C (Total)				09/19/2013 11:50
13090807-013B	MW355	09/17/2013 8:35	09/18/2013 8:00		
	Field Elevation Measurements				09/17/2013 8:35
	Standard Methods 2550 B				09/17/2013 8:35
	SW-846 9040B				09/17/2013 8:35
	SW-846 9050A				09/17/2013 8:35
13090807-013C	MW355	09/17/2013 8:35	09/18/2013 8:00		
	SW-846 9036 (Total)				09/20/2013 18:58
	SW-846 9251 (Total)				09/18/2013 21:56
13090807-013D	MW355	09/17/2013 8:35	09/18/2013 8:00		
	SW-846 3005A, 6010B, Metals by ICP (Total)			09/18/2013 15:53	09/20/2013 18:26
	SW-846 3005A, 6010B, Metals by ICP (Total)			09/18/2013 15:53	09/23/2013 16:41
13090807-014A	OW156	09/16/2013 12:30	09/18/2013 8:00		
	Standard Methods 2540 C (Total)				09/19/2013 11:50
13090807-014B	OW156	09/16/2013 12:30	09/18/2013 8:00		
	Field Elevation Measurements				09/16/2013 12:30
	Standard Methods 2550 B				09/16/2013 12:30
	SW-846 9040B				09/16/2013 12:30
	SW-846 9050A				09/16/2013 12:30
13090807-014C	OW156	09/16/2013 12:30	09/18/2013 8:00		
	SW-846 9036 (Total)				09/20/2013 19:00
	SW-846 9251 (Total)				09/18/2013 22:10
13090807-014D	OW156	09/16/2013 12:30	09/18/2013 8:00		
	SW-846 3005A, 6010B, Metals by ICP (Total)			09/18/2013 15:53	09/20/2013 16:01
13090807-015A	OW157	09/16/2013 13:20	09/18/2013 8:00		
	Standard Methods 2540 C (Total)				09/19/2013 11:50
13090807-015B	OW157	09/16/2013 13:20	09/18/2013 8:00		
	Field Elevation Measurements				09/16/2013 13:20
	Standard Methods 2550 B				09/16/2013 13:20
	SW-846 9040B				09/16/2013 13:20
	SW-846 9050A				09/16/2013 13:20
13090807-015C	OW157	09/16/2013 13:20	09/18/2013 8:00		

Client: Dynegy Midwest Generation, LLC
Work Order: 13090807
Client Project: Baldwin - Groundwater Monitoring
Report Date: 02-Oct-13

Sample ID	Client Sample ID	Collection Date	Received Date		
	Test Name			**Prep Date/Time**	**Analysis Date/Time**
	SW-846 9036 (Total)				09/20/2013 19:06
	SW-846 9251 (Total)				09/18/2013 22:18
13090807-015D	OW157	09/16/2013 13:20	09/18/2013 8:00		
	SW-846 3005A, 6010B, Metals by ICP (Total)			09/18/2013 15:53	09/20/2013 16:07
	SW-846 3005A, 6010B, Metals by ICP (Total)			09/18/2013 15:53	09/23/2013 16:47
13090807-016A	MW161	09/16/2013 11:50	09/18/2013 8:00		
	Standard Methods 2540 C (Total)				09/19/2013 11:51
13090807-016B	MW161	09/16/2013 11:50	09/18/2013 8:00		
	Field Elevation Measurements				09/16/2013 11:50
	Standard Methods 2550 B				09/16/2013 11:50
	SW-846 9040B				09/16/2013 11:50
	SW-846 9050A				09/16/2013 11:50
13090807-016C	MW161	09/16/2013 11:50	09/18/2013 8:00		
	SW-846 9036 (Total)				09/26/2013 14:50
	SW-846 9251 (Total)				09/18/2013 22:20
13090807-016D	MW161	09/16/2013 11:50	09/18/2013 8:00		
	SW-846 3005A, 6010B, Metals by ICP (Total)			09/18/2013 15:53	09/20/2013 16:13
	SW-846 3005A, 6010B, Metals by ICP (Total)			09/18/2013 15:53	09/23/2013 16:53
13090807-017A	MW262	09/16/2013 11:30	09/18/2013 8:00		
	Standard Methods 2540 C (Total)				09/19/2013 11:51
13090807-017B	MW262	09/16/2013 11:30	09/18/2013 8:00		
	Field Elevation Measurements				09/16/2013 11:30
	Standard Methods 2550 B				09/16/2013 11:30
	SW-846 9040B				09/16/2013 11:30
	SW-846 9050A				09/16/2013 11:30
13090807-017C	MW262	09/16/2013 11:30	09/18/2013 8:00		
	SW-846 9036 (Total)				09/18/2013 22:28
	SW-846 9251 (Total)				09/18/2013 22:28
13090807-017D	MW262	09/16/2013 11:30	09/18/2013 8:00		
	SW-846 3005A, 6010B, Metals by ICP (Total)			09/18/2013 15:53	09/20/2013 16:19
13090807-018A	OW256	09/16/2013 12:15	09/18/2013 8:00		
	Standard Methods 2540 C (Total)				09/19/2013 11:52
13090807-018B	OW256	09/16/2013 12:15	09/18/2013 8:00		
	Field Elevation Measurements				09/16/2013 12:15
	Standard Methods 2550 B				09/16/2013 12:15
	SW-846 9040B				09/16/2013 12:15

Client: Dynegy Midwest Generation, LLC
Client Project: Baldwin - Groundwater Monitoring

Work Order: 13090807
Report Date: 02-Oct-13

Sample ID	Client Sample ID	Collection Date	Received Date		
	Test Name			Prep Date/Time	Analysis Date/Time
	SW-846 9050A				09/16/2013 12:15
13090807-018C	OW256	09/16/2013 12:15	09/18/2013 8:00		
	SW-846 9036 (Total)				09/20/2013 19:11
	SW-846 9251 (Total)				09/18/2013 22:58
13090807-018D	OW256	09/16/2013 12:15	09/18/2013 8:00		
	SW-846 3005A, 6010B, Metals by ICP (Total)			09/18/2013 15:53	09/20/2013 16:25
13090807-019A	OW257	09/16/2013 12:50	09/18/2013 8:00		
	Standard Methods 2540 C (Total)				09/19/2013 11:53
13090807-019B	OW257	09/16/2013 12:50	09/18/2013 8:00		
	Field Elevation Measurements				09/16/2013 12:50
	Standard Methods 2550 B				09/16/2013 12:50
	SW-846 9040B				09/16/2013 12:50
	SW-846 9050A				09/16/2013 12:50
13090807-019C	OW257	09/16/2013 12:50	09/18/2013 8:00		
	SW-846 9036 (Total)				09/18/2013 23:06
	SW-846 9251 (Total)				09/18/2013 23:02
13090807-019D	OW257	09/16/2013 12:50	09/18/2013 8:00		
	SW-846 3005A, 6010B, Metals by ICP (Total)			09/18/2013 15:53	09/20/2013 16:31
13090807-020A	TPZ158	09/17/2013 10:10	09/18/2013 8:00		
	Standard Methods 2540 C (Total)				09/19/2013 11:53
13090807-020B	TPZ158	09/17/2013 10:10	09/18/2013 8:00		
	Field Elevation Measurements				09/17/2013 10:10
	Standard Methods 2550 B				09/17/2013 10:10
	SW-846 9040B				09/17/2013 10:10
	SW-846 9050A				09/17/2013 10:10
13090807-020C	TPZ158	09/17/2013 10:10	09/18/2013 8:00		
	SW-846 9036 (Total)				09/18/2013 23:09
	SW-846 9251 (Total)				09/18/2013 23:14
13090807-020D	TPZ158	09/17/2013 10:10	09/18/2013 8:00		
	SW-846 3005A, 6010B, Metals by ICP (Total)			09/18/2013 15:53	09/20/2013 16:37
13090807-021A	TPZ159	09/17/2013 13:35	09/18/2013 8:00		
	Standard Methods 2540 C (Total)				09/19/2013 11:54
13090807-021B	TPZ159	09/17/2013 13:35	09/18/2013 8:00		
	Field Elevation Measurements				09/17/2013 13:35
	Standard Methods 2550 B				09/17/2013 13:35
	SW-846 9040B				09/17/2013 13:35

Client: Dynegy Midwest Generation, LLC
Work Order: 13090807
Client Project: Baldwin - Groundwater Monitoring
Report Date: 02-Oct-13

Sample ID	Client Sample ID	Collection Date	Received Date		
	Test Name			Prep Date/Time	Analysis Date/Time
	SW-846 9050A				09/17/2013 13:35
13090807-021C	TPZ159	09/17/2013 13:35	09/18/2013 8:00		
	SW-846 9036 (Total)				09/18/2013 23:22
	SW-846 9251 (Total)				09/18/2013 23:17
13090807-021D	TPZ159	09/17/2013 13:35	09/18/2013 8:00		
	SW-846 3005A, 6010B, Metals by ICP (Total)			09/18/2013 15:53	09/20/2013 16:43
13090807-022A	TPZ160	09/17/2013 13:15	09/18/2013 8:00		
	Standard Methods 2540 C (Total)				09/19/2013 11:54
13090807-022B	TPZ160	09/17/2013 13:15	09/18/2013 8:00		
	Field Elevation Measurements				09/17/2013 13:15
	Standard Methods 2550 B				09/17/2013 13:15
	SW-846 9040B				09/17/2013 13:15
	SW-846 9050A				09/17/2013 13:15
13090807-022C	TPZ160	09/17/2013 13:15	09/18/2013 8:00		
	SW-846 9036 (Total)				09/20/2013 19:30
	SW-846 9251 (Total)				09/18/2013 23:25
13090807-022D	TPZ160	09/17/2013 13:15	09/18/2013 8:00		
	SW-846 3005A, 6010B, Metals by ICP (Total)			09/18/2013 15:53	09/20/2013 17:01
	SW-846 3005A, 6010B, Metals by ICP (Total)			09/18/2013 15:53	09/23/2013 16:59
13090807-023A	TPZ163	09/17/2013 10:55	09/18/2013 8:00		
	Standard Methods 2540 C (Total)				09/19/2013 11:54
13090807-023B	TPZ163	09/17/2013 10:55	09/18/2013 8:00		
	Field Elevation Measurements				09/17/2013 10:55
	Standard Methods 2550 B				09/17/2013 10:55
	SW-846 9040B				09/17/2013 10:55
	SW-846 9050A				09/17/2013 10:55
13090807-023C	TPZ163	09/17/2013 10:55	09/18/2013 8:00		
	SW-846 9036 (Total)				09/20/2013 19:33
	SW-846 9251 (Total)				09/18/2013 23:49
13090807-023D	TPZ163	09/17/2013 10:55	09/18/2013 8:00		
	SW-846 3005A, 6010B, Metals by ICP (Total)			09/18/2013 15:53	09/20/2013 17:07
	SW-846 3005A, 6010B, Metals by ICP (Total)			09/18/2013 15:53	09/23/2013 17:05
13090807-024A	TPZ164	09/17/2013 14:00	09/18/2013 8:00		
	Standard Methods 2540 C (Total)				09/19/2013 11:55
13090807-024B	TPZ164	09/17/2013 14:00	09/18/2013 8:00		
	Field Elevation Measurements				09/17/2013 14:00

Client: Dynegy Midwest Generation, LLC
Client Project: Baldwin - Groundwater Monitoring

Work Order: 13090807
Report Date: 02-Oct-13

Sample ID	Client Sample ID	Collection Date	Received Date		
	Test Name			**Prep Date/Time**	**Analysis Date/Time**
	Standard Methods 2550 B				09/17/2013 14:00
	SW-846 9040B				09/17/2013 14:00
	SW-846 9050A				09/17/2013 14:00
13090807-024C	TPZ164	09/17/2013 14:00	09/18/2013 8:00		
	SW-846 9036 (Total)				09/19/2013 0:03
	SW-846 9251 (Total)				09/19/2013 0:03
13090807-024D	TPZ164	09/17/2013 14:00	09/18/2013 8:00		
	SW-846 3005A, 6010B, Metals by ICP (Total)			09/18/2013 15:53	09/20/2013 17:13
	SW-846 3005A, 6010B, Metals by ICP (Total)			09/18/2013 15:53	09/23/2013 17:23
13090807-025A	TPZ165	09/17/2013 12:45	09/18/2013 8:00		
	Standard Methods 2540 C (Total)				09/19/2013 11:55
13090807-025B	TPZ165	09/17/2013 12:45	09/18/2013 8:00		
	Field Elevation Measurements				09/17/2013 12:45
	Standard Methods 2550 B				09/17/2013 12:45
	SW-846 9040B				09/17/2013 12:45
	SW-846 9050A				09/17/2013 12:45
13090807-025C	TPZ165	09/17/2013 12:45	09/18/2013 8:00		
	SW-846 9036 (Total)				09/20/2013 19:38
	SW-846 9251 (Total)				09/19/2013 0:19
13090807-025D	TPZ165	09/17/2013 12:45	09/18/2013 8:00		
	SW-846 3005A, 6010B, Metals by ICP (Total)			09/18/2013 15:53	09/20/2013 17:19
	SW-846 3005A, 6010B, Metals by ICP (Total)			09/18/2013 15:53	09/23/2013 17:29
13090807-026A	TPZ166	09/17/2013 12:20	09/18/2013 8:00		
	Standard Methods 2540 C (Total)				09/19/2013 11:56
13090807-026B	TPZ166	09/17/2013 12:20	09/18/2013 8:00		
	Field Elevation Measurements				09/17/2013 12:20
	Standard Methods 2550 B				09/17/2013 12:20
	SW-846 9040B				09/17/2013 12:20
	SW-846 9050A				09/17/2013 12:20
13090807-026C	TPZ166	09/17/2013 12:20	09/18/2013 8:00		
	SW-846 9036 (Total)				09/19/2013 0:49
	SW-846 9251 (Total)				09/19/2013 0:43
13090807-026D	TPZ166	09/17/2013 12:20	09/18/2013 8:00		
	SW-846 3005A, 6010B, Metals by ICP (Total)			09/18/2013 15:53	09/20/2013 17:25
	SW-846 3005A, 6010B, Metals by ICP (Total)			09/18/2013 15:53	09/23/2013 17:35
13090807-027A	TPZ167	09/17/2013 11:55	09/18/2013 8:00		

Client: Dynegy Midwest Generation, LLC
Client Project: Baldwin - Groundwater Monitoring

Work Order: 13090807
Report Date: 02-Oct-13

Sample ID	Client Sample ID	Collection Date	Received Date		
	Test Name			**Prep Date/Time**	**Analysis Date/Time**
	Standard Methods 2540 C (Total)				09/19/2013 11:56
13090807-027B	TPZ167	09/17/2013 11:55	09/18/2013 8:00		
	Field Elevation Measurements				09/17/2013 11:55
	Standard Methods 2550 B				09/17/2013 11:55
	SW-846 9040B				09/17/2013 11:55
	SW-846 9050A				09/17/2013 11:55
13090807-027C	TPZ167	09/17/2013 11:55	09/18/2013 8:00		
	SW-846 9036 (Total)				09/20/2013 19:49
	SW-846 9251 (Total)				09/19/2013 0:57
13090807-027D	TPZ167	09/17/2013 11:55	09/18/2013 8:00		
	SW-846 3005A, 6010B, Metals by ICP (Total)			09/18/2013 15:53	09/20/2013 17:44
	SW-846 3005A, 6010B, Metals by ICP (Total)			09/18/2013 15:53	09/23/2013 17:53
13090807-028A	TPZ168	09/17/2013 11:30	09/18/2013 8:00		
	Standard Methods 2540 C (Total)				09/19/2013 11:56
13090807-028B	TPZ168	09/17/2013 11:30	09/18/2013 8:00		
	Field Elevation Measurements				09/17/2013 11:30
	Standard Methods 2550 B				09/17/2013 11:30
	SW-846 9040B				09/17/2013 11:30
	SW-846 9050A				09/17/2013 11:30
13090807-028C	TPZ168	09/17/2013 11:30	09/18/2013 8:00		
	SW-846 9036 (Total)				09/20/2013 19:52
	SW-846 9251 (Total)				09/19/2013 1:05
13090807-028D	TPZ168	09/17/2013 11:30	09/18/2013 8:00		
	SW-846 3005A, 6010B, Metals by ICP (Total)			09/18/2013 15:53	09/20/2013 17:50
	SW-846 3005A, 6010B, Metals by ICP (Total)			09/18/2013 15:53	09/23/2013 18:00
13090807-029A	DUP 1	09/16/2013 12:50	09/18/2013 8:00		
	Standard Methods 2540 C (Total)				09/19/2013 11:57
13090807-029B	DUP 1	09/16/2013 12:50	09/18/2013 8:00		
	SW-846 9036 (Total)				09/19/2013 1:13
	SW-846 9251 (Total)				09/19/2013 1:08
13090807-029C	DUP 1	09/16/2013 12:50	09/18/2013 8:00		
	SW-846 3005A, 6010B, Metals by ICP (Total)			09/18/2013 15:53	09/20/2013 17:56
	SW-846 3005A, 6010B, Metals by ICP (Total)			09/18/2013 15:53	09/23/2013 18:06
13090807-030A	DUP 2	09/17/2013 10:55	09/18/2013 8:00		
	Standard Methods 2540 C (Total)				09/19/2013 11:57
13090807-030B	DUP 2	09/17/2013 10:55	09/18/2013 8:00		

Client: Dynegy Midwest Generation, LLC
Client Project: Baldwin - Groundwater Monitoring

Work Order: 13090807
Report Date: 02-Oct-13

Sample ID	Client Sample ID	Collection Date	Received Date		
	Test Name			**Prep Date/Time**	**Analysis Date/Time**
	SW-846 9036 (Total)				09/20/2013 20:00
	SW-846 9251 (Total)				09/23/2013 16:59
13090807-030C	DUP 2	09/17/2013 10:55	09/18/2013 8:00		
	SW-846 3005A, 6010B, Metals by ICP (Total)			09/18/2013 15:53	09/20/2013 18:14
	SW-846 3005A, 6010B, Metals by ICP (Total)			09/18/2013 15:53	09/23/2013 18:12
13090807-031A	Field Blank 1	09/16/2013 13:50	09/18/2013 8:00		
	Standard Methods 2540 C (Total)				09/19/2013 11:58
13090807-031B	Field Blank 1	09/16/2013 13:50	09/18/2013 8:00		
	SW-846 9036 (Total)				09/19/2013 1:39
	SW-846 9251 (Total)				09/19/2013 1:39
13090807-031C	Field Blank 1	09/16/2013 13:50	09/18/2013 8:00		
	SW-846 3005A, 6010B, Metals by ICP (Total)			09/18/2013 18:04	09/19/2013 19:23
13090807-032A	Field Blank 2	09/17/2013 14:40	09/18/2013 8:00		
	Standard Methods 2540 C (Total)				09/19/2013 11:58
13090807-032B	Field Blank 2	09/17/2013 14:40	09/18/2013 8:00		
	SW-846 9036 (Total)				09/19/2013 1:41
	SW-846 9251 (Total)				09/19/2013 1:41
13090807-032C	Field Blank 2	09/17/2013 14:40	09/18/2013 8:00		
	SW-846 3005A, 6010B, Metals by ICP (Total)			09/18/2013 18:04	09/19/2013 19:26

Client: Dynegy Midwest Generation, LLC
Client Project: Baldwin - Groundwater Monitoring

Work Order: 13090807
Report Date: 02-Oct-13

SW-846 9040B

Batch R182124 **SampType:** LCSD Units RPD Limit **1.8**
SampID: LCSD-R182124

Analyses	RL	Qual	Result	Spike	SPK Ref Val	%REC	RPD Ref Val	%RPD	Date Analyzed
pH, Field	1		**7.05**	7	0	100.7	7.05	0.00	09/16/2013
pH, Field	1		**7.05**	7	0	100.7	7.05	0.00	09/17/2013

Batch R182124 **SampType:** LCS Units
SampID: LCS-R182124

Analyses	RL	Qual	Result	Spike	SPK Ref Val	%REC	Low Limit	High Limit	Date Analyzed
pH, Field	1		**7.04**	7	0	100.6	99.1	101	09/17/2013
pH, Field	1		**7.05**	7	0	100.7	99.1	101	09/16/2013

SW-846 9050A

Batch R182124 **SampType:** LCSD Units **µmhos/cm** RPD Limit **10**
SampID: LCSD-R182124

Analyses	RL	Qual	Result	Spike	SPK Ref Val	%REC	RPD Ref Val	%RPD	Date Analyzed
Spec. Conductance, Field	1		**1420**	1409	0	100.8	1411	0.64	09/17/2013
Spec. Conductance, Field	1		**1440**	1409	0	101.9	1411	1.76	09/16/2013

Batch R182124 **SampType:** LCS Units **µmhos/cm**
SampID: LCS-R182124

Analyses	RL	Qual	Result	Spike	SPK Ref Val	%REC	Low Limit	High Limit	Date Analyzed
Spec. Conductance, Field	1		**1410**	1409	0	100.1	90	110	09/16/2013
Spec. Conductance, Field	1		**1410**	1409	0	100.2	90	110	09/17/2013

STANDARD METHODS 2540 C (TOTAL)

Batch R182010 **SampType:** MBLK Units **mg/L**
SampID: MBLK

Analyses	RL	Qual	Result	Spike	SPK Ref Val	%REC	Low Limit	High Limit	Date Analyzed
Total Dissolved Solids	20		**< 20**						09/19/2013
Total Dissolved Solids	20		**< 20**						09/19/2013
Total Dissolved Solids	20		**< 20**						09/19/2013

Batch R182010 **SampType:** LCS Units **mg/L**
SampID: LCS

Analyses	RL	Qual	Result	Spike	SPK Ref Val	%REC	Low Limit	High Limit	Date Analyzed
Total Dissolved Solids	20		**916**	1000	0	91.6	90	110	09/19/2013

Batch R182010 **SampType:** LCSQC Units **mg/L**
SampID: LCSQC

Analyses	RL	Qual	Result	Spike	SPK Ref Val	%REC	Low Limit	High Limit	Date Analyzed
Total Dissolved Solids	20		**976**	1000	0	97.6	90	110	09/19/2013
Total Dissolved Solids	20		**988**	1000	0	98.8	90	110	09/19/2013

Client: Dynegy Midwest Generation, LLC
Client Project: Baldwin - Groundwater Monitoring

Work Order: 13090807
Report Date: 02-Oct-13

STANDARD METHODS 2540 C (TOTAL)

Batch R182010 **SampType:** MS Units **mg/L**
SampID: 13090807-001A MS

Analyses	RL	Qual	Result	Spike	SPK Ref Val	%REC	Low Limit	High Limit	Date Analyzed
Total Dissolved Solids	20		**1190**	500	676	102.8	85	115	09/19/2013

Batch R182010 **SampType:** MSD Units **mg/L** RPD Limit **15**
SampID: 13090807-001A MSD

Analyses	RL	Qual	Result	Spike	SPK Ref Val	%REC	RPD Ref Val	%RPD	Date Analyzed
Total Dissolved Solids	20		**1200**	500	676	104.4	1190	0.67	09/19/2013

Batch R182010 **SampType:** MS Units **mg/L**
SampID: 13090807-020A MS

Analyses	RL	Qual	Result	Spike	SPK Ref Val	%REC	Low Limit	High Limit	Date Analyzed
Total Dissolved Solids	20		**910**	500	394	103.2	85	115	09/19/2013

Batch R182010 **SampType:** MSD Units **mg/L** RPD Limit **15**
SampID: 13090807-020A MSD

Analyses	RL	Qual	Result	Spike	SPK Ref Val	%REC	RPD Ref Val	%RPD	Date Analyzed
Total Dissolved Solids	20		**898**	500	394	100.8	910	1.33	09/19/2013

Batch R182010 **SampType:** DUP Units **mg/L** RPD Limit **15**
SampID: 13090807-011A DUP

Analyses	RL	Qual	Result	Spike	SPK Ref Val	%REC	RPD Ref Val	%RPD	Date Analyzed
Total Dissolved Solids	20		**1650**				1638	0.49	09/19/2013

Batch R182010 **SampType:** DUP Units **mg/L** RPD Limit **15**
SampID: 13090807-025A DUP

Analyses	RL	Qual	Result	Spike	SPK Ref Val	%REC	RPD Ref Val	%RPD	Date Analyzed
Total Dissolved Solids	20		**1980**				1804	9.20	09/19/2013

Batch R182010 **SampType:** DUP Units **mg/L** RPD Limit **15**
SampID: 13090807-030A DUP

Analyses	RL	Qual	Result	Spike	SPK Ref Val	%REC	RPD Ref Val	%RPD	Date Analyzed
Total Dissolved Solids	20		**1390**				1390	0.00	09/19/2013

SW-846 9036 (TOTAL)

Batch R181951 **SampType:** MBLK Units **mg/L**
SampID: MBLK

Analyses	RL	Qual	Result	Spike	SPK Ref Val	%REC	Low Limit	High Limit	Date Analyzed
Sulfate	10		**< 10**						09/18/2013

Client: Dynegy Midwest Generation, LLC
Client Project: Baldwin - Groundwater Monitoring

Work Order: 13090807
Report Date: 02-Oct-13

SW-846 9036 (TOTAL)

Batch R181951 **SampType:** LCS Units **mg/L**
SampID: LCS

Analyses	RL	Qual	Result	Spike	SPK Ref Val	%REC	Low Limit	High Limit	Date Analyzed
Sulfate	10		**20**	20	0	99.2	90	110	09/18/2013

Batch R181951 **SampType:** MS Units **mg/L**
SampID: 13090807-002CMS

Analyses	RL	Qual	Result	Spike	SPK Ref Val	%REC	Low Limit	High Limit	Date Analyzed
Sulfate	10	SE	**56**	10	42.89	135.2	85	115	09/18/2013

Batch R181951 **SampType:** MSD Units **mg/L** RPD Limit **10**
SampID: 13090807-002CMSD

Analyses	RL	Qual	Result	Spike	SPK Ref Val	%REC	RPD Ref Val	%RPD	Date Analyzed
Sulfate	10	SE	**60**	10	42.89	169.9	56.41	5.97	09/18/2013

Batch R182015 **SampType:** MBLK Units **mg/L**
SampID: MBLK

Analyses	RL	Qual	Result	Spike	SPK Ref Val	%REC	Low Limit	High Limit	Date Analyzed
Sulfate	10		**< 10**						09/19/2013

Batch R182015 **SampType:** LCS Units **mg/L**
SampID: LCS

Analyses	RL	Qual	Result	Spike	SPK Ref Val	%REC	Low Limit	High Limit	Date Analyzed
Sulfate	10		**19**	20	0	96.4	90	110	09/19/2013

Batch R182065 **SampType:** MBLK Units **mg/L**
SampID: MBLK

Analyses	RL	Qual	Result	Spike	SPK Ref Val	%REC	Low Limit	High Limit	Date Analyzed
Sulfate	10		**< 10**						09/20/2013

Batch R182065 **SampType:** LCS Units **mg/L**
SampID: LCS

Analyses	RL	Qual	Result	Spike	SPK Ref Val	%REC	Low Limit	High Limit	Date Analyzed
Sulfate	10		**19**	20	0	94.1	90	110	09/20/2013

Batch R182065 **SampType:** MS Units **mg/L**
SampID: 13090807-010CMS

Analyses	RL	Qual	Result	Spike	SPK Ref Val	%REC	Low Limit	High Limit	Date Analyzed
Sulfate	200		**562**	200	349.1	106.4	85	115	09/20/2013

Batch R182065 **SampType:** MSD Units **mg/L** RPD Limit **10**
SampID: 13090807-010CMSD

Analyses	RL	Qual	Result	Spike	SPK Ref Val	%REC	RPD Ref Val	%RPD	Date Analyzed
Sulfate	200	SR	**623**	200	349.1	137.1	561.9	10.37	09/20/2013

Client: Dynegy Midwest Generation, LLC
Client Project: Baldwin - Groundwater Monitoring

Work Order: 13090807
Report Date: 02-Oct-13

SW-846 9036 (TOTAL)

Batch R182065 **SampType:** MS Units **mg/L**
SampID: 13090807-025CMS

Analyses	RL	Qual	Result	Spike	SPK Ref Val	%REC	Low Limit	High Limit	Date Analyzed
Sulfate	200	S	**732**	200	471.8	130	85	115	09/20/2013

Batch R182065 **SampType:** MSD Units **mg/L** RPD Limit **10**
SampID: 13090807-025CMSD

Analyses	RL	Qual	Result	Spike	SPK Ref Val	%REC	RPD Ref Val	%RPD	Date Analyzed
Sulfate	200	S	**775**	200	471.8	151.5	731.9	5.71	09/20/2013

Batch R182102 **SampType:** MBLK Units **mg/L**
SampID: MBLK

Analyses	RL	Qual	Result	Spike	SPK Ref Val	%REC	Low Limit	High Limit	Date Analyzed
Sulfate	10		**< 10**						09/23/2013

Batch R182102 **SampType:** LCS Units **mg/L**
SampID: LCS

Analyses	RL	Qual	Result	Spike	SPK Ref Val	%REC	Low Limit	High Limit	Date Analyzed
Sulfate	10		**18**	20	0	91.8	90	110	09/23/2013

Batch R182263 **SampType:** MBLK Units **mg/L**
SampID: MBLK

Analyses	RL	Qual	Result	Spike	SPK Ref Val	%REC	Low Limit	High Limit	Date Analyzed
Sulfate	10	J	**6**						09/26/2013

Batch R182263 **SampType:** MBLK Units **mg/L**
SampID: MBLK 130923

Analyses	RL	Qual	Result	Spike	SPK Ref Val	%REC	Low Limit	High Limit	Date Analyzed
Sulfate	10	J	**10**						09/26/2013

Batch R182263 **SampType:** LCS Units **mg/L**
SampID: LCS

Analyses	RL	Qual	Result	Spike	SPK Ref Val	%REC	Low Limit	High Limit	Date Analyzed
Sulfate	10		**19**	20	0	94.6	90	110	09/26/2013

Batch R182396 **SampType:** MBLK Units **mg/L**
SampID: MBLK

Analyses	RL	Qual	Result	Spike	SPK Ref Val	%REC	Low Limit	High Limit	Date Analyzed
Sulfate	10	J	**5**						10/01/2013

Batch R182396 **SampType:** LCS Units **mg/L**
SampID: LCS

Analyses	RL	Qual	Result	Spike	SPK Ref Val	%REC	Low Limit	High Limit	Date Analyzed
Sulfate	10		**19**	20	0	95.8	90	110	10/01/2013

Client: Dynegy Midwest Generation, LLC
Client Project: Baldwin - Groundwater Monitoring

Work Order: 13090807
Report Date: 02-Oct-13

SW-846 9251 (TOTAL)

Batch R181953 **SampType:** MBLK Units **mg/L**
SampID: MBLK

Analyses	RL	Qual	Result	Spike	SPK Ref Val	%REC	Low Limit	High Limit	Date Analyzed
Chloride	5	J	**2**						09/18/2013

Batch R181953 **SampType:** LCS Units **mg/L**
SampID: LCS

Analyses	RL	Qual	Result	Spike	SPK Ref Val	%REC	Low Limit	High Limit	Date Analyzed
Chloride	5		**19**	20	0	96	90	110	09/18/2013

Batch R181953 **SampType:** MS Units **mg/L**
SampID: 13090807-002CMS

Analyses	RL	Qual	Result	Spike	SPK Ref Val	%REC	Low Limit	High Limit	Date Analyzed
Chloride	5		**40**	20	18.73	106.8	85	115	09/18/2013

Batch R181953 **SampType:** MSD Units **mg/L** RPD Limit **15**
SampID: 13090807-002CMSD

Analyses	RL	Qual	Result	Spike	SPK Ref Val	%REC	RPD Ref Val	%RPD	Date Analyzed
Chloride	5	S	**43**	20	18.73	119	40.1	5.88	09/18/2013

Batch R181953 **SampType:** MS Units **mg/L**
SampID: 13090807-010CMS

Analyses	RL	Qual	Result	Spike	SPK Ref Val	%REC	Low Limit	High Limit	Date Analyzed
Chloride	5		**34**	20	15.03	93	85	115	09/18/2013

Batch R181953 **SampType:** MSD Units **mg/L** RPD Limit **15**
SampID: 13090807-010CMSD

Analyses	RL	Qual	Result	Spike	SPK Ref Val	%REC	RPD Ref Val	%RPD	Date Analyzed
Chloride	5		**34**	20	15.03	96.4	33.63	2.00	09/18/2013

Batch R181953 **SampType:** MS Units **mg/L**
SampID: 13090807-025CMS

Analyses	RL	Qual	Result	Spike	SPK Ref Val	%REC	Low Limit	High Limit	Date Analyzed
Chloride	50		**268**	200	84.38	91.7	85	115	09/19/2013

Batch R181953 **SampType:** MSD Units **mg/L** RPD Limit **15**
SampID: 13090807-025CMSD

Analyses	RL	Qual	Result	Spike	SPK Ref Val	%REC	RPD Ref Val	%RPD	Date Analyzed
Chloride	50		**274**	200	84.38	94.8	267.8	2.29	09/19/2013

Batch R182030 **SampType:** MBLK Units **mg/L**
SampID: MBLK

Analyses	RL	Qual	Result	Spike	SPK Ref Val	%REC	Low Limit	High Limit	Date Analyzed
Chloride	5	J	**2**						09/19/2013

Client: Dynegy Midwest Generation, LLC
Work Order: 13090807
Client Project: Baldwin - Groundwater Monitoring
Report Date: 02-Oct-13

SW-846 9251 (TOTAL)

Batch R182030 **SampType:** LCS Units **mg/L**
SampID: LCS

Analyses	RL	Qual	Result	Spike	SPK Ref Val	%REC	Low Limit	High Limit	Date Analyzed
Chloride	5		**18**	20	0	90.6	90	110	09/19/2013

Batch R182109 **SampType:** MBLK Units **mg/L**
SampID: MBLK

Analyses	RL	Qual	Result	Spike	SPK Ref Val	%REC	Low Limit	High Limit	Date Analyzed
Chloride	10	J	**3**						09/23/2013

Batch R182109 **SampType:** LCS Units **mg/L**
SampID: LCS

Analyses	RL	Qual	Result	Spike	SPK Ref Val	%REC	Low Limit	High Limit	Date Analyzed
Chloride	10		**20**	20	0	98.8	90	110	09/23/2013

Batch R182243 **SampType:** MBLK Units **mg/L**
SampID: MBLK

Analyses	RL	Qual	Result	Spike	SPK Ref Val	%REC	Low Limit	High Limit	Date Analyzed
Chloride	5	J	**1**						09/26/2013

Batch R182243 **SampType:** MBLK Units **mg/L**
SampID: MBLK 130923

Analyses	RL	Qual	Result	Spike	SPK Ref Val	%REC	Low Limit	High Limit	Date Analyzed
Chloride	5	J	**3**						09/26/2013

Batch R182243 **SampType:** LCS Units **mg/L**
SampID: LCS

Analyses	RL	Qual	Result	Spike	SPK Ref Val	%REC	Low Limit	High Limit	Date Analyzed
Chloride	5		**20**	20	0	99.8	90	110	09/26/2013

Batch R182394 **SampType:** MBLK Units **mg/L**
SampID: MBLK

Analyses	RL	Qual	Result	Spike	SPK Ref Val	%REC	Low Limit	High Limit	Date Analyzed
Chloride	5	J	**2**						10/01/2013

Batch R182394 **SampType:** LCS Units **mg/L**
SampID: LCS

Analyses	RL	Qual	Result	Spike	SPK Ref Val	%REC	Low Limit	High Limit	Date Analyzed
Chloride	5		**20**	20	0	101.7	90	110	10/01/2013

Client: Dynegy Midwest Generation, LLC
Work Order: 13090807
Client Project: Baldwin - Groundwater Monitoring
Report Date: 02-Oct-13

SW-846 3005A, 6010B, METALS BY ICP (TOTAL)

Batch 92049 **SampType: MBLK** Units **mg/L**
SampID: MBLK-92049

Analyses	RL	Qual	Result	Spike	SPK Ref Val	%REC	Low Limit	High Limit	Date Analyzed
Boron	0.02		**< 0.02**	0.02	0	0	-100	100	09/19/2013
Iron	0.02		**< 0.02**	0.02	0	0	-100	100	09/20/2013
Iron	0.02		**< 0.02**	0.02	0	0	-100	100	09/19/2013
Manganese	0.005		**< 0.005**	0.005	0	0	-100	100	09/19/2013
Manganese	0.005		**< 0.005**	0.005	0	0	-100	100	09/20/2013

Batch 92049 **SampType: LCS** Units **mg/L**
SampID: LCS-92049

Analyses	RL	Qual	Result	Spike	SPK Ref Val	%REC	Low Limit	High Limit	Date Analyzed
Boron	0.02		**0.52**	0.5	0	104.1	85	115	09/19/2013
Iron	0.02		**1.04**	1	0	103.7	85	115	09/20/2013
Iron	0.02		**1.03**	1	0	102.9	85	115	09/19/2013
Manganese	0.005		**0.516**	0.5	0	103.2	85	115	09/19/2013
Manganese	0.005		**0.53**	0.5	0	106	85	115	09/20/2013

Batch 92049 **SampType: MS** Units **mg/L**
SampID: 13090807-002DMS

Analyses	RL	Qual	Result	Spike	SPK Ref Val	%REC	Low Limit	High Limit	Date Analyzed
Boron	0.02		**0.659**	0.5	0.141	103.6	75	125	09/19/2013
Iron	0.02		**4.22**	1	3.18	104.4	75	125	09/19/2013
Manganese	0.005		**5.48**	0.5	4.97	103	75	125	09/19/2013

Batch 92049 **SampType: MSD** Units **mg/L** RPD Limit **20**
SampID: 13090807-002DMSD

Analyses	RL	Qual	Result	Spike	SPK Ref Val	%REC	RPD Ref Val	%RPD	Date Analyzed
Boron	0.02		**0.661**	0.5	0.141	103.9	0.659	0.27	09/19/2013
Iron	0.02		**4.2**	1	3.18	102.8	4.22	0.38	09/19/2013
Manganese	0.005		**5.45**	0.5	4.97	96.2	5.48	0.62	09/19/2013

Batch 92055 **SampType: MBLK** Units **mg/L**
SampID: MBLK-92055

Analyses	RL	Qual	Result	Spike	SPK Ref Val	%REC	Low Limit	High Limit	Date Analyzed
Boron	0.02		**< 0.02**	0.02	0	0	-100	100	09/20/2013
Iron	0.02		**< 0.02**	0.02	0	0	-100	100	09/20/2013
Manganese	0.005		**< 0.005**	0.005	0	0	-100	100	09/20/2013

Batch 92055 **SampType: LCS** Units **mg/L**
SampID: LCS-92055

Analyses	RL	Qual	Result	Spike	SPK Ref Val	%REC	Low Limit	High Limit	Date Analyzed
Boron	0.02		**0.5**	0.5	0	99.9	85	115	09/20/2013
Iron	0.02		**1.05**	1	0	105.2	85	115	09/20/2013
Manganese	0.005		**0.505**	0.5	0	101	85	115	09/20/2013

Client: Dynegy Midwest Generation, LLC
Work Order: 13090807
Client Project: Baldwin - Groundwater Monitoring
Report Date: 02-Oct-13

SW-846 3005A, 6010B, METALS BY ICP (TOTAL)

Batch 92055 **SampType:** MS Units **mg/L**
SampID: 13090807-012DMS

Analyses	RL	Qual	Result	Spike	SPK Ref Val	%REC	Low Limit	High Limit	Date Analyzed
Boron	0.02		**1.98**	0.5	1.42	112.2	75	125	09/23/2013
Iron	0.02		**1.24**	1	0.179	106	75	125	09/20/2013
Manganese	0.005		**0.526**	0.5	0.007	103.8	75	125	09/20/2013

Batch 92055 **SampType:** MSD Units **mg/L** RPD Limit **20**
SampID: 13090807-012DMSD

Analyses	RL	Qual	Result	Spike	SPK Ref Val	%REC	RPD Ref Val	%RPD	Date Analyzed
Boron	0.02		**1.95**	0.5	1.42	105	1.98	1.83	09/23/2013
Iron	0.02		**1.25**	1	0.179	106.8	1.24	0.64	09/20/2013
Manganese	0.005		**0.534**	0.5	0.007	105.4	0.526	1.47	09/20/2013

Batch 92055 **SampType:** MS Units **mg/L**
SampID: 13090807-026DMS

Analyses	RL	Qual	Result	Spike	SPK Ref Val	%REC	Low Limit	High Limit	Date Analyzed
Boron	0.02		**0.765**	0.5	0.228	107.6	75	125	09/23/2013
Iron	0.02		**1.11**	1	0.093	101.4	75	125	09/20/2013
Manganese	0.005		**0.755**	0.5	0.234	104.1	75	125	09/20/2013

Batch 92055 **SampType:** MSD Units **mg/L** RPD Limit **20**
SampID: 13090807-026DMSD

Analyses	RL	Qual	Result	Spike	SPK Ref Val	%REC	RPD Ref Val	%RPD	Date Analyzed
Boron	0.02		**0.744**	0.5	0.228	103.3	0.765	2.85	09/23/2013
Iron	0.02		**1.1**	1	0.093	100.6	1.11	0.73	09/20/2013
Manganese	0.005		**0.746**	0.5	0.234	102.3	0.755	1.17	09/20/2013

Batch 92061 **SampType:** MBLK Units **mg/L**
SampID: MBLK-92061

Analyses	RL	Qual	Result	Spike	SPK Ref Val	%REC	Low Limit	High Limit	Date Analyzed
Boron	0.02		**< 0.02**	0.02	0	0	-100	100	09/19/2013
Iron	0.02		**< 0.02**	0.02	0	0	-100	100	09/19/2013
Manganese	0.005		**< 0.005**	0.005	0	0	-100	100	09/19/2013

Batch 92061 **SampType:** LCS Units **mg/L**
SampID: LCS-92061

Analyses	RL	Qual	Result	Spike	SPK Ref Val	%REC	Low Limit	High Limit	Date Analyzed
Boron	0.02		**0.523**	0.5	0	104.6	85	115	09/19/2013
Iron	0.02		**1.04**	1	0	103.9	85	115	09/19/2013
Manganese	0.005		**0.52**	0.5	0	104.1	85	115	09/19/2013

Client: Dynegy Midwest Generation, LLC
Work Order: 13090807
Client Project: Baldwin - Groundwater Monitoring
Report Date: 02-Oct-13

SW-846 3005A, 6010B, METALS BY ICP (TOTAL)

Batch **92061** **SampType:** **MS** Units **mg/L**
SampID: 13090807-032CMS

Analyses	RL	Qual	Result	Spike	SPK Ref Val	%REC	Low Limit	High Limit	Date Analyzed
Boron	0.02		**0.515**	0.5	0	103.1	75	125	09/19/2013
Iron	0.02		**1.03**	1	0	102.8	75	125	09/19/2013
Manganese	0.005		**0.514**	0.5	0	102.9	75	125	09/19/2013

Batch **92061** **SampType:** **MSD** Units **mg/L** RPD Limit **20**
SampID: 13090807-032CMSD

Analyses	RL	Qual	Result	Spike	SPK Ref Val	%REC	RPD Ref Val	%RPD	Date Analyzed
Boron	0.02		**0.521**	0.5	0	104.2	0.515	1.12	09/19/2013
Iron	0.02		**1.03**	1	0	103.3	1.03	0.49	09/19/2013
Manganese	0.005		**0.518**	0.5	0	103.5	0.514	0.62	09/19/2013

Receiving Check List

Teklab, Inc. Environmental Laboratory

http://www.teklabinc.com/

Client: Dynegy Midwest Generation, LLC
Client Project: Baldwin - Groundwater Monitoring

Work Order: 13090807
Report Date: 02-Oct-13

Carrier: Rick Schmidt

Received By: EEP

Completed by: Emily E. Pohlman
On: 18-Sep-13

Reviewed by: Michael L. Austin
On: 18-Sep-13

Pages to follow: Chain of custody 4 Extra pages included 35

Shipping container/cooler in good condition?	Yes ☑	No ☐	Not Present ☐	Temp ℃	***1.6***
Type of thermal preservation?	None ☐	Ice ☑	Blue Ice ☐	Dry Ice	☐
Chain of custody present?	Yes ☑	No ☐			
Chain of custody signed when relinquished and received?	Yes ☑	No ☐			
Chain of custody agrees with sample labels?	Yes ☑	No ☐			
Samples in proper container/bottle?	Yes ☑	No ☐			
Sample containers intact?	Yes ☑	No ☐			
Sufficient sample volume for indicated test?	Yes ☑	No ☐			
All samples received within holding time?	Yes ☑	No ☐			
Reported field parameters measured:	Field ☐	Lab ☐	NA ☑		
Container/Temp Blank temperature in compliance?	Yes ☑	No ☐			

When thermal preservation is required, samples are compliant with a temperature between 0.1℃ - 6.0℃, or when samples are received on ice the same day as collected.

Water – at least one vial per sample has zero headspace?	Yes ☐	No ☐	No VOA vials ☑
Water - TOX containers have zero headspace?	Yes ☐	No ☐	No TOX containers ☑
Water - pH acceptable upon receipt?	Yes ☐	No ☑	NA ☐
NPDES/CWA TCN interferences checked/treated in the field?	Yes ☐	No ☐	NA ☑

Any No responses must be detailed below or on the COC.

Additional nitric acid was needed in the metals container for TPZ159 upon arrival at the laboratory. EEP 9/18/13

CHAIN OF CUSTODY

pg. 1 of 4 Work order # 1309 0807

TEKLAB, INC. 5445 Horseshoe Lake Road - Collinsville, IL 62234 - Phone: (618) 344-1004 - Fax: (618) 344-1005

Client:	Dynegy Midwest Generation, LLC
Address:	604 Pierce Blvd.
City / State / Zip	O'Fallon, IL 62269
Contact:	Brian Voelker
Phone:	(618) 206-5800
E-Mail:	
Fax:	

Samples on: ☒ ICE ☒ BLUE ICE ☒ NO ICE 1.4 °C

Preserved in: ☒ LAB ☒ FIELD

FOR LAB USE ONLY

Lab Notes:

Client Comments Add HNO3 to TPZ 159 250 Metals Bottle. SRH 9/18/13

Are these samples known to be involved in litigation? If yes, a surcharge will apply ☐ Yes ☐ No

Are these samples known to be hazardous? ☐ Yes ☐ No

Are there any required reporting limits to be met on the requested analysis?. If yes, please provide limits in the comment section. ☐ Yes ☐ No

Project Name/Number	Sample Collector's Name
Baldwin - Groundwater Monitoring	Rick Schmidt

Results Requested

☐ Standard ☐ 1-2 Day (100% Surcharge)

☐ Other ____ ☐ 3 Day (50% Surcharge)

Billing Instructions

Lab Use Only	Sample Identification	Date/Time Sampled	# and Type of Containers: UNP	HNO3	MATRIX: Groundwater	Boron, Iron, Manganese	Chloride	Field Conductivity	Field Depth to Water	Field pH	Field Temperature (C)	Sulfate	TDS
1309 0807 -001	MW104D	9-16-13 9:50	3	1	X	X	X	X	X	X	X	X	X
-002	MW104S	9-16-13 9:45	3	1	X	X	X	X	X	X	X	X	X
-003	MW150	9-16-13 11:15	3	1	X	X	X	X	X	X	X	X	X
-004	MW151	9-16-13 10:45	3	1	X	X	X	X	X	X	X	X	X
-005	MW152	9-16-13 10:15	3	1	X	X	X	X	X	X	X	X	X
-006	MW153	9-17-13 9:25	3	1	X	X	X	X	X	X	X	X	X
-007	MW154	9-17-13 9:00	3	1	X	X	X	X	X	X	X	X	X
-008	MW155	9-17-13 8:25	3	1	X	X	X	X	X	X	X	X	X
-009	MW252	9-16-13 10:25	3	1	X	X	X	X	X	X	X	X	X
-010	MW253	9-17-13 9:35	3	1	X	X	X	X	X	X	X	X	X

Relinquished By	Date/Time	Received By	Date/Time
	9-18-13 08:00		9/18/13 8:00

The individual signing this agreement on behalf of the client, acknowledges that he/she has read and understands the terms and conditions of this agreement, and that he/she has the authority to sign on behalf of the client.

BottleOrder: 16402

CHAIN OF CUSTODY

pg. 2 of 4 Work order # 13090807

TEKLAB, INC. 5445 Horseshoe Lake Road - Collinsville, IL 62234 - Phone: (618) 344-1004 - Fax: (618) 344-1005

Client:	Dynegy Midwest Generation, LLC		
Address:	604 Pierce Blvd.		
City / State / Zip	O'Fallon, IL 62269		
Contact:	Brian Voelker	**Phone:**	(618) 206-5800
E-Mail:		**Fax:**	

Samples on: ☒ ICE ☒ BLUE ICE ☒ NO ICE _____ °C

Preserved in: ☒ LAB ☒ FIELD

FOR LAB USE ONLY

Lab Notes:

Client Comments

* well MW162 Dry - no sample

Are these samples known to be involved in litigation? If yes, a surcharge will apply ☐ Yes ☐ No

Are these samples known to be hazardous? ☐ Yes ☐ No

Are there any required reporting limits to be met on the requested analysis?. If yes, please provide limits in the comment section. ☐ Yes ☐ No

Project Name/Number	Sample Collector's Name
Baldwin - Groundwater Monitoring	Rick Schmidt

Results Requested

☐ Standard ☐ 1-2 Day (100% Surcharge)

☐ Other ____ ☐ 3 Day (50% Surcharge)

Billing Instructions

Lab Use Only	Sample Identification	Date/Time Sampled	# and Type of Containers: UNP	HNO3	MATRIX: Groundwater	INDICATE ANALYSIS REQUESTED: Boron, Iron, Manganese	Chloride	Field Conductivity	Field Depth to Water	Field pH	Field Temperature (C)	Sulfate	TDS
-010	MW350	9-16-13 11:00	3	1	X	X	X	X	X	X	X	X	X
-012	MW352	9-16-13 10:35	3	1	X	X	X	X	X	X	X	X	X
-013	MW355	9-17-13 8:35	3	1	X	X	X	X	X	X	X	X	X
-014	OW156	9-16-13 12:30	3	1	X	X	X	X	X	X	X	X	X
-015	OW157	9-16-13 13:20	3	1	X	X	X	X	X	X	X	X	X
-016	MW161	9-16-13 11:50	3	1	X	X	X	X	X	X	X	X	X
*	MW162	9-16-13 11:25	3	1	X	X	X	X	X	X	X	X	X
-017	MW262	9-16-13 11:30	3	1	X	X	X	X	X	X	X	X	X
-018	OW256	9-16-13 12:15	3	1	X	X	X	X	X	X	X	X	X
-019	OW257	9-16-13 12:50	3	1	X	X	X	X	X	X	X	X	X

Relinquished By	Date/Time	Received By	Date/Time
	9-18-13 08:00		9/18/13 8:00

The individual signing this agreement on behalf of the client, acknowledges that he/she has read and understands the terms and conditions of this agreement, and that he/she has the authority to sign on behalf of the client.

BottleOrder: 16402

CHAIN OF CUSTODY

pg. 3 of 4 Work order # 13090807

TEKLAB, INC. 5445 Horseshoe Lake Road - Collinsville, IL 62234 - Phone: (618) 344-1004 - Fax: (618) 344-1005

Client:	Dynegy Midwest Generation, LLC
Address:	604 Pierce Blvd.
City / State / Zip	O'Fallon, IL 62269
Contact:	Brian Voelker
Phone:	(618) 206-5800
E-Mail:	
Fax:	

Samples on: ☒ ICE ☒ BLUE ICE ☒ NO ICE _____ °C

Preserved in: ☒ LAB ☒ FIELD

FOR LAB USE ONLY

Lab Notes:

★ only one 250 mL w/preserved @ 9/18/13

Client Comments

Are these samples known to be involved in litigation? If yes, a surcharge will apply ☐ Yes ☐ No

Are these samples known to be hazardous? ☐ Yes ☐ No

Are there any required reporting limits to be met on the requested analysis?. If yes, please provide limits in the comment section. ☐ Yes ☐ No

Project Name/Number	Sample Collector's Name
Baldwin - Groundwater Monitoring	Rick Schmidt

Results Requested

☐ Standard ☐ 1-2 Day (100% Surcharge)

☐ Other _____ ☐ 3 Day (50% Surcharge)

Billing Instructions

Lab Use Only	Sample Identification	Date/Time Sampled	# and Type of Containers: UNP	HNO3	MATRIX: Groundwater	INDICATE ANALYSIS REQUESTED: Boron, Iron, Manganese	Chloride	Field Conductivity	Field Depth to Water	Field pH	Field Temperature (C)	Sulfate	TDS
-020	TPZ158	9-17-13 10:10	3	1	X	X	X	X	X	X	X	X	X
-021	TPZ159 ★	13:35	3	1	X	X	X	X	X	X	X	X	X
-022	TPZ160	13:15	3	1	X	X	X	X	X	X	X	X	X
-023	TPZ163	10:55	3	1	X	X	X	X	X	X	X	X	X
-024	TPZ164	14:00	3	1	X	X	X	X	X	X	X	X	X
-025	TPZ165	12:45	3	1	X	X	X	X	X	X	X	X	X
-026	TPZ166	12:20	3	1	X	X	X	X	X	X	X	X	X
-027	TPZ167	11:55	3	1	X	X	X	X	X	X	X	X	X
-028	TPZ168	11:30	3	1	X	X	X	X	X	X	X	X	X
-029	DUP 1	9-16-13 12:50	2	1	X	X	X					X	X

Relinquished By	Date/Time	Received By	Date/Time
	9-18-13 08:00		9/18/13 8:00

The individual signing this agreement on behalf of the client, acknowledges that he/she has read and understands the terms and conditions of this agreement, and that he/she has the authority to sign on behalf of the client.

BottleOrder: 16402

CHAIN OF CUSTODY

pg. 4 of 4 Work order # 13090807

TEKLAB, INC. 5445 Horseshoe Lake Road - Collinsville, IL 62234 - Phone: (618) 344-1004 - Fax: (618) 344-1005

Client:	Dynegy Midwest Generation, LLC
Address:	604 Pierce Blvd.
City / State / Zip	O'Fallon, IL 62269
Contact:	Brian Voelker
Phone:	(618) 206-5800
E-Mail:	
Fax:	

Samples on: ☒ ICE ☒ BLUE ICE ☒ NO ICE _____ °C

Preserved in: ☒ LAB ☒ FIELD

FOR LAB USE ONLY

Lab Notes:

Client Comments

Are these samples known to be involved in litigation? If yes, a surcharge will apply ☐ Yes ☐ No

Are these samples known to be hazardous? ☐ Yes ☐ No

Are there any required reporting limits to be met on the requested analysis?. If yes, please provide limits in the comment section. ☐ Yes ☐ No

Project Name/Number	Sample Collector's Name
Baldwin - Groundwater Monitoring	Rick Schmidt

Results Requested

☐ Standard ☐ 1-2 Day (100% Surcharge)

☐ Other ____ ☐ 3 Day (50% Surcharge)

Billing Instructions

Lab Use Only	Sample Identification	Date/Time Sampled	# and Type of Containers: UNP	HNO3	MATRIX: Groundwater	INDICATE ANALYSIS REQUESTED: Boron, Iron, Manganese	Chloride	Field Conductivity	Field Depth to Water	Field pH	Field Temperature (C)	Sulfate	TDS
-030	DUP 2	9-17-13 10:55	2	1	X	X	X					X	X
	DUP 3		2	1	X	X	X					X	X
	DUP 4		2	1	X	X	X					X	X
	DUP 5		2	1	X	X	X					X	X
-031	Field Blank 1	9-16-13 13:50	2	1	X	X	X					X	X
-032	Field Blank 2	9-17-13 14:40	2	1	X	X	X					X	X
	Field Blank 3		2	1	X	X	X					X	X
	Field Blank 4		2	1	X	X	X					X	X
	Field Blank 5		2	1	X	X	X					X	X

Relinquished By	Date/Time	Received By	Date/Time
	9-18-13 8:00		9/18/13 8:00

The individual signing this agreement on behalf of the client, acknowledges that he/she has read and understands the terms and conditions of this agreement, and that he/she has the authority to sign on behalf of the client.

BottleOrder: 16402

December 06, 2013

Brian Voelker
Dynegy Midwest Generation, LLC
604 Pierce Blvd.
O'Fallon, IL 62269
TEL: (618) 206-5800
FAX:

RE: Baldwin - Groundwater Monitoring **WorkOrder:** 13111129

Dear Brian Voelker:

TEKLAB, INC received 30 samples on 11/21/2013 3:15:00 PM for the analysis presented in the following report.

Samples are analyzed on an as received basis unless otherwise requested and documented. The sample results contained in this report relate only to the requested analytes of interest as directed on the chain of custody. NELAP accredited fields of testing are indicated by the letters NELAP under the Certification column. Unless otherwise documented within this report, Teklab Inc. analyzes samples utilizing the most current methods in compliance with 40CFR. All tests are performed in the Collinsville, IL laboratory unless otherwise noted in the Case Narrative.

All quality control criteria applicable to the test methods employed for this project have been satisfactorily met and are in accordance with NELAP except where noted. The following report shall not be reproduced, except in full, without the written approval of Teklab, Inc.

If you have any questions regarding these tests results, please feel free to call.

Sincerely,

Michael L. Austin
Project Manager
(618)344-1004 ex 16
MAustin@teklabinc.com

Client: Dynegy Midwest Generation, LLC
Work Order: 13111129
Client Project: Baldwin - Groundwater Monitoring
Report Date: 06-Dec-13

This reporting package includes the following:

Cover Letter	1
Report Contents	2
Definitions	3
Case Narrative	4
Laboratory Results	5
Sample Summary	35
Dates Report	36
Quality Control Results	46
Receiving Check List	52
Chain of Custody	Appended

Client: Dynegy Midwest Generation, LLC
Work Order: 13111129
Client Project: Baldwin - Groundwater Monitoring
Report Date: 06-Dec-13

Abbr Definition

CCV	Continuing calibration verification is a check of a standard to determine the state of calibration of an instrument between recalibration.
DF	Dilution factor is the dilution performed during analysis only and does not take into account any dilutions made during sample preparation. The reported result is final and includes all dilutions factors.
DNI	Did not ignite
DUP	Laboratory duplicate is an aliquot of a sample taken from the same container under laboratory conditions for independent processing and analysis independently of the original aliquot.
ICV	Initial calibration verification is a check of a standard to determine the state of calibration of an instrument before sample analysis is initiated.
IDPH	IL Dept. of Public Health
LCS	Laboratory control sample, spiked with verified known amounts of analytes, is analyzed exactly like a sample to establish intra-laboratory or analyst specific precision and bias or to assess the performance of all or a portion of the measurement system. The acceptable recovery range is in the QC Package (provided upon request).
LCSD	Laboratory control sample duplicate is a replicate laboratory control sample that is prepared and analyzed in order to determine the precision of the approved test method. The acceptable recovery range is listed in the QC Package (provided upon request).
MB	Method blank is a sample of a matrix similar to the batch of associated sample (when available) that is free from the analytes of interest and is processed simultaneously with and under the same conditions as samples through all steps of the analytical procedures, and in which no target analytes or interferences should present at concentrations that impact the analytical results for sample analyses.
MDL	Method detection limit means the minimum concentration of a substance that can be measured and reported with 99% confidence that the analyte concentration is greater than zero and is determined from analysis of a sample in a given matrix type containing the analyte.
MS	Matrix spike is an aliquot of matrix fortified (spiked) with known quantities of specific analytes that is subjected to the entire analytical procedures in order to determine the effect of the matrix on an approved test method's recovery system. The acceptable recovery range is listed in the QC Package (provided upon request).
MSD	Matrix spike duplicate means a replicate matrix spike that is prepared and analyzed in order to determine the precision of the approved test method. The acceptable recovery range is listed in the QC Package (provided upon request).
MW	Molecular weight
ND	Not Detected at the Reporting Limit
NELAP	NELAP Accredited
PQL	Practical quantitation limit means the lowest level that can be reliably achieved within specified limits of precision and accuracy during routine laboratory operation conditions. The acceptable recovery range is listed in the QC Package (provided upon request).
RL	The reporting limit the lowest level that the data is displayed in the final report. The reporting limit may vary according to customer request or sample dilution. The reporting limit may not be less than the MDL.
RPD	Relative percent difference is a calculated difference between two recoveries (ie. MS/MSD). The acceptable recovery limit is listed in the QC Package (provided upon request).
SPK	The spike is a known mass of target analyte added to a blank sample or sub-sample; used to determine recovery deficiency or for other quality control purposes.
Surr	Surrogates are compounds which are similar to the analytes of interest in chemical composition and behavior in the analytical process, but which are not normally found in environmental samples.
TNTC	Too numerous to count (> 200 CFU)

Qualifiers

# -	Unknown hydrocarbon	B -	Analyte detected in associated Method Blank
E -	Value above quantitation range	H -	Holding times exceeded
J -	Analyte detected below quantitation limits	M -	Manual Integration used to determine area response
ND -	Not Detected at the Reporting Limit	R -	RPD outside accepted recovery limits
S -	Spike Recovery outside recovery limits	X -	Value exceeds Maximum Contaminant Level

Case Narrative

http://www.teklabinc.com/

Client: Dynegy Midwest Generation, LLC
Client Project: Baldwin - Groundwater Monitoring

Work Order: 13111129
Report Date: 06-Dec-13

Cooler Receipt Temp: 3.0 °C

An employee of Teklab, Inc. collected the sample(s).

Monitoring Wells MW154, MW155, and MW162 not sampled, Wells Dry.

Locations and Accreditations

	Collinsville	Springfield	Kansas City	Collinsville Air
Address	5445 Horseshoe Lake Road	3920 Pintail Dr	8421 Nieman Road	5445 Horseshoe Lake Road
	Collinsville, IL 62234-7425	Springfield, IL 62711-9415	Lenexa, KS 66214	Collinsville, IL 62234-7425
Phone	(618) 344-1004	(217) 698-1004	(913) 541-1998	(618) 344-1004
Fax	(618) 344-1005	(217) 698-1005	(913) 541-1998	(618) 344-1005
Email	jhriley@teklabinc.com	KKlostermann@teklabinc.com	dthompson@teklabinc.com	EHurley@teklabinc.com

State	Dept	Cert #	NELAP	Exp Date	Lab
Illinois	IEPA	100226	NELAP	1/31/2014	Collinsville
Kansas	KDHE	E-10374	NELAP	4/30/2014	Collinsville
Louisiana	LDEQ	166493	NELAP	6/30/2014	Collinsville
Louisiana	LDEQ	166578	NELAP	6/30/2014	Springfield
Texas	TCEQ	T104704515-12-1	NELAP	7/31/2014	Collinsville
Arkansas	ADEQ	88-0966		3/14/2014	Collinsville
Illinois	IDPH	17584		5/31/2015	Collinsville
Kentucky	UST	0073		4/5/2014	Collinsville
Missouri	MDNR	00930		5/31/2015	Collinsville
Oklahoma	ODEQ	9978		8/31/2014	Collinsville

Client: Dynegy Midwest Generation, LLC
Work Order: 13111129
Client Project: Baldwin - Groundwater Monitoring
Report Date: 06-Dec-13
Lab ID: 13111129-001
Client Sample ID: MW104D
Matrix: GROUNDWATER
Collection Date: 11/20/2013 10:00

Analyses	Certification	RL	Qual	Result	Units	DF	Date Analyzed	Batch
FIELD ELEVATION MEASUREMENTS								
Depth to water from measuring point		0		**14.68**	ft	1	11/20/2013 1:00	R184648
STANDARD METHODS 2550 B								
Temperature		0		**13.6**	℃	1	11/20/2013 1:00	R184648
SW-846 9040B								
pH, Field		1		**6.82**		1	11/20/2013 1:00	R184648
SW-846 9050A								
Spec. Conductance, Field		1		**1250**	µmhos/cm	1	11/20/2013 1:00	R184648
STANDARD METHODS 2540 C (DISSOLVED)								
Total Dissolved Solids	NELAP	20		**630**	mg/L	1	11/25/2013 14:39	R184530
SW-846 9036 (DISSOLVED)								
Sulfate	NELAP	50		**194**	mg/L	5	11/26/2013 23:42	R184591
SW-846 9251 (DISSOLVED)								
Chloride	NELAP	5		**16**	mg/L	1	11/26/2013 23:36	R184599
SW-846 3005A, 6010B, METALS BY ICP (DISSOLVED)								
Boron	NELAP	0.02		**0.025**	mg/L	1	11/22/2013 22:15	94025
Iron	NELAP	0.02		**0.073**	mg/L	1	11/22/2013 22:15	94025
Manganese	NELAP	0.005		**0.294**	mg/L	1	11/22/2013 22:15	94025

Client: Dynegy Midwest Generation, LLC
Work Order: 13111129
Client Project: Baldwin - Groundwater Monitoring
Report Date: 06-Dec-13
Lab ID: 13111129-002
Client Sample ID: MW104S
Matrix: GROUNDWATER
Collection Date: 11/20/2013 10:10

Analyses	Certification	RL	Qual	Result	Units	DF	Date Analyzed	Batch
FIELD ELEVATION MEASUREMENTS								
Depth to water from measuring point		0		**14.68**	ft	1	11/20/2013 10:10	R184648
STANDARD METHODS 2550 B								
Temperature		0		**15.1**	℃	1	11/20/2013 10:10	R184648
SW-846 9040B								
pH, Field		1		**6.71**		1	11/20/2013 10:10	R184648
SW-846 9050A								
Spec. Conductance, Field		1		**1320**	µmhos/cm	1	11/20/2013 10:10	R184648
STANDARD METHODS 2540 C (DISSOLVED)								
Total Dissolved Solids	NELAP	20		**770**	mg/L	1	11/25/2013 14:43	R184530
SW-846 9036 (DISSOLVED)								
Sulfate	NELAP	50		**134**	mg/L	5	11/27/2013 0:12	R184591
SW-846 9251 (DISSOLVED)								
Chloride	NELAP	5		**19**	mg/L	1	11/27/2013 0:01	R184599
SW-846 3005A, 6010B, METALS BY ICP (DISSOLVED)								
Boron	NELAP	0.02		**0.044**	mg/L	1	11/22/2013 22:26	94025
Iron	NELAP	0.02		**1.44**	mg/L	1	11/22/2013 22:26	94025
Manganese	NELAP	0.005		**2.2**	mg/L	1	11/22/2013 22:26	94025

Client: Dynegy Midwest Generation, LLC
Work Order: 13111129
Client Project: Baldwin - Groundwater Monitoring
Report Date: 06-Dec-13
Lab ID: 13111129-003
Client Sample ID: MW150
Matrix: GROUNDWATER
Collection Date: 11/20/2013 11:50

Analyses	Certification	RL	Qual	Result	Units	DF	Date Analyzed	Batch
FIELD ELEVATION MEASUREMENTS								
Depth to water from measuring point		0		**19.68**	ft	1	11/20/2013 11:50	R184648
STANDARD METHODS 2550 B								
Temperature		0		**13.3**	℃	1	11/20/2013 11:50	R184648
SW-846 9040B								
pH, Field		1		**7.07**		1	11/20/2013 11:50	R184648
SW-846 9050A								
Spec. Conductance, Field		1		**1530**	µmhos/cm	1	11/20/2013 11:50	R184648
STANDARD METHODS 2540 C (DISSOLVED)								
Total Dissolved Solids	NELAP	20		**1090**	mg/L	1	11/25/2013 14:43	R184530
SW-846 9036 (DISSOLVED)								
Sulfate	NELAP	200		**502**	mg/L	20	11/27/2013 0:28	R184591
SW-846 9251 (DISSOLVED)								
Chloride	NELAP	10		**51**	mg/L	2	11/27/2013 0:22	R184599
SW-846 3005A, 6010B, METALS BY ICP (DISSOLVED)								
Boron	NELAP	0.02		**0.656**	mg/L	1	11/22/2013 22:30	94025
Iron	NELAP	0.02		**0.078**	mg/L	1	11/22/2013 22:30	94025
Manganese	NELAP	0.005		**0.035**	mg/L	1	11/22/2013 22:30	94025

Client: Dynegy Midwest Generation, LLC
Work Order: 13111129
Client Project: Baldwin - Groundwater Monitoring
Report Date: 06-Dec-13
Lab ID: 13111129-004
Client Sample ID: MW151
Matrix: GROUNDWATER
Collection Date: 11/20/2013 11:30

Analyses	Certification	RL	Qual	Result	Units	DF	Date Analyzed	Batch
FIELD ELEVATION MEASUREMENTS								
Depth to water from measuring point		0		**2.93**	ft	1	11/20/2013 11:30	R184648
STANDARD METHODS 2550 B								
Temperature		0		**14.2**	℃	1	11/20/2013 11:30	R184648
SW-846 9040B								
pH, Field		1		**7.13**		1	11/20/2013 11:30	R184648
SW-846 9050A								
Spec. Conductance, Field		1		**970**	µmhos/cm	1	11/20/2013 11:30	R184648
STANDARD METHODS 2540 C (DISSOLVED)								
Total Dissolved Solids	NELAP	20		**542**	mg/L	1	11/25/2013 14:45	R184530
SW-846 9036 (DISSOLVED)								
Sulfate	NELAP	20		**78**	mg/L	2	11/27/2013 0:36	R184591
SW-846 9251 (DISSOLVED)								
Chloride	NELAP	5		**36**	mg/L	1	11/27/2013 0:30	R184599
SW-846 3005A, 6010B, METALS BY ICP (DISSOLVED)								
Boron	NELAP	0.02		**0.249**	mg/L	1	11/22/2013 22:33	94025
Iron	NELAP	0.02	J	**0.01**	mg/L	1	11/22/2013 22:33	94025
Manganese	NELAP	0.005	J	**0.004**	mg/L	1	11/22/2013 22:33	94025

Client: Dynegy Midwest Generation, LLC
Work Order: 13111129
Client Project: Baldwin - Groundwater Monitoring
Report Date: 06-Dec-13
Lab ID: 13111129-005
Client Sample ID: MW152
Matrix: GROUNDWATER
Collection Date: 11/20/2013 11:05

Analyses	Certification	RL	Qual	Result	Units	DF	Date Analyzed	Batch
FIELD ELEVATION MEASUREMENTS								
Depth to water from measuring point		0		**6.67**	ft	1	11/20/2013 11:05	R184648
STANDARD METHODS 2550 B								
Temperature		0		**13.7**	℃	1	11/20/2013 11:05	R184648
SW-846 9040B								
pH, Field		1		**7.22**		1	11/20/2013 11:05	R184648
SW-846 9050A								
Spec. Conductance, Field		1		**1950**	µmhos/cm	1	11/20/2013 11:05	R184648
STANDARD METHODS 2540 C (DISSOLVED)								
Total Dissolved Solids	NELAP	20		**1720**	mg/L	1	11/25/2013 14:47	R184530
SW-846 9036 (DISSOLVED)								
Sulfate	NELAP	400		**857**	mg/L	40	11/27/2013 1:00	R184591
SW-846 9251 (DISSOLVED)								
Chloride	NELAP	10		**55**	mg/L	2	11/27/2013 0:55	R184599
SW-846 3005A, 6010B, METALS BY ICP (DISSOLVED)								
Boron	NELAP	0.02		**9.92**	mg/L	1	11/22/2013 22:37	94025
Iron	NELAP	0.02		**0.076**	mg/L	1	11/22/2013 22:37	94025
Manganese	NELAP	0.005	J	**0.005**	mg/L	1	11/22/2013 22:37	94025

Client: Dynegy Midwest Generation, LLC
Work Order: 13111129
Client Project: Baldwin - Groundwater Monitoring
Report Date: 06-Dec-13
Lab ID: 13111129-006
Client Sample ID: MW153
Matrix: GROUNDWATER
Collection Date: 11/21/2013 8:20

Analyses	Certification	RL	Qual	Result	Units	DF	Date Analyzed	Batch
FIELD ELEVATION MEASUREMENTS								
Depth to water from measuring point		0		**15.05**	ft	1	11/21/2013 8:20	R184648
STANDARD METHODS 2550 B								
Temperature		0		**14.1**	℃	1	11/21/2013 8:20	R184648
SW-846 9040B								
pH, Field		1		**6.58**		1	11/21/2013 8:20	R184648
SW-846 9050A								
Spec. Conductance, Field		1		**730**	µmhos/cm	1	11/21/2013 8:20	R184648
STANDARD METHODS 2540 C (DISSOLVED)								
Total Dissolved Solids	NELAP	20		**384**	mg/L	1	11/25/2013 14:48	R184530
SW-846 9036 (DISSOLVED)								
Sulfate	NELAP	20		**98**	mg/L	2	11/27/2013 1:08	R184591
SW-846 9251 (DISSOLVED)								
Chloride	NELAP	5		**28**	mg/L	1	11/27/2013 1:03	R184599
SW-846 3005A, 6010B, METALS BY ICP (DISSOLVED)								
Boron	NELAP	0.02		**< 0.02**	mg/L	1	11/25/2013 18:31	94025
Iron	NELAP	0.02	J	**0.009**	mg/L	1	11/22/2013 22:41	94025
Manganese	NELAP	0.005		**0.034**	mg/L	1	11/22/2013 22:41	94025

Client: Dynegy Midwest Generation, LLC
Work Order: 13111129
Client Project: Baldwin - Groundwater Monitoring
Report Date: 06-Dec-13
Lab ID: 13111129-007
Client Sample ID: MW252
Matrix: GROUNDWATER
Collection Date: 11/20/2013 11:30

Analyses	Certification	RL	Qual	Result	Units	DF	Date Analyzed	Batch
FIELD ELEVATION MEASUREMENTS								
Depth to water from measuring point		0		**2.14**	ft	1	11/20/2013 11:30	R184648
STANDARD METHODS 2550 B								
Temperature		0		**13.8**	℃	1	11/20/2013 11:30	R184648
SW-846 9040B								
pH, Field		1		**7.07**		1	11/20/2013 11:30	R184648
SW-846 9050A								
Spec. Conductance, Field		1		**1670**	µmhos/cm	1	11/20/2013 11:30	R184648
STANDARD METHODS 2540 C (DISSOLVED)								
Total Dissolved Solids	NELAP	20		**1250**	mg/L	1	11/25/2013 15:08	R184530
SW-846 9036 (DISSOLVED)								
Sulfate	NELAP	200		**463**	mg/L	20	11/27/2013 1:16	R184591
SW-846 9251 (DISSOLVED)								
Chloride	NELAP	5		**41**	mg/L	1	11/27/2013 1:10	R184599
SW-846 3005A, 6010B, METALS BY ICP (DISSOLVED)								
Boron	NELAP	0.02		**0.237**	mg/L	1	11/22/2013 22:44	94025
Iron	NELAP	0.02		**0.078**	mg/L	1	11/22/2013 22:44	94025
Manganese	NELAP	0.005		**0.11**	mg/L	1	11/22/2013 22:44	94025

Client: Dynegy Midwest Generation, LLC
Work Order: 13111129
Client Project: Baldwin - Groundwater Monitoring
Report Date: 06-Dec-13
Lab ID: 13111129-008
Client Sample ID: MW253
Matrix: GROUNDWATER
Collection Date: 11/21/2013 8:35

Analyses	Certification	RL	Qual	Result	Units	DF	Date Analyzed	Batch
FIELD ELEVATION MEASUREMENTS								
Depth to water from measuring point		0		**12.99**	ft	1	11/21/2013 8:35	R184648
STANDARD METHODS 2550 B								
Temperature		0		**13.9**	℃	1	11/21/2013 8:35	R184648
SW-846 9040B								
pH, Field		1		**8.6**		1	11/21/2013 8:35	R184648
SW-846 9050A								
Spec. Conductance, Field		1		**735**	µmhos/cm	1	11/21/2013 8:35	R184648
STANDARD METHODS 2540 C (DISSOLVED)								
Total Dissolved Solids	NELAP	20		**602**	mg/L	1	11/25/2013 15:08	R184530
SW-846 9036 (DISSOLVED)								
Sulfate	NELAP	100		**405**	mg/L	10	11/27/2013 1:24	R184591
SW-846 9251 (DISSOLVED)								
Chloride	NELAP	5		**18**	mg/L	1	11/27/2013 1:19	R184599
SW-846 3005A, 6010B, METALS BY ICP (DISSOLVED)								
Boron	NELAP	0.02		**0.092**	mg/L	1	11/22/2013 22:48	94025
Iron	NELAP	0.02		**< 0.02**	mg/L	1	11/22/2013 22:48	94025
Manganese	NELAP	0.005		**< 0.005**	mg/L	1	11/22/2013 22:48	94025

Client: Dynegy Midwest Generation, LLC
Work Order: 13111129
Client Project: Baldwin - Groundwater Monitoring
Report Date: 06-Dec-13
Lab ID: 13111129-009
Client Sample ID: MW350
Matrix: GROUNDWATER
Collection Date: 11/20/2013 12:00

Analyses	Certification	RL	Qual	Result	Units	DF	Date Analyzed	Batch
FIELD ELEVATION MEASUREMENTS								
Depth to water from measuring point		0		**22.52**	ft	1	11/20/2013 12:00	R184648
STANDARD METHODS 2550 B								
Temperature		0		**13.5**	℃	1	11/20/2013 12:00	R184648
SW-846 9040B								
pH, Field		1		**11.8**		1	11/20/2013 12:00	R184648
SW-846 9050A								
Spec. Conductance, Field		1		**4140**	µmhos/cm	1	11/20/2013 12:00	R184648
STANDARD METHODS 2540 C (DISSOLVED)								
Total Dissolved Solids	NELAP	20		**1370**	mg/L	1	11/25/2013 15:10	R184530
SW-846 9036 (DISSOLVED)								
Sulfate	NELAP	10		**11**	mg/L	1	11/27/2013 1:26	R184591
SW-846 9251 (DISSOLVED)								
Chloride	NELAP	5		**34**	mg/L	1	11/27/2013 1:26	R184599
SW-846 3005A, 6010B, METALS BY ICP (DISSOLVED)								
Boron	NELAP	0.02		**0.034**	mg/L	1	11/22/2013 22:59	94025
Iron	NELAP	0.02		**< 0.02**	mg/L	1	11/22/2013 22:59	94025
Manganese	NELAP	0.005		**< 0.005**	mg/L	1	11/22/2013 22:59	94025

Client: Dynegy Midwest Generation, LLC
Work Order: 13111129
Client Project: Baldwin - Groundwater Monitoring
Report Date: 06-Dec-13
Lab ID: 13111129-010
Client Sample ID: MW352
Matrix: GROUNDWATER
Collection Date: 11/20/2013 11:15

Analyses	Certification	RL	Qual	Result	Units	DF	Date Analyzed	Batch
FIELD ELEVATION MEASUREMENTS								
Depth to water from measuring point		0		**2.49**	ft	1	11/20/2013 11:15	R184648
STANDARD METHODS 2550 B								
Temperature		0		**13.3**	℃	1	11/20/2013 11:15	R184648
SW-846 9040B								
pH, Field		1		**7.34**		1	11/20/2013 11:15	R184648
SW-846 9050A								
Spec. Conductance, Field		1		**1740**	µmhos/cm	1	11/20/2013 11:15	R184648
STANDARD METHODS 2540 C (DISSOLVED)								
Total Dissolved Solids	NELAP	20		**996**	mg/L	1	11/25/2013 15:10	R184530
SW-846 9036 (DISSOLVED)								
Sulfate	NELAP	10		**11**	mg/L	1	11/27/2013 1:57	R184591
SW-846 9251 (DISSOLVED)								
Chloride	NELAP	100		**583**	mg/L	20	11/27/2013 2:02	R184599
SW-846 3005A, 6010B, METALS BY ICP (DISSOLVED)								
Boron	NELAP	0.02		**1.47**	mg/L	1	11/22/2013 23:03	94025
Iron	NELAP	0.02		**< 0.02**	mg/L	1	11/22/2013 23:03	94025
Manganese	NELAP	0.005	J	**0.003**	mg/L	1	11/22/2013 23:03	94025

Client: Dynegy Midwest Generation, LLC
Work Order: 13111129
Client Project: Baldwin - Groundwater Monitoring
Report Date: 06-Dec-13
Lab ID: 13111129-011
Client Sample ID: MW355
Matrix: GROUNDWATER
Collection Date: 11/21/2013 9:20

Analyses	Certification	RL	Qual	Result	Units	DF	Date Analyzed	Batch
FIELD ELEVATION MEASUREMENTS								
Depth to water from measuring point		0		**24.19**	ft	1	11/21/2013 9:20	R184648
STANDARD METHODS 2550 B								
Temperature		0		**13.1**	℃	1	11/21/2013 9:20	R184648
SW-846 9040B								
pH, Field		1		**7.24**		1	11/21/2013 9:20	R184648
SW-846 9050A								
Spec. Conductance, Field		1		**682**	µmhos/cm	1	11/21/2013 9:20	R184648
STANDARD METHODS 2540 C (DISSOLVED)								
Total Dissolved Solids	NELAP	20		**450**	mg/L	1	11/25/2013 15:11	R184530
SW-846 9036 (DISSOLVED)								
Sulfate	NELAP	20		**61**	mg/L	2	11/27/2013 2:10	R184591
SW-846 9251 (DISSOLVED)								
Chloride	NELAP	5		**11**	mg/L	1	11/27/2013 2:05	R184599
SW-846 3005A, 6010B, METALS BY ICP (DISSOLVED)								
Boron	NELAP	0.02		**0.034**	mg/L	1	11/22/2013 23:06	94025
Iron	NELAP	0.02		**0.62**	mg/L	1	11/22/2013 23:06	94025
Manganese	NELAP	0.005		**0.064**	mg/L	1	11/22/2013 23:06	94025

Client: Dynegy Midwest Generation, LLC
Work Order: 13111129
Client Project: Baldwin - Groundwater Monitoring
Report Date: 06-Dec-13
Lab ID: 13111129-012
Client Sample ID: OW156
Matrix: GROUNDWATER
Collection Date: 11/21/2013 10:25

Analyses	Certification	RL	Qual	Result	Units	DF	Date Analyzed	Batch
FIELD ELEVATION MEASUREMENTS								
Depth to water from measuring point		0		**7.51**	ft	1	11/21/2013 10:25	R184648
STANDARD METHODS 2550 B								
Temperature		0		**15.2**	℃	1	11/21/2013 10:25	R184648
SW-846 9040B								
pH, Field		1		**6.61**		1	11/21/2013 10:25	R184648
SW-846 9050A								
Spec. Conductance, Field		1		**684**	µmhos/cm	1	11/21/2013 10:25	R184648
STANDARD METHODS 2540 C (DISSOLVED)								
Total Dissolved Solids	NELAP	20		**466**	mg/L	1	11/25/2013 15:11	R184530
SW-846 9036 (DISSOLVED)								
Sulfate	NELAP	50		**93**	mg/L	5	11/27/2013 2:19	R184591
SW-846 9251 (DISSOLVED)								
Chloride	NELAP	10		**60**	mg/L	2	11/27/2013 2:13	R184599
SW-846 3005A, 6010B, METALS BY ICP (DISSOLVED)								
Boron	NELAP	0.02	J	**0.018**	mg/L	1	11/22/2013 23:10	94025
Iron	NELAP	0.02		**0.068**	mg/L	1	11/22/2013 23:10	94025
Manganese	NELAP	0.005		**0.052**	mg/L	1	11/22/2013 23:10	94025

Client: Dynegy Midwest Generation, LLC
Work Order: 13111129
Client Project: Baldwin - Groundwater Monitoring
Report Date: 06-Dec-13
Lab ID: 13111129-013
Client Sample ID: OW157
Matrix: GROUNDWATER
Collection Date: 11/21/2013 11:10

Analyses	Certification	RL	Qual	Result	Units	DF	Date Analyzed	Batch
FIELD ELEVATION MEASUREMENTS								
Depth to water from measuring point		0		**5.64**	ft	1	11/21/2013 11:10	R184648
STANDARD METHODS 2550 B								
Temperature		0		**15.1**	℃	1	11/21/2013 11:10	R184648
SW-846 9040B								
pH, Field		1		**6.37**		1	11/21/2013 11:10	R184648
SW-846 9050A								
Spec. Conductance, Field		1		**2940**	µmhos/cm	1	11/21/2013 11:10	R184648
STANDARD METHODS 2540 C (DISSOLVED)								
Total Dissolved Solids	NELAP	20		**3160**	mg/L	1	11/25/2013 15:11	R184530
SW-846 9036 (DISSOLVED)								
Sulfate	NELAP	500		**1870**	mg/L	50	11/27/2013 2:40	R184591
SW-846 9251 (DISSOLVED)								
Chloride	NELAP	25		**121**	mg/L	5	11/27/2013 2:21	R184599
SW-846 3005A, 6010B, METALS BY ICP (DISSOLVED)								
Boron	NELAP	2		**45.2**	mg/L	100	11/25/2013 18:35	94025
Iron	NELAP	0.02		**0.059**	mg/L	1	11/22/2013 23:14	94025
Manganese	NELAP	0.005		**0.145**	mg/L	1	11/22/2013 23:14	94025

Client: Dynegy Midwest Generation, LLC
Work Order: 13111129
Client Project: Baldwin - Groundwater Monitoring
Report Date: 06-Dec-13
Lab ID: 13111129-014
Client Sample ID: MW161
Matrix: GROUNDWATER
Collection Date: 11/21/2013 12:40

Analyses	Certification	RL	Qual	Result	Units	DF	Date Analyzed	Batch
FIELD ELEVATION MEASUREMENTS								
Depth to water from measuring point		0		**29.13**	ft	1	11/21/2013 12:40	R184648
STANDARD METHODS 2550 B								
Temperature		0		**13.2**	℃	1	11/21/2013 12:40	R184648
SW-846 9040B								
pH, Field		1		**7.08**		1	11/21/2013 12:40	R184648
SW-846 9050A								
Spec. Conductance, Field		1		**625**	µmhos/cm	1	11/21/2013 12:40	R184648
STANDARD METHODS 2540 C (DISSOLVED)								
Total Dissolved Solids	NELAP	20		**756**	mg/L	1	11/25/2013 15:12	R184530
SW-846 9036 (DISSOLVED)								
Sulfate	NELAP	10		**44**	mg/L	1	11/27/2013 2:43	R184591
SW-846 9251 (DISSOLVED)								
Chloride	NELAP	5		**6**	mg/L	1	11/27/2013 2:43	R184599
SW-846 3005A, 6010B, METALS BY ICP (DISSOLVED)								
Boron	NELAP	0.02	J	**0.008**	mg/L	1	11/25/2013 18:38	94025
Iron	NELAP	0.02		**0.097**	mg/L	1	11/22/2013 23:17	94025
Manganese	NELAP	0.005		**1.28**	mg/L	1	11/22/2013 23:17	94025

Client: Dynegy Midwest Generation, LLC
Work Order: 13111129
Client Project: Baldwin - Groundwater Monitoring
Report Date: 06-Dec-13
Lab ID: 13111129-015
Client Sample ID: MW262
Matrix: GROUNDWATER
Collection Date: 11/21/2013 11:30

Analyses	Certification	RL	Qual	Result	Units	DF	Date Analyzed	Batch
FIELD ELEVATION MEASUREMENTS								
Depth to water from measuring point		0		**37.25**	ft	1	11/21/2013 11:30	R184648
STANDARD METHODS 2550 B								
Temperature		0		**15.4**	℃	1	11/21/2013 11:30	R184648
SW-846 9040B								
pH, Field		1		**7.15**		1	11/21/2013 11:30	R184648
SW-846 9050A								
Spec. Conductance, Field		1		**369**	µmhos/cm	1	11/21/2013 11:30	R184648
STANDARD METHODS 2540 C (DISSOLVED)								
Total Dissolved Solids	NELAP	20		**228**	mg/L	1	11/25/2013 15:12	R184530
SW-846 9036 (DISSOLVED)								
Sulfate	NELAP	20	S	**40**	mg/L	2	11/27/2013 3:02	R184591
MS and/or MSD did not recover within control limits due to matrix interference.								
SW-846 9251 (DISSOLVED)								
Chloride	NELAP	5	J	**3**	mg/L	1	11/27/2013 2:51	R184599
SW-846 3005A, 6010B, METALS BY ICP (DISSOLVED)								
Boron	NELAP	0.02	J	**0.007**	mg/L	1	11/25/2013 18:42	94025
Iron	NELAP	0.02		**0.126**	mg/L	1	11/22/2013 23:21	94025
Manganese	NELAP	0.005		**0.01**	mg/L	1	11/22/2013 23:21	94025

Client: Dynegy Midwest Generation, LLC
Work Order: 13111129
Client Project: Baldwin - Groundwater Monitoring
Report Date: 06-Dec-13
Lab ID: 13111129-016
Client Sample ID: OW256
Matrix: GROUNDWATER
Collection Date: 11/21/2013 10:50

Analyses	Certification	RL	Qual	Result	Units	DF	Date Analyzed	Batch
FIELD ELEVATION MEASUREMENTS								
Depth to water from measuring point		0		**9.77**	ft	1	11/21/2013 10:50	R184648
STANDARD METHODS 2550 B								
Temperature		0		**15.7**	℃	1	11/21/2013 10:50	R184648
SW-846 9040B								
pH, Field		1		**6.63**		1	11/21/2013 10:50	R184648
SW-846 9050A								
Spec. Conductance, Field		1		**723**	µmhos/cm	1	11/21/2013 10:50	R184648
STANDARD METHODS 2540 C (DISSOLVED)								
Total Dissolved Solids	NELAP	20		**488**	mg/L	1	11/25/2013 15:12	R184530
SW-846 9036 (DISSOLVED)								
Sulfate	NELAP	20		**88**	mg/L	2	11/27/2013 3:12	R184591
SW-846 9251 (DISSOLVED)								
Chloride	NELAP	10		**65**	mg/L	2	11/27/2013 3:12	R184599
SW-846 3005A, 6010B, METALS BY ICP (DISSOLVED)								
Boron	NELAP	0.02		**0.166**	mg/L	1	11/22/2013 23:25	94025
Iron	NELAP	0.02		**0.024**	mg/L	1	11/22/2013 23:25	94025
Manganese	NELAP	0.005		**0.131**	mg/L	1	11/22/2013 23:25	94025

Client: Dynegy Midwest Generation, LLC
Work Order: 13111129
Client Project: Baldwin - Groundwater Monitoring
Report Date: 06-Dec-13
Lab ID: 13111129-017
Client Sample ID: OW257
Matrix: GROUNDWATER
Collection Date: 11/21/2013 11:25

Analyses	Certification	RL	Qual	Result	Units	DF	Date Analyzed	Batch
FIELD ELEVATION MEASUREMENTS								
Depth to water from measuring point		0		**5.18**	ft	1	11/21/2013 11:25	R184648
STANDARD METHODS 2550 B								
Temperature		0		**14.6**	℃	1	11/21/2013 11:25	R184648
SW-846 9040B								
pH, Field		1		**7.07**		1	11/21/2013 11:25	R184648
SW-846 9050A								
Spec. Conductance, Field		1		**1180**	µmhos/cm	1	11/21/2013 11:25	R184648
STANDARD METHODS 2540 C (DISSOLVED)								
Total Dissolved Solids	NELAP	20		**958**	mg/L	1	11/25/2013 15:13	R184530
SW-846 9036 (DISSOLVED)								
Sulfate	NELAP	100		**312**	mg/L	10	11/27/2013 3:39	R184591
SW-846 9251 (DISSOLVED)								
Chloride	NELAP	5		**21**	mg/L	1	11/27/2013 3:34	R184599
SW-846 3005A, 6010B, METALS BY ICP (DISSOLVED)								
Boron	NELAP	0.02		**3.28**	mg/L	1	11/22/2013 23:28	94025
Iron	NELAP	0.02		**0.021**	mg/L	1	11/22/2013 23:28	94025
Manganese	NELAP	0.005		**0.686**	mg/L	1	11/22/2013 23:28	94025

Client: Dynegy Midwest Generation, LLC
Work Order: 13111129
Client Project: Baldwin - Groundwater Monitoring
Report Date: 06-Dec-13
Lab ID: 13111129-018
Client Sample ID: TPZ158
Matrix: GROUNDWATER
Collection Date: 11/20/2013 15:05

Analyses	Certification	RL	Qual	Result	Units	DF	Date Analyzed	Batch
FIELD ELEVATION MEASUREMENTS								
Depth to water from measuring point		0		**14.35**	ft	1	11/20/2013 15:05	R184648
STANDARD METHODS 2550 B								
Temperature		0		**14.9**	℃	1	11/20/2013 15:05	R184648
SW-846 9040B								
pH, Field		1		**7.27**		1	11/20/2013 15:05	R184648
SW-846 9050A								
Spec. Conductance, Field		1		**984**	µmhos/cm	1	11/20/2013 15:05	R184648
STANDARD METHODS 2540 C (DISSOLVED)								
Total Dissolved Solids	NELAP	20		**976**	mg/L	1	11/25/2013 15:15	R184530
SW-846 9036 (DISSOLVED)								
Sulfate	NELAP	10		**39**	mg/L	1	11/27/2013 3:42	R184591
SW-846 9251 (DISSOLVED)								
Chloride	NELAP	10		**81**	mg/L	2	11/27/2013 3:47	R184599
SW-846 3005A, 6010B, METALS BY ICP (DISSOLVED)								
Boron	NELAP	0.02	J	**0.012**	mg/L	1	11/25/2013 18:46	94025
Iron	NELAP	0.02		**1.43**	mg/L	1	11/22/2013 23:32	94025
Manganese	NELAP	0.005		**0.352**	mg/L	1	11/22/2013 23:32	94025

Client: Dynegy Midwest Generation, LLC
Work Order: 13111129
Client Project: Baldwin - Groundwater Monitoring
Report Date: 06-Dec-13
Lab ID: 13111129-019
Client Sample ID: TPZ159
Matrix: GROUNDWATER
Collection Date: 11/21/2013 10:05

Analyses	Certification	RL	Qual	Result	Units	DF	Date Analyzed	Batch
FIELD ELEVATION MEASUREMENTS								
Depth to water from measuring point		0		**18.36**	ft	1	11/21/2013 10:05	R184648
STANDARD METHODS 2550 B								
Temperature		0		**14.5**	℃	1	11/21/2013 10:05	R184648
SW-846 9040B								
pH, Field		1		**6.47**		1	11/21/2013 10:05	R184648
SW-846 9050A								
Spec. Conductance, Field		1		**642**	µmhos/cm	1	11/21/2013 10:05	R184648
STANDARD METHODS 2540 C (DISSOLVED)								
Total Dissolved Solids	NELAP	20		**448**	mg/L	1	11/25/2013 15:16	R184530
SW-846 9036 (DISSOLVED)								
Sulfate	NELAP	50		**96**	mg/L	5	11/27/2013 3:56	R184591
SW-846 9251 (DISSOLVED)								
Chloride	NELAP	5		**35**	mg/L	1	11/27/2013 3:50	R184599
SW-846 3005A, 6010B, METALS BY ICP (DISSOLVED)								
Boron	NELAP	0.02		**0.116**	mg/L	1	11/22/2013 23:43	94025
Iron	NELAP	0.02		**0.064**	mg/L	1	11/22/2013 23:43	94025
Manganese	NELAP	0.005		**0.687**	mg/L	1	11/22/2013 23:43	94025

Client: Dynegy Midwest Generation, LLC
Work Order: 13111129
Client Project: Baldwin - Groundwater Monitoring
Report Date: 06-Dec-13
Lab ID: 13111129-020
Client Sample ID: TPZ160
Matrix: GROUNDWATER
Collection Date: 11/21/2013 13:15

Analyses	Certification	RL	Qual	Result	Units	DF	Date Analyzed	Batch
FIELD ELEVATION MEASUREMENTS								
Depth to water from measuring point		0		**6.85**	ft	1	11/21/2013 13:15	R184648
STANDARD METHODS 2550 B								
Temperature		0		**15.6**	℃	1	11/21/2013 13:15	R184648
SW-846 9040B								
pH, Field		1		**7.3**		1	11/21/2013 13:15	R184648
SW-846 9050A								
Spec. Conductance, Field		1		**659**	µmhos/cm	1	11/21/2013 13:15	R184648
STANDARD METHODS 2540 C (DISSOLVED)								
Total Dissolved Solids	NELAP	20		**454**	mg/L	1	11/25/2013 15:16	R184530
SW-846 9036 (DISSOLVED)								
Sulfate	NELAP	20		**60**	mg/L	2	11/27/2013 4:04	R184591
SW-846 9251 (DISSOLVED)								
Chloride	NELAP	5		**42**	mg/L	1	11/27/2013 3:58	R184599
SW-846 3005A, 6010B, METALS BY ICP (DISSOLVED)								
Boron	NELAP	0.02		**0.241**	mg/L	1	11/23/2013 1:44	94027
Iron	NELAP	0.02		**0.05**	mg/L	1	11/23/2013 1:44	94027
Manganese	NELAP	0.005		**0.126**	mg/L	1	11/23/2013 1:44	94027

Client: Dynegy Midwest Generation, LLC
Work Order: 13111129
Client Project: Baldwin - Groundwater Monitoring
Report Date: 06-Dec-13
Lab ID: 13111129-021
Client Sample ID: TPZ163
Matrix: GROUNDWATER
Collection Date: 11/20/2013 10:40

Analyses	Certification	RL	Qual	Result	Units	DF	Date Analyzed	Batch
FIELD ELEVATION MEASUREMENTS								
Depth to water from measuring point		0		**11.24**	ft	1	11/20/2013 10:40	R184648
STANDARD METHODS 2550 B								
Temperature		0		**13.3**	℃	1	11/20/2013 10:40	R184648
SW-846 9040B								
pH, Field		1		**8.81**		1	11/20/2013 10:40	R184648
SW-846 9050A								
Spec. Conductance, Field		1		**1350**	µmhos/cm	1	11/20/2013 10:40	R184648
STANDARD METHODS 2540 C (DISSOLVED)								
Total Dissolved Solids	NELAP	20		**1130**	mg/L	1	11/25/2013 15:16	R184530
SW-846 9036 (DISSOLVED)								
Sulfate	NELAP	200		**626**	mg/L	20	11/27/2013 19:53	R184625
SW-846 9251 (DISSOLVED)								
Chloride	NELAP	5		**19**	mg/L	1	11/27/2013 4:06	R184599
SW-846 3005A, 6010B, METALS BY ICP (DISSOLVED)								
Boron	NELAP	2		**37.2**	mg/L	100	11/25/2013 18:49	94027
Iron	NELAP	0.02	J	**0.009**	mg/L	1	11/23/2013 2:03	94027
Manganese	NELAP	0.005	J	**0.003**	mg/L	1	11/23/2013 2:03	94027

Client: Dynegy Midwest Generation, LLC
Work Order: 13111129
Client Project: Baldwin - Groundwater Monitoring
Report Date: 06-Dec-13
Lab ID: 13111129-022
Client Sample ID: TPZ164
Matrix: GROUNDWATER
Collection Date: 11/20/2013 14:35

Analyses	Certification	RL	Qual	Result	Units	DF	Date Analyzed	Batch
FIELD ELEVATION MEASUREMENTS								
Depth to water from measuring point		0		**4.52**	ft	1	11/20/2013 14:35	R184648
STANDARD METHODS 2550 B								
Temperature		0		**15.5**	℃	1	11/20/2013 14:35	R184648
SW-846 9040B								
pH, Field		1		**7.46**		1	11/20/2013 14:35	R184648
SW-846 9050A								
Spec. Conductance, Field		1		**952**	µmhos/cm	1	11/20/2013 14:35	R184648
STANDARD METHODS 2540 C (DISSOLVED)								
Total Dissolved Solids	NELAP	20		**592**	mg/L	1	11/25/2013 15:18	R184530
SW-846 9036 (DISSOLVED)								
Sulfate	NELAP	100		**218**	mg/L	10	11/27/2013 19:56	R184625
SW-846 9251 (DISSOLVED)								
Chloride	NELAP	10		**81**	mg/L	2	11/27/2013 4:28	R184599
SW-846 3005A, 6010B, METALS BY ICP (DISSOLVED)								
Boron	NELAP	0.02		**2.64**	mg/L	1	11/23/2013 2:06	94027
Iron	NELAP	0.02		**6.86**	mg/L	1	11/23/2013 2:06	94027
Manganese	NELAP	0.005		**0.565**	mg/L	1	11/23/2013 2:06	94027

Client: Dynegy Midwest Generation, LLC
Work Order: 13111129
Client Project: Baldwin - Groundwater Monitoring
Report Date: 06-Dec-13
Lab ID: 13111129-023
Client Sample ID: TPZ165
Matrix: GROUNDWATER
Collection Date: 11/20/2013 12:25

Analyses	Certification	RL	Qual	Result	Units	DF	Date Analyzed	Batch
FIELD ELEVATION MEASUREMENTS								
Depth to water from measuring point		0		**4.83**	ft	1	11/20/2013 12:25	R184648
STANDARD METHODS 2550 B								
Temperature		0		**15.2**	℃	1	11/20/2013 12:25	R184648
SW-846 9040B								
pH, Field		1		**7.18**		1	11/20/2013 12:25	R184648
SW-846 9050A								
Spec. Conductance, Field		1		**1730**	µmhos/cm	1	11/20/2013 12:25	R184648
STANDARD METHODS 2540 C (DISSOLVED)								
Total Dissolved Solids	NELAP	20		**1420**	mg/L	1	11/25/2013 15:18	R184530
SW-846 9036 (DISSOLVED)								
Sulfate	NELAP	100		**342**	mg/L	10	11/27/2013 19:59	R184625
SW-846 9251 (DISSOLVED)								
Chloride	NELAP	10		**71**	mg/L	2	11/27/2013 4:36	R184599
SW-846 3005A, 6010B, METALS BY ICP (DISSOLVED)								
Boron	NELAP	0.02		**0.246**	mg/L	1	11/25/2013 18:53	94027
Iron	NELAP	0.02	J	**0.015**	mg/L	1	11/23/2013 2:10	94027
Manganese	NELAP	0.005		**1.09**	mg/L	1	11/23/2013 2:10	94027

Client: Dynegy Midwest Generation, LLC
Work Order: 13111129
Client Project: Baldwin - Groundwater Monitoring
Report Date: 06-Dec-13
Lab ID: 13111129-024
Client Sample ID: TPZ166
Matrix: GROUNDWATER
Collection Date: 11/20/2013 13:25

Analyses	Certification	RL	Qual	Result	Units	DF	Date Analyzed	Batch
FIELD ELEVATION MEASUREMENTS								
Depth to water from measuring point		0		**7.85**	ft	1	11/20/2013 13:25	R184648
STANDARD METHODS 2550 B								
Temperature		0		**14.7**	℃	1	11/20/2013 13:25	R184648
SW-846 9040B								
pH, Field		1		**7.7**		1	11/20/2013 13:25	R184648
SW-846 9050A								
Spec. Conductance, Field		1		**951**	µmhos/cm	1	11/20/2013 13:25	R184648
STANDARD METHODS 2540 C (DISSOLVED)								
Total Dissolved Solids	NELAP	20		**304**	mg/L	1	11/25/2013 15:18	R184530
SW-846 9036 (DISSOLVED)								
Sulfate	NELAP	20		**56**	mg/L	2	12/02/2013 17:11	R184674
SW-846 9251 (DISSOLVED)								
Chloride	NELAP	5		**12**	mg/L	1	11/27/2013 20:04	R184631
SW-846 3005A, 6010B, METALS BY ICP (DISSOLVED)								
Boron	NELAP	0.02		**0.101**	mg/L	1	11/25/2013 18:57	94027
Iron	NELAP	0.02		**< 0.02**	mg/L	1	11/23/2013 2:14	94027
Manganese	NELAP	0.005		**0.024**	mg/L	1	11/23/2013 2:14	94027

Client: Dynegy Midwest Generation, LLC
Work Order: 13111129
Client Project: Baldwin - Groundwater Monitoring
Report Date: 06-Dec-13
Lab ID: 13111129-025
Client Sample ID: TPZ167
Matrix: GROUNDWATER
Collection Date: 11/20/2013 12:55

Analyses	Certification	RL	Qual	Result	Units	DF	Date Analyzed	Batch
FIELD ELEVATION MEASUREMENTS								
Depth to water from measuring point		0		**7.36**	ft	1	11/20/2013 12:55	R184648
STANDARD METHODS 2550 B								
Temperature		0		**16**	℃	1	11/20/2013 12:55	R184648
SW-846 9040B								
pH, Field		1		**8.15**		1	11/20/2013 12:55	R184648
SW-846 9050A								
Spec. Conductance, Field		1		**2920**	µmhos/cm	1	11/20/2013 12:55	R184648
STANDARD METHODS 2540 C (DISSOLVED)								
Total Dissolved Solids	NELAP	20		**3010**	mg/L	1	11/25/2013 15:18	R184530
SW-846 9036 (DISSOLVED)								
Sulfate	NELAP	500		**1850**	mg/L	50	11/27/2013 20:12	R184625
SW-846 9251 (DISSOLVED)								
Chloride	NELAP	25		**100**	mg/L	5	11/27/2013 20:07	R184631
SW-846 3005A, 6010B, METALS BY ICP (DISSOLVED)								
Boron	NELAP	2		**53**	mg/L	100	11/25/2013 19:01	94027
Iron	NELAP	0.02		**< 0.02**	mg/L	1	11/23/2013 2:17	94027
Manganese	NELAP	0.005	J	**0.004**	mg/L	1	11/23/2013 2:17	94027

Client: Dynegy Midwest Generation, LLC
Work Order: 13111129
Client Project: Baldwin - Groundwater Monitoring
Report Date: 06-Dec-13
Lab ID: 13111129-026
Client Sample ID: TPZ168
Matrix: GROUNDWATER
Collection Date: 11/20/2013 13:55

Analyses	Certification	RL	Qual	Result	Units	DF	Date Analyzed	Batch
FIELD ELEVATION MEASUREMENTS								
Depth to water from measuring point		0		**13.88**	ft	1	11/20/2013 13:55	R184648
STANDARD METHODS 2550 B								
Temperature		0		**14.4**	℃	1	11/20/2013 13:55	R184648
SW-846 9040B								
pH, Field		1		**9.17**		1	11/20/2013 13:55	R184648
SW-846 9050A								
Spec. Conductance, Field		1		**5140**	µmhos/cm	1	11/20/2013 13:55	R184648
STANDARD METHODS 2540 C (DISSOLVED)								
Total Dissolved Solids	NELAP	20		**3680**	mg/L	1	11/25/2013 15:19	R184530
SW-846 9036 (DISSOLVED)								
Sulfate	NELAP	2000		**2760**	mg/L	200	12/02/2013 17:13	R184674
SW-846 9251 (DISSOLVED)								
Chloride	NELAP	25		**109**	mg/L	5	11/27/2013 20:15	R184631
SW-846 3005A, 6010B, METALS BY ICP (DISSOLVED)								
Boron	NELAP	2		**87.2**	mg/L	100	11/25/2013 19:04	94027
Iron	NELAP	0.02	J	**0.009**	mg/L	1	11/23/2013 2:21	94027
Manganese	NELAP	0.005		**< 0.005**	mg/L	1	11/23/2013 2:21	94027

Client: Dynegy Midwest Generation, LLC
Work Order: 13111129
Client Project: Baldwin - Groundwater Monitoring
Report Date: 06-Dec-13
Lab ID: 13111129-027
Client Sample ID: DUP 1
Matrix: GROUNDWATER
Collection Date: 11/20/2013 10:00

Analyses	Certification	RL	Qual	Result	Units	DF	Date Analyzed	Batch
STANDARD METHODS 2540 C (DISSOLVED)								
Total Dissolved Solids	NELAP	20		**678**	mg/L	1	11/25/2013 15:19	R184530
SW-846 9036 (DISSOLVED)								
Sulfate	NELAP	50		**200**	mg/L	5	12/02/2013 17:19	R184674
SW-846 9251 (DISSOLVED)								
Chloride	NELAP	5		**16**	mg/L	1	11/27/2013 20:36	R184631
SW-846 3005A, 6010B, METALS BY ICP (DISSOLVED)								
Boron	NELAP	0.02	J	**0.018**	mg/L	1	11/25/2013 19:15	94027
Iron	NELAP	0.02		**0.043**	mg/L	1	11/23/2013 2:25	94027
Manganese	NELAP	0.005		**0.316**	mg/L	1	11/23/2013 2:25	94027

Client: Dynegy Midwest Generation, LLC
Work Order: 13111129
Client Project: Baldwin - Groundwater Monitoring
Report Date: 06-Dec-13
Lab ID: 13111129-028
Client Sample ID: DUP 2
Matrix: GROUNDWATER
Collection Date: 11/21/2013 11:30

Analyses	Certification	RL	Qual	Result	Units	DF	Date Analyzed	Batch
STANDARD METHODS 2540 C (DISSOLVED)								
Total Dissolved Solids	NELAP	20		**234**	mg/L	1	11/25/2013 15:19	R184530
SW-846 9036 (DISSOLVED)								
Sulfate	NELAP	10		**40**	mg/L	1	11/27/2013 20:44	R184625
SW-846 9251 (DISSOLVED)								
Chloride	NELAP	5	J	**3**	mg/L	1	11/27/2013 20:44	R184631
SW-846 3005A, 6010B, METALS BY ICP (DISSOLVED)								
Boron	NELAP	0.02	J	**0.007**	mg/L	1	11/25/2013 19:19	94027
Iron	NELAP	0.02		**0.095**	mg/L	1	11/23/2013 2:28	94027
Manganese	NELAP	0.005		**0.008**	mg/L	1	11/23/2013 2:28	94027

Client: Dynegy Midwest Generation, LLC
Work Order: 13111129
Client Project: Baldwin - Groundwater Monitoring
Report Date: 06-Dec-13
Lab ID: 13111129-029
Client Sample ID: Field Blank 1
Matrix: GROUNDWATER
Collection Date: 11/20/2013 15:30

Analyses	Certification	RL	Qual	Result	Units	DF	Date Analyzed	Batch
STANDARD METHODS 2540 C (DISSOLVED)								
Total Dissolved Solids	NELAP	20	J	**18**	mg/L	1	11/25/2013 15:20	R184530
SW-846 9036 (DISSOLVED)								
Sulfate	NELAP	10	J	**6**	mg/L	1	11/27/2013 20:56	R184625
SW-846 9251 (DISSOLVED)								
Chloride	NELAP	5	J	**2**	mg/L	1	11/27/2013 20:56	R184631
SW-846 3005A, 6010B, METALS BY ICP (DISSOLVED)								
Boron	NELAP	0.02		**< 0.02**	mg/L	1	11/25/2013 19:23	94027
Iron	NELAP	0.02		**< 0.02**	mg/L	1	11/23/2013 2:39	94027
Manganese	NELAP	0.005		**< 0.005**	mg/L	1	11/23/2013 2:39	94027

Client: Dynegy Midwest Generation, LLC
Work Order: 13111129
Client Project: Baldwin - Groundwater Monitoring
Report Date: 06-Dec-13
Lab ID: 13111129-030
Client Sample ID: Field Blank 2
Matrix: GROUNDWATER
Collection Date: 11/21/2013 13:50

Analyses	Certification	RL	Qual	Result	Units	DF	Date Analyzed	Batch
STANDARD METHODS 2540 C (DISSOLVED)								
Total Dissolved Solids	NELAP	20	J	**16**	mg/L	1	11/25/2013 15:20	R184530
SW-846 9036 (DISSOLVED)								
Sulfate	NELAP	10	J	**5**	mg/L	1	11/27/2013 21:00	R184625
SW-846 9251 (DISSOLVED)								
Chloride	NELAP	5	J	**1**	mg/L	1	11/27/2013 21:00	R184631
SW-846 3005A, 6010B, METALS BY ICP (DISSOLVED)								
Boron	NELAP	0.02		**< 0.02**	mg/L	1	11/25/2013 19:26	94027
Iron	NELAP	0.02	J	**0.008**	mg/L	1	11/23/2013 2:43	94027
Manganese	NELAP	0.005		**< 0.005**	mg/L	1	11/23/2013 2:43	94027

Client: Dynegy Midwest Generation, LLC
Client Project: Baldwin - Groundwater Monitoring

Work Order: 13111129
Report Date: 06-Dec-13

Lab Sample ID	Client Sample ID	Matrix	Fractions	Collection Date
13111129-001	MW104D	Groundwater	4	11/20/2013 10:00
13111129-002	MW104S	Groundwater	4	11/20/2013 10:10
13111129-003	MW150	Groundwater	4	11/20/2013 11:50
13111129-004	MW151	Groundwater	4	11/20/2013 11:30
13111129-005	MW152	Groundwater	4	11/20/2013 11:05
13111129-006	MW153	Groundwater	4	11/21/2013 8:20
13111129-007	MW252	Groundwater	4	11/20/2013 11:30
13111129-008	MW253	Groundwater	4	11/21/2013 8:35
13111129-009	MW350	Groundwater	4	11/20/2013 12:00
13111129-010	MW352	Groundwater	4	11/20/2013 11:15
13111129-011	MW355	Groundwater	4	11/21/2013 9:20
13111129-012	OW156	Groundwater	4	11/21/2013 10:25
13111129-013	OW157	Groundwater	4	11/21/2013 11:10
13111129-014	MW161	Groundwater	4	11/21/2013 12:40
13111129-015	MW262	Groundwater	4	11/21/2013 11:30
13111129-016	OW256	Groundwater	4	11/21/2013 10:50
13111129-017	OW257	Groundwater	4	11/21/2013 11:25
13111129-018	TPZ158	Groundwater	4	11/20/2013 15:05
13111129-019	TPZ159	Groundwater	4	11/21/2013 10:05
13111129-020	TPZ160	Groundwater	4	11/21/2013 13:15
13111129-021	TPZ163	Groundwater	4	11/20/2013 10:40
13111129-022	TPZ164	Groundwater	4	11/20/2013 14:35
13111129-023	TPZ165	Groundwater	4	11/20/2013 12:25
13111129-024	TPZ166	Groundwater	4	11/20/2013 13:25
13111129-025	TPZ167	Groundwater	4	11/20/2013 12:55
13111129-026	TPZ168	Groundwater	4	11/20/2013 13:55
13111129-027	DUP 1	Groundwater	3	11/20/2013 10:00
13111129-028	DUP 2	Groundwater	3	11/21/2013 11:30
13111129-029	Field Blank 1	Groundwater	3	11/20/2013 15:30
13111129-030	Field Blank 2	Groundwater	3	11/21/2013 13:50

Client: Dynegy Midwest Generation, LLC
Work Order: 13111129
Client Project: Baldwin - Groundwater Monitoring
Report Date: 06-Dec-13

Sample ID	Client Sample ID	Collection Date	Received Date		
	Test Name			Prep Date/Time	Analysis Date/Time
13111129-001A	MW104D	11/20/2013 10:00	11/21/2013 15:15		
	Field Elevation Measurements				11/20/2013 1:00
	Standard Methods 2550 B				11/20/2013 1:00
	SW-846 9040B				11/20/2013 1:00
	SW-846 9050A				11/20/2013 1:00
13111129-001B	MW104D	11/20/2013 10:00	11/21/2013 15:15		
	Standard Methods 2540 C (Dissolved)				11/25/2013 14:39
13111129-001C	MW104D	11/20/2013 10:00	11/21/2013 15:15		
	SW-846 9036 (Dissolved)				11/26/2013 23:42
	SW-846 9251 (Dissolved)				11/26/2013 23:36
13111129-001D	MW104D	11/20/2013 10:00	11/21/2013 15:15		
	SW-846 3005A, 6010B, Metals by ICP (Dissolved)			11/22/2013 10:50	11/22/2013 22:15
13111129-002A	MW104S	11/20/2013 10:10	11/21/2013 15:15		
	Field Elevation Measurements				11/20/2013 10:10
	Standard Methods 2550 B				11/20/2013 10:10
	SW-846 9040B				11/20/2013 10:10
	SW-846 9050A				11/20/2013 10:10
13111129-002B	MW104S	11/20/2013 10:10	11/21/2013 15:15		
	Standard Methods 2540 C (Dissolved)				11/25/2013 14:43
13111129-002C	MW104S	11/20/2013 10:10	11/21/2013 15:15		
	SW-846 9036 (Dissolved)				11/27/2013 0:12
	SW-846 9251 (Dissolved)				11/27/2013 0:01
13111129-002D	MW104S	11/20/2013 10:10	11/21/2013 15:15		
	SW-846 3005A, 6010B, Metals by ICP (Dissolved)			11/22/2013 10:50	11/22/2013 22:26
13111129-003A	MW150	11/20/2013 11:50	11/21/2013 15:15		
	Field Elevation Measurements				11/20/2013 11:50
	Standard Methods 2550 B				11/20/2013 11:50
	SW-846 9040B				11/20/2013 11:50
	SW-846 9050A				11/20/2013 11:50
13111129-003B	MW150	11/20/2013 11:50	11/21/2013 15:15		
	Standard Methods 2540 C (Dissolved)				11/25/2013 14:43
13111129-003C	MW150	11/20/2013 11:50	11/21/2013 15:15		
	SW-846 9036 (Dissolved)				11/27/2013 0:28
	SW-846 9251 (Dissolved)				11/27/2013 0:22
13111129-003D	MW150	11/20/2013 11:50	11/21/2013 15:15		
	SW-846 3005A, 6010B, Metals by ICP (Dissolved)			11/22/2013 10:50	11/22/2013 22:30

Client: Dynegy Midwest Generation, LLC
Client Project: Baldwin - Groundwater Monitoring

Work Order: 13111129
Report Date: 06-Dec-13

Sample ID	Client Sample ID	Collection Date	Received Date		
	Test Name			Prep Date/Time	Analysis Date/Time
13111129-004A	MW151	11/20/2013 11:30	11/21/2013 15:15		
	Field Elevation Measurements				11/20/2013 11:30
	Standard Methods 2550 B				11/20/2013 11:30
	SW-846 9040B				11/20/2013 11:30
	SW-846 9050A				11/20/2013 11:30
13111129-004B	MW151	11/20/2013 11:30	11/21/2013 15:15		
	Standard Methods 2540 C (Dissolved)				11/25/2013 14:45
13111129-004C	MW151	11/20/2013 11:30	11/21/2013 15:15		
	SW-846 9036 (Dissolved)				11/27/2013 0:36
	SW-846 9251 (Dissolved)				11/27/2013 0:30
13111129-004D	MW151	11/20/2013 11:30	11/21/2013 15:15		
	SW-846 3005A, 6010B, Metals by ICP (Dissolved)			11/22/2013 10:50	11/22/2013 22:33
13111129-005A	MW152	11/20/2013 11:05	11/21/2013 15:15		
	Field Elevation Measurements				11/20/2013 11:05
	Standard Methods 2550 B				11/20/2013 11:05
	SW-846 9040B				11/20/2013 11:05
	SW-846 9050A				11/20/2013 11:05
13111129-005B	MW152	11/20/2013 11:05	11/21/2013 15:15		
	Standard Methods 2540 C (Dissolved)				11/25/2013 14:47
13111129-005C	MW152	11/20/2013 11:05	11/21/2013 15:15		
	SW-846 9036 (Dissolved)				11/27/2013 1:00
	SW-846 9251 (Dissolved)				11/27/2013 0:55
13111129-005D	MW152	11/20/2013 11:05	11/21/2013 15:15		
	SW-846 3005A, 6010B, Metals by ICP (Dissolved)			11/22/2013 10:50	11/22/2013 22:37
13111129-006A	MW153	11/21/2013 8:20	11/21/2013 15:15		
	Field Elevation Measurements				11/21/2013 8:20
	Standard Methods 2550 B				11/21/2013 8:20
	SW-846 9040B				11/21/2013 8:20
	SW-846 9050A				11/21/2013 8:20
13111129-006B	MW153	11/21/2013 8:20	11/21/2013 15:15		
	Standard Methods 2540 C (Dissolved)				11/25/2013 14:48
13111129-006C	MW153	11/21/2013 8:20	11/21/2013 15:15		
	SW-846 9036 (Dissolved)				11/27/2013 1:08
	SW-846 9251 (Dissolved)				11/27/2013 1:03
13111129-006D	MW153	11/21/2013 8:20	11/21/2013 15:15		
	SW-846 3005A, 6010B, Metals by ICP (Dissolved)			11/22/2013 10:50	11/22/2013 22:41

Client: Dynegy Midwest Generation, LLC
Client Project: Baldwin - Groundwater Monitoring

Work Order: 13111129
Report Date: 06-Dec-13

Sample ID	Client Sample ID	Collection Date	Received Date		
	Test Name			**Prep Date/Time**	**Analysis Date/Time**
	SW-846 3005A, 6010B, Metals by ICP (Dissolved)			11/22/2013 10:50	11/25/2013 18:31
13111129-007A	MW252	11/20/2013 11:30	11/21/2013 15:15		
	Field Elevation Measurements				11/20/2013 11:30
	Standard Methods 2550 B				11/20/2013 11:30
	SW-846 9040B				11/20/2013 11:30
	SW-846 9050A				11/20/2013 11:30
13111129-007B	MW252	11/20/2013 11:30	11/21/2013 15:15		
	Standard Methods 2540 C (Dissolved)				11/25/2013 15:08
13111129-007C	MW252	11/20/2013 11:30	11/21/2013 15:15		
	SW-846 9036 (Dissolved)				11/27/2013 1:16
	SW-846 9251 (Dissolved)				11/27/2013 1:10
13111129-007D	MW252	11/20/2013 11:30	11/21/2013 15:15		
	SW-846 3005A, 6010B, Metals by ICP (Dissolved)			11/22/2013 10:50	11/22/2013 22:44
13111129-008A	MW253	11/21/2013 8:35	11/21/2013 15:15		
	Field Elevation Measurements				11/21/2013 8:35
	Standard Methods 2550 B				11/21/2013 8:35
	SW-846 9040B				11/21/2013 8:35
	SW-846 9050A				11/21/2013 8:35
13111129-008B	MW253	11/21/2013 8:35	11/21/2013 15:15		
	Standard Methods 2540 C (Dissolved)				11/25/2013 15:08
13111129-008C	MW253	11/21/2013 8:35	11/21/2013 15:15		
	SW-846 9036 (Dissolved)				11/27/2013 1:24
	SW-846 9251 (Dissolved)				11/27/2013 1:19
13111129-008D	MW253	11/21/2013 8:35	11/21/2013 15:15		
	SW-846 3005A, 6010B, Metals by ICP (Dissolved)			11/22/2013 10:50	11/22/2013 22:48
13111129-009A	MW350	11/20/2013 12:00	11/21/2013 15:15		
	Field Elevation Measurements				11/20/2013 12:00
	Standard Methods 2550 B				11/20/2013 12:00
	SW-846 9040B				11/20/2013 12:00
	SW-846 9050A				11/20/2013 12:00
13111129-009B	MW350	11/20/2013 12:00	11/21/2013 15:15		
	Standard Methods 2540 C (Dissolved)				11/25/2013 15:10
13111129-009C	MW350	11/20/2013 12:00	11/21/2013 15:15		
	SW-846 9036 (Dissolved)				11/27/2013 1:26
	SW-846 9251 (Dissolved)				11/27/2013 1:26
13111129-009D	MW350	11/20/2013 12:00	11/21/2013 15:15		

Client: Dynegy Midwest Generation, LLC
Client Project: Baldwin - Groundwater Monitoring

Work Order: 13111129
Report Date: 06-Dec-13

Sample ID	Client Sample ID	Collection Date	Received Date		
	Test Name			**Prep Date/Time**	**Analysis Date/Time**
	SW-846 3005A, 6010B, Metals by ICP (Dissolved)			11/22/2013 10:50	11/22/2013 22:59
13111129-010A	MW352	11/20/2013 11:15	11/21/2013 15:15		
	Field Elevation Measurements				11/20/2013 11:15
	Standard Methods 2550 B				11/20/2013 11:15
	SW-846 9040B				11/20/2013 11:15
	SW-846 9050A				11/20/2013 11:15
13111129-010B	MW352	11/20/2013 11:15	11/21/2013 15:15		
	Standard Methods 2540 C (Dissolved)				11/25/2013 15:10
13111129-010C	MW352	11/20/2013 11:15	11/21/2013 15:15		
	SW-846 9036 (Dissolved)				11/27/2013 1:57
	SW-846 9251 (Dissolved)				11/27/2013 2:02
13111129-010D	MW352	11/20/2013 11:15	11/21/2013 15:15		
	SW-846 3005A, 6010B, Metals by ICP (Dissolved)			11/22/2013 10:50	11/22/2013 23:03
13111129-011A	MW355	11/21/2013 9:20	11/21/2013 15:15		
	Field Elevation Measurements				11/21/2013 9:20
	Standard Methods 2550 B				11/21/2013 9:20
	SW-846 9040B				11/21/2013 9:20
	SW-846 9050A				11/21/2013 9:20
13111129-011B	MW355	11/21/2013 9:20	11/21/2013 15:15		
	Standard Methods 2540 C (Dissolved)				11/25/2013 15:11
13111129-011C	MW355	11/21/2013 9:20	11/21/2013 15:15		
	SW-846 9036 (Dissolved)				11/27/2013 2:10
	SW-846 9251 (Dissolved)				11/27/2013 2:05
13111129-011D	MW355	11/21/2013 9:20	11/21/2013 15:15		
	SW-846 3005A, 6010B, Metals by ICP (Dissolved)			11/22/2013 10:50	11/22/2013 23:06
13111129-012A	OW156	11/21/2013 10:25	11/21/2013 15:15		
	Field Elevation Measurements				11/21/2013 10:25
	Standard Methods 2550 B				11/21/2013 10:25
	SW-846 9040B				11/21/2013 10:25
	SW-846 9050A				11/21/2013 10:25
13111129-012B	OW156	11/21/2013 10:25	11/21/2013 15:15		
	Standard Methods 2540 C (Dissolved)				11/25/2013 15:11
13111129-012C	OW156	11/21/2013 10:25	11/21/2013 15:15		
	SW-846 9036 (Dissolved)				11/27/2013 2:19
	SW-846 9251 (Dissolved)				11/27/2013 2:13
13111129-012D	OW156	11/21/2013 10:25	11/21/2013 15:15		

Client: Dynegy Midwest Generation, LLC
Client Project: Baldwin - Groundwater Monitoring

Work Order: 13111129
Report Date: 06-Dec-13

Sample ID	Client Sample ID	Collection Date	Received Date		
	Test Name			**Prep Date/Time**	**Analysis Date/Time**
	SW-846 3005A, 6010B, Metals by ICP (Dissolved)			11/22/2013 10:50	11/22/2013 23:10
13111129-013A	OW157	11/21/2013 11:10	11/21/2013 15:15		
	Field Elevation Measurements				11/21/2013 11:10
	Standard Methods 2550 B				11/21/2013 11:10
	SW-846 9040B				11/21/2013 11:10
	SW-846 9050A				11/21/2013 11:10
13111129-013B	OW157	11/21/2013 11:10	11/21/2013 15:15		
	Standard Methods 2540 C (Dissolved)				11/25/2013 15:11
13111129-013C	OW157	11/21/2013 11:10	11/21/2013 15:15		
	SW-846 9036 (Dissolved)				11/27/2013 2:40
	SW-846 9251 (Dissolved)				11/27/2013 2:21
13111129-013D	OW157	11/21/2013 11:10	11/21/2013 15:15		
	SW-846 3005A, 6010B, Metals by ICP (Dissolved)			11/22/2013 10:50	11/22/2013 23:14
	SW-846 3005A, 6010B, Metals by ICP (Dissolved)			11/22/2013 10:50	11/25/2013 18:35
13111129-014A	MW161	11/21/2013 12:40	11/21/2013 15:15		
	Field Elevation Measurements				11/21/2013 12:40
	Standard Methods 2550 B				11/21/2013 12:40
	SW-846 9040B				11/21/2013 12:40
	SW-846 9050A				11/21/2013 12:40
13111129-014B	MW161	11/21/2013 12:40	11/21/2013 15:15		
	Standard Methods 2540 C (Dissolved)				11/25/2013 15:12
13111129-014C	MW161	11/21/2013 12:40	11/21/2013 15:15		
	SW-846 9036 (Dissolved)				11/27/2013 2:43
	SW-846 9251 (Dissolved)				11/27/2013 2:43
13111129-014D	MW161	11/21/2013 12:40	11/21/2013 15:15		
	SW-846 3005A, 6010B, Metals by ICP (Dissolved)			11/22/2013 10:50	11/22/2013 23:17
	SW-846 3005A, 6010B, Metals by ICP (Dissolved)			11/22/2013 10:50	11/25/2013 18:38
13111129-015A	MW262	11/21/2013 11:30	11/21/2013 15:15		
	Field Elevation Measurements				11/21/2013 11:30
	Standard Methods 2550 B				11/21/2013 11:30
	SW-846 9040B				11/21/2013 11:30
	SW-846 9050A				11/21/2013 11:30
13111129-015B	MW262	11/21/2013 11:30	11/21/2013 15:15		
	Standard Methods 2540 C (Dissolved)				11/25/2013 15:12
13111129-015C	MW262	11/21/2013 11:30	11/21/2013 15:15		
	SW-846 9036 (Dissolved)				11/27/2013 3:02

Client: Dynegy Midwest Generation, LLC
Client Project: Baldwin - Groundwater Monitoring

Work Order: 13111129
Report Date: 06-Dec-13

Sample ID	Client Sample ID	Collection Date	Received Date		
	Test Name			Prep Date/Time	Analysis Date/Time
	SW-846 9251 (Dissolved)				11/27/2013 2:51
13111129-015D	MW262	11/21/2013 11:30	11/21/2013 15:15		
	SW-846 3005A, 6010B, Metals by ICP (Dissolved)			11/22/2013 10:50	11/22/2013 23:21
	SW-846 3005A, 6010B, Metals by ICP (Dissolved)			11/22/2013 10:50	11/25/2013 18:42
13111129-016A	OW256	11/21/2013 10:50	11/21/2013 15:15		
	Field Elevation Measurements				11/21/2013 10:50
	Standard Methods 2550 B				11/21/2013 10:50
	SW-846 9040B				11/21/2013 10:50
	SW-846 9050A				11/21/2013 10:50
13111129-016B	OW256	11/21/2013 10:50	11/21/2013 15:15		
	Standard Methods 2540 C (Dissolved)				11/25/2013 15:12
13111129-016C	OW256	11/21/2013 10:50	11/21/2013 15:15		
	SW-846 9036 (Dissolved)				11/27/2013 3:12
	SW-846 9251 (Dissolved)				11/27/2013 3:12
13111129-016D	OW256	11/21/2013 10:50	11/21/2013 15:15		
	SW-846 3005A, 6010B, Metals by ICP (Dissolved)			11/22/2013 10:50	11/22/2013 23:25
13111129-017A	OW257	11/21/2013 11:25	11/21/2013 15:15		
	Field Elevation Measurements				11/21/2013 11:25
	Standard Methods 2550 B				11/21/2013 11:25
	SW-846 9040B				11/21/2013 11:25
	SW-846 9050A				11/21/2013 11:25
13111129-017B	OW257	11/21/2013 11:25	11/21/2013 15:15		
	Standard Methods 2540 C (Dissolved)				11/25/2013 15:13
13111129-017C	OW257	11/21/2013 11:25	11/21/2013 15:15		
	SW-846 9036 (Dissolved)				11/27/2013 3:39
	SW-846 9251 (Dissolved)				11/27/2013 3:34
13111129-017D	OW257	11/21/2013 11:25	11/21/2013 15:15		
	SW-846 3005A, 6010B, Metals by ICP (Dissolved)			11/22/2013 10:50	11/22/2013 23:28
13111129-018A	TPZ158	11/20/2013 15:05	11/21/2013 15:15		
	Field Elevation Measurements				11/20/2013 15:05
	Standard Methods 2550 B				11/20/2013 15:05
	SW-846 9040B				11/20/2013 15:05
	SW-846 9050A				11/20/2013 15:05
13111129-018B	TPZ158	11/20/2013 15:05	11/21/2013 15:15		
	Standard Methods 2540 C (Dissolved)				11/25/2013 15:15
13111129-018C	TPZ158	11/20/2013 15:05	11/21/2013 15:15		

Client: Dynegy Midwest Generation, LLC
Client Project: Baldwin - Groundwater Monitoring

Work Order: 13111129
Report Date: 06-Dec-13

Sample ID	Client Sample ID	Collection Date	Received Date		
	Test Name			Prep Date/Time	Analysis Date/Time
	SW-846 9036 (Dissolved)				11/27/2013 3:42
	SW-846 9251 (Dissolved)				11/27/2013 3:47
13111129-018D	TPZ158	11/20/2013 15:05	11/21/2013 15:15		
	SW-846 3005A, 6010B, Metals by ICP (Dissolved)			11/22/2013 10:50	11/22/2013 23:32
	SW-846 3005A, 6010B, Metals by ICP (Dissolved)			11/22/2013 10:50	11/25/2013 18:46
13111129-019A	TPZ159	11/21/2013 10:05	11/21/2013 15:15		
	Field Elevation Measurements				11/21/2013 10:05
	Standard Methods 2550 B				11/21/2013 10:05
	SW-846 9040B				11/21/2013 10:05
	SW-846 9050A				11/21/2013 10:05
13111129-019B	TPZ159	11/21/2013 10:05	11/21/2013 15:15		
	Standard Methods 2540 C (Dissolved)				11/25/2013 15:16
13111129-019C	TPZ159	11/21/2013 10:05	11/21/2013 15:15		
	SW-846 9036 (Dissolved)				11/27/2013 3:56
	SW-846 9251 (Dissolved)				11/27/2013 3:50
13111129-019D	TPZ159	11/21/2013 10:05	11/21/2013 15:15		
	SW-846 3005A, 6010B, Metals by ICP (Dissolved)			11/22/2013 10:50	11/22/2013 23:43
13111129-020A	TPZ160	11/21/2013 13:15	11/21/2013 15:15		
	Field Elevation Measurements				11/21/2013 13:15
	Standard Methods 2550 B				11/21/2013 13:15
	SW-846 9040B				11/21/2013 13:15
	SW-846 9050A				11/21/2013 13:15
13111129-020B	TPZ160	11/21/2013 13:15	11/21/2013 15:15		
	Standard Methods 2540 C (Dissolved)				11/25/2013 15:16
13111129-020C	TPZ160	11/21/2013 13:15	11/21/2013 15:15		
	SW-846 9036 (Dissolved)				11/27/2013 4:04
	SW-846 9251 (Dissolved)				11/27/2013 3:58
13111129-020D	TPZ160	11/21/2013 13:15	11/21/2013 15:15		
	SW-846 3005A, 6010B, Metals by ICP (Dissolved)			11/22/2013 11:29	11/23/2013 1:44
13111129-021A	TPZ163	11/20/2013 10:40	11/21/2013 15:15		
	Field Elevation Measurements				11/20/2013 10:40
	Standard Methods 2550 B				11/20/2013 10:40
	SW-846 9040B				11/20/2013 10:40
	SW-846 9050A				11/20/2013 10:40
13111129-021B	TPZ163	11/20/2013 10:40	11/21/2013 15:15		
	Standard Methods 2540 C (Dissolved)				11/25/2013 15:16

Client: Dynegy Midwest Generation, LLC
Work Order: 13111129
Client Project: Baldwin - Groundwater Monitoring
Report Date: 06-Dec-13

Sample ID	Client Sample ID	Collection Date	Received Date		
	Test Name			Prep Date/Time	Analysis Date/Time
13111129-021C	TPZ163	11/20/2013 10:40	11/21/2013 15:15		
	SW-846 9036 (Dissolved)				11/27/2013 19:53
	SW-846 9251 (Dissolved)				11/27/2013 4:06
13111129-021D	TPZ163	11/20/2013 10:40	11/21/2013 15:15		
	SW-846 3005A, 6010B, Metals by ICP (Dissolved)			11/22/2013 11:29	11/23/2013 2:03
	SW-846 3005A, 6010B, Metals by ICP (Dissolved)			11/22/2013 11:29	11/25/2013 18:49
13111129-022A	TPZ164	11/20/2013 14:35	11/21/2013 15:15		
	Field Elevation Measurements				11/20/2013 14:35
	Standard Methods 2550 B				11/20/2013 14:35
	SW-846 9040B				11/20/2013 14:35
	SW-846 9050A				11/20/2013 14:35
13111129-022B	TPZ164	11/20/2013 14:35	11/21/2013 15:15		
	Standard Methods 2540 C (Dissolved)				11/25/2013 15:18
13111129-022C	TPZ164	11/20/2013 14:35	11/21/2013 15:15		
	SW-846 9036 (Dissolved)				11/27/2013 19:56
	SW-846 9251 (Dissolved)				11/27/2013 4:28
13111129-022D	TPZ164	11/20/2013 14:35	11/21/2013 15:15		
	SW-846 3005A, 6010B, Metals by ICP (Dissolved)			11/22/2013 11:29	11/23/2013 2:06
13111129-023A	TPZ165	11/20/2013 12:25	11/21/2013 15:15		
	Field Elevation Measurements				11/20/2013 12:25
	Standard Methods 2550 B				11/20/2013 12:25
	SW-846 9040B				11/20/2013 12:25
	SW-846 9050A				11/20/2013 12:25
13111129-023B	TPZ165	11/20/2013 12:25	11/21/2013 15:15		
	Standard Methods 2540 C (Dissolved)				11/25/2013 15:18
13111129-023C	TPZ165	11/20/2013 12:25	11/21/2013 15:15		
	SW-846 9036 (Dissolved)				11/27/2013 19:59
	SW-846 9251 (Dissolved)				11/27/2013 4:36
13111129-023D	TPZ165	11/20/2013 12:25	11/21/2013 15:15		
	SW-846 3005A, 6010B, Metals by ICP (Dissolved)			11/22/2013 11:29	11/23/2013 2:10
	SW-846 3005A, 6010B, Metals by ICP (Dissolved)			11/22/2013 11:29	11/25/2013 18:53
13111129-024A	TPZ166	11/20/2013 13:25	11/21/2013 15:15		
	Field Elevation Measurements				11/20/2013 13:25
	Standard Methods 2550 B				11/20/2013 13:25
	SW-846 9040B				11/20/2013 13:25
	SW-846 9050A				11/20/2013 13:25

Client: Dynegy Midwest Generation, LLC
Client Project: Baldwin - Groundwater Monitoring

Work Order: 13111129
Report Date: 06-Dec-13

Sample ID	Client Sample ID	Collection Date	Received Date		
	Test Name			Prep Date/Time	Analysis Date/Time
13111129-024B	TPZ166	11/20/2013 13:25	11/21/2013 15:15		
	Standard Methods 2540 C (Dissolved)				11/25/2013 15:18
13111129-024C	TPZ166	11/20/2013 13:25	11/21/2013 15:15		
	SW-846 9036 (Dissolved)				12/02/2013 17:11
	SW-846 9251 (Dissolved)				11/27/2013 20:04
13111129-024D	TPZ166	11/20/2013 13:25	11/21/2013 15:15		
	SW-846 3005A, 6010B, Metals by ICP (Dissolved)			11/22/2013 11:29	11/23/2013 2:14
	SW-846 3005A, 6010B, Metals by ICP (Dissolved)			11/22/2013 11:29	11/25/2013 18:57
13111129-025A	TPZ167	11/20/2013 12:55	11/21/2013 15:15		
	Field Elevation Measurements				11/20/2013 12:55
	Standard Methods 2550 B				11/20/2013 12:55
	SW-846 9040B				11/20/2013 12:55
	SW-846 9050A				11/20/2013 12:55
13111129-025B	TPZ167	11/20/2013 12:55	11/21/2013 15:15		
	Standard Methods 2540 C (Dissolved)				11/25/2013 15:18
13111129-025C	TPZ167	11/20/2013 12:55	11/21/2013 15:15		
	SW-846 9036 (Dissolved)				11/27/2013 20:12
	SW-846 9251 (Dissolved)				11/27/2013 20:07
13111129-025D	TPZ167	11/20/2013 12:55	11/21/2013 15:15		
	SW-846 3005A, 6010B, Metals by ICP (Dissolved)			11/22/2013 11:29	11/23/2013 2:17
	SW-846 3005A, 6010B, Metals by ICP (Dissolved)			11/22/2013 11:29	11/25/2013 19:01
13111129-026A	TPZ168	11/20/2013 13:55	11/21/2013 15:15		
	Field Elevation Measurements				11/20/2013 13:55
	Standard Methods 2550 B				11/20/2013 13:55
	SW-846 9040B				11/20/2013 13:55
	SW-846 9050A				11/20/2013 13:55
13111129-026B	TPZ168	11/20/2013 13:55	11/21/2013 15:15		
	Standard Methods 2540 C (Dissolved)				11/25/2013 15:19
13111129-026C	TPZ168	11/20/2013 13:55	11/21/2013 15:15		
	SW-846 9036 (Dissolved)				12/02/2013 17:13
	SW-846 9251 (Dissolved)				11/27/2013 20:15
13111129-026D	TPZ168	11/20/2013 13:55	11/21/2013 15:15		
	SW-846 3005A, 6010B, Metals by ICP (Dissolved)			11/22/2013 11:29	11/23/2013 2:21
	SW-846 3005A, 6010B, Metals by ICP (Dissolved)			11/22/2013 11:29	11/25/2013 19:04
13111129-027A	DUP 1	11/20/2013 10:00	11/21/2013 15:15		
	Standard Methods 2540 C (Dissolved)				11/25/2013 15:19

Client: Dynegy Midwest Generation, LLC
Work Order: 13111129
Client Project: Baldwin - Groundwater Monitoring
Report Date: 06-Dec-13

Sample ID	Client Sample ID	Collection Date	Received Date		
	Test Name			Prep Date/Time	Analysis Date/Time
13111129-027B	DUP 1	11/20/2013 10:00	11/21/2013 15:15		
	SW-846 9036 (Dissolved)				12/02/2013 17:19
	SW-846 9251 (Dissolved)				11/27/2013 20:36
13111129-027C	DUP 1	11/20/2013 10:00	11/21/2013 15:15		
	SW-846 3005A, 6010B, Metals by ICP (Dissolved)			11/22/2013 11:29	11/23/2013 2:25
	SW-846 3005A, 6010B, Metals by ICP (Dissolved)			11/22/2013 11:29	11/25/2013 19:15
13111129-028A	DUP 2	11/21/2013 11:30	11/21/2013 15:15		
	Standard Methods 2540 C (Dissolved)				11/25/2013 15:19
13111129-028B	DUP 2	11/21/2013 11:30	11/21/2013 15:15		
	SW-846 9036 (Dissolved)				11/27/2013 20:44
	SW-846 9251 (Dissolved)				11/27/2013 20:44
13111129-028C	DUP 2	11/21/2013 11:30	11/21/2013 15:15		
	SW-846 3005A, 6010B, Metals by ICP (Dissolved)			11/22/2013 11:29	11/23/2013 2:28
	SW-846 3005A, 6010B, Metals by ICP (Dissolved)			11/22/2013 11:29	11/25/2013 19:19
13111129-029A	Field Blank 1	11/20/2013 15:30	11/21/2013 15:15		
	Standard Methods 2540 C (Dissolved)				11/25/2013 15:20
13111129-029B	Field Blank 1	11/20/2013 15:30	11/21/2013 15:15		
	SW-846 9036 (Dissolved)				11/27/2013 20:56
	SW-846 9251 (Dissolved)				11/27/2013 20:56
13111129-029C	Field Blank 1	11/20/2013 15:30	11/21/2013 15:15		
	SW-846 3005A, 6010B, Metals by ICP (Dissolved)			11/22/2013 11:29	11/23/2013 2:39
	SW-846 3005A, 6010B, Metals by ICP (Dissolved)			11/22/2013 11:29	11/25/2013 19:23
13111129-030A	Field Blank 2	11/21/2013 13:50	11/21/2013 15:15		
	Standard Methods 2540 C (Dissolved)				11/25/2013 15:20
13111129-030B	Field Blank 2	11/21/2013 13:50	11/21/2013 15:15		
	SW-846 9036 (Dissolved)				11/27/2013 21:00
	SW-846 9251 (Dissolved)				11/27/2013 21:00
13111129-030C	Field Blank 2	11/21/2013 13:50	11/21/2013 15:15		
	SW-846 3005A, 6010B, Metals by ICP (Dissolved)			11/22/2013 11:29	11/23/2013 2:43
	SW-846 3005A, 6010B, Metals by ICP (Dissolved)			11/22/2013 11:29	11/25/2013 19:26

Client: Dynegy Midwest Generation, LLC
Client Project: Baldwin - Groundwater Monitoring

Work Order: 13111129
Report Date: 06-Dec-13

SW-846 9040B

Batch R184648 **SampType:** LCSD Units RPD Limit **1.8**
SampID: LCSD-R184648

Analyses	RL	Qual	Result	Spike	SPK Ref Val	%REC	RPD Ref Val	%RPD	Date Analyzed
pH, Field	1		**7.05**	7	0	100.7	7.03	0.28	11/20/2013
pH, Field	1		**7.04**	7	0	100.6	7.03	0.14	11/21/2013

Batch R184648 **SampType:** LCS Units
SampID: LCS-R184648

Analyses	RL	Qual	Result	Spike	SPK Ref Val	%REC	Low Limit	High Limit	Date Analyzed
pH, Field	1		**6.99**	7	0	99.9	99.1	101	11/21/2013
pH, Field	1		**7.03**	7	0	100.4	99.1	101	11/20/2013

SW-846 9050A

Batch R184648 **SampType:** LCSD Units **µmhos/cm** RPD Limit **10**
SampID: LCSD-R184648

Analyses	RL	Qual	Result	Spike	SPK Ref Val	%REC	RPD Ref Val	%RPD	Date Analyzed
Spec. Conductance, Field	1		**1430**	1409	0	101.2	1411	1.06	11/21/2013
Spec. Conductance, Field	1		**1420**	1409	0	100.6	1411	0.42	11/20/2013

Batch R184648 **SampType:** LCS Units **µmhos/cm**
SampID: LCS-R184648

Analyses	RL	Qual	Result	Spike	SPK Ref Val	%REC	Low Limit	High Limit	Date Analyzed
Spec. Conductance, Field	1		**1410**	1409	0	100.1	90	110	11/20/2013
Spec. Conductance, Field	1		**1410**	1409	0	100.1	90	110	11/21/2013

STANDARD METHODS 2540 C (DISSOLVED)

Batch R184530 **SampType:** MBLK Units **mg/L**
SampID: MBLK

Analyses	RL	Qual	Result	Spike	SPK Ref Val	%REC	Low Limit	High Limit	Date Analyzed
Total Dissolved Solids	20		**< 20**						11/25/2013
Total Dissolved Solids	20		**< 20**						11/25/2013
Total Dissolved Solids	20		**< 20**						11/25/2013
Total Dissolved Solids	20		**< 20**						11/25/2013

Batch R184530 **SampType:** LCS Units **mg/L**
SampID: LCS

Analyses	RL	Qual	Result	Spike	SPK Ref Val	%REC	Low Limit	High Limit	Date Analyzed
Total Dissolved Solids	20		**936**	1000	0	93.6	90	110	11/25/2013

Batch R184530 **SampType:** LCSQC Units **mg/L**
SampID: LCSQC

Analyses	RL	Qual	Result	Spike	SPK Ref Val	%REC	Low Limit	High Limit	Date Analyzed
Total Dissolved Solids	20		**960**	1000	0	96	90	110	11/25/2013
Total Dissolved Solids	20		**1000**	1000	0	100.4	90	110	11/25/2013
Total Dissolved Solids	20		**986**	1000	0	98.6	90	110	11/25/2013

Client: Dynegy Midwest Generation, LLC
Client Project: Baldwin - Groundwater Monitoring

Work Order: 13111129
Report Date: 06-Dec-13

STANDARD METHODS 2540 C (DISSOLVED)

Batch R184530 **SampType:** MS Units **mg/L**
SampID: 13111129-001B MS

Analyses	RL	Qual	Result	Spike	SPK Ref Val	%REC	Low Limit	High Limit	Date Analyzed
Total Dissolved Solids	20		**1160**	500	630	106.4	85	115	11/25/2013

Batch R184530 **SampType:** MSD Units **mg/L** RPD Limit **15**
SampID: 13111129-001B MSD

Analyses	RL	Qual	Result	Spike	SPK Ref Val	%REC	RPD Ref Val	%RPD	Date Analyzed
Total Dissolved Solids	20		**1170**	500	630	108	1162	0.69	11/25/2013

Batch R184530 **SampType:** DUP Units **mg/L** RPD Limit **15**
SampID: 13111129-004B DUP

Analyses	RL	Qual	Result	Spike	SPK Ref Val	%REC	RPD Ref Val	%RPD	Date Analyzed
Total Dissolved Solids	20		**534**				542	1.49	11/25/2013

Batch R184530 **SampType:** DUP Units **mg/L** RPD Limit **15**
SampID: 13111129-005B DUP

Analyses	RL	Qual	Result	Spike	SPK Ref Val	%REC	RPD Ref Val	%RPD	Date Analyzed
Total Dissolved Solids	20		**1740**				1722	1.04	11/25/2013

SW-846 9036 (DISSOLVED)

Batch R184591 **SampType:** MBLK Units **mg/L**
SampID: MB-R184591

Analyses	RL	Qual	Result	Spike	SPK Ref Val	%REC	Low Limit	High Limit	Date Analyzed
Sulfate	10	J	**7**						11/26/2013

Batch R184591 **SampType:** LCS Units **mg/L**
SampID: LCS-R184591

Analyses	RL	Qual	Result	Spike	SPK Ref Val	%REC	Low Limit	High Limit	Date Analyzed
Sulfate	10		**19**	20	0	96.3	90	110	11/26/2013

Batch R184591 **SampType:** MS Units **mg/L**
SampID: 13111129-002CMS

Analyses	RL	Qual	Result	Spike	SPK Ref Val	%REC	Low Limit	High Limit	Date Analyzed
Sulfate	50		**180**	50	133.7	91.8	85	115	11/27/2013

Batch R184591 **SampType:** MSD Units **mg/L** RPD Limit **10**
SampID: 13111129-002CMSD

Analyses	RL	Qual	Result	Spike	SPK Ref Val	%REC	RPD Ref Val	%RPD	Date Analyzed
Sulfate	50		**184**	50	133.7	101.2	179.6	2.60	11/27/2013

Client: Dynegy Midwest Generation, LLC
Client Project: Baldwin - Groundwater Monitoring

Work Order: 13111129
Report Date: 06-Dec-13

SW-846 9036 (DISSOLVED)

Batch R184591 **SampType:** MS Units **mg/L**
SampID: 13111129-015CMS

Analyses	RL	Qual	Result	Spike	SPK Ref Val	%REC	Low Limit	High Limit	Date Analyzed
Sulfate	20	S	**56**	20	40.34	76.2	85	115	11/27/2013

Batch R184591 **SampType:** MSD Units **mg/L** RPD Limit **10**
SampID: 13111129-015CMSD

Analyses	RL	Qual	Result	Spike	SPK Ref Val	%REC	RPD Ref Val	%RPD	Date Analyzed
Sulfate	20		**59**	20	40.34	92.2	55.58	5.60	11/27/2013

Batch R184625 **SampType:** MBLK Units **mg/L**
SampID: MB-R184625

Analyses	RL	Qual	Result	Spike	SPK Ref Val	%REC	Low Limit	High Limit	Date Analyzed
Sulfate	10	J	**6**						11/27/2013

Batch R184625 **SampType:** LCS Units **mg/L**
SampID: LCS-R184625

Analyses	RL	Qual	Result	Spike	SPK Ref Val	%REC	Low Limit	High Limit	Date Analyzed
Sulfate	10		**20**	20	0	99	90	110	11/27/2013

Batch R184674 **SampType:** MBLK Units **mg/L**
SampID: MB-R184674

Analyses	RL	Qual	Result	Spike	SPK Ref Val	%REC	Low Limit	High Limit	Date Analyzed
Sulfate	10		**< 10**						12/02/2013

Batch R184674 **SampType:** LCS Units **mg/L**
SampID: LCS-R184674

Analyses	RL	Qual	Result	Spike	SPK Ref Val	%REC	Low Limit	High Limit	Date Analyzed
Sulfate	10		**19**	20	0	96.7	90	110	12/02/2013

SW-846 9251 (DISSOLVED)

Batch R184599 **SampType:** MBLK Units **mg/L**
SampID: MBLK

Analyses	RL	Qual	Result	Spike	SPK Ref Val	%REC	Low Limit	High Limit	Date Analyzed
Chloride	5	J	**2**						11/26/2013

Batch R184599 **SampType:** LCS Units **mg/L**
SampID: LCS

Analyses	RL	Qual	Result	Spike	SPK Ref Val	%REC	Low Limit	High Limit	Date Analyzed
Chloride	5		**20**	20	0	100.8	90	110	11/26/2013

Client: Dynegy Midwest Generation, LLC
Client Project: Baldwin - Groundwater Monitoring

Work Order: 13111129
Report Date: 06-Dec-13

SW-846 9251 (DISSOLVED)

Batch R184599 **SampType:** MS Units **mg/L**
SampID: 13111129-002CMS

Analyses	RL	Qual	Result	Spike	SPK Ref Val	%REC	Low Limit	High Limit	Date Analyzed
Chloride	5		**40**	20	18.77	103.7	85	115	11/27/2013

Batch R184599 **SampType:** MSD Units **mg/L** RPD Limit **15**
SampID: 13111129-002CMSD

Analyses	RL	Qual	Result	Spike	SPK Ref Val	%REC	RPD Ref Val	%RPD	Date Analyzed
Chloride	5		**40**	20	18.77	107.7	39.51	2.00	11/27/2013

Batch R184599 **SampType:** MS Units **mg/L**
SampID: 13111129-015CMS

Analyses	RL	Qual	Result	Spike	SPK Ref Val	%REC	Low Limit	High Limit	Date Analyzed
Chloride	5		**22**	20	3.25	94.8	85	115	11/27/2013

Batch R184599 **SampType:** MSD Units **mg/L** RPD Limit **15**
SampID: 13111129-015CMSD

Analyses	RL	Qual	Result	Spike	SPK Ref Val	%REC	RPD Ref Val	%RPD	Date Analyzed
Chloride	5		**22**	20	3.25	94.7	22.22	0.14	11/27/2013

Batch R184631 **SampType:** MBLK Units **mg/L**
SampID: MBLK

Analyses	RL	Qual	Result	Spike	SPK Ref Val	%REC	Low Limit	High Limit	Date Analyzed
Chloride	5	J	**2**						11/27/2013

Batch R184631 **SampType:** LCS Units **mg/L**
SampID: LCS

Analyses	RL	Qual	Result	Spike	SPK Ref Val	%REC	Low Limit	High Limit	Date Analyzed
Chloride	5		**20**	20	0	97.6	90	110	11/27/2013

Batch R184684 **SampType:** MBLK Units **mg/L**
SampID: MBLK

Analyses	RL	Qual	Result	Spike	SPK Ref Val	%REC	Low Limit	High Limit	Date Analyzed
Chloride	5	J	**2**						12/02/2013

Batch R184684 **SampType:** LCS Units **mg/L**
SampID: LCS

Analyses	RL	Qual	Result	Spike	SPK Ref Val	%REC	Low Limit	High Limit	Date Analyzed
Chloride	5		**20**	20	0	98.9	90	110	12/02/2013

Client: Dynegy Midwest Generation, LLC
Work Order: 13111129
Client Project: Baldwin - Groundwater Monitoring
Report Date: 06-Dec-13

SW-846 3005A, 6010B, METALS BY ICP (DISSOLVED)

Batch 94025 **SampType:** MBLK Units **mg/L**
SampID: MBLK-94025

Analyses	RL	Qual	Result	Spike	SPK Ref Val	%REC	Low Limit	High Limit	Date Analyzed
Boron	0.02		**< 0.02**	0.02	0	0	-100	100	11/22/2013
Iron	0.02		**< 0.02**	0.02	0	0	-100	100	11/22/2013
Manganese	0.005		**< 0.005**	0.005	0	0	-100	100	11/22/2013

Batch 94025 **SampType:** LCS Units **mg/L**
SampID: LCS-94025

Analyses	RL	Qual	Result	Spike	SPK Ref Val	%REC	Low Limit	High Limit	Date Analyzed
Boron	0.02		**0.47**	0.5	0	94	85	115	11/22/2013
Iron	0.02		**0.931**	1	0	93.1	85	115	11/22/2013
Manganese	0.005		**0.477**	0.5	0	95.5	85	115	11/22/2013

Batch 94025 **SampType:** MS Units **mg/L**
SampID: 13111129-001DMS

Analyses	RL	Qual	Result	Spike	SPK Ref Val	%REC	Low Limit	High Limit	Date Analyzed
Boron	0.02		**0.484**	0.5	0.025	91.8	75	125	11/22/2013
Iron	0.02		**0.977**	1	0.073	90.4	75	125	11/22/2013
Manganese	0.005		**0.753**	0.5	0.294	91.8	75	125	11/22/2013

Batch 94025 **SampType:** MSD Units **mg/L** RPD Limit **20**
SampID: 13111129-001DMSD

Analyses	RL	Qual	Result	Spike	SPK Ref Val	%REC	RPD Ref Val	%RPD	Date Analyzed
Boron	0.02		**0.486**	0.5	0.025	92.3	0.484	0.54	11/22/2013
Iron	0.02		**0.981**	1	0.073	90.8	0.977	0.43	11/22/2013
Manganese	0.005		**0.755**	0.5	0.294	92.2	0.753	0.25	11/22/2013

Batch 94027 **SampType:** MBLK Units **mg/L**
SampID: MBLK-94027

Analyses	RL	Qual	Result	Spike	SPK Ref Val	%REC	Low Limit	High Limit	Date Analyzed
Boron	0.02		**< 0.02**	0.02	0	0	-100	100	11/23/2013
Iron	0.02	J	**0.007**	0.02	0	35.5	-100	100	11/23/2013
Manganese	0.005		**< 0.005**	0.005	0	0	-100	100	11/23/2013

Batch 94027 **SampType:** LCS Units **mg/L**
SampID: LCS-94027

Analyses	RL	Qual	Result	Spike	SPK Ref Val	%REC	Low Limit	High Limit	Date Analyzed
Boron	0.02		**0.458**	0.5	0	91.6	85	115	11/23/2013
Iron	0.02		**0.91**	1	0	91	85	115	11/23/2013
Manganese	0.005		**0.471**	0.5	0	94.1	85	115	11/23/2013

Client: Dynegy Midwest Generation, LLC
Work Order: 13111129
Client Project: Baldwin - Groundwater Monitoring
Report Date: 06-Dec-13

SW-846 3005A, 6010B, METALS BY ICP (DISSOLVED)

Batch **94027** **SampType:** **MS** Units **mg/L**
SampID: 13111129-020DMS

Analyses	RL	Qual	Result	Spike	SPK Ref Val	%REC	Low Limit	High Limit	Date Analyzed
Boron	0.02		**0.7**	0.5	0.241	91.9	75	125	11/23/2013
Iron	0.02		**0.961**	1	0.05	91	75	125	11/23/2013
Manganese	0.005		**0.596**	0.5	0.126	94	75	125	11/23/2013

Batch **94027** **SampType:** **MSD** Units **mg/L** RPD Limit **20**
SampID: 13111129-020DMSD

Analyses	RL	Qual	Result	Spike	SPK Ref Val	%REC	RPD Ref Val	%RPD	Date Analyzed
Boron	0.02		**0.715**	0.5	0.241	94.8	0.7	2.08	11/23/2013
Iron	0.02		**0.988**	1	0.05	93.7	0.961	2.76	11/23/2013
Manganese	0.005		**0.606**	0.5	0.126	96.1	0.596	1.70	11/23/2013

Receiving Check List

Teklab, Inc. Environmental Laboratory

http://www.teklabinc.com/

Client: Dynegy Midwest Generation, LLC
Client Project: Baldwin - Groundwater Monitoring

Work Order: 13111129
Report Date: 06-Dec-13

Carrier: Rick Schmidt

Received By: EEP

Completed by: Emily E. Pohlman
On: 21-Nov-13

Reviewed by: Michael L. Austin
On: 21-Nov-13

Pages to follow: Chain of custody 4 Extra pages included 35

Shipping container/cooler in good condition?	Yes ☑	No ☐	Not Present ☐	Temp ℃	***3.0***
Type of thermal preservation?	None ☐	Ice ☑	Blue Ice ☐	Dry Ice ☐	
Chain of custody present?	Yes ☑	No ☐			
Chain of custody signed when relinquished and received?	Yes ☑	No ☐			
Chain of custody agrees with sample labels?	Yes ☑	No ☐			
Samples in proper container/bottle?	Yes ☑	No ☐			
Sample containers intact?	Yes ☑	No ☐			
Sufficient sample volume for indicated test?	Yes ☑	No ☐			
All samples received within holding time?	Yes ☑	No ☐			
Reported field parameters measured:	Field ☑	Lab ☐	NA ☐		
Container/Temp Blank temperature in compliance?	Yes ☑	No ☐			

When thermal preservation is required, samples are compliant with a temperature between 0.1℃ - 6.0℃, or when samples are received on ice the same day as collected.

Water – at least one vial per sample has zero headspace?	Yes ☐	No ☐	No VOA vials ☑	
Water - TOX containers have zero headspace?	Yes ☐	No ☐	No TOX containers ☑	
Water - pH acceptable upon receipt?	Yes ☑	No ☐	NA ☐	
NPDES/CWA TCN interferences checked/treated in the field?	Yes ☐	No ☐	NA ☑	

Any No responses must be detailed below or on the COC.

CHAIN OF CUSTODY

pg. 1 of 4 Work order # 1311129

TEKLAB, INC. 5445 Horseshoe Lake Road - Collinsville, IL 62234 - Phone: (618) 344-1004 - Fax: (618) 344-1005

Client:	Dynegy Midwest Generation, LLC
Address:	604 Pierce Blvd.
City / State / Zip	O'Fallon, IL 62269
Contact:	Brian Voelker
Phone:	(618) 206-5800
E-Mail:	
Fax:	

Samples on: ☒ ICE ☐ BLUE ICE ☐ NO ICE 3.0 °C

Preserved in: ☐ LAB ☒ FIELD BOP 11/21/13

Lab Notes:

FOR LAB USE ONLY

Client Comments

* no sample collected

Are these samples known to be involved in litigation? If yes, a surcharge will apply ☐ Yes ☐ No

Are these samples known to be hazardous? ☐ Yes ☐ No

Are there any required reporting limits to be met on the requested analysis?. If yes, please provide limits in the comment section. ☐ Yes ☐ No

Project Name/Number	Sample Collector's Name
Baldwin - Groundwater Monitoring	Rick Schmidt

Results Requested

☐ Standard ☐ 1-2 Day (100% Surcharge)

☐ Other ____ ☐ 3 Day (50% Surcharge)

Billing Instructions

Lab Use Only	Sample Identification	Date/Time Sampled	# and Type of Containers: UNP	HNO3	MATRIX: Groundwater	Dissolved (B Fe Mn)	Dissolved Chloride	Dissolved Sulfate	Field Conductivity	Field Depth to Water	Field pH	Field Temperature (C)	TDS
1311129-001	MW104D	11/20/13 10:00	3	1	X	X	X	X	X	X	X	X	X
-002	MW104S	11/20/13 10:10	3	1	X	X	X	X	X	X	X	X	X
-003	MW150	11/20/13 11:50	3	1	X	X	X	X	X	X	X	X	X
-004	MW151	11/20/13 11:30	3	1	X	X	X	X	X	X	X	X	X
-005	MW152	11/20/13 11:05	3	1	X	X	X	X	X	X	X	X	X
-006	MW153	11/21/13 8:20	3	1	X	X	X	X	X	X	X	X	X
*	MW154	11/21/13 8:50	3	1	X	X	X	X	X	X	X	X	X
*	MW155	11/21/13 9:10	3	1	X	X	X	X	X	X	X	X	X
-007	MW252	11/20/13 11:30	3	1	X	X	X	X	X	X	X	X	X
-008	MW253	11/21/13 8:35	3	1	X	X	X	X	X	X	X	X	X

Relinquished By	Date/Time	Received By	Date/Time
	11-21-13 15:15		11/21/13 1515

The individual signing this agreement on behalf of the client, acknowledges that he/she has read and understands the terms and conditions of this agreement, and that he/she has the authority to sign on behalf of the client.

BottleOrder: 17315

CHAIN OF CUSTODY

pg. 2 of 4 Work order # 13111129

TEKLAB, INC. 5445 Horseshoe Lake Road - Collinsville, IL 62234 - Phone: (618) 344-1004 - Fax: (618) 344-1005

Client:	Dynegy Midwest Generation, LLC
Address:	604 Pierce Blvd.
City / State / Zip	O'Fallon, IL 62269
Contact:	Brian Voelker
Phone:	(618) 206-5800
E-Mail:	
Fax:	

Samples on: ☐ ICE ☐ BLUE ICE ☐ NO ICE _____ °C

Preserved in: ☐ LAB ☐ FIELD

FOR LAB USE ONLY

Lab Notes:

Client Comments

* no sample collected

Are these samples known to be involved in litigation? If yes, a surcharge will apply ☐ Yes ☐ No

Are these samples known to be hazardous? ☐ Yes ☐ No

Are there any required reporting limits to be met on the requested analysis?. If yes, please provide limits in the comment section. ☐ Yes ☐ No

Project Name/Number	Sample Collector's Name
Baldwin - Groundwater Monitoring	Rick Schmidt

Results Requested

☐ Standard ☐ 1-2 Day (100% Surcharge)

☐ Other ____ ☐ 3 Day (50% Surcharge)

Billing Instructions

Lab Use Only	Sample Identification	Date/Time Sampled	# and Type of Containers: UNP	HNO3	MATRIX: Groundwater	Dissolved (B Fe Mn)	Dissolved Chloride	Dissolved Sulfate	Field Conductivity	Field Depth to Water	Field pH	Field Temperature (C)	TDS
009	MW350	11/20/13 12:00	3	1	X	X	X	X	X	X	X	X	X
010	MW352	11/20/13 11:15	3	1	X	X	X	X	X	X	X	X	X
011	MW355	11/21/13 9:20	3	1	X	X	X	X	X	X	X	X	X
012	OW156	11/21/13 ~~10:25~~ 10:25 RS TC	3	1	X	X	X	X	X	X	X	X	X
013	OW157	11/21/13 11:10	3	1	X	X	X	X	X	X	X	X	X
014	MW161	11/21/13 12:40	3	1	X	X	X	X	X	X	X	X	X
*	MW162	11/21/13 11:40	3	1	X	X	X	X	X	X	X	X	X
015	MW262	11/21/13 11:30	3	1	X	X	X	X	X	X	X	X	X
016	OW256	11/21/13 10:50	3	1	X	X	X	X	X	X	X	X	X
017	OW257	11/21/13 11:25	3	1	X	X	X	X	X	X	X	X	X

Relinquished By	Date/Time	Received By	Date/Time
	11-21-13 15:15		11/21/13 1515

The individual signing this agreement on behalf of the client, acknowledges that he/she has read and understands the terms and conditions of this agreement, and that he/she has the authority to sign on behalf of the client.

BottleOrder: 17315

CHAIN OF CUSTODY

pg. 3 of 4 Work order # 13111129

TEKLAB, INC. 5445 Horseshoe Lake Road - Collinsville, IL 62234 - Phone: (618) 344-1004 - Fax: (618) 344-1005

Client:	Dynegy Midwest Generation, LLC
Address:	604 Pierce Blvd.
City / State / Zip	O'Fallon, IL 62269
Contact:	Brian Voelker
Phone:	(618) 206-5800
E-Mail:	
Fax:	

Samples on: ☐ ICE ☐ BLUE ICE ☐ NO ICE _____ °C

Preserved in: ☐ LAB ☐ FIELD

FOR LAB USE ONLY

Lab Notes:

Client Comments

Are these samples known to be involved in litigation? If yes, a surcharge will apply ☐ Yes ☐ No

Are these samples known to be hazardous? ☐ Yes ☐ No

Are there any required reporting limits to be met on the requested analysis?. If yes, please provide limits in the comment section. ☐ Yes ☐ No

Project Name/Number	Sample Collector's Name
Baldwin - Groundwater Monitoring	Rick Schmidt

Results Requested

☐ Standard ☐ 1-2 Day (100% Surcharge)

☐ Other ____ ☐ 3 Day (50% Surcharge)

Billing Instructions

Lab Use Only	Sample Identification	Date/Time Sampled	# and Type of Containers: UNP	HNO3	MATRIX: Groundwater	Dissolved (B Fe Mn)	Dissolved Chloride	Dissolved Sulfate	Field Conductivity	Field Depth to Water	Field pH	Field Temperature (C)	TDS
D18	TPZ158	11/20/13 15:05	3	1	X	X	X	X	X	X	X	X	X
D19	TPZ159	11/21/13 10:05	3	1	X	X	X	X	X	X	X	X	X
D20	TPZ160	11/21/13 13:15	3	1	X	X	X	X	X	X	X	X	X
D21	TPZ163	11/20/13 10:40	3	1	X	X	X	X	X	X	X	X	X
D22	TPZ164	11/20/13 14:35	3	1	X	X	X	X	X	X	X	X	X
D23	TPZ165	11/20/13 12:25	3	1	X	X	X	X	X	X	X	X	X
D24	TPZ166	11/20/13 13:25	3	1	X	X	X	X	X	X	X	X	X
D25	TPZ167	11/20/13 12:55	3	1	X	X	X	X	X	X	X	X	X
D26	TPZ168	11/20/13 13:55	3	1	X	X	X	X	X	X	X	X	X
D27	DUP 1	11/20/13 10:00	2	1	X	X	X	X					X

Relinquished By	Date/Time	Received By	Date/Time
	11-21-13 15:15		11/21/13 1515

The individual signing this agreement on behalf of the client, acknowledges that he/she has read and understands the terms and conditions of this agreement, and that he/she has the authority to sign on behalf of the client.

BottleOrder: 17315

CHAIN OF CUSTODY

pg. 4 of 4 Work order # 1311129

TEKLAB, INC. 5445 Horseshoe Lake Road - Collinsville, IL 62234 - Phone: (618) 344-1004 - Fax: (618) 344-1005

Client:	Dynegy Midwest Generation, LLC
Address:	604 Pierce Blvd.
City / State / Zip	O'Fallon, IL 62269
Contact:	Brian Voelker
Phone:	(618) 206-5800
E-Mail:	
Fax:	

Samples on: ☐ ICE ☐ BLUE ICE ☒ NO ICE _____ °C

Preserved in: ☐ LAB ☐ FIELD

FOR LAB USE ONLY

Lab Notes:

Client Comments

Are these samples known to be involved in litigation? If yes, a surcharge will apply ☐ Yes ☐ No

Are these samples known to be hazardous? ☐ Yes ☐ No

Are there any required reporting limits to be met on the requested analysis?. If yes, please provide limits in the comment section. ☐ Yes ☐ No

Project Name/Number	Sample Collector's Name
Baldwin - Groundwater Monitoring	Rick Schmidt

Results Requested

☐ Standard ☐ 1-2 Day (100% Surcharge)

☐ Other _____ ☐ 3 Day (50% Surcharge)

Billing Instructions

Lab Use Only	Sample Identification	Date/Time Sampled	# and Type of Containers: UNP	HNO3	MATRIX: Groundwater	INDICATE ANALYSIS REQUESTED: Dissolved (B Fe Mn)	Dissolved Chloride	Dissolved Sulfate	Field Conductivity	Field Depth to Water	Field pH	Field Temperature (C)	TDS
028	DUP 2	11/21/13 10:50	2	1	X	X	X	X					X
	DUP 3		2	1	X	X	X	X					X
	DUP 4		2	1	X	X	X	X					X
	DUP 5		2	1	X	X	X	X					X
029	Field Blank 1	11/20/13 15:30	2	1	X	X	X	X					X
030	Field Blank 2	11/21/13 13:50	2	1	X	X	X	X					X
	Field Blank 3		2	1	X	X	X	X					X
	Field Blank 4		2	1	X	X	X	X					X
	Field Blank 5		2	1	X	X	X	X					X

Relinquished By	Date/Time	Received By	Date/Time
	11-21-13 15:15		11/21/13 1515

The individual signing this agreement on behalf of the client, acknowledges that he/she has read and understands the terms and conditions of this agreement, and that he/she has the authority to sign on behalf of the client.

BottleOrder: 17315

February 27, 2014

Brian Voelker
Dynegy Midwest Generation, LLC
604 Pierce Blvd.
O'Fallon, IL 62269
TEL: (618) 206-5800
FAX:

RE: Baldwin - Groundwater Monitoring **WorkOrder:** 14020560

Dear Brian Voelker:

TEKLAB, INC received 33 samples on 2/20/2014 8:00:00 AM for the analysis presented in the following report.

Samples are analyzed on an as received basis unless otherwise requested and documented. The sample results contained in this report relate only to the requested analytes of interest as directed on the chain of custody. NELAP accredited fields of testing are indicated by the letters NELAP under the Certification column. Unless otherwise documented within this report, Teklab Inc. analyzes samples utilizing the most current methods in compliance with 40CFR. All tests are performed in the Collinsville, IL laboratory unless otherwise noted in the Case Narrative.

All quality control criteria applicable to the test methods employed for this project have been satisfactorily met and are in accordance with NELAP except where noted. The following report shall not be reproduced, except in full, without the written approval of Teklab, Inc.

If you have any questions regarding these tests results, please feel free to call.

Sincerely,

Michael L. Austin
Project Manager
(618)344-1004 ex 16
MAustin@teklabinc.com

Client: Dynegy Midwest Generation, LLC
Work Order: 14020560
Client Project: Baldwin - Groundwater Monitoring
Report Date: 27-Feb-14

This reporting package includes the following:

Cover Letter	1
Report Contents	2
Definitions	3
Case Narrative	4
Laboratory Results	5
Sample Summary	37
Dates Report	38
Quality Control Results	49
Receiving Check List	56
Chain of Custody	Appended

Client: Dynegy Midwest Generation, LLC
Work Order: 14020560
Client Project: Baldwin - Groundwater Monitoring
Report Date: 27-Feb-14

Abbr Definition

CCV	Continuing calibration verification is a check of a standard to determine the state of calibration of an instrument between recalibration.
DF	Dilution factor is the dilution performed during analysis only and does not take into account any dilutions made during sample preparation. The reported result is final and includes all dilutions factors.
DNI	Did not ignite
DUP	Laboratory duplicate is an aliquot of a sample taken from the same container under laboratory conditions for independent processing and analysis independently of the original aliquot.
ICV	Initial calibration verification is a check of a standard to determine the state of calibration of an instrument before sample analysis is initiated.
IDPH	IL Dept. of Public Health
LCS	Laboratory control sample, spiked with verified known amounts of analytes, is analyzed exactly like a sample to establish intra-laboratory or analyst specific precision and bias or to assess the performance of all or a portion of the measurement system. The acceptable recovery range is in the QC Package (provided upon request).
LCSD	Laboratory control sample duplicate is a replicate laboratory control sample that is prepared and analyzed in order to determine the precision of the approved test method. The acceptable recovery range is listed in the QC Package (provided upon request).
MB	Method blank is a sample of a matrix similar to the batch of associated sample (when available) that is free from the analytes of interest and is processed simultaneously with and under the same conditions as samples through all steps of the analytical procedures, and in which no target analytes or interferences should present at concentrations that impact the analytical results for sample analyses.
MDL	Method detection limit means the minimum concentration of a substance that can be measured and reported with 99% confidence that the analyte concentration is greater than zero and is determined from analysis of a sample in a given matrix type containing the analyte.
MS	Matrix spike is an aliquot of matrix fortified (spiked) with known quantities of specific analytes that is subjected to the entire analytical procedures in order to determine the effect of the matrix on an approved test method's recovery system. The acceptable recovery range is listed in the QC Package (provided upon request).
MSD	Matrix spike duplicate means a replicate matrix spike that is prepared and analyzed in order to determine the precision of the approved test method. The acceptable recovery range is listed in the QC Package (provided upon request).
MW	Molecular weight
ND	Not Detected at the Reporting Limit
NELAP	NELAP Accredited
PQL	Practical quantitation limit means the lowest level that can be reliably achieved within specified limits of precision and accuracy during routine laboratory operation conditions. The acceptable recovery range is listed in the QC Package (provided upon request).
RL	The reporting limit the lowest level that the data is displayed in the final report. The reporting limit may vary according to customer request or sample dilution. The reporting limit may not be less than the MDL.
RPD	Relative percent difference is a calculated difference between two recoveries (ie. MS/MSD). The acceptable recovery limit is listed in the QC Package (provided upon request).
SPK	The spike is a known mass of target analyte added to a blank sample or sub-sample; used to determine recovery deficiency or for other quality control purposes.
Surr	Surrogates are compounds which are similar to the analytes of interest in chemical composition and behavior in the analytical process, but which are not normally found in environmental samples.
TNTC	Too numerous to count (> 200 CFU)

Qualifiers

# -	Unknown hydrocarbon
B -	Analyte detected in associated Method Blank
E -	Value above quantitation range
H -	Holding times exceeded
J -	Analyte detected below quantitation limits
M -	Manual Integration used to determine area response
ND -	Not Detected at the Reporting Limit
R -	RPD outside accepted recovery limits
S -	Spike Recovery outside recovery limits
X -	Value exceeds Maximum Contaminant Level

Case Narrative

http://www.teklabinc.com/

Client: Dynegy Midwest Generation, LLC
Client Project: Baldwin - Groundwater Monitoring

Work Order: 14020560
Report Date: 27-Feb-14

Cooler Receipt Temp: 3.6 °C

An employee of Teklab, Inc. collected the sample(s).

Monitoring Well MW162 not sampled, Wells Dry.

Locations and Accreditations

	Collinsville	Springfield	Kansas City	Collinsville Air
Address	5445 Horseshoe Lake Road	3920 Pintail Dr	8421 Nieman Road	5445 Horseshoe Lake Road
	Collinsville, IL 62234-7425	Springfield, IL 62711-9415	Lenexa, KS 66214	Collinsville, IL 62234-7425
Phone	(618) 344-1004	(217) 698-1004	(913) 541-1998	(618) 344-1004
Fax	(618) 344-1005	(217) 698-1005	(913) 541-1998	(618) 344-1005
Email	jhriley@teklabinc.com	KKlostermann@teklabinc.com	dthompson@teklabinc.com	EHurley@teklabinc.com

State	Dept	Cert #	NELAP	Exp Date	Lab
Illinois	IEPA	100226	NELAP	1/31/2015	Collinsville
Kansas	KDHE	E-10374	NELAP	4/30/2014	Collinsville
Louisiana	LDEQ	166493	NELAP	6/30/2014	Collinsville
Louisiana	LDEQ	166578	NELAP	6/30/2014	Springfield
Texas	TCEQ	T104704515-12-1	NELAP	7/31/2014	Collinsville
Arkansas	ADEQ	88-0966		3/14/2014	Collinsville
Illinois	IDPH	17584		5/31/2015	Collinsville
Kentucky	UST	0073		1/31/2015	Collinsville
Missouri	MDNR	00930		5/31/2015	Collinsville
Oklahoma	ODEQ	9978		8/31/2014	Collinsville

Client: Dynegy Midwest Generation, LLC
Work Order: 14020560
Client Project: Baldwin - Groundwater Monitoring
Report Date: 27-Feb-14
Lab ID: 14020560-001
Client Sample ID: MW104D
Matrix: GROUNDWATER
Collection Date: 02/18/2014 9:33

Analyses	Certification	RL	Qual	Result	Units	DF	Date Analyzed	Batch
FIELD ELEVATION MEASUREMENTS								
Depth to water from measuring point		0		**9.2**	ft	1	02/18/2014 9:33	R187610
STANDARD METHODS 2550 B								
Temperature		0		**12.2**	°C	1	02/18/2014 9:33	R187610
SW-846 9040B								
pH, Field		1		**6.75**		1	02/18/2014 9:33	R187610
SW-846 9050A								
Spec. Conductance, Field		1		**991**	µmhos/cm	1	02/18/2014 9:33	R187610
STANDARD METHODS 2540 C (DISSOLVED)								
Total Dissolved Solids	NELAP	20		**652**	mg/L	1	02/20/2014 13:23	R187421
SW-846 9036 (DISSOLVED)								
Sulfate	NELAP	50		**175**	mg/L	5	02/21/2014 11:11	R187442
SW-846 9251 (DISSOLVED)								
Chloride	NELAP	5		**18**	mg/L	1	02/21/2014 11:05	R187451
SW-846 3005A, 6010B, METALS BY ICP (DISSOLVED)								
Boron	NELAP	0.02	J	**0.015**	mg/L	1	02/21/2014 14:38	96224
Iron	NELAP	0.02		**< 0.02**	mg/L	1	02/21/2014 14:38	96224
Manganese	NELAP	0.005		**0.041**	mg/L	1	02/21/2014 14:38	96224

Client: Dynegy Midwest Generation, LLC
Work Order: 14020560
Client Project: Baldwin - Groundwater Monitoring
Report Date: 27-Feb-14
Lab ID: 14020560-002
Client Sample ID: MW104S
Matrix: GROUNDWATER
Collection Date: 02/18/2014 9:45

Analyses	Certification	RL	Qual	Result	Units	DF	Date Analyzed	Batch
FIELD ELEVATION MEASUREMENTS								
Depth to water from measuring point		0		**9.19**	ft	1	02/18/2014 9:45	R187610
STANDARD METHODS 2550 B								
Temperature		0		**12.8**	°C	1	02/18/2014 9:45	R187610
SW-846 9040B								
pH, Field		1		**6.73**		1	02/18/2014 9:45	R187610
SW-846 9050A								
Spec. Conductance, Field		1		**809**	µmhos/cm	1	02/18/2014 9:45	R187610
STANDARD METHODS 2540 C (DISSOLVED)								
Total Dissolved Solids	NELAP	20		**792**	mg/L	1	02/20/2014 13:24	R187421
SW-846 9036 (DISSOLVED)								
Sulfate	NELAP	50		**138**	mg/L	5	02/21/2014 11:19	R187442
SW-846 9251 (DISSOLVED)								
Chloride	NELAP	5		**18**	mg/L	1	02/21/2014 11:14	R187451
SW-846 3005A, 6010B, METALS BY ICP (DISSOLVED)								
Boron	NELAP	0.02		**0.059**	mg/L	1	02/21/2014 14:56	96224
Iron	NELAP	0.02		**< 0.02**	mg/L	1	02/21/2014 14:56	96224
Manganese	NELAP	0.005		**0.59**	mg/L	1	02/21/2014 14:56	96224

Client: Dynegy Midwest Generation, LLC
Work Order: 14020560
Client Project: Baldwin - Groundwater Monitoring
Report Date: 27-Feb-14
Lab ID: 14020560-003
Client Sample ID: MW150
Matrix: GROUNDWATER
Collection Date: 02/19/2014 10:10

Analyses	Certification	RL	Qual	Result	Units	DF	Date Analyzed	Batch
FIELD ELEVATION MEASUREMENTS								
Depth to water from measuring point		0		**18.49**	ft	1	02/19/2014 10:10	R187610
STANDARD METHODS 2550 B								
Temperature		0		**12.7**	°C	1	02/19/2014 10:10	R187610
SW-846 9040B								
pH, Field		1		**6.99**		1	02/19/2014 10:10	R187610
SW-846 9050A								
Spec. Conductance, Field		1		**1330**	µmhos/cm	1	02/19/2014 10:10	R187610
STANDARD METHODS 2540 C (DISSOLVED)								
Total Dissolved Solids	NELAP	20		**1200**	mg/L	1	02/20/2014 13:24	R187421
SW-846 9036 (DISSOLVED)								
Sulfate	NELAP	200		**521**	mg/L	20	02/21/2014 11:41	R187442
SW-846 9251 (DISSOLVED)								
Chloride	NELAP	10		**51**	mg/L	2	02/21/2014 11:22	R187451
SW-846 3005A, 6010B, METALS BY ICP (DISSOLVED)								
Boron	NELAP	0.02		**0.808**	mg/L	1	02/21/2014 15:02	96224
Iron	NELAP	0.02		**< 0.02**	mg/L	1	02/21/2014 15:02	96224
Manganese	NELAP	0.005		**< 0.005**	mg/L	1	02/21/2014 15:02	96224

Client: Dynegy Midwest Generation, LLC
Work Order: 14020560
Client Project: Baldwin - Groundwater Monitoring
Report Date: 27-Feb-14
Lab ID: 14020560-004
Client Sample ID: MW151
Matrix: GROUNDWATER
Collection Date: 02/19/2014 9:40

Analyses	Certification	RL	Qual	Result	Units	DF	Date Analyzed	Batch
FIELD ELEVATION MEASUREMENTS								
Depth to water from measuring point		0		**2.2**	ft	1	02/19/2014 9:40	R187610
STANDARD METHODS 2550 B								
Temperature		0		**8.5**	°C	1	02/19/2014 9:40	R187610
SW-846 9040B								
pH, Field		1		**7.12**		1	02/19/2014 9:40	R187610
SW-846 9050A								
Spec. Conductance, Field		1		**852**	µmhos/cm	1	02/19/2014 9:40	R187610
STANDARD METHODS 2540 C (DISSOLVED)								
Total Dissolved Solids	NELAP	20		**538**	mg/L	1	02/20/2014 13:24	R187421
SW-846 9036 (DISSOLVED)								
Sulfate	NELAP	20		**74**	mg/L	2	02/21/2014 11:49	R187442
SW-846 9251 (DISSOLVED)								
Chloride	NELAP	5		**35**	mg/L	1	02/21/2014 11:43	R187451
SW-846 3005A, 6010B, METALS BY ICP (DISSOLVED)								
Boron	NELAP	0.02		**0.239**	mg/L	1	02/21/2014 15:20	96224
Iron	NELAP	0.02		**< 0.02**	mg/L	1	02/21/2014 15:20	96224
Manganese	NELAP	0.005		**< 0.005**	mg/L	1	02/21/2014 15:20	96224

Client: Dynegy Midwest Generation, LLC
Work Order: 14020560
Client Project: Baldwin - Groundwater Monitoring
Report Date: 27-Feb-14
Lab ID: 14020560-005
Client Sample ID: MW152
Matrix: GROUNDWATER
Collection Date: 02/19/2014 9:05

Analyses	Certification	RL	Qual	Result	Units	DF	Date Analyzed	Batch
FIELD ELEVATION MEASUREMENTS								
Depth to water from measuring point		0		**5.13**	ft	1	02/19/2014 9:05	R187610
STANDARD METHODS 2550 B								
Temperature		0		**9.5**	°C	1	02/19/2014 9:05	R187610
SW-846 9040B								
pH, Field		1		**6.36**		1	02/19/2014 9:05	R187610
SW-846 9050A								
Spec. Conductance, Field		1		**1880**	µmhos/cm	1	02/19/2014 9:05	R187610
STANDARD METHODS 2540 C (DISSOLVED)								
Total Dissolved Solids	NELAP	20		**1770**	mg/L	1	02/20/2014 13:24	R187421
SW-846 9036 (DISSOLVED)								
Sulfate	NELAP	500		**898**	mg/L	50	02/21/2014 11:57	R187442
SW-846 9251 (DISSOLVED)								
Chloride	NELAP	10		**56**	mg/L	2	02/21/2014 11:51	R187451
SW-846 3005A, 6010B, METALS BY ICP (DISSOLVED)								
Boron	NELAP	0.02		**12.7**	mg/L	1	02/21/2014 15:26	96224
Iron	NELAP	0.02		**0.054**	mg/L	1	02/21/2014 15:26	96224
Manganese	NELAP	0.005	J	**0.003**	mg/L	1	02/21/2014 15:26	96224

Client: Dynegy Midwest Generation, LLC
Work Order: 14020560
Client Project: Baldwin - Groundwater Monitoring
Report Date: 27-Feb-14
Lab ID: 14020560-006
Client Sample ID: MW153
Matrix: GROUNDWATER
Collection Date: 02/19/2014 11:35

Analyses	Certification	RL	Qual	Result	Units	DF	Date Analyzed	Batch
FIELD ELEVATION MEASUREMENTS								
Depth to water from measuring point		0		**11.41**	ft	1	02/19/2014 11:35	R187610
STANDARD METHODS 2550 B								
Temperature		0		**13.7**	°C	1	02/19/2014 11:35	R187610
SW-846 9040B								
pH, Field		1		**7.16**		1	02/19/2014 11:35	R187610
SW-846 9050A								
Spec. Conductance, Field		1		**561**	µmhos/cm	1	02/19/2014 11:35	R187610
STANDARD METHODS 2540 C (DISSOLVED)								
Total Dissolved Solids	NELAP	20		**402**	mg/L	1	02/20/2014 13:25	R187421
SW-846 9036 (DISSOLVED)								
Sulfate	NELAP	50		**81**	mg/L	5	02/21/2014 12:05	R187442
SW-846 9251 (DISSOLVED)								
Chloride	NELAP	5		**22**	mg/L	1	02/21/2014 12:00	R187451
SW-846 3005A, 6010B, METALS BY ICP (DISSOLVED)								
Boron	NELAP	0.02		**< 0.02**	mg/L	1	02/24/2014 17:57	96224
Iron	NELAP	0.02		**< 0.02**	mg/L	1	02/21/2014 15:32	96224
Manganese	NELAP	0.005		**< 0.005**	mg/L	1	02/21/2014 15:32	96224

Client: Dynegy Midwest Generation, LLC
Work Order: 14020560
Client Project: Baldwin - Groundwater Monitoring
Report Date: 27-Feb-14
Lab ID: 14020560-007
Client Sample ID: MW154
Matrix: GROUNDWATER
Collection Date: 02/19/2014 12:05

Analyses	Certification	RL	Qual	Result	Units	DF	Date Analyzed	Batch
FIELD ELEVATION MEASUREMENTS								
Depth to water from measuring point		0		**6.38**	ft	1	02/19/2014 12:05	R187610
STANDARD METHODS 2550 B								
Temperature		0		**11.3**	°C	1	02/19/2014 12:05	R187610
SW-846 9040B								
pH, Field		1		**7.4**		1	02/19/2014 12:05	R187610
SW-846 9050A								
Spec. Conductance, Field		1		**713**	µmhos/cm	1	02/19/2014 12:05	R187610
STANDARD METHODS 2540 C (DISSOLVED)								
Total Dissolved Solids	NELAP	20		**454**	mg/L	1	02/20/2014 13:25	R187421
SW-846 9036 (DISSOLVED)								
Sulfate	NELAP	10		**48**	mg/L	1	02/21/2014 12:08	R187442
SW-846 9251 (DISSOLVED)								
Chloride	NELAP	5		**8**	mg/L	1	02/21/2014 12:08	R187451
SW-846 3005A, 6010B, METALS BY ICP (DISSOLVED)								
Boron	NELAP	0.02		**0.021**	mg/L	1	02/21/2014 15:38	96224
Iron	NELAP	0.02		**< 0.02**	mg/L	1	02/21/2014 15:38	96224
Manganese	NELAP	0.005		**< 0.005**	mg/L	1	02/21/2014 15:38	96224

Client: Dynegy Midwest Generation, LLC
Work Order: 14020560
Client Project: Baldwin - Groundwater Monitoring
Report Date: 27-Feb-14
Lab ID: 14020560-008
Client Sample ID: MW155
Matrix: GROUNDWATER
Collection Date: 02/19/2014 12:35

Analyses	Certification	RL	Qual	Result	Units	DF	Date Analyzed	Batch
FIELD ELEVATION MEASUREMENTS								
Depth to water from measuring point		0		**21.16**	ft	1	02/19/2014 12:35	R187610
STANDARD METHODS 2550 B								
Temperature		0		**13.7**	°C	1	02/19/2014 12:35	R187610
SW-846 9040B								
pH, Field		1		**7.02**		1	02/19/2014 12:35	R187610
SW-846 9050A								
Spec. Conductance, Field		1		**3890**	µmhos/cm	1	02/19/2014 12:35	R187610
STANDARD METHODS 2540 C (DISSOLVED)								
Total Dissolved Solids	NELAP	20		**1080**	mg/L	1	02/20/2014 13:26	R187421
SW-846 9036 (DISSOLVED)								
Sulfate	NELAP	20		**54**	mg/L	2	02/21/2014 12:35	R187442
SW-846 9251 (DISSOLVED)								
Chloride	NELAP	5		**8**	mg/L	1	02/21/2014 12:16	R187451
SW-846 3005A, 6010B, METALS BY ICP (DISSOLVED)								
Boron	NELAP	0.02	J	**0.009**	mg/L	1	02/21/2014 15:44	96224
Iron	NELAP	0.02		**0.482**	mg/L	1	02/21/2014 15:44	96224
Manganese	NELAP	0.005		**0.359**	mg/L	1	02/21/2014 15:44	96224

Client: Dynegy Midwest Generation, LLC
Work Order: 14020560
Client Project: Baldwin - Groundwater Monitoring
Report Date: 27-Feb-14
Lab ID: 14020560-009
Client Sample ID: MW252
Matrix: GROUNDWATER
Collection Date: 02/19/2014 9:15

Analyses	Certification	RL	Qual	Result	Units	DF	Date Analyzed	Batch
FIELD ELEVATION MEASUREMENTS								
Depth to water from measuring point		0		**0.25**	ft	1	02/19/2014 9:15	R187610
STANDARD METHODS 2550 B								
Temperature		0		**10.9**	°C	1	02/19/2014 9:15	R187610
SW-846 9040B								
pH, Field		1		**8.05**		1	02/19/2014 9:15	R187610
SW-846 9050A								
Spec. Conductance, Field		1		**1320**	µmhos/cm	1	02/19/2014 9:15	R187610
STANDARD METHODS 2540 C (DISSOLVED)								
Total Dissolved Solids	NELAP	20		**1310**	mg/L	1	02/20/2014 13:26	R187421
SW-846 9036 (DISSOLVED)								
Sulfate	NELAP	200		**480**	mg/L	20	02/21/2014 12:43	R187442
SW-846 9251 (DISSOLVED)								
Chloride	NELAP	10		**41**	mg/L	2	02/21/2014 12:37	R187451
SW-846 3005A, 6010B, METALS BY ICP (DISSOLVED)								
Boron	NELAP	0.02		**0.236**	mg/L	1	02/21/2014 15:51	96224
Iron	NELAP	0.02		**< 0.02**	mg/L	1	02/21/2014 15:51	96224
Manganese	NELAP	0.005		**0.012**	mg/L	1	02/21/2014 15:51	96224

Client: Dynegy Midwest Generation, LLC
Work Order: 14020560
Client Project: Baldwin - Groundwater Monitoring
Report Date: 27-Feb-14
Lab ID: 14020560-010
Client Sample ID: MW253
Matrix: GROUNDWATER
Collection Date: 02/19/2014 11:20

Analyses	Certification	RL	Qual	Result	Units	DF	Date Analyzed	Batch
FIELD ELEVATION MEASUREMENTS								
Depth to water from measuring point		0		**11.26**	ft	1	02/19/2014 11:20	R187610
STANDARD METHODS 2550 B								
Temperature		0		**14.4**	°C	1	02/19/2014 11:20	R187610
SW-846 9040B								
pH, Field		1		**7.85**		1	02/19/2014 11:20	R187610
SW-846 9050A								
Spec. Conductance, Field		1		**833**	µmhos/cm	1	02/19/2014 11:20	R187610
STANDARD METHODS 2540 C (DISSOLVED)								
Total Dissolved Solids	NELAP	20		**564**	mg/L	1	02/20/2014 13:26	R187421
SW-846 9036 (DISSOLVED)								
Sulfate	NELAP	200		**368**	mg/L	20	02/21/2014 12:51	R187442
SW-846 9251 (DISSOLVED)								
Chloride	NELAP	5		**16**	mg/L	1	02/21/2014 12:45	R187451
SW-846 3005A, 6010B, METALS BY ICP (DISSOLVED)								
Boron	NELAP	0.02		**0.068**	mg/L	1	02/21/2014 15:57	96224
Iron	NELAP	0.02		**< 0.02**	mg/L	1	02/21/2014 15:57	96224
Manganese	NELAP	0.005		**< 0.005**	mg/L	1	02/21/2014 15:57	96224

Client: Dynegy Midwest Generation, LLC
Work Order: 14020560
Client Project: Baldwin - Groundwater Monitoring
Report Date: 27-Feb-14
Lab ID: 14020560-011
Client Sample ID: MW350
Matrix: GROUNDWATER
Collection Date: 02/19/2014 10:20

Analyses	Certification	RL	Qual	Result	Units	DF	Date Analyzed	Batch
FIELD ELEVATION MEASUREMENTS								
Depth to water from measuring point		0		**22.31**	ft	1	02/19/2014 10:20	R187610
STANDARD METHODS 2550 B								
Temperature		0		**13.3**	°C	1	02/19/2014 10:20	R187610
SW-846 9040B								
pH, Field		1		**8.08**		1	02/19/2014 10:20	R187610
SW-846 9050A								
Spec. Conductance, Field		1		**4170**	µmhos/cm	1	02/19/2014 10:20	R187610
STANDARD METHODS 2540 C (DISSOLVED)								
Total Dissolved Solids	NELAP	20		**1420**	mg/L	1	02/20/2014 13:27	R187421
SW-846 9036 (DISSOLVED)								
Sulfate	NELAP	10	J	**7**	mg/L	1	02/21/2014 12:54	R187442
SW-846 9251 (DISSOLVED)								
Chloride	NELAP	10		**33**	mg/L	2	02/24/2014 15:50	R187511
SW-846 3005A, 6010B, METALS BY ICP (DISSOLVED)								
Boron	NELAP	0.02		**0.03**	mg/L	1	02/21/2014 16:15	96224
Iron	NELAP	0.02		**< 0.02**	mg/L	1	02/21/2014 16:15	96224
Manganese	NELAP	0.005		**< 0.005**	mg/L	1	02/21/2014 16:15	96224

Client: Dynegy Midwest Generation, LLC
Work Order: 14020560
Client Project: Baldwin - Groundwater Monitoring
Report Date: 27-Feb-14
Lab ID: 14020560-012
Client Sample ID: MW352
Matrix: GROUNDWATER
Collection Date: 02/19/2014 9:25

Analyses	Certification	RL	Qual	Result	Units	DF	Date Analyzed	Batch
FIELD ELEVATION MEASUREMENTS								
Depth to water from measuring point		0		**0.85**	ft	1	02/19/2014 9:25	R187610
STANDARD METHODS 2550 B								
Temperature		0		**11.5**	°C	1	02/19/2014 9:25	R187610
SW-846 9040B								
pH, Field		1		**6.51**		1	02/19/2014 9:25	R187610
SW-846 9050A								
Spec. Conductance, Field		1		**1530**	µmhos/cm	1	02/19/2014 9:25	R187610
STANDARD METHODS 2540 C (DISSOLVED)								
Total Dissolved Solids	NELAP	20		**768**	mg/L	1	02/20/2014 13:28	R187421
SW-846 9036 (DISSOLVED)								
Sulfate	NELAP	10		**18**	mg/L	1	02/21/2014 13:29	R187442
SW-846 9251 (DISSOLVED)								
Chloride	NELAP	100		**390**	mg/L	20	02/21/2014 13:34	R187451
SW-846 3005A, 6010B, METALS BY ICP (DISSOLVED)								
Boron	NELAP	0.02		**0.826**	mg/L	1	02/21/2014 16:33	96224
Iron	NELAP	0.02		**< 0.02**	mg/L	1	02/21/2014 16:33	96224
Manganese	NELAP	0.005	J	**0.002**	mg/L	1	02/21/2014 16:33	96224

Client: Dynegy Midwest Generation, LLC
Work Order: 14020560
Client Project: Baldwin - Groundwater Monitoring
Report Date: 27-Feb-14
Lab ID: 14020560-013
Client Sample ID: MW355
Matrix: GROUNDWATER
Collection Date: 02/19/2014 13:00

Analyses	Certification	RL	Qual	Result	Units	DF	Date Analyzed	Batch
FIELD ELEVATION MEASUREMENTS								
Depth to water from measuring point		0		**23.7**	ft	1	02/19/2014 13:00	R187610
STANDARD METHODS 2550 B								
Temperature		0		**13.5**	°C	1	02/19/2014 13:00	R187610
SW-846 9040B								
pH, Field		1		**7.05**		1	02/19/2014 13:00	R187610
SW-846 9050A								
Spec. Conductance, Field		1		**691**	µmhos/cm	1	02/19/2014 13:00	R187610
STANDARD METHODS 2540 C (DISSOLVED)								
Total Dissolved Solids	NELAP	20		**458**	mg/L	1	02/20/2014 13:28	R187421
SW-846 9036 (DISSOLVED)								
Sulfate	NELAP	20		**65**	mg/L	2	02/21/2014 13:42	R187442
SW-846 9251 (DISSOLVED)								
Chloride	NELAP	5		**11**	mg/L	1	02/21/2014 13:37	R187451
SW-846 3005A, 6010B, METALS BY ICP (DISSOLVED)								
Boron	NELAP	0.02		**0.024**	mg/L	1	02/21/2014 16:39	96224
Iron	NELAP	0.02		**0.034**	mg/L	1	02/21/2014 16:39	96224
Manganese	NELAP	0.005		**0.051**	mg/L	1	02/21/2014 16:39	96224

Client: Dynegy Midwest Generation, LLC
Work Order: 14020560
Client Project: Baldwin - Groundwater Monitoring
Report Date: 27-Feb-14
Lab ID: 14020560-014
Client Sample ID: OW156
Matrix: GROUNDWATER
Collection Date: 02/18/2014 13:45

Analyses	Certification	RL	Qual	Result	Units	DF	Date Analyzed	Batch
FIELD ELEVATION MEASUREMENTS								
Depth to water from measuring point		0		**4.19**	ft	1	02/18/2014 13:45	R187610
STANDARD METHODS 2550 B								
Temperature		0		**13.3**	°C	1	02/18/2014 13:45	R187610
SW-846 9040B								
pH, Field		1		**6.82**		1	02/18/2014 13:45	R187610
SW-846 9050A								
Spec. Conductance, Field		1		**662**	µmhos/cm	1	02/18/2014 13:45	R187610
STANDARD METHODS 2540 C (DISSOLVED)								
Total Dissolved Solids	NELAP	20		**470**	mg/L	1	02/20/2014 13:29	R187421
SW-846 9036 (DISSOLVED)								
Sulfate	NELAP	50		**88**	mg/L	5	02/21/2014 14:09	R187442
SW-846 9251 (DISSOLVED)								
Chloride	NELAP	25		**55**	mg/L	5	02/21/2014 14:09	R187451
SW-846 3005A, 6010B, METALS BY ICP (DISSOLVED)								
Boron	NELAP	0.02		**0.032**	mg/L	1	02/21/2014 16:45	96224
Iron	NELAP	0.02		**< 0.02**	mg/L	1	02/21/2014 16:45	96224
Manganese	NELAP	0.005		**< 0.005**	mg/L	1	02/21/2014 16:45	96224

Client: Dynegy Midwest Generation, LLC
Work Order: 14020560
Client Project: Baldwin - Groundwater Monitoring
Report Date: 27-Feb-14
Lab ID: 14020560-015
Client Sample ID: OW157
Matrix: GROUNDWATER
Collection Date: 02/18/2014 11:55

Analyses	Certification	RL	Qual	Result	Units	DF	Date Analyzed	Batch
FIELD ELEVATION MEASUREMENTS								
Depth to water from measuring point		0		**3.83**	ft	1	02/18/2014 11:55	R187610
STANDARD METHODS 2550 B								
Temperature		0		**13**	°C	1	02/18/2014 11:55	R187610
SW-846 9040B								
pH, Field		1		**6.63**		1	02/18/2014 11:55	R187610
SW-846 9050A								
Spec. Conductance, Field		1		**3150**	µmhos/cm	1	02/18/2014 11:55	R187610
STANDARD METHODS 2540 C (DISSOLVED)								
Total Dissolved Solids	NELAP	20		**3180**	mg/L	1	02/20/2014 13:53	R187421
SW-846 9036 (DISSOLVED)								
Sulfate	NELAP	500		**2050**	mg/L	50	02/21/2014 14:25	R187442
SW-846 9251 (DISSOLVED)								
Chloride	NELAP	25		**124**	mg/L	5	02/21/2014 14:19	R187451
SW-846 3005A, 6010B, METALS BY ICP (DISSOLVED)								
Boron	NELAP	0.2		**45.3**	mg/L	10	02/24/2014 18:15	96224
Iron	NELAP	0.02		**< 0.02**	mg/L	1	02/21/2014 16:51	96224
Manganese	NELAP	0.005		**0.134**	mg/L	1	02/21/2014 16:51	96224

Client: Dynegy Midwest Generation, LLC
Work Order: 14020560
Client Project: Baldwin - Groundwater Monitoring
Report Date: 27-Feb-14
Lab ID: 14020560-016
Client Sample ID: MW161
Matrix: GROUNDWATER
Collection Date: 02/18/2014 14:45

Analyses	Certification	RL	Qual	Result	Units	DF	Date Analyzed	Batch
FIELD ELEVATION MEASUREMENTS								
Depth to water from measuring point		0		**21.05**	ft	1	02/18/2014 14:45	R187610
STANDARD METHODS 2550 B								
Temperature		0		**14.2**	°C	1	02/18/2014 14:45	R187610
SW-846 9040B								
pH, Field		1		**6.95**		1	02/18/2014 14:45	R187610
SW-846 9050A								
Spec. Conductance, Field		1		**603**	µmhos/cm	1	02/18/2014 14:45	R187610
STANDARD METHODS 2540 C (DISSOLVED)								
Total Dissolved Solids	NELAP	20		**430**	mg/L	1	02/20/2014 13:55	R187421
SW-846 9036 (DISSOLVED)								
Sulfate	NELAP	20		**44**	mg/L	2	02/21/2014 14:33	R187442
SW-846 9251 (DISSOLVED)								
Chloride	NELAP	5		**5**	mg/L	1	02/21/2014 14:28	R187451
SW-846 3005A, 6010B, METALS BY ICP (DISSOLVED)								
Boron	NELAP	0.02	J	**0.012**	mg/L	1	02/24/2014 18:03	96224
Iron	NELAP	0.02		**< 0.02**	mg/L	1	02/21/2014 16:57	96224
Manganese	NELAP	0.005		**0.834**	mg/L	1	02/21/2014 16:57	96224

Client: Dynegy Midwest Generation, LLC
Work Order: 14020560
Client Project: Baldwin - Groundwater Monitoring
Report Date: 27-Feb-14
Lab ID: 14020560-018
Client Sample ID: MW262
Matrix: GROUNDWATER
Collection Date: 02/19/2014 10:50

Analyses	Certification	RL	Qual	Result	Units	DF	Date Analyzed	Batch
FIELD ELEVATION MEASUREMENTS								
Depth to water from measuring point		0		**37.61**	ft	1	02/19/2014 10:50	R187610
STANDARD METHODS 2550 B								
Temperature		0		**14.7**	°C	1	02/19/2014 10:50	R187610
SW-846 9040B								
pH, Field		1		**7.48**		1	02/19/2014 10:50	R187610
SW-846 9050A								
Spec. Conductance, Field		1		**301**	µmhos/cm	1	02/19/2014 10:50	R187610
STANDARD METHODS 2540 C (DISSOLVED)								
Total Dissolved Solids	NELAP	20		**188**	mg/L	1	02/20/2014 13:56	R187421
SW-846 9036 (DISSOLVED)								
Sulfate	NELAP	20		**24**	mg/L	2	02/21/2014 15:01	R187442
SW-846 9251 (DISSOLVED)								
Chloride	NELAP	5	J	**3**	mg/L	1	02/21/2014 14:36	R187451
SW-846 3005A, 6010B, METALS BY ICP (DISSOLVED)								
Boron	NELAP	0.02	J	**0.016**	mg/L	1	02/24/2014 18:09	96224
Iron	NELAP	0.02		**0.026**	mg/L	1	02/21/2014 17:03	96224
Manganese	NELAP	0.005		**0.024**	mg/L	1	02/21/2014 17:03	96224

Client: Dynegy Midwest Generation, LLC
Work Order: 14020560
Client Project: Baldwin - Groundwater Monitoring
Report Date: 27-Feb-14
Lab ID: 14020560-019
Client Sample ID: OW256
Matrix: GROUNDWATER
Collection Date: 02/18/2014 13:35

Analyses	Certification	RL	Qual	Result	Units	DF	Date Analyzed	Batch
FIELD ELEVATION MEASUREMENTS								
Depth to water from measuring point		0		**6.2**	ft	1	02/18/2014 13:35	R187610
STANDARD METHODS 2550 B								
Temperature		0		**10.7**	°C	1	02/18/2014 13:35	R187610
SW-846 9040B								
pH, Field		1		**6.77**		1	02/18/2014 13:35	R187610
SW-846 9050A								
Spec. Conductance, Field		1		**723**	µmhos/cm	1	02/18/2014 13:35	R187610
STANDARD METHODS 2540 C (DISSOLVED)								
Total Dissolved Solids	NELAP	20		**508**	mg/L	1	02/20/2014 13:56	R187421
SW-846 9036 (DISSOLVED)								
Sulfate	NELAP	20		**90**	mg/L	2	02/21/2014 15:11	R187442
SW-846 9251 (DISSOLVED)								
Chloride	NELAP	10		**57**	mg/L	2	02/21/2014 15:11	R187451
SW-846 3005A, 6010B, METALS BY ICP (DISSOLVED)								
Boron	NELAP	0.02		**0.154**	mg/L	1	02/21/2014 17:09	96224
Iron	NELAP	0.02	J	**0.011**	mg/L	1	02/21/2014 17:09	96224
Manganese	NELAP	0.005	J	**0.002**	mg/L	1	02/21/2014 17:09	96224

Client: Dynegy Midwest Generation, LLC
Work Order: 14020560
Client Project: Baldwin - Groundwater Monitoring
Report Date: 27-Feb-14
Lab ID: 14020560-020
Client Sample ID: OW257
Matrix: GROUNDWATER
Collection Date: 02/18/2014 11:40

Analyses	Certification	RL	Qual	Result	Units	DF	Date Analyzed	Batch
FIELD ELEVATION MEASUREMENTS								
Depth to water from measuring point		0		**3.96**	ft	1	02/18/2014 11:40	R187610
STANDARD METHODS 2550 B								
Temperature		0		**13.1**	°C	1	02/18/2014 11:40	R187610
SW-846 9040B								
pH, Field		1		**7.12**		1	02/18/2014 11:40	R187610
SW-846 9050A								
Spec. Conductance, Field		1		**1120**	µmhos/cm	1	02/18/2014 11:40	R187610
STANDARD METHODS 2540 C (DISSOLVED)								
Total Dissolved Solids	NELAP	20		**900**	mg/L	1	02/20/2014 13:56	R187421
SW-846 9036 (DISSOLVED)								
Sulfate	NELAP	100		**310**	mg/L	10	02/21/2014 15:25	R187442
SW-846 9251 (DISSOLVED)								
Chloride	NELAP	5		**18**	mg/L	1	02/21/2014 15:19	R187451
SW-846 3005A, 6010B, METALS BY ICP (DISSOLVED)								
Boron	NELAP	0.02		**2.88**	mg/L	1	02/21/2014 17:15	96224
Iron	NELAP	0.02		**< 0.02**	mg/L	1	02/21/2014 17:15	96224
Manganese	NELAP	0.005		**0.013**	mg/L	1	02/21/2014 17:15	96224

Client: Dynegy Midwest Generation, LLC
Work Order: 14020560
Client Project: Baldwin - Groundwater Monitoring
Report Date: 27-Feb-14
Lab ID: 14020560-021
Client Sample ID: TPZ158
Matrix: GROUNDWATER
Collection Date: 02/18/2014 9:05

Analyses	Certification	RL	Qual	Result	Units	DF	Date Analyzed	Batch
FIELD ELEVATION MEASUREMENTS								
Depth to water from measuring point		0		**18.24**	ft	1	02/18/2014 9:05	R187610
STANDARD METHODS 2550 B								
Temperature		0		**10.2**	°C	1	02/18/2014 9:05	R187610
SW-846 9040B								
pH, Field		1		**6.73**		1	02/18/2014 9:05	R187610
SW-846 9050A								
Spec. Conductance, Field		1		**584**	µmhos/cm	1	02/18/2014 9:05	R187610
STANDARD METHODS 2540 C (DISSOLVED)								
Total Dissolved Solids	NELAP	20		**380**	mg/L	1	02/20/2014 13:57	R187421
SW-846 9036 (DISSOLVED)								
Sulfate	NELAP	10		**44**	mg/L	1	02/21/2014 15:27	R187442
SW-846 9251 (DISSOLVED)								
Chloride	NELAP	10		**65**	mg/L	2	02/24/2014 16:01	R187511
SW-846 3005A, 6010B, METALS BY ICP (DISSOLVED)								
Boron	NELAP	0.02	J	**0.006**	mg/L	1	02/25/2014 11:22	96224
Iron	NELAP	0.02	J	**0.008**	mg/L	1	02/21/2014 17:21	96224
Manganese	NELAP	0.005	J	**0.004**	mg/L	1	02/21/2014 17:21	96224

Client: Dynegy Midwest Generation, LLC
Work Order: 14020560
Client Project: Baldwin - Groundwater Monitoring
Report Date: 27-Feb-14
Lab ID: 14020560-022
Client Sample ID: TPZ159
Matrix: GROUNDWATER
Collection Date: 02/18/2014 13:15

Analyses	Certification	RL	Qual	Result	Units	DF	Date Analyzed	Batch
FIELD ELEVATION MEASUREMENTS								
Depth to water from measuring point		0		**18.12**	ft	1	02/18/2014 13:15	R187610
STANDARD METHODS 2550 B								
Temperature		0		**15.1**	°C	1	02/18/2014 13:15	R187610
SW-846 9040B								
pH, Field		1		**6.55**		1	02/18/2014 13:15	R187610
SW-846 9050A								
Spec. Conductance, Field		1		**593**	µmhos/cm	1	02/18/2014 13:15	R187610
STANDARD METHODS 2540 C (DISSOLVED)								
Total Dissolved Solids	NELAP	20		**480**	mg/L	1	02/20/2014 13:57	R187421
SW-846 9036 (DISSOLVED)								
Sulfate	NELAP	50		**98**	mg/L	5	02/21/2014 15:54	R187442
SW-846 9251 (DISSOLVED)								
Chloride	NELAP	5		**35**	mg/L	1	02/21/2014 15:35	R187451
SW-846 3005A, 6010B, METALS BY ICP (DISSOLVED)								
Boron	NELAP	0.02		**0.121**	mg/L	1	02/24/2014 18:27	96227
Iron	NELAP	0.02		**< 0.02**	mg/L	1	02/21/2014 17:52	96227
Manganese	NELAP	0.005		**0.512**	mg/L	1	02/21/2014 17:52	96227

Client: Dynegy Midwest Generation, LLC
Work Order: 14020560
Client Project: Baldwin - Groundwater Monitoring
Report Date: 27-Feb-14
Lab ID: 14020560-023
Client Sample ID: TPZ160
Matrix: GROUNDWATER
Collection Date: 02/18/2014 14:20

Analyses	Certification	RL	Qual	Result	Units	DF	Date Analyzed	Batch
FIELD ELEVATION MEASUREMENTS								
Depth to water from measuring point		0		**4.16**	ft	1	02/18/2014 14:20	R187610
STANDARD METHODS 2550 B								
Temperature		0		**13.4**	°C	1	02/18/2014 14:20	R187610
SW-846 9040B								
pH, Field		1		**7.02**		1	02/18/2014 14:20	R187610
SW-846 9050A								
Spec. Conductance, Field		1		**682**	µmhos/cm	1	02/18/2014 14:20	R187610
STANDARD METHODS 2540 C (DISSOLVED)								
Total Dissolved Solids	NELAP	20		**510**	mg/L	1	02/20/2014 13:58	R187421
SW-846 9036 (DISSOLVED)								
Sulfate	NELAP	20		**63**	mg/L	2	02/21/2014 16:02	R187442
SW-846 9251 (DISSOLVED)								
Chloride	NELAP	5		**44**	mg/L	1	02/21/2014 15:57	R187451
SW-846 3005A, 6010B, METALS BY ICP (DISSOLVED)								
Boron	NELAP	0.02		**0.219**	mg/L	1	02/24/2014 18:45	96227
Iron	NELAP	0.02		**0.399**	mg/L	1	02/21/2014 17:58	96227
Manganese	NELAP	0.005		**0.167**	mg/L	1	02/21/2014 17:58	96227

Client: Dynegy Midwest Generation, LLC
Work Order: 14020560
Client Project: Baldwin - Groundwater Monitoring
Report Date: 27-Feb-14
Lab ID: 14020560-024
Client Sample ID: TPZ163
Matrix: GROUNDWATER
Collection Date: 02/18/2014 10:10

Analyses	Certification	RL	Qual	Result	Units	DF	Date Analyzed	Batch
FIELD ELEVATION MEASUREMENTS								
Depth to water from measuring point		0		**7.35**	ft	1	02/18/2014 10:10	R187610
STANDARD METHODS 2550 B								
Temperature		0		**13.4**	°C	1	02/18/2014 10:10	R187610
SW-846 9040B								
pH, Field		1		**7.59**		1	02/18/2014 10:10	R187610
SW-846 9050A								
Spec. Conductance, Field		1		**1070**	µmhos/cm	1	02/18/2014 10:10	R187610
STANDARD METHODS 2540 C (DISSOLVED)								
Total Dissolved Solids	NELAP	20		**1160**	mg/L	1	02/20/2014 13:58	R187421
SW-846 9036 (DISSOLVED)								
Sulfate	NELAP	200		**610**	mg/L	20	02/21/2014 16:11	R187442
SW-846 9251 (DISSOLVED)								
Chloride	NELAP	5		**15**	mg/L	1	02/21/2014 16:05	R187451
SW-846 3005A, 6010B, METALS BY ICP (DISSOLVED)								
Boron	NELAP	0.2		**37.8**	mg/L	10	02/24/2014 19:58	96227
Iron	NELAP	0.02		**< 0.02**	mg/L	1	02/21/2014 18:04	96227
Manganese	NELAP	0.005	J	**0.003**	mg/L	1	02/21/2014 18:04	96227

Client: Dynegy Midwest Generation, LLC
Work Order: 14020560
Client Project: Baldwin - Groundwater Monitoring
Report Date: 27-Feb-14
Lab ID: 14020560-025
Client Sample ID: TPZ164
Matrix: GROUNDWATER
Collection Date: 02/18/2014 12:35

Analyses	Certification	RL	Qual	Result	Units	DF	Date Analyzed	Batch
FIELD ELEVATION MEASUREMENTS								
Depth to water from measuring point		0		**4.39**	ft	1	02/18/2014 12:35	R187610
STANDARD METHODS 2550 B								
Temperature		0		**14**	°C	1	02/18/2014 12:35	R187610
SW-846 9040B								
pH, Field		1		**7.32**		1	02/18/2014 12:35	R187610
SW-846 9050A								
Spec. Conductance, Field		1		**1430**	µmhos/cm	1	02/18/2014 12:35	R187610
STANDARD METHODS 2540 C (DISSOLVED)								
Total Dissolved Solids	NELAP	20		**504**	mg/L	1	02/20/2014 13:58	R187421
SW-846 9036 (DISSOLVED)								
Sulfate	NELAP	50		**173**	mg/L	5	02/21/2014 16:13	R187442
SW-846 9251 (DISSOLVED)								
Chloride	NELAP	25		**67**	mg/L	5	02/21/2014 16:13	R187451
SW-846 3005A, 6010B, METALS BY ICP (DISSOLVED)								
Boron	NELAP	0.02		**1.76**	mg/L	1	02/24/2014 18:51	96227
Iron	NELAP	0.02		**5.52**	mg/L	1	02/21/2014 18:10	96227
Manganese	NELAP	0.005		**0.582**	mg/L	1	02/21/2014 18:10	96227

Client: Dynegy Midwest Generation, LLC
Work Order: 14020560
Client Project: Baldwin - Groundwater Monitoring
Report Date: 27-Feb-14
Lab ID: 14020560-026
Client Sample ID: TPZ165
Matrix: GROUNDWATER
Collection Date: 02/18/2014 15:05

Analyses	Certification	RL	Qual	Result	Units	DF	Date Analyzed	Batch
FIELD ELEVATION MEASUREMENTS								
Depth to water from measuring point		0		**4.52**	ft	1	02/18/2014 15:05	R187610
STANDARD METHODS 2550 B								
Temperature		0		**14**	°C	1	02/18/2014 15:05	R187610
SW-846 9040B								
pH, Field		1		**6.45**		1	02/18/2014 15:05	R187610
SW-846 9050A								
Spec. Conductance, Field		1		**3170**	µmhos/cm	1	02/18/2014 15:05	R187610
STANDARD METHODS 2540 C (DISSOLVED)								
Total Dissolved Solids	NELAP	20		**2290**	mg/L	1	02/20/2014 13:59	R187421
SW-846 9036 (DISSOLVED)								
Sulfate	NELAP	500		**1070**	mg/L	50	02/24/2014 16:47	R187510
SW-846 9251 (DISSOLVED)								
Chloride	NELAP	10		**91**	mg/L	2	02/21/2014 16:21	R187451
SW-846 3005A, 6010B, METALS BY ICP (DISSOLVED)								
Boron	NELAP	0.02		**1.35**	mg/L	1	02/24/2014 19:09	96227
Iron	NELAP	0.02		**3.89**	mg/L	1	02/21/2014 18:28	96227
Manganese	NELAP	0.005		**12.7**	mg/L	1	02/21/2014 18:28	96227

Client: Dynegy Midwest Generation, LLC
Work Order: 14020560
Client Project: Baldwin - Groundwater Monitoring
Report Date: 27-Feb-14
Lab ID: 14020560-027
Client Sample ID: TPZ166
Matrix: GROUNDWATER
Collection Date: 02/18/2014 11:15

Analyses	Certification	RL	Qual	Result	Units	DF	Date Analyzed	Batch
FIELD ELEVATION MEASUREMENTS								
Depth to water from measuring point		0		**6.37**	ft	1	02/18/2014 11:15	R187610
STANDARD METHODS 2550 B								
Temperature		0		**13.5**	°C	1	02/18/2014 11:15	R187610
SW-846 9040B								
pH, Field		1		**7.24**		1	02/18/2014 11:15	R187610
SW-846 9050A								
Spec. Conductance, Field		1		**423**	µmhos/cm	1	02/18/2014 11:15	R187610
STANDARD METHODS 2540 C (DISSOLVED)								
Total Dissolved Solids	NELAP	20		**306**	mg/L	1	02/20/2014 14:00	R187421
SW-846 9036 (DISSOLVED)								
Sulfate	NELAP	10		**38**	mg/L	1	02/21/2014 16:29	R187442
SW-846 9251 (DISSOLVED)								
Chloride	NELAP	5		**12**	mg/L	1	02/21/2014 16:29	R187451
SW-846 3005A, 6010B, METALS BY ICP (DISSOLVED)								
Boron	NELAP	0.02		**0.066**	mg/L	1	02/24/2014 19:15	96227
Iron	NELAP	0.02		**< 0.02**	mg/L	1	02/21/2014 18:34	96227
Manganese	NELAP	0.005		**0.282**	mg/L	1	02/21/2014 18:34	96227

Client: Dynegy Midwest Generation, LLC
Work Order: 14020560
Client Project: Baldwin - Groundwater Monitoring
Report Date: 27-Feb-14
Lab ID: 14020560-028
Client Sample ID: TPZ167
Matrix: GROUNDWATER
Collection Date: 02/18/2014 10:35

Analyses	Certification	RL	Qual	Result	Units	DF	Date Analyzed	Batch
FIELD ELEVATION MEASUREMENTS								
Depth to water from measuring point		0		**5.11**	ft	1	02/18/2014 10:35	R187610
STANDARD METHODS 2550 B								
Temperature		0		**14.3**	°C	1	02/18/2014 10:35	R187610
SW-846 9040B								
pH, Field		1		**7.7**		1	02/18/2014 10:35	R187610
SW-846 9050A								
Spec. Conductance, Field		1		**3540**	µmhos/cm	1	02/18/2014 10:35	R187610
STANDARD METHODS 2540 C (DISSOLVED)								
Total Dissolved Solids	NELAP	20		**3040**	mg/L	1	02/20/2014 14:00	R187421
SW-846 9036 (DISSOLVED)								
Sulfate	NELAP	500		**1840**	mg/L	50	02/21/2014 16:57	R187442
SW-846 9251 (DISSOLVED)								
Chloride	NELAP	25		**100**	mg/L	5	02/21/2014 16:51	R187451
SW-846 3005A, 6010B, METALS BY ICP (DISSOLVED)								
Boron	NELAP	0.2		**54.5**	mg/L	10	02/24/2014 20:04	96227
Iron	NELAP	0.02		**< 0.02**	mg/L	1	02/21/2014 18:40	96227
Manganese	NELAP	0.005	J	**0.002**	mg/L	1	02/21/2014 18:40	96227

Client: Dynegy Midwest Generation, LLC
Work Order: 14020560
Client Project: Baldwin - Groundwater Monitoring
Report Date: 27-Feb-14
Lab ID: 14020560-029
Client Sample ID: TPZ168
Matrix: GROUNDWATER
Collection Date: 02/18/2014 10:50

Analyses	Certification	RL	Qual	Result	Units	DF	Date Analyzed	Batch
FIELD ELEVATION MEASUREMENTS								
Depth to water from measuring point		0		**7.88**	ft	1	02/18/2014 10:50	R187610
STANDARD METHODS 2550 B								
Temperature		0		**15.3**	°C	1	02/18/2014 10:50	R187610
SW-846 9040B								
pH, Field		1		**8.08**		1	02/18/2014 10:50	R187610
SW-846 9050A								
Spec. Conductance, Field		1		**6020**	µmhos/cm	1	02/18/2014 10:50	R187610
STANDARD METHODS 2540 C (DISSOLVED)								
Total Dissolved Solids	NELAP	100		**5120**	mg/L	5	02/24/2014 11:44	R187527
SW-846 9036 (DISSOLVED)								
Sulfate	NELAP	1000		**2820**	mg/L	100	02/21/2014 17:05	R187442
SW-846 9251 (DISSOLVED)								
Chloride	NELAP	25		**103**	mg/L	5	02/21/2014 16:59	R187451
SW-846 3005A, 6010B, METALS BY ICP (DISSOLVED)								
Boron	NELAP	0.2		**78.8**	mg/L	10	02/24/2014 20:10	96227
Iron	NELAP	0.02		**0.061**	mg/L	1	02/21/2014 18:58	96227
Manganese	NELAP	0.005	J	**0.003**	mg/L	1	02/21/2014 18:58	96227

Client: Dynegy Midwest Generation, LLC
Work Order: 14020560
Client Project: Baldwin - Groundwater Monitoring
Report Date: 27-Feb-14
Lab ID: 14020560-030
Client Sample ID: DUP 1
Matrix: GROUNDWATER
Collection Date: 02/18/2014 9:33

Analyses	Certification	RL	Qual	Result	Units	DF	Date Analyzed	Batch
STANDARD METHODS 2540 C (DISSOLVED)								
Total Dissolved Solids	NELAP	20		**666**	mg/L	1	02/20/2014 14:01	R187421
SW-846 9036 (DISSOLVED)								
Sulfate	NELAP	100		**190**	mg/L	10	02/21/2014 17:13	R187442
SW-846 9251 (DISSOLVED)								
Chloride	NELAP	5		**19**	mg/L	1	02/21/2014 17:07	R187451
SW-846 3005A, 6010B, METALS BY ICP (DISSOLVED)								
Boron	NELAP	0.02	J	**0.018**	mg/L	1	02/24/2014 19:22	96227
Iron	NELAP	0.02		**< 0.02**	mg/L	1	02/21/2014 19:04	96227
Manganese	NELAP	0.005		**0.042**	mg/L	1	02/21/2014 19:04	96227

Client: Dynegy Midwest Generation, LLC
Work Order: 14020560
Client Project: Baldwin - Groundwater Monitoring
Report Date: 27-Feb-14
Lab ID: 14020560-031
Client Sample ID: DUP 2
Matrix: GROUNDWATER
Collection Date: 02/19/2014 9:05

Analyses	Certification	RL	Qual	Result	Units	DF	Date Analyzed	Batch
STANDARD METHODS 2540 C (DISSOLVED)								
Total Dissolved Solids	NELAP	20		**1820**	mg/L	1	02/20/2014 14:03	R187421
SW-846 9036 (DISSOLVED)								
Sulfate	NELAP	500		**901**	mg/L	50	02/24/2014 17:14	R187510
SW-846 9251 (DISSOLVED)								
Chloride	NELAP	10		**56**	mg/L	2	02/24/2014 16:50	R187511
SW-846 3005A, 6010B, METALS BY ICP (DISSOLVED)								
Boron	NELAP	0.02		**12.5**	mg/L	1	02/24/2014 19:28	96227
Iron	NELAP	0.02	J	**0.015**	mg/L	1	02/21/2014 19:10	96227
Manganese	NELAP	0.005	J	**0.004**	mg/L	1	02/21/2014 19:10	96227

Client: Dynegy Midwest Generation, LLC
Work Order: 14020560
Client Project: Baldwin - Groundwater Monitoring
Report Date: 27-Feb-14
Lab ID: 14020560-033
Client Sample ID: Field Blank 1
Matrix: AQUEOUS
Collection Date: 02/18/2014 8:45

Analyses	Certification	RL	Qual	Result	Units	DF	Date Analyzed	Batch
STANDARD METHODS 2540 C (DISSOLVED)								
Total Dissolved Solids	NELAP	20		**< 20**	mg/L	1	02/20/2014 14:03	R187421
SW-846 9036 (DISSOLVED)								
Sulfate	NELAP	10		**< 10**	mg/L	1	02/21/2014 17:25	R187442
SW-846 9251 (DISSOLVED)								
Chloride	NELAP	5	J	**2**	mg/L	1	02/21/2014 17:25	R187451
SW-846 3005A, 6010B, METALS BY ICP (DISSOLVED)								
Boron	NELAP	0.02		**< 0.02**	mg/L	1	02/25/2014 11:16	96227
Iron	NELAP	0.02		**< 0.02**	mg/L	1	02/21/2014 19:17	96227
Manganese	NELAP	0.005		**< 0.005**	mg/L	1	02/21/2014 19:17	96227

Client: Dynegy Midwest Generation, LLC
Work Order: 14020560
Client Project: Baldwin - Groundwater Monitoring
Report Date: 27-Feb-14
Lab ID: 14020560-034
Client Sample ID: Field Blank 2
Matrix: AQUEOUS
Collection Date: 02/19/2014 8:30

Analyses	Certification	RL	Qual	Result	Units	DF	Date Analyzed	Batch
STANDARD METHODS 2540 C (DISSOLVED)								
Total Dissolved Solids	NELAP	20	J	**12**	mg/L	1	02/20/2014 14:03	R187421
SW-846 9036 (DISSOLVED)								
Sulfate	NELAP	10		**< 10**	mg/L	1	02/21/2014 17:44	R187442
SW-846 9251 (DISSOLVED)								
Chloride	NELAP	5	J	**2**	mg/L	1	02/21/2014 17:44	R187451
SW-846 3005A, 6010B, METALS BY ICP (DISSOLVED)								
Boron	NELAP	0.02	J	**0.017**	mg/L	1	02/24/2014 19:40	96227
Iron	NELAP	0.02		**< 0.02**	mg/L	1	02/21/2014 19:23	96227
Manganese	NELAP	0.005		**< 0.005**	mg/L	1	02/21/2014 19:23	96227

Client: Dynegy Midwest Generation, LLC
Client Project: Baldwin - Groundwater Monitoring

Work Order: 14020560
Report Date: 27-Feb-14

Lab Sample ID	Client Sample ID	Matrix	Fractions	Collection Date
14020560-001	MW104D	Groundwater	4	02/18/2014 9:33
14020560-002	MW104S	Groundwater	4	02/18/2014 9:45
14020560-003	MW150	Groundwater	4	02/19/2014 10:10
14020560-004	MW151	Groundwater	4	02/19/2014 9:40
14020560-005	MW152	Groundwater	4	02/19/2014 9:05
14020560-006	MW153	Groundwater	4	02/19/2014 11:35
14020560-007	MW154	Groundwater	4	02/19/2014 12:05
14020560-008	MW155	Groundwater	4	02/19/2014 12:35
14020560-009	MW252	Groundwater	4	02/19/2014 9:15
14020560-010	MW253	Groundwater	4	02/19/2014 11:20
14020560-011	MW350	Groundwater	4	02/19/2014 10:20
14020560-012	MW352	Groundwater	4	02/19/2014 9:25
14020560-013	MW355	Groundwater	4	02/19/2014 13:00
14020560-014	OW156	Groundwater	4	02/18/2014 13:45
14020560-015	OW157	Groundwater	4	02/18/2014 11:55
14020560-016	MW161	Groundwater	4	02/18/2014 14:45
14020560-017	MW162	Groundwater	4	02/19/2014 10:35
14020560-018	MW262	Groundwater	4	02/19/2014 10:50
14020560-019	OW256	Groundwater	4	02/18/2014 13:35
14020560-020	OW257	Groundwater	4	02/18/2014 11:40
14020560-021	TPZ158	Groundwater	4	02/18/2014 9:05
14020560-022	TPZ159	Groundwater	4	02/18/2014 13:15
14020560-023	TPZ160	Groundwater	4	02/18/2014 14:20
14020560-024	TPZ163	Groundwater	4	02/18/2014 10:10
14020560-025	TPZ164	Groundwater	4	02/18/2014 12:35
14020560-026	TPZ165	Groundwater	4	02/18/2014 15:05
14020560-027	TPZ166	Groundwater	4	02/18/2014 11:15
14020560-028	TPZ167	Groundwater	4	02/18/2014 10:35
14020560-029	TPZ168	Groundwater	4	02/18/2014 10:50
14020560-030	DUP 1	Groundwater	3	02/18/2014 9:33
14020560-031	DUP 2	Groundwater	3	02/19/2014 9:05
14020560-033	Field Blank 1	Aqueous	3	02/18/2014 8:45
14020560-034	Field Blank 2	Aqueous	3	02/19/2014 8:30

Client: Dynegy Midwest Generation, LLC
Work Order: 14020560
Client Project: Baldwin - Groundwater Monitoring
Report Date: 27-Feb-14

Sample ID	Client Sample ID	Collection Date	Received Date		
	Test Name			Prep Date/Time	Analysis Date/Time
14020560-001A	MW104D	02/18/2014 9:33	02/20/2014 8:00		
	Field Elevation Measurements				02/18/2014 9:33
	Standard Methods 2550 B				02/18/2014 9:33
	SW-846 9040B				02/18/2014 9:33
	SW-846 9050A				02/18/2014 9:33
14020560-001B	MW104D	02/18/2014 9:33	02/20/2014 8:00		
	Standard Methods 2540 C (Dissolved)				02/20/2014 13:23
14020560-001C	MW104D	02/18/2014 9:33	02/20/2014 8:00		
	SW-846 9036 (Dissolved)				02/21/2014 11:11
	SW-846 9251 (Dissolved)				02/21/2014 11:05
14020560-001D	MW104D	02/18/2014 9:33	02/20/2014 8:00		
	SW-846 3005A, 6010B, Metals by ICP (Dissolved)			02/20/2014 12:52	02/21/2014 14:38
14020560-002A	MW104S	02/18/2014 9:45	02/20/2014 8:00		
	Field Elevation Measurements				02/18/2014 9:45
	Standard Methods 2550 B				02/18/2014 9:45
	SW-846 9040B				02/18/2014 9:45
	SW-846 9050A				02/18/2014 9:45
14020560-002B	MW104S	02/18/2014 9:45	02/20/2014 8:00		
	Standard Methods 2540 C (Dissolved)				02/20/2014 13:24
14020560-002C	MW104S	02/18/2014 9:45	02/20/2014 8:00		
	SW-846 9036 (Dissolved)				02/21/2014 11:19
	SW-846 9251 (Dissolved)				02/21/2014 11:14
14020560-002D	MW104S	02/18/2014 9:45	02/20/2014 8:00		
	SW-846 3005A, 6010B, Metals by ICP (Dissolved)			02/20/2014 12:52	02/21/2014 14:56
14020560-003A	MW150	02/19/2014 10:10	02/20/2014 8:00		
	Field Elevation Measurements				02/19/2014 10:10
	Standard Methods 2550 B				02/19/2014 10:10
	SW-846 9040B				02/19/2014 10:10
	SW-846 9050A				02/19/2014 10:10
14020560-003B	MW150	02/19/2014 10:10	02/20/2014 8:00		
	Standard Methods 2540 C (Dissolved)				02/20/2014 13:24
14020560-003C	MW150	02/19/2014 10:10	02/20/2014 8:00		
	SW-846 9036 (Dissolved)				02/21/2014 11:41
	SW-846 9251 (Dissolved)				02/21/2014 11:22
14020560-003D	MW150	02/19/2014 10:10	02/20/2014 8:00		
	SW-846 3005A, 6010B, Metals by ICP (Dissolved)			02/20/2014 12:52	02/21/2014 15:02

Client: Dynegy Midwest Generation, LLC
Work Order: 14020560
Client Project: Baldwin - Groundwater Monitoring
Report Date: 27-Feb-14

Sample ID	Client Sample ID	Collection Date	Received Date		
	Test Name			Prep Date/Time	Analysis Date/Time
14020560-004A	MW151	02/19/2014 9:40	02/20/2014 8:00		
	Field Elevation Measurements				02/19/2014 9:40
	Standard Methods 2550 B				02/19/2014 9:40
	SW-846 9040B				02/19/2014 9:40
	SW-846 9050A				02/19/2014 9:40
14020560-004B	MW151	02/19/2014 9:40	02/20/2014 8:00		
	Standard Methods 2540 C (Dissolved)				02/20/2014 13:24
14020560-004C	MW151	02/19/2014 9:40	02/20/2014 8:00		
	SW-846 9036 (Dissolved)				02/21/2014 11:49
	SW-846 9251 (Dissolved)				02/21/2014 11:43
14020560-004D	MW151	02/19/2014 9:40	02/20/2014 8:00		
	SW-846 3005A, 6010B, Metals by ICP (Dissolved)			02/20/2014 12:52	02/21/2014 15:20
14020560-005A	MW152	02/19/2014 9:05	02/20/2014 8:00		
	Field Elevation Measurements				02/19/2014 9:05
	Standard Methods 2550 B				02/19/2014 9:05
	SW-846 9040B				02/19/2014 9:05
	SW-846 9050A				02/19/2014 9:05
14020560-005B	MW152	02/19/2014 9:05	02/20/2014 8:00		
	Standard Methods 2540 C (Dissolved)				02/20/2014 13:24
14020560-005C	MW152	02/19/2014 9:05	02/20/2014 8:00		
	SW-846 9036 (Dissolved)				02/21/2014 11:57
	SW-846 9251 (Dissolved)				02/21/2014 11:51
14020560-005D	MW152	02/19/2014 9:05	02/20/2014 8:00		
	SW-846 3005A, 6010B, Metals by ICP (Dissolved)			02/20/2014 12:52	02/21/2014 15:26
14020560-006A	MW153	02/19/2014 11:35	02/20/2014 8:00		
	Field Elevation Measurements				02/19/2014 11:35
	Standard Methods 2550 B				02/19/2014 11:35
	SW-846 9040B				02/19/2014 11:35
	SW-846 9050A				02/19/2014 11:35
14020560-006B	MW153	02/19/2014 11:35	02/20/2014 8:00		
	Standard Methods 2540 C (Dissolved)				02/20/2014 13:25
14020560-006C	MW153	02/19/2014 11:35	02/20/2014 8:00		
	SW-846 9036 (Dissolved)				02/21/2014 12:05
	SW-846 9251 (Dissolved)				02/21/2014 12:00
14020560-006D	MW153	02/19/2014 11:35	02/20/2014 8:00		
	SW-846 3005A, 6010B, Metals by ICP (Dissolved)			02/20/2014 12:52	02/21/2014 15:32

Client: Dynegy Midwest Generation, LLC
Work Order: 14020560
Client Project: Baldwin - Groundwater Monitoring
Report Date: 27-Feb-14

Sample ID	Client Sample ID	Collection Date	Received Date		
	Test Name			**Prep Date/Time**	**Analysis Date/Time**
	SW-846 3005A, 6010B, Metals by ICP (Dissolved)			02/20/2014 12:52	02/24/2014 17:57
14020560-007A	MW154	02/19/2014 12:05	02/20/2014 8:00		
	Field Elevation Measurements				02/19/2014 12:05
	Standard Methods 2550 B				02/19/2014 12:05
	SW-846 9040B				02/19/2014 12:05
	SW-846 9050A				02/19/2014 12:05
14020560-007B	MW154	02/19/2014 12:05	02/20/2014 8:00		
	Standard Methods 2540 C (Dissolved)				02/20/2014 13:25
14020560-007C	MW154	02/19/2014 12:05	02/20/2014 8:00		
	SW-846 9036 (Dissolved)				02/21/2014 12:08
	SW-846 9251 (Dissolved)				02/21/2014 12:08
14020560-007D	MW154	02/19/2014 12:05	02/20/2014 8:00		
	SW-846 3005A, 6010B, Metals by ICP (Dissolved)			02/20/2014 12:52	02/21/2014 15:38
14020560-008A	MW155	02/19/2014 12:35	02/20/2014 8:00		
	Field Elevation Measurements				02/19/2014 12:35
	Standard Methods 2550 B				02/19/2014 12:35
	SW-846 9040B				02/19/2014 12:35
	SW-846 9050A				02/19/2014 12:35
14020560-008B	MW155	02/19/2014 12:35	02/20/2014 8:00		
	Standard Methods 2540 C (Dissolved)				02/20/2014 13:26
14020560-008C	MW155	02/19/2014 12:35	02/20/2014 8:00		
	SW-846 9036 (Dissolved)				02/21/2014 12:35
	SW-846 9251 (Dissolved)				02/21/2014 12:16
14020560-008D	MW155	02/19/2014 12:35	02/20/2014 8:00		
	SW-846 3005A, 6010B, Metals by ICP (Dissolved)			02/20/2014 12:52	02/21/2014 15:44
14020560-009A	MW252	02/19/2014 9:15	02/20/2014 8:00		
	Field Elevation Measurements				02/19/2014 9:15
	Standard Methods 2550 B				02/19/2014 9:15
	SW-846 9040B				02/19/2014 9:15
	SW-846 9050A				02/19/2014 9:15
14020560-009B	MW252	02/19/2014 9:15	02/20/2014 8:00		
	Standard Methods 2540 C (Dissolved)				02/20/2014 13:26
14020560-009C	MW252	02/19/2014 9:15	02/20/2014 8:00		
	SW-846 9036 (Dissolved)				02/21/2014 12:43
	SW-846 9251 (Dissolved)				02/21/2014 12:37
14020560-009D	MW252	02/19/2014 9:15	02/20/2014 8:00		

Client: Dynegy Midwest Generation, LLC
Work Order: 14020560
Client Project: Baldwin - Groundwater Monitoring
Report Date: 27-Feb-14

Sample ID	Client Sample ID	Collection Date	Received Date		
	Test Name			Prep Date/Time	Analysis Date/Time
	SW-846 3005A, 6010B, Metals by ICP (Dissolved)			02/20/2014 12:52	02/21/2014 15:51
14020560-010A	MW253	02/19/2014 11:20	02/20/2014 8:00		
	Field Elevation Measurements				02/19/2014 11:20
	Standard Methods 2550 B				02/19/2014 11:20
	SW-846 9040B				02/19/2014 11:20
	SW-846 9050A				02/19/2014 11:20
14020560-010B	MW253	02/19/2014 11:20	02/20/2014 8:00		
	Standard Methods 2540 C (Dissolved)				02/20/2014 13:26
14020560-010C	MW253	02/19/2014 11:20	02/20/2014 8:00		
	SW-846 9036 (Dissolved)				02/21/2014 12:51
	SW-846 9251 (Dissolved)				02/21/2014 12:45
14020560-010D	MW253	02/19/2014 11:20	02/20/2014 8:00		
	SW-846 3005A, 6010B, Metals by ICP (Dissolved)			02/20/2014 12:52	02/21/2014 15:57
14020560-011A	MW350	02/19/2014 10:20	02/20/2014 8:00		
	Field Elevation Measurements				02/19/2014 10:20
	Standard Methods 2550 B				02/19/2014 10:20
	SW-846 9040B				02/19/2014 10:20
	SW-846 9050A				02/19/2014 10:20
14020560-011B	MW350	02/19/2014 10:20	02/20/2014 8:00		
	Standard Methods 2540 C (Dissolved)				02/20/2014 13:27
14020560-011C	MW350	02/19/2014 10:20	02/20/2014 8:00		
	SW-846 9036 (Dissolved)				02/21/2014 12:54
	SW-846 9251 (Dissolved)				02/24/2014 15:50
14020560-011D	MW350	02/19/2014 10:20	02/20/2014 8:00		
	SW-846 3005A, 6010B, Metals by ICP (Dissolved)			02/20/2014 12:52	02/21/2014 16:15
14020560-012A	MW352	02/19/2014 9:25	02/20/2014 8:00		
	Field Elevation Measurements				02/19/2014 9:25
	Standard Methods 2550 B				02/19/2014 9:25
	SW-846 9040B				02/19/2014 9:25
	SW-846 9050A				02/19/2014 9:25
14020560-012B	MW352	02/19/2014 9:25	02/20/2014 8:00		
	Standard Methods 2540 C (Dissolved)				02/20/2014 13:28
14020560-012C	MW352	02/19/2014 9:25	02/20/2014 8:00		
	SW-846 9036 (Dissolved)				02/21/2014 13:29
	SW-846 9251 (Dissolved)				02/21/2014 13:34
14020560-012D	MW352	02/19/2014 9:25	02/20/2014 8:00		

Client: Dynegy Midwest Generation, LLC
Work Order: 14020560
Client Project: Baldwin - Groundwater Monitoring
Report Date: 27-Feb-14

Sample ID	Client Sample ID	Collection Date	Received Date		
	Test Name			**Prep Date/Time**	**Analysis Date/Time**
	SW-846 3005A, 6010B, Metals by ICP (Dissolved)			02/20/2014 12:52	02/21/2014 16:33
14020560-013A	MW355	02/19/2014 13:00	02/20/2014 8:00		
	Field Elevation Measurements				02/19/2014 13:00
	Standard Methods 2550 B				02/19/2014 13:00
	SW-846 9040B				02/19/2014 13:00
	SW-846 9050A				02/19/2014 13:00
14020560-013B	MW355	02/19/2014 13:00	02/20/2014 8:00		
	Standard Methods 2540 C (Dissolved)				02/20/2014 13:28
14020560-013C	MW355	02/19/2014 13:00	02/20/2014 8:00		
	SW-846 9036 (Dissolved)				02/21/2014 13:42
	SW-846 9251 (Dissolved)				02/21/2014 13:37
14020560-013D	MW355	02/19/2014 13:00	02/20/2014 8:00		
	SW-846 3005A, 6010B, Metals by ICP (Dissolved)			02/20/2014 12:52	02/21/2014 16:39
14020560-014A	OW156	02/18/2014 13:45	02/20/2014 8:00		
	Field Elevation Measurements				02/18/2014 13:45
	Standard Methods 2550 B				02/18/2014 13:45
	SW-846 9040B				02/18/2014 13:45
	SW-846 9050A				02/18/2014 13:45
14020560-014B	OW156	02/18/2014 13:45	02/20/2014 8:00		
	Standard Methods 2540 C (Dissolved)				02/20/2014 13:29
14020560-014C	OW156	02/18/2014 13:45	02/20/2014 8:00		
	SW-846 9036 (Dissolved)				02/21/2014 14:09
	SW-846 9251 (Dissolved)				02/21/2014 14:09
14020560-014D	OW156	02/18/2014 13:45	02/20/2014 8:00		
	SW-846 3005A, 6010B, Metals by ICP (Dissolved)			02/20/2014 12:52	02/21/2014 16:45
14020560-015A	OW157	02/18/2014 11:55	02/20/2014 8:00		
	Field Elevation Measurements				02/18/2014 11:55
	Standard Methods 2550 B				02/18/2014 11:55
	SW-846 9040B				02/18/2014 11:55
	SW-846 9050A				02/18/2014 11:55
14020560-015B	OW157	02/18/2014 11:55	02/20/2014 8:00		
	Standard Methods 2540 C (Dissolved)				02/20/2014 13:53
14020560-015C	OW157	02/18/2014 11:55	02/20/2014 8:00		
	SW-846 9036 (Dissolved)				02/21/2014 14:25
	SW-846 9251 (Dissolved)				02/21/2014 14:19
14020560-015D	OW157	02/18/2014 11:55	02/20/2014 8:00		

Client: Dynegy Midwest Generation, LLC
Work Order: 14020560
Client Project: Baldwin - Groundwater Monitoring
Report Date: 27-Feb-14

Sample ID	Client Sample ID	Collection Date	Received Date		
	Test Name			Prep Date/Time	Analysis Date/Time
	SW-846 3005A, 6010B, Metals by ICP (Dissolved)			02/20/2014 12:52	02/21/2014 16:51
	SW-846 3005A, 6010B, Metals by ICP (Dissolved)			02/20/2014 12:52	02/24/2014 18:15
14020560-016A	MW161	02/18/2014 14:45	02/20/2014 8:00		
	Field Elevation Measurements				02/18/2014 14:45
	Standard Methods 2550 B				02/18/2014 14:45
	SW-846 9040B				02/18/2014 14:45
	SW-846 9050A				02/18/2014 14:45
14020560-016B	MW161	02/18/2014 14:45	02/20/2014 8:00		
	Standard Methods 2540 C (Dissolved)				02/20/2014 13:55
14020560-016C	MW161	02/18/2014 14:45	02/20/2014 8:00		
	SW-846 9036 (Dissolved)				02/21/2014 14:33
	SW-846 9251 (Dissolved)				02/21/2014 14:28
14020560-016D	MW161	02/18/2014 14:45	02/20/2014 8:00		
	SW-846 3005A, 6010B, Metals by ICP (Dissolved)			02/20/2014 12:52	02/21/2014 16:57
	SW-846 3005A, 6010B, Metals by ICP (Dissolved)			02/20/2014 12:52	02/24/2014 18:03
14020560-018A	MW262	02/19/2014 10:50	02/20/2014 8:00		
	Field Elevation Measurements				02/19/2014 10:50
	Standard Methods 2550 B				02/19/2014 10:50
	SW-846 9040B				02/19/2014 10:50
	SW-846 9050A				02/19/2014 10:50
14020560-018B	MW262	02/19/2014 10:50	02/20/2014 8:00		
	Standard Methods 2540 C (Dissolved)				02/20/2014 13:56
14020560-018C	MW262	02/19/2014 10:50	02/20/2014 8:00		
	SW-846 9036 (Dissolved)				02/21/2014 15:01
	SW-846 9251 (Dissolved)				02/21/2014 14:36
14020560-018D	MW262	02/19/2014 10:50	02/20/2014 8:00		
	SW-846 3005A, 6010B, Metals by ICP (Dissolved)			02/20/2014 12:52	02/21/2014 17:03
	SW-846 3005A, 6010B, Metals by ICP (Dissolved)			02/20/2014 12:52	02/24/2014 18:09
14020560-019A	OW256	02/18/2014 13:35	02/20/2014 8:00		
	Field Elevation Measurements				02/18/2014 13:35
	Standard Methods 2550 B				02/18/2014 13:35
	SW-846 9040B				02/18/2014 13:35
	SW-846 9050A				02/18/2014 13:35
14020560-019B	OW256	02/18/2014 13:35	02/20/2014 8:00		
	Standard Methods 2540 C (Dissolved)				02/20/2014 13:56
14020560-019C	OW256	02/18/2014 13:35	02/20/2014 8:00		

Client: Dynegy Midwest Generation, LLC
Work Order: 14020560
Client Project: Baldwin - Groundwater Monitoring
Report Date: 27-Feb-14

Sample ID	Client Sample ID	Collection Date	Received Date		
	Test Name			Prep Date/Time	Analysis Date/Time
	SW-846 9036 (Dissolved)				02/21/2014 15:11
	SW-846 9251 (Dissolved)				02/21/2014 15:11
14020560-019D	OW256	02/18/2014 13:35	02/20/2014 8:00		
	SW-846 3005A, 6010B, Metals by ICP (Dissolved)			02/20/2014 12:52	02/21/2014 17:09
14020560-020A	OW257	02/18/2014 11:40	02/20/2014 8:00		
	Field Elevation Measurements				02/18/2014 11:40
	Standard Methods 2550 B				02/18/2014 11:40
	SW-846 9040B				02/18/2014 11:40
	SW-846 9050A				02/18/2014 11:40
14020560-020B	OW257	02/18/2014 11:40	02/20/2014 8:00		
	Standard Methods 2540 C (Dissolved)				02/20/2014 13:56
14020560-020C	OW257	02/18/2014 11:40	02/20/2014 8:00		
	SW-846 9036 (Dissolved)				02/21/2014 15:25
	SW-846 9251 (Dissolved)				02/21/2014 15:19
14020560-020D	OW257	02/18/2014 11:40	02/20/2014 8:00		
	SW-846 3005A, 6010B, Metals by ICP (Dissolved)			02/20/2014 12:52	02/21/2014 17:15
14020560-021A	TPZ158	02/18/2014 9:05	02/20/2014 8:00		
	Field Elevation Measurements				02/18/2014 9:05
	Standard Methods 2550 B				02/18/2014 9:05
	SW-846 9040B				02/18/2014 9:05
	SW-846 9050A				02/18/2014 9:05
14020560-021B	TPZ158	02/18/2014 9:05	02/20/2014 8:00		
	Standard Methods 2540 C (Dissolved)				02/20/2014 13:57
14020560-021C	TPZ158	02/18/2014 9:05	02/20/2014 8:00		
	SW-846 9036 (Dissolved)				02/21/2014 15:27
	SW-846 9251 (Dissolved)				02/24/2014 16:01
14020560-021D	TPZ158	02/18/2014 9:05	02/20/2014 8:00		
	SW-846 3005A, 6010B, Metals by ICP (Dissolved)			02/20/2014 12:52	02/21/2014 17:21
	SW-846 3005A, 6010B, Metals by ICP (Dissolved)			02/20/2014 12:52	02/25/2014 11:22
14020560-022A	TPZ159	02/18/2014 13:15	02/20/2014 8:00		
	Field Elevation Measurements				02/18/2014 13:15
	Standard Methods 2550 B				02/18/2014 13:15
	SW-846 9040B				02/18/2014 13:15
	SW-846 9050A				02/18/2014 13:15
14020560-022B	TPZ159	02/18/2014 13:15	02/20/2014 8:00		
	Standard Methods 2540 C (Dissolved)				02/20/2014 13:57

Client: Dynegy Midwest Generation, LLC
Work Order: 14020560
Client Project: Baldwin - Groundwater Monitoring
Report Date: 27-Feb-14

Sample ID	Client Sample ID	Collection Date	Received Date		
	Test Name			Prep Date/Time	Analysis Date/Time
14020560-022C	TPZ159	02/18/2014 13:15	02/20/2014 8:00		
	SW-846 9036 (Dissolved)				02/21/2014 15:54
	SW-846 9251 (Dissolved)				02/21/2014 15:35
14020560-022D	TPZ159	02/18/2014 13:15	02/20/2014 8:00		
	SW-846 3005A, 6010B, Metals by ICP (Dissolved)			02/20/2014 13:44	02/21/2014 17:52
	SW-846 3005A, 6010B, Metals by ICP (Dissolved)			02/20/2014 13:44	02/24/2014 18:27
14020560-023A	TPZ160	02/18/2014 14:20	02/20/2014 8:00		
	Field Elevation Measurements				02/18/2014 14:20
	Standard Methods 2550 B				02/18/2014 14:20
	SW-846 9040B				02/18/2014 14:20
	SW-846 9050A				02/18/2014 14:20
14020560-023B	TPZ160	02/18/2014 14:20	02/20/2014 8:00		
	Standard Methods 2540 C (Dissolved)				02/20/2014 13:58
14020560-023C	TPZ160	02/18/2014 14:20	02/20/2014 8:00		
	SW-846 9036 (Dissolved)				02/21/2014 16:02
	SW-846 9251 (Dissolved)				02/21/2014 15:57
14020560-023D	TPZ160	02/18/2014 14:20	02/20/2014 8:00		
	SW-846 3005A, 6010B, Metals by ICP (Dissolved)			02/20/2014 13:44	02/21/2014 17:58
	SW-846 3005A, 6010B, Metals by ICP (Dissolved)			02/20/2014 13:44	02/24/2014 18:45
14020560-024A	TPZ163	02/18/2014 10:10	02/20/2014 8:00		
	Field Elevation Measurements				02/18/2014 10:10
	Standard Methods 2550 B				02/18/2014 10:10
	SW-846 9040B				02/18/2014 10:10
	SW-846 9050A				02/18/2014 10:10
14020560-024B	TPZ163	02/18/2014 10:10	02/20/2014 8:00		
	Standard Methods 2540 C (Dissolved)				02/20/2014 13:58
14020560-024C	TPZ163	02/18/2014 10:10	02/20/2014 8:00		
	SW-846 9036 (Dissolved)				02/21/2014 16:11
	SW-846 9251 (Dissolved)				02/21/2014 16:05
14020560-024D	TPZ163	02/18/2014 10:10	02/20/2014 8:00		
	SW-846 3005A, 6010B, Metals by ICP (Dissolved)			02/20/2014 13:44	02/21/2014 18:04
	SW-846 3005A, 6010B, Metals by ICP (Dissolved)			02/20/2014 13:44	02/24/2014 19:58
14020560-025A	TPZ164	02/18/2014 12:35	02/20/2014 8:00		
	Field Elevation Measurements				02/18/2014 12:35
	Standard Methods 2550 B				02/18/2014 12:35
	SW-846 9040B				02/18/2014 12:35

Client: Dynegy Midwest Generation, LLC
Work Order: 14020560
Client Project: Baldwin - Groundwater Monitoring
Report Date: 27-Feb-14

Sample ID	Client Sample ID	Collection Date	Received Date		
	Test Name			Prep Date/Time	Analysis Date/Time
	SW-846 9050A				02/18/2014 12:35
14020560-025B	TPZ164	02/18/2014 12:35	02/20/2014 8:00		
	Standard Methods 2540 C (Dissolved)				02/20/2014 13:58
14020560-025C	TPZ164	02/18/2014 12:35	02/20/2014 8:00		
	SW-846 9036 (Dissolved)				02/21/2014 16:13
	SW-846 9251 (Dissolved)				02/21/2014 16:13
14020560-025D	TPZ164	02/18/2014 12:35	02/20/2014 8:00		
	SW-846 3005A, 6010B, Metals by ICP (Dissolved)			02/20/2014 13:44	02/21/2014 18:10
	SW-846 3005A, 6010B, Metals by ICP (Dissolved)			02/20/2014 13:44	02/24/2014 18:51
14020560-026A	TPZ165	02/18/2014 15:05	02/20/2014 8:00		
	Field Elevation Measurements				02/18/2014 15:05
	Standard Methods 2550 B				02/18/2014 15:05
	SW-846 9040B				02/18/2014 15:05
	SW-846 9050A				02/18/2014 15:05
14020560-026B	TPZ165	02/18/2014 15:05	02/20/2014 8:00		
	Standard Methods 2540 C (Dissolved)				02/20/2014 13:59
14020560-026C	TPZ165	02/18/2014 15:05	02/20/2014 8:00		
	SW-846 9036 (Dissolved)				02/24/2014 16:47
	SW-846 9251 (Dissolved)				02/21/2014 16:21
14020560-026D	TPZ165	02/18/2014 15:05	02/20/2014 8:00		
	SW-846 3005A, 6010B, Metals by ICP (Dissolved)			02/20/2014 13:44	02/21/2014 18:28
	SW-846 3005A, 6010B, Metals by ICP (Dissolved)			02/20/2014 13:44	02/24/2014 19:09
14020560-027A	TPZ166	02/18/2014 11:15	02/20/2014 8:00		
	Field Elevation Measurements				02/18/2014 11:15
	Standard Methods 2550 B				02/18/2014 11:15
	SW-846 9040B				02/18/2014 11:15
	SW-846 9050A				02/18/2014 11:15
14020560-027B	TPZ166	02/18/2014 11:15	02/20/2014 8:00		
	Standard Methods 2540 C (Dissolved)				02/20/2014 14:00
14020560-027C	TPZ166	02/18/2014 11:15	02/20/2014 8:00		
	SW-846 9036 (Dissolved)				02/21/2014 16:29
	SW-846 9251 (Dissolved)				02/21/2014 16:29
14020560-027D	TPZ166	02/18/2014 11:15	02/20/2014 8:00		
	SW-846 3005A, 6010B, Metals by ICP (Dissolved)			02/20/2014 13:44	02/21/2014 18:34
	SW-846 3005A, 6010B, Metals by ICP (Dissolved)			02/20/2014 13:44	02/24/2014 19:15
14020560-028A	TPZ167	02/18/2014 10:35	02/20/2014 8:00		

Client: Dynegy Midwest Generation, LLC
Client Project: Baldwin - Groundwater Monitoring

Work Order: 14020560
Report Date: 27-Feb-14

Sample ID	Client Sample ID	Collection Date	Received Date		
	Test Name			Prep Date/Time	Analysis Date/Time
	Field Elevation Measurements				02/18/2014 10:35
	Standard Methods 2550 B				02/18/2014 10:35
	SW-846 9040B				02/18/2014 10:35
	SW-846 9050A				02/18/2014 10:35
14020560-028B	TPZ167	02/18/2014 10:35	02/20/2014 8:00		
	Standard Methods 2540 C (Dissolved)				02/20/2014 14:00
14020560-028C	TPZ167	02/18/2014 10:35	02/20/2014 8:00		
	SW-846 9036 (Dissolved)				02/21/2014 16:57
	SW-846 9251 (Dissolved)				02/21/2014 16:51
14020560-028D	TPZ167	02/18/2014 10:35	02/20/2014 8:00		
	SW-846 3005A, 6010B, Metals by ICP (Dissolved)			02/20/2014 13:44	02/21/2014 18:40
	SW-846 3005A, 6010B, Metals by ICP (Dissolved)			02/20/2014 13:44	02/24/2014 20:04
14020560-029A	TPZ168	02/18/2014 10:50	02/20/2014 8:00		
	Field Elevation Measurements				02/18/2014 10:50
	Standard Methods 2550 B				02/18/2014 10:50
	SW-846 9040B				02/18/2014 10:50
	SW-846 9050A				02/18/2014 10:50
14020560-029B	TPZ168	02/18/2014 10:50	02/20/2014 8:00		
	Standard Methods 2540 C (Dissolved)				02/24/2014 11:44
14020560-029C	TPZ168	02/18/2014 10:50	02/20/2014 8:00		
	SW-846 9036 (Dissolved)				02/21/2014 17:05
	SW-846 9251 (Dissolved)				02/21/2014 16:59
14020560-029D	TPZ168	02/18/2014 10:50	02/20/2014 8:00		
	SW-846 3005A, 6010B, Metals by ICP (Dissolved)			02/20/2014 13:44	02/21/2014 18:58
	SW-846 3005A, 6010B, Metals by ICP (Dissolved)			02/20/2014 13:44	02/24/2014 20:10
14020560-030A	DUP 1	02/18/2014 9:33	02/20/2014 8:00		
	Standard Methods 2540 C (Dissolved)				02/20/2014 14:01
14020560-030B	DUP 1	02/18/2014 9:33	02/20/2014 8:00		
	SW-846 9036 (Dissolved)				02/21/2014 17:13
	SW-846 9251 (Dissolved)				02/21/2014 17:07
14020560-030C	DUP 1	02/18/2014 9:33	02/20/2014 8:00		
	SW-846 3005A, 6010B, Metals by ICP (Dissolved)			02/20/2014 13:44	02/21/2014 19:04
	SW-846 3005A, 6010B, Metals by ICP (Dissolved)			02/20/2014 13:44	02/24/2014 19:22
14020560-031A	DUP 2	02/19/2014 9:05	02/20/2014 8:00		
	Standard Methods 2540 C (Dissolved)				02/20/2014 14:03
14020560-031B	DUP 2	02/19/2014 9:05	02/20/2014 8:00		

Client: Dynegy Midwest Generation, LLC
Work Order: 14020560
Client Project: Baldwin - Groundwater Monitoring
Report Date: 27-Feb-14

Sample ID	Client Sample ID	Collection Date	Received Date		
	Test Name			**Prep Date/Time**	**Analysis Date/Time**
	SW-846 9036 (Dissolved)				02/24/2014 17:14
	SW-846 9251 (Dissolved)				02/24/2014 16:50
14020560-031C	DUP 2	02/19/2014 9:05	02/20/2014 8:00		
	SW-846 3005A, 6010B, Metals by ICP (Dissolved)			02/20/2014 13:44	02/21/2014 19:10
	SW-846 3005A, 6010B, Metals by ICP (Dissolved)			02/20/2014 13:44	02/24/2014 19:28
14020560-033A	Field Blank 1	02/18/2014 8:45	02/20/2014 8:00		
	Standard Methods 2540 C (Dissolved)				02/20/2014 14:03
14020560-033B	Field Blank 1	02/18/2014 8:45	02/20/2014 8:00		
	SW-846 9036 (Dissolved)				02/21/2014 17:25
	SW-846 9251 (Dissolved)				02/21/2014 17:25
14020560-033C	Field Blank 1	02/18/2014 8:45	02/20/2014 8:00		
	SW-846 3005A, 6010B, Metals by ICP (Dissolved)			02/20/2014 13:44	02/21/2014 19:17
	SW-846 3005A, 6010B, Metals by ICP (Dissolved)			02/20/2014 13:44	02/25/2014 11:16
14020560-034A	Field Blank 2	02/19/2014 8:30	02/20/2014 8:00		
	Standard Methods 2540 C (Dissolved)				02/20/2014 14:03
14020560-034B	Field Blank 2	02/19/2014 8:30	02/20/2014 8:00		
	SW-846 9036 (Dissolved)				02/21/2014 17:44
	SW-846 9251 (Dissolved)				02/21/2014 17:44
14020560-034C	Field Blank 2	02/19/2014 8:30	02/20/2014 8:00		
	SW-846 3005A, 6010B, Metals by ICP (Dissolved)			02/20/2014 13:44	02/21/2014 19:23
	SW-846 3005A, 6010B, Metals by ICP (Dissolved)			02/20/2014 13:44	02/24/2014 19:40

Client: Dynegy Midwest Generation, LLC
Client Project: Baldwin - Groundwater Monitoring

Work Order: 14020560
Report Date: 27-Feb-14

SW-846 9040B

Batch R187610 **SampType:** LCSD Units RPD Limit **1.8**
SampID: LCSD-R187610

Analyses	RL	Qual	Result	Spike	SPK Ref Val	%REC	RPD Ref Val	%RPD	Date Analyzed
pH, Field	1		**7.05**	7	0	100.7	7.05	0.00	02/18/2014
pH, Field	1		**7.05**	7	0	100.7	7.03	0.28	02/19/2014

Batch R187610 **SampType:** LCS Units
SampID: LCS-R187610

Analyses	RL	Qual	Result	Spike	SPK Ref Val	%REC	Low Limit	High Limit	Date Analyzed
pH, Field	1		**7.05**	7	0	100.7	99.1	101	02/18/2014
pH, Field	1		**7.03**	7	0	100.4	99.1	101	02/19/2014

SW-846 9050A

Batch R187610 **SampType:** LCSD Units **µmhos/cm** RPD Limit **10**
SampID: LCSD-R187610

Analyses	RL	Qual	Result	Spike	SPK Ref Val	%REC	RPD Ref Val	%RPD	Date Analyzed
Spec. Conductance, Field	1		**1420**	1412	0	100.6	1413	0.56	02/19/2014
Spec. Conductance, Field	1		**1430**	1412	0	101.3	1412	1.27	02/18/2014

Batch R187610 **SampType:** LCS Units **µmhos/cm**
SampID: LCS-R187610

Analyses	RL	Qual	Result	Spike	SPK Ref Val	%REC	Low Limit	High Limit	Date Analyzed
Spec. Conductance, Field	1		**1410**	1412	0	100	90	110	02/18/2014
Spec. Conductance, Field	1		**1410**	1412	0	100.1	90	110	02/19/2014

STANDARD METHODS 2540 C (DISSOLVED)

Batch R187421 **SampType:** MBLK Units **mg/L**
SampID: MBLK

Analyses	RL	Qual	Result	Spike	SPK Ref Val	%REC	Low Limit	High Limit	Date Analyzed
Total Dissolved Solids	20	J	**10**						02/20/2014
Total Dissolved Solids	20		**< 20**						02/20/2014
Total Dissolved Solids	20		**< 20**						02/20/2014
Total Dissolved Solids	20		**< 20**						02/20/2014

Batch R187421 **SampType:** LCS Units **mg/L**
SampID: LCS

Analyses	RL	Qual	Result	Spike	SPK Ref Val	%REC	Low Limit	High Limit	Date Analyzed
Total Dissolved Solids	20		**930**	1000	0	93	90	110	02/20/2014

Batch R187421 **SampType:** LCSQC Units **mg/L**
SampID: LCSQC

Analyses	RL	Qual	Result	Spike	SPK Ref Val	%REC	Low Limit	High Limit	Date Analyzed
Total Dissolved Solids	20		**980**	1000	0	98	90	110	02/20/2014
Total Dissolved Solids	20		**998**	1000	0	99.8	90	110	02/20/2014
Total Dissolved Solids	20		**994**	1000	0	99.4	90	110	02/20/2014

Client: Dynegy Midwest Generation, LLC
Client Project: Baldwin - Groundwater Monitoring

Work Order: 14020560
Report Date: 27-Feb-14

STANDARD METHODS 2540 C (DISSOLVED)

Batch R187421 **SampType:** MS Units **mg/L**
SampID: 14020560-001B MS

Analyses	RL	Qual	Result	Spike	SPK Ref Val	%REC	Low Limit	High Limit	Date Analyzed
Total Dissolved Solids	20		**1130**	500	652	94.8	85	115	02/20/2014

Batch R187421 **SampType:** MSD Units **mg/L** RPD Limit **15**
SampID: 14020560-001B MSD

Analyses	RL	Qual	Result	Spike	SPK Ref Val	%REC	RPD Ref Val	%RPD	Date Analyzed
Total Dissolved Solids	20		**1170**	500	652	104.4	1126	4.17	02/20/2014

Batch R187421 **SampType:** MS Units **mg/L**
SampID: 14020560-015B MS

Analyses	RL	Qual	Result	Spike	SPK Ref Val	%REC	Low Limit	High Limit	Date Analyzed
Total Dissolved Solids	20		**3690**	500	3184	102	85	115	02/20/2014

Batch R187421 **SampType:** MSD Units **mg/L** RPD Limit **15**
SampID: 14020560-015B MSD

Analyses	RL	Qual	Result	Spike	SPK Ref Val	%REC	RPD Ref Val	%RPD	Date Analyzed
Total Dissolved Solids	20		**3720**	500	3184	106.4	3694	0.59	02/20/2014

Batch R187421 **SampType:** DUP Units **mg/L** RPD Limit **15**
SampID: 14020560-011B DUP

Analyses	RL	Qual	Result	Spike	SPK Ref Val	%REC	RPD Ref Val	%RPD	Date Analyzed
Total Dissolved Solids	20		**1420**				1418	0.14	02/20/2014

Batch R187421 **SampType:** DUP Units **mg/L** RPD Limit **15**
SampID: 14020560-022B DUP

Analyses	RL	Qual	Result	Spike	SPK Ref Val	%REC	RPD Ref Val	%RPD	Date Analyzed
Total Dissolved Solids	20		**466**				480	2.96	02/20/2014

Batch R187421 **SampType:** DUP Units **mg/L** RPD Limit **15**
SampID: 14020560-031A DUP

Analyses	RL	Qual	Result	Spike	SPK Ref Val	%REC	RPD Ref Val	%RPD	Date Analyzed
Total Dissolved Solids	20		**1860**				1822	1.96	02/20/2014

Batch R187527 **SampType:** MBLK Units **mg/L**
SampID: MBLK

Analyses	RL	Qual	Result	Spike	SPK Ref Val	%REC	Low Limit	High Limit	Date Analyzed
Total Dissolved Solids	20		**< 20**						02/24/2014
Total Dissolved Solids	20		**< 20**						02/24/2014

Batch R187527 **SampType:** LCS Units **mg/L**
SampID: LCS

Analyses	RL	Qual	Result	Spike	SPK Ref Val	%REC	Low Limit	High Limit	Date Analyzed
Total Dissolved Solids	20		**996**	1000	0	99.6	90	110	02/24/2014

Client: Dynegy Midwest Generation, LLC
Client Project: Baldwin - Groundwater Monitoring

Work Order: 14020560
Report Date: 27-Feb-14

STANDARD METHODS 2540 C (DISSOLVED)

Batch R187527 **SampType:** LCSQC Units **mg/L**
SampID: LCSQC

Analyses	RL	Qual	Result	Spike	SPK Ref Val	%REC	Low Limit	High Limit	Date Analyzed
Total Dissolved Solids	20		**978**	1000	0	97.8	90	110	02/24/2014

Batch R187527 **SampType:** DUP Units **mg/L** RPD Limit **15**
SampID: 14020560-029B DUP

Analyses	RL	Qual	Result	Spike	SPK Ref Val	%REC	RPD Ref Val	%RPD	Date Analyzed
Total Dissolved Solids	100		**5070**				5120	0.98	02/24/2014

SW-846 9036 (DISSOLVED)

Batch R187442 **SampType:** MBLK Units **mg/L**
SampID: MBLK

Analyses	RL	Qual	Result	Spike	SPK Ref Val	%REC	Low Limit	High Limit	Date Analyzed
Sulfate	10		**< 10**						02/21/2014

Batch R187442 **SampType:** LCS Units **mg/L**
SampID: LCS

Analyses	RL	Qual	Result	Spike	SPK Ref Val	%REC	Low Limit	High Limit	Date Analyzed
Sulfate	10		**21**	20	0	103.5	90	110	02/21/2014

Batch R187442 **SampType:** MS Units **mg/L**
SampID: 14020560-011CMS

Analyses	RL	Qual	Result	Spike	SPK Ref Val	%REC	Low Limit	High Limit	Date Analyzed
Sulfate	10		**16**	10	7.3	88.5	85	115	02/21/2014

Batch R187442 **SampType:** MSD Units **mg/L** RPD Limit **10**
SampID: 14020560-011CMSD

Analyses	RL	Qual	Result	Spike	SPK Ref Val	%REC	RPD Ref Val	%RPD	Date Analyzed
Sulfate	10		**16**	10	7.3	91.9	16.15	2.08	02/21/2014

Batch R187442 **SampType:** MS Units **mg/L**
SampID: 14020560-014CMS

Analyses	RL	Qual	Result	Spike	SPK Ref Val	%REC	Low Limit	High Limit	Date Analyzed
Sulfate	50		**134**	50	88.38	90.8	85	115	02/21/2014

Batch R187442 **SampType:** MSD Units **mg/L** RPD Limit **10**
SampID: 14020560-014CMSD

Analyses	RL	Qual	Result	Spike	SPK Ref Val	%REC	RPD Ref Val	%RPD	Date Analyzed
Sulfate	50		**136**	50	88.38	95.2	133.8	1.65	02/21/2014

Client: Dynegy Midwest Generation, LLC
Client Project: Baldwin - Groundwater Monitoring

Work Order: 14020560
Report Date: 27-Feb-14

SW-846 9036 (DISSOLVED)

Batch R187442 **SampType:** MS Units **mg/L**
SampID: 14020560-018CMS

Analyses	RL	Qual	Result	Spike	SPK Ref Val	%REC	Low Limit	High Limit	Date Analyzed
Sulfate	20		**42**	20	24.09	91.2	85	115	02/21/2014

Batch R187442 **SampType:** MSD Units **mg/L** RPD Limit **10**
SampID: 14020560-018CMSD

Analyses	RL	Qual	Result	Spike	SPK Ref Val	%REC	RPD Ref Val	%RPD	Date Analyzed
Sulfate	20		**42**	20	24.09	89.5	42.33	0.81	02/21/2014

SW-846 9251 (DISSOLVED)

Batch R187451 **SampType:** MBLK Units **mg/L**
SampID: MBLK

Analyses	RL	Qual	Result	Spike	SPK Ref Val	%REC	Low Limit	High Limit	Date Analyzed
Chloride	5	J	**2**						02/21/2014

Batch R187451 **SampType:** LCS Units **mg/L**
SampID: LCS

Analyses	RL	Qual	Result	Spike	SPK Ref Val	%REC	Low Limit	High Limit	Date Analyzed
Chloride	5		**21**	20	0	105.6	90	110	02/21/2014

Batch R187451 **SampType:** MS Units **mg/L**
SampID: 14020560-014CMS

Analyses	RL	Qual	Result	Spike	SPK Ref Val	%REC	Low Limit	High Limit	Date Analyzed
Chloride	25		**153**	100	55.09	97.6	85	115	02/21/2014

Batch R187451 **SampType:** MSD Units **mg/L** RPD Limit **15**
SampID: 14020560-014CMSD

Analyses	RL	Qual	Result	Spike	SPK Ref Val	%REC	RPD Ref Val	%RPD	Date Analyzed
Chloride	25		**155**	100	55.09	99.5	152.7	1.27	02/21/2014

Batch R187451 **SampType:** MS Units **mg/L**
SampID: 14020560-018CMS

Analyses	RL	Qual	Result	Spike	SPK Ref Val	%REC	Low Limit	High Limit	Date Analyzed
Chloride	5		**21**	20	2.54	92	85	115	02/21/2014

Batch R187451 **SampType:** MSD Units **mg/L** RPD Limit **15**
SampID: 14020560-018CMSD

Analyses	RL	Qual	Result	Spike	SPK Ref Val	%REC	RPD Ref Val	%RPD	Date Analyzed
Chloride	5		**20**	20	2.54	89.8	20.94	2.12	02/21/2014

Client: Dynegy Midwest Generation, LLC
Client Project: Baldwin - Groundwater Monitoring

Work Order: 14020560
Report Date: 27-Feb-14

SW-846 9251 (DISSOLVED)

Batch R187511 **SampType:** MBLK Units **mg/L**
SampID: MBLK

Analyses	RL	Qual	Result	Spike	SPK Ref Val	%REC	Low Limit	High Limit	Date Analyzed
Chloride	5	J	**1**						02/24/2014

Batch R187511 **SampType:** LCS Units **mg/L**
SampID: LCS

Analyses	RL	Qual	Result	Spike	SPK Ref Val	%REC	Low Limit	High Limit	Date Analyzed
Chloride	5		**21**	20	0	107.4	90	110	02/24/2014

Batch R187511 **SampType:** MS Units **mg/L**
SampID: 14020560-011CMS

Analyses	RL	Qual	Result	Spike	SPK Ref Val	%REC	Low Limit	High Limit	Date Analyzed
Chloride	10		**72**	40	33.48	97	85	115	02/24/2014

Batch R187511 **SampType:** MSD Units **mg/L** RPD Limit **15**
SampID: 14020560-011CMSD

Analyses	RL	Qual	Result	Spike	SPK Ref Val	%REC	RPD Ref Val	%RPD	Date Analyzed
Chloride	10		**71**	40	33.48	94.6	72.28	1.35	02/24/2014

SW-846 3005A, 6010B, METALS BY ICP (DISSOLVED)

Batch 96224 **SampType:** MBLK Units **mg/L**
SampID: MBLK-96224

Analyses	RL	Qual	Result	Spike	SPK Ref Val	%REC	Low Limit	High Limit	Date Analyzed
Boron	0.02		**< 0.02**	0.02	0	0	-100	100	02/21/2014
Iron	0.02		**< 0.02**	0.02	0	0	-100	100	02/21/2014
Manganese	0.005		**< 0.005**	0.005	0	0	-100	100	02/21/2014

Batch 96224 **SampType:** LCS Units **mg/L**
SampID: LCS-96224

Analyses	RL	Qual	Result	Spike	SPK Ref Val	%REC	Low Limit	High Limit	Date Analyzed
Boron	0.02		**0.474**	0.5	0	94.9	85	115	02/21/2014
Iron	0.02		**0.92**	1	0	92	85	115	02/21/2014
Manganese	0.005		**0.479**	0.5	0	95.8	85	115	02/21/2014

Batch 96224 **SampType:** MS Units **mg/L**
SampID: 14020560-001DMS

Analyses	RL	Qual	Result	Spike	SPK Ref Val	%REC	Low Limit	High Limit	Date Analyzed
Boron	0.02		**0.49**	0.5	0.015	95.2	75	125	02/21/2014
Iron	0.02		**0.932**	1	0	93.2	75	125	02/21/2014
Manganese	0.005		**0.526**	0.5	0.041	96.9	75	125	02/21/2014

Client: Dynegy Midwest Generation, LLC
Client Project: Baldwin - Groundwater Monitoring

Work Order: 14020560
Report Date: 27-Feb-14

SW-846 3005A, 6010B, METALS BY ICP (DISSOLVED)

Batch 96224 **SampType:** MSD Units **mg/L** RPD Limit **20**
SampID: 14020560-001DMSD

Analyses	RL	Qual	Result	Spike	SPK Ref Val	%REC	RPD Ref Val	%RPD	Date Analyzed
Boron	0.02		**0.491**	0.5	0.015	95.3	0.49	0.14	02/21/2014
Iron	0.02		**0.932**	1	0	93.2	0.932	0.00	02/21/2014
Manganese	0.005		**0.528**	0.5	0.041	97.5	0.526	0.55	02/21/2014

Batch 96224 **SampType:** MS Units **mg/L**
SampID: 14020560-010DMS

Analyses	RL	Qual	Result	Spike	SPK Ref Val	%REC	Low Limit	High Limit	Date Analyzed
Boron	0.02		**0.551**	0.5	0.068	96.6	75	125	02/21/2014
Iron	0.02		**0.949**	1	0	94.9	75	125	02/21/2014
Manganese	0.005		**0.495**	0.5	0	99.1	75	125	02/21/2014

Batch 96224 **SampType:** MSD Units **mg/L** RPD Limit **20**
SampID: 14020560-010DMSD

Analyses	RL	Qual	Result	Spike	SPK Ref Val	%REC	RPD Ref Val	%RPD	Date Analyzed
Boron	0.02		**0.557**	0.5	0.068	97.8	0.551	1.07	02/21/2014
Iron	0.02		**0.954**	1	0	95.4	0.949	0.47	02/21/2014
Manganese	0.005		**0.497**	0.5	0	99.4	0.495	0.36	02/21/2014

Batch 96227 **SampType:** MBLK Units **mg/L**
SampID: MBLK-96227

Analyses	RL	Qual	Result	Spike	SPK Ref Val	%REC	Low Limit	High Limit	Date Analyzed
Boron	0.02	J	**0.007**	0.02	0	37	-100	100	02/21/2014
Iron	0.02		**< 0.02**	0.02	0	0	-100	100	02/21/2014
Manganese	0.005		**< 0.005**	0.005	0	0	-100	100	02/21/2014

Batch 96227 **SampType:** LCS Units **mg/L**
SampID: LCS-96227

Analyses	RL	Qual	Result	Spike	SPK Ref Val	%REC	Low Limit	High Limit	Date Analyzed
Boron	0.02		**0.499**	0.5	0	99.8	85	115	02/24/2014
Iron	0.02		**0.954**	1	0	95.4	85	115	02/21/2014
Manganese	0.005		**0.5**	0.5	0	99.9	85	115	02/21/2014

Batch 96227 **SampType:** MS Units **mg/L**
SampID: 14020560-025DMS

Analyses	RL	Qual	Result	Spike	SPK Ref Val	%REC	Low Limit	High Limit	Date Analyzed
Boron	0.02		**2.23**	0.5	1.76	93	75	125	02/24/2014
Iron	0.02		**6.45**	1	5.52	93.4	75	125	02/21/2014
Manganese	0.005		**1.05**	0.5	0.582	94.3	75	125	02/21/2014

Client: Dynegy Midwest Generation, LLC
Client Project: Baldwin - Groundwater Monitoring

Work Order: 14020560
Report Date: 27-Feb-14

SW-846 3005A, 6010B, METALS BY ICP (DISSOLVED)

Batch **96227** **SampType:** **MSD** Units **mg/L** RPD Limit **20**

SampID: 14020560-025DMSD

Analyses	RL	Qual	Result	Spike	SPK Ref Val	%REC	RPD Ref Val	%RPD	Date Analyzed
Boron	0.02		**2.22**	0.5	1.76	92.6	2.23	0.09	02/24/2014
Iron	0.02		**6.47**	1	5.52	94.7	6.45	0.20	02/21/2014
Manganese	0.005		**1.06**	0.5	0.582	96.3	1.05	0.94	02/21/2014

Receiving Check List

Teklab, Inc. Environmental Laboratory

http://www.teklabinc.com/

Client: Dynegy Midwest Generation, LLC
Work Order: 14020560
Client Project: Baldwin - Groundwater Monitoring
Report Date: 27-Feb-14

Carrier: Rick Schmidt
Received By: EEP

Completed by: Emily E. Pohlman
On: 20-Feb-14

Reviewed by: Michael L. Austin
On: 20-Feb-14

Pages to follow: Chain of custody 4 Extra pages included 35

Shipping container/cooler in good condition?	Yes ☑	No ☐	Not Present ☐	Temp °C 3.6
Type of thermal preservation?	None ☐	Ice ☑	Blue Ice ☐	Dry Ice ☐
Chain of custody present?	Yes ☑	No ☐		
Chain of custody signed when relinquished and received?	Yes ☑	No ☐		
Chain of custody agrees with sample labels?	Yes ☑	No ☐		
Samples in proper container/bottle?	Yes ☑	No ☐		
Sample containers intact?	Yes ☑	No ☐		
Sufficient sample volume for indicated test?	Yes ☑	No ☐		
All samples received within holding time?	Yes ☑	No ☐		
Reported field parameters measured:	Field ☑	Lab ☐	NA ☐	
Container/Temp Blank temperature in compliance?	Yes ☑	No ☐		

When thermal preservation is required, samples are compliant with a temperature between 0.1°C - 6.0°C, or when samples are received on ice the same day as collected.

Water – at least one vial per sample has zero headspace?	Yes ☐	No ☐	No VOA vials ☑
Water - TOX containers have zero headspace?	Yes ☐	No ☐	No TOX containers ☑
Water - pH acceptable upon receipt?	Yes ☑	No ☐	NA ☐
NPDES/CWA TCN interferences checked/treated in the field?	Yes ☐	No ☐	NA ☑

Any No responses must be detailed below or on the COC.

CHAIN OF CUSTODY

pg. 1 of 4 Work order # 1102560

TEKLAB, INC. 5445 Horseshoe Lake Road - Collinsville, IL 62234 - Phone: (618) 344-1004 - Fax: (618) 344-1005

Client:	Dynegy Midwest Generation, LLC
Address:	604 Pierce Blvd.
City / State / Zip	O'Fallon, IL 62269
Contact:	Brian Voelker
Phone:	(618) 206-5800
E-Mail:	
Fax:	

Samples on: [X] ICE [ ] BLUE ICE [ ] NO ICE 3.6 °C

Preserved in: [ ] LAB [X] FIELD ETP 2/20/14

FOR LAB USE ONLY

Lab Notes:

Client Comments

Are these samples known to be involved in litigation? If yes, a surcharge will apply [ ] Yes [ ] No

Are these samples known to be hazardous? [ ] Yes [ ] No

Are there any required reporting limits to be met on the requested analysis?. If yes, please provide limits in the comment section. [ ] Yes [ ] No

Project Name/Number

Baldwin - Groundwater Monitoring

Sample Collector's Name

Rick Schmidt

Billing Instructions

Results Requested

[ ] Standard [ ] 1-2 Day (100% Surcharge)

[ ] Other [ ] 3 Day (50% Surcharge)

Lab Use Only	Sample Identification	Date/Time Sampled	# and Type of Containers: UNP	HNO3	MATRIX: Groundwater	INDICATE ANALYSIS REQUESTED: Dissolved (B Fe MN)	Dissolved Chloride	Dissolved Sulfate	Field Conductivity	Field Depth to Water	Field pH	Field Temperature (C)	TDS
1102560 01	MW104D	2-18-14 9:33	3	1	X	X	X	X	X	X	X	X	X
02	MW104S	2-18-14 9:45	3	1	X	X	X	X	X	X	X	X	X
03	MW150	2-19-14 10:10	3	1	X	X	X	X	X	X	X	X	X
04	MW151	2-19-14 9:40	3	1	X	X	X	X	X	X	X	X	X
05	MW152	2-19-14 9:05	3	1	X	X	X	X	X	X	X	X	X
06	MW153	2-19-14 11:35	3	1	X	X	X	X	X	X	X	X	X
07	MW154	2-19-14 12:05	3	1	X	X	X	X	X	X	X	X	X
08	MW155	2-19-14 12:35	3	1	X	X	X	X	X	X	X	X	X
09	MW252	2-19-14 9:15	3	1	X	X	X	X	X	X	X	X	X
10	MW253	2-19-14 11:20	3	1	X	X	X	X	X	X	X	X	X

Relinquished By	Date/Time	Received By	Date/Time
	2-20-14 08:00		2/20/14 800

The individual signing this agreement on behalf of the client, acknowledges that he/she has read and understands the terms and conditions of this agreement, and that he/she has the authority to sign on behalf of the client.

BottleOrder: 18434

CHAIN OF CUSTODY

pg. 2 of 4 Work order # 14020500

TEKLAB, INC. 5445 Horseshoe Lake Road - Collinsville, IL 62234 - Phone: (618) 344-1004 - Fax: (618) 344-1005

Client:	Dynegy Midwest Generation, LLC
Address:	604 Pierce Blvd.
City / State / Zip	O'Fallon, IL 62269
Contact:	Brian Voelker
Phone:	(618) 206-5800
E-Mail:	
Fax:	

Samples on: ☐ ICE ☐ BLUE ICE ☐ NO ICE ____ °C

Preserved in: ☐ LAB ☐ FIELD

FOR LAB USE ONLY

Lab Notes:

Client Comments

* NO Sample collected

Are these samples known to be involved in litigation? If yes, a surcharge will apply ☐ Yes ☐ No

Are these samples known to be hazardous? ☐ Yes ☐ No

Are there any required reporting limits to be met on the requested analysis?. If yes, please provide limits in the comment section. ☐ Yes ☐ No

Project Name/Number: Baldwin - Groundwater Monitoring

Sample Collector's Name: Rick Schmidt

Results Requested: ☐ Standard ☐ 1-2 Day (100% Surcharge) ☐ Other ☐ 3 Day (50% Surcharge)

Billing Instructions

Lab Use Only	Sample Identification	Date/Time Sampled	# and Type of Containers: UNP	HNO3	MATRIX: Groundwater	Dissolved (B Fe MN)	Dissolved Chloride	Dissolved Sulfate	Field Conductivity	Field Depth to Water	Field pH	Field Temperature (C)	TDS
011	MW350	2-19-14 10:20	3	1	X	X	X	X	X	X	X	X	X
012	MW352	2-19-14 9:25	3	1	X	X	X	X	X	X	X	X	X
013	MW355	2-19-14 13:00	3	1	X	X	X	X	X	X	X	X	X
014	OW156	2-18-14 13:45	3	1	X	X	X	X	X	X	X	X	X
015	OW157	2-18-14 11:55	3	1	X	X	X	X	X	X	X	X	X
016	MW161	2-18-14 14:45	3	1	X	X	X	X	X	X	X	X	X
* 017	MW162	2-19-14 10:35	3	1	X	X	X	X	X	X	X	X	X
018	MW262	2-19-14 10:50	3	1	X	X	X	X	X	X	X	X	X
019	OW256	2-18-14 13:35	3	1	X	X	X	X	X	X	X	X	X
020	OW257	2-18-14 11:40	3	1	X	X	X	X	X	X	X	X	X

Relinquished By	Date/Time	Received By	Date/Time
	2-20-14 8:00		2/20/14 8:00

The individual signing this agreement on behalf of the client, acknowledges that he/she has read and understands the terms and conditions of this agreement, and that he/she has the authority to sign on behalf of the client.

BottleOrder: 18434

CHAIN OF CUSTODY

pg. 3 of 4 Work order # 14020560

TEKLAB, INC. 5445 Horseshoe Lake Road - Collinsville, IL 62234 - Phone: (618) 344-1004 - Fax: (618) 344-1005

Client:	Dynegy Midwest Generation, LLC
Address:	604 Pierce Blvd.
City / State / Zip	O'Fallon, IL 62269
Contact:	Brian Voelker
Phone:	(618) 206-5800
E-Mail:	
Fax:	

Samples on: ☐ ICE ☐ BLUE ICE ☐ NO ICE ____ °C

Preserved in: ☐ LAB ☐ FIELD

FOR LAB USE ONLY

Lab Notes:

Client Comments

Are these samples known to be involved in litigation? If yes, a surcharge will apply ☐ Yes ☐ No

Are these samples known to be hazardous? ☐ Yes ☐ No

Are there any required reporting limits to be met on the requested analysis?. If yes, please provide limits in the comment section. ☐ Yes ☐ No

Project Name/Number: Baldwin - Groundwater Monitoring

Sample Collector's Name: Rick Schmidt

Results Requested: ☐ Standard ☐ 1-2 Day (100% Surcharge) ☐ Other ☐ 3 Day (50% Surcharge)

Billing Instructions

Lab Use Only	Sample Identification	Date/Time Sampled	# and Type of Containers: UNP	HNO3	MATRIX: Groundwater	INDICATE ANALYSIS REQUESTED: Dissolved (B Fe MN)	Dissolved Chloride	Dissolved Sulfate	Field Conductivity	Field Depth to Water	Field pH	Field Temperature (C)	TDS
021	TPZ158	2-18-14 9:05	3	1	X	X	X	X	X	X	X	X	X
022	TPZ159	2-18-14 13:15	3	1	X	X	X	X	X	X	X	X	X
023	TPZ160	2-18-14 14:20	3	1	X	X	X	X	X	X	X	X	X
024	TPZ163	2-18-14 10:10	3	1	X	X	X	X	X	X	X	X	X
025	TPZ164	2-18-14 12:35	3	1	X	X	X	X	X	X	X	X	X
026	TPZ165	2-18-14 15:05	3	1	X	X	X	X	X	X	X	X	X
027	TPZ166	2-18-14 11:15	3	1	X	X	X	X	X	X	X	X	X
028	TPZ167	2-18-14 10:35	3	1	X	X	X	X	X	X	X	X	X
029	TPZ168	2-18-14 10:50	3	1	X	X	X	X	X	X	X	X	X
030	DUP 1	2-18-14 9:33	2	1	X	X	X	X					X

Relinquished By	Date/Time	Received By	Date/Time
	2-20-14 8:00		2/20/14 800

The individual signing this agreement on behalf of the client, acknowledges that he/she has read and understands the terms and conditions of this agreement, and that he/she has the authority to sign on behalf of the client.

BottleOrder: 18434

CHAIN OF CUSTODY

pg. 4 of 4 Work order # 14020560

TEKLAB, INC. 5445 Horseshoe Lake Road - Collinsville, IL 62234 - Phone: (618) 344-1004 - Fax: (618) 344-1005

Client:	Dynegy Midwest Generation, LLC
Address:	604 Pierce Blvd.
City / State / Zip	O'Fallon, IL 62269
Contact:	Brian Voelker
Phone:	(618) 206-5800
E-Mail:	
Fax:	

Samples on: ☐ ICE ☐ BLUE ICE ☐ NO ICE ____ °C

Preserved in: ☐ LAB ☐ FIELD

FOR LAB USE ONLY

Lab Notes:

Client Comments

Are these samples known to be involved in litigation? If yes, a surcharge will apply ☐ Yes ☐ No

Are these samples known to be hazardous? ☐ Yes ☐ No

Are there any required reporting limits to be met on the requested analysis?. If yes, please provide limits in the comment section. ☐ Yes ☐ No

Project Name/Number

Baldwin - Groundwater Monitoring

Sample Collector's Name

Rick Schmidt

Results Requested

☐ Standard ☐ 1-2 Day (100% Surcharge)

☐ Other ☐ 3 Day (50% Surcharge)

Billing Instructions

Lab Use Only	Sample Identification	Date/Time Sampled	# and Type of Containers: UNP	HNO3	MATRIX: Groundwater	INDICATE ANALYSIS REQUESTED: Dissolved (B Fe MN)	Dissolved Chloride	Dissolved Sulfate	Field Conductivity	Field Depth to Water	Field pH	Field Temperature (C)	TDS
031	DUP 2	2-19-14 9:05	2	1	X	X	X	X					X
032	DUP 3		2	1	X	X	X	X					X
033	Field Blank 1	2-18-14 8:45	2	1	X	X	X	X					X
034	Field Blank 2	2-19-14 8:30	2	1	X	X	X	X					X
035	Field Blank 3		2	1	X	X	X	X					X

Relinquished By	Date/Time	Received By	Date/Time
	2-20-14 8:00		2/20/14 800

The individual signing this agreement on behalf of the client, acknowledges that he/she has read and understands the terms and conditions of this agreement, and that he/she has the authority to sign on behalf of the client.

BottleOrder: 18434

ATTACHMENT 9-8

NRT. 2016. *Supplemental Hydrogeologic Site Characterization and Groundwater Monitoring Plan. Baldwin Fly Ash Pond System. Baldwin Energy Complex, Baldwin, IL*. Natural Resource Technology, Inc.

SMARTER SOLUTIONS

EXCEPTIONAL SERVICE

VALUE

SUPPLEMENTAL HYDROGEOLOGIC SITE CHARACTERIZATION REPORT AND GROUNDWATER MONITORING PLAN

Baldwin Fly Ash Pond System
Baldwin Energy Complex
Baldwin, Illinois

Project No: 2340

March 31, 2016

NATURAL RESOURCE TECHNOLOGY

ENVIRONMENTAL CONSULTANTS

NATURAL RESOURCE TECHNOLOGY
ENVIRONMENTAL CONSULTANTS

2422 E. WASHINGTON STREET, SUITE 104
BLOOMINGTON, ILLINOIS 61704
(P) 414.837.3607
(F) 414.837.3608

SUPPLEMENTAL HYDROGEOLOGIC SITE CHARACTERIZATION AND GROUNDWATER MONITORING PLAN

BALDWIN FLY ASH POND SYSTEM
BALDWIN ENERGY COMPLEX
BALDWIN, ILLINOIS

Project No. 2340

Prepared For:

DYNEGY MIDWEST GENERATION, LLC
1500 Eastport Plaza Drive
Collinsville, IL 62234

Prepared By:

Natural Resource Technology, Inc.
234 W. Florida Street, Fifth Floor
Milwaukee, Wisconsin 53204

March 31, 2016

Stuart J. Cravens, PG
Principal Hydrogeologist

Robert J. Karnauskas, PG
Senior Hydrogeologist



TABLE OF CONTENTS

1 INTRODUCTION 1-1
1.1 Overview 1-1
1.2 Site Location and Background 1-2
2 GEOLOGY AND HYDROGEOLOGY 2-1
2.1 Geology 2-1
2.1.1 Unlithified Material Investigations 2-1
2.1.2 Bedrock Investigations 2-2
2.2 Hydrogeology 2-4
2.2.1 Uppermost Aquifer 2-4
2.2.2 Other Monitorable Units 2-4
2.2.3 Hydraulic Conductivity 2-5
3 GROUNDWATER QUALITY 3-1
3.1 Summary of Groundwater Monitoring Activities 3-1
3.2 Groundwater Monitoring Results 3-1
3.3 Statistical Evaluation of Background Groundwater Data 3-2
3.4 Statistical Analysis Results 3-3
4 GROUNDWATER MONITORING SYSTEM 4-1
4.1 Proposed Modified NPDES Monitoring Well Network 4-1
4.2 40 CFR Part 257 Monitoring Well Network 4-3
4.3 Abandoned Wells 4-4
5 APPLICABLE GROUNDWATER QUALITY STANDARDS 5-1
5.1 Groundwater Classification 5-1
5.2 Applicable Groundwater Quality Standards 5-1
5.3 Proposed Exceptions to the Groundwater Monitoring Parameters 5-2
6 GROUNDWATER MONITORING PLAN 6-1
6.1 Monitoring Parameters 6-1
6.1.1 Proposed Modified NPDES Monitoring Well Network 6-1
6.1.2 40 CFR Part 257 Monitoring Well Network 6-2
6.2 Sampling Schedule 6-3
6.3 Groundwater Sample Collection 6-4
6.4 Laboratory Analysis 6-4
6.5 Quality Assurance Program 6-4
6.6 Groundwater Monitoring System Maintenance Plan 6-5
6.7 Annual Statistical Analysis 6-5
6.7.1 Proposed Modified NPDES Monitoring Well Network 6-5
6.7.2 40 CFR Part 257 Monitoring Well Network 6-6
6.8 Data Reporting 6-6
6.9 Compliance with Applicable On-Site Groundwater Quality Standards 6-6
6.10 Corrective Action 6-7
7 REFERENCES 7-1

FIGURES

Figure 1	Site Location Map
Figure 2	Aerial Photograph of Site and Ash Pond System
Figure 3	Monitoring Well Location Map
Figure 4	Sand Seam Observations, Thickness and Elevations
Figure 5	Bedrock Topography
Figure 6	Potentiometric Surface in Bedrock Groundwater Contour Map – March 2, 2016
Figure 7	Potentiometric Surface in Unlithified Deposits Contour Map - November 2015
Figure 8	Groundwater Monitoring Network Wells

TABLES

Table 1	Background Groundwater Quality and Applicable Groundwater Quality Standards

APPENDICES

Appendix A:	AECOM (2015) Geotechnical Laboratory Results
Appendix B:	Laboratory Hydraulic Conductivity Test Results
Appendix C:	Boring Logs and Well Details
Appendix C1	MW 100 Series Boring Logs and Well Details
Appendix C2	PZ 100 Series Boring Logs and Well Details
Appendix C3	TPZ 100 Series Boring Logs and Well Details
Appendix C4	MW 200 Series Boring Logs and Well Details
Appendix C5	MW 300 Series Boring Logs and Well Details
Appendix D:	Groundwater Quality Data
Appendix E:	Statistical Procedure for Background
Appendix F:	Groundwater Sampling Protocol

1 INTRODUCTION

1.1 Overview

This Supplemental Hydrogeologic Site Characterization Report and Groundwater Monitoring Plan was prepared by Natural Resource Technology, Inc. (NRT) in support of a Closure Plan for fly ash ponds located at the Baldwin Energy Complex (BEC) which is owned by Dynegy Midwest Generation, LLC (DMG).

This report and the Closure Plan will apply specifically to the East Fly Ash Pond, Old East Fly Ash Pond and West Fly Ash Pond, hereinafter referred to as the Baldwin Fly Ash Pond System, which are part of a system of six Coal Combustion Residuals (CCR) surface impoundments, as defined further below.

Numerous subsurface investigations have been performed concerning the ash pond system at BEC. The information presented in this report supplements comprehensive data collection and evaluations from the prior hydrogeologic investigation reports (recent to oldest), including, but not limited to, the following:

- ***NRT, June 11, 2014. Groundwater Quality Assessment and Phase II Hydrogeologic Investigation, Baldwin Ash Pond System*** A Phase II assessment to further assess the hydrogeology and groundwater quality in the vicinity of the ash pond system at BEC, following the proposed scope of work (March 22, 2013) approved, with clarifications, by Illinois EPA, June 18, 2013).
- ***Dynegy, March 22, 2013. Proposed Scope of Work – Baldwin Ash Impoundment System*** A plan for conducting a more comprehensive hydrogeologic investigation along with development of a groundwater model to evaluate various pond closure scenarios on groundwater quality in the vicinity of the ash pond system; accepted, with clarifications, by Illinois EPA August 31, 2011.
- ***Kelron Environmental, June 30, 2012. Groundwater Quality Assessment and Initial Hydrogeologic Investigation – Baldwin Ash Pond System*** Assessed the hydrogeology and groundwater quality in the vicinity of the ash pond system, but not beneath the ash ponds. Thirteen monitoring wells were installed around the perimeter of the ash pond system and sampled quarterly to assess upgradient and downgradient groundwater quality (full inorganic parameter list in IAC 35 Part 620.410). Submitted to Illinois EPA.
- ***Kelron Environmental, April 16, 2012. Off-Site Groundwater Quality Results – Baldwin Energy Complex*** Off-site groundwater quality investigation, south and southwest of the ash pond system, to assess shallow off-site groundwater quality for the presence of inorganic parameters related to CCRs. Submitted to Illinois EPA.
- ***Kelron Environmental and NRT, June 7, 2010. Water Well Survey – Baldwin Ash Pond System*** A survey identifying water wells located within 2,500 feet (ft) of the BEC's ash pond system. The water well survey was prepared in accordance with the "Right to Know" Potable Water Well Survey procedures of 35 IAC 1600.210(b)(1) and 1600.210(b)(2). Submitted to Illinois EPA.

- ***Kelron Environmental and NRT, May 26, 2010. Hydrogeologic Assessment and Groundwater Monitoring Plan – Baldwin Ash Pond System*** A plan for initial evaluation of groundwater quality in the vicinity of the ash pond system along with an initial hydrogeologic characterization; accepted, with clarifications, by Illinois EPA August 31, 2011.

This Supplemental Hydrogeologic Site Characterization and Groundwater Monitoring Plan provides a summary of additional data collected and site investigations performed since submittal of the Groundwater Quality Assessment and Phase II Hydrogeologic Investigation (NRT, June 11, 2014) in order to satisfy the following:

- Provide information to define hydrogeology and to assess the groundwater impacts related to the CCR surface impoundments.
- Provide information that could be used to perform a model to assess the groundwater impacts associated with closure of the Baldwin Fly Ash Pond System.
- Provide information to establish a groundwater monitoring program sufficient for long-term, post-closure monitoring.

In conjunction with the Groundwater Quality Assessment and Phase II Hydrogeologic Investigation (NRT, June 11, 2014), groundwater flow and transport models were developed to evaluate the effect of various ash pond closure scenarios on groundwater quality (NRT, June 18, 2014) and to predict the fate and transport of CCR leachate components (NRT, September 30, 2014). Additional groundwater modeling is being conducted to enable estimation of the time required for hydrostatic equilibrium of groundwater beneath the unit. The existing groundwater flow and transport model for the ash pond system is also being updated to develop predictions for closure of the Baldwin Fly Ash Pond System. These groundwater modeling reports will be submitted under separate cover.

1.2 Site Location and Background

The BEC is located in southwest Illinois in Randolph and St. Clair Counties. The Randolph County portion of the BEC is located within Sections 2, 3, 4, 9, 10, 11, 14, 15 and 16 of Township 4 South and Range West. The St. Clair County portion of the property is located within Sections 33, 34, and 35 of Township 3 South and Range 7 West. The Baldwin Fly Ash Pond System is approximately one-half mile west-northwest of the Village of Baldwin. The site location is shown on Figure 1. In general, the BEC property is bordered: on the west by the Kaskaskia River; on the east by Baldwin Road, farmland, and strip mining areas; on the southeast by the village of Baldwin; on the south by the Illinois Central Gulf railroad tracks and State Route 154; and, on the north by the St. Clair/Randolph County Line.

The BEC utilizes four active ash ponds with two inactive fly ash ponds, located at the eastern end of the ash pond system (Figure 2):

- Bottom Ash Pond (177 acres, active)

- East Fly Ash Pond (76 acres, inactive)
- Old East Fly Ash Pond (102 acres, inactive)
- West Fly Ash Pond (54 acres, active)
- Secondary Pond (25 acres, active), used for water clarification rather than direct management of CCRs, but does contain a small volume of CCR
- Tertiary Pond (3.1 acres, active), used for final water clarification and contains a very small volume of CCR

There is one outfall from the ash pond system at the Tertiary Pond that discharges to a tributary of the Kaskaskia River, south of the Cooling Pond intake structure. All six impoundments of the ash pond system have been evaluated as part of the previously conducted hydrogeologic investigations, groundwater quality assessments and modeling.

2 GEOLOGY AND HYDROGEOLOGY

The additional site characterization activities performed at BEC since the Groundwater Quality Assessment and Phase II Hydrogeologic Investigation (NRT, June 11, 2014) have included the following:

- Unlithified zone investigation
- Bedrock investigation
- Aquifer testing
- Geotechnical borings and soil laboratory testing

The results of these supplemental site investigations are discussed below.

2.1 Geology

Geologic units present at the ash pond system include fill, ash generated at BEC, unlithified geologic materials (i.e., Cahokia Alluvium, Equality Formation, and Vandalia Till Member) and Mississippian and Pennsylvanian bedrock.

2.1.1 Unlithified Material Investigations

Supplemental investigation within the unlithified materials was performed to further evaluate the potential presence of sand layers that could represent preferential migration pathways. Eleven borings (PZ-169 through PZ-178 and PZ-182) were performed during July-August 2015 as shown on Figure 3. Borings typically extended to bedrock where monitoring wells with 10 ft screens were installed. Boring depths ranged from 14 to 50 ft below ground surface (bgs). The boring logs and piezometer installation details are provided in Appendix C2.

The location of sand seams observed as well as their thickness and base elevation are shown on Figure 4, based on all borings performed within the unlithified materials. Sand seams appear randomly disseminated across the Site and range from one locally continuous unsaturated sand lens up to 7.9 ft in thickness to isolated, discontinuous thin seams 0.2 to 1 ft thick. No continuous sand seams were observed within or immediately adjacent to the Baldwin Fly Ash Pond System that represent significant preferential migration pathways.

Two overlapping sand seams that appear to be continuous between adjacent borings occur to the west of the Baldwin Fly Ash Pond System (Figure 4) and are vertically separated by at least 6 ft of clay. The shallower sand lens at elevations between 395 to 403 ft is not saturated. These sand lenses do not

extend to the Baldwin Fly Ash Pond System as evidenced by several borings in which no sand was observed.

AECOM (2015) completed a geotechnical investigation that included additional borings that were reported in the 30% design data package for the ash ponds. The geotechnical exploratory program included the following:

- 26 auger borings at the Baldwin Fly Ash Pond System and Bottom Ash Pond. In addition, 3 hand auger borings were completed.
- 82 Cone Penetrometer Testing (CPT) soundings at the Baldwin Fly Ash Pond System and the Secondary, Tertiary, and Bottom Ash Ponds
- 13 vibrating wire piezometers installed at selected boring locations

The geotechnical exploration locations are shown on AECOM Figure D-01 in Appendix A.

Representative samples from the borings were submitted to AECOM of Conshohocken, Pennsylvania and Terrasense of Totowa, New Jersey for laboratory testing on the soil samples for geotechnical properties. A summary of the AECOM geotechnical laboratory test results on the soil samples is provided in Appendix A. The falling head permeability tests results are discussed below. The boring logs and other geotechnical testing data are being submitted under separate cover for the Bladwin Fly Ash Pond System closure plan.

2.1.2 Bedrock Investigations

Bedrock at the site consists of predominantly shale and limestone with lesser amounts of sandstone. As noted in the Groundwater Quality Assessment and Phase II Hydrogeologic Investigation (NRT, June 11, 2014), the Mississippian and Pennsylvanian rocks in the vicinity of the BEC yield small amounts of water to wells from interconnected pores, cracks, fractures, crevices, joints, and bedding planes. Water-bearing openings are variable from place to place and are best developed near the bedrock surface in thin limestones. Shallow sandstone and creviced limestone may yield small supplies in some areas, but water quality becomes poorer (i.e., highly mineralized) with increasing depth.

Supplemental evaluation of bedrock hydraulic conductivity was performed that initially included three deeper holes (MW-304, MW-356, MW-373) extending 95 to 135 ft bgs (82 to 100 ft bgs below the bedrock surface). Packer testing was performed in these coreholes but is not reported herein because the test results were inconclusive. The bedrock was physically deformed by hydrofracking during the test and did not represent actual hydraulic conductivity. Consistent with the site geology and water wells in surrounding area, it was concluded that the most transmissive zone was near the bedrock surface.

Because there were an insufficient number of existing wells for monitoring groundwater in bedrock at the Baldwin Fly Ash Pond System, 16 additional monitoring wells were installed during September 2015

through March 2016. The base of the monitoring well screens were installed an average of approximately 21 ft below the top of bedrock. The additional bedrock monitoring wells installed at each surface impoundment (SI) unit are shown on Figure 3 and included the following.

- 1 monitoring well at an upgradient location (MW-304)
- 10 monitoring wells within and downgradient of the Baldwin Fly Ash Pond System, which is designated as an inactive SI multi unit
- 4 monitoring wells downgradient of the Secondary and Tertiary Ash Ponds, which are designated as an active SI multi unit
- 4 monitoring wells downgradient of the Bottom Ash Pond, which is designated as an active SI unit

Monitoring of upgradient groundwater quality in bedrock will be supplemented with the addition of an existing monitoring well, MW-306, located northeast of the Baldwin Fly Ash Pond System, Well numbers, locations and screened intervals for each SI unit are summarized on the following table and are shown on Figure 3.

Well Number	Depth to Bedrock (ft bgs)	Screened Interval (ft bgs)
Upgradient Monitoring Well		
MW-304*	41	45 - 55
MW-306	39	71 - 86
Inactive SI Multi-Unit: Baldwin Fly Ash Pond System		
MW-383	50	58 - 68
MW-384	56	61 - 71
MW-385**	64	80 - 90
MW-386**	64	76 - 86
MW-366	36	42 - 52
MW-375	50	57 - 67
MW-377	31	46 - 56
MW-387**	36	48 - 58
MW-390	40	50 - 65
MW-391	36	55 - 70
Active SI Multi-Unit: Secondary and Tertiary Ponds		
MW-373*	13	20 - 30
MW-374	24	30 - 40
MW-388	27	33 - 43
MW-389	36	42 - 52
Active SI Unit: Bottom Ash Pond		
MW-356*	37	56 - 66
MW-369	47	56 - 66
MW-370	28	53 - 63
MW-382	34	56 - 66

* Deep bedrock borings were partially backfilled to set the well screens at the specified depths
**Monitoring well scheduled to be abandoned (See section 4.3)

Bedrock boring logs and well construction details are in provided in Appendix C5.

Bedrock topography slopes generally to the west and southwest across the CCR surface impoundments. Topographic relief is approximately 45 ft and is shown on Figure 5.

2.2 Hydrogeology

In March 2015, NRT began an assessment of the existing monitoring well network(s) at BEC with respect to the existing CCR units. Included in the assessment was a review of the current placement and number of monitoring wells with respect to individual and contiguous CCR units as well as potential locations for new monitoring wells, as appropriate. Analytical data for the existing monitoring wells was reviewed to assure that the current well constructions were adequate to provide low turbidity samples during collection of unfiltered samples. None of the monitoring wells exhibited poor construction, evidence of damage or appeared to be otherwise compromised.

The discussion below summarizes the results of the supplemental well installations.

2.2.1 Uppermost Aquifer

The hydrogeology of the ash pond system was comprehensively addressed in the Groundwater Quality Assessment and Phase II Hydrogeologic Investigation (NRT, June 11, 2014). An uppermost aquifer within the area of the six impoundments at the BEC has not been previously designated. Off-site, immediately upgradient and downgradient of the site property boundaries, both the shallow glacial deposits and the shallow bedrock have served as a source of water supply. The shallow unlithified deposits off-site have yielded water through intermittent, discontinuous sand lenses and, in the bedrock, through fractured sandstone and limestone. However, within the area of the ash impoundment only thin and intermittent sand lenses are present. Based on the above, the bedrock is the only viable aquifer in the vicinity of the ash impoundments and is being designated the uppermost aquifer, consistent with the US Environmental Protection Agency (USEPA) definition in 40 CFR Part 257.53 (USEPA, 2015). Seventeen new monitoring wells, as described above, were installed in 2015 and 2016 for purposes of groundwater monitoring within bedrock to comply with the monitoring requirements of 40 CFR Part 257.

Groundwater flow in bedrock is generally to the west and southwest, based on elevation measurements collected on March 2, 2016 (Figure 6). Piezometric heads in bedrock range from less than 1 ft to about 29 ft bgs.

2.2.2 Other Monitorable Units

Other monitorable units representing potential ash constituent migration pathways include glacial deposits and the uppermost bedrock surrounding and within the ash impoundments. The glacial deposits and

uppermost bedrock are currently monitored in compliance with existing Illinois EPA permits. Groundwater in these existing wells will continue to be monitored to comply with 35 IAC Part 620 and BEC's existing NPDES permit.

Groundwater elevation measurements have been measured on a quarterly basis. Groundwater flow in the unlithified glacial materials is to the west, based on elevation measurements collected on November 10, 2015 (Figure 7). The westerly direction of flow is consistent with previous groundwater contour maps in the unlithified deposits (NRT, June 11, 2014). The depth to the potentiometric surface in the unlithified materials ranges from 3.2 to 17.7 ft bgs.

2.2.3 Hydraulic Conductivity

Field hydraulic conductivity tests performed on the unlithified geologic materials (i.e., Cahokia Alluvium, Equality Formation, and Vandalia Till Member) and Mississippian and Pennsylvanian bedrock at the Site were presented the Groundwater Quality Assessment and Phase II Hydrogeologic Investigation (NRT, June 11, 2014). The unlithified and bedrock geologic materials had geometric mean hydraulic conductivities of approximately $3x10^{-5}$ cm/s and $5x10^{-6}$ cm/s, respectively.

Six falling head permeability tests (ASTM D5084 Method F) were performed in the laboratory on undisturbed soil samples collected from the AECOM (2015) geotechnical borings BAL-B001, BAL-B008, BAL-B010, BAL-B011, BAL-B017 and BAL-B027. Sample locations are shown on AECOM Figure D-01 in Appendix A. Test methods and details are provided in Appendix B and the results are summarized below.

Laboratory Hydraulic Conductivity Test Results

Boring Number	Sample Description	Sample Depth (feet)	Hydraulic Conductivity (cm/sec)
BAL-B001	Medium stiff, moist, pale gray with orange mottling, medium plasticity Lean CLAY (CL), trace fine gravel. [TILL]	35.6	1.3×10^{-8}
BAL-B008	Very stiff, moist, light brown with orange and gray mottling, low plasticity Silty CLAY (CL). [FILL/FLY ASH]	10.8	5.5×10^{-9}
BAL-B010	Stiff, moist to wet, gray, Silty CLAY (CL), iron staining, trace sand and clay. [LOESS]	21.3	2.4×10^{-6}
BAL-B011	Stiff, moist, gray with faint orange mottling, low plasticity Silty CLAY (CL). [FILL/FLY ASH]	15.2	1.8×10^{-9}
BAL-B017	Stiff, gray, medium plasticity CLAY (CL). [RESIDUAL]	26.7	1.7×10^{-8}
BAL-B027	Stiff, moist to wet, gray, Lean CLAY (CL), with silt and fine sand, trace gravel, iron staining. [TILL]	26.9	5.0×10^{-9}

3 GROUNDWATER QUALITY

3.1 Summary of Groundwater Monitoring Activities

An initial six quarters of sampling and analysis of groundwater from monitoring wells at the Baldwin Fly Ash Pond System was conducted from November 2010 through March 2012. The groundwater quality data collected from 2010 through 2012 included field parameters and the full list of inorganic parameters listed in 35 IAC Part 620 Section 420 (Groundwater Quality Standards for Class II: General Resource Groundwater) except for vanadium and perchlorate. Based on the results of the initial 2010–2012 (Phase I) investigation (Kelron, June 30, 2012), additional monitoring wells and piezometers were installed upgradient, downgradient, and within the ash pond system as part of the Phase II investigation (NRT, June 11, 2014). Further, the list of monitoring parameters was reduced to boron, iron, manganese, chloride, sulfate, TDS, and pH commencing in September 2013.

Samples are currently collected quarterly from 14 monitoring wells in accordance with NPDES Permit No. IL0000043 (effective January 1, 2015) for the following laboratory and/or field parameters:

Laboratory Parameters		
Boron	Manganese (total)	Sulfate
Chloride	Nitrate	Total Dissolved Solids (TDS)
Iron (total)		
Field Parameters		
pH	Depth of Well (ft bgs)	
Specific Conductance	Elevation of measuring point (mp)	
Temperature	Depth to Water (ft below mp)	
	Groundwater Elevation (ft)	

Groundwater monitoring results from sampling of the 14 wells are reported to the Illinois EPA annually in accordance with the NPDES permit.

3.2 Groundwater Monitoring Results

Analytical results from November 2010 through November 2015, including non-NPDES permit required wells, are summarized in Appendix D. Statistics showing the minimum and maximum concentrations detected in the unlithified materials, bedrock and leachate wells is included. Also, a comparison of groundwater data from wells screened in unlithified materials relative to the Groundwater Quality Standards for Class II: General Resource Groundwater is shown. The well locations are shown on Figure 3.

Parameters that have been detected in groundwater at concentrations exceeding the Class II groundwater quality standards include the following:

Boron	Iron	Sulfate
Chloride*	Manganese	TDS
pH		

*exceeded in bedrock well only; background chloride concentration in bedrock to be determined

Class II parameters that have not been detected in groundwater include the following:

Beryllium	Chromium	Mercury
Cadmium	Cyanide	Thallium

All other Class II parameters that have been detected are typically well below their respective groundwater quality standards.

Quarterly groundwater sampling of the new bedrock well network commenced in January 2016.

3.3 Statistical Evaluation of Background Groundwater Data

A statistical evaluation was performed to determine the maximum background concentrations likely to occur upgradient of the Baldwin Fly Ash Pond System within the unlithified glacial materials. The groundwater quality data collected from upgradient monitoring wells MW-104S/SR and MW-104D/DR was evaluated using the Electric Power Research Institute (EPRI, March 2014) computer database and analysis program, MANAGES™ (Version 3.4.49). The statistical analysis procedures used here are consistent with procedures described in the document: 2009 Unified Guidance. “Statistical Analysis of Groundwater Monitoring Data at RCRA Facilities—Unified Guidance,” March 2009, EPA 530/R-09-2007 (USEPA, 2009).

The statistical methodology is provided in Appendix E. Establishing the tolerance interval(s) for the groundwater constituents was accomplished by using either a parametric or non-parametric procedure based on the percentage of non-detects in the data sets and the distribution of the sample population. If the statistical data for a constituent had less than 50 percent non-detects and was normally or log-normally distributed, a parametric procedure was used. If the data was not normally or log-normally distributed or had more than 50 percent non-detects, a non-parametric procedure was used. Appendix E, Figure E-1 is a flow chart which illustrates the processes followed to determine the appropriate statistical procedure used for each constituent based on its statistical characteristics.

3.4 Statistical Analysis Results

The results of the statistical analyses for the groundwater in the unlithified materials are located in Appendix E. A statistical summary of the background water quality data from MW-104S/SR and MW-104D/DR is provided in Table E-2, and includes the mean, median, minimum, maximum, standard deviation, Sen Slope trend, normality determination, and percent non-detects for the background dataset. The statistical analysis procedure inputs and results are provided in Table E-3.

Calculated background values (upper and lower limits) for the tested inorganic constituents and pH are listed in Appendix E, Table E-1 along with the percent non-detects, normal or lognormal distribution, test method, and confidence level. The calculated background values are also shown on Table 1 and are compared to the groundwater quality standards for Class II: General Resource Groundwater. The higher of the two values is shown as the Applicable Groundwater Standard on Table 1 (see additional discussion provided in Section 5.2).

4 GROUNDWATER MONITORING SYSTEM

A groundwater monitoring system is proposed for the Baldwin Fly Ash Pond System to monitor groundwater, evaluate post-closure groundwater quality and trends, and to demonstrate compliance with the applicable groundwater quality standards identified in Section 5. The proposed groundwater monitoring well networks consist of a sufficient number of wells, installed at appropriate locations and depths to monitor post-closure compliance with groundwater quality standards for Class II: General Resource Groundwater.

The groundwater monitoring program is consistent with the requirements of 35 IAC Part 620 and 40 CFR Part 257 and includes two monitoring well networks. As discussed in Section 2.2, groundwater within the glacial deposits and uppermost bedrock will continue to be monitored to comply with 35 IAC Part 620 and BEC's existing NPDES permit. The second monitoring well network will monitor groundwater within bedrock, which is the only viable aquifer in the vicinity of the ash impoundments and is being designated the uppermost aquifer.

The monitoring wells are designed and constructed in accordance with applicable standards, including the following:

- All monitoring wells are cased in a manner that maintains the integrity of the boreholes
- Wells are screened to allow sampling only at the specified interval
- All wells are covered with vented caps, unless located in flood-prone areas, and equipped with devices to protect against tampering and damage

Both monitoring well networks described below fulfill the following goals:

- Enable the collection of groundwater samples that represent the quality of background water that has not been affected by the Baldwin Fly Ash Pond System
- Enable the collection of groundwater samples that represent the quality of downgradient groundwater
- Include wells that are located within the stratigraphic unit(s) that may serve as potential chemical migration pathways

4.1 Proposed Modified NPDES Monitoring Well Network

The proposed modified NPDES monitoring well network includes 17 monitoring wells. Thirteen wells will be sampled and analyzed for laboratory and field parameters which are equivalent to the current NPDES Permit parameters. These wells include MW-104SR, MW-104DR, MW-150, MW-350, MW-151, MW-152, MW-252, MW-352, MW-153, MW-253, MW-154, MW-155, and MW-355. Eleven of these wells are

screened in the unlithified materials and three wells are screened in the bedrock. Two background bedrock monitoring wells (MW-304, MW-306) will also be sampled and analyzed for an expanded laboratory parameter list and field parameters, as described in Section 6.1.1.

The above monitoring wells are supplemented by 2 locations (MW-156, and MW-157S) that will monitor specific conductance, temperature and groundwater elevations only.

The proposed modified NPDES monitoring well network goes beyond Special Condition 17 of the existing NPDES permit for the Baldwin groundwater sampling program with the addition of wells MW-151, MW-304 and MW-306 in the groundwater monitoring system,

Boring logs and monitoring well construction reports for the groundwater monitoring system are provided in Appendix C. The proposed modified NPDES monitoring well network locations are shown on Figure 8. The well depths, well screen intervals, depth to groundwater elevations and monitored units at the proposed monitoring well network locations are summarized below:

Well Number	Well Depth (ft bgs)	Well Screen Interval (ft bgs)	Depth To Groundwater (ft bgs)	Unit Monitored	Screened Interval Lithology
MW-104SR	15	5 - 15	10.5	Upgradient Shallow Unlithified	Clay
MW-104DR	35	23 - 28	10.6	Upgradient Deep Unlithified	Clay; Poorly Graded Sand
MW-304	135	45-55	10.6	Upgradient Bedrock	Limestone
MW-306	86	71-86	NM	Upgradient Bedrock	Limestone
MW-150	25	15 - 25	16.6	Downgradient Shallow Unlithified	Clay
MW-350	47	42 - 47	19.5	Downgradient Bedrock	Limestone
MW-151	16	6 - 16	NM	Downgradient Shallow Unlithified	Clay
MW-152	18	7 - 17	3.5	Downgradient Shallow Unlithified	Clay; Poorly Graded Sand
MW-252	50	44 - 49	2.7+	Downgradient Deep Unlithified	Clay
MW-352	74	68 - 73	3.7	Downgradient Bedrock	Shale and Limestone
MW-153	21	10 - 20	11.6	Downgradient Shallow Unlithified	Clay

Well Number	Well Depth (ft bgs)	Well Screen Interval (ft bgs)	Depth To Groundwater (ft bgs)	Unit Monitored	Screened Interval Lithology
MW-253	35	30 - 35	9.8	Downgradient Deep Unlithified	Clay
MW-154	13	7 - 12	10.7	Downgradient Shallow Unlithified	Clay
MW-155	21	10 - 20	17.7	Downgradient Shallow Unlithified	Clay; Clayey Sand
MW-355	33	27 - 32	20.9	Downgradient Bedrock	Limestone
MW-156*	18	8 - 18	4.6	Downgradient Shallow Unlithified	Clay
MW-157S*	18	8 - 18	3.2	Downgradient Shallow Unlithified	Clay

+ indicates groundwater elevation above ground surface
Groundwater depth elevations shown are from November 10, 2015; NM indicates groundwater elevation was not measured.
* MW-156 also known as OW-156, MW-157S also known as OW-157; monitored for specific conductance, temperature and groundwater elevations only

4.2 40 CFR Part 257 Monitoring Well Network

The 40 CFR Part 257 well network consists of 7 monitoring wells installed in bedrock adjacent to the Baldwin Fly Ash Pond System (MW-366, MW-375, MW-377, MW-383, MW-384, MW-390, MW-391) and 2 background monitoring wells (MW-304, MW-306). The bedrock wells monitor the uppermost aquifer. Boring logs and monitoring well construction reports for the groundwater monitoring system are provided in Appendix C5. Sampling of these wells commenced in January 2016, with the exception of MW-306, MW-390 and MW-391 (expected to commence in March 2016). The 40 CFR Part 257 groundwater monitoring network well locations are shown on Figure 8.

The well depths, well screen intervals, depth to groundwater and monitored units at the 40 CFR Part 257 monitoring well network locations are summarized below:

Well Number	Well Depth (ft bgs)	Well Screen Interval (ft bgs)	Depth To Groundwater (ft bgs)	Unit Monitored	Screened Interval Lithology
MW-304	135	45 - 55	8.0	Upgradient Bedrock	Shale and Limestone
MW-306	86	71-86	10.6	Upgradient Bedrock	Shale and Limestone
MW-366	52	42-52	10.5	Downgradient Bedrock	Shale and Limestone

Well Number	Well Depth (ft bgs)	Well Screen Interval (ft bgs)	Depth To Groundwater (ft bgs)	Unit Monitored	Screened Interval Lithology
MW-375	67	57-67	29.0	Downgradient Bedrock	Shale and Limestone
MW-377	56	46-56	0.3	Downgradient Bedrock	Shale and Limestone
MW-383	73	58 - 68	17.0	Downgradient Bedrock	Shale and Limestone
MW-384	94	61 - 71	6.9	Downgradient Bedrock	Shale and Limestone
MW-390	65	50 - 65	NM	Downgradient Bedrock	Shale and Limestone
MW-391	70	55 - 70	NM	Downgradient Bedrock	Shale and Limestone

Groundwater depth elevations shown are from March 2, 2016
NM indicates groundwater elevation was not measured.
Groundwater elevations may have not yet fully stabilized.

4.3 Abandoned Wells

Three piezometers (TPZ-163, TP-167 and TPZ-168) are located within the Baldwin Fly Ash Pond System. These former leachate monitoring wells will be properly abandoned prior to their being damaged or destroyed during the impoundment closure activities. Leachate data collected from these piezometers are provided in Appendix D for a limited set of parameters.

Two bedrock monitoring wells (MW-385 and MW-386) are located within the Baldwin Fly Ash Pond System along the berm separating the East and West Fly Ash Ponds. These monitoring wells will also be properly abandoned prior to their being damaged/destroyed during the impoundment closure activities.

Monitoring well MW-387 is located on the West Fly Ash Pond berm and does not provide sufficient water depth for sampling. This bedrock monitoring well will be properly abandoned and will be replaced with a new well, MW-391.

The locations of monitoring wells to be abandoned are shown on Figure 3.

5 APPLICABLE GROUNDWATER QUALITY STANDARDS

5.1 Groundwater Classification

The classification of groundwater at the Baldwin Fly Ash Pond System was addressed in the Groundwater Quality Assessment and Phase II Hydrogeologic Investigation (NRT, June 11, 2014). Field hydraulic conductivity tests performed on the unlithified geologic materials (i.e., Cahokia Alluvium, Equality Formation, and Vandalia Till Member) and Mississippian and Pennsylvanian bedrock at the Site had geometric mean hydraulic conductivities of approximately $3x10^{-5}$ cm/s and $5x10^{-6}$ cm/s, respectively.

Geologic material with a hydraulic conductivity of less than $1x10^{-4}$ cm/s which does not meet the provisions of Section 620.210 (Class I), Section 620.230 (Class III), or Section 620.240 (Class IV), meets the definition of a Class II – General Resource Groundwater. Based on the detailed geologic information provided for the unlithified materials and bedrock at BEC, along with the hydrogeologic data, the groundwater in both the unlithified deposits and underlying bedrock at the Site can be classified as Class II - General Resource Groundwater.

5.2 Applicable Groundwater Quality Standards

The groundwater quality standard for the proposed modified NPDES monitoring well network for wells screened in unlithified materials is the greater of either the background concentration or the groundwater quality standard for Class II General Resource Groundwater [35 IAC 620.420]. Based on the statistical evaluation of background groundwater data (Table 1), most background concentrations in the unlithified materials are below the groundwater quality standard for Class II General Resource Groundwater. Therefore, for these parameters, the groundwater quality standard for Class II General Resource Groundwater will apply to the proposed modified NPDES monitoring well network for wells screened within unlithified material. The exceptions include total iron, dissolved iron, dissolved manganese and pH (lower limit), where the background concentration is higher (or lower for pH lower limit) than the Class II standard. Therefore, for these parameters, the background concentration is the applicable groundwater standard.

Background groundwater quality in bedrock will be established through statistical evaluation following completion of 8 quarters of groundwater sampling of background wells MW-304 and MW-306 that commenced in January 2016. The groundwater quality standard for the proposed modified NPDES monitoring well network (bedrock wells) at the Baldwin Fly Ash Pond System will be the greater of either the background concentration or the groundwater quality standard for Class II General Resource

Groundwater. The list of applicable groundwater quality standards for the modified NPDES monitoring well network is shown on Table 1.

The groundwater quality standards (i.e., Groundwater Protection Standard) for the 40 CFR Part 257 well network will be established in accordance with the methods outlined in 40 CFR Part 257 following the collection of 8 independent samples from each of the upgradient and downgradient monitoring wells, with completion of the final sample event required by October 17, 2017.

5.3 Proposed Exceptions to the Groundwater Monitoring Parameters

Based on the results of groundwater monitoring performed at the site to date for the proposed modified NPDES monitoring well network, the following exceptions to the above applicable Class II: General Resource Groundwater standards are proposed:

- Analytical results (Appendix D) do not indicate exceedances of the groundwater quality standards for Class II General Resource Groundwater inorganic constituents listed in 35 IAC 620.420(a)(1). The analyzed constituents include antimony, arsenic, barium, beryllium, cadmium, chromium, cobalt, cyanide, fluoride, lead, mercury, nitrate, and thallium.[1] With the exception of nitrate, these constituents will not be monitored because they are well below the standards for Class II General Resource Groundwater and are not prevalent in groundwater associated with the Baldwin Fly Ash Pond System.

- Analytical results (Appendix D) do not indicate exceedances of the groundwater quality standards for Class II General Resource Groundwater for inorganic constituents copper, nickel, selenium, silver, and zinc listed in 35 IAC 620.420(a)(2). These constituents will not be monitored because they are well below the standards for Class II General Resource Groundwater and are not prevalent in groundwater associated with the Baldwin Fly Ash Pond System.

- Perchlorate is commonly used as an oxidizer in solid propellants, munitions, fireworks, airbag initiators for vehicles, matches and signal flares. It is also used in some electroplating operations and found in some disinfectants and herbicides (USEPA, 2014). Perchlorate is an inorganic constituent listed in 35 IAC 620.420(a)(1) but has not been previously analyzed. Perchlorate will not be monitored because it is not associated with the chemical characteristics of the Baldwin Fly Ash Pond System.

The proposed groundwater monitoring parameters for the proposed modified NPDES monitoring well network and 40 CFR Part 257 groundwater monitoring well network are discussed in Section 6.1.

[1] Perchlorate, vanadium and Ra-226/Ra-228 are parameters listed in 35 IAC 620.420(a)(1) but have not been analyzed.

6 GROUNDWATER MONITORING PLAN

The groundwater monitoring plan will monitor and evaluate groundwater quality to demonstrate compliance with the groundwater quality standards for Class II: General Resource Groundwater as well as USEPA parameters, as appropriate. As discussed in Section 4, the proposed post-closure groundwater sampling network consists of four background monitoring wells and 20 compliance monitoring wells as shown on Figure 8.

6.1 Monitoring Parameters

6.1.1 Proposed Modified NPDES Monitoring Well Network

The proposed modified NPDES monitoring well network includes 17 monitoring wells. Thirteen wells will continue to be sampled and analyzed for the laboratory and field parameters listed below which are equivalent to the current NPDES Permit parameters. These wells include MW-104SR, MW-104DR, MW-150, MW-350, MW-151, MW-152, MW-252, MW-352, MW-153, MW-253, MW-154, MW-155, and MW-355.

Laboratory Parameters		
Boron (dissolved)	Manganese (total)	Sulfate (dissolved)
Chloride (dissolved)	Nitrate (total)	Total Dissolved Solids (TDS)
Iron (total)		
Field Parameters		
pH	Depth of Well (ft bgs)	
Specific Conductance	Elevation of measuring point (mp)	
Temperature	Depth to Water (ft below mp)	
	Groundwater Elevation (ft)	

As discussed in Section 5, other constituents listed under 35 IAC 620 will not be monitored at the proposed modified NPDES monitoring well network because the groundwater monitoring results to date indicate that the inorganic constituents antimony, arsenic, barium, beryllium, cadmium, chromium, cobalt, copper, cyanide, fluoride, lead, mercury, nickel, selenium, silver, thallium and zinc meet the Class II: General Resource Groundwater standards and are not associated with the chemical characteristics of the Baldwin Fly Ash Pond System.

Two monitoring wells, MW-156 and MW-157S, are monitored for specific conductance, temperature and groundwater elevation.

Two proposed background bedrock monitoring wells (MW-304, MW-306) will be sampled and analyzed for the following laboratory and field parameters:

Laboratory Parameters		
Boron (dissolved)	Manganese (total)	Sulfate (dissolved)
Chloride (dissolved)	Nitrate (total)	Total Dissolved Solids (TDS)
Iron (total)		

Field Parameters		
pH	Depth of Well (ft bgs)	
Specific Conductance	Elevation of measuring point (mp)	
Temperature	Depth to Water (ft below mp)	
	Groundwater Elevation (ft)	

As discussed in Section 5, perchlorate will not be monitored because this parameter is not associated with the chemical characteristics of the Baldwin Fly Ash Pond System.

6.1.2 40 CFR Part 257 Monitoring Well Network

The 40 CFR Part 257 well network consists of 7 monitoring wells installed in bedrock adjacent to the Baldwin Fly Ash Pond System (MW-366, MW-375, MW-377, MW-383, MW-384, MW-390, MW-391) and 2 background monitoring wells (MW-304, MW-306). Groundwater samples will be collected and analyzed for the following laboratory and field parameters:

Laboratory Parameters		
Metals (totals)		
Antimony	Cadmium	Lithium
Arsenic	Calcium	Mercury
Barium	Chromium	Molybdenum
Beryllium	Cobalt	Selenium
Boron	Lead	Thallium
Inorganics (totals)		
Fluoride	Sulfate	
Chloride	Total Dissolved Solids	
Other (total)		
Radium 226 and 228 combined		
Field Parameters		
pH	Temperature	
Oxidation/Reduction Potential	Specific Conductivity	
Dissolved Oxygen	Turbidity	

All parameters listed above will be sampled a minimum of eight times by October 17, 2017 to establish background groundwater quality. Following the initial eight rounds of sampling, the parameters to be monitored will be in accordance with the requirements of 40 CFR Part 257.94 and 257.95.

6.2 Sampling Schedule

Groundwater sampling for the proposed modified NPDES monitoring well network will initially be performed quarterly according to the following schedule:

Frequency	Duration
Quarterly	Begins: upon approval of this plan.
	Ends: 5 years after completion of cap and upon demonstration that monitoring effectiveness is not compromised and that there are no increasing trends attributable to the Baldwin Fly Ash Pond System.
Semiannual	Begins: after IEPA approves that quarterly monitoring requirements have been satisfied.
	Ends: 5 years after initiation of semiannual monitoring and upon demonstration that monitoring effectiveness is not compromised and that there are no increasing trends attributable to the Baldwin Fly Ash Pond System.
Annual	Begins: after IEPA approves that semiannual monitoring requirements have been satisfied.
	Ends: upon IEPA approval of a certified post-closure care report.

Five years after approval of the Closure Plan, a request may be made to modify the post-closure care plan to reduce the frequency of groundwater monitoring to semi-annual sampling by demonstrating all of the following:

- Monitoring effectiveness will not be compromised by the reduced frequency of monitoring
- Sufficient data has been collected to characterize groundwater
- Concentrations of constituents monitored at the downgradient boundaries show no statistically significant increasing trends that can be attributed to the former ash ponds

If concentrations of parameters of concern at the downgradient boundaries of the site show no statistically significant increasing trends that can be attributed to the Baldwin Fly Ash Pond System for the five years after reducing the monitoring frequency to semi-annual, a request may be made to modify the post-closure care plan to reduce monitoring frequency to annual sampling by demonstrating the same items above as for the reduction to semi-annual monitoring.

Groundwater monitoring may be discontinued upon Illinois EPA's approval of a certified post-closure care report. Specifically, when no statistically significant increase is detected in the concentration of any constituent above that measured and recorded during the immediately preceding scheduled sampling for four consecutive years after changing to an annual monitoring frequency.

Groundwater monitoring for the 40 CFR Part 257 well network will follow a schedule in accordance with the requirements of 40 CFR Part 257.94 and 257.95.

6.3 Groundwater Sample Collection

Groundwater samples will be collected consistent with the requirements of 35 IAC Part 620 and 40 CFR 257.93 as described in Appendix F. In addition to groundwater well samples, quality assurance samples will be collected as described in Section 6.5.

6.4 Laboratory Analysis

Laboratory analysis will be performed consistent with the requirements of 35 IAC Part 620 and 40 CFR 257.93 by a state-certified laboratory using methods approved by Illinois EPA and USEPA. The practical quantitation limit (PQL) for all parameters analyzed will be lower than the applicable groundwater quality standard. Concentrations lower than the PQL will be reported as less than the PQL.

6.5 Quality Assurance Program

Consistent with the requirements of 35 IAC Part 620 and 40 CFR 257.93, the sampling and analysis program includes procedures and techniques for quality assurance and quality control. Additional quality assurance samples to be collected will include the following:

- Two blind duplicate groundwater samples from randomly selected monitoring wells
- One equipment blank sample will be collected and analyzed for each day of sampling. If dedicated sampling equipment is used, than equipment blank samples will not be collected.

The duplicate and equipment blank quality assurance samples will be supplemented by the laboratory QA/QC program, which typically includes:

- Regular generation of instrument calibration curves to assure instrument reliability
- Laboratory control samples and/or quality control check standards that have been spiked, and analyses to monitor the performance of the analytical method
- Matrix spike/matrix spike duplicate analyses to determine percent recoveries and relative percent differences for each of the parameters detected

- Analysis of replicate samples to check the precision of the instrumentation and/or methodology employed for all analytical methods
- Analysis of method blanks to assure that the system is free of contamination

6.6 Groundwater Monitoring System Maintenance Plan

Consistent with the requirements of 35 IAC Part 620 and 40 CFR 257.91, maintenance will be performed as needed to assure that the monitoring wells provide representative groundwater samples. Monitoring wells will be inspected during each groundwater sampling event. Monitoring well inspections will consist of the following:

- Visual inspection, clearing of vegetation, replacement of markers, and painting of protective casings as needed to assure that monitoring wells are clearly marked and accessible
- Visual inspection and repair or replacement of well aprons as needed to assure that they are intact, drain water away from the well, and have not heaved
- Visual inspection and repair or replacement of protective casings as needed to assure that they are undamaged, and that locks are present and functional
- Checks to assure that well caps are intact and vented, unless in flood-prone areas in which case caps will not be vented
- Annual measurement of monitoring well depths to determine the degree of siltation within the wells. Wells will be redeveloped as needed to remove siltation from the screened interval if it impedes flow of water into the well
- Checks that wells are clear of internal obstructions, and flow freely

If maintenance of a monitoring well cannot address an identified deficiency, a replacement well will be installed.

6.7 Annual Statistical Analysis

6.7.1 Proposed Modified NPDES Monitoring Well Network

Trend analysis will be performed annually for each of the monitored parameters. Sen's Estimate of Slope will be applied to a minimum of four consecutive quarterly monitoring results. If there are increasing trends during closure and post-closure care periods, they will be further investigated as described below.

- If the results of sampling and analysis show an increasing trend at any compliance monitoring well, a Mann-Kendall analysis will be performed at 95 percent confidence to determine whether or not the increasing trend is statistically significant.
- If a statistically significant increasing trend occurs during post-closure care, further investigation of monitored concentrations will be performed as well as more frequent inspections of the surface of the cover system.

- If the investigation attributes a statistically significant increasing trend to a source other than the Baldwin Fly Ash Pond System, then the Illinois EPA will be notified in writing, stating the cause of the increasing trend and providing the rationale used in such a determination.
- If there is not an alternative source causing the statistically significant increasing concentration and the sampling frequency had been reduced to semi-annual or annual sampling, a quarterly sampling schedule will be reestablished. The frequency of sampling will return to either semi-annual or annual, once four consecutive quarterly samples show no statistically significant increasing trend.

Notifications concerning statistically significant increasing trends and revisions of the sampling frequency will be reported to Illinois EPA in writing within 30 days after making the determinations.

6.7.2 40 CFR Part 257 Monitoring Well Network

As required in 40 CFR Part 257.93, statistical analysis will be performed to determine whether or not a statistically significant increase over a background value has occurred for each constituent and at each well. Appropriate statistical methods will be chosen from the list of methods provided and the test chosen will be conducted separately for each constituent in each monitoring well. In addition, each statistical method chosen will comply with the performance standards, as appropriate, based on the test method used. If a statistically significant increase over background values is determined, procedures from 40 CFR Part 257 will be followed including 1) establishing an assessment monitoring program or 2) demonstrating that a source other than the Baldwin Fly Ash Pond System caused the increase or demonstrating another plausible reason for the increase (error in sampling, etc.).

6.8 Data Reporting

Sampling and analysis data from quarterly, semi-annual and/or annual groundwater monitoring for the modified NPDES monitoring well network will be reported to Illinois EPA within 60 days after completion of sampling. Statistical analysis of the laboratory analytical data will be reported to Illinois EPA with the annual report for the facility, as described in the closure plan.

Data reporting for the 40 CFR Part 257 monitoring well network will be consistent with recordkeeping, notification, and internet posting requirements described in 40 CFR 257.105 through 257.107.

6.9 Compliance with Applicable On-Site Groundwater Quality Standards

Compliance with on-site groundwater quality standards, as measured at the modified NPDES monitoring well network, will be achieved when there are no statistically significant increasing trends that are attributed to the Baldwin Fly Ash Pond System for parameters detected at the compliance boundary for four (4) consecutive years following the change to an annual monitoring frequency.

Evaluation of groundwater quality data under USEPA (2015) will be consistent with 40 CFR Part 257.93 and 257.94.

6.10 Corrective Action

If a statistically significant increasing trend is observed to continue over a period of two or more years in groundwater sampled at the modified NPDES monitoring well network, and a subsequent hydrogeologic site investigation demonstrates that such exceedances are due to a release from the Baldwin Fly Ash Pond System and corrective actions are appropriate to mitigate such releases, a corrective action plan will be proposed as a modification to the post-closure care plan. A corrective action plan will be submitted to Illinois EPA within 180 days after completion of the investigation activities. The plan will propose corrective actions to be undertaken to mitigate the impacts associated with the constituents of concern which exceed applicable groundwater standards.

7 REFERENCES

AECOM, December 17, 2015. 30% Design Data Report for the Dynegy Baldwin Energy Complex; West Fly Ash Pond, East Fly Ash Pond, and Old East Fly Ash Pond CCR Units.

Dynegy, March 22, 2013. Proposed Scope of Work – Baldwin Ash Impoundment System

Kelron Environmental and NRT, May 26, 2010. Hydrogeologic Assessment and Groundwater Monitoring Plan – Baldwin Ash Pond System

Kelron Environmental and NRT, June 7, 2010. Water Well Survey – Baldwin Ash Pond System

Kelron Environmental, April 16, 2012. Off-Site Groundwater Quality Results – Baldwin Energy Complex

Kelron Environmental, June 30, 2012. Groundwater Quality Assessment and Initial Hydrogeologic Investigation – Baldwin Ash Pond System

NRT, June 11, 2014. Groundwater Quality Assessment and Phase II Hydrogeologic Investigation, Baldwin Ash Pond System

NRT, June 18, 2014. Groundwater Model and Simulation of Closure Alternatives, Baldwin Ash Pond System


NRT, September 30, 2014. Groundwater Model and Simulation of Closure Alternatives, Model Report Addendum Baldwin Ash Pond System

USEPA, 2009. Statistical Analysis of Groundwater Monitoring Data at RCRA Facilities – Unified Guidance. EPA 530/R-09/007, U.S. Environmental Protection Agency, Office of Resource Conservation and Recovery, Washington, D.C., 554 p. + 4 app.

USEPA, January 2014. Technical Fact Sheet – Perchlorate

USEPA, April 17, 2015. 40 CFR Parts 257and 261. Hazardous and Solid Waste Management System; Disposal of Coal Combustion Residuals From Electric Utilities; Final Rule

FIGURES

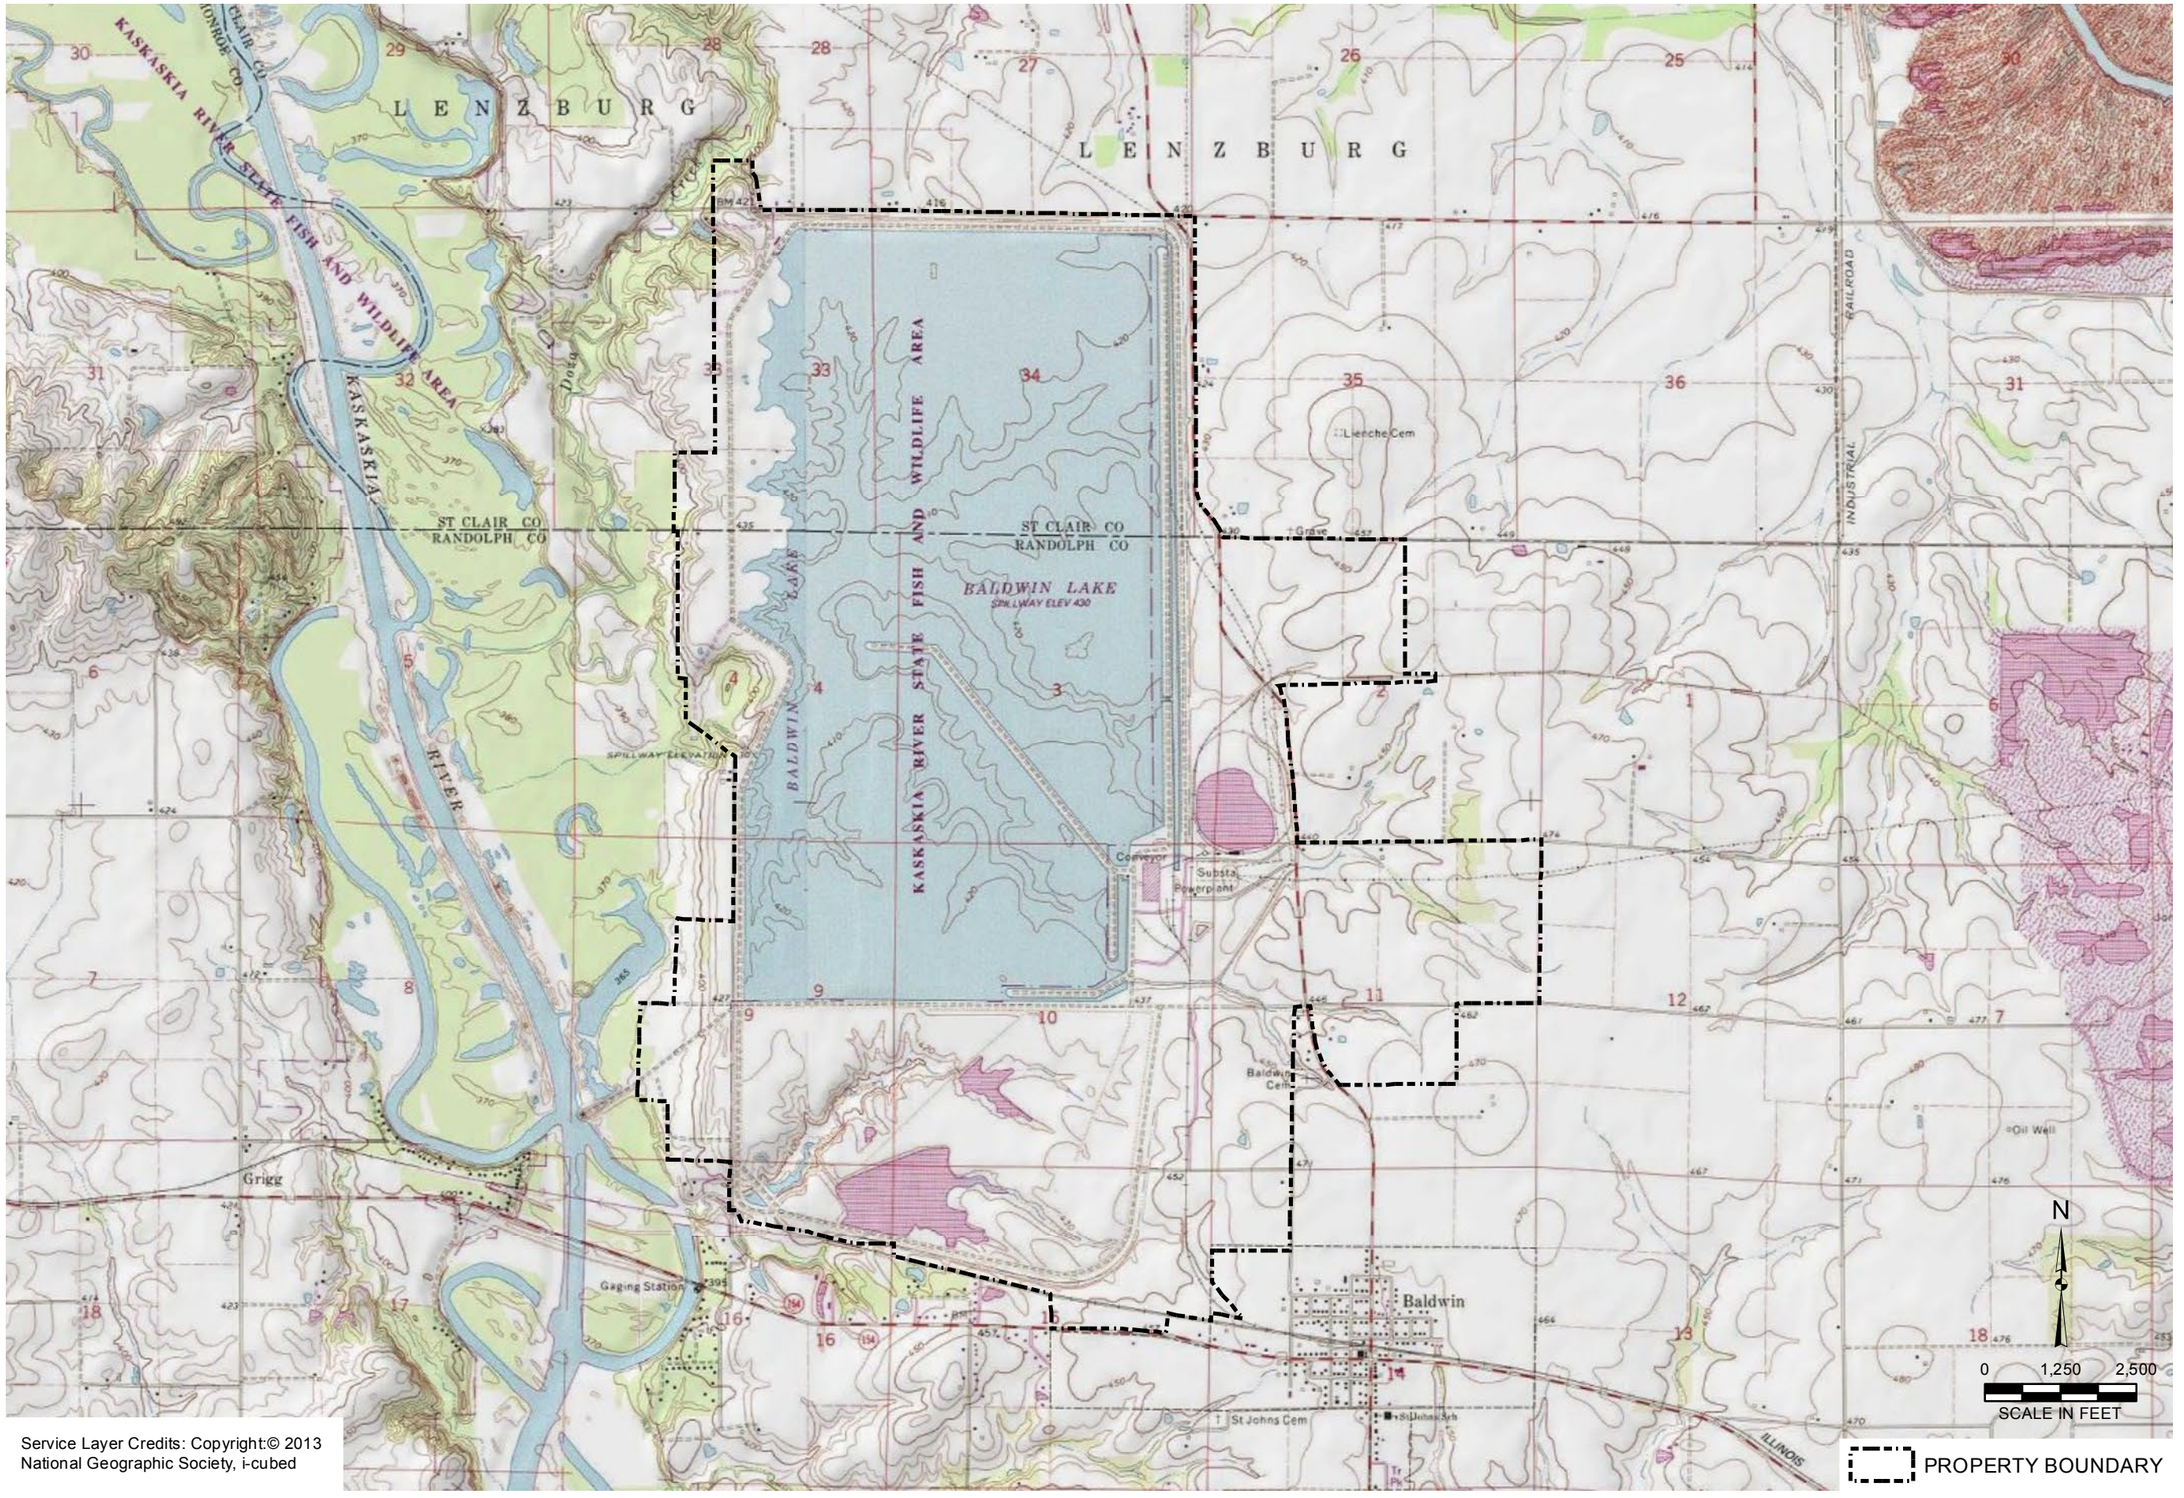

Service Layer Credits: Copyright:© 2013 National Geographic Society, i-cubed

Y:\Mapping\Projects\23\2340\MXD\HydroGeo and GWMP_2015\Figure 1_Site Location Map.mxd Author: tcushman Date/Time: 3/2/2016, 2:03:31 PM

SITE LOCATION MAP


SUPPLEMENTAL HYDROGEOLOGIC SITE CHARACTERIZATION REPORT
AND GROUNDWATER MONITORING PLAN
BALDWIN FLY ASH POND SYSTEM
BALDWIN ENERGY COMPLEX, BALDWIN, ILLINOIS

DRAWN BY/DATE:
TDC 2/25/16
REVIEWED BY/DATE:
RJK 2/25/16
APPROVED BY/DATE:
SJC 3/2/16

PROJECT NO: 2340

FIGURE NO: 1

NATURAL RESOURCE TECHNOLOGY

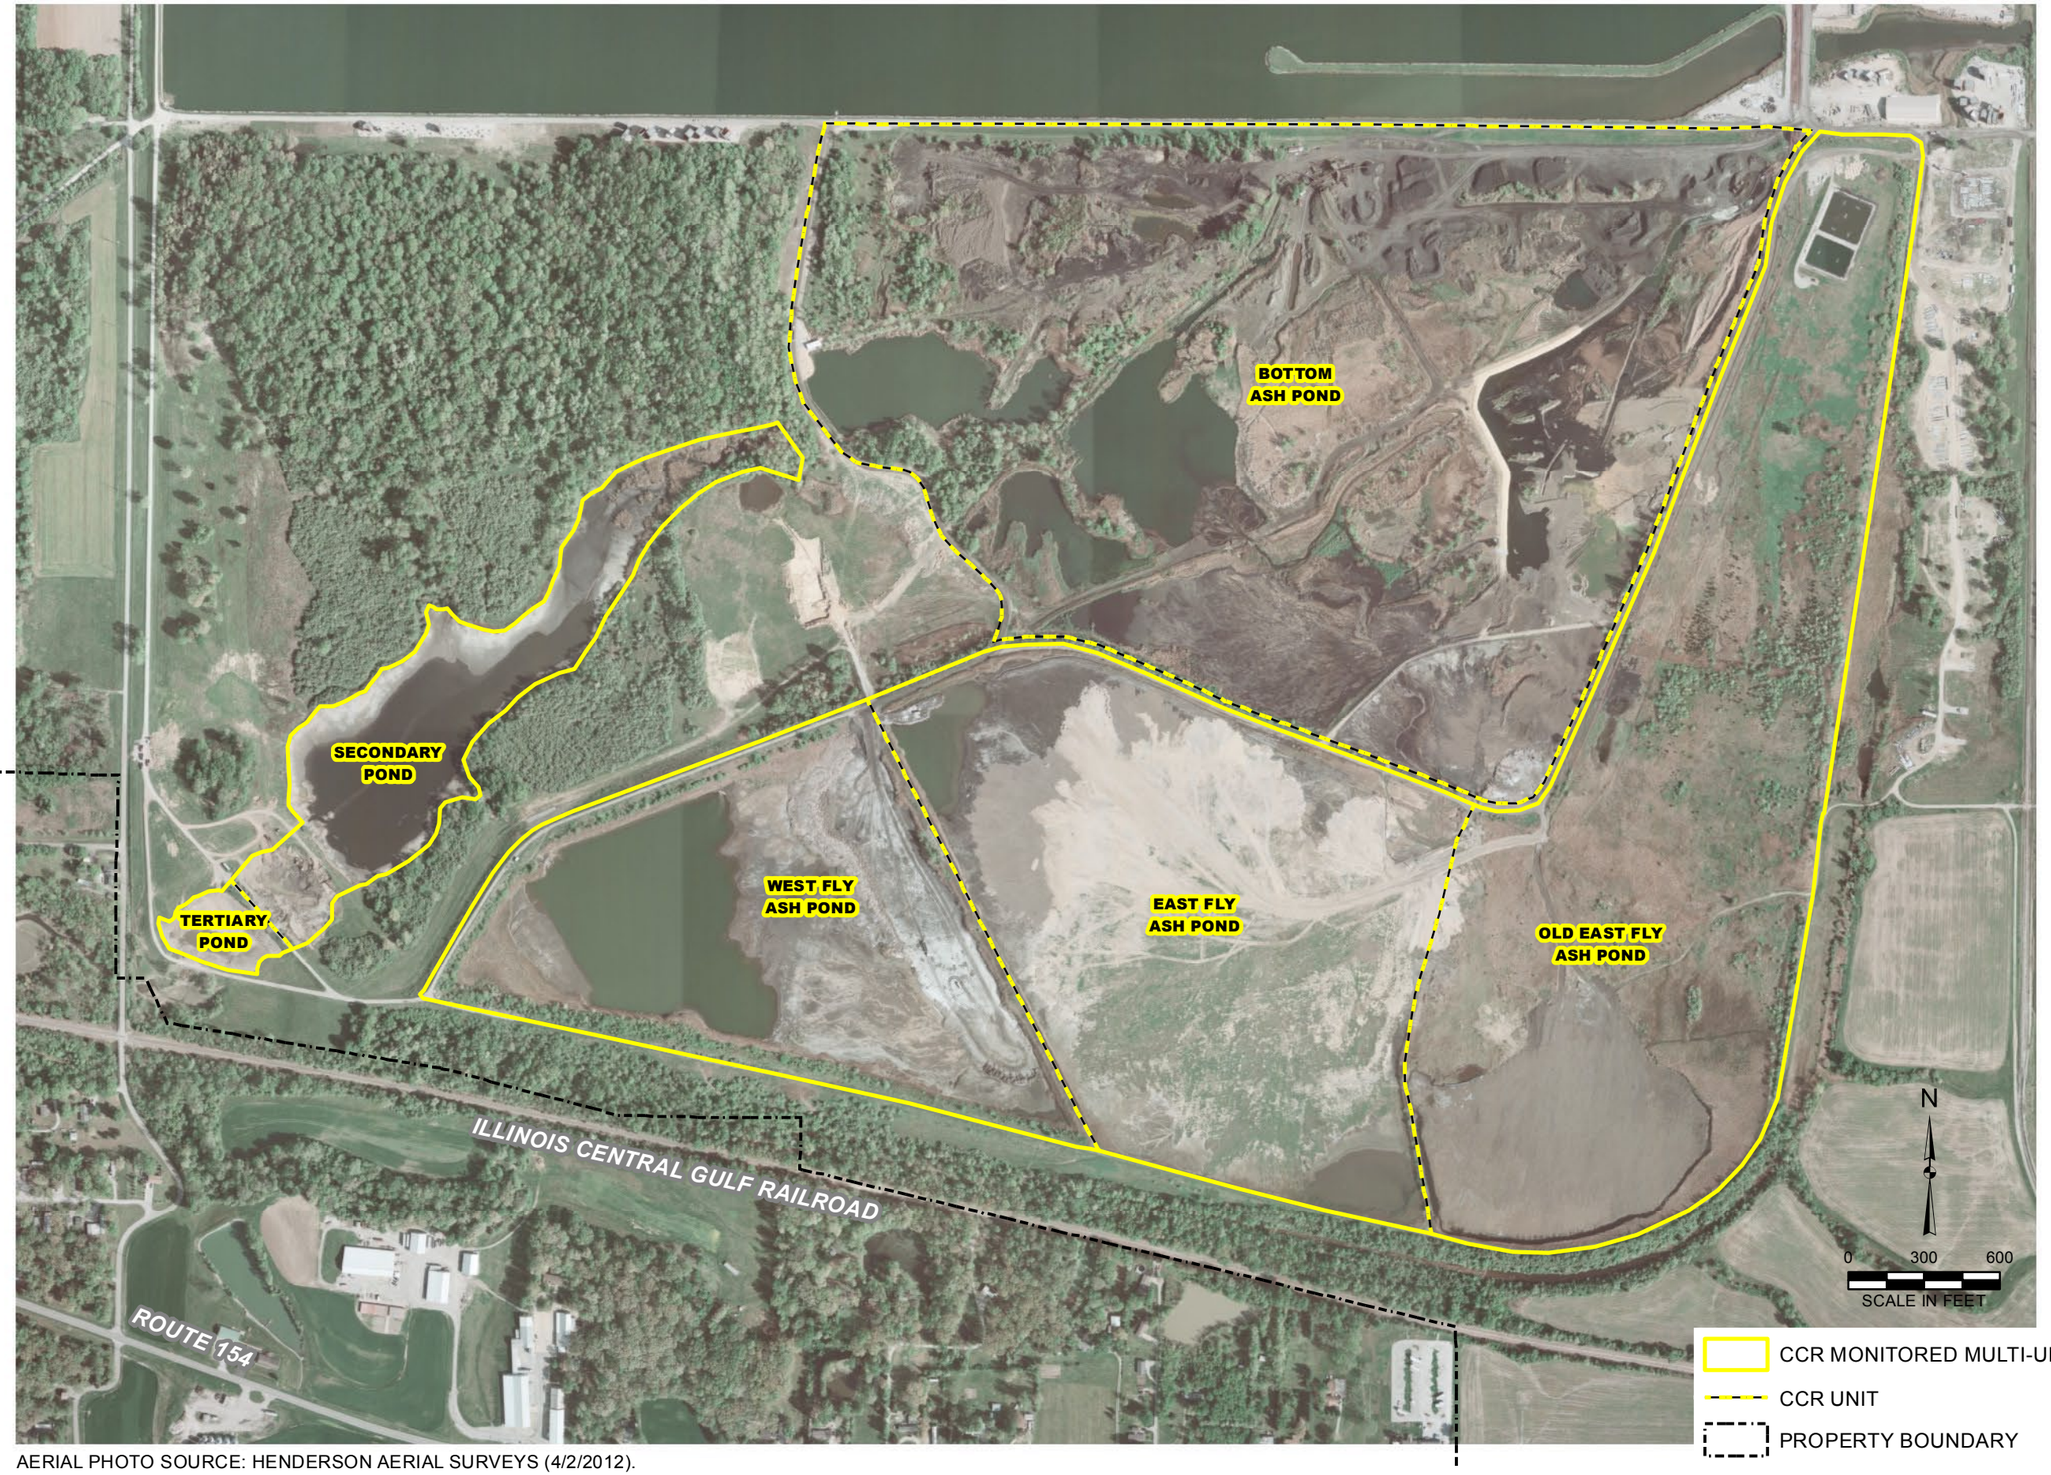

AERIAL PHOTO SOURCE: HENDERSON AERIAL SURVEYS (4/2/2012).

AERIAL PHOTOGRAPH OF SITE AND ASH POND SYSTEM

SUPPLEMENTAL HYDROGEOLOGIC SITE CHARACTERIZATION REPORT
AND GROUNDWATER MONITORING PLAN
BALDWIN FLY ASH POND SYSTEM
BALDWIN ENERGY COMPLEX, BALDWIN, ILLINOIS


DRAWN BY/DATE: TDC 2/25/16
REVIEWED BY/DATE: RJK 2/25/16
APPROVED BY/DATE: SJC 3/2/16

PROJECT NO: 2340

FIGURE NO: 2

NATURAL RESOURCE TECHNOLOGY

Y:\Mapping\Projects\23\2340MXD\HydroGeo and GWMP_2015\Figure 2_Aerial Photograph of Ash Pond System.mxd Author: tcushman; Date/Time: 3/2/2016, 2:03:10 PM

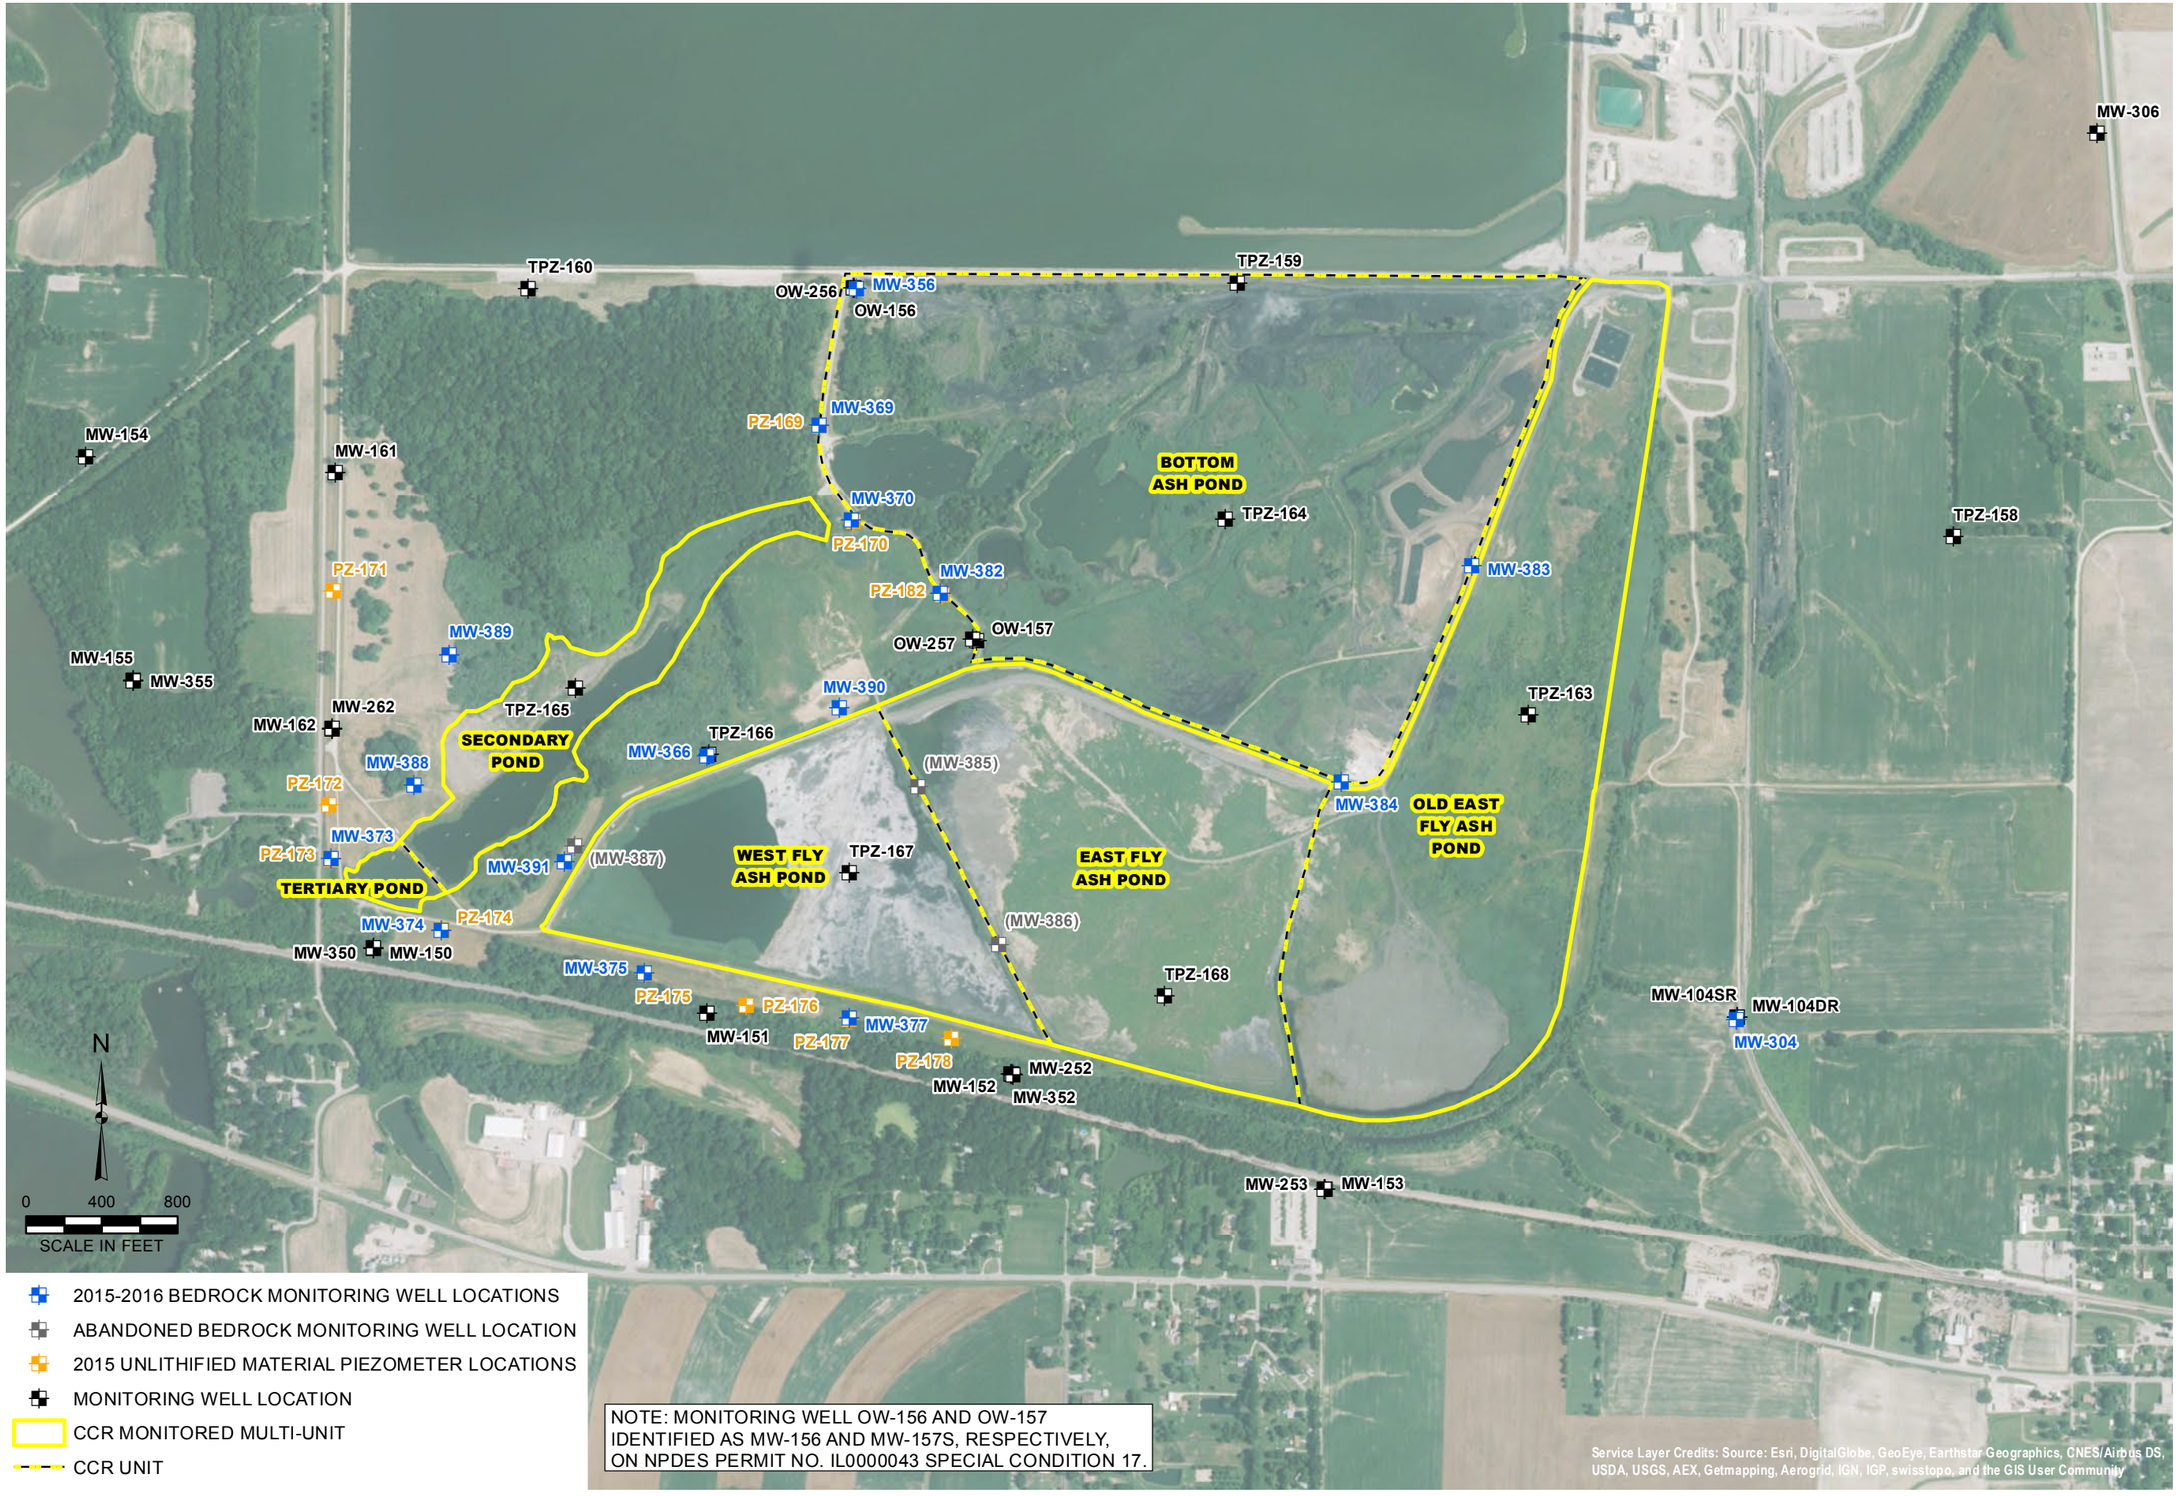

DRAWN BY/DATE: TDC 2/25/16
REVIEWED BY/DATE: RJK 2/25/16
APPROVED BY/DATE: SJC 3/2/16

MONITORING WELL LOCATION MAP


SUPPLEMENTAL HYDROGEOLOGIC SITE CHARACTERIZATION REPORT
AND GROUNDWATER MONITORING PLAN
BALDWIN FLY ASH POND SYSTEM
BALDWIN ENERGY COMPLEX, BALDWIN, ILLINOIS

PROJECT NO: 2340

FIGURE NO: 3

NATURAL RESOURCE TECHNOLOGY

Y:\Mapping\Projects\23\2340MXD\HydroGeo and GWMP_2015\Figure 3_Monitoring Well Location Map.mxd Author: tcushman: Date/Time: 3/7/2016, 9:31:47 AM

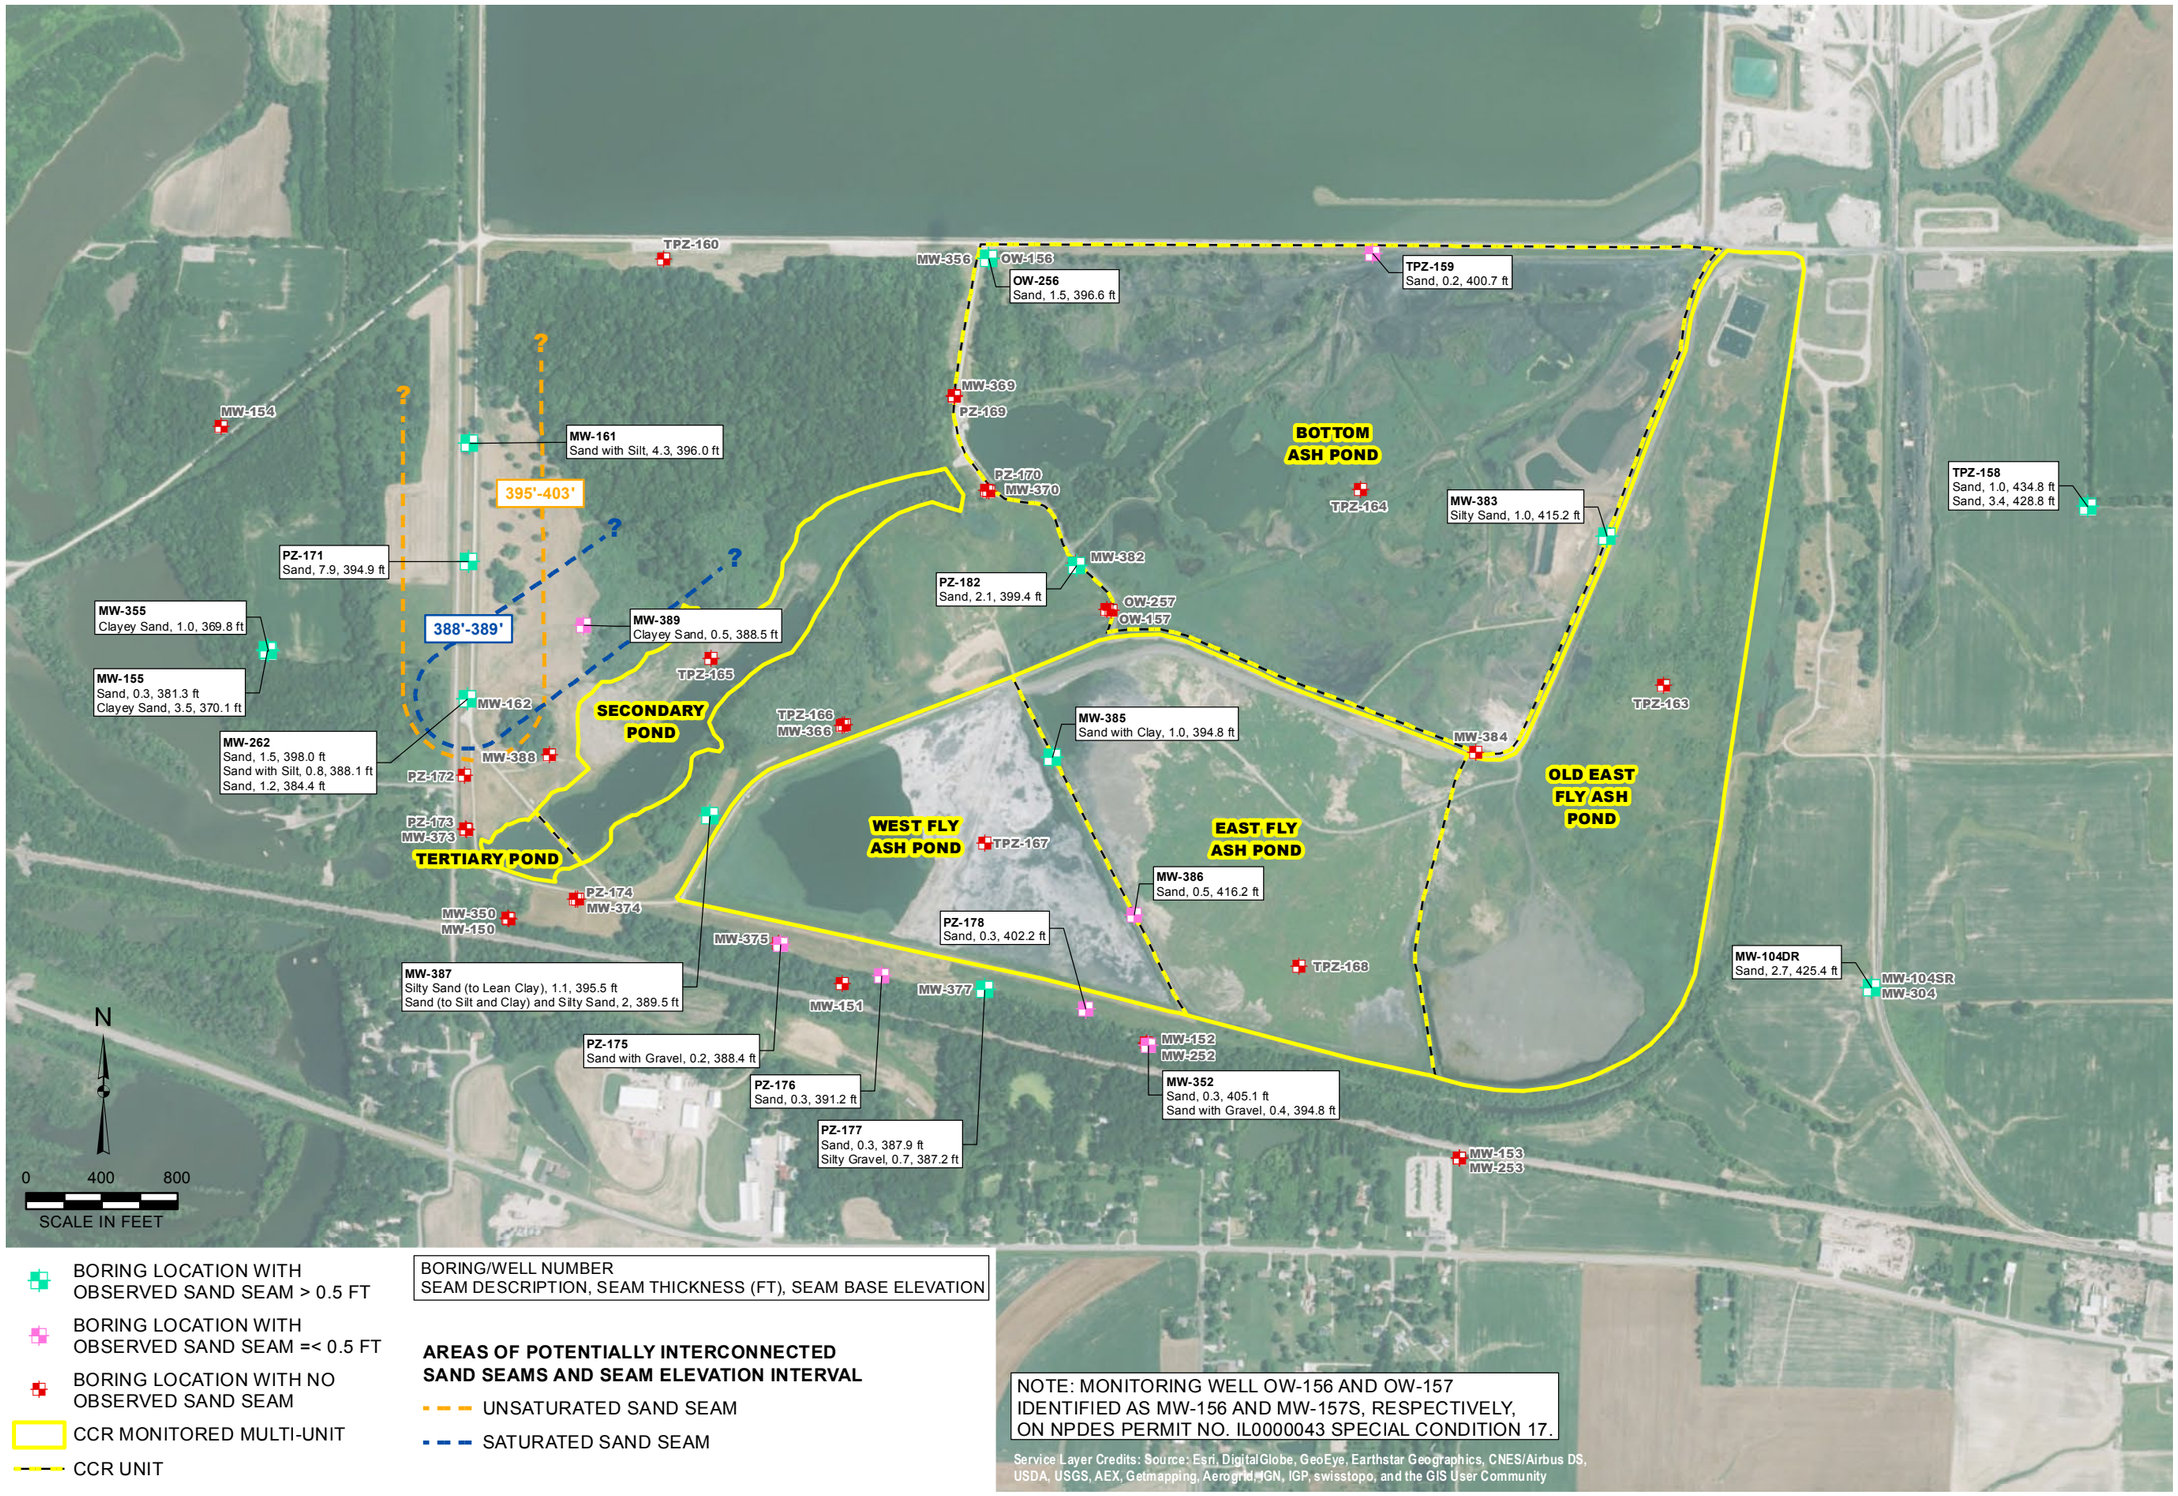

DRAWN BY/DATE:
TDC 2/25/16
REVIEWED BY/DATE:
RJK 2/25/16
APPROVED BY/DATE:
SJC 3/2/16

SAND SEAM OBSERVATIONS, THICKNESS AND ELEVATIONS


SUPPLEMENTAL HYDROGEOLOGIC SITE CHARACTERIZATION REPORT
AND GROUNDWATER MONITORING PLAN
BALDWIN FLY ASH POND SYSTEM
BALDWIN ENERGY COMPLEX, BALDWIN, ILLINOIS

PROJECT NO: 2340

FIGURE NO: 4

NATURAL RESOURCE TECHNOLOGY

Y:\Mapping\Projects\23\2340\MXD\HydroGeo and GWMP_2015\Figure 4_Sand Seam Observations Thickness and Elevations.mxd Author: toushman: Date/Time: 3/2/2016, 2:02:06 PM

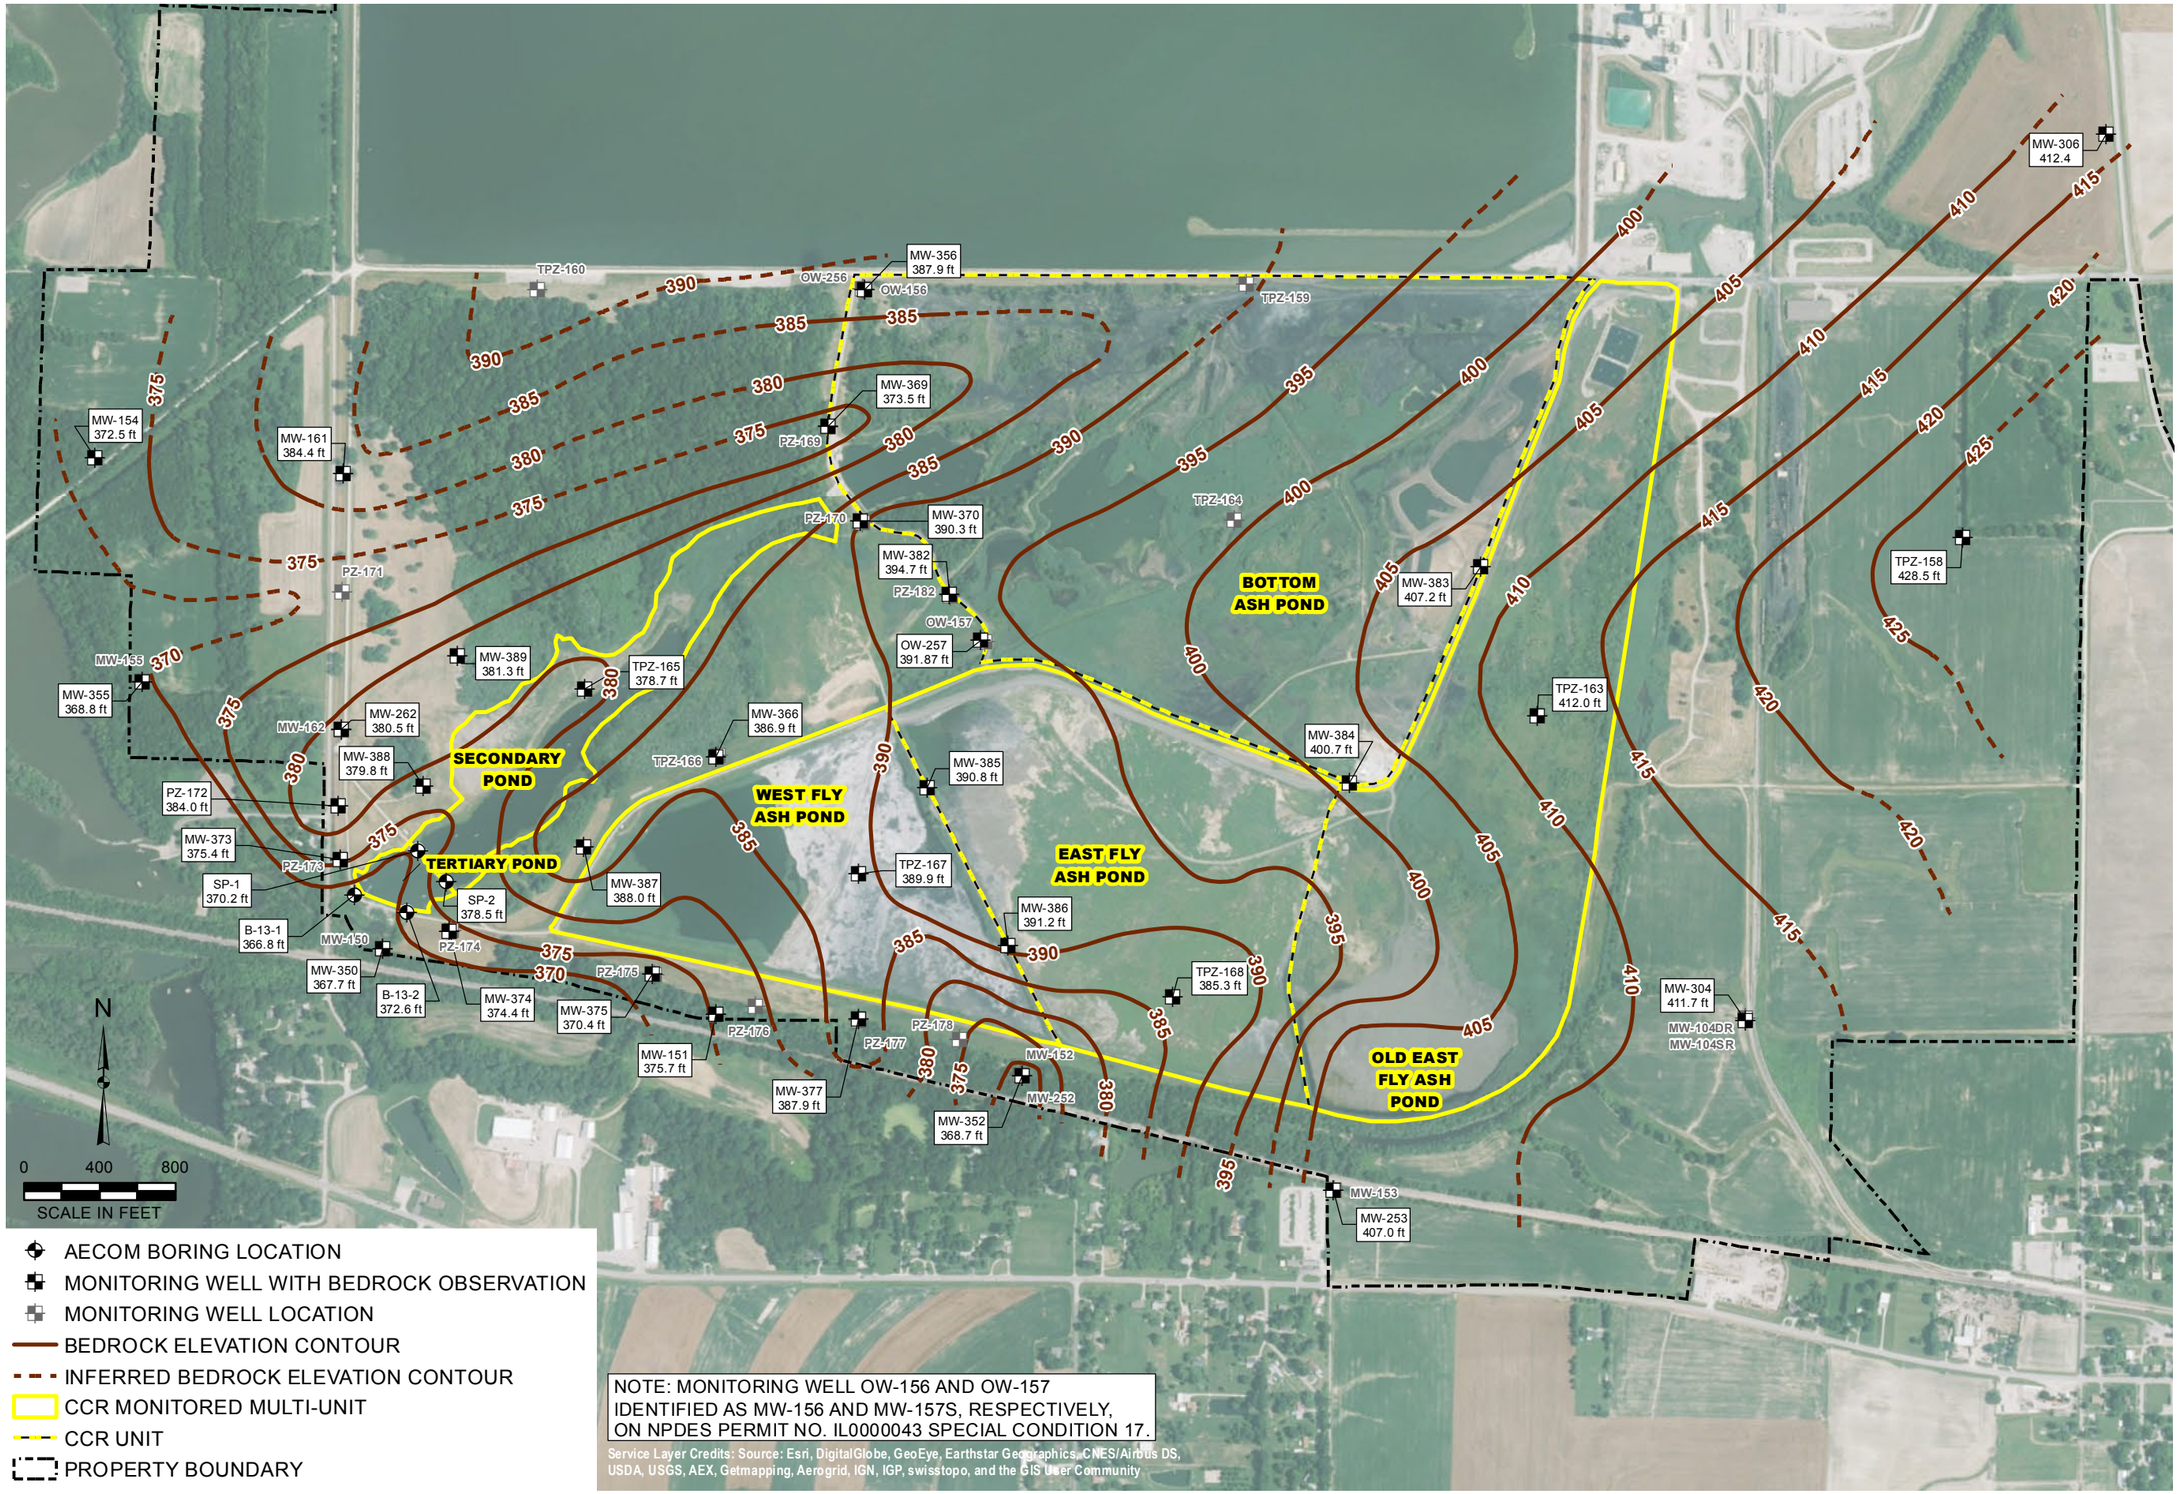

DRAWN BY/DATE:
TDC 2/25/16
REVIEWED BY/DATE:
JJW 2/26/16
APPROVED BY/DATE:
SJC 3/2/16

BEDROCK TOPOGRAPHY


SUPPLEMENTAL HYDROGEOLOGIC SITE CHARACTERIZATION REPORT
AND GROUNDWATER MONITORING PLAN
BALDWIN FLY ASH POND SYSTEM
BALDWIN ENERGY COMPLEX, BALDWIN, ILLINOIS

PROJECT NO: 2340

FIGURE NO: 5

NATURAL RESOURCE TECHNOLOGY

Y:\Mapping\Projects\23\2340MXD\HydroGeo and GWMP_2015\Figure 5_Bedrock Topography.mxd Author: tcushman Date/Time: 3/2/2016, 2:01:23 PM

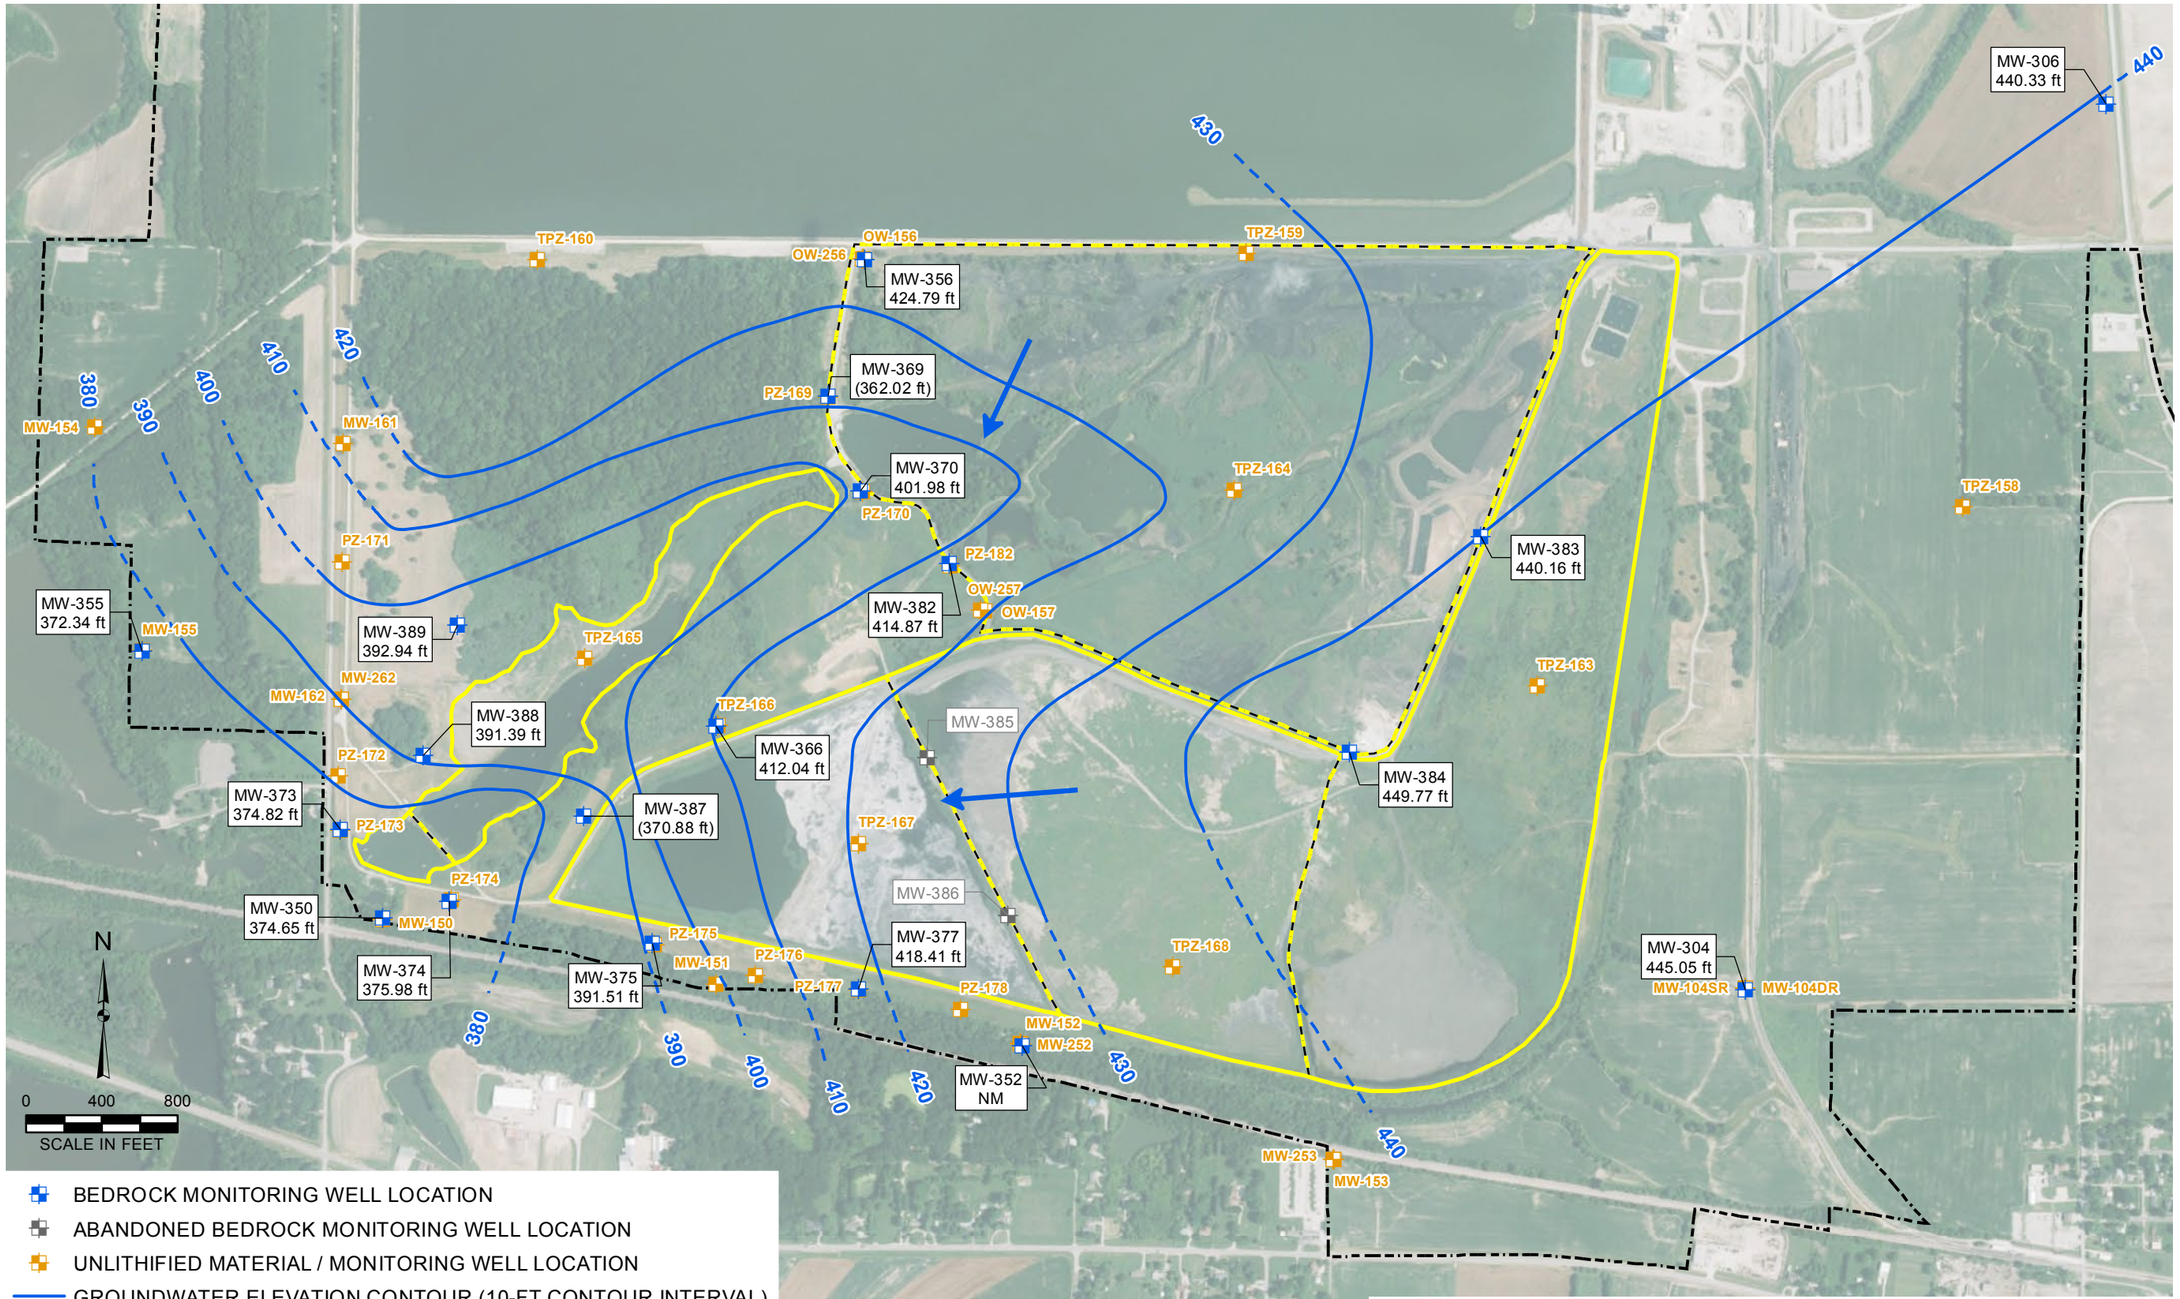

BEDROCK MONITORING WELL LOCATION

ABANDONED BEDROCK MONITORING WELL LOCATION

UNLITHIFIED MATERIAL / MONITORING WELL LOCATION

GROUNDWATER ELEVATION CONTOUR (10-FT CONTOUR INTERVAL)

INFERRED GROUNDWATER ELEVATION CONTOUR

GROUNDWATER FLOW DIRECTION

CCR MONITORED MULTI-UNIT

CCR UNIT

PROPERTY BOUNDARY

Service Layer Credits: Source: Esri, DigitalGlobe, GeoEye, Earthstar Geographics, CNES/Airbus DS, USDA, USGS, AEX, Getmapping, Aerogrid, IGN, IGP, swisstopo, and the GIS User Community

NOTES:
- GROUNDWATER ELEVATION NOT MEASURED AT BEDROCK MONITORING WELL LOCATION MW-352 ON MARCH 2, 2016 DUE TO ACCESSIBILITY ISSUES CAUSED BY FLOODED WATER SURROUNDING WELL LOCATION.
- GROUNDWATER ELEVATIONS IN PARENTHESIS WERE NOT STABLE AT THE TIME OF MEASUREMENT AND NOT USED FOR CONTOURING.
- MONITORING WELL OW-156 AND OW-157 IDENTIFIED AS MW-156 AND MW-157S, RESPECTIVELY, ON NPDES PERMIT NO. IL0000043 SPECIAL CONDITION 17.

DRAWN BY/DATE: TDC 3/7/16
REVIEWED BY/DATE: JJW 3/7/16
APPROVED BY/DATE: SJC 3/7/16

POTENTIOMETRIC SURFACE IN BEDROCK CONTOUR MAP MARCH 2, 2016

SUPPLEMENTAL HYDROGEOLOGIC SITE CHARACTERIZATION REPORT
AND GROUNDWATER MONITORING PLAN
BALDWIN FLY ASH POND SYSTEM
BALDWIN ENERGY COMPLEX, BALDWIN, ILLINOIS

PROJECT NO: 2340

FIGURE NO: 6

NATURAL RESOURCE TECHNOLOGY

Y:\Mapping\Projects\23\2340\MXD\HydroGeo and GWMP_2015\Figure 6_Bedrock Groundwater Contour Map_Mar 2016.mxd Author: tcushman; Date/Time: 3/7/2016, 11:39:28 AM

POTENTIOMETRIC SURFACE IN UNLITHIFIED DEPOSITS CONTOUR MAP
NOVEMBER 10, 2015


SUPPLEMENTAL HYDROGEOLOGIC SITE CHARACTERIZATION REPORT
AND GROUNDWATER MONITORING PLAN
BALDWIN FLY ASH POND SYSTEM
BALDWIN ENERGY COMPLEX, BALDWIN, ILLINOIS

DRAWN BY/DATE: TDC 2/25/16
REVIEWED BY/DATE: RJK 2/25/16
APPROVED BY/DATE: SJC 3/2/16

PROJECT NO: 2340

FIGURE NO: 7

NATURAL RESOURCE TECHNOLOGY

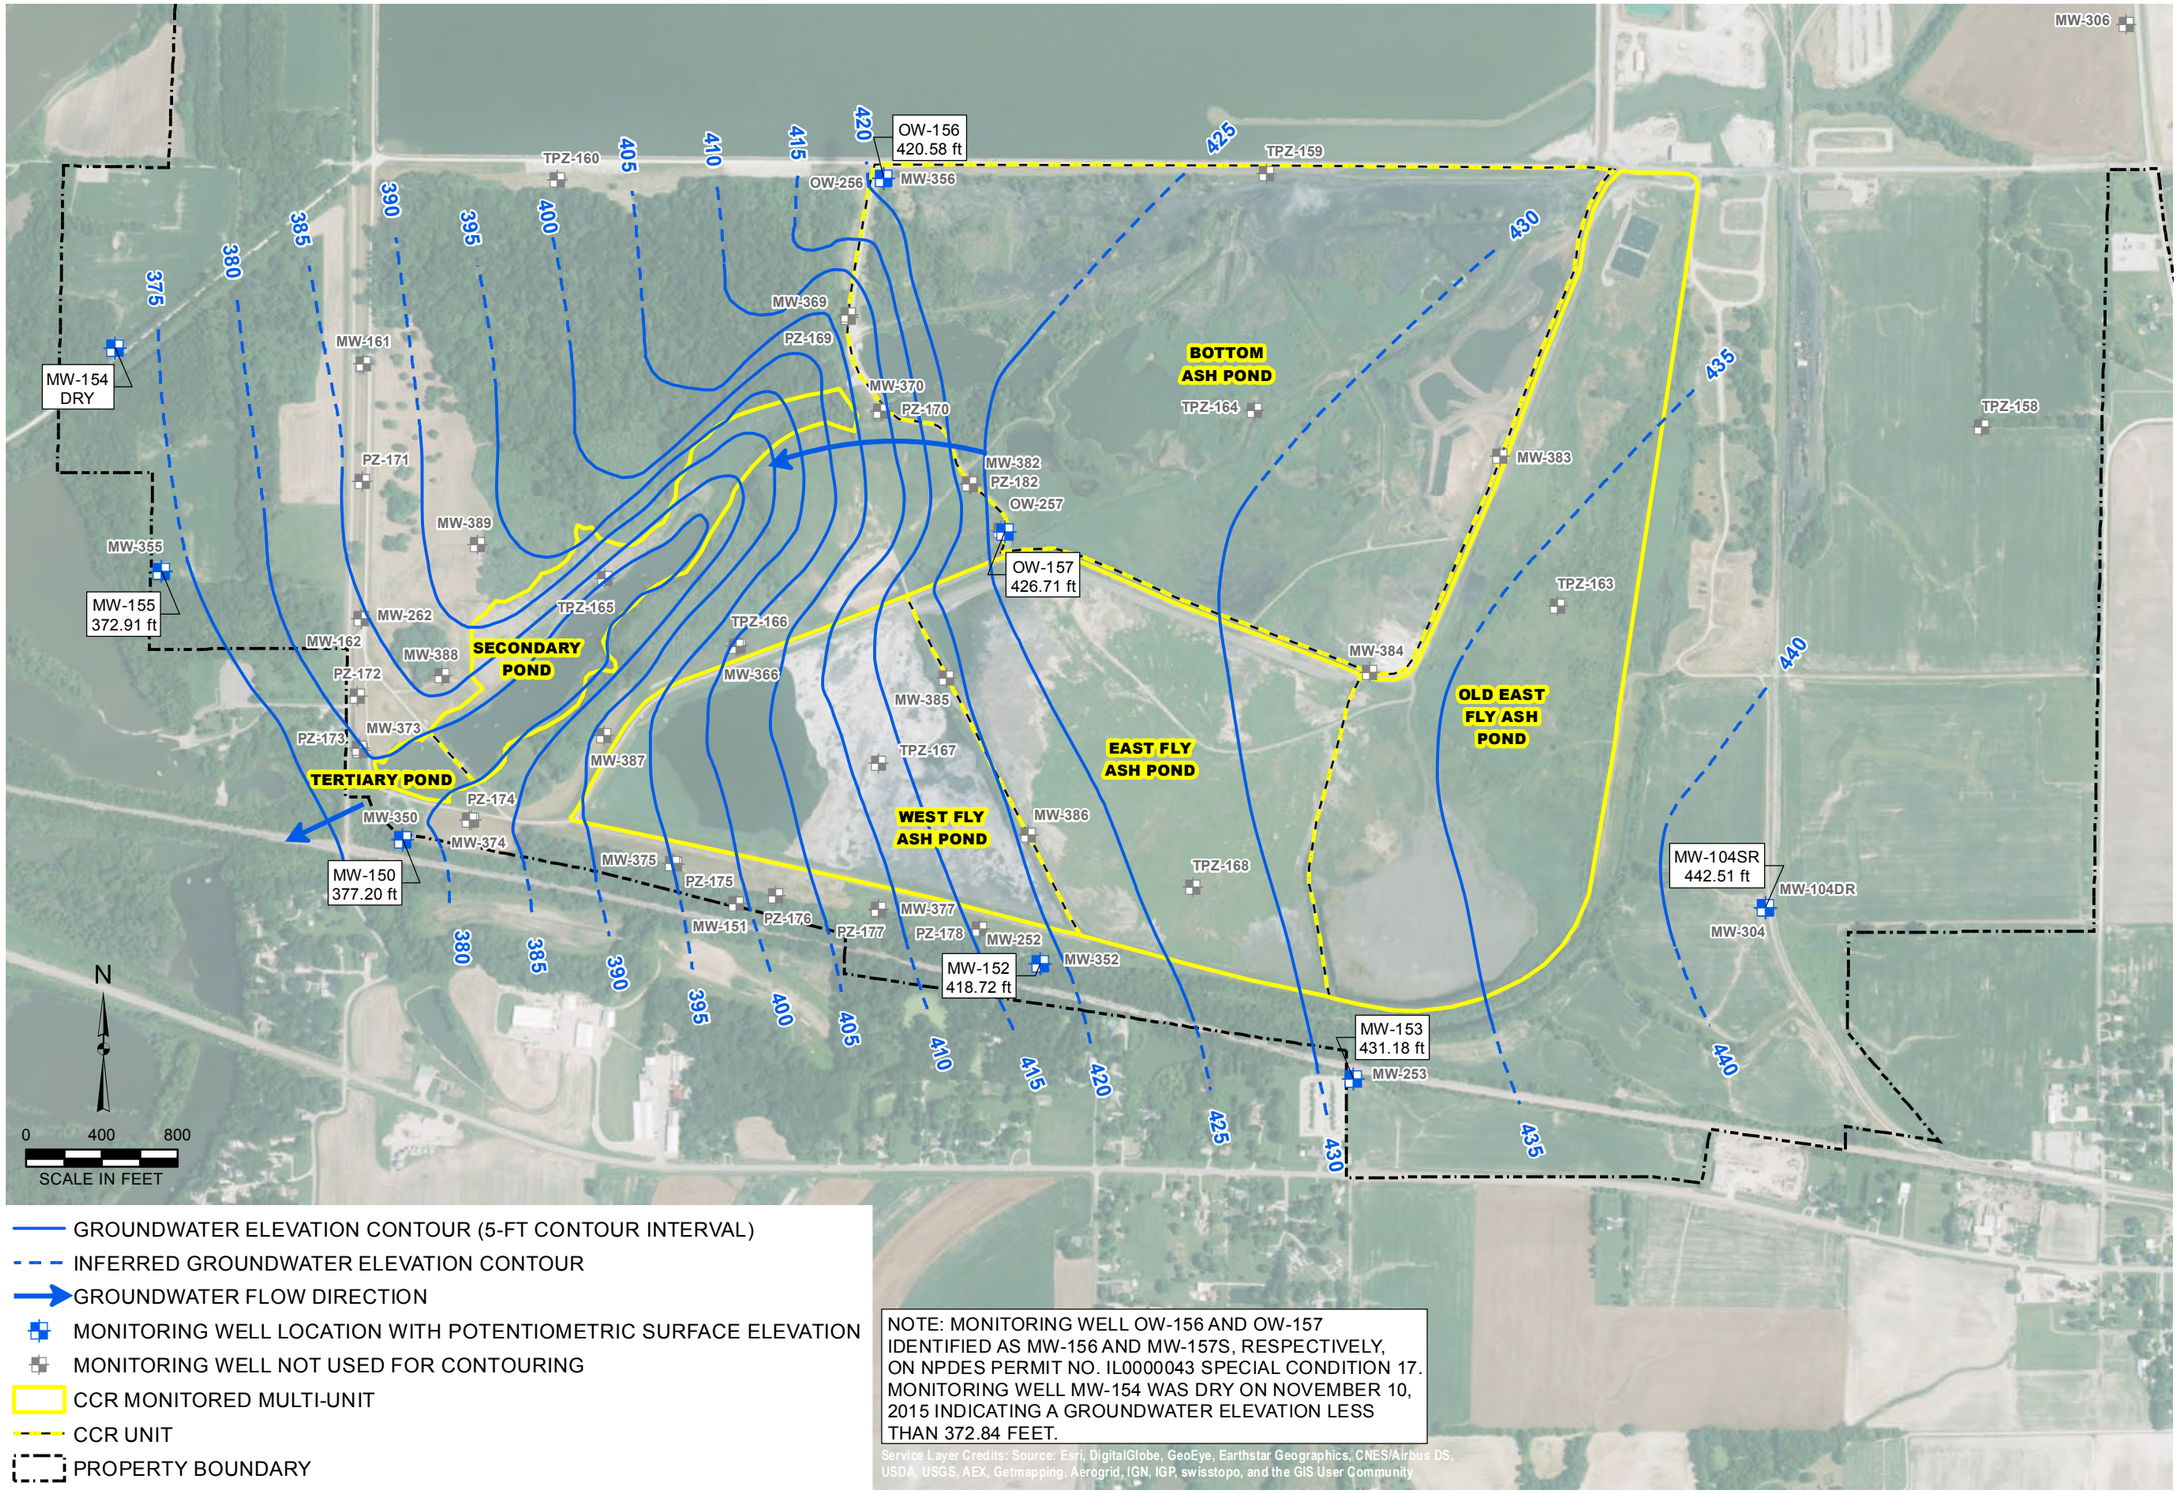


- GROUNDWATER ELEVATION CONTOUR (5-FT CONTOUR INTERVAL)
- INFERRED GROUNDWATER ELEVATION CONTOUR
- GROUNDWATER FLOW DIRECTION
- MONITORING WELL LOCATION WITH POTENTIOMETRIC SURFACE ELEVATION
- MONITORING WELL NOT USED FOR CONTOURING
- CCR MONITORED MULTI-UNIT
- CCR UNIT
- PROPERTY BOUNDARY

NOTE: MONITORING WELL OW-156 AND OW-157 IDENTIFIED AS MW-156 AND MW-157S, RESPECTIVELY, ON NPDES PERMIT NO. IL0000043 SPECIAL CONDITION 17. MONITORING WELL MW-154 WAS DRY ON NOVEMBER 10, 2015 INDICATING A GROUNDWATER ELEVATION LESS THAN 372.84 FEET.

Service Layer Credits: Source: Esri, DigitalGlobe, GeoEye, Earthstar Geographics, CNES/Airbus DS, USDA, USGS, AEX, Getmapping, Aerogrid, IGN, IGP, swisstopo, and the GIS User Community

Y:\Mapping\Projects\2340\MXD\HydroGeo and GWMP_2015\Figure 7_Potentiometric Surface in Unlithified Deposits Contour Map_Nov 2015.mxd Author: sstolz Date/Time: 3/23/2016, 11:22:03 AM

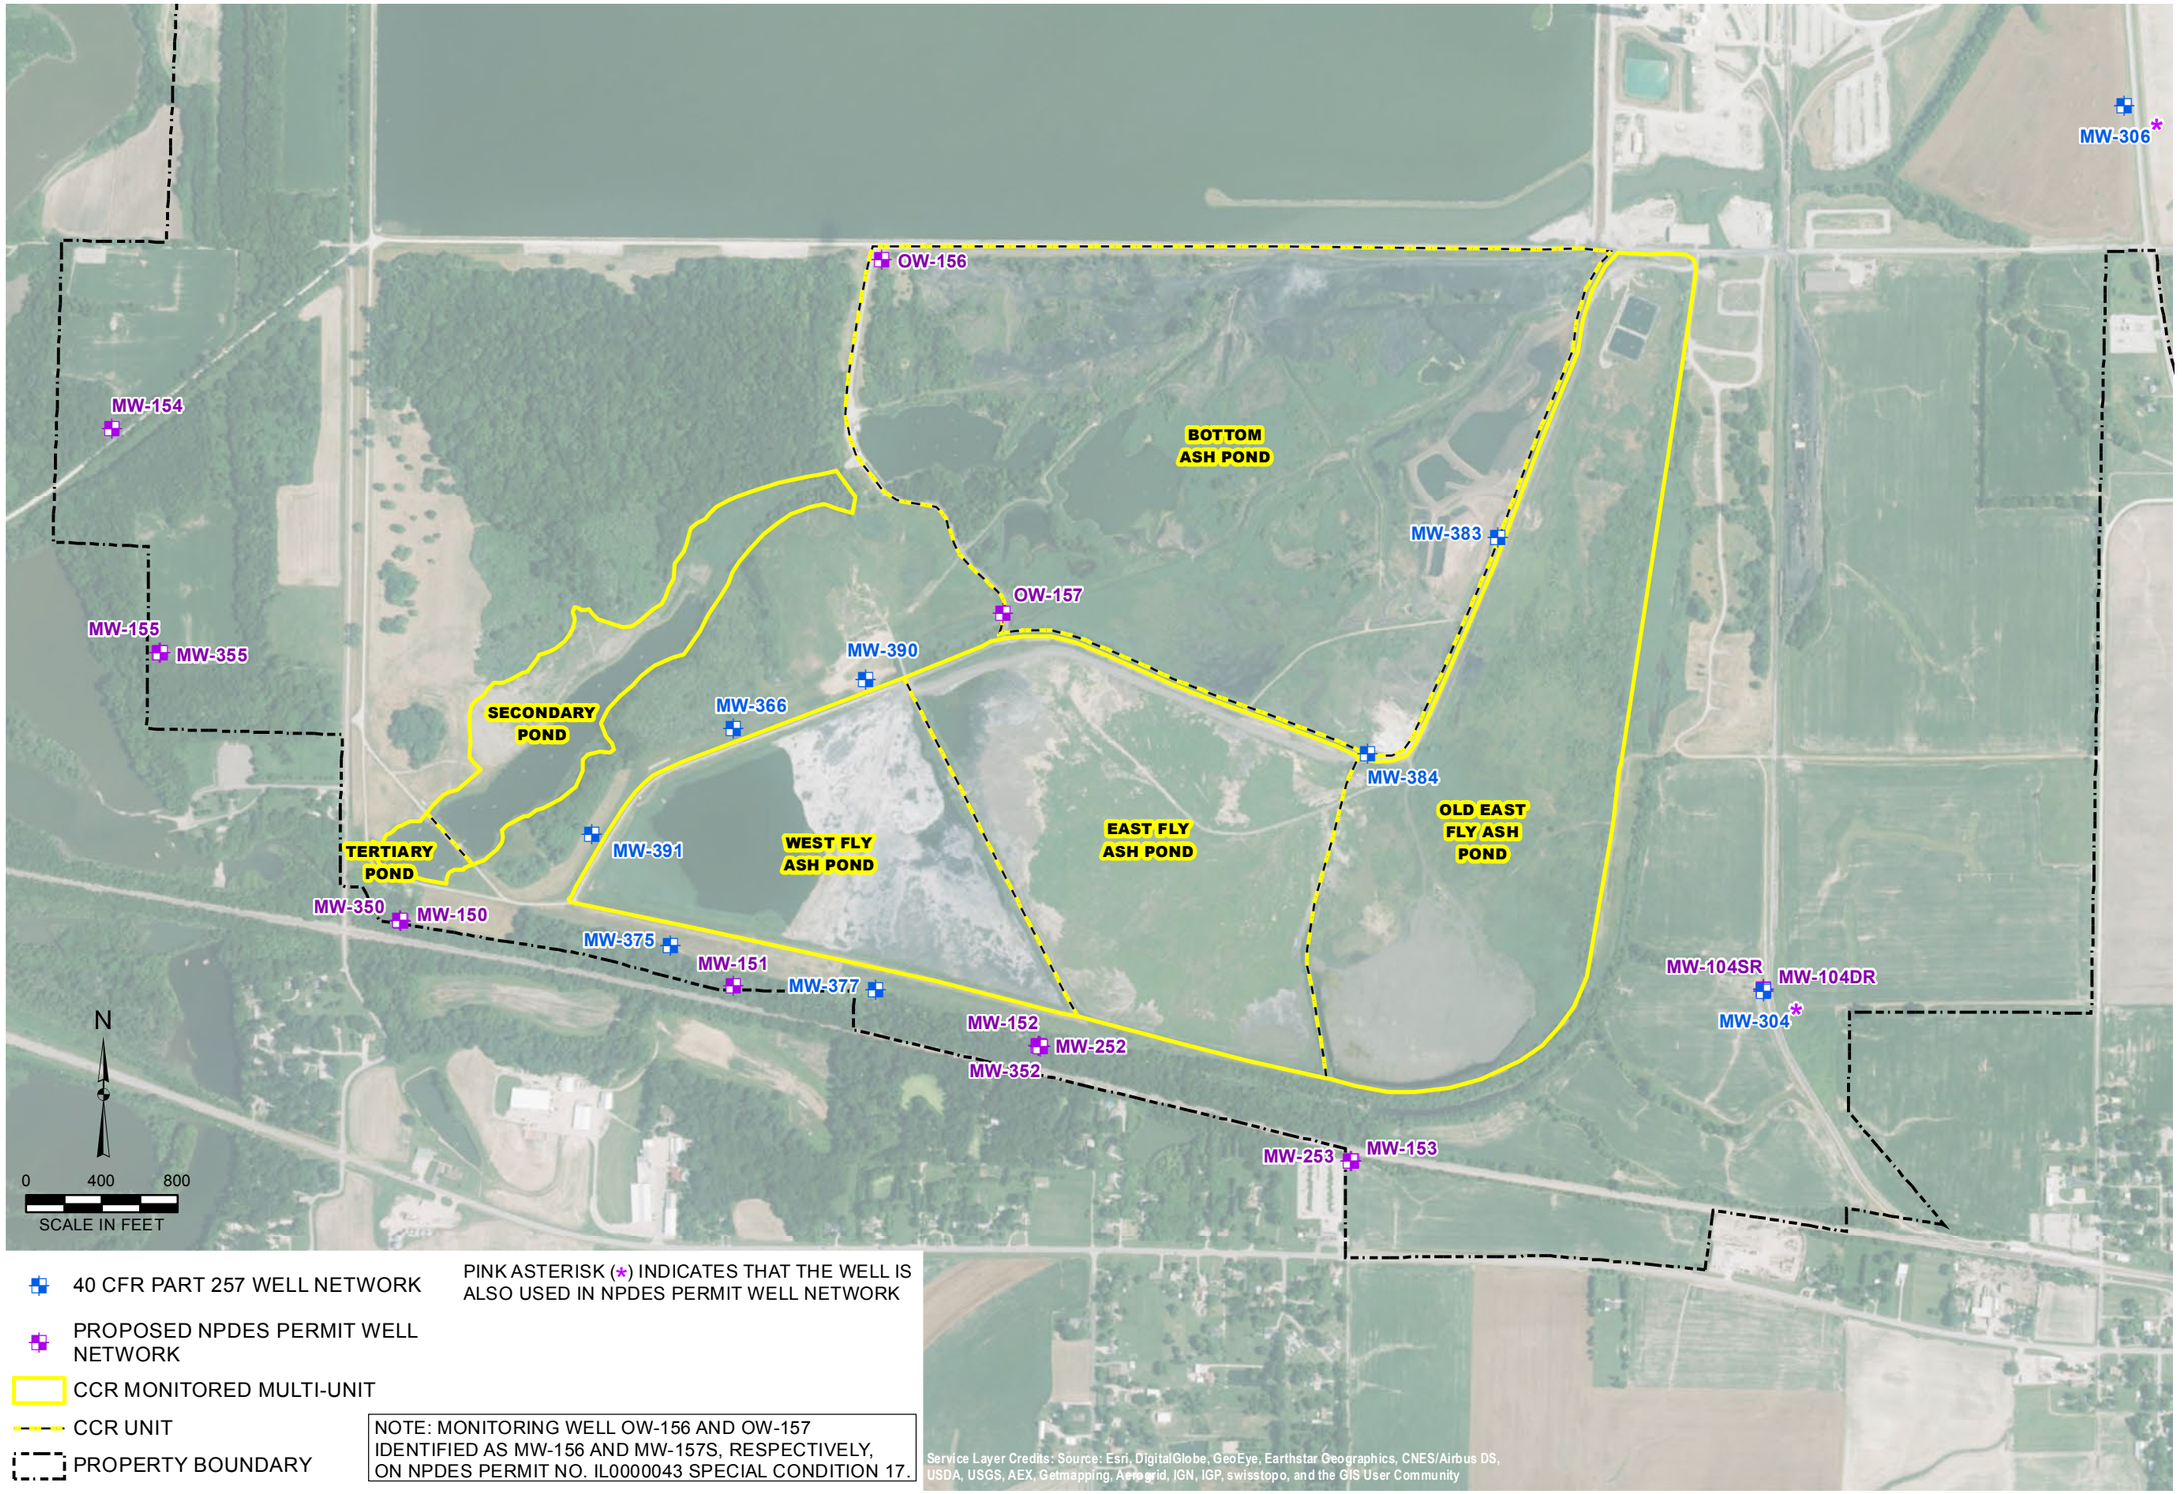

40 CFR PART 257 WELL NETWORK

PROPOSED NPDES PERMIT WELL NETWORK

CCR MONITORED MULTI-UNIT

CCR UNIT

PROPERTY BOUNDARY

PINK ASTERISK (*) INDICATES THAT THE WELL IS ALSO USED IN NPDES PERMIT WELL NETWORK

NOTE: MONITORING WELL OW-156 AND OW-157 IDENTIFIED AS MW-156 AND MW-157S, RESPECTIVELY, ON NPDES PERMIT NO. IL0000043 SPECIAL CONDITION 17.

DRAWN BY/DATE: TDC 2/25/16
REVIEWED BY/DATE: RJK 2/25/16
APPROVED BY/DATE: SJC 3/2/16

GROUNDWATER MONITORING NETWORK WELLS

SUPPLEMENTAL HYDROGEOLOGIC SITE CHARACTERIZATION REPORT
AND GROUNDWATER MONITORING PLAN
BALDWIN FLY ASH POND SYSTEM
BALDWIN ENERGY COMPLEX, BALDWIN, ILLINOIS

PROJECT NO: 2340

FIGURE NO: 8

NATURAL RESOURCE TECHNOLOGY

Y:\Mapping\Projects\23\2340\MXD\HydroGeo and GWMP_2015\Figure 8_Groundwater Monitoring Network Wells.mxd Author: tcushman; Date/Time: 3/7/2016, 9:49:28 AM

TABLES

Table 1
Background Groundwater Quality and Applicable Groundwater Quality Standards
Supplemental Hydrogeologic Site Characterization Report and Groundwater Monitoring Plan
Baldwin Fly Ash Pond System
Baldwin Energy Center

		Unlithified[4]				Bedrock[5]			
Parameter	**IL Class II Std[1] (mg/L)**	**Background Concentration[2] (mg/L)**	**Applicable Groundwater Standard[3] (mg/L)**	**Maximum (mg/L)**	**Minimum (mg/L)**	**Background Concentration (mg/L)**	**Applicable Groundwater Standard (mg/L)**	**Maximum (mg/L)**	**Minimum (mg/L)**
Antimony	0.024	0.005	0.024	<0.005	<0.005	USEPA (t)	na	0.0075	<0.005
Arsenic	0.2	0.032	0.2	0.032	<0.005	USEPA (t)	na	0.011	<0.005
Barium	2.0	0.621	2.0	0.24	0.0094	USEPA (t)	na	1.6	0.098
Beryllium	0.5	0.004	0.5	<0.005	<0.004	USEPA (t)	na	<0.005	<0.004
Boron (t)	2.0	na	na	--	--	USEPA (t)	na	--	--
Boron (d)	2.0	0.237	2.0	**45.3**	<0.02	**tbd**	**tbd[3]**	1.88	<0.02
Calcium	NS	na	NS	289	54.17	USEPA (t)	na	533	45
Cadmium	0.05	0.002	0.05	<0.002	<0.002	USEPA (t)	na	<0.002	<0.002
Chloride (t)	200	na	na	--	--	USEPA (t)	na	--	--
Chloride (d)	200	58.7	200	140	4.1	**tbd**	**tbd[3]**	642	9
Chromium	1.0	0.005	1.0	<0.005	<0.005	USEPA (t)	na	<0.005	<0.005
Cobalt	1.0	0.005	1.0	0.01	<0.005	USEPA (t)	na	<0.005	<0.005
Copper	0.65	0.005	0.65	0.016	<0.005	na	na	<0.005	<0.005
Cyanide (t)	0.6	0.008	0.6	<0.008	<0.007	na	na	<0.008	<0.007
Fluoride	4.0	0.793	4.0	0.865	0.119	USEPA (t)	na	0.756	0.174
Iron (t)	5.0	**11**	11	**69.4**	<0.02	**tbd**	**tbd[3]**	3.82	0.02
Iron (d)	5.0	**18**	18	18	<0.01	na	na	1.6	0.011
Lead	0.1	0.005	0.1	0.005	<0.005	USEPA (t)	na	<0.005	<0.005
Lithium	NS	na	na	--	--	USEPA (t)	na	--	--
Manganese (t)	10	8.2	10	**24.4**	<0.003	**tbd**	**tbd[3]**	0.58	<0.003
Manganese (d)	10	**48.8**	48.8	6.8	<0.003	na	na	0.87	<0.003
Mercury	0.01	0.002	0.01	<0.002	<0.002	USEPA (t)	na	<0.002	<0.002
Molybdenum	NS	na	NS	--	--	USEPA (t)	na	--	--
Nickel	2.0	0.005	2.0	<0.005	<0.005	na	na	0.007	<0.005
Nitrate (as N) (t)	100	2.26	100	10.7	<0.05	**tbd**	**tbd[3]**	1.13	0.103
Nitrate (as N) (d)	100	2.25	100	18	<0.05	na	na	2.04	0.06
Selenium	0.05	0.01	0.05	0.016	<0.01	USEPA (t)	na	<0.01	<0.01
Silver	0.05	0.005	0.05	0.006	<0.005	na	na	0.01	<0.005
Sulfate (t)	400	na	na	--	--	USEPA (t)	na	--	--
Sulfate (d)	400	328	400	**2050**	23	**tbd**	**tbd[3]**	65	<10
Thallium	0.02	0.002	0.02	<0.002	<0.002	USEPA (t)	na	<0.002	<0.002
Vanadium	0.1	na	0.1	--	--	na	na	--	--
Zinc	10	0.009	10	0.014	<0.005	na	na	0.006	<0.005
TDS	1,200	999	1,200	**3470**	188	**tbd** / USEPA	**tbd[3]**	1709	375
Field pH	6.5 - 9.0	**6.06** - 7.55	6.06 - 9.0	**12.4**	**5.6**	**tbd** / USEPA	**tbd[3]**	12.9	6.5
Radium 226/228*	5.0 / 5.0	na	na	--	--	USEPA (t)	na	- -	- -

[O: JAZ 1/28/16, C:GFF 1/29/16, QA:SJC 3/2/16]

Notes:
All parameters are dissolved unless noted. Standards apply to dissolved or total concentration
(t) Total (d) Dissolved
tbd = To Be Determined for Illinois EPA monitoring program; based on future monitoring beginning January 2016
Bold = Background Concentration exceeds Class II Groundwater Standard
Red = Exceeds Applicable Groundwater Standard
-- = not analyzed prior to 2016
na = not applicable; parameter [dissolved and total] not proposed for Illinois EPA monitoring program under proposed modified NPDES Permi
NS = No Class II Groundwater Standard
USEPA (t) = background concentration for parameter [total] required under USEPA program (40 CFR Part 257

[1] IPCB 620 Class II: General Resource Groundwater Standard

[2] Background Concentration obtained from Appendix E - Statistical Procedure for Calculation of Background (Table E-1 Tolerance Limits for Background Monitoring Wells MW-104S/SR and MW-104D/DR using the Upper and Low

[3] Applicable Groundwater Standard is the higher of the Background Concentration and the Class II Groundwater Standard (or the lower if compared to the pH lower limit).

[4] Unlithified Wells used for maximum and minimum include those designated as upgradient or downgradient in Appendix D.


[5] Bedrock wells used for maximum and minimum include MW-350, MW352, and MW-355 (all downgradient) as listed in Appendix D.

* Radium 226 and 228 reported separately for IPCB Class II Groundwater Standard, reported combined for USEPA 40 CFR Part 257.

APPENDIX A

AECOM (2015) GEOTECHNICAL LABORATORY RESULTS

DEGUIRE, DAVID, 12/16/2015 10:15 AM
AECOM DRAWING PATH: P:\Projects\Geotech\60428794_DynegyCCR\04Tasks\00 Program Tasks\01_Templates\CADD\DYNEGY CAD STANDARDS\7.04_Plan_Sheets\D-01 EXPLORATION LOCATIONS.dwg

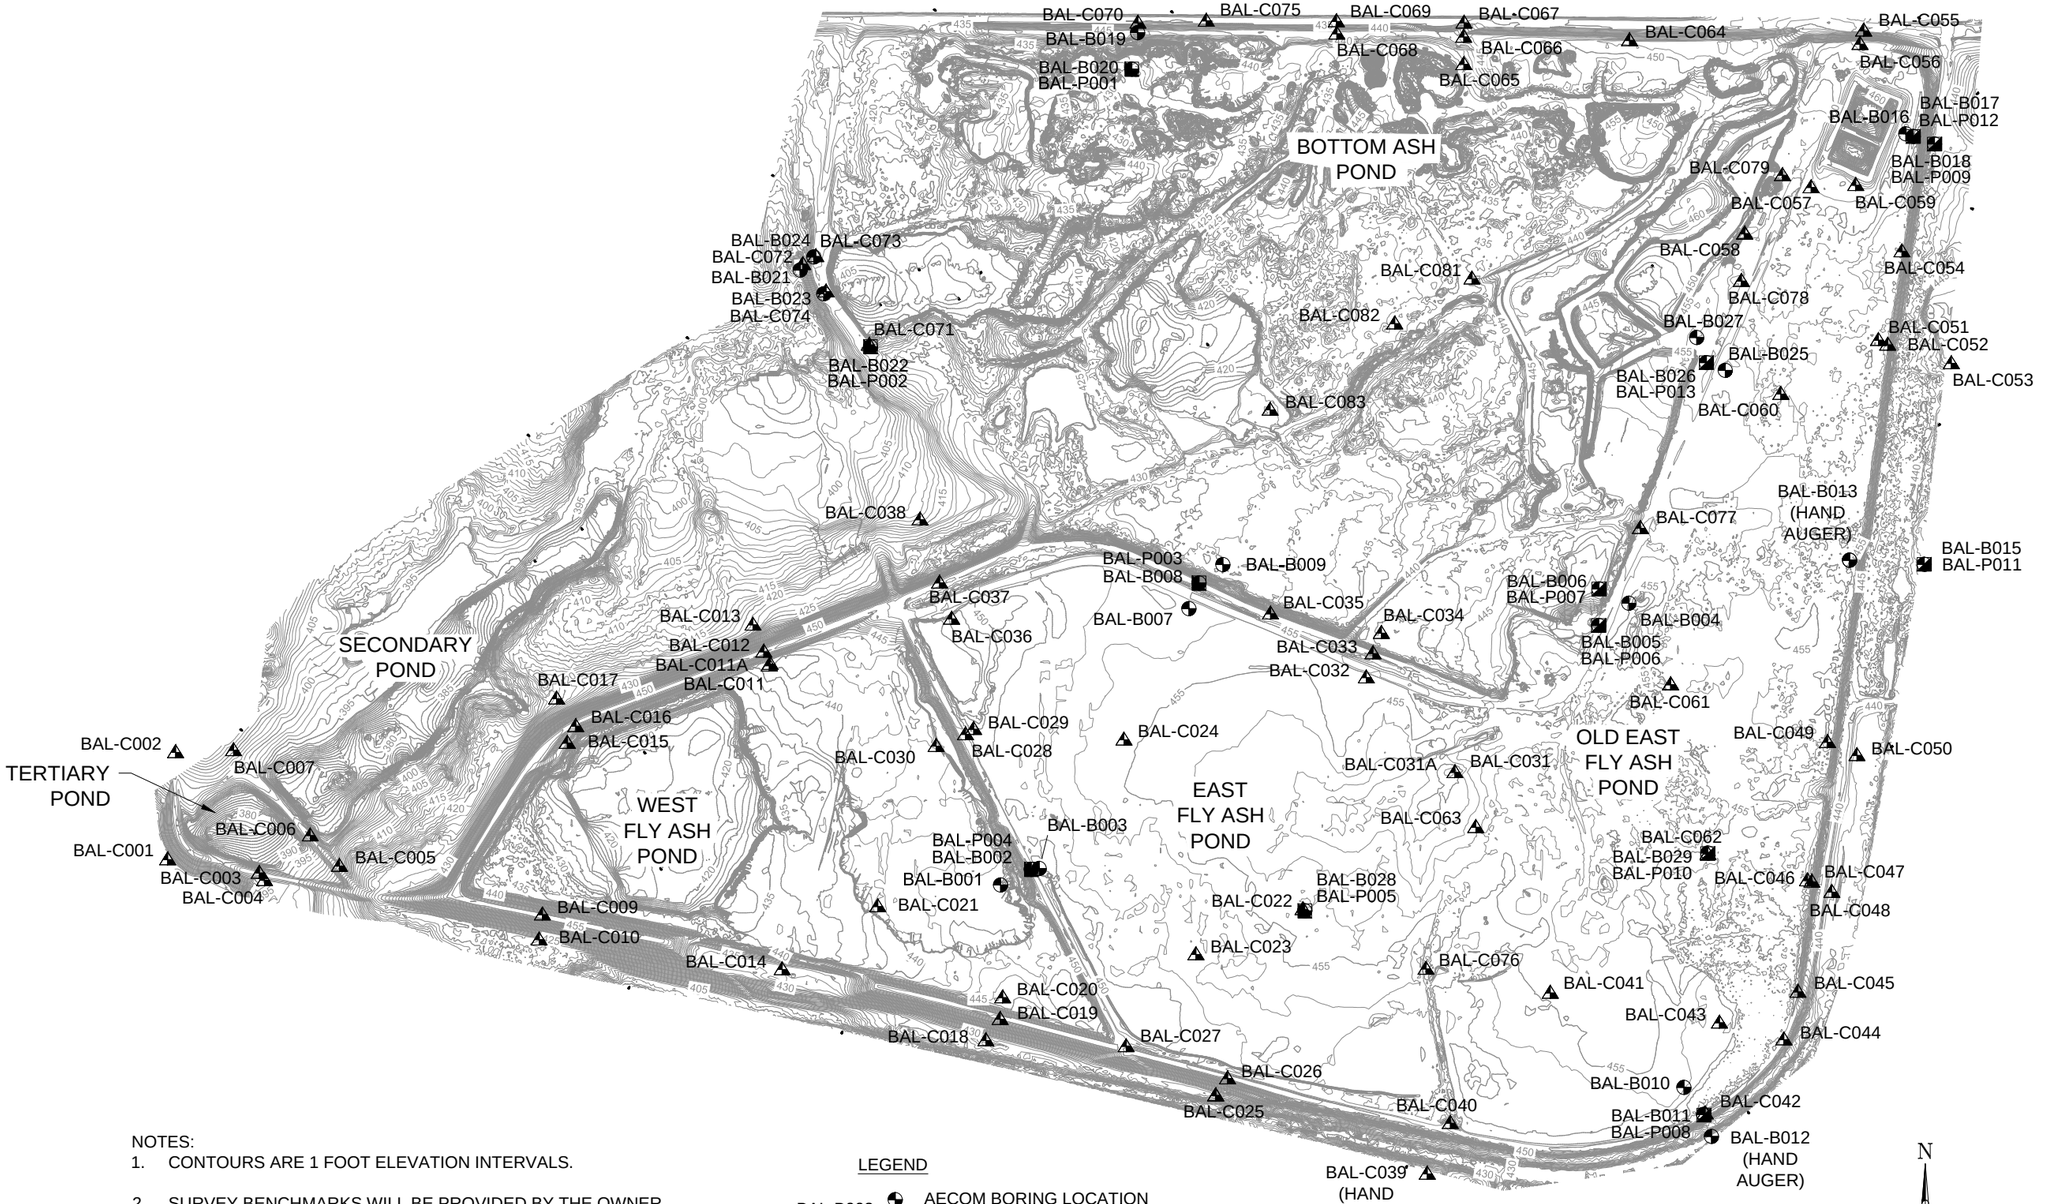

NOTES:

1. CONTOURS ARE 1 FOOT ELEVATION INTERVALS.
2. SURVEY BENCHMARKS WILL BE PROVIDED BY THE OWNER.
3. EXISTING CONTOURS SHOWN ARE FROM AERIAL SURVEY COMPLETED BY SURDEX ON AUGUST 17, 2015 AND BATHYMETRIC SURVEY COMPLETED BY WEAVER CONSULTANTS GROUP ON SEPTEMBER 22, 2015.

LEGEND

BAL-B002 — AECOM BORING LOCATION

BAL-P004 — AECOM PIEZOMETER LOCATION

BAL-C021 — AECOM CONE PENETRATION TEST (CPT) LOCATION

AECOM
1001 Highlands Plaza Drive, Suite 300
St. Louis, Mo. 63110
314 429-0100 (phone)
314-429-0462 (fax)

DYNEGY
Dynegy Inc.
1500 EastPort Plaza Drive
Collinsville, IL 62234

CCR RULE ASSESSMENT OF PLANTS

BALDWIN POWER PLANT
BALDWIN, IL

30% DESIGN DRAWINGS FOR CLOSURE OF EAST ASH POND, OLD EAST ASH POND, AND WEST ASH POND

ISSUED FOR BIDDING — DATE BY

ISSUED FOR CONSTRUCTION — DATE BY

REVISIONS

NO.	DESCRIPTION	DATE
△		
△		
△		
△		
△		

AECOM PROJECT NO:	60440742
DRAWN BY:	DJD
DESIGNED BY:	DJD
CHECKED BY:	SAV
DATE CREATED:	2015-10-13
PLOT DATE:	2015-10-13
SCALE:	1" = 300'
ACAD VER:	2014

SHEET TITLE

EXPLORATION LOCATIONS

D-01

SHEET 1 OF 3

Summary of Laboratory Test Results

BORING NO.	SAMPLE NO.	DEPTH (ft)	CLASSIFICATION	IDENTIFICATION TESTS									PERMEA-BILITY (cm/sec)	STRENGTH			CONSOLIDATION		REMARKS/ TEST ID
				WATER CONTENT (%)	LIQUID LIMIT (-)	PLASTIC LIMIT (-)	PLAS. INDEX (-)	USCS SYMB. (1)	SIEVE MINUS NO. 200 (%)	HYDRO. % MINUS 2µm (%)	TOTAL UNIT WEIGHT (pcf)	DRY UNIT WEIGHT (pcf)	SPECIFIC GRAVITY (-)	Type Test @ STRESS (ksf)	PEAK SHEAR STRESS (ksf)	AXIAL STRAIN @ PEAK STRESS (%)	INITIAL CONDITIONS VOID RATIO (-)	INITIAL CONDITIONS SATUR-ATION (%)	
BAL-B001	S-4	7.5-9		66.9				SM	31.5	5									
BAL-B001	S-6	15-18		37.9				CL	93.9	6									
BAL-B001	ST-2	35-37									125.6								
BAL-B001	ST-2	35.35		23.1															
BAL-B001	ST-2A	35.6		23.8	63	15	48	CH			126.6	102.3		1.30E-08						P10576
BAL-B001	ST-2	35.9		23.2																
BAL-B001	ST-2	36.15		22.4				CH			128.4	104.9			UU@6.2	1.6	10.9			UU245g
BAL-B001	S-10	45.0-46.5	Brown silty CLAY, trace gravel	16.6																
BAL-B001	S-11	50.0-51.5	Brown silty, CLAY with gravel	12.4																
BAL-B001	S-14	65.0-66.5	Gray brown silty CLAY with fine gravel	19.0																
BAL-B001	S-16	75.0-75.5	Gray brown silty CLAY with fine gravel	12.5																
BAL-B002	S-1	0.0-1.5	Brown silty CLAY, trace sand and gravel	19.5																
BAL-B002	S-2	2.5-4.0	Brown silty CLAY, trace sand and gravel	16.5																
BAL-B002	S-3	5.0-6.5	Brown silty CLAY, trace sand and gravel	19.1	36	19														
BAL-B002	ST-1	8-10									120.5									
BAL-B002	ST-1A	8.25		19.1				CH	91.8	29										dispersion
BAL-B002	ST-1B	8.8		25.9	54	16	38	CH			120.1	95.4			UU@1.1	1	15			UU257i
BAL-B002	S-4	10.0-11.5	Brown silty CLAY, trace sand and gravel	21.0																
BAL-B002	ST-2	15-17									130.3									
BAL-B002	ST-2A	15.45		21.8	46	14	32	CL			123.3	101.2			UU@1.9	0.7	15			UU257j
BAL-B002	S-5	20.0-21.5	Brown silty CLAY, trace sand and gravel	21.7																
BAL-B002	S-6	25.0-26.5	Brown sandy silty CLAY	40.3																
BAL-B002	ST-3	27.5-30									113.5									
BAL-B002	ST-3A	27.75		34.8				ML			111.5	82.7			CIU@3.4	1.3	16.5			T3850
BAL-B002	ST-3B	28.1		26.4				ML			118.5	93.8						0.69	97	C15141
BAL-B002	ST-3C	28.45		32.1	21	21	NP	ML			114.9	87	2.491		CIU@3.5	2.9	19.6			T3851
BAL-B002	ST-3D	28.9		25.5				ML			122	97.2			CIU@3.6	10.1	24.8			T3852
BAL-B002	S-7	30.0-31.5	Brown sandy silty CLAY with gravel	47.9																
BAL-B002	S-8	35.0-36.5	Brown sandy silty CLAY with gravel	36.8																
BAL-B002	S-9	40-41.5		38.6				CL	94.3	5										
BAL-B002	S-10	45.0-46.5	Dark brown silty CLAY, trace sand	32.6																
BAL-B002	S-11	50.0-51.5	Dark brown silty CLAY, trace sand	25.0																
BAL-B002	S-12	55.0-56.5	Brown silty CLAY, trace sand	24.0	42	23														
BAL-B002	S-13	60.0-61.5	Dark brown silty CLAY with gravel, trace organics	33.3																
BAL-B002	S-14	70.0-71.5	Gray silty CLAY, trace sand	16.5																
BAL-B002	S-15	75.0-76.0	Gray silty CLAY, trace sand	17.4	45	24														
BAL-B003	S-4	10.0-11.5	Brown CLAY with fine gravel	22.3	39	17														
BAL-B003	ST-2	15-17									125.3									
BAL-B003	ST-2	15.35		25.4																
BAL-B003	ST-2A	15.6																		
BAL-B003	ST-2	15.95		23.4																
BAL-B003	ST-2B	16.2		24.7	58	15	43	CH			124.8	100.1			UU@1.9	0.8	15			UU230d
BAL-B003	S-6	30.0-31.5	Brown CLAY	40.7				CL	97	7										
BAL-B003	S-8	40.0-41.5	Brown sandy silty CLAY	43.6									2.43							
BAL-B003	S-10	50.0-51.5	Brown fat CLAY, trace sand and gravel	19.3	39	17														
BAL-B003	S-12	60.0-61.5	Light brown silty CLAY	26.9																
BAL-B003	S-13	65.0-66.5	Light gray silty CLAY	21.6	57	30														
BAL-B003	S-14	70.0-75.4	Light gray silty CLAY	18.7																
BAL-B004	S-2	2.5-4		10.3				SW-SM	5.4	0										
BAL-B004	ST-2	25-27									118.1									
BAL-B004	ST-2A	25.35		37.1				PT			115.8	84.5			CIU@3.0	1.4	12.1			T3892
BAL-B004	ST-2B	25.85		23.6	47	14	33	CL			127	102.7			CIU@3.1	1.4	12.3			T3893
BAL-B004	ST-2C	26.35		29.9				CL			119.2	91.8			CIU@3.2	1.8	19			T3894
BAL-B004	S-8	30-31.5		31.4	37	18	19	CL												
BAL-B004	S-9	35.0-36.5	Light gray silty CLAY, trace sand	19.4	38	15														
BAL-B004	S-11	45.0-46.5	Light brown silty CLAY with gravel	20.3																
BAL-B005	S-1	0.0-1.5	Dark brown silty coarse SAND with gravel	9.8																
BAL-B005	S-2	2.5-4.0	Brown silty CLAY	25.7																
BAL-B005	ST-1	5.0-7.0									108.7									
BAL-B005	ST-1	5.75		24.3																UU275A

Summary of Laboratory Test Results

BORING NO.	SAMPLE NO.	DEPTH (ft)	CLASSIFICATION	IDENTIFICATION TESTS									PERMEA-BILITY (cm/sec)	STRENGTH			CONSOLIDATION INITIAL CONDITIONS		REMARKS/ TEST ID
				WATER CONTENT (%)	LIQUID LIMIT (-)	PLASTIC LIMIT (-)	PLAS. INDEX (-)	USCS SYMB. (1)	SIEVE MINUS NO. 200 (%)	HYDRO. % MINUS 2µm (%)	TOTAL UNIT WEIGHT (pcf)	DRY UNIT WEIGHT (pcf)	SPECIFIC GRAVITY (-)		Type Test @ STRESS (ksf)	PEAK SHEAR STRESS (ksf)	AXIAL STRAIN @ PEAK STRESS (%)	VOID RATIO (-)	SATUR-ATION (%)	
BAL-B005	ST-1B	6		22	60	17	43	CH			126.5	103.7			UU@0.7	1.9	15			
BAL-B005	S-3	7.5-9.0	Brown silty CLAY	26.2																
BAL-B005	ST-2	10.0-12.0									115.1									
BAL-B005	ST-2A	10.3		25.8				CH			121.4	96.5			CIU@0.8	0.7	19.8			T3910
BAL-B005	ST-2B	10.85		24.8	60	16	44	CH			123.7	99.1			CIU@1.2	1.4	19.6			T3911
BAL-B005	S-4	15.0-16.5	Brown silty CLAY, trace sand	25.1																
BAL-B005	S-5	20.0-21.5	Brown gray silty CLAY	27.5																
BAL-B005	S-6	25.0-26.5	Brown silty CLAY	24.1																
BAL-B005	S-7	30.0-31.5	Brown silty CLAY	21.2	36	18														
BAL-B005	S-8	35.0-36.5	Brown silty CLAY	21.9																
BAL-B005	S-9	40.0-41.5	Brown silty CLAY	16.7																
BAL-B005	S-10	45.0-46.5	Gray silty CLAY	16.6																
BAL-B005	S-11	50.0-51.5	Gray silty CLAY	22.0																
BAL-B005	S-12	55.0-56.5	Gray silty CLAY, trace sand	16.6	44	25														
BAL-B005	S-13	60.0-60.4	Gray brown silty CLAY	18.8																
BAL-B006	S-1	0.0-1.5		11.6				SC	20.9	2										
BAL-B006	S-2	2.5-4.0		67.9				SC	44.4	4										
BAL-B006	S-3	5.0-6.5		31.6				SM	18.5	1										
BAL-B006	S-4	7.5-9.0		24.9				SC	12.8	0										
BAL-B006	S-5	10.0-11.5		19.9				CL	53.4	6										
BAL-B006	S-6	12.5-15	Gray brown silty CLAY, trace sand and fine gravel	21.2																
BAL-B006	ST-1	15.0-17.0									129									
BAL-B006	ST-1	15.15		25.2																
BAL-B006	ST-1	15.7		23.5																
BAL-B006	ST-1B	15.95		17.9				CL			135	114.5			UU@1.4	1.7	15			UU275G
BAL-B006	ST-1	16.25		15.9																
BAL-B006	S-7	20.0-21.5	Gray brown silty CLAY, trace sand and fine gravel	20.8																
BAL-B006	S-8	25.0-26.5	Light brown silty CLAY, trace sand and fine gravel	20	32	14														
BAL-B006	ST-2	30.0-32									139.5									
BAL-B006	ST-2A	30.25		13.4	29	15	14	CL			138.3	122			CIU@2.0	6.1	17.4			T3886
BAL-B006	ST-2B	30.6		13				CL			135.3	119.7	2.682					0.398	87	C15157
BAL-B006	ST-2C	31		13.3				CL			134.8	119			CIU@2.2	7.2	21.8			T3887
BAL-B006	ST-2D	31.5		14				CL			137	120.1			CIU@2.4	5	18.5			T3888
BAL-B006	S-9	35.0-36.5	Light brown silty CLAY, trace sand and fine gravel	29.6																
BAL-B006	S-10	40.0-41.5	Gray silty CLAY, trace sand	22.4																
BAL-B006	S-11	45.0-46.5	Gray CLAY, trace sand	19.1	56	23														
BAL-B006	S-12	50-51.5	Gray silty GRAVEL	9.1																
BAL-B007	S-3	5.5-7.0		65.4	NP	NP														
BAL-B007	ST-1	30-32									123									
BAL-B007	ST-1A	30.4		25				CL			125.8	100.6			CIU@3.6	2.2	15.2			T3857
BAL-B007	ST-1B	30.95		25.8	48	17	31	CL			126.6	100.6	2.609		CIU@3.7	2.9	14.7			T3859
BAL-B007	ST-1C	31.35		22.8				CL			123	100.1						0.661	92	C15142
BAL-B007	ST-1D	31.8		26				CL			125.8	99.8			CIU@3.8	2.5	16.7			T3858
BAL-B008	S-1	0.0-1.5	Brown silty CLAY, trace sand	15.4																
BAL-B008	S-2	2.5-4.0	Brown silty, CLAY, trace sand	21.8																
BAL-B008	S-3	5.0-6.5	Brown silty CLAY, trace sand and fine gravel	21.6	48	21														
BAL-B008	S-4	10.0-11.5	Brown silty CLAY, trace sand and fine gravel	19.6																
BAL-B008	ST-1	10-12																		
BAL-B008	ST-1A	10.35		25.7				CH	84.2	25										dispersion
BAL-B008	ST-1B	10.8		23.1	65	17	48	CH			127.5	103.6		5.50E-09						P10595
BAL-B008	S-5	20.0-21.5	Brown silty CLAY, trace sand and fine gravel	22.5																
BAL-B008	ST-2	20-22									119.5									
BAL-B008	ST-2	20.05		43.5																
BAL-B008	ST-2A	20.3		23.4	58	18	40	CH			125.7	101.9			UU@2.5	0.4	15			UU278e
BAL-B008	S-6	25.0-26.5	Brown silty CLAY, trace sand and fine gravel	20.8																
BAL-B008	S-7	30.0-31.5	Brown silty CLAY, trace sand and fine gravel	26.2	38	17														
BAL-B008	S-8	35.0-36.5	Brown silty CLAY, trace sand and fine gravel	22.9																
BAL-B008	S-9	40.0-41.5	Brown silty CLAY, trace sand and fine gravel	20.8																
BAL-B008	S-10	45.0-46.5	Brown silty CLAY, trace sand and fine gravel	22.1																
BAL-B008	S-11	50.0-51.5	Brown silty CLAY, trace sand and fine gravel	18.0																
BAL-B008	S-12	55.0-56.5	Light brown SILTY SAND	19.2				SM	16											

Summary of Laboratory Test Results

BORING NO.	SAMPLE NO.	DEPTH (ft)	CLASSIFICATION	IDENTIFICATION TESTS										STRENGTH			CONSOLIDATION INITIAL CONDITIONS		REMARKS/ TEST ID
				WATER CONTENT (%)	LIQUID LIMIT (-)	PLASTIC LIMIT (-)	PLAS. INDEX (-)	USCS SYMB. (1)	SIEVE MINUS NO. 200 (%)	HYDRO. % MINUS 2µm (%)	TOTAL UNIT WEIGHT (pcf)	DRY UNIT WEIGHT (pcf)	SPECIFIC GRAVITY (-)	PERMEA-BILITY (cm/sec)	Type Test @ STRESS (ksf)	PEAK SHEAR STRESS (ksf)	AXIAL STRAIN @ PEAK STRESS (%)	VOID RATIO (-)	SATUR-ATION (%)	
BAL-B008	S-13	60.0-61.5	Gray silty CLAY, trace sand	17.8	42	25														
BAL-B008	S-14	65.0-66.5	Gray silty CLAY, trace sand	14.0																
BAL-B009	S-1	0-1.5		85.3				MH	78.3	10										
BAL-B009	ST-2	10.5-12.5									122.5									
BAL-B009	ST-2A	10.65		4.3				CL												
BAL-B009	ST-2	10.9		24.9																
BAL-B009	ST-2B	11.15		25.2				CL			124.9	99.8			CIU@1.3	1.8	16.9			T3863
BAL-B009	ST-2	11.45		28																
BAL-B009	ST-2C	11.7		26.3				CL			124.1	98.3			CIU@1.4	1.6	14.6			T3889
BAL-B009	ST-2	12		24.1																
BAL-B009	ST-2D	12.25		26.3	40	19	21	CL	95.2	20	123.6	97.8			CIU@1.5	2.1	14.2			dispersion T3864
BAL-B009	ST-3	25-27									113.6									
BAL-B009	ST-3	25.25		22.1	49	14	35	CL			125.9	103.1			UU@3.1	0.7	15			UU278g
BAL-B009	ST-3	25.85		19.5																
BAL-B009	S-7	30.0-31.5	Brown POORLY GRADED GRAVEL	14.5				GP	3											
BAL-B009	S-8	35.0-36.5	Gray silty CLAY, trace sand	23.2	49	25														
BAL-B009	S-9	40.0-41.5	Gray silty CLAY, trace sand	21.2																
BAL-B010	S-2	2.5-4		50.2				SC	28.4	4										
BAL-B010	S-5	15-16.5		42.5				CL	98.3	7										
BAL-B010	ST-2	20-22									123.9									
BAL-B010	ST-2	20.5		24.7																
BAL-B010	ST-2	21.05		22.1																
BAL-B010	ST-2B	21.3		22.2	42	18	24	CL			124.2	101.7		2.40E-06						P10578
BAL-B010	ST-2	21.6		21.9																
BAL-B010	ST-2C	21.85		20.9				CL			124.9	103.3			UU@2.5	2	3.8			UU246d
BAL-B010	S-8	30.0-31.5	Light brown silty CLAY with sand and gravel	18.6	30	14														
BAL-B010	S-9	35.0-36.5	Brown silty CLAY with sand and gravel	15.0	22	14														
BAL-B010	S-11	45.0-46.5	Light brown silty CLAY with sand and gravel	21.7																
BAL-B010	S-12	50.0-51.5	Brown silty CLAY, trace sand	18.2																
BAL-B011	S-1	0.0-1.5	Brown silty CLAY, trace sand	13.0																
BAL-B011	S-2	2.5-4		23.0				CL	95.2	27										
BAL-B011	S-4	7.5-9.0	Brown silty CLAY, trace sand	18.8																
BAL-B011	S-5	10.0-11.5	Gray brown silty CLAY, trace sand	19.9																
BAL-B011	ST-1	15-17									122.8									
BAL-B011	ST-1A	15.2		25.8							123.3	98		1.80E-09						P10594
BAL-B011	ST-1B	15.7		24.8				CL			125.1	100.2			CIU@1.8	2.5	12.1			T3903
BAL-B011	ST-1C	16.2		24.9				CL			122.3	98			CIU@1.9	2.8	20.1			T3904
BAL-B011	ST-1	16.55		25.4																
BAL-B011	ST-1D	16.8		25.6	46	18	28	CL			121.3	96.6			CIU@2.0	1.7	19.2			T3905
BAL-B011	S-6	20.0-21.5	Gray brown silty CLAY, trace sand	21.7																
BAL-B011	S-7	30.0-31.5	Brown silty CLAY, trace sand	17.8																
BAL-B011	S-8	35.0-36.5	Brown silty sandy CLAY with gravel	8.8	19	11														
BAL-B011	S-9	42.5-44.0	Light brown silty CLAY, trace sand	18.2	49	24														
BAL-B011	S-10	47.5-49.0	Gray silty CLAY, trace sand	19.8																
BAL-B012	S-3	2.0-3.0	Brown silty CLAY, trace sand	22.0	54	24														
BAL-B012	S-7	6.0-7.0	Light brown silty CLAY	20.7	34	18														
BAL-B012	S-10	9.0-10.0	Light brown silty CLAY	21.3																
BAL-B015	S-1	0.0-1.5	Light brown sandy silty CLAY with find gravel and organics	12.5																
BAL-B015	S-2	2.5-4.0	Light brown sandy silty CLAY	21.5																
BAL-B015	ST-1	5.0-7.0									124.7									
BAL-B015	ST-1	5.6		24.8																
BAL-B015	ST-1	6.15		43																
BAL-B015	ST-1C	6.4		21.3	44	17	27	CL			129.1	106.4			UU@0.7	2.3	15			UU275D
BAL-B015	S-3	7.5-9.0	Light brown sandy silty CLAY	22.8																
BAL-B015	S-4	10.0-11.5	Light brown sandy silty CLAY, trace gravel	21.0																
BAL-B015	ST-2	11.5-13.5									128.6									
BAL-B015	ST-2	11.8		19.5																
BAL-B015	ST-2A	12.05		20.8				CH			129.5	107.2			CIU@1.0	1.8	18.7			T3912
BAL-B015	ST-2	12.35		20.8																
BAL-B015	ST-2B	12.6		20.1				CH			129.9	108.2			CIU@1.2	1.8	20.4			T3913
BAL-B015	ST-2	12.9		20.7																

Summary of Laboratory Test Results

BORING NO.	SAMPLE NO.	DEPTH (ft)	CLASSIFICATION	IDENTIFICATION TESTS										PERMEA-BILITY (cm/sec)	STRENGTH			CONSOLIDATION INITIAL CONDITIONS		REMARKS/ TEST ID
				WATER CONTENT (%)	LIQUID LIMIT (-)	PLASTIC LIMIT (-)	PLAS. INDEX (-)	USCS SYMB. (1)	SIEVE MINUS NO. 200 (%)	HYDRO. % MINUS 2µm (%)	TOTAL UNIT WEIGHT (pcf)	DRY UNIT WEIGHT (pcf)	SPECIFIC GRAVITY (-)		Type Test @ STRESS (ksf)	PEAK SHEAR STRESS (ksf)	AXIAL STRAIN @ PEAK STRESS (%)	VOID RATIO (-)	SATUR-ATION (%)	
BAL-B015	ST-2C	13.15		21.1	53	14	39	CH			128.8	106.4			CIU@1.4	1.9	20.1			T3914
BAL-B015	S-5	15.0-16.5	Light brown sandy silty CLAY, trace gravel	23.0																
BAL-B015	S-6	20.0-21.5	Light brown sandy silty CLAY with gravel	18.8																
BAL-B015	S-7	25.0-26.5	Light brown gray silty CLAY, trace sand and gravel	17.1	37	15														
BAL-B015	S-8	30.0-31.5	Light brown silty CLAY, with sand and gravel	23.7																
BAL-B015	S-9	35.0-36.5	Brown silty CLAY, trace sand	23.5																
BAL-B015	S-10	40.0-41.5	Gray brown silty CLAY	20.1																
BAL-B015	S-11	45.0-46.5	Light brown sandy silty CLAY with medium gravel	25.9																
BAL-B015	S-12	50.0-51.5	Gray fat CLAY	21.7	87	33														
BAL-B016	ST-1	4.0-6.0									114.6									
BAL-B016	ST-1	4.15		15.7																
BAL-B016	ST-1A	4.4		15				ML			128	111.3			CIU@0.5	0.8	21.2			T3825
BAL-B016	ST-1	4.7		19.8																
BAL-B016	ST-1B	4.95		27.6				ML			115.4	90.5			CIU@0.6	2.1	18			T3826
BAL-B016	ST-1	5.25		33.3																
BAL-B016	ST-1C	5.5		31.8	24	22	2	ML			107.7	81.7			CIU@0.7	1.9	11.1			T3827
BAL-B016	S-3B	7.5-9.0	Brown SILT	41.3				ML	96	6										
BAL-B016	ST-2	10.0-12.0									103.4									
BAL-B016	ST-2	10.15		44.3																
BAL-B016	ST-2	10.65		49.8																
BAL-B016	ST-2	11.15		54.9																
BAL-B016	ST-2B	10.9		62.1	-	29	NP	ML			96.8	59.7						1.562	97	C15119
BAL-B016	S-4	15.0-16.5		31.3																
BAL-B016	S-5	20.0-21.5	Dark brown SILT	29				ML	90	4										
BAL-B016	S-8	35.0-36.5		22.6																
BAL-B016	S-10	45.0-46.5		17.9																
BAL-B016	S-11	50.0-51.5		14.5	30	15														
BAL-B016	S-12	55.0-56.5		10.3	34	14														
BAL-B016	S-14	65.0-66.5		18.2																
BAL-B017	S-1	0.0-1.5		11.5				ML												
BAL-B017	S-2	2.5-4.0		14.7				ML	73.5	9										
BAL-B017	S-3	5.0-6.5		21.4				ML	67	4										
BAL-B017	S-4	7.5-9.0		28.9				ML	94.2	6										
BAL-B017	ST-1	10.0-12.0									108.5									
BAL-B017	ST-1	11.3		28.4																
BAL-B017	ST-1C	11.55		35	23	25	NP	ML	95.4	7	112.2	83.1			UU@0.8	0.4	15			UU278H
BAL-B017	S-5	15.0-16.5	Brown silty CLAY	30.5																
BAL-B017	S-6	20.0-21.5	Brown silty CLAY with fine gravel	21.4	33	15														
BAL-B017	ST-2	25.5-27.5									122.1									
BAL-B017	ST-2	25.9		30.3																
BAL-B017	ST-2A	26.15		22.6				CL			125.4	102.3			CIU@2.2	6.7	20.1			T3921
BAL-B017	ST-2	26.45		21.9																
BAL-B017	ST-2B	26.7		23.5	44	15	29	CL			124.5	100.8		1.70E-08	CIU@2.4	2	19.7			T3922
BAL-B017	ST-2	27		25																
BAL-B017	ST-2C	27.25		25.4				CL			124.4	99.2			CIU@2.6	1.8	12.9			T3923
BAL-B017	S-7	30.0-31.5	Brown silty CLAY with fine gravel	30.5																
BAL-B017	S-8	35.0-36.5	Brown silty CLAY with fine gravel	21.2	43	11														
BAL-B017	S-9	40.0-41.5	Gray brown sandy silty CLAY with fine gravel	18.1																
BAL-B017	S-10	45.0-45.1	Gray brown sandy silty CLAY with fine gravel	15.6																
BAL-B017	S-11	50.0-51.5	Gray brown sandy silty CLAY with fine gravel	22.6																
BAL-B017	S-12	55.0-56.5	Brown sandy silty CLAY with fine gravel	10.3	28	9														
BAL-B018	S-2	5.0-6.5	Light brown silty CLAY	30.0	37	20														
BAL-B018	ST-2	25-27									126.1									
BAL-B018	ST-2B	25.95		27.4				CH			123.3	96.8			CIU@3.0	0.9	22.7			T3890
BAL-B018	ST-2C	26.55		18.1	54	13	41	CH			129.7	109.9			CIU@3.2	2.2	18.2			T3865
BAL-B018	S-7	35.0-36.5	Light brown silty CLAY	23.6																
BAL-B018	S-8	40.0-41.5	Gray silty CLAY, trace sand	17.7	47	25														
BAL-B018	S-9	45.0-46.5	Gray silty CLAY, trace sand	18.4																
BAL-B019	S-1	0.0-1.5		15.3																
BAL-B019	S-3	5.0-6.5		22.4	40	19														
BAL-B019	S-7	15.0-16.5		17.5																

Summary of Laboratory Test Results

BORING NO.	SAMPLE NO.	DEPTH (ft)	CLASSIFICATION	IDENTIFICATION TESTS									PERMEA-BILITY (cm/sec)	STRENGTH			CONSOLIDATION INITIAL CONDITIONS		REMARKS/ TEST ID
				WATER CONTENT (%)	LIQUID LIMIT (-)	PLASTIC LIMIT (-)	PLAS. INDEX (-)	USCS SYMB. (1)	SIEVE MINUS NO. 200 (%)	HYDRO. % MINUS 2µm (%)	TOTAL UNIT WEIGHT (pcf)	DRY UNIT WEIGHT (pcf)	SPECIFIC GRAVITY (-)		Type Test @ STRESS (ksf)	PEAK SHEAR STRESS (ksf)	AXIAL STRAIN @ PEAK STRESS (%)	VOID RATIO (-)	SATUR-ATION (%)	
BAL-B019	ST-1	25-27.5									128.1									
BAL-B019	ST-1	25.45		24.3																
BAL-B019	ST-1	26		25.1																
BAL-B019	ST-1	26.55		23.9																
BAL-B019	ST-1C	26.8		24.5	38	17	21	CL			124.8	100.3			UU@3.1	1.5	14.6			UU231a
BAL-B019	ST-2	35-37.5									118.4									
BAL-B019	ST-2	35.35		34.7																
BAL-B019	ST-2	35.9		25.6																
BAL-B019	ST-2	36.5		22.3																
BAL-B019	ST-2C	36.8		22.1	55	15	40	CH			126.8	103.8			UU@4.1	2	8.8			UU231b
BAL-B019	S-11	45.0-46.5		16.7	33	16														
BAL-B019	S-13	55.0-56.5		18.6	40	18														
BAL-B019	S-14	60.0-61.5		21.9	43	26														
BAL-B019	S-16	70.0-71.0		15.4																
BAL-B019	S-18	80.0-80.8		17.5																
BAL-B020	S-2A	2.5-4		19.5				SP-SM	10.8	1										
BAL-B020	ST-2	9-11									121.1									
BAL-B020	ST-2A	9.4		30.8				CH			120.4	92.1			CIU@1.1	0.9	19			T3901
BAL-B020	ST-2B	9.9		25.6	51	17	34	CH			123.5	98.3			CIU@1.2	1.2	18.8			T3895
BAL-B020	ST-2C	10.4		24.7				CH			125.8	100.9			CIU@1.3	1.3	17.9			T3896
BAL-B020	S-5	20.0-21.5	Brown SANDY LEAN CLAY	22.6	38	16		CL	67											
BAL-B020	S-7B	30.0-31.5	Brown CLAY with SAND	18.7				CL	78											
BAL-B020	S-10	45.0-46.5	Gray silty sandy CLAY with fine gravel	11.2																
BAL-B020	S-13	60.0-61.5	Gray silty CLAY	21.6	73	36														
BAL-B020	S-17	80.0-81.5	Gray silty CLAY	21.3																
BAL-B021	ST-1	2.5-4.5									117.5									
BAL-B021	ST-1A	2.75		20.6				CL			125.8	104.3			CIU@0.3	0.6	18			T3834
BAL-B021	ST-1B	3.25		22.4	49	15	34	CL			124.9	102			CIU@0.54	0.9	20.5			T3835
BAL-B021	S-3	7.5-9.0		20.8	43	17														
BAL-B021	S-5	15.0-16.5		20.7																
BAL-B021	S-6	20.0-21.5		20.5																
BAL-B021	S-9	35.0-36.5		18.6	42	23														
BAL-B022	S-3	5.0-6.5	Brown silty CLAY, trace fine gravel	22.0	28	18														
BAL-B022	ST-1	10-12									130.3									
BAL-B022	ST-1	10.35		21.1																
BAL-B022	ST-1A	10.6		20.7				CL			129.4	107.2			CIU@1.2	2.2	20.1			T3906
BAL-B022	ST-1	10.9		19.9																
BAL-B022	ST-1B	11.15		19.1	40	15	25	CL	80.3	22	130.3	109.4			CIU@1.3	2	15.3			dispersion T3907
BAL-B022	ST-1	11.45		18.7																
BAL-B022	ST-1C	11.7		18.4				CL			130.7	110.4			CIU@1.4	2.5	20.2			T3908
BAL-B022	S-8	35.0-36.5	Gray silty CLAY, trace gravel	23.6	58	25														
BAL-B022	S-10	45.0-45.8	Gray silty CLAY, trace gravel	16.6																
BAL-B023	S-3	5.0-6.5		18.6	37	14														
BAL-B023	ST-1	10.0-12.5									129									
BAL-B023	ST-1	10.3		23.7																
BAL-B023	ST-1A	10.55		22.6	51	15	36	CH			127.7	104.1			UU@1.3	2.1	15			UU230b
BAL-B023	ST-1	10.85		22.3																
BAL-B023	ST-1B	11.1																		
BAL-B023	S-6	20.0-21.5		22.3	34	18														
BAL-B023	ST-2	25-27.5									132.8									
BAL-B023	ST-2B	25.65		17.9				CL			132.2	112.1			CIU@3.0	2.6	21.4			T3828
BAL-B023	ST-2C	26.05		16.2	36	14	22	CL			133.4	114.8			CIU@3.2	2.5	21			T3829
BAL-B023	S-7	30.0-31.5		26.7	59	30														
BAL-B023	S-8	35.0-36.5		17.8																
BAL-B023	S-11	50.0-50.8		16.1																
BAL-B024	S-4	7.5-9.0		18.7																
BAL-B024	S-6	15.0-16.5		24.1	41	19														
BAL-B024	ST-1	20.0-22.5									128									
BAL-B024	ST-1	20.45		28.1																
BAL-B024	ST-1A	20.7		19.4				CL			130	108.9			CIU@2.4	2.8	17.7			T3831
BAL-B024	ST-1	21.05		20.0																

Summary of Laboratory Test Results

BORING NO.	SAMPLE NO.	DEPTH (ft)	CLASSIFICATION	IDENTIFICATION TESTS									PERMEA-BILITY (cm/sec)	STRENGTH			CONSOLIDATION		REMARKS/ TEST ID
				WATER CONTENT (%)	LIQUID LIMIT (-)	PLASTIC LIMIT (-)	PLAS. INDEX (-)	USCS SYMB. (1)	SIEVE MINUS NO. 200 (%)	HYDRO. % MINUS 2µm (%)	TOTAL UNIT WEIGHT (pcf)	DRY UNIT WEIGHT (pcf)	SPECIFIC GRAVITY (-)		Type Test @ STRESS (ksf)	PEAK SHEAR STRESS (ksf)	AXIAL STRAIN @ PEAK STRESS (%)	INITIAL CONDITIONS VOID RATIO (-)	INITIAL CONDITIONS SATUR-ATION (%)	
BAL-B024	ST-1B	21.3		20.5	49	13	36	CL			129.6	107.6			CIU@2.5	2.8	11			T3832
BAL-B024	ST-1	21.6		20.6																
BAL-B024	ST-1C	21.9		19.4				CL			128.6	107.7			CIU@2.6	2.3	6.2			T3833
BAL-B024	S-7	25.0-26.5		18.1																
BAL-B024	S-10	40.0-41.5		14.5	45	23														
BAL-B024	S-12	50.0-51.5		22.6																
BAL-B025	ST-1	7.5-9.5									112.5									
BAL-B025	ST-1	7.75		22.4																
BAL-B025	ST-1A	8		22.0				CL	74.3	4										
BAL-B025	ST-1	8.3		25.6																
BAL-B025	ST-1	8.85		55.1																
BAL-B025	S-4	10.0-11.5		40.4									2.46							
BAL-B025	S-7	25.0-26.5		26.5	40	20														
BAL-B025	S-9B	40.0-41.5		19.3	32	16														
BAL-B025	S-11	50.0-51.5		24.2																
BAL-B025	S-12	55.0-56.5		16.7	43	21														
BAL-B026	S-4	7.5-9		9.4				SM	14.6											
BAL-B026	S-6	15-16.5		19.4				SW-SM	5.8											
BAL-B026	ST-1	20-22																		
BAL-B026	ST-1	20.45		37.3																
BAL-B026	ST-1	21		27.3																
BAL-B026	ST-1	21.55		23.5																
BAL-B026	ST-1C	21.8		20.1				CL	97.5	28	128	106.5			UU@2.6	2	8.7			UU257k
BAL-B026	S-7A	25-26.5		32.9				CL	78.9											
BAL-B026	ST-2	35-37									126.3									
BAL-B026	ST-2A	35.35		23.6				CH			125.4	101.4			CIU@4.2	2	19			T3860
BAL-B026	ST-2B	35.9		24.0				CH			125.9	101.6			CIU@4.3	2.1	19.2			T3861
BAL-B026	ST-2C	36.25		23.5	61	14	47	CH			124.3	100.6	2.675					0.649	96	C15144
BAL-B026	ST-2D	36.8		22.9				CH			126.4	102.9			CIU@4.4	1.9	15.9			T3862
BAL-B026	S-9	40.0-41.5	Brown silty CLAY, trace gravel	17.8	48	13														
BAL-B026	S-11	50.0-51.5	Brown silty CLAY, trace gravel	23.5	49	19														
BAL-B026	S-12	55.0-56.5	Brown silty CLAY, trace gravel	16.6	43	17														
BAL-B026	S-15	70.0-71.5	Gray silty CLAY, trace sand	16.5																
BAL-B027	S-1	0-1.5		17.7				SW-SM	5.3											
BAL-B027	S-7	20-21.5		16.7				SP	0.2											
BAL-B027	ST-1	25-27									124.6									
BAL-B027	ST-1	25.55		21.1																
BAL-B027	ST-1	26.1		21.8																
BAL-B027	ST-1C	26.35		21.4				CL			128.5	105.9			UU@3.1	3.3	11.9			UU275e
BAL-B027	ST-1	26.65		21.1																
BAL-B027	ST-1D	26.9		21.2	43	16	27	CL			127.7	105.4		5.00E-09						P10596
BAL-B027	ST-2	35-37									127.3									
BAL-B027	ST-2	35.3		19.1																
BAL-B027	ST-2	35.85		19.9																
BAL-B027	ST-2	36.4		19.8																
BAL-B027	ST-2C	36.65		20.3	47	15	32	CL			130	108			UU@4.3	1.6	15			UU275f
BAL-B027	S-10	45.0-46.5	Light brown silty CLAY	24.1																
BAL-B027	S-12	55.0-56.5	Gray silty CLAY, trace sand	17.4	47	21														
BAL-B027	S-13	60.0-61.5	Gray silty CLAY, trace sand	19.4																
BAL-B028	S-1	0-1.5		72.5																
BAL-B028	S-2	2.5-4.0		70.8				ML	67.5	11										
BAL-B028	ST-1	5.0-7.0									89.5									
BAL-B028	ST-1	5.4		104.4																
BAL-B028	ST-1	5.95		76.6																
BAL-B028	ST-1	6.55		114.3																
BAL-B028	ST-1C	6.8		90.7	47	53	NP	ML	81.4		90.7	47.6		CYCTRX@0.7						CTXS488
BAL-B028	S-3	7.5-9.0		103.7				ML	75.6	13										
BAL-B028	ST-2	9.0-11.0									89.5									
BAL-B028	ST-2A	9.3		48.5				ML	67.9		104.4	70.3		CYCTRX@1.0						CTXS487
BAL-B028	ST-2B	9.95		65	47	52	NP	ML			101.8	61.7	2.684					1.716	102	C15154
BAL-B028	S-4	15-17		39.6				ML	64.3	6										

Summary of Laboratory Test Results

BORING NO.	SAMPLE NO.	DEPTH (ft)	CLASSIFICATION	IDENTIFICATION TESTS										PERMEA-BILITY (cm/sec)	STRENGTH			CONSOLIDATION INITIAL CONDITIONS		REMARKS/ TEST ID
				WATER CONTENT (%)	LIQUID LIMIT (-)	PLASTIC LIMIT (-)	PLAS. INDEX (-)	USCS SYMB. (1)	SIEVE MINUS NO. 200 (%)	HYDRO. % MINUS 2µm (%)	TOTAL UNIT WEIGHT (pcf)	DRY UNIT WEIGHT (pcf)	SPECIFIC GRAVITY (-)		Type Test @ STRESS (ksf)	PEAK SHEAR STRESS (ksf)	AXIAL STRAIN @ PEAK STRESS (%)	VOID RATIO (-)	SATUR-ATION (%)	
BAL-B028	S-5	20-22		34.9				ML	97.7	8										
BAL-B028	S-6A&B	25-26.5		50.6				CL	89.4	9										
BAL-B028	S-7	30.0-31.5	Brown silty Clay	26.7																
BAL-B028	S-8	35.0-36.5	Brown silty CLAY with sand and gravel	20.3	40	18														
BAL-B028	S-9	40.0-41.5	Brown silty CLAY with sand and gravel	20.7																
BAL-B028	S-10	45.0-46.5	Brown silty CLAY with sand and gravel	16.5																
BAL-B028	S-11	50.0-51.5	Brown silty CLAY with sand and gravel	20.2																
BAL-B028	S-12	55.0-56.5	Gray silty CLAY, trace sand	21.0																
BAL-B028	S-13	60.0-61.5	Gray silty CLAY with sand and gravel	16.7																
BAL-B028	S-14	65.0-66.5	Gray silty CLAY, trace gravel	18.9	39	25														
BAL-B028	S-15	70.0-71.5	Gray silty CLAY, trace gravel	18.5																
BAL-B028	S-16	75.0-76.5	Gray silty CLAY, trace gravel	20.9																
BAL-B028	S-17	80.0-81.5	Gray silty CLAY, trace gravel	17.8																
BAL-B028	S-18	85.5-86.0	Gray silty CLAY, trace gravel	17.7																
BAL-B029	S-1	0.0-1.5		20.6	42	19	23	CL												
BAL-B029	S-2	2.0-4.0		31				CL	95.7	6										
BAL-B029	S-3	7.5-9.0		31.9				ML	86	7										
BAL-B029	S-4	10.0-11.5		34.1				ML	94.5	8										
BAL-B029	S-5	20.0-21.5	Gray sandy silty CLAY	22.1	32	16														
BAL-B029	S-6	25.0-26.5	Gray brown sandy silty CLAY	19.8																
BAL-B029	S-7	30.0-31.5	Gray brown sandy silty CLAY	21.9	47	22														
BAL-B029	S-8	35.0-56.5	Brown sandy CLAY with gravel	10.9																
BAL-B029	S-9	40.0-41.5	Brown sandy CLAY with gravel	26.3	56	20														
BAL-B029	S-11	50.0-51.5	Brown gray sandy silty CLAY	21.8																
BAL-C039	S-1	0.0-1.0	Brown silty CLAY, trace sand	34.0	52	26														
BAL-C039	S-2	2.0-3.0	Brown silty CLAY with organics	24.5	37	16														
BAL-C039	S-6	5.0-6.0	Brown silty CLAY with organics, trace sand and gravel	21.7																

NOTE: Laboratory tests were performed by AECOM, Conshoshocken, Pennsylvania and Terrasense, Totowa, New Jersey.

APPENDIX B

LABORATORY HYDRAULIC CONDUCTIVITY TEST RESULTS

PERMEABILITY TEST: FALLING HEAD - CONSTANT VOLUME U-TUBE

ASTM D 5084 - Method F

Project No.: T60428794 | BORING: BAL-B001 | Test No.: P10576

Project Name: Dynegy CCR - Baldwin | SAMPLE: ST-2A | DEPTH (ft): 35.6

Specimen - Apparatus set-up - Test Information | Cell No. E | Apparatus No. 1 | Stage No.: 5

Preliminary Length/Area Calculations

Lo =	3.991	in	Lo=	10.137	cm
dLc=	0.091	in	Ao =	41.93	cm^2
Lc=	3.900	in	Vo =	424.99	cm^3
			Lc=	9.905	cm
dVc = 3 Vo * (dLc/Lo)			dVc=	29.07	cm^3
			Vc =	395.92	cm^3
Sc =	0.248	cm^{-1}	Ac=	39.970	cm^2

1) Specimen Tested in :	x	Triaxial Cell or		Compaction Mold or			
	x	with stones or		Stones with filter paper or			top + bottom
2) Specimen orientation for:	x	Vertical or		Horizontal permeability determination			
3) During saturation: Water flushed up sides of specimen to remove air			x	No		Yes	
4) During consolidation:	x	Top and bottom drainage or		Top		Bottom only	
5) Direction of permeant :	x	Up during or		Down during permeation			
6) Permeant: water used	x	Tap		Distilled			
or		Demineralized		0.005 N calcium sulfate (CaSO4)			

Equations Used

Kt = - 0.0000757 * Sc/dT(min) * ln (ho/hf)

RT = (-0.02452*(ave. temp in C) + 1.495)

K @ 20 ºC = RT * Kt TubeC= 1.3127

Consol Stage-Trial No.	Temp. ºC	Date	Time hr	Time min	Time sec	Initial σ_c psi	Initial Ub psi	U-tube Reading Head (cm) (cc)	U-tube Reading Tail (cm) (cc)	Flow in/out gradient	Permeability Preliminary Final at 20ºC cm/sec Dev. from Ave.
initial	22.5	9/4/15	09	47	00	129.9	100.0	57.00	37.70	0.88	1.40E-08
final	23.1	9/4/15	11	34	00			55.87	38.10		1.30E-08
1	RT = 0.936	dT =		107.00 min		σ'_c =	4.3 ksf	0.085	0.096	io= 24.5	-1%
initial	23.1	9/4/15	11	35	00	129.9	100.0	59.27	37.04	1.00	1.49E-08
final	23.5	9/4/15	13	29	00			57.80	37.50		1.36E-08
2	RT = 0.924	dT =		114.00 min		σ'_c =	4.3 ksf	0.110	0.110	io= 28.2	4%
initial	23.5	9/4/15	13	30	00	129.9	100.0	59.65	36.90	0.97	1.48E-08
final	23.5	9/4/15	15	19	00			58.22	37.36		1.35E-08
3	RT = 0.919	dT =		109.00 min		σ'_c =	4.3 ksf	0.107	0.110	io= 28.9	2%
initial	23.5	9/4/15	15	20	00	129.9	100.0	60.00	36.78	1.02	1.37E-08
final	23.5	9/4/15	17	38	00			58.30	37.30		1.25E-08
4	RT = 0.919	dT =		138.00 min		σ'_c =	4.3 ksf	0.127	0.125	io= 29.5	-5%
initial											
final											
5		dT =				σ'_c =					
initial											
final											
6		dT =				σ'_c =					

TEST SUMMARY

Final Specimen and Test Conditions

Lc =	9.905	cm	ε_{axial} =	2.3%	
Ac =	40.425	cm^2			
Vc=	400.43	cm^3	ε_{vol} =	5.8%	
Sc =	0.245	cm^{-1}	Sc = Lc / Ac , final		

	w (%)	γ_τ (pcf)	γ_d (pcf)	S (%)
Initial	23.79	126.6	102.3	94.0
PreTest	21.79	132.2	108.6	100.0

HYDRAULIC CONDUCTIVITY SUMMARY

Averages for trials: 1-4

ave K @ 20 ºC: **1.31E-08** cm/sec

(i_o)ave = 27.8

Tested By: BB Reviewed By: G. Thomas

PERMEABILITY TEST: FALLING HEAD - CONSTANT VOLUME U-TUBE

ASTM D 5084 - Method F

Project No.: T60428794 | BORING: BAL-B008 | Test No.: P10595

Project Name: Dynegy CCR - Baldwin | SAMPLE: ST-1B | DEPTH (ft): 10.8

Specimen - Apparatus set-up - Test Information | Cell No. C | Apparatus No. 2 | Stage No.: 2

Preliminary Length/Area Calculations

Lo =	3.985	in	Lo=	10.121	cm
dLc=	0.010	in	Ao =	41.87	cm^2
Lc=	3.975	in	Vo =	423.74	cm^3
			Lc=	10.095	cm
dVc = 3 Vo * (dLc/Lo)			dVc=	3.19	cm^3
			Vc =	420.55	cm^3
Sc =	0.242	cm^{-1}	Ac=	41.657	cm^2

1) Specimen Tested in :	x	Triaxial Cell or		Compaction Mold or				
	x	with stones or		Stones with filter paper or		top + bottom		
2) Specimen orientation for:	x	Vertical or		Horizontal permeability determination				
3) During saturation: Water flushed up sides of specimen to remove air			x	No		Yes		
4) During consolidation:	x	Top and bottom drainage or		Top		Bottom only		
5) Direction of permeant :	x	Up during or		Down during permeation				
6) Permeant: water used	x	Tap		Distilled				
or		Demineralized		0.005 N calcium sulfate (CaSO4)				

Equations Used

Kt = - 0.0000746 * Sc/dT(min) * ln (ho/hf)

RT = (-0.02452*(ave. temp in C) + 1.495)

K @ 20 ºC = RT * Kt TubeC= 1.3214

Consol Stage- Trial No.	Temp. ºC	Date	Time hr	Time min	Time sec	Initial σ_c psi	Initial Ub psi	U-tube Reading Head (cm) (cc)	U-tube Reading Tail (cm) (cc)	Flow in/out gradient	Preliminary Final at 20ºC cm/sec Dev. from Ave.
initial	22.3	10/3/15	15	11	00	105.0	100.0	58.00	43.50	1.16	6.53E-09
final	22.0	10/4/15	09	33	00			54.40	44.50		6.21E-09
6	RT = 0.952	dT =	1102.00 min			σ'_c =	0.7 ksf	0.268	0.231	io= 18.1	13%
initial	22.0	10/4/15	09	38	00	105.0	100.0	58.20	43.40	1.07	5.75E-09
final	23.6	10/4/15	14	32	00			57.20	43.70		5.38E-09
7	RT = 0.936	dT =	294.00 min			σ'_c =	0.7 ksf	0.074	0.069	io= 18.4	-2%
initial	23.6	10/4/15	14	36	00	105.0	100.0	58.15	43.50	1.61	5.39E-09
final	24.2	10/4/15	17	11	00			57.65	43.60		4.89E-09
8	RT = 0.909	dT =	155.00 min			σ'_c =	0.7 ksf	0.037	0.023	io= 18.2	-11%
initial	24.2	10/4/15	17	11	00	105.0	100.0	57.65	43.60	0.95	5.89E-09
final	22.6	10/5/15	08	49	00			54.85	44.55		5.43E-09
9	RT = 0.921	dT =	938.00 min			σ'_c =	0.7 ksf	0.208	0.220	io= 17.5	-1%
initial											
final											
10		dT =				σ'_c =					
initial											
final											
11		dT =				σ'_c =					

TEST SUMMARY

Final Specimen and Test Conditions

Lc =	10.095	cm	ε_{axial} =	0.3%	
Ac =	41.674	cm^2			
Vc=	420.72	cm^3	ε_{vol} =	0.7%	
Sc =	0.242	cm^{-1}	Sc = Lc / Ac , final		

	w (%)	γ_τ (pcf)	γ_d (pcf)	S (%)
Initial	23.07	127.5	103.6	94.9
PreTest	23.87	129.2	104.3	100.0

HYDRAULIC CONDUCTIVITY SUMMARY

Averages for trials: 6-9

ave K @ 20 ºC: **5.48E-09** cm/sec

(i_o)ave = 18.1

Tested By: BB Reviewed By: G. Thomas

PERMEABILITY TEST: FALLING HEAD - CONSTANT VOLUME U-TUBE

ASTM D 5084 - Method F

Project No.: T60428794 | BORING: BAL-B010 | Test No.: P10578

Project Name: Dynegy CCR - Baldwin | SAMPLE: ST-2B | DEPTH (ft): 21.3

Specimen - Apparatus set-up - Test Information | Cell No. B | Apparatus No. 2 | Stage No.: 4

Preliminary Length/Area Calculations

Lo =	4.006	in	Lo=	10.174	cm
dLc=	0.057	in	Ao =	42.20	cm^2
Lc=	3.949	in	Vo =	429.34	cm^3
			Lc=	10.029	cm
dVc = 3 Vo * (dLc/Lo)			dVc=	18.33	cm^3
			Vc =	411.01	cm^3
Sc =	0.245	cm^{-1}	Ac=	40.980	cm^2

1) Specimen Tested in :	x	Triaxial Cell or		Compaction Mold or			
	x	with stones or		Stones with filter paper or			top + bottom
2) Specimen orientation for:	x	Vertical or		Horizontal permeability determination			
3) During saturation: Water flushed up sides of specimen to remove air			x	No		Yes	
4) During consolidation:	x	Top and bottom drainage or		Top		Bottom only	
5) Direction of permeant :	x	Up during or		Down during permeation			
6) Permeant: water used	x	Tap		Distilled			
or		Demineralized		0.005 N calcium sulfate (CaSO4)			Permeability

Equations Used

Kt = - 0.0000746 * Sc/dT(min) * ln (ho/hf)

RT = (-0.02452*(ave. temp in C) + 1.495)

K @ 20 ºC = RT * Kt TubeC= 1.3214

Consol Stage- Trial No.	Temp. ºC	Date	Time hr	Time min	Time sec	Initial σ_c psi	Initial Ub psi	U-tube Reading Head (cm) (cc)	U-tube Reading Tail (cm) (cc)	Flow in/out gradient	Preliminary Final at 20ºC cm/sec Dev. from Ave.
initial	23.1	9/8/15	11	02	00	117.6	100.0	56.00	44.13	1.01	2.66E-06
final	23.1	9/8/15	11	15	00			48.37	46.55		2.44E-06
1	RT = 0.929	dT =		13.00 min		σ'_c =	2.5 ksf	0.568	0.560	io= 14.9	0%
initial	23.1	9/8/15	11	16	00	117.6	100.0	56.00	44.13	0.99	2.85E-06
final	23.2	9/8/15	11	31	00			47.88	46.77		2.62E-06
2	RT = 0.927	dT =		15.00 min		σ'_c =	2.5 ksf	0.604	0.611	io= 14.9	7%
initial	23.2	9/8/15	11	32	00	117.6	100.0	56.00	44.13	1.01	2.76E-06
final	23.2	9/8/15	11	40	00			49.70	46.13		2.53E-06
3	RT = 0.926	dT =		8.00 min		σ'_c =	2.5 ksf	0.469	0.463	io= 14.9	4%
initial	23.2	9/8/15	11	41	00	117.6	100.0	56.00	44.13	1.01	2.38E-06
final	23.2	9/8/15	12	02	00			47.60	46.80		2.18E-06
4	RT = 0.926	dT =		21.00 min		σ'_c =	2.5 ksf	0.625	0.618	io= 14.9	-11%
initial											
final											
5		dT =				σ'_c =					
initial											
final											
6		dT =				σ'_c =					

TEST SUMMARY

Final Specimen and Test Conditions

Lc =	10.029	cm	ε_{axial} =	1.4%	
Ac =	41.453	cm^2			
Vc=	415.75	cm^3	ε_{vol} =	3.2%	
Sc =	0.242	cm^{-1}	Sc = Lc / Ac , final		

	w (%)	γ_τ (pcf)	γ_d (pcf)	S (%)
Initial	22.15	124.2	101.7	88.4
PreTest	23.11	129.2	105.0	100.0

HYDRAULIC CONDUCTIVITY SUMMARY

Averages for trials: 1-4

ave K @ 20 ºC: **2.44E-06** cm/sec

(i_o)ave = 14.9

Tested By: BB Reviewed By: G. Thomas

PERMEABILITY TEST: FALLING HEAD - CONSTANT VOLUME U-TUBE

ASTM D 5084 - Method F

Project No.: T60428794 | BORING: BAL-B011 | Test No.: P10594

Project Name: Dynegy CCR - Baldwin | SAMPLE: ST-1A | DEPTH (ft): 15.2

Specimen - Apparatus set-up - Test Information | Cell No. D | Apparatus No. 1 | Stage No.: 3

Preliminary Length/Area Calculations

Lo =	3.998	in	Lo=	10.155	cm
dLc=	0.017	in	Ao =	42.08	cm^2
Lc=	3.981	in	Vo =	427.34	cm^3
			Lc=	10.112	cm
dVc = 3 Vo * (dLc/Lo)			dVc=	5.45	cm^3
			Vc =	421.89	cm^3
Sc =	0.242	cm^{-1}	Ac=	41.722	cm^2

1) Specimen Tested in :	x	Triaxial Cell or		Compaction Mold or			
	x	with stones or		Stones with filter paper or			top + bottom
2) Specimen orientation for:	x	Vertical or		Horizontal permeability determination			
3) During saturation: Water flushed up sides of specimen to remove air			x	No		Yes	
4) During consolidation:	x	Top and bottom drainage or		Top		Bottom only	
5) Direction of permeant :	x	Up during or		Down during permeation			
6) Permeant: water used	x	Tap		Distilled			
or		Demineralized		0.005 N calcium sulfate (CaSO4)			

Equations Used

Kt = - 0.0000757 * Sc/dT(min) * ln (ho/hf)

RT = (-0.02452*(ave. temp in C) + 1.495)

K @ 20 ºC = RT * Kt TubeC= 1.3127

Consol Stage- Trial No.	Temp. ºC	Date	Time hr	Time min	Time sec	Initial σ_c psi	Initial Ub psi	U-tube Reading Head (cm) (cc)	U-tube Reading Tail (cm) (cc)	Flow in/out gradient	Preliminary Final at 20ºC cm/sec Dev. from Ave.
initial	23.7	10/1/15	17	22	00	105.0	100.0	56.45	37.90	0.95	2.70E-09
final	21.9	10/2/15	09	04	49			54.62	38.50		2.54E-09
5	RT = 0.936	dT =	942.82 min			σ'_c =	0.7 ksf	0.137	0.144	io= 23.1	39%
initial	22.5	10/2/15	15	34	00	105.0	100.0	57.61	37.55	1.10	2.25E-09
final	22.0	10/3/15	11	47	00			55.50	38.15		2.15E-09
6	RT = 0.949	dT =	1213.00 min			σ'_c =	0.7 ksf	0.158	0.144	io= 24.9	18%
initial	22.0	10/3/15	12	05	00	105.0	100.0	57.00	37.75	1.09	1.43E-09
final	22.0	10/4/15	09	35	00			55.60	38.15		1.37E-09
7	RT = 0.956	dT =	1290.00 min			σ'_c =	0.7 ksf	0.105	0.096	io= 23.9	-25%
initial	22.0	10/4/15	09	40	00	105.0	100.0	56.30	37.95	1.02	1.28E-09
final	22.2	10/5/15	08	54	00			55.00	38.35		1.23E-09
8	RT = 0.953	dT =	1394.00 min			σ'_c =	0.7 ksf	0.097	0.096	io= 22.8	-32%
initial											
final											
9		dT =				σ'_c =					
initial											
final											
10		dT =				σ'_c =					

TEST SUMMARY

Final Specimen and Test Conditions

Lc =	10.112	cm	ε_{axial} =	0.4%	
Ac =	41.467	cm^2			
Vc=	419.30	cm^3	ε_{vol} =	1.9%	
Sc =	0.244	cm^{-1}	Sc = Lc / Ac , final		

	w (%)	γ_τ (pcf)	γ_d (pcf)	S (%)
Initial	25.83	123.3	98.0	94.5
PreTest	26.15	126.0	99.9	100.0

HYDRAULIC CONDUCTIVITY SUMMARY

Averages for trials: 5-8

ave K @ 20 ºC: **1.82E-09** cm/sec

(i_o)ave = 23.7

Tested By: BB Reviewed By: G. Thomas

PERMEABILITY TEST: FALLING HEAD - CONSTANT VOLUME U-TUBE

ASTM D 5084 - Method F

Project No.: T60440739 | Boring: BAL-B017 | Test No.: T3922

Project Name: Dynegy CCR - Baldwin | Sample: ST-2B | Depth: 26.7

Specimen - Apparatus set-up - Test Information | Cell No. H-6 | Apparatus No. 1 | Stage No.: 3

Preliminary Length/Area Calculations

Lo =	5.975	in	Lo=	15.178 cm
dLc=	0.064	in	Ao =	41.79 cm^2
Lc=	5.911	in	Vo =	634.27 cm^3
			Lc=	15.015 cm
dVc = 3 Vo * (dLc/Lo)			dVc=	20.38 cm^3
			Vc =	613.89 cm^3
Sc =	0.367	cm^{-1}	Ac=	40.885 cm^2

1) Specimen Tested in :	x	Triaxial Cell or		Compaction Mold or		
	x	with stones or		Stones with filter paper or		top + bottom
2) Specimen orientation for:	x	Vertical or		Horizontal permeability determination		
3) During saturation: Water flushed up sides of specimen to remove air			x	No		Yes
4) During consolidation:	x	Top and bottom drainage or		Top		Bottom only
5) Direction of permeant :	x	Up during or		Down during permeation		
6) Permeant: water used	x	Tap		Distilled		
or		Demineralized		0.005 N calcium sulfate (CaSO4)		Permeability

Equations Used

Kt = - 0.0000757 * Sc/dT(min) * ln (ho/hf)

RT = (-0.02452*(ave. temp in C) + 1.495)

K @ 20 ºC = RT * Kt TubeC= 1.3127

Consol Stage- Trial No.	Temp. ºC	Date	Time hr	Time min	Time sec	Initial σ_c psi	Initial Ub psi	U-tube Reading Head (cm) (cc)	U-tube Reading Tail (cm) (cc)	Flow in/out gradient	Preliminary Final at 20ºC cm/sec Dev. from Ave.
initial	22.5	10/13/15	09	21	00	116.7	100.0	61.98	36.20	0.99	2.38E-08
final	22.5	10/13/15	13	38	00			58.10	37.42		2.21E-08
1	RT = 0.943	dT =		257.00 min		σ'_c =	2.4 ksf	0.291	0.292	io= 21.6	30%
initial	22.5	10/13/15	13	40	00	116.7	100.0	61.78	36.30	1.05	2.05E-08
final	22.9	10/13/15	18	03	00			58.35	37.32		1.90E-08
2	RT = 0.939	dT =		263.00 min		σ'_c =	2.4 ksf	0.257	0.244	io= 21.3	11%
initial	22.9	10/13/15	18	12	00	116.7	100.0	61.48	36.35	1.00	1.74E-08
final	22.4	10/14/15	09	00	00			53.30	38.91		1.61E-08
3	RT = 0.940	dT =		888.00 min		σ'_c =	2.4 ksf	0.613	0.613	io= 21.0	-5%
initial	22.4	10/14/15	09	02	00	116.7	100.0	61.55	36.35	0.97	1.74E-08
final	24.0	10/14/15	12	31	00			59.20	37.11		1.58E-08
4	RT = 0.926	dT =		209.00 min		σ'_c =	2.4 ksf	0.176	0.182	io= 21.1	-7%
initial	24.0	10/14/15	12	37	00	116.7	100.0	62.20	36.18	1.07	1.90E-08
final	22.9	10/14/15	15	37	00			59.90	36.85		1.72E-08
5	RT = 0.920	dT =		180.00 min		σ'_c =	2.4 ksf	0.172	0.161	io= 21.8	1%
initial											
final											
6		dT =				σ'_c =					

TEST SUMMARY

Final Specimen and Test Conditions

Lc = 15.015 cm ε_{axial} = 1.1%

Ac = 41.570 cm^2

Vc= 624.17 cm^3 ε_{vol} = 1.6%

Sc = 0.361 cm^{-1} Sc = Lc / Ac , final

	w (%)	γ_τ (pcf)	γ_d (pcf)	S (%)
Initial	23.51	124.5	100.8	95.4
PreTest	23.66	126.6	102.4	100.0

HYDRAULIC CONDUCTIVITY SUMMARY

Averages for trials: 2-5

ave K @ 20 ºC: **1.70E-08** cm/sec

(i_o)ave = 21.3

Tested By: BB Reviewed By: GET

PERMEABILITY TEST: FALLING HEAD - CONSTANT VOLUME U-TUBE

ASTM D 5084 - Method F

Project No.: T60428794 | BORING: BAL-B027 | Test No.: P10596

Project Name: Dynegy CCR - Baldwin | SAMPLE: ST-1D | DEPTH (ft): 26.9

Specimen - Apparatus set-up - Test Information | Cell No. B | Apparatus No. 3 | Stage No.: 4

Preliminary Length/Area Calculations

Lo =	3.986	in	Lo=	10.125	cm
dLc=	0.018	in	Ao =	41.55	cm^2
Lc=	3.968	in	Vo =	420.72	cm^3
			Lc=	10.079	cm
dVc = 3 Vo * (dLc/Lo)			dVc=	5.70	cm^3
			Vc =	415.02	cm^3
Sc =	0.245	cm^{-1}	Ac=	41.176	cm^2

1) Specimen Tested in :	x	Triaxial Cell or		Compaction Mold or			
	x	with stones or		Stones with filter paper or			top + bottom
2) Specimen orientation for:	x	Vertical or		Horizontal permeability determination			
3) During saturation: Water flushed up sides of specimen to remove air			x	No		Yes	
4) During consolidation:	x	Top and bottom drainage or		Top		Bottom only	
5) Direction of permeant :	x	Up during or		Down during permeation			
6) Permeant: water used	x	Tap		Distilled			
or		Demineralized		0.005 N calcium sulfate (CaSO4)			

Equations Used

Kt = - 0.0000755 * Sc/dT(min) * ln (ho/hf)

RT = (-0.02452*(ave. temp in C) + 1.495)

K @ 20 ºC = RT * Kt TubeC= 1.3132

Consol Stage- Trial No.	Temp. ºC	Date	Time hr	Time min	Time sec	Initial σ_c psi	Initial Ub psi	U-tube Reading Head (cm) (cc)	U-tube Reading Tail (cm) (cc)	Flow in/out gradient	Permeability Preliminary Final at 20ºC cm/sec Dev. from Ave.
initial	22.9	10/5/15	11	34	00	121.5	100.0	65.60	46.90	1.05	9.40E-09
final	22.7	10/5/15	16	07	27			63.75	47.45		8.86E-09
1	RT = 0.936	dT =	273.45 min			σ'_c =	3.1 ksf	0.138	0.131	io= 23.3	79%
initial	22.7	10/5/15	16	43	00	121.5	100.0	65.65	46.85	0.27	7.28E-09
final	23.5	10/5/15	18	22	26			65.10	47.50		6.81E-09
2	RT = 0.929	dT =	99.43 min			σ'_c =	3.1 ksf	0.041	0.155	io= 23.4	37%
initial	23.5	10/5/15	18	24	00	121.5	100.0	66.40	46.65	1.01	5.93E-09
final	22.2	10/6/15	09	03	00			62.70	47.80		5.59E-09
3	RT = 0.935	dT =	879.00 min			σ'_c =	3.1 ksf	0.277	0.274	io= 24.6	13%
initial	22.2	10/6/15	09	07	00	121.5	100.0	65.85	46.80	1.01	5.07E-09
final	22.5	10/7/15	08	41	12			61.18	48.25		4.84E-09
4	RT = 0.947	dT =	1414.20 min			σ'_c =	3.1 ksf	0.349	0.346	io= 23.8	-2%
initial	22.6	10/7/15	08	57	00	121.5	100.0	65.58	46.85	1.04	5.18E-09
final	22.8	10/7/15	17	04	00			63.76	47.40		4.90E-09
5	RT = 0.938	dT =	487.00 min			σ'_c =	3.1 ksf	0.136	0.131	io= 23.4	-1%
initial	22.8	10/7/15	17	04	00	121.5	100.0	63.76	47.40	0.94	4.76E-09
final	22.8	10/8/15	09	16	00			61.00	48.32		4.49E-09
6	RT = 0.936	dT =	972.00 min			σ'_c =	3.1 ksf	0.206	0.220	io= 20.4	-9%

TEST SUMMARY

Final Specimen and Test Conditions

Lc =	10.079	cm	ε_{axial} =	0.5%	
Ac =	40.862	cm^2			
Vc=	411.86	cm^3	ε_{vol} =	2.1%	
Sc =	0.247	cm^{-1}	Sc = Lc / Ac , final		

	w (%)	γ_τ (pcf)	γ_d (pcf)	S (%)
Initial	21.16	127.7	105.4	90.0
PreTest	22.27	131.6	107.7	100.0

HYDRAULIC CONDUCTIVITY SUMMARY

Averages for trials: 3-6

ave K @ 20 ºC: **4.95E-09** cm/sec

(i_o)ave = 23.0

Tested By: BB Reviewed By: G. Thomas

APPENDIX C

BORING LOGS AND WELL DETAILS

APPENDIX C1

MW 100 SERIES BORING LOGS AND WELL DETAILS


KELRON ENVIRONMENTAL
INCORPORATED

LOG OF BORING MW-104SR

Ash Pond System Monitoring Well Network
Baldwin Energy Complex
Dynegy Midwest Generation, Inc.
Location: Twp 04S, Rng 07W, 10 SE, SE, SE

Date Completed	: 07/26/11	Driller	: Matt Cooper
Hole Diameter	: 7 3/4"OD; 3 3/4" ID	Geologist	: Stu Cravens (Kelron)
Drilling Method	: Hollow-Stem (CME-550)	Land Surface Elevation	: 452.52
Sampling Method	: MacroCore (60")	Top of Casing Elevation	455.54
Drilling Company	: Terra Drill, Inc.	X,Y Coordinates	: 2386609, 554205

Depth in Feet	DESCRIPTION	Surf. Elev. 452.52	Samples	Recovery inches	Qp TSF	USCS	GRAPHIC
0	Continuous boring - no soil sampling conducted Refer to boring log for adjacent nested well MW-104DR for a descriptionof subsurface materials	450					
5							
10	(Slotted screen interval = 9.40 ft)	445					
		440					
	- groundwater level at completion = 14.06' bls						
15	END BOREHOLE AT 15 FEET BLS						

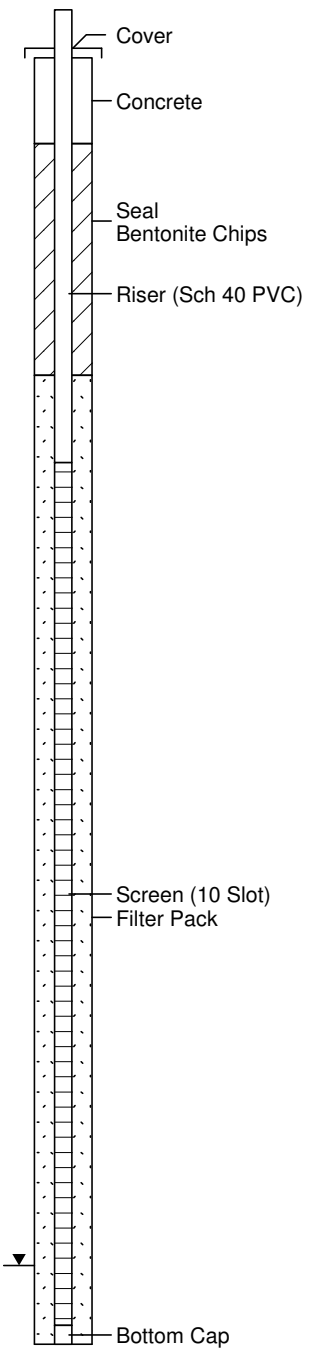

08-12-2011 c:\powerp~1\baldwin\ashmon~1\bec104sr.bor

KELRON ENVIRONMENTAL
INCORPORATED


LOG OF BORING MW-104DR

Ash Pond System Monitoring Well Network
Baldwin Energy Complex
Dynegy Midwest Generation, Inc.
Location: Twp 04S, Rng 07W, 10 SE, SE, SE

Date Completed	: 07/25/11	Driller	: Matt Cooper
Hole Diameter	: 7 3/4"OD; 3 3/4" ID	Geologist	: Stu Cravens (Kelron)
Drilling Method	: Hollow-Stem (CME-550)	Land Surface Elevation	: 452.62
Sampling Method	: MacroCore (60")	Top of Casing Elevation	455.62
Drilling Company	: Terra Drill, Inc.	X,Y Coordinates	: 2386609, 554201

Depth in Feet	DESCRIPTION	Surf. Elev. 452.62	Samples	Recovery inches	Qp TSF	USCS	GRAPHIC
0	SILTY CLAY, trace sand, med plasticity, organics and roots, dry hard, light gray (Gley1-7/1) with brown mottling (Fe-oxidation) (10YR 3/1), dry		1		>4.5		
			2		>4.5		
	- moist	450	3	60/60	3.5	CL	
			4		2.5		
5			5		2.5		
			6		2.5		
	CLAY (Fat) with Silt, high plasticity, soft to very soft, high organics and roots, dark gray grading to gray with brown mottling, moist		7		2.5		
		445	8	60/60	1		
	- groundwater level at completion = 8.03' bls		9		1		
			10		1	CH	
10	- medium hardness		11		1.75		
			12		2.25		
	- light gray (GLEY1-7/1) with yellow-brown Fe-oxid mottling (10%)	440	13	60/60	2.25		
			14		3.0		
	CLAY (lean) with Silt, medium plasticity, light gray with yellow-brown mottling (10%)		15		2.5	CL	
15	CLAY with Silt, trace sand and fine gravel, high plasticity, medium to stiff, light gray with brown mottling (20%)		16		3.75		
			17		2.75		
		435	18	60/60	3.5		
			19		3.5		
			20		3	CH	
20	- trace sand and gravel, medium to high plasticity, medium to stiff hardness, mottling 25 to 50%		21		3		
			22		2.5		
		430	23	60/60	2.5		
			24		2.5		
	SANDY FAT CLAY, fine sand, trace fine gravel, high plasticity, greenish gray (GLEY-6/1), moist		25		2.5	CH	
25	SAND (fine to medium), trace gravel, poorly graded, light gray, wet		26				
	- brown (Slotted screen interval = 4.52 ft)		27		2.5	SP	
			28	60/60			
	SILTY CLAY, trace sand and gravel (angular), medium plasticity, very stiff, olive brown (2.5Y 4/4) with light gray mottling <20%, moist (TILL)	425	29		4.0	CL	
			30		4.5		
30							

Well: MW-104DR
Elev.: 455.62

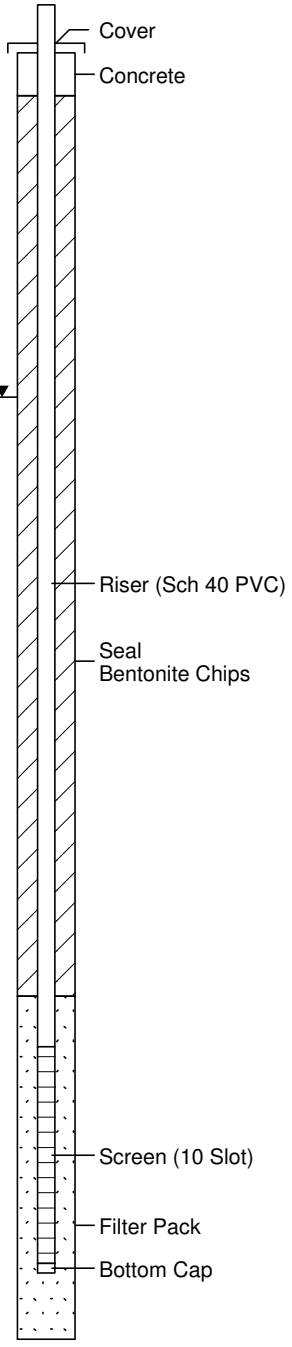

08-12-2011 c:\powerp~1\baldwin\ashmon~1\bec104dr.bor

KELRON ENVIRONMENTAL
INCORPORATED

LOG OF BORING MW-104DR

Ash Pond System Monitoring Well Network
Baldwin Energy Complex
Dynegy Midwest Generation, Inc.
Location: Twp 04S, Rng 07W, 10 SE, SE, SE

Date Completed	: 07/25/11	Driller	: Matt Cooper
Hole Diameter	: 7 3/4"OD; 3 3/4" ID	Geologist	: Stu Cravens (Kelron)
Drilling Method	: Hollow-Stem (CME-550)	Land Surface Elevation	: 452.62
Sampling Method	: MacroCore (60")	Top of Casing Elevation	455.62
Drilling Company	: Terra Drill, Inc.	X,Y Coordinates	: 2386609, 554201

Well: MW-104DR
Elev.: 455.62

Depth in Feet	DESCRIPTION	Surf. Elev. 452.62	Samples	Recovery inches	Qp TSF	USCS	GRAPHIC
30	SHALE, highly weathered; Clay with Silt, platy /laminated, medium to high plasticity, very stiff, moist		31	60/60	3.0	CL	
		420	32				
			33			SH	
	- unweathered, light gray, fissile, dry		34		3.5		
35	END BOREHOLE AT 35 FEET BLS		35				
		415					
40							
		410					
45							
		405					
50							
		400					
55							
		395					
60							

08-12-2011 c:\powerp~1\baldwin\ashmon~1\bec104dr.bor


KELRON ENVIRONMENTAL
INCORPORATED

LOG OF BORING MW-150

Ash Pond System Monitoring Well Network
Baldwin Energy Complex
Dynegy Midwest Generation, Inc.
Location: Twp 04S, Rng 07W, 16 SE, NW, NE

Date Completed	: 09/08/2010	Driller	: Matt Cooper
Hole Diameter	: 8 1/2"OD; 4 1/4" ID	Geologist	: Brendon Wilder (PSC)
Drilling Method	: Hollow-Stem (CME-550)	Land Surface Elevation	: 393.84
Sampling Method	: MacroCore (60")	Top of Casing Elevation	396.54
Drilling Company	: Terra Drill, Inc.	X,Y Coordinates	: 2379413, 554563

Depth in Feet	DESCRIPTION	Surf. Elev. 393.84	Samples	Recovery inches	Qp TSF	USCS	GRAPHIC
0	Continous boring - no soil sampling conducted. Refer to boring log for adjacent nested well MW-350 for a description of subsurface materials	393					
5		388					
10		383					
15		378					
20		373					
25	END BOREHOLE AT 25.2 FEET BLS	368					
30							

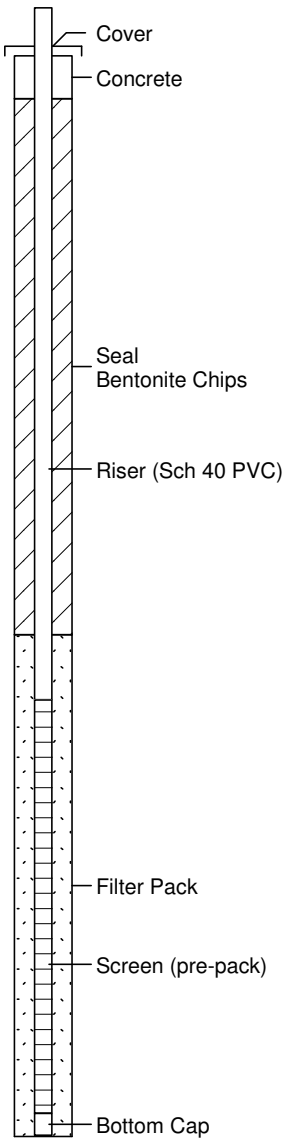

01-14-2011 c:\powerp~1\baldwin\ashmon~1\bec150~1.bor

KELRON ENVIRONMENTAL
INCORPORATED


LOG OF BORING MW-151

Ash Pond System Monitoring Well Network
Baldwin Energy Complex
Dynegy Midwest Generation, Inc.
Location: Twp 04S, Rng 07W, 16 SE, NE, NE

Date Completed	: 09/21/2010	Driller	: Matt Cooper
Hole Diameter	: 8 1/2"OD; 4 1/4" ID	Geologist	: Brendon Wilder (PSC)
Drilling Method	: Hollow-Stem (CME-550)	Land Surface Elevation	: 397.22
Sampling Method	: MacroCore (60")	Top of Casing Elevation	399.96
Drilling Company	: Terra Drill, Inc.	X,Y Coordinates	: 2381171, 554221

Depth in Feet	DESCRIPTION	Surf. Elev. 397.22	Samples	Recovery inches	Qp TSF	USCS	GRAPHIC
0	SILTY CLAY, light brown, dry	397	1	31/48			
			2		1.5	CL	
			3		1.0		
			4		1.5		
5	SANDY CLAY, dark gray (10YR 4/1)	392	5	32/60			
	- moist		6		1.0		
	- moist to wet		7		0.5	CL	
	- very dark gray-brown; grain size analysis @7.5-8 ft: 39% sand, 41.8% silt, 19.2% clay		8		1.0		
			9		2.5		
10	SILTY CLAY, yellowish-brown (10YR 5/1)	387	10	46/60	2.5		
			11		3.0		
	- two small light gray sandy seams		12		2.75	CL	
			13		2.5		
	- 2-inch layer of dusky red CLAY (10R 3/2)		14		2.75		
15	CLAY, low plasticity, medium soft	382	15	58/60	2.5		
			16		2.5		
	- shaley, light olive brown (2.5Y 5/4) grading to olive gray; grain size analysis @16-17 ft:: 1%sand, 28.5% silt, 70.5% clay		17		3.5		
	- platy/laminated		18		2.75	CH	
			19		2.75		
20			20	24/27	2.5		
	Refusal in bedrock at 21.5 feet BLS	377	21		4.5+		
	END BOREHOLE AT 21.5 FEET BLS		22			LS	
	LIMESTONE, no recovery						
	Drove split-spoon to 21.75 feet BLS - no recovery						
25							

Well: MW-151
Elev.: 399.96

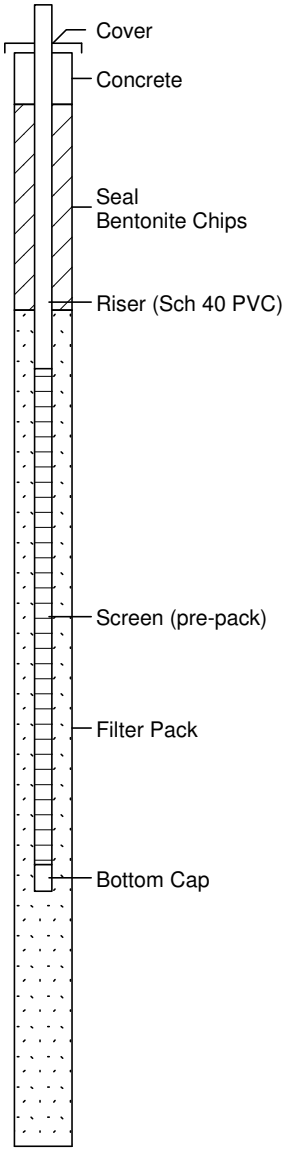

01-14-2011 c:\powerp~1\baldwin\ashmon~1\bec151~1.bor


KELRON ENVIRONMENTAL
INCORPORATED

LOG OF BORING MW-152

Ash Pond System Monitoring Well Network
Baldwin Energy Complex
Dynegy Midwest Generation, Inc.
Location: Twp 04S, Rng 07W, 16 SE, NE, NE

Date Completed	: 09/22/10	Driller	: Matt Cooper
Hole Diameter	: 8 1/2"OD / 4 1/4" ID	Geologist	: Brendon Wilder (PSC)
Drilling Method	: Hollow-Stem/Rotary (CME-550)	Land Surface Elevation	: 422.18
Sampling Method	: MacroCore (60")	Top of Casing Elevation	424.99
Drilling Company	: PSC	X,Y Coordinates	: 2382779, 553906

Depth in Feet	DESCRIPTION	Surf. Elev. 422.18	Samples	Recovery inches	Qp TSF	USCS	GRAPHIC
0	Continuous boring - no soil sampling conducted.	422					
	Refer to boring log for adjacent nested well MW-352 for a description of subsurface materials.						
5		417					
10		412					
15		407					
	END BOREHOLE AT 17.7 FEET BLS						
20							

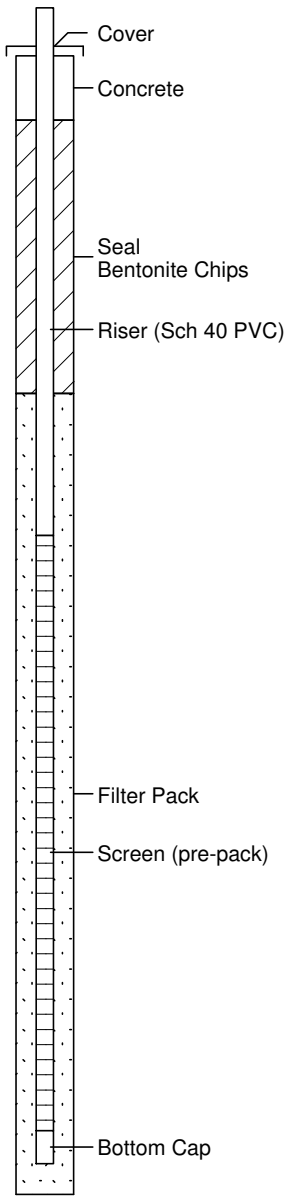

01-14-2011 c:\powerp~1\baldwin\ashmon~1\bec152~1.bor


KELRON ENVIRONMENTAL
INCORPORATED

LOG OF BORING MW-153

Ash Pond System Monitoring Well Network
Baldwin Energy Complex
Dynegy Midwest Generation, Inc.
Location: Twp 04S, Rng 07W, 15 SW, SW, NE

Date Completed	: 09/22/2010	Driller	: Matt Cooper
Hole Diameter	: 8 1/2"OD / 4 1/4" ID	Geologist	: Brendon Wilder (PSC)
Drilling Method	: Hollow-Stem/Rotary (CME-550)	Land Surface Elevation	: 442.77
Sampling Method	: MacroCore (60")	Top of Casing Elevation	445.67
Drilling Company	: PSC	X,Y Coordinates	: 2384435, 553298

Depth in Feet	DESCRIPTION	Surf. Elev. 442.77	Samples	Recovery inches	Qp TSF	USCS	GRAPHIC
0	Continuous boring - no soil sampling conducted Refer to boring log for adjacent nested well MW-253 for a description of subsurface materials	442					
5		437					
10		432					
15		427					
20	END BOREHOLE AT 20.5 FEET BLS	422					
25							

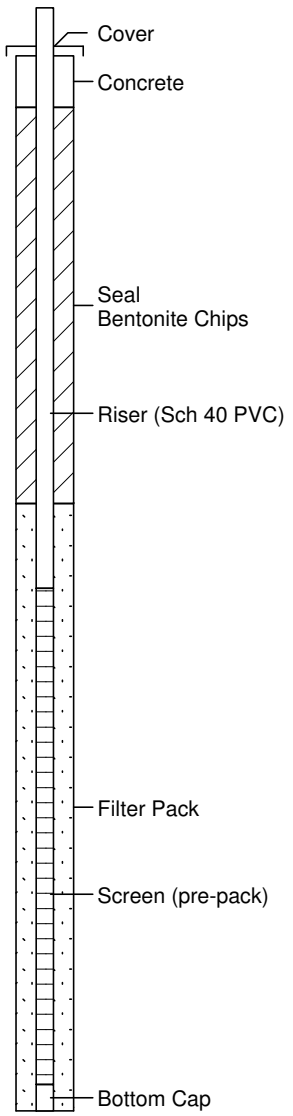

01-14-2011 c:\powerp~1\baldwin\ashmon~1\bec153~1.bor


KELRON ENVIRONMENTAL
INCORPORATED

LOG OF BORING MW-154

Ash Pond System Monitoring Well Network
Baldwin Energy Complex
Dynegy Midwest Generation, Inc.
Location: Twp 04S, Rng 07W, 09 SW, NE, SW

Date Completed	: 09/20/2010	Driller	: Matt Cooper
Hole Diameter	: 8 1/2"OD; 4 1/4" ID	Geologist	: Brendon Wilder (PSC)
Drilling Method	: Hollow-Stem (CME-550)	Land Surface Elevation	: 384.99
Sampling Method	: MacroCore (60")	Top of Casing Elevation	387.76
Drilling Company	: Terra Drill, Inc.	X,Y Coordinates	: 2377892, 557163

Depth in Feet	DESCRIPTION	Surf. Elev. 384.99	Samples	Recovery inches	Qp TSF	USCS	GRAPHIC
0	SILTY CLAY, hard, very dark gray (10YR 3/1), dry	384				CL	
	CLAY, black, moist		1	35/48		CH	
5	SANDY CLAY with gravel, very stiff to hard, low plasticity, dark gray with yellow-brown mottling, dry - grain size analysis @ 8-9.2 ft: 17.4% gravel, 30.5 %sand, 18.8% silt, 33.4% clay	379	2	44/60		CL	
10	CLAY, shaley, gray with light olive-brown mottling - grain size analysis @ 11-12 ft: 12.5% sand, 23% silt, 64.5% clay Refusal in bedrock at 12.5 feet BLS	374	3	24/42		CH	
	LIMESTONE Drove split-spoon to 12.75 feet BLS - 1-inch recovery END BOREHOLE AT 12.75 FEET BLS		4	1/6		LS	
15							

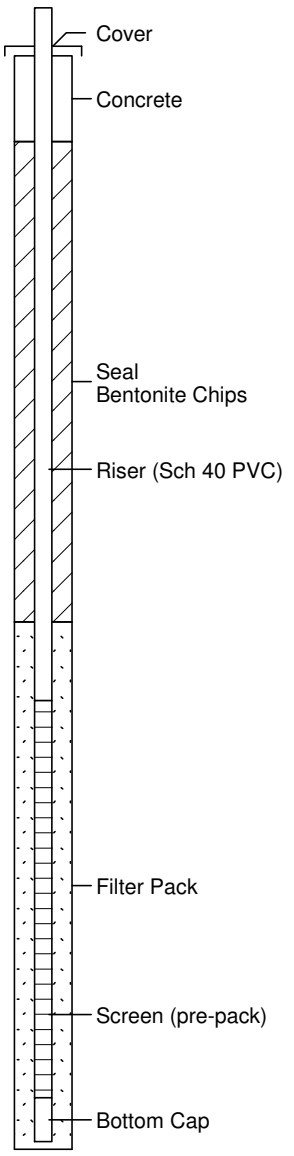

01-14-2011 c:\powerp~1\baldwin\ashmon~1\bec154~1.bor

KELRON ENVIRONMENTAL
INCORPORATED


LOG OF BORING MW-155

Ash Pond System Monitoring Well Network
Baldwin Energy Complex
Dynegy Midwest Generation, Inc.
Location: Twp 04S, Rng 07W, 09 SW, SE, SW

Date Completed	: 09/10/2010	Driller	: Matt Cooper
Hole Diameter	: 8 1/2"OD; 4 1/4" ID	Geologist	: Brendon Wilder (PSC)
Drilling Method	: Hollow-Stem (CME-550)	Land Surface Elevation	: 390.62
Sampling Method	: MacroCore (60")	Top of Casing Elevation	393.55
Drilling Company	: Terra Drill, Inc.	X,Y Coordinates	: 2378141, 555983

Depth in Feet	DESCRIPTION	Surf. Elev. 390.62
0	SILTY CLAY, hard, reddish brown, dry	390
5	CLAY (lean), hard, low plasticity, pale brown (10YR 6/3), grading to Fat CLAY	385
	- grain size analysis @ 7 - 8 ft: 2.5% sand, 47.2% silt, 50.3% clay	
	SANDY CLAY, dry	
	SAND, 4-inch seam, poorly graded, loose	
10	CLAY with sand grading to SANDY CLAY, very soft, moist	380
15	CLAYEY SAND, poorly graded, dark yellow brown	375
	- grain size analysis @ 18.5 - 19.5 ft: 53.9 %sand, 28.1% silt, 18.0% clay	
20	END BOREHOLE AT 20.5 FEET BLS	370
25		

Samples	Recovery inches	Qp TSF	USCS	GRAPHIC
1	40/48	4.5	CL	
2				
3				
4				
5	53/60		CL/CH	
6				
7		4.5+		
8				
9		0.75	CL	
10	44/60		SP	
11				
12		1.5		
13			CL	
14		1.5		
15	50/60			
16		0.5		
17				
18		1.5		
19			SC	
20				

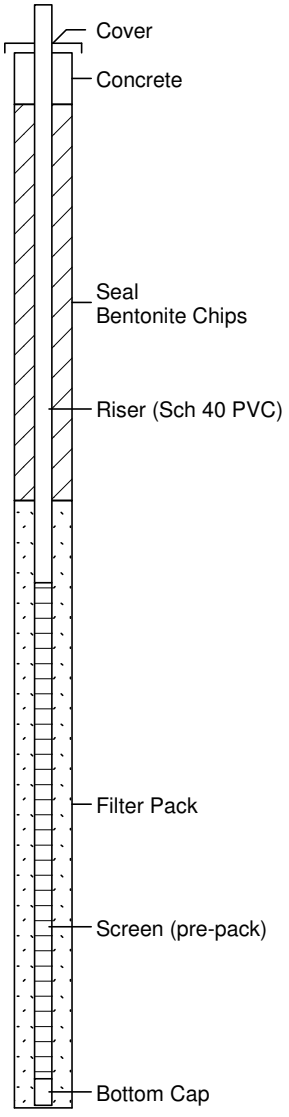

01-14-2011 c:\powerp~1\baldwin\ashmon~1\bec155~1.bor


KELRON ENVIRONMENTAL
Incorporated

LOG OF BORING OW-156

Ash Pond System Monitoring Well Network
Baldwin Energy Complex
Dynegy Midwest Generation, Inc.
Location: Twp 04S, Rng 07W, 10 NW, NW, SW

Date Completed	: 09/10/2010	Driller	: Matt Cooper
Hole Diameter	: 8 1/2"OD; 4 1/4" ID	Geologist	: Brendon Wilder (PSC)
Drilling Method	: Hollow-Stem (CME-550)	Land Surface Elevation:	425.14
Sampling Method	: MacroCore (60")	Top of Casing Elevation:	427.87
Drilling Company	: Terra Drill, Inc.	X,Y Coordinates	: 2378141, 555983

Depth in Feet	DESCRIPTION	Surf. Elev.425.15	Samples	Recovery inches	Qp TSF	USCS	GRAPHIC
0	SILTY CLAY, stiff, medium brown, dry	425	1	32/48	2.5		
			2		1.5		
			3		3.5		
			4		1.75		
5	- stiff to very stiff, low plasticity	420	5	56/60	2.0		
			6		1.75		
	- dark gray-brown (10YR 3/3) with light brown mottling (10YR 6/3)		7		1.75		
			8		1.75		
			9		2.25		
10	CLAY (lean) with Sand, soft to medium, light brown (10YR 6/3) with brown-yellow mottling (10YR 6/6), moist	415	10	60/60	1.0	CL	
			11		1.5		
			12		1.75		
			13		1.75		
			14		1.5		
15		410	15	50/60	2.25		
			16		2.0		
			17		2.5		
	END BOREHOLE AT 17.7 FEET BLS		18		1.25		
	Terminated probing with MacroCore at 19.5 feet bls		19				
20							

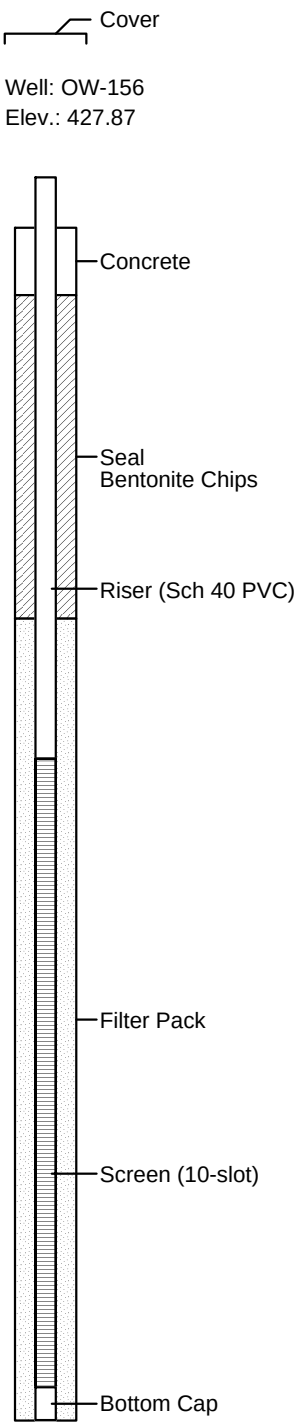

04-09-2014


KELRON ENVIRONMENTAL
INCORPORATED

LOG OF BORING OW-157

Ash Pond System Monitoring Well Network
Baldwin Energy Complex
Dynegy Midwest Generation, Inc.
Location: Twp 04S, Rng 07W, 10 SE, SW, SW

Date Completed	: 09/9/2010	Driller	: Matt Cooper
Hole Diameter	: 8 1/2"OD; 4 1/4" ID	Geologist	: Brendon Wilder (PSC)
Drilling Method	: Hollow-Stem (CME-550)	Land Surface Elevation	: 432.64
Sampling Method	: MacroCore (60")	Top of Casing Elevation	429.90
Drilling Company	: Terra Drill, Inc.	X,Y Coordinates	: 2382593, 556189

Depth in Feet	DESCRIPTION	Surf. Elev. 429.90	Samples	Recovery inches	Qp TSF	USCS	GRAPHIC
0	SILTY CLAY with Fly Ash, dark gray-brown, dry	429	1	48/48		CL/FL	
5	CLAY with Silt, hard, medium plasticity, light olive brown, moist	424	2	60/60		CH	
10	CLAY with Sand, stiff, wet	419	3	60/60		CL	
	CLAY, trace to some Sand, very stiff to hard, medium to high plasticity						
15		414	4	60/60		CL/CH	
	END BOREHOLE AT 17.5 FEET BLS						
	Terminated probing with MacroCore at 19.5 feet bls						
20							

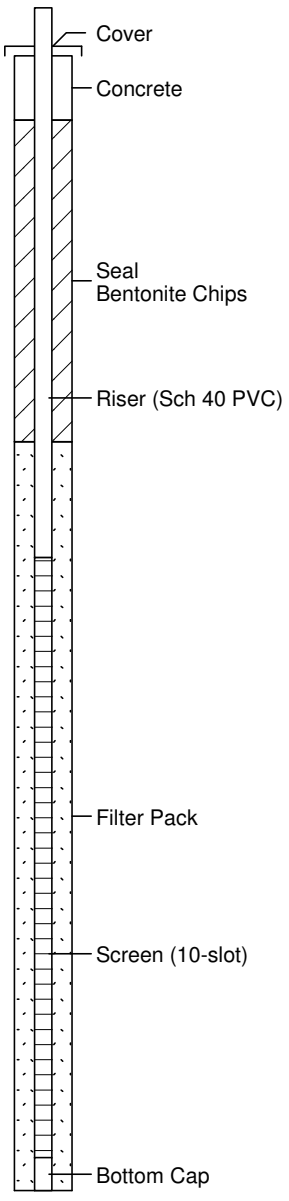

01-14-2011 c:\powerp~1\baldwin\ashmon~1\bec157~1.bor

KELRON ENVIRONMENTAL
Incorporated


LOG OF PROBEHOLE MW-161

Phase II Hydrogeologic Investigation
Baldwin Energy Complex
Dynegy Midwest Generation, Inc.

Date Completed	: 08/21/2013	Driller	: John Gates
Hole Diameter	: 8 1/2" OD / 4 1/4" ID	Geologist	: Stuart Cravens (Kelron)
Drilling Method	: HSA (CME-55LC)	Ground Elevation	: 428.74
Sampling Method	: MacroCore (60")	Casing (MP) Elevation	: 431.27
Drilling Company	: Bulldog Drilling, LLC	X,Y Coordinates	: 2379206, 557078

Depth in Feet	DESCRIPTION	Surf. Elev. 428.74	Samples	Recovery inches	Qp TSF	USCS	GRAPHIC
0	FILL - Silt with clay, organics (roots), stiff, non-plastic, light yellowish brown (10YR 6/4), dry		1	38/42	2.75	FL/CL	
			2		>4.5		
	SILT with clay, roots, hard, brownish yellow (10YR 6/6)		3		3.0	ML	
	Silty CLAY with roots, very stiff, medium plasticity, with reddish-brown mottling and manganese staining, moist	425	4	60/60	2.0	CL	
5			5		2.0		
	- medium hardness, medium to high plasticity, light brownish gray (10YR 6/2) with mottling and manganese staining		6		2.25		
			7		2.5		
			8		1.75		
	SILT, stiff, non-plastic, brownish yellow (10YR 6/6)	420	9	60/60	1.0	ML	
	- with clay, very soft, medium plasticity, wet						
10	Silty CLAY, stiff to very stiff, high plasticity, light brownish gray (10YR 6/2) with reddish brown and black mottling grading to light gray, moist		10		2.5	CL	
	SILT, very soft, non-plastic, light brownish gray (10YR 6/2)		11		1.0		
	- wet		12		0.75	ML	
	Silty CLAY, stiff, medium plasticity, gray (10YR 6/1), moist	415	13		2.0		
			14	60/60	1.5		
15	- soft to medium hardness, high plasticity, yellowish brown (10YR 5/6)		15		1.25		
	- <25% mottling		16		1.5	CL	
			17		1.25		
			18		2.25		
		410	19	60/60	2.0		
20			20		1.0		

Well: MW-161
Elev.: 431.27

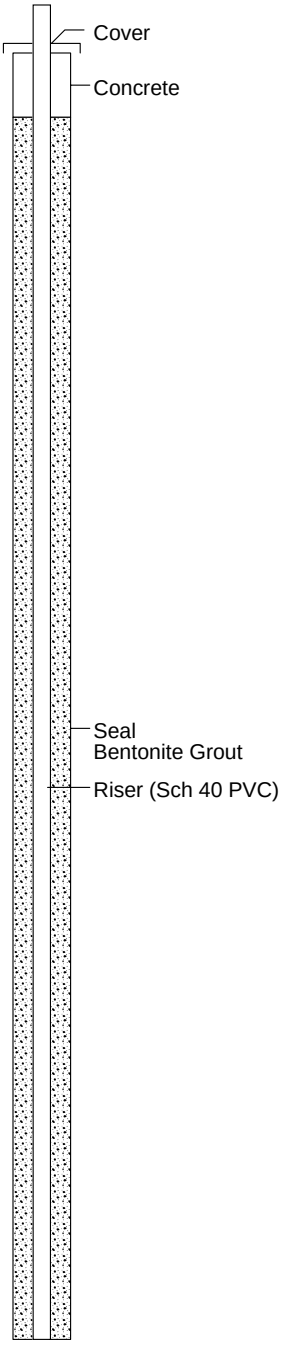

11-08-2013 C:\Consulting A\Power Plants\Baldwin\Baldwin 2013 Hydrogeologic Study\Field Work Phase\Boring Logs\BEC161.BOR

KELRON ENVIRONMENTAL
Incorporated


LOG OF PROBEHOLE MW-161

Phase II Hydrogeologic Investigation
Baldwin Energy Complex
Dynegy Midwest Generation, Inc.

Date Completed	: 08/21/2013	Driller	: John Gates
Hole Diameter	: 8 1/2" OD / 4 1/4" ID	Geologist	: Stuart Cravens (Kelron)
Drilling Method	: HSA (CME-55LC)	Ground Elevation	: 428.74
Sampling Method	: MacroCore (60")	Casing (MP) Elevation	: 431.27
Drilling Company	: Bulldog Drilling, LLC	X,Y Coordinates	: 2379206, 557078

Depth in Feet	DESCRIPTION	Surf. Elev. 428.74	Samples	Recovery inches	Qp TSF	USCS	GRAPHIC
20			20		1.0	CL	
	SILT with clay, stiff, low plasticity, brownish yellow (10YR 6/8)		21		2.0	ML	
	- soft, yellowish brown (10YR 5/4), wet		22		2.0		
	Silty CLAY, stiff, low to medium plasticity, pale brown (10YR 6/3) with reddish-brown mottling, moist		23		1.0	CL	
	- soft to very soft, high plasticity, light yellowish brown	405	24	60/60	0.75		
	- brown (10YR 5/3) with <10% reddish brown mottling		25				
25			26				
	- with fine sand		27		1.0		
	SAND with Silt, fine grained, gray-brown, wet	400	28				
			29	53/60		SP/SM	
30			30				
	<Sample MC161-32 @ 31.5-32.5'> grain size analysis: 89.8% Sand, 10.2% Silt		31				
	- pale green (Gley1 5G 6/2)		32				
	CLAY (lean), trace fine-medium sand, hard, low plasticity, greenish-gray (10GY 5/1), moist [TILL]		33		3.0	CL	
	- medium to stiff, medium to high plasticity	395	34	60/60	2.5		
35			35		1.25		
			36		1.5		
			37		1.75		
			38		3.0		
	- trace sand, stiff to hard	390	39	44/60	2.0		
40			40		1.5		

Well: MW-161
Elev.: 431.27

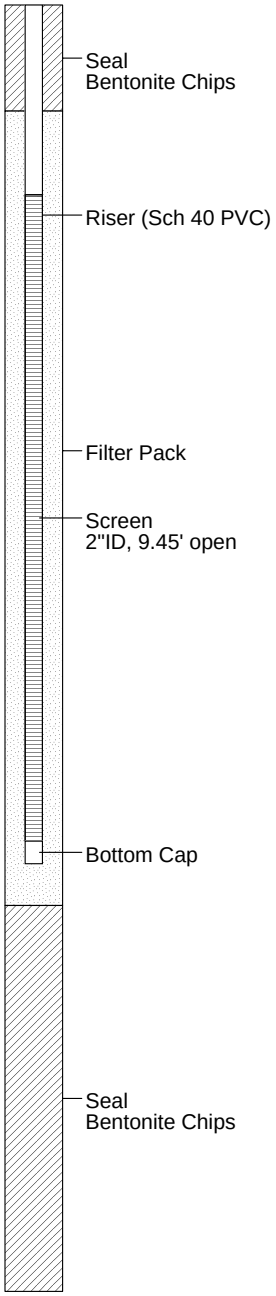

11-08-2013 C:\Consulting A\Power Plants\Baldwin\Baldwin 2013 Hydrogeologic Study\Field Work Phase\Boring Logs\BEC161.BOR

KELRON ENVIRONMENTAL
Incorporated

LOG OF PROBEHOLE MW-161

Phase II Hydrogeologic Investigation
Baldwin Energy Complex
Dynegy Midwest Generation, Inc.

Date Completed	: 08/21/2013	Driller	: John Gates
Hole Diameter	: 8 1/2" OD / 4 1/4" ID	Geologist	: Stuart Cravens (Kelron)
Drilling Method	: HSA (CME-55LC)	Ground Elevation	: 428.74
Sampling Method	: MacroCore (60")	Casing (MP) Elevation	: 431.27
Drilling Company	: Bulldog Drilling, LLC	X,Y Coordinates	: 2379206, 557078

Depth in Feet	DESCRIPTION	Surf. Elev. 428.74	Samples	Recovery inches	Qp TSF	USCS	GRAPHIC
40			40		1.5		
			41		2.0	CL	
			42		1.5		
	Sandy SILT, medium hardness, non-plastic					ML	
			43		2.0		
	Silty CLAY with shale and fine-coarse limestone gravel (rounded to sub-rounded up to 1.5"), stiff to very stiff, greenish gray (Gley1 10Y 5/1)	385				CL	
			44	14/14	>4.5		
	SHALE, laminated, hard, weathered (top of bedrock = 44.3' bls)					SH	
45	END BOREHOLE AT 44.7 FEET BLS Refusal of Macrocore and Auger on top of competent bedrock						
		380					
50							
		375					
55							
		370					
60							

Well: MW-161
Elev.: 431.27

Seal
Bentonite Chips

11-08-2013 C:\Consulting A\Power Plants\Baldwin\Baldwin 2013 Hydrogeologic Study\Field Work Phase\Boring Logs\BEC161.BOR

KELRON ENVIRONMENTAL
Incorporated

LOG OF PROBEHOLE MW-162

Phase II Hydrogeologic Investigation
Baldwin Energy Complex
Dynegy Midwest Generation, Inc.


Date Completed	: 08/20/2013	Driller	: John Gates
Hole Diameter	: 8 1/2" OD / 4 1/4" ID	Geologist	: Stuart Cravens (Kelron)
Drilling Method	: HSA (CME-55LC)	Ground Elevation	: 430.83
Sampling Method	: MacroCore (60")	Casing (MP) Elevation	: 433.20
Drilling Company	: Bulldog Drilling, LLC	X,Y Coordinates	: 2379193, 555725

Depth in Feet	DESCRIPTION	Surf. Elev. 430.83
0	Continous Boring - no soil sampling conducted. Descriptions of subsurface materials on this log are from adjacent boring log for well MW-262.	430
	Silty Clay with gravel, roots, stiff, non-plastic, pale brown (10YR 6/3), dry	
	- brownish yellow (10YR 6/6), moist	
5	- medium stiff, high plasticity	425
	SILT, very soft, non-plastic, light yellowish brown (10YR 6/4), moist [LOESS]	
10	- clayey, soft to medium hardness, low to medium plasticity	420
	- soft, yellowish brown (10YR 5/4)	
	- non-plastic	
15		

Samples | Recovery inches | Qp TSF | USCS | GRAPHIC

USCS: CL; ML

Well: MW-162
Elev.: 433.20

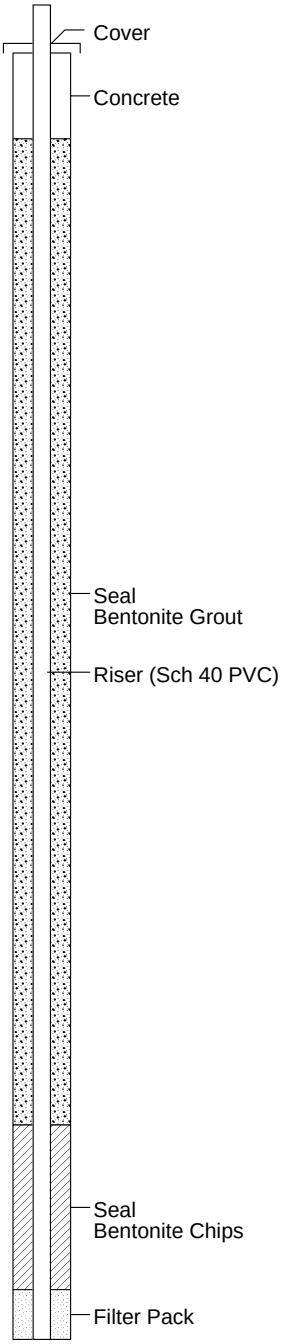

11-08-2013 C:\Consulting A\Power Plants\Baldwin\Baldwin 2013 Hydrogeologic Study\Field Work Phase\Boring Logs\BEC162.BOR

KELRON ENVIRONMENTAL
Incorporated


LOG OF PROBEHOLE MW-162

Phase II Hydrogeologic Investigation
Baldwin Energy Complex
Dynegy Midwest Generation, Inc.

Date Completed	: 08/20/2013	Driller	: John Gates
Hole Diameter	: 8 1/2" OD / 4 1/4" ID	Geologist	: Stuart Cravens (Kelron)
Drilling Method	: HSA (CME-55LC)	Ground Elevation	: 430.83
Sampling Method	: MacroCore (60")	Casing (MP) Elevation	: 433.20
Drilling Company	: Bulldog Drilling, LLC	X,Y Coordinates	: 2379193, 555725

Depth in Feet	DESCRIPTION	Surf. Elev. 430.83	Samples	Recovery inches	Qp TSF	USCS	GRAPHIC
15		415				ML	
	Sandy CLAY (lean), medium hardness, low to medium plasticity, yellowish brown, moist					CL	
	SILT, very soft, non-plastic, brownish yellow (10YR 6/6), moist					ML	
20		410					
	Silty CLAY, very soft, low plasticity - medium plasticity, wet					CL	
25		405					
	END BOREHOLE AT 25.9 feet BLS						
30							

Well: MW-162
Elev.: 433.20

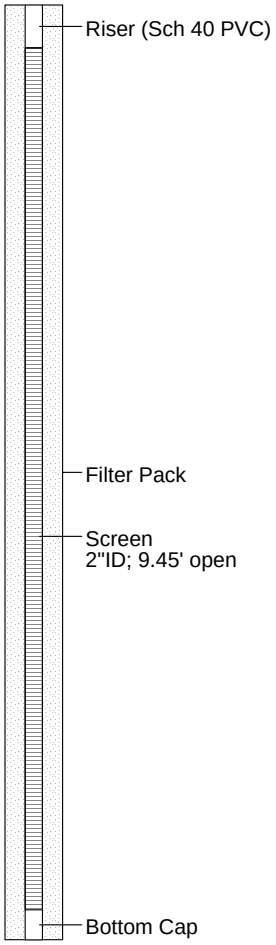

11-08-2013 C:\Consulting A\Power Plants\Baldwin\Baldwin 2013 Hydrogeologic Study\Field Work Phase\Boring Logs\BEC162.BOR

APPENDIX C2

PZ 100 SERIES BORING LOGS AND WELL DETAILS

SOIL BORING LOG INFORMATION

NATURAL RESOURCE TECHNOLOGY

Facility/Project Name	License/Permit/Monitoring Number	Boring Number
Baldwin Energy Complex		PZ-169

Boring Drilled By: Name of crew chief (first, last) and Firm	Date Drilling Started	Date Drilling Completed	Drilling Method
Chad Dutton Bulldog Drilling	7/27/2015	7/28/2015	hollow stem auger

Common Well Name	Final Static Water Level	Surface Elevation	Borehole Diameter
PZ-169	Feet (NAVD88)	420.01 Feet (NAVD88)	8.3 inches

Local Grid Origin ☐ (estimated: ☐) or Boring Location ☒

State Plane 557,323.57 N, 2,381,764.94 E E/W

1/4 of 1/4 of Section , T N, R

Lat 38° 11' 49.0632"

Long -89° 52' 12.9108"

Local Grid Location ☐ N ☐ S Feet ☐ E ☐ W Feet

Facility ID	County	State	Civil Town/City/ or Village
	Randolph	Illinois	Baldwin

Sample Number and Type	Length Att. & Recovered (in)	Blow Counts	Depth In Feet	Soil/Rock Description And Geologic Origin For Each Major Unit	USCS	Graphic Log	Well Diagram	Soil Properties: Compressive Strength (tsf)	Moisture Content	Liquid Limit	Plasticity Index	P 200	RQD/ Comments
1 SS	24 15.5	4 9 10 11	0	0 - 0.2' **SILT:** ML, dark grayish brown (10YR 4/2), trace roots and clay, very soft (<0.25 tsf), dry.	ML								
			1	0.2 - 2' **SILTY CLAY** CL/ML, brown (10YR 5/3), cohesive, nonplastic to low plasticity, dry.	CL/ML								
2 ST	24 22		2	2 - 4' Shelby Tube Sample.									ST2: 24" push at 500lbs of pressure.
			3										
3 SS	24 21	2 3 6 6	4	4 - 10' **SILTY CLAY** CL/ML, dark yellowish brown (10YR 3/6), trace brown (10YR 5/3) and gray (10YR 6/1) mottling, cohesive, nonplastic to low plasticity, stiff to very stiff (1.0-2.5 tsf), dry to moist.									
			5										
4 SS	24 20	2 3 5 7	6										
			7		CL/ML								
5 SS	24 24	2 3 4 5	8	8' - 10' dark grayish brown (10YR 4/2), very dark brown (10YR 2/2) mottling, trace dark yellowish brown (10YR 6/3), cohesive, moist.									
			9	8.9' dark brown (10YR 3/3) mottling.									
6 SS	24 23	1 3 4 5	10	10 - 12' **SILTY CLAY** to **LEAN CLAY:** CL/ML, dark yellowish brown (10YR 3/6), trace yellowish brown (10YR 5/6) mottling, decreasing silt content with depth, moist.									
			11	10.3' trace wood pieces.	CL/ML								
7 ST	24 24		12	11.4' - 11.7' trace very dark brown (10YR 2/2) mottling.									ST7: 24" push at 400lbs of pressure.
			13	12 - 14' Shelby Tube Sample.									
			14										

I hereby certify that the information on this form is true and correct to the best of my knowledge.

Signature

Firm Natural Resource Technology
234 W. Florida St., Fifth Floor, Milwaukee, WI 53204
Tel: (414) 837-3607
Fax: (414) 837-3608

NATURAL RESOURCE TECHNOLOGY

Boring Number PZ-169

Sample Number and Type	Sample Length Att. & Recovered (in)	Blow Counts	Depth In Feet	Soil/Rock Description And Geologic Origin For Each Major Unit	USCS	Graphic Log	Well Diagram	Soil Properties: Compressive Strength (tsf)	Soil Properties: Moisture Content	Soil Properties: Liquid Limit	Soil Properties: Plasticity Index	Soil Properties: P 200	RQD/ Comments
8 SS	24 22	2 4 5 6	15	14 - 20' **LEAN CLAY:** CL, dark yellowish brown (10YR 3/6), grades to gray (10YR 6/1), yellowish brown (10YR 5/6) mottling, trace very dark brown (10YR 2/2) mottling, silt (5-30%), cohesive, low to medium plasticity, stiff to very stiff (1.5-3.5 tsf), moist.									
9 SS	24 22.5	2 3 5 5	16 17	16' - 19.9' dark yellowish brown (10YR 3/6) and yellowish brown (10YR 5/6) mottling.	CL								
10 SS	24 23	1 4 4 4	18 19	18' trace dark yellowish brown (10YR 6/3) mottling, trace silt, softer with depth. 18.8' trace very fine and coarse sand.									
11 SS	24 21	1 3 4 4	20 21	20 - 22' **SILTY CLAY** CL/ML, gray (10YR 6/1), dark yellowish brown (10YR 3/6) and trace very dark brown (10YR 2/2) mottling, trace to few very fine sand seams, cohesive, nonplastic to low plasticity, stiff to very stiff (1.75-2.5 tsf), moist. 21' trace very fine sand seams.	CL/ML								
12 ST	24 25		22 23	22 - 24' Shelby Tube Sample.									ST12: 24" push at 150lbs of pressure, wet tube (free water)
13 SS	24 24	1 2 3 5	24 25	24 - 28' **LEAN CLAY WITH SAND:** s(CL), pale brown (10YR 6/3), trace brownish yellow (10YR 6/6) mottling, very fine sand, trace coarse sand, trace silt, cohesive, soft, moist to wet.									
14 SS	24 24	1 1 2 4	26 27		s(CL)								
15 SS	24 21.5	4 6 8 10	28 29	28 - 30' **SILTY CLAY** CL/ML, gray (10YR 5/1), trace strong brown (7.5YR 5/6) and very dark brown (10YR 2/2) mottling, very fine sand (10-20%), trace coarse sand and fine gravel, stiff to hard (1.25->4.5 tsf), moist to wet (on bottom).	CL/ML								
16 SS	24 21	3 7 9 14	30 31	30 - 32' **LEAN CLAY:** to **SILTY CLAY** CL, yellowish brown (10YR 5/4), trace gray (10YR 5/1) and yellowish brown (10YR 5/6) mottling, silt (15-25%), trace very fine to fine gravel, cohesive, medium to high plasticity, very stiff (2.5-4.0 tsf), moist.	CL								
17 SS	24 20	4 6 10 13	32 33	30.2' small dark brown (10YR 3/3) fragments (possible shale). 32 - 38' **LEAN CLAY:** CL, yellowish brown (10YR 5/4), trace gray (10YR 5/1) mottling, silt (5-15%), trace fine to coarse sand, low to medium plasticity, medium to hard (0.75->4.5 tsf), dry to moist (increasing moisture content with depth).									
18 SS	24 17	4 6 13 16	34 35	33.1' - 33.3' dark gray (10YR 4/1). 34' - 35.4' no coarse sand, moist.	CL								
19 SS	11 11	5 50 for 5"	36 37	36' - 37' low plasticity, moist (decreasing moisture content with depth).									subangular gravel in shoe of sample SS19

NATURAL RESOURCE TECHNOLOGY

Boring Number PZ-169

Sample Number and Type	Sample Length Att. & Recovered (in)	Blow Counts	Depth In Feet	Soil/Rock Description And Geologic Origin For Each Major Unit	USCS	Graphic Log	Well Diagram	Soil Properties: Compressive Strength (tsf)	Moisture Content	Liquid Limit	Plasticity Index	P 200	RQD/ Comments
			38		CL								
20 SS	24 0	13 20 23 25	39	38 - 40' No Recovery.									
			40										
21 SS	18 6	16 35 50 for 6"	41	40 - 42' **LEAN CLAY:** CL, yellowish brown (10YR 5/4), trace gray (10YR 5/1) mottling, silt (0-10%), subrounded to subangular gravel (5-10%), trace fine to coarse sand, low to medium plasticity, medium to hard (0.75->4.5 tsf), moist to wet.	CL								
			42	42' End of Boring.									

SOIL BORING LOG INFORMATION

NATURAL RESOURCE TECHNOLOGY

Facility/Project Name	License/Permit/Monitoring Number	Boring Number
Baldwin Energy Complex		PZ-170

Boring Drilled By: Name of crew chief (first, last) and Firm	Date Drilling Started	Date Drilling Completed	Drilling Method
Chad Dutton Bulldog Drilling	7/29/2015	7/29/2015	hollow stem auger

Common Well Name	Final Static Water Level	Surface Elevation	Borehole Diameter
PZ-170	Feet (NAVD88)	418.58 Feet (NAVD88)	8.3 inches

Local Grid Origin ☐ (estimated: ☐) or Boring Location ☒

State Plane 556,822.69 N, 2,381,944.92 E E/Ⓦ

1/4 of 1/4 of Section , T N, R

Lat 38° 11' 44.106"

Long -89° 52' 10.6752"

Local Grid Location ☐N ☐S Feet ☐E ☐W Feet

Facility ID	County	State	Civil Town/City/ or Village
	Randolph	Illinois	Baldwin

Sample Number and Type	Length Att. & Recovered (in)	Blow Counts	Depth In Feet	Soil/Rock Description And Geologic Origin For Each Major Unit	USCS	Graphic Log	Well Diagram	Soil Properties: Compressive Strength (tsf)	Moisture Content	Liquid Limit	Plasticity Index	P 200	RQD/ Comments
1 SS	24 8	4 5 6 9	0	0 - 2' **SILTY CLAY** CL/ML, yellowish brown (10YR 5/6), trace brown (10YR 5/3) and very dark brown (10YR 2/2) mottling, silt (15-25%), trace roots, grass, gravel, and coarse sand, cohesive, nonplastic to low plasticity, hard (>4.5 tsf), dry.	CL/ML								
2 ST	24 21		2	2 - 4' Shelby Tube Sample.									ST2: 24" push at 500lbs of pressure.
3 SS	24 15	2 3 5 7	4	4 - 8' **SILTY CLAY** CL/ML, yellowish brown (10YR 5/6), trace brown (10YR 5/3) and very dark brown (10YR 2/2) mottling, silt (5-15%), trace very fine sand and gravel, low plasticity, very stiff to hard (2.5->4.5 tsf), dry.									
4 SS	24 17	3 5 8 8	6	6' - 7.4' trace gray (10YR 5/1) mottling.	CL/ML								
5 SS	24 17	3 4 6 6	8	8 - 10' **SILTY CLAY** to **LEAN CLAY:** CL/ML, yellowish brown (10YR 5/6), trace brown (10YR 5/3) and very dark brown (10YR 2/2) mottling, silt (5-15%), trace very fine sand and gravel, silt content decreases with depth, clay content increases with depth, medium plasticity, very stiff (3.25 tsf), dry.	CL/ML								
6 SS	24 20	3 4 5 5	10	10 - 12' **LEAN CLAY:** CL, brown (5YR 4/3), trace very dark brown (10YR 2/2) mottling, trace silt, silt content increasing with depth, medium to high plasticity, stiff (1.75-2.0 tsf).	CL								ST7: 24" push at 250lbs of pressure.
7 ST	24 24		12	12 - 14' Shelby Tube Sample.									
			13										

I hereby certify that the information on this form is true and correct to the best of my knowledge.

Signature

Firm Natural Resource Technology
234 W. Florida St., Fifth Floor, Milwaukee, WI 53204
Tel: (414) 837-3607
Fax: (414) 837-3608

NATURAL RESOURCE TECHNOLOGY

Boring Number PZ-170

Sample Number and Type	Length Att. & Recovered (in)	Blow Counts	Depth In Feet	Soil/Rock Description And Geologic Origin For Each Major Unit	USCS	Graphic Log	Well Diagram	Soil Properties: Compressive Strength (tsf)	Moisture Content	Liquid Limit	Plasticity Index	P 200	RQD/ Comments
			14	12 - 14' Shelby Tube Sample. *(continued)*									
8 SS	24 21	3 5 7 8	15	14 - 24' **SILTY CLAY** CL/ML, yellowish brown (10YR 5/6), trace brown (10YR 5/3) and very dark brown (10YR 2/2) mottling, silt (10-20%), trace gravel, cohesive, low plasticity, stiff to very stiff (1.0-3.0 tsf), dry to moist. 14.9' - 15.3' very dark brown (10YR 2/2) mottling.									
9 SS	24 24	2 4 4 6	16	16' - 18.5' increaed very dark brown (10YR 2/2) mottling (5-15%), very fine sand (0-10%), trace fine gravel, subangular, cohesive, low to medium plasticity, dry to moist. 16.8' - 17.1' very dark brown (10YR 2/2) mottling.									
10 SS	24 24	1 3 3 3	17										
			18	18' - 20' silt (15-25%), very fine sand (0-10%), trace fine gravel, medium plasticity, moist.									
			19	19' layer of gravel (2" thick, subangular to subrounded).	CL/ML								
11 SS	24 20	1 2 5 7	20	19.8' very soft (0.25 tsf). 20' - 24' subangular to subrounded gravel, low plasticity, dry to moist.									
			21	20.8' increased gravel content (10-15%). 21.2' decrease in gravel content (5-15%).									
12 SS	24 20.5	3 6 8 10	22										
			23										
13 ST	24 24		24	24 - 26' Shelby Tube Sample.									ST13: 24" push at 650lbs of pressure.
			25										
14 SS	24 22	3 6 12 14	26	26 - 28.2' **SILTY CLAY** CL/ML, yellowish brown (10YR 5/6), trace brown (10YR 5/3) and very dark brown (10YR 2/2) mottling, silt (10-30%), very fine sand (0-15%), trace fine subangular to subrounded gravel, gravel decreases with depth to no gravel, trace <1mm thick very fine sand seams, cohesive, low to medium plasticity, plasticity increasing with depth, very stiff to hard (2.0->4.5 tsf), moist, decreasing silt and sand content with depth.	CL/ML								
15 SS	24 22	9 17 24 35	27										
			28										
			29	28.2 - 30' **LEAN CLAY:** CL, very dark gray (2.5Y 3/1), trace silt, cohesive, medium to high plasticity, hard (>4.5 tsf), dry. 28.5' black (2.5Y 2.5/1). 28.9' greenish gray (GLEY 1 6/1).	CL								
16 SS	17 13	11 30 50 for 5"	30	30 - 31.1' **SHALE:** to **LEAN CLAY:** BDX (SH), greenish gray (GLEY 1 6/1), trace silt, cohesive, medium to high plasticity, dry, shale (residual soil to highly decomposed, very weak, fissile).	BDX (SH)								
			31	31.1' End of Boring.									Hollow Stem Auger Refusal at 31.1 ft bgs on Shale Bedrock.

SOIL BORING LOG INFORMATION

NATURAL RESOURCE TECHNOLOGY

Facility/Project Name	License/Permit/Monitoring Number	Boring Number
Baldwin Energy Complex		PZ-171

Boring Drilled By: Name of crew chief (first, last) and Firm	Date Drilling Started	Date Drilling Completed	Drilling Method
Chad Dutton Bulldog Drilling	7/30/2015	7/31/2015	hollow stem auger

Common Well Name	Final Static Water Level	Surface Elevation	Borehole Diameter
PZ-171	Feet (NAVD88)	431.54 Feet (NAVD88)	8.3 inches

Local Grid Origin ☐ (estimated: ☐) or Boring Location ☒

State Plane 556,453.57 N, 2,379,199.67 E E/W

1/4 of 1/4 of Section , T N, R

Lat 38° 11' 40.542"

Long -89° 52' 45.0804"

Local Grid Location

Feet ☐N ☐S Feet ☐E ☐W

Facility ID	County	State	Civil Town/City/ or Village
	Randolph	Illinois	Baldwin

Sample Number and Type	Sample Length Att. & Recovered (in)	Blow Counts	Depth In Feet	Soil/Rock Description And Geologic Origin For Each Major Unit	USCS	Graphic Log	Well Diagram	Soil Properties: Compressive Strength (tsf)	Moisture Content	Liquid Limit	Plasticity Index	P 200	RQD/ Comments
1 SS	24 16	2 5 4 4	0	0 - 2' **SILT:** ML, brown (7.5YR 4/3), 5-15% clay, trace roots, cohesive, nonplastic, dry.									
			1	0.7' increase in clay content (15-25%).	ML								
2 ST	24 24		2	2 - 4' Shelby Tube Sample.									ST2: 24" push at 250lbs of pressure.
			3										
			4										
3 SS	24 18	1 3 3 3	5	4 - 10.8' **SILTY CLAY** CL/ML, brown (10YR 5/3), very dark brown (10YR 2/2) and dark yellowish brown (10YR 4/4) mottling, silt (10-20%), cohesive, low to medium plasticity, medium to stiff (0.5-1.75 tsf), moist.									
4 SS	24 24	1 3 3 5	6	6' low plasticity.									
			7		CL/ML								
5 SS	24 17	1 2 3 3	8	7.7' silt (25-35%), trace very fine sand, nonplastic to low plasticity. 8' silt (5-15%), medium plasticity.									
			9										
6 SS	24 24	2 2 3 4	10	10' silt (20-50%), silt content increasing with depth, moist.									
			11	10.8 - 12' **CLAYEY SILT** ML/CL, clay (30-50%), medium (0.5-0.75 tsf), moist.	ML/CL								
			12										

I hereby certify that the information on this form is true and correct to the best of my knowledge.

Signature

Firm Natural Resource Technology
234 W. Florida St., Fifth Floor, Milwaukee, WI 53204

Tel: (414) 837-3607
Fax: (414) 837-3608

NATURAL RESOURCE TECHNOLOGY

Boring Number PZ-171

Sample Number and Type	Sample Length Att. & Recovered (in)	Blow Counts	Depth In Feet	Soil/Rock Description And Geologic Origin For Each Major Unit	USCS	Graphic Log	Well Diagram	Soil Properties: Compressive Strength (tsf)	Moisture Content	Liquid Limit	Plasticity Index	P 200	RQD/ Comments
7 ST	24 26		13	12 - 14' Shelby Tube Sample.									ST7: 24" push at 200lbs of pressure.
8 SS	24 24	2 3 3 5	14	14 - 20' **SILTY CLAY** CL/ML, brown (10YR 5/3), very dark brown (10YR 2/2) and dark yellowish brown (10YR 4/4) mottling, silt (30-40%), cohesive, low to medium plasticity, medium to stiff (0.75-2.0 tsf), moist.									
9 SS	24 24	2 3 5 5	15 16 17		CL/ML								
10 SS	24 20	1 3 5 8	18 19	17.4' - 19.7' dark yellowish brown (10YR 4/4), brown (10YR 5/3) mottling, clay (20-30%), cohesive, nonplastic, moist.									
11 ST	24 16		20 21	20 - 22' Shelby Tube Sample.									ST11: 24" push at 350lbs of pressure.
12 SS	24 21	1 1 2 2	22 23	22 - 26' **SILTY CLAY** CL/ML, brown (10YR 5/3), very dark brown (10YR 2/2) and dark yellowish brown (10YR 4/4) mottling, silt (10-20%), cohesive, low to medium plasticity, very soft to medium (0.25-1.0 tsf), moist. 22.8' - 23' sandy clay layer, very fine sand, wet.									
13 SS	24 17	WOR 1 2 3	24 25	24' - 26' silt (5-15%), medium to high plasticity, moist.	CL/ML								WOR = Weight of Rods
14 SS	24 24	1 1 2 2	26 27	26 - 28' **SILTY CLAY** to **SANDY LEAN CLAY:** CL/ML, yellowish brown (10YR 5/4), very fine sand (30-50%), increasing sand content with depth, silt (20-40%), decreasing silt content with depth, clay content decreasing with depth, cohesive, nonplastic to low plasticity, decreasing plasticity with depth, wet.	CL/ML								
15 SS	24 21.5	1 3 7 10	28 29	28 - 28.7' **CLAYEY SILT** to **POORLY-GRADED SAND:** ML/CL, yellowish brown (10YR 5/4), clay (10-20%), fine sand (10-20%), cohesive, nonplastic, wet.	ML/CL								
16 SS	24 24	4 4 3 4	30 31 32	28.7 - 36.6' **POORLY-GRADED SAND:** SP, yellowish brown (10YR 5/4), fine sand, silt (5-15%), clay (5-15%), medium and coarse grained sand (5-10%), wet. 30' trace clay, trace medium and coarse sand.	SP								

NATURAL RESOURCE TECHNOLOGY

Boring Number PZ-171

Sample Number and Type	Sample Length Att. & Recovered (in)	Blow Counts	Depth In Feet	Soil/Rock Description And Geologic Origin For Each Major Unit	USCS	Graphic Log	Well Diagram	Soil Properties: Compressive Strength (tsf)	Moisture Content	Liquid Limit	Plasticity Index	P 200	RQD/ Comments
17 SS	24 / 21.5	5, 9, 15, 20	33	28.7 - 36.6' **POORLY-GRADED SAND:** SP, yellowish brown (10YR 5/4), fine sand, silt (5-15%), clay (5-15%), medium and coarse grained sand (5-10%), wet. *(continued)* 32' - 33.8' sand grading from fine to very fine with depth.									
18 SS	24 / 22	5, 15, 19, 22	34, 35		SP								
19 SS	24 / 22	4, 4, 5, 6	36, 37, 38	36' - 36.6' increase in silt content with depth (5-15%). 36.4' clay layer (2mm thick). 36.5' clay layer (2mm thick). 36.6 - 38' **LEAN CLAY:** CL, dark gray (2.5Y 4/1) to very dark gray (2.5Y 3/1), trace silt, trace fine sand seams, high plasticity, stiff (1.5-1.75 tsf), moist. 38' End of Boring.	CL								

SOIL BORING LOG INFORMATION

NATURAL RESOURCE TECHNOLOGY

Facility/Project Name	License/Permit/Monitoring Number	Boring Number
Baldwin Energy Complex		PZ-172

Boring Drilled By: Name of crew chief (first, last) and Firm	Date Drilling Started	Date Drilling Completed	Drilling Method
Chad Dutton Bulldog Drilling	7/31/2015	7/31/2015	hollow stem auger

Common Well Name	Final Static Water Level	Surface Elevation	Borehole Diameter
PZ-172	Feet (NAVD88)	410.22 Feet (NAVD88)	8.3 inches

Local Grid Origin ☐ (estimated: ☐) or Boring Location ☒
State Plane 555,323.28 N, 2,379,176.11 E E/W
1/4 of 1/4 of Section , T N, R
Lat 38° 11' 29.3676"
Long -89° 52' 45.4188"
Local Grid Location ☐N ☐S Feet ☐E ☐W Feet

Facility ID	County	State	Civil Town/City/ or Village
	Randolph	Illinois	Baldwin

Sample Number and Type	Length Att. & Recovered (in)	Blow Counts	Depth In Feet	Soil/Rock Description And Geologic Origin For Each Major Unit	USCS	Graphic Log	Well Diagram	Soil Properties: Compressive Strength (tsf)	Moisture Content	Liquid Limit	Plasticity Index	P 200	RQD/ Comments
1 SS	24 17	3 6 5 4	0	0 - 0.5' **FILL, TOPSOIL:** ML, dark grayish brown (10YR 4/2), trace clay, gravel, roots, and grass, noncohesive, dry. 0.4' angular gravel.	(FILL) ML								
			1	0.5 - 2' **SILTY CLAY** CL/ML, yellowish brown (10YR 5/4), very dark brown (10YR 2/2) and strong brown (7.5YR 4/6) mottling, silt (5-15%), trace fine sand, cohesive, low plasticity, dry.	CL/ML								
2 ST	24 17		2	2 - 4' Shelby Tube Sample.									ST2: 24" push at 500lbs of pressure.
			3										
3 SS	24 19	2 3 4 6	4	4 - 9.2' **SILTY CLAY** CL/ML, yellowish brown (10YR 5/4), increased very dark brown (10YR 2/2) and strong brown (7.5YR 4/6) mottling, silt (5-15%), trace fine sand, cohesive, medium plasticity, very soft to very stiff (0.25-2.5 tsf), moist.									
			5										
4 SS	24 22	2 2 4 8	6	6' silt (10-20%), low to medium plasticity.	CL/ML								
			7										
5 SS	24 20	1 3 5 9	8	8' decreased mottling, trace brown silt seams, silt content increasing with depth (20-50%).									
			9										
				9.2 - 10' **SILT:** ML, brown (7.5YR 4/4), clay (5-15%), cohesive, nonplastic, moist.	ML								
6 ST	24 16		10	10 - 12' Shelby Tube Sample.									ST6: 24" push at 450lbs of pressure.
			11										
			12										

I hereby certify that the information on this form is true and correct to the best of my knowledge.

Signature

Firm Natural Resource Technology
234 W. Florida St., Fifth Floor, Milwaukee, WI 53204

Tel: (414) 837-3607
Fax: (414) 837-3608

NATURAL RESOURCE TECHNOLOGY

Boring Number PZ-172

Sample Number and Type	Sample Length Att. & Recovered (in)	Blow Counts	Depth In Feet	Soil/Rock Description And Geologic Origin For Each Major Unit	USCS	Graphic Log	Well Diagram	Soil Properties: Compressive Strength (tsf)	Moisture Content	Liquid Limit	Plasticity Index	P 200	RQD/ Comments
7 SS	24 24	1 1 3 4	12	12 - 18' **SILTY CLAY** CL/ML, brown (7.5YR 4/4), cohesive, nonplastic to low plasticity, stiff to very stiff (1.25-2.75 tsf), moist.									
			13	13.3' soft (0.5 tsf).									
8 SS	24 24	2 3 4 7	14										
			15		CL/ML								
9 SS	24 22.5	2 4 4 6	16	15.8' hard (4.0 tsf).									
			17	16.6' - 16.8' increased very dark brown (10YR 2/2) mottling.									
10 ST	24 22		18	18 - 20' Shelby Tube Sample.									ST10: 24" push at 350lbs of pressure.
			19										
11 SS	24 23	1 3 3 3	20	20 - 21' **SANDY LEAN CLAY:** s(CL), dark gray (10YR 4/1), with clay seams, trace yellowish brown (10YR 5/8 mottling), cohesive, nonplastic, wet, clay seams (medium to high plasticity).	s(CL)								
			21	21 - 22' **SANDY LEAN CLAY WITH GRAVEL:** s(CL)g, mostly yellowish brown (10YR 5/8) with some dark gray (10YR 4/1), silt (>15%), cohesive, nonplastic.	s(CL)g								
12 SS	14 12	1 2 50 for 2"	22	22 - 24' **SILTY CLAY** CL/ML, yellowish brown (10YR 5/8) with dark gray (10YR 4/1) mottling, sand (5-15%), cohesive, low plasticity.	CL/ML								
			23										
13 SS	22 18	15 14 18 50 for 4"	24	24 - 26' **LEAN CLAY:** CL, trace gravel, hard (4.5 tsf), cohesive, dry.									
			25		CL								
14 SS	2 2	50 for 2"	26	26 - 26.2' **SHALE:** BDX (SH), clay (5-15%).									
				26.2' End of Boring.	BDX (SH)								

SOIL BORING LOG INFORMATION

NATURAL RESOURCE TECHNOLOGY

Facility/Project Name	License/Permit/Monitoring Number	Boring Number
Baldwin Energy Complex		PZ-173

Boring Drilled By: Name of crew chief (first, last) and Firm	Date Drilling Started	Date Drilling Completed	Drilling Method
Chad Dutton Bulldog Drilling	8/3/2015	8/3/2015	hollow stem auger

Common Well Name	Final Static Water Level	Surface Elevation	Borehole Diameter
PZ-173	Feet (NAVD88)	388.43 Feet (NAVD88)	8.3 inches

Local Grid Origin ☐ (estimated: ☐) or Boring Location ☒
State Plane 555,035.38 N, 2,379,187.28 E E/W
1/4 of 1/4 of Section , T N, R
Lat 38° 11' 26.52"
Long -89° 52' 45.2892"
Local Grid Location ☐N ☐S Feet ☐E ☐W Feet

Facility ID	County	State	Civil Town/City/ or Village
	Randolph	Illinois	Baldwin

Sample Number and Type	Length Att. & Recovered (in)	Blow Counts	Depth In Feet	Soil/Rock Description And Geologic Origin For Each Major Unit	USCS	Graphic Log	Well Diagram	Soil Properties: Compressive Strength (tsf)	Moisture Content	Liquid Limit	Plasticity Index	P 200	RQD/ Comments
1 SS	24 0		0 - 1	0 - 2' No Recovery. Gravel Pad.	(FILL)								
2 SS	24 13	2 2 2 3	2 - 3	2 - 10.9' **SILTY CLAY** CL/ML, dark grayish brown (10YR 4/2), trace sand and wood, cohesive, medium plasticity, very stiff (2.5-3.5 tsf), moist.									
3 SS	24 7	2 5 4 5	4 - 5	4' yellowish red (5YR 4/6) mottling.									
4 SS	24 20	2 4 8 9	6 - 7	6' - 7.7' yellowish brown (10YR 5/6) with dark gray (10YR 4/1) mottling, hard, laminated, dry.	CL/ML								
5 SS	24 19	2 4 6 8	8 - 9	8.2' very dark gray (10YR 3/1), trace dark yellowish brown (10YR 4/6) mottling, small hard nodules of clay in the matrix, dry to moist.									
6 SS	24 18	2 3 6 7	10 - 11	10.6' olive (5Y 5/6) with bluish gray (GLEY2 5/2) mottling.									
			11 - 12	10.9 - 13.8' **SILT:** ML, dark reddish gray (5YR 4/2), cohesive, nonplastic, stiff (2.0 tsf), moist.	ML								

I hereby certify that the information on this form is true and correct to the best of my knowledge.

Signature Patrick M Hafle

Firm Natural Resource Technology
234 W. Florida St., Fifth Floor, Milwaukee, WI 53204

Tel: (414) 837-3607
Fax: (414) 837-3608

Template: ILLINOIS BORING LOG - Project: BALDWIN GINT.GPJ

NATURAL RESOURCE TECHNOLOGY

Boring Number PZ-173

Sample Number and Type	Sample Length Att. & Recovered (in)	Blow Counts	Depth In Feet	Soil/Rock Description And Geologic Origin For Each Major Unit	USCS	Graphic Log	Well Diagram	Soil Properties: Compressive Strength (tsf)	Soil Properties: Moisture Content	Soil Properties: Liquid Limit	Soil Properties: Plasticity Index	Soil Properties: P 200	RQD/ Comments
7 SS	22 16	2 5 15 50 for 4"	13	10.9 - 13.8' **SILT:** ML, dark reddish gray (5YR 4/2), cohesive, nonplastic, stiff (2.0 tsf), moist. *(continued)* 12' - 13.3' trace brown (7.5YR 4/4) mottling, trace gravel, trace sand, increasing sand and gravel with depth. 12.6' wet.	ML								
8 SS	2 0	50 for 2" 50 for 1"	14	12.8' clay (0-15%). 13.8 - 14.1' **BEDROCK** BDX (SH), wet.	BDX (SH)								Hollow Stem Auger Refusal at 13.5 ft bgs on Bedrock. SS8: Rock chips in spoon. Split Spoon Refusal at 14.1 ft bgs on Bedrock.
9 SS	1 1			14.1' End of Boring.									

SOIL BORING LOG INFORMATION

NATURAL RESOURCE TECHNOLOGY

Facility/Project Name	License/Permit/Monitoring Number	Boring Number
Baldwin Energy Complex		PZ-174

Boring Drilled By: Name of crew chief (first, last) and Firm	Date Drilling Started	Date Drilling Completed	Drilling Method
Chad Dutton Bulldog Drilling	8/4/2015	8/4/2015	hollow stem auger

Common Well Name	Final Static Water Level	Surface Elevation	Borehole Diameter
PZ-174	Feet (NAVD88)	398.97 Feet (NAVD88)	8.3 inches

Local Grid Origin ☐ (estimated: ☐) or Boring Location ☒

State Plane 554,666.23 N, 2,379,774.23 E E/W

1/4 of 1/4 of Section , T N, R

Lat 38° 11' 22.8552"

Long -89° 52' 37.9524"

Local Grid Location ☐N ☐S Feet ☐E ☐W Feet

Facility ID	County	State	Civil Town/City/ or Village
	Randolph	Illinois	Baldwin

Sample Number and Type	Length Att. & Recovered (in)	Blow Counts	Depth In Feet	Soil/Rock Description And Geologic Origin For Each Major Unit	USCS	Graphic Log	Well Diagram	Soil Properties: Compressive Strength (tsf)	Moisture Content	Liquid Limit	Plasticity Index	P 200	RQD/ Comments
1 SS	24 5	2 3 5 3	1	0 - 2' **TOPSOIL:** ML, brown (10YR 4/3), trace grass and roots, cohesive, nonplastic, dry.	ML								
2 SS	24 0	2 2 2 4	2 3 4	2 - 4' No Recovery.									
3 SS	24 6	2 2 4 5	4 5	4 - 24.7' **LEAN CLAY:** CL, dark grayish brown (10YR 4/2), dark yellowish brown (10YR 4/4) mottling, silt (10-20%), cohesive, medium plasticity, moist.									
4 SS	24 6	4 4 5 7	6 7										
5 SS	24 23	3 4 5 5	8 9	8' - 9.9' increased yellowish brown (10YR 4/4) mottling, increase in silt content with depth (50%).	CL								
6 SS	24 20	2 4 8 6	10 11 12	10' - 11.7' decrease in silt content with depth (10-20%). 10.6' - 11.2' dark yellowish brown (10YR 4/4) and very dark brown (10YR 2/2) mottling (50%), dry to moist.									

I hereby certify that the information on this form is true and correct to the best of my knowledge.

Signature Patrick M Hoffa

Firm Natural Resource Technology
234 W. Florida St., Fifth Floor, Milwaukee, WI 53204
Tel: (414) 837-3607
Fax: (414) 837-3608

NATURAL RESOURCE TECHNOLOGY

Boring Number PZ-174

Sample Number and Type	Sample Length Att. & Recovered (in)	Blow Counts	Depth In Feet	Soil/Rock Description And Geologic Origin For Each Major Unit	USCS	Graphic Log	Well Diagram	Soil Properties: Compressive Strength (tsf)	Moisture Content	Liquid Limit	Plasticity Index	P 200	RQD/ Comments
7 SS	24 21	2 3 5 7	13	4 - 24.7' **LEAN CLAY:** CL, dark grayish brown (10YR 4/2), dark yellowish brown (10YR 4/4) mottling, silt (10-20%), cohesive, medium plasticity, moist. *(continued)* 12' - 13.8' trace coarse sand, dry.									
8 SS	24 21	2 4 5 8	14 15	14' - 15.8' increased sand content, trace gravel, dry.									
9 SS	24 24	2 4 5 7	16 17	16' - 18' yellowish brown (10YR 5/4), moist.									
10 SS	24 24	3 7 9 12	18 19	18' - 20' coarse sand and gravel (5-15%), moist.	CL								
11 SS	24 24	3 7 9 15	20 21										
12 SS	24 24	4 7 8 10	22 23										
13 SS	8 8	11 50 for 2"	24	24' - 24.7' decreased moisture content with depth.									Hollow Stem Auger Refusal at 24.7 ft bgs on Shale Bedrock.
				24.7' End of Boring.									

SOIL BORING LOG INFORMATION

NATURAL RESOURCE TECHNOLOGY

Facility/Project Name	License/Permit/Monitoring Number	Boring Number
Baldwin Energy Complex		PZ-175

Boring Drilled By: Name of crew chief (first, last) and Firm	Date Drilling Started	Date Drilling Completed	Drilling Method
Chad Dutton Bulldog Drilling	8/7/2015	8/7/2015	hollow stem auger

Common Well Name	Final Static Water Level	Surface Elevation	Borehole Diameter
PZ-175	Feet (NAVD88)	419.87 Feet (NAVD88)	8.3 inches

Local Grid Origin ☐ (estimated: ☐) or Boring Location ☒
State Plane 554,433.02 N, 2,380,846.31 E E/W
1/4 of 1/4 of Section , T N, R
Lat 38° 11' 20.5152"
Long -89° 52' 24.5316"
Local Grid Location
Feet ☐N ☐S Feet ☐E ☐W

Facility ID	County	State	Civil Town/City/ or Village
	Randolph	Illinois	Baldwin

Sample Number and Type	Length Att. & Recovered (in)	Blow Counts	Depth In Feet	Soil/Rock Description And Geologic Origin For Each Major Unit	USCS	Graphic Log	Well Diagram	Soil Properties: Compressive Strength (tsf)	Moisture Content	Liquid Limit	Plasticity Index	P 200	RQD/ Comments
1 SS	24 17	4 7 5 4	1	0 - 0.9' **SILT:** ML, brown (10YR 5/3), trace roots and grass, noncohesive, nonplastic, hard (3.0->4.5 tsf), dry.	ML								
2 SS	24 15	2 4 4 6	2 3	0.9 - 5.4' **LEAN CLAY:** CL, brownish yellow (10YR 6/6), black (10YR 2/1) mottling, silt (5-15%), dry, cohesive, low plasticity, very stiff (2.5-3.0 tsf). 2' dry, increase in moisture content with depth, trace brown (10YR 5/3) silt seams.	CL								
3 SS	24 17	2 3 4 6	4 5	4' increased brown (10YR 5/3) and black mottling (10YR 2/1), moist.									
4 SS	24 23	2 2 4 4	6 7	5.4 - 13.5' **SILT:** ML, light yellowish brown (10YR 6/4), trace dark gray (10YR 4/1) mottling, clay (5-15%), moist, cohesive, nonplastic, medium to stiff (0.5- 1.5 tsf).	ML								
5 SS	24 22	1 2 3 3	8 9	8' decreased mottling.									
6 SS	24 24	1 2 2 2	10 11	10' brown (7.5YR 4/4), no mottling.									
7 SS	24 23	1 2 3 4	12 13 14	12' increasing clay content with depth, low plasticity.									

I hereby certify that the information on this form is true and correct to the best of my knowledge.

Signature Patrick M Hafle

Firm Natural Resource Technology
234 W. Florida St., Fifth Floor, Milwaukee, WI 53204
Tel: (414) 837-3607
Fax: (414) 837-3608

NATURAL RESOURCE TECHNOLOGY

Boring Number PZ-175

Sample Number and Type	Sample Length Att. & Recovered (in)	Blow Counts	Depth In Feet	Soil/Rock Description And Geologic Origin For Each Major Unit	USCS	Graphic Log	Well Diagram	Soil Properties: Compressive Strength (tsf)	Moisture Content	Liquid Limit	Plasticity Index	P 200	RQD/ Comments
8 SS	24 21	1 3 4 5	15	13.5 - 22.3' **LEAN CLAY:** CL, brown (7.5YR 4/4), silt (5-15%), moist, cohesive, low to medium plasticity, stiff to very stiff (1.5-4.0 tsf) increasing with depth. *(continued)* 14' trace black (10YR 2/1) and dark gray (10YR 4/1) mottling, trace silt.	CL								
9 SS	24 24	2 3 4 4	16 17	16' brown (7.5YR 5/4), silt (5-15%).									
10 SS	24 23	1 4 6 6	18 19	18' trace black (10YR 2/1) and dark gray (5-50% 10YR 4/1) mottling, trace silt, silt content decreasing with depth, wet.	CL								
11 SS	24 23	2 5 7 7	20 21 22	20' no black (10YR 2/1) mottling, yellowish brown (5-15% 10YR 5/8) mottling.									
12 SS	24 24	3 3 4 4	23	22.3 - 26' **SILT:** ML, clay (5-15%), trace coarse sand, decrease in clay content with depth, moist, cohesive, nonplastic, very soft to very stiff (<0.25-3.0 tsf) decreasing with depth.									
13 SS	24 24	2 2 2 3	24 25	23.9' sandy silt seam (2" thick), wet. 24' some sandy and clayey silt seams, trace coarse sand to fine gravel, moist to wet in sandy silt seams.	ML								
14 SS	24 24	11 8 9 10	26 27	26 - 28' **LEAN CLAY:** to **SILT:** CL, silt (40-60%), coarse sand to fine gravel (5-15%), trace fine sand seams, moist, cohesive, low plasticity, stiff (1.5-2.0 tsf).	CL								
15 SS	24 24	8 11 15 20	28	28 - 28.4' **SANDY SILT:** s(ML), yellowish brown (10YR 5/4), wet, cohesive, nonplastic, stiff (1.5 tsf).	s(ML)								
16 SS	24 24	9 19 20 23	29 30 31	28.4 - 31.3' **LEAN CLAY:** CL, yellowish brown (10YR 5/4), coarse sand to fine gravel (5-15%), trace fine sand seams, hard (>4.5 tsf), dry to moist.	CL								
17 SS	24 24	6 6 8 10	32 33	31.3 - 31.5' **WELL-GRADED SAND WITH GRAVEL:** (SW)g, dark yellowish brown (10YR 4/6), dry. 31.5 - 43.8' **LEAN CLAY:** CL, gray (10YR 5/1), dry, very stiff to hard (2.5->4.5 tsf), cohesive, nonplastic. 32' trace yellowish brown (10YR 5/6) seams and mottling, medium to high plasticity, increasing moisture content with depth.	(SW)g								
18 SS	24 24	7 5 6 8	34 35	34' trace mottling, moist, decreasing moisture content with depth.	CL								
19 SS	24 24	3 5 6 7	36 37	36' dry to moist, silty clay seam (4" thick, moist).									

NATURAL RESOURCE TECHNOLOGY

Boring Number PZ-175

Sample Number and Type	Sample Length Att. & Recovered (in)	Blow Counts	Depth In Feet	Soil/Rock Description And Geologic Origin For Each Major Unit	USCS	Graphic Log	Well Diagram	Soil Properties: Compressive Strength (tsf)	Soil Properties: Moisture Content	Soil Properties: Liquid Limit	Soil Properties: Plasticity Index	Soil Properties: P 200	RQD/ Comments
			38	31.5 - 43.8' **LEAN CLAY:** CL, gray (10YR 5/1), dry, very stiff to hard (2.5->4.5 tsf), cohesive, nonplastic. *(continued)*									
20 SS	24 / 24	3 4 7 7	39	38' trace black (10YR 2/1) mottling. 38.3' yellowish brown (10YR 5/6) with gray (10YR 5/1) mottling.									
21 SS	24 / 24	3 5 6 7	40		CL								
			41										
22 SS	24 / 24	3 5 8 20	42	42' trace fine gravel.									
			43										
			44	43.8 - 45.7' **SANDY LEAN CLAY WITH GRAVEL:** s(CL)g, brown (10YR 5/3), mostly broken rock, moist.	s(CL)g								
23 SS	24 / 20	3 11 12 14	45	44' black (10YR 2/1) mottling, seams of wet gravel, coarse sand to coarse gravel.									
			46	45.7 - 50' **LEAN CLAY:** CL, light yellowish brown (10YR 6/4), brownish yellow (10YR 6/6) and dark gray (10YR 4/1) and black (10YR 2/1) mottling, trace fine gravel, some laminations, very stiff (2.5-3.5 tsf).									
24 SS	24 / 24	3 5 7 11	47										
			48	48' moist to dry.	CL								
25 SS	24 / 24	4 7 12 20	49	48.7' laminated, dry.									
			50										
26 SS	1 / 0	50 for 1"		50 - 50.2' **SHALE:** BDX (SH). 50.2' End of Boring.	BDX (SH)								Hollow Stem Auger Refusal at 50.2 ft bgs on Shale Bedrock.

SOIL BORING LOG INFORMATION

NATURAL RESOURCE TECHNOLOGY

Facility/Project Name	License/Permit/Monitoring Number	Boring Number
Baldwin Energy Complex		PZ-176

Boring Drilled By: Name of crew chief (first, last) and Firm	Date Drilling Started	Date Drilling Completed	Drilling Method
Chad Dutton Bulldog Drilling	8/6/2015	8/6/2015	hollow stem auger

Common Well Name	Final Static Water Level	Surface Elevation	Borehole Diameter
PZ-176	Feet (NAVD88)	403.46 Feet (NAVD88)	8.3 inches

Local Grid Origin ☐ (estimated: ☐) or Boring Location ☒

State Plane 554,264.76 N, 2,381,381.02 E E/W

1/4 of 1/4 of Section , T N, R

Lat 38° 11' 18.834"

Long -89° 52' 17.8428"

Local Grid Location

Feet ☐N ☐S Feet ☐E ☐W

Facility ID	County	State	Civil Town/City/ or Village
	Randolph	Illinois	Baldwin

Sample Number and Type	Length Att. & Recovered (in)	Blow Counts	Depth In Feet	Soil/Rock Description And Geologic Origin For Each Major Unit	USCS	Graphic Log	Well Diagram	Soil Properties: Compressive Strength (tsf)	Moisture Content	Liquid Limit	Plasticity Index	P 200	RQD/ Comments
1 SS	24 15	3 3 4 4	0	0 - 0.5' **TOPSOIL:** ML, dark grayish brown (10YR 4/2), clay (5-15%), trace grass and roots, cohesive, nonplastic, stiff (1.5 tsf), dry.	ML								
			1	0.5 - 2.4' **SILT:** ML, dark grayish brown (10YR 4/2), brownish yellow (10YR 6/6) and dark brown (10YR 3/3) mottling, clay (30-50%), trace roots, cohesive, low plasticity, very stiff (3.0 tsf), dry.	ML								
2 SS	24 16	3 5 5 5	2										
			3	2.4 - 6.3' **LEAN CLAY:** CL, dark yellowish brown (10YR 4/4), dark gray (10YR 4/1) mottling, silt (5-15%), trace roots, cohesive, medium plasticity, moist.										
3 SS	24 9	2 3 4 4	4	4' increase in silt content (40-60%), dry to moist.	CL								
			5										
4 SS	24 21	3 3 3 4	6	6.3 - 12' **SILT:** ML, dark gray (10YR 4/1), cohesive, nonplastic, moist.									
			7										
5 SS	24 12	1 1 1 2	8	8' sand (0-40%), sand content increasing with depth, moist to wet.									
			9		ML								
6 SS	24 13	1 1 1 2	10	10' increase in sand content (40-60%).									
			11										
			12										

I hereby certify that the information on this form is true and correct to the best of my knowledge.

Signature Patrick M Hafle

Firm Natural Resource Technology
234 W. Florida St., Fifth Floor, Milwaukee, WI 53204

Tel: (414) 837-3607
Fax: (414) 837-3608

Template: ILLINOIS BORING LOG - Project: BALDWIN GINT.GPJ

NATURAL RESOURCE TECHNOLOGY

Boring Number PZ-176

Sample Number and Type	Length Att. & Recovered (in)	Blow Counts	Depth In Feet	Soil/Rock Description And Geologic Origin For Each Major Unit	USCS	Graphic Log	Well Diagram	Soil Properties: Compressive Strength (tsf)	Moisture Content	Liquid Limit	Plasticity Index	P 200	RQD/ Comments
7 SS	24 20	1 2 3 5		12 - 12.3' **WELL-GRADED SAND:** SW, very dark grayish brown (10YR 3/2), fine gravel (>15%), moist. /	SW								
			13	12.3 - 16' **LEAN CLAY:** CL, gray (10YR 5/1), brownish yellow (5-15% 10YR 6/6) and trace very dark brown (10YR 2/2) mottling, silt (5-15%), trace sand seams, cohesive, medium plasticity, stiff to very stiff (1.5-3.0 tsf).									
8 SS	24	2 3 3 5	14	14' increase in thickness of sand seams (1"-2" thick, moist, wet).	CL								
			15										
			16	16 - 28.6' **LEAN CLAY:** CL, dark gray (10YR 4/1), light yellowish brown (10YR 6/4) mottling, cohesive, low plasticity, very stiff to hard (3.5->4.5 tsf) dry.									
9 SS	24 17	2 4 7 10	17										
10 SS	24 18	4 6 8 12	18	18' increased mottling, mostly brown (10YR 5/3), brownish yellow (10YR 6/6), dark gray (10YR 4/1), and olive gray (5Y 5/2) mottling.									
			19										
11 SS	24 17	5 16 22 25	20	20' olive gray (5Y 5/2), brownish yellow (10YR 6/6) mottling.									
			21	20.3' dark gray (2.5Y 4/1), brownish yellow (10YR 6/6) mottling, clay becoming blocky and laminated.									
12 SS	11 7	7 50 for 5"	22	22' pale olive (5Y 6/3), dark gray (10YR 4/1) mottling, laminated.	CL								
			23										
13 SS	24 24	13 21 31 43	24	24' brownish yellow (10YR 6/6) mottling.									At 23.6' rock fragment on bottom of split spoon. Refusal of split spoon.
			25										
14 SS	24 24	14 12 17 19	26										
			27										
15 SS	8 8	9 50 for 2"	28	28' hard (4.5 tsf).									
16 SS	1 0	50 for 1"		28.6' End of Boring.									

SOIL BORING LOG INFORMATION

NATURAL RESOURCE TECHNOLOGY

Facility/Project Name	License/Permit/Monitoring Number	Boring Number
Baldwin Energy Complex		PZ-177

Boring Drilled By: Name of crew chief (first, last) and Firm	Date Drilling Started	Date Drilling Completed	Drilling Method
Chad Dutton Bulldog Drilling	8/5/2015	8/6/2015	hollow stem auger

Common Well Name	Final Static Water Level	Surface Elevation	Borehole Diameter
PZ-177	Feet (NAVD88)	417.93 Feet (NAVD88)	8.3 inches

Local Grid Origin ☐ (estimated: ☐) or Boring Location ☒

State Plane 554,192.18 N, 2,381,923.59 E E/W

1/4 of 1/4 of Section , T N, R

Lat 38° 11' 18.0996"

Long -89° 52' 11.0496"

Local Grid Location

Feet ☐N ☐S Feet ☐E ☐W

Facility ID	County	State	Civil Town/City/ or Village
	Randolph	Illinois	Baldwin

Sample Number and Type	Length Att. & Recovered (in)	Blow Counts	Depth In Feet	Soil/Rock Description And Geologic Origin For Each Major Unit	USCS	Graphic Log	Well Diagram	Soil Properties: Compressive Strength (tsf)	Moisture Content	Liquid Limit	Plasticity Index	P 200	RQD/ Comments
1 SS	24 12	1 6 8 5	1	0 - 4' **TOPSOIL:** ML, dark yellowish brown (10YR 4/4), clay (5-15%), clay content increasing with depth, trace sand and roots, cohesive, nonplastic, dry.									
2 SS	24 4	4 4 6 7	2 3 4		ML								
3 SS	24 17	2 3 4 5	5	4 - 19.3' **LEAN CLAY:** CL, yellowish brown (10YR 5/4), trace black (10YR 2/1) and dark gray (10YR 4/1) mottling, silt (5-15%), moist, cohesive, medium plasticity, stiff to very stiff (1.0-3.5 tsf).									
4 SS	24 23	1 2 4 4	6 7	6' dark yellowish brown (10YR 4/4), decreased mottling.									
5 SS	24 20	2 2 4 4	8 9	8' trace black (10YR 2/1) and dark gray (10YR 4/1) mottling.									
6 SS	24 20	2 4 6 7	10 11		CL								
7 SS	24 20	3 4 5 8	12 13	12' yellowish brown (10YR 5/4), yellowish brown (10YR 5/8) mottling, trace coarse sand to fine gravel, no black mottling.									
8 SS	24 23	3 3 6 7	14 15	14' trace black (10YR 2/1) mottling.									

I hereby certify that the information on this form is true and correct to the best of my knowledge.

Signature Patrick M Hafle

Firm Natural Resource Technology
234 W. Florida St., Fifth Floor, Milwaukee, WI 53204
Tel: (414) 837-3607
Fax: (414) 837-3608

NATURAL RESOURCE TECHNOLOGY

Boring Number PZ-177

Sample Number and Type	Length Att. & Recovered (in)	Blow Counts	Depth In Feet	Soil/Rock Description And Geologic Origin For Each Major Unit	USCS	Graphic Log	Well Diagram	Soil Properties: Compressive Strength (tsf)	Moisture Content	Liquid Limit	Plasticity Index	P 200	RQD/ Comments
			16	4 - 19.3' **LEAN CLAY:** CL, yellowish brown (10YR 5/4), trace black (10YR 2/1) and dark gray (10YR 4/1) mottling, silt (5-15%), moist, cohesive, medium plasticity, stiff to very stiff (1.0-3.5 tsf). *(continued)*									
9 SS	24 23	2 4 4 5	17	16' increased gravel content.	CL								
10 SS	24 24	1 2 3 2	18										
			19										
			20	19.3 - 22' **SILT:** ML, yellowish brown (10YR 5/4), brownish yellow (10YR 6/8) mottling, clay (5-15%), trace sand, cohesive, nonplastic, soft (0.5 tsf), wet.									
11 SS	24	2 2 3 4	21	20' increase in clay content with depth (30-50%), trace gravel.	ML								
			22										
12 SS	24 16	2 4 13 11	23	22 - 29.7' **LEAN CLAY:** CL, yellowish brown (10YR 5/4), strong brown (7.5YR 5/6) mottling, silt (5-15%), trace sand and gravel, stiff to hard (1.5->4.5 tsf) increasing with depth, moist to wet.									
13 SS	24 24	3 4 7 9	24	24' sand (5-15%), moist.									
			25	24.5' - 25.3' black sand (0-15%).									
14 SS	24 24	4 6 11 13	26	26' no mottling, decreasing sand and gravel content with depth to trace, dry to moist, moisture content increases with depth, cohesive, low to medium plasticity, plasticity decreasing with depth.	CL								
15 SS	24 22	5 7 15 50 for 5"	27										
			28	28' clay becoming laminated with depth.									
			29	28.7' brownish yellow (10YR 6/6), yellowish brown (10YR 5/4) mottling.									
16 SS	9 6	11 50 for 3"	30	29.7 - 30' **WELL-GRADED SAND:** SW, trace gravel and silt (noncohesive, nonplastic, rock flour), wet.	SW								
17 SS	1 1	50 for 1"		30 - 30.7' **SILTY GRAVEL:** GM, gravel is broken pieces of bedrock, silt is laminated, cohesive, and nonplastic.	GM								Hollow Stem Auger Refusal at 30.7 ft bgs.
				30.7' End of Boring.									

SOIL BORING LOG INFORMATION

NATURAL RESOURCE TECHNOLOGY

Facility/Project Name	License/Permit/Monitoring Number	Boring Number
Baldwin Energy Complex		PZ-178

Boring Drilled By: Name of crew chief (first, last) and Firm	Date Drilling Started	Date Drilling Completed	Drilling Method
Chad Dutton Bulldog Drilling	8/4/2015	8/5/2015	hollow stem auger

Common Well Name	Final Static Water Level	Surface Elevation	Borehole Diameter
PZ-178	Feet (NAVD88)	428.45 Feet (NAVD88)	8.3 inches

Local Grid Origin ☐ (estimated: ☐) or Boring Location ☒

State Plane 554,089.94 N, 2,382,460.67 E E/W

1/4 of 1/4 of Section , T N, R

Lat 38° 11' 17.0736"

Long -89° 52' 4.3248"

Local Grid Location ☐N ☐S Feet ☐E ☐W Feet

Facility ID	County	State	Civil Town/City/ or Village
	Randolph	Illinois	Baldwin

Sample Number and Type	Sample Length Att. & Recovered (in)	Blow Counts	Depth In Feet	Soil/Rock Description And Geologic Origin For Each Major Unit	USCS	Graphic Log	Well Diagram	Soil Properties: Compressive Strength (tsf)	Moisture Content	Liquid Limit	Plasticity Index	P 200	RQD/ Comments
1 SS	24 16	2 7 5 5	0	0 - 6.3' **SILT:** ML, brown (10YR 5/3), clay (10-20%), noncohesive, nonplastic, stiff to hard (1.5->4.5 tsf) decreasing with depth, dry.									
			1	1' - 1.3' cohesive, moist.									
2 SS	24 19	2 7 8 6	2	2' yellowish brown (10YR 5/4), clay (0-15%), brown and gray mottling (30-50%), dry to moist.									
			3		ML								
3 SS	24 18	2 4 6 8	4	4' dark grayish brown (10YR 4/2), dark yellowish brown (10YR 4/6) mottling, increasing clay content, moist.									
			5										
4 SS	24 23	2 3 4 5	6	6.3 - 20' **LEAN CLAY:** CL, dark gray (10YR 4/1), dark brown (10YR 3/3) mottling, silt (5-15%), moist, cohesive, medium plasticity.									
			7										
5 SS	24 23	1 3 3 4	8										
			9		CL								
6 SS	24 24	2 2 3 5	10	10' increased silt content.									
			11										
			12										

I hereby certify that the information on this form is true and correct to the best of my knowledge.

Signature Patrick M Hafle

Firm Natural Resource Technology
234 W. Florida St., Fifth Floor, Milwaukee, WI 53204

Tel: (414) 837-3607
Fax: (414) 837-3608

NATURAL RESOURCE TECHNOLOGY

Boring Number PZ-178

Sample Number and Type	Sample Length Att. & Recovered (in)	Blow Counts	Depth In Feet	Soil/Rock Description And Geologic Origin For Each Major Unit	USCS	Graphic Log	Well Diagram	Soil Properties: Compressive Strength (tsf)	Moisture Content	Liquid Limit	Plasticity Index	P 200	RQD/ Comments
7 SS	24 22	1 2 4 5	13	6.3 - 20' **LEAN CLAY:** CL, dark gray (10YR 4/1), dark brown (10YR 3/3) mottling, silt (5-15%), moist, cohesive, medium plasticity. *(continued)*									
8 SS	24 22	2 4 6 8	14 15										
9 SS	24 22	3 4 6 7	16 17	16' trace coarse sand.	CL								
10 SS	24 20	2 4 6 9	18 19										
11 SS	24 24	2 4 7 6	20 21	20 - 24.3' **LEAN CLAY:** to **SILT:** CL, dark gray (10YR 4/1), dark brown (10YR 3/3) mottling, clay (40-60%), silt (40-60%), trace coarse sand, cohesive, medium plasticity, moist.									
12 SS	24 24	1 2 5 4	22 23	21.7' - 22' sand seam (mostly sand with silt). 23' interbedded sand (mostly fine to medium sand), silt and clay layers, wet.	CL								
13 SS	24 18	1 12 17 20	24 25	24.3 - 26' **SANDY SILT:** s(ML), medium to coarse sand, moist, cohesive, nonplastic.	s(ML)								
14 SS	24 22	8 16 18 25	26 27	26 - 26.3' **POORLY-GRADED SAND:** SP, yellowish brown (10YR 5/4), mostly fine sand, trace medium sand and silt, wet. 26.3 - 43.5' **LEAN CLAY:** CL, fine to coarse sand (5-15%), trace gravel, yellowish brown (10YR 5/4), very stiff to hard (2.5->4.5 tsf), moist.	SP								
15 SS	24 22	7 8 9 11	28 29	26.6' dark gray (10YR 4/1) mottling, silt (5-15%), increase in silt content with depth, trace very thin sand seams, trace black fine gravel, cohesive, nonplastic, dry. 28' - 28.6' wet in sand seams. 28.6' trace sand and silt, cohesive, medium to high plasticity, moist.	CL								
16 SS	24 19	4 7 9 13	30 31 32	30' trace fine gravel, no sand.									

NATURAL RESOURCE TECHNOLOGY

Boring Number PZ-178

Sample Number and Type	Sample Length Att. & Recovered (in)	Blow Counts	Depth In Feet	Soil/Rock Description And Geologic Origin For Each Major Unit	USCS	Graphic Log	Well Diagram	Soil Properties: Compressive Strength (tsf)	Moisture Content	Liquid Limit	Plasticity Index	P 200	RQD/ Comments
17 SS	24 17	4 5 16 22		26.3 - 43.5' **LEAN CLAY:** CL, fine to coarse sand (5-15%), trace gravel, yellowish brown (10YR 5/4), very stiff to hard (2.5->4.5 tsf), moist. *(continued)*									
			33	32' increased mottling, trace fine gravel, no sand. 33' brown (10YR 4/3), no mottling, no gravel, trace silt, cohesive, very stiff, dry.									
18 SS	24 20	10 21 25 37	34	34' brown (10YR 5/3), yellowish brown (10YR 5/6) mottling (5-15%).									
			35										
19 SS	24 22	12 20 24 24	36	36' increase to yellowish brown (10YR 5/6) mottling (30-50%), trace coarse sand, becoming laminated with depth.									
			37										
20 SS	24	5 11 14 16	38	38.3' silt seam (very soft, wet), trace sand.	CL								
			39										
21 SS	24 24	5 10 13 17	40	39.6' dark gray grading to black with depth, trace olive yellow (2.5Y 6/6) mottling, silt (5-15%), dry to moist. 40' trace dark gray (10YR 4/1) and brownish yellow (10YR 6/8) mottling, no laminations, silt (5-15%), moist. 40.1' black seam (<0.25" thick).									
			41										
22 SS	17 17	7 16 50 for 5"	42	42' silt (30-50%), moist to dry, cohesive, nonplastic to low plasticity. 42.2' - 42.5' mostly silt seams [brownish yellow (10YR 6/6), dry].									
			43										
23 SS	1 0	50 for 1"		43.4' becoming laminated with depth. 43.5' End of Boring.									Hollow Stem Auger Refusal at 43.5 ft bgs.

SOIL BORING LOG INFORMATION

NATURAL RESOURCE TECHNOLOGY

Facility/Project Name	License/Permit/Monitoring Number	Boring Number
Baldwin Energy Complex		PZ-182

Boring Drilled By: Name of crew chief (first, last) and Firm	Date Drilling Started	Date Drilling Completed	Drilling Method
Chad Dutton Bulldog Drilling	7/29/2015	7/30/2015	hollow stem auger

Common Well Name	Final Static Water Level	Surface Elevation	Borehole Diameter
PZ-182	Feet (NAVD88)	428.47 Feet (NAVD88)	8.3 inches

Local Grid Origin ☐ (estimated: ☐) or Boring Location ☒
State Plane 556,433.70 N, 2,382,412.47 E E/W
1/4 of 1/4 of Section , T N, R
Lat 38° 11' 40.2432"
Long -89° 52' 4.836"
Local Grid Location ☐N ☐S Feet ☐E ☐W Feet

Facility ID	County	State	Civil Town/City/ or Village
	Randolph	Illinois	Baldwin

Sample Number and Type	Length Att. & Recovered (in)	Blow Counts	Depth In Feet	Soil/Rock Description And Geologic Origin For Each Major Unit	USCS	Graphic Log	Well Diagram	Compressive Strength (tsf)	Moisture Content	Liquid Limit	Plasticity Index	P 200	RQD/ Comments
1 SS	24 / 15	5 9 10 8	0	0 - 2' **SILTY CLAY** CL/ML, grayish brown (10YR 5/2), gravel (5-15%), cohesive, low to medium plasticity, dry.									
			1	0.9' - 2' yellowish brown (10YR 5/4), trace gray (10YR 6/1) mottling, silt (10-20%), medium to high plasticity.	CL/ML								
2 ST	24 / 23		2	2 - 4' Shelby Tube Sample.									ST2: 24" push at 550lbs.
			3										
3 SS	24 / 15.5	2 3 6 7	4	4 - 12' **SILTY CLAY** CL/ML, grayish brown (10YR 5/2), trace very dark brown (10YR 2/2) mottling, silt (5-15%) and gravel, trace sand, medium plasticity, medium to very stiff (0.75-2.75 tsf), moist.									
			5										
4 SS	24 / 20	3 4 5 6	6	6' - 7.7' low to medium plasticity.									
			7	7.2' increase in silt content (20-30%), increase in very fine sand content (5-15%).									
5 SS	24 / 23	1 3 3 4	8		CL/ML								
			9	9.3' sandy silt seams (sand is very fine).									
6 SS	24 / 20.5	1 3 4 4	10	9.9' sandy silt seams (sand is very fine). 10' - 12' medium plasticity.									
			11										
7 ST	24 / 21		12	12 - 14' Shelby Tube Sample.									ST7: 24" push.
			13										

I hereby certify that the information on this form is true and correct to the best of my knowledge.

Signature

Firm Natural Resource Technology
234 W. Florida St., Fifth Floor, Milwaukee, WI 53204
Tel: (414) 837-3607
Fax: (414) 837-3608

NATURAL RESOURCE TECHNOLOGY

Boring Number PZ-182

Sample Number and Type	Sample Length Att. & Recovered (in)	Blow Counts	Depth In Feet	Soil/Rock Description And Geologic Origin For Each Major Unit	USCS	Graphic Log	Well Diagram	Soil Properties: Compressive Strength (tsf)	Moisture Content	Liquid Limit	Plasticity Index	P 200	RQD/ Comments
			14	12 - 14' Shelby Tube Sample. *(continued)*									
8 SS	24 21	3 4 5 7	15	14 - 22' **SILTY CLAY** CL/ML, grayish brown (10YR 5/2), trace very dark brown (10YR 2/2) mottling, silt (10-20%), gravel (5-15%), trace sand, low to medium plasticity, medium to very stiff (0.75-3.0 tsf), moist.									
9 SS	24 22	3 4 6 7	16	16' color grades to grayish brown (10YR 5/2), dark yellowish brown (10YR 4/4) mottling, medium plasticity.									
			17	16.3' - 17.4' very dark brown (10YR 2/2) mottling.									
10 SS	24 24	3 4 6 7	18	18.4' trace coarse sand and subangular fine gravel.	CL/ML								
			19										
11 SS	24 17	1 4 5 7	20	20' 0-10% sand.									
			21	21.1' pocket of weak red (10R 5/4), medium sand (1" diameter).									
12 ST	24 20		22	22 - 24' Shelby Tube Sample.									ST12: 24" push at 200lbs.
			23										
13 SS	24 20	1 1 4 5	24	24 - 27' **SILTY CLAY** CL/ML, brown (10YR 5/3), trace very dark brown (10YR 2/2) mottling, silt (20-30%), gravel (5-15%), very fine to fine sand (10-20%), cohesive, medium to high plasticity, medium (0.5-0.75 tsf), moist to wet.	CL/ML								
			25	24.5' - 25.6' yellowish brown (10YR 5/6), grayish brown (10YR 5/2) mottling, trace subrounded gravel.									
14 SS	24 24	6 10 11 12	26	25.4' black (10YR 2/1) gravel (shale, 1" diameter), sand content increasing with depth.									
		WOR 2 6 9	27	26' decrease in very fine sand content 5-15%, medium plasticity, wet. 26.6' seam of coarse sand and fine gravel. 26.7' very stiff (3.0 tsf).	SW								WOR = Weight of Rods.
15 SS	24 18		28	27 - 29.1' **WELL-GRADED SAND:** SW, yellowish brown (10YR 5/6), trace silt, clay, and fine gravel, wet.									
			29	28' - 28.1' increase in very fine sand content.	s(CL)g								
16 SS	24 16	6 12 15 19	30	29.1 - 30' **SANDY LEAN CLAY WITH GRAVEL:** s(CL)g, yellowish brown (10YR 5/6), well-graded sand (10-20%), subangular fine gravel (5-15%), trace silt, wet.									
			31	30 - 34' **SILTY CLAY** CL/ML, brown (10YR 5/3), very dark brown (10YR 2/2) mottling, silt (20-30%), gravel (5-15%), very fine to fine sand (10-20%), cohesive, low to medium plasticity, stiff to very stiff (1.25-4.0 tsf), moist to wet.									
17 SS	24 10	16 15 19 26	32	30.8' - 31.1' layer of coarse sand and subangular fine gravel, clay (50%).	CL/ML								
			33	32' - 34' silt (10-20%), subangular gravel (5-10%), very fine sand (5-10%), sand and gravel content decreasing with depth, medium to low plasticity.									
			34	32.7' - 32.9' very dark gray (2.5Y 3/1), trace silt, high plasticity, dry. 34' End of Boring.									

APPENDIX C3

TPZ 100 SERIES BORING LOGS AND WELL DETAILS

KELRON ENVIRONMENTAL
Incorporated


LOG OF PROBEHOLE TPZ-158

Phase II Hydrogeologic Investigation
Baldwin Energy Complex
Dynegy Midwest Generation, Inc.

Date Completed	: 08/27/2013	Driller	: John Gates
Hole Diameter	: 4" OD	Geologist	: Stuart Cravens (Kelron)
Drilling Method	: Solid Flight Auger (CME-55LC)	Ground Elevation	: 453.26
Sampling Method	: MacroCore (60")	Casing (MP) Elevation	: 456.26
Drilling Company	: Bulldog Drilling, LLC	X,Y Coordinates	: 2387752, 556741

Depth in Feet	DESCRIPTION	Surf. Elev. 453.26	Samples	Recovery inches	Qp TSF	USCS	GRAPHIC
0	Silty Loam with roots, stiff, non-plastic, pale brown (10YR 6/3), dry		1	60/60	2	CL	
	- dark brown (10YR 3/3)		2		2.75		
	Silty CLAY, very stiff, low plasticity, gray (10YR 5/1) with yellowish-brown mottling, moist		3		3.75		
		450	4		3.5		
	- 25-50% mottling w/ black oxidation staining		5		4.5		
5	- high plasticity, <25% mottling		6	60/60	2.5		
			7		2.5		
			8		1.25		
		445	9		1.25	CL	
			10		1.75		
10			11	60/60	1.75		
			12		3.5		
	- trace fine-medium sand, brownish yellow mottling (10YR 6/8)		13		2.25		
	- trace fine-coarse sand and fine gravel (angular to sub-angular)						
		440	14		2.75		
	- few to little sand and gravel, very stiff, 50-75% mottling						
			15		2.5		
15	- high plasticity						

Well: TPZ-158
Elev.: 456.26

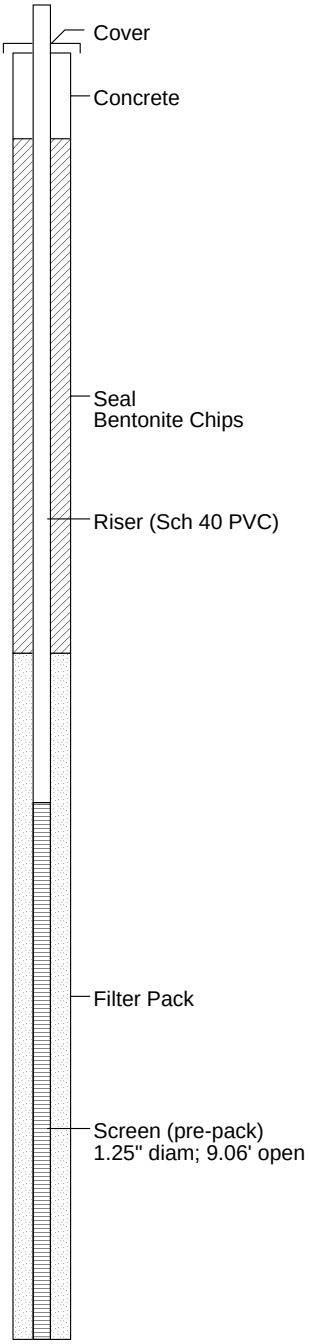

11-08-2013 C:\Consulting A\Power Plants\Baldwin\Baldwin 2013 Hydrogeologic Study\Field Work Phase\Boring Logs\BEC158.BOR

KELRON ENVIRONMENTAL
Incorporated


LOG OF PROBEHOLE TPZ-158

Phase II Hydrogeologic Investigation
Baldwin Energy Complex
Dynegy Midwest Generation, Inc.

Date Completed	: 08/27/2013	Driller	: John Gates
Hole Diameter	: 4" OD	Geologist	: Stuart Cravens (Kelron)
Drilling Method	: Solid Flight Auger (CME-55LC)	Ground Elevation	: 453.26
Sampling Method	: MacroCore (60")	Casing (MP) Elevation	: 456.26
Drilling Company	: Bulldog Drilling, LLC	X,Y Coordinates	: 2387752, 556741

Depth in Feet	DESCRIPTION	Surf. Elev. 453.26	Samples	Recovery inches	Qp TSF	USCS	GRAPHIC
15	- high plasticity		16	60/60	1.0	CL	
	- trace fine to medium sand, soft, light gray (10YR 6/1) with 50-75% brownish-yellow mottling		17		0.75		
	Sandy CLAY (fine to medium sand) with trace fine-coarse gravel (<1"), very soft		18		- -	SW	
	SAND, fine to coarse, well graded, brownish-yellow (10YR 6/8), wet	435	19		>4.5	CL	
	Sandy CLAY (fine-coarse sand) with gravel, hard, non-plastic, moist		20		>4.5		
20	Silty CLAY with trace sand and gravel, hard, medium to high plasticity, very pale brown (10YR 7/3)		21	60/60	<0.5		
	- very soft, high plasticity		22		- -	SW	
	SAND, fine to coarse, well graded, yellowish-brown (10YR 5/8), wet	430	23		- -		
			24		- -		
	Silty CLAY with trace fine to coarse sand, hard, brownish-yellow (10YR 6/6), moist		25		4.0	CL	
25	SHALE, weathered, gray (10YR 6/1), dry at 24.75'					SH	
	- platy/laminated, dark gray (10YR 4/1), at 24.9'						
	- top of bedrock = 24.75' bls						
	END BOREHOLE AT 25 FEET BLS	425					
30							

Well: TPZ-158
Elev.: 456.26

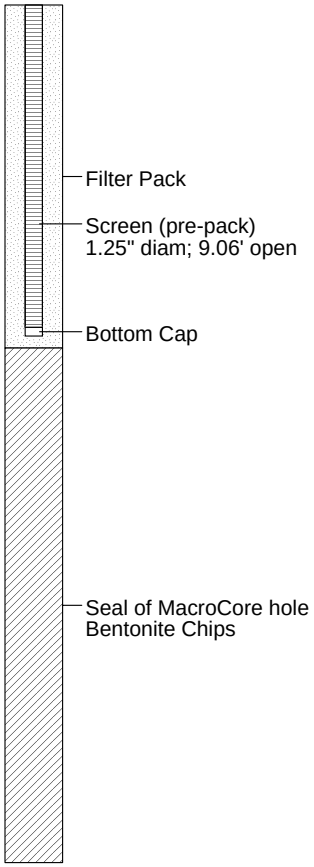

11-08-2013 C:\Consulting A\Power Plants\Baldwin\Baldwin 2013 Hydrogeologic Study\Field Work Phase\Boring Logs\BEC158.BOR

KELRON ENVIRONMENTAL
Incorporated


LOG OF PROBEHOLE TPZ-159

Phase II Hydrogeologic Investigation
Baldwin Energy Complex
Dynegy Midwest Generation, Inc.

Date Completed	: 08/23/2013	Driller	: John Gates
Hole Diameter	: 4" OD	Geologist	: Stuart Cravens (Kelron)
Drilling Method	: Solid Flight Auger (CME-55LC)	Ground Elevation	: 444.69
Sampling Method	: MacroCore (60")	Casing (MP) Elevation	: 447.64
Drilling Company	: Bulldog Drilling, LLC	X,Y Coordinates	: 2383974, 558081

Depth in Feet	DESCRIPTION	Surf. Elev. 444.69	Samples	Recovery inches	Qp TSF	USCS	GRAPHIC
0	FILL - Bottom Ash with some clay and silt, soft, loose, dry					AR	
	FILL - Silty CLAY with some bottom ash, sand, and gravel, hard, low-medium plasticity, yellowish brown (10YR 5/4) with variable brown to gray mottling		1	49/60	- -	FL/CL	
5		440	2	7/42	- -		
			3	8/18	3.0		
10	- few bottom ash, very stiff, high plasticity, moist	435	4	0/60	- -		
15	Silty CLAY, trace fine-coarse sand, stiff, med plasticity, light yellowish brown (10YR 6/4), moist	430	5	60/60	2.5	CL	
			6		3.25		
			7		1.75		
	- high plasticity, gray (10YR 5/1) with <10% yellowish-brown mottling		8		2.0		
20		425	9		3.0		

Well: TPZ-159
Elev.: 447.64

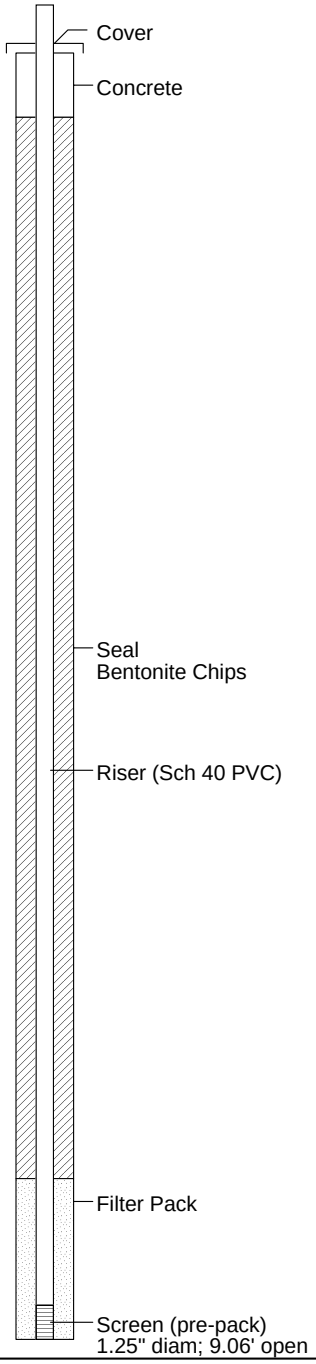

11-08-2013 C:\Consulting A\Power Plants\Baldwin\Baldwin 2013 Hydrogeologic Study\Field Work Phase\Boring Logs\BEC159.BOR

KELRON ENVIRONMENTAL
Incorporated


LOG OF PROBEHOLE TPZ-159

Phase II Hydrogeologic Investigation
Baldwin Energy Complex
Dynegy Midwest Generation, Inc.

Date Completed	: 08/23/2013	Driller	: John Gates
Hole Diameter	: 4" OD	Geologist	: Stuart Cravens (Kelron)
Drilling Method	: Solid Flight Auger (CME-55LC)	Ground Elevation	: 444.69
Sampling Method	: MacroCore (60")	Casing (MP) Elevation	: 447.64
Drilling Company	: Bulldog Drilling, LLC	X,Y Coordinates	: 2383974, 558081

Depth in Feet	DESCRIPTION	Surf. Elev. 444.69	Samples	Recovery inches	Qp TSF	USCS	GRAPHIC
20	Silty CLAY, trace fine-coarse sand, stiff, med plasticity, light yellowish brown (10YR 6/4), moist		10	16/60	- -	CL	
25	- soft to medium hardness, yellowish-brown mottling with black manganese staining	420	11	32/60	1.5		
			12		- -		
	- high plasticity, brown (10YR 5/3)		13		1.25		
			14		1.25		
	- trace fine-medium sand, very stiff, gray (10YR 6/1) with 10-25% yellowish-brown mottling (10YR 5/6)	415	15		2.75		
30			16	49/60	- -		
	- no sand, brown		17		1.5		
			18		1.0		
	- trace sand, gray (10YR 6/1) with 10-25% yellowish-brown mottling		19		2.0		
	- trace fine-coarse sand and gravel (sub-angular to sub-rounded)	410	20		2.0		
35	- stiff, medium plasticity, pale brown (10YR 6/3) with <10% gray mottling		21	60/60	2.5		
			22		2.0		
			23		1.0		
			24		0.5		
	- few fine-coarse sand and fine gravel, very stiff, yellowish brown (10YR 5/8)		25		3.0		
40	- hard, non-plastic, dry	405					

Well: TPZ-159
Elev.: 447.64

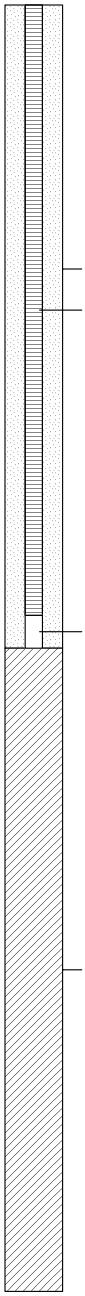

11-08-2013 C:\Consulting A\Power Plants\Baldwin\Baldwin 2013 Hydrogeologic Study\Field Work Phase\Boring Logs\BEC159.BOR

KELRON ENVIRONMENTAL
Incorporated

LOG OF PROBEHOLE TPZ-159

Phase II Hydrogeologic Investigation
Baldwin Energy Complex
Dynegy Midwest Generation, Inc.

Date Completed	: 08/23/2013	Driller	: John Gates
Hole Diameter	: 4" OD	Geologist	: Stuart Cravens (Kelron)
Drilling Method	: Solid Flight Auger (CME-55LC)	Ground Elevation	: 444.69
Sampling Method	: MacroCore (60")	Casing (MP) Elevation	: 447.64
Drilling Company	: Bulldog Drilling, LLC	X,Y Coordinates	: 2383974, 558081

Depth in Feet	DESCRIPTION	Surf. Elev. 444.69	Samples	Recovery inches	Qp TSF	USCS	GRAPHIC
40	- trace sand and gravel, very stiff, high plasticity, brown (10YR 5/3) to pale brown (10YR 6/3)		26	50/60	2.75		
			27		- -	CL	
			28		<0.5		
	SAND, fine to coarse, well graded, greenish gray (Gley1 10Y 5/1), wet (2.4 inch seam)					SW	
		400	29		>4.5		
45	Silty CLAY, trace sand, hard grading to very stiff, low plasticity grading to high plasticity, dark gray (Gley1 4/N), moist [TILL]						
			30	5/60	- -	CL	
		395	31		3.25		
50	END BOREHOLE AT 50 FEET BLS						
		390					
55							
		385					
60							

Well: TPZ-159
Elev.: 447.64

Seal of MacroCore hole
Bentonite Chips

11-08-2013 C:\Consulting A\Power Plants\Baldwin\Baldwin 2013 Hydrogeologic Study\Field Work Phase\Boring Logs\BEC159.BOR

KELRON ENVIRONMENTAL
Incorporated

LOG OF PROBEHOLE TPZ-160

Phase II Hydrogeologic Investigation
Baldwin Energy Complex
Dynegy Midwest Generation, Inc.

Date Completed	: 08/21/2013	Driller	: John Gates
Hole Diameter	: 4" OD	Geologist	: Stuart Cravens (Kelron)
Drilling Method	: Solid Flight Auger (CME-55LC)	Ground Elevation	: 428.59
Sampling Method	: MacroCore (60")	Casing (MP) Elevation	: 431.49
Drilling Company	: Bulldog Drilling, LLC	X,Y Coordinates	: 2380230, 558046

Depth in Feet	DESCRIPTION	Surf. Elev. 428.59	Samples	Recovery inches	Qp TSF	USCS	GRAPHIC
0	Silty CLAY with grass / roots, hard, non-plastic, pale brown (10YR 6/3), dry		1	58/60	4.5	CL	
	- gray (10YR 6/1) with reddish-brown mottling and black oxidation staining		2		3.25		
	- very stiff, low plasticity, brown (10YR 4/3), moist - high plasticity, grayish brown (10YR 5/2) with 10-25% reddish-brown mottling'		3		3.0		
		425	4		3.0		
5			5		2.25		
	- gray (10YR 6/1), <10% mottling		6	58/60	1.5		
			7		1.0		
	- 10-25% mottling, black organics		8		1.0		
		420	9		1.0		
10	Sandy SILT, fine sand, very soft, non-plastic, light brownish gray (10YR 6/2), wet		10		1.0		
			11	41/60	- -	ML	
	Clayey SILT, trace fine sand, very soft, medium plasticity, gray (10YR 6/1)		12		<0.5		
			13		<0.5		
		415	14		<0.5		
	Silty CLAY, medium to high plasticity, gray with trace reddish-brown mottling, moist		15		1.25	CL	
15	- 1-inch weathered zone with 75% yellowish-brown (10YR 5/8) mottling @ 14.5'						
	SILT, gray (10YR 7/1), wet @ 14.9'		16	16/60	- -	ML	
		410	17		1.25	CL	
	CLAY, medium hardness,brown (10YR 5/3), moist - greenish gray (Gley1 10GY 5/1)		18		1.5		
20							

Well: TPZ-160
Elev.: 431.49

Cover
Concrete
Seal
Bentonite Chips
Riser (Sch 40 PVC)
Screen (pre-pack)
1.25" diam; 9.06' open
Filter Pack
Bottom Cap

11-08-2013 C:\Consulting A\Power Plants\Baldwin\Baldwin 2013 Hydrogeologic Study\Field Work Phase\Boring Logs\BEC160.BOR

KELRON ENVIRONMENTAL
Incorporated

LOG OF PROBEHOLE TPZ-160

Phase II Hydrogeologic Investigation
Baldwin Energy Complex
Dynegy Midwest Generation, Inc.

Date Completed	: 08/21/2013	Driller	: John Gates
Hole Diameter	: 4" OD	Geologist	: Stuart Cravens (Kelron)
Drilling Method	: Solid Flight Auger (CME-55LC)	Ground Elevation	: 428.59
Sampling Method	: MacroCore (60")	Casing (MP) Elevation	: 431.49
Drilling Company	: Bulldog Drilling, LLC	X,Y Coordinates	: 2380230, 558046

Depth in Feet	DESCRIPTION	Surf. Elev. 428.59	Samples	Recovery inches	Qp TSF	USCS	GRAPHIC
20			19	24/60	- -		
	- gray (10YR 6/1)						
	- very soft, brown (10YR 5/3)	405	20		<0.5		
	- soft, greenish gray		21		1.25	CL	
25			22	27/60	- -		
			23		0.75		
		400	24		1.0		
			25		1.5		
			26		2.5		
30	Silty CLAY with fine-coarse sand and fine gravel (sub-angular to sub-rounded), very stiff, greenish gray with reddish-brown mottling [TILL]		27	27/60	- -	CL	
	- very soft, high plasticity, yellowish-brown (10YR 5/4)		28		0.5		
	- medium plasticity, greenish gray with 50-75% yellowish-brown mottling, moist	395	29		0.5		
			30		1.5		
35	Sandy CLAY, stiff, dark yellowish-brown (10YR 4/4) with <25% greenish-gray mottling, dry					CL	
	END BOREHOLE AT 35 FEET BLS						
		390					
40							

Well: TPZ-160
Elev.: 431.49

Seal of MacroCore Hole
Bentonite Chips

11-08-2013 C:\Consulting A\Power Plants\Baldwin\Baldwin 2013 Hydrogeologic Study\Field Work Phase\Boring Logs\BEC160.BOR

KELRON ENVIRONMENTAL
Incorporated

LOG OF PROBEHOLE TPZ-163

Phase II Hydrogeologic Investigation
Baldwin Energy Complex
Dynegy Midwest Generation, Inc.

Date Completed	: 08/27/2013	Driller	: John Gates
Hole Diameter	: 8 1/2" OD / 4 1/4" ID	Geologist	: Stuart Cravens (Kelron)
Drilling Method	: HSA (CME-55LC)	Ground Elevation	: 455.51
Sampling Method	: Split Spoon / Shelby Tube	Casing (MP) Elevation	: 458.41
Drilling Company	: Bulldog Drilling, LLC	X,Y Coordinates	: 2385507, 555798

Depth in Feet	DESCRIPTION	Surf. Elev. 455.51	Samples	Blow Count	Recovery inches	Qp TSF	USCS	GRAPHIC
0	FILL - Silty clay loam with roots, loose, pale brown (10YR 6/3), dry (13" thick soil cover)						FL/CL	
	FILL - Fly Ash, silty, loose very dark gray (10YR 3/1)		1		9/24	- -		
	<Shelby Tube Sample ST163-3 @1.5-3.5'> grain size analysis (Ash - very dark brown): 51% Sand, 45.8% Silt, 3.2% Clay							
5		450						
	- very soft, wet		2	1 0 1	18/18	<0.5	AR	
10		445						
			3	1 0 1	18/18	<0.5		
15		440						
	Silty CLAY (lean to fat), trace fine sand, stiff, medium to high plasticity, gray (10YR 6/1) with 10-25% yellowish-brown mottling (10YR 6/8), moist		4	1 3 5	17/18	2.75	CL/CH	
20		435						
	- very stiff		5	2 2 4	18/18	2.25		
25		430						

Well: TPZ-163
Elev.: 458.41

Cover
Concrete
Seal
Bentonite Chips
Riser (Sch 40 PVC)
Filter Pack
Screen (pre-pack)
2"ID/3.5"OD; 9.50' open
Bottom Cap
Seal of HSA hole
Bentonite Chips

11-08-2013 C:\Consulting A\Power Plants\Baldwin\Baldwin 2013 Hydrogeologic Study\Field Work Phase\Boring Logs\BEC163.BOR

KELRON ENVIRONMENTAL
Incorporated

LOG OF PROBEHOLE TPZ-163

Phase II Hydrogeologic Investigation
Baldwin Energy Complex
Dynegy Midwest Generation, Inc.

Date Completed	: 08/27/2013	Driller	: John Gates
Hole Diameter	: 8 1/2" OD / 4 1/4" ID	Geologist	: Stuart Cravens (Kelron)
Drilling Method	: HSA (CME-55LC)	Ground Elevation	: 455.51
Sampling Method	: Split Spoon / Shelby Tube	Casing (MP) Elevation	: 458.41
Drilling Company	: Bulldog Drilling, LLC	X,Y Coordinates	: 2385507, 555798

Well: TPZ-163
Elev.: 458.41

Depth in Feet	DESCRIPTION	Surf. Elev. 455.51	Samples	Blow Count	Recovery inches	Qp TSF	USCS	GRAPHIC
25								
	- dark yellowish brown <Shelby Tube Sample ST163-30 @ 28-30'> grain size analysis: 10.6% Sand, 51.2% Silt, 38.2% Clay		6		24/24	- -	CL/CH	
30		425						
	Silty CLAY with trace fine-coarse sand and fine gravel, stiff to very stiff, high plasticity, brownish-yellow (10YR 6/6), moist [TILL]		7	2 2 5	18/18	2.5		
35		420						
	- medium plasticity, pale brown (10YR 6/3)		8	5 5 7	18/18	3.5	CL	
40	- brownish-yellow (10YR 6/6) with 10-25% light gray mottling (10YR 6/1)	415						
	SHALE, platy/laminated with weathered clay layers; hard, gray (10YR 5/1) with 25-50% olive yellow clayey layers (2.5Y 6/6) (top of bedrock = 43.5' bls)		9	5 7 8	18/18	>4.5	SH	
45	END BOREHOLE AT 45 FEET BLS	410						
50		405						

Seal of HSA hole
Bentonite Chips

11-08-2013 C:\Consulting A\Power Plants\Baldwin\Baldwin 2013 Hydrogeologic Study\Field Work Phase\Boring Logs\BEC163.BOR

KELRON ENVIRONMENTAL
Incorporated


LOG OF PROBEHOLE TPZ-164

Phase II Hydrogeologic Investigation
Baldwin Energy Complex
Dynegy Midwest Generation, Inc.

Date Completed	: 08/26/2013	Driller	: John Gates
Hole Diameter	: 8 1/2" OD / 4 1/4" ID	Geologist	: Stuart Cravens (Kelron)
Drilling Method	: HSA (CME-55LC)	Ground Elevation	: 432.50
Sampling Method	: Split Spoon / Shelby Tube	Casing (MP) Elevation	: 435.10
Drilling Company	: Bulldog Drilling, LLC	X,Y Coordinates	: 2383909, 556829

Depth in Feet	DESCRIPTION	Surf. Elev. 432.50	Samples	Blow Count	Recovery inches	Qp TSF	USCS	GRAPHIC
0	FILL - Bottom Ash, coarse, black (10YR 2/1), dry							
1								
2								
		430						
3	- moist <Shelby Tube Sample ST164-5 @ 3-5'> grain size analysis (Ash): 50% Sand, 42.9% Silt, 7.1% Clay							
		429						
4			1		17/24		AR	
	- wet	428						
5								
		427						
6								
		426						
7								
		425						
8								
		424						
9	CLAY (lean), stiff, medium to high plasticity, dark gray (10YR 4/1), moist - @8.9' - light yellowish brown (10YR 6/4) with <10% light gray mottling - @9.3' - gray (10YR 6/1) with 25-50% brownish-yellow mottling (10YR 6/6)		2	3 3 5	18/18		CL	
		423						
10								
	- light olive brown <Shelby Tube Sample ST164-12 @ 10-12'> grain size analysis: 7.2% Sand, 62.2% Silt, 30.6% Clay	422						
11			3		23/24		CL	
		421						
12	END BOREHOLE AT 10.3 FEET BLS END Split-Spoon Sampling at 12 feet BLS							
		420						
		419						

Well: TPZ-164
Elev.: 435.10

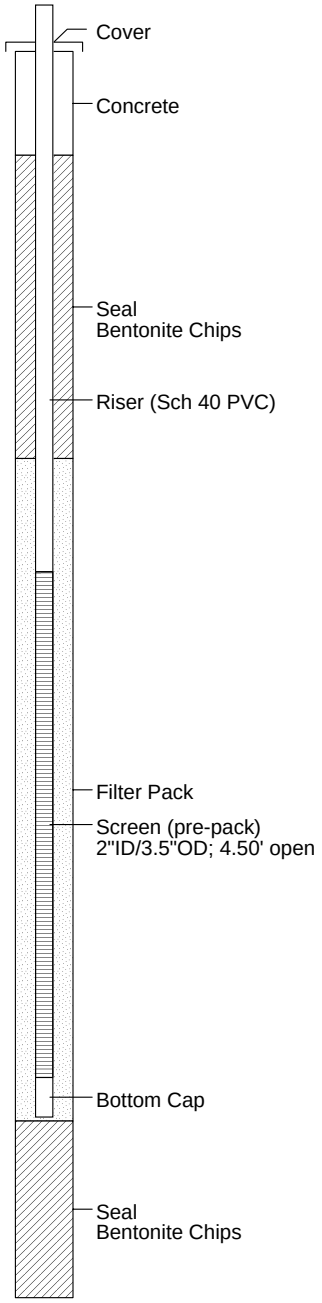

11-08-2013 C:\Consulting AlPower Plants\Baldwin\Baldwin 2013 Hydrogeologic Study\Field Work Phase\Boring Logs\BEC164.BOR

KELRON ENVIRONMENTAL
Incorporated


LOG OF PROBEHOLE TPZ-165

Phase II Hydrogeologic Investigation
Baldwin Energy Complex
Dynegy Midwest Generation, Inc.

Date Completed	: 08/19/2013	Driller	: John Gates
Hole Diameter	: 4" OD	Geologist	: Stuart Cravens (Kelron)
Drilling Method	: Solid Flight Auger (CME-55LC)	Ground Elevation	: 396.10
Sampling Method	: MacroCore (60")	Casing (MP) Elevation	: 398.85
Drilling Company	: Bulldog Drilling, LLC	X,Y Coordinates	: 2380478, 555940

Depth in Feet	DESCRIPTION	Surf. Elev. 396.10	Samples	Recovery inches	Qp TSF	USCS	GRAPHIC
0	FILL - Fly Ash, silty, stiff, non-plastic to low plasticity, very dark grayish-brown (10YR 3/2), moist	395	1	41/60	1.75	AR	
			2		0.75		
	FILL - Silty Clay with Fly Ash, very soft, dark gray (10YR 4/1)		3		- -	FL/CL	
			4		- -		
5			5		- -		
	Silty CLAY (lean) with organics and roots, soft, high plasticity, dark gray	390	6	60/60	1.5	CL	
			7		2.0		
	- gray (10YR 5/1)		8		2.75		
	- trace sand, very dark gray brown <Shelby Tube Sample ST165-10 @ 8-10'> grain size analysis: 11.2% Sand, 59.2% Silt, 29.6% Clay		9		2.5		
10			10		1.25		
		385	11	49/60	2.0		
			12		0.5		
			13		0.5		
	Silty CLAY (lean) with trace fine-coarse sand and fine gravel, very soft, medium to high plasticity, dark gray (10YR 4/1), moist [TILL]		14		1.0	CL	
15			15		0.5		
			16	18/18	0.5		
		380	17		- -		
	LIMESTONE, hard, light gray, hammer refusal at 16.5', auger refusal at 17.4' bls (top of bedrock)					LS	
	END BOREHOLE AT 17.4 FEET BLS						
20							

Well: TPZ-165
Elev.: 398.85

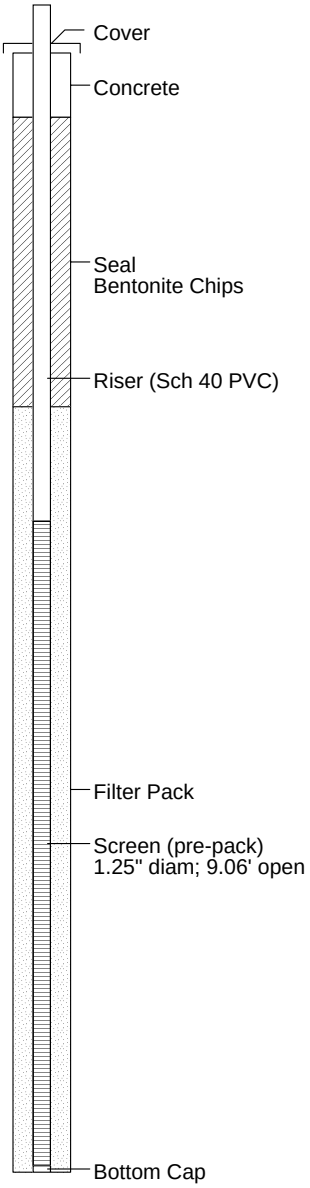

11-08-2013 C:\Consulting A\Power Plants\Baldwin\Baldwin 2013 Hydrogeologic Study\Field Work Phase\Boring Logs\BEC165.BOR

KELRON ENVIRONMENTAL
Incorporated


LOG OF PROBEHOLE TPZ-166

Phase II Hydrogeologic Investigation
Baldwin Energy Complex
Dynegy Midwest Generation, Inc.

Date Completed	: 08/16/2013	Driller	: John Gates
Hole Diameter	: 8 1/2" OD / 4 1/4" ID	Geologist	: Stuart Cravens (Kelron)
Drilling Method	: HSA (CME-55LC)	Ground Elevation	: 422.33
Sampling Method	: MacroCore (60")	Casing (MP) Elevation	: 425.18
Drilling Company	: Bulldog Drilling, LLC	X,Y Coordinates	: 2381183, 555587

Depth in Feet	DESCRIPTION	Surf. Elev. 422.33	Samples	Recovery inches	Qp TSF	USCS	GRAPHIC
0	FILL - Silty CLAY, trace roots, very stiff, non-plastic, light brown gray (10YR 6/2), dry		1	60/60	2.75		
	- medium plasticity, pale brown (10YR 6/3) w/ trace manganese and iron oxide staining		2		2.75		
	- very stiff, yellowish brown (10YR 5/4) with 25% reddish-brown mottling	420	3		3.75	FL/CL	
	- very stiff, low plasticity		4		1.5		
			5		2.75		
5	- gray mottling - 1-inch silt lense with high organics, trace roots		6	60/60	1.5		
	Silty CLAY, very stiff, medium plasticity, gray (10YR 6/1) with reddish-brown mottling and manganese staining		7		2.75		
	- medium to stiff, high plasticity, 25-50% manganese staining	415	8		1.75		
	- no manganese staining		9		2.5		
10			10		2.5		
			11	60/60	1.5		
			12		1.5	CL	
	- stiff, medium plasticity, yellowish brown (10YR 5/4) with 10-25% reddish-brown mottling, moist	410	13		2.25		
			14		2.0		
			15		2.5		
15	- very soft, high plasticity		16	60/60	1.0		
	- very stiff, medium plasticity		17		3.0		
		405	18		3.0		
	Silty CLAY with trace fine-coarse sand and fine gravel, very stiff, medium plasticity, yellowish brown (10YR 5/4) with <10% reddish-brown mottling, moist [TILL]		19		3.5	CL	
	- hard, gray (10YR 6/1) with 10-25% reddish-brown mottling		20		3.25		
20							

Well: TPZ-166
Elev.: 425.18

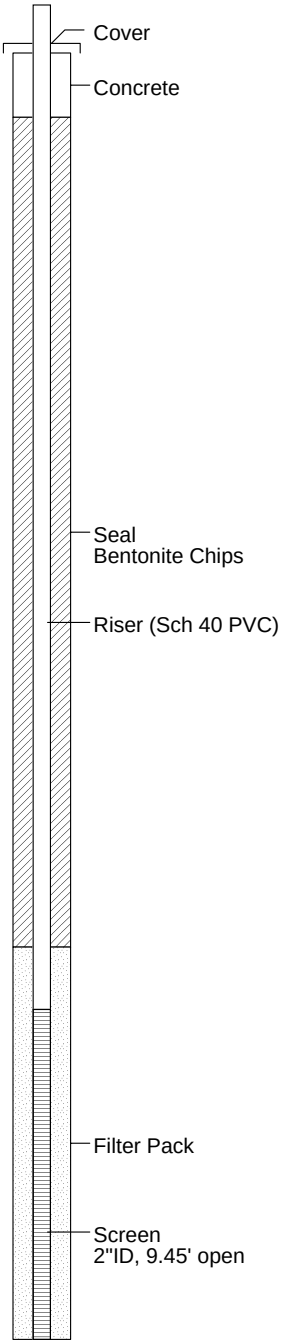

11-08-2013 C:\Consulting A\Power Plants\Baldwin\Baldwin 2013 Hydrogeologic Study\Field Work Phase\Boring Logs\BEC166.BOR

KELRON ENVIRONMENTAL
Incorporated


LOG OF PROBEHOLE TPZ-166

Phase II Hydrogeologic Investigation
Baldwin Energy Complex
Dynegy Midwest Generation, Inc.

Date Completed	: 08/16/2013	Driller	: John Gates
Hole Diameter	: 8 1/2" OD / 4 1/4" ID	Geologist	: Stuart Cravens (Kelron)
Drilling Method	: HSA (CME-55LC)	Ground Elevation	: 422.33
Sampling Method	: MacroCore (60")	Casing (MP) Elevation	: 425.18
Drilling Company	: Bulldog Drilling, LLC	X,Y Coordinates	: 2381183, 555587

Depth in Feet	DESCRIPTION	Surf. Elev. 422.33	Samples	Recovery inches	Qp TSF	USCS	GRAPHIC
20	END BOREHOLE TPZ-166 AT 22' BLS.		21	24/24	>4.5	CL	
			22		>4.5		
	CONTINUE LOG USING URS BORINGS B-13-4 and B-13-5 FROM 08/01/2013	400					
25						CL	
		395					
30							
		390					
	SHALE, calcareous, fine grained, highly weathered, very weak, brown-gray to gray (top of bedrock = 32.53' bls; elevation = 389.8 ft NAVD88)						
35						SH	
		385					
	END URS LOGS AT 38 FEET BLS						
40							

Well: TPZ-166
Elev.: 425.18

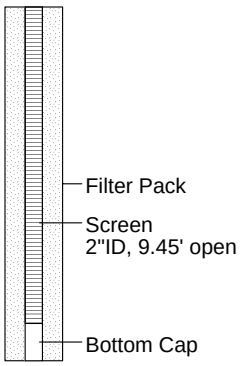

11-08-2013 C:\Consulting A\Power Plants\Baldwin\Baldwin 2013 Hydrogeologic Study\Field Work Phase\Boring Logs\BEC166.BOR

KELRON ENVIRONMENTAL
Incorporated

LOG OF PROBEHOLE TPZ-167

Phase II Hydrogeologic Investigation
Baldwin Energy Complex
Dynegy Midwest Generation, Inc.

Date Completed	: 08/14/2013	Driller	: John Gates
Hole Diameter	: 8 1/2" OD / 4 1/4" ID	Geologist	: Stuart Cravens (Kelron)
Drilling Method	: HSA (CME-55LC)	Ground Elevation	: 438.63
Sampling Method	: Split Spoon / Shelby Tube	Casing (MP) Elevation	: 441.38
Drilling Company	: Bulldog Drilling, LLC	X,Y Coordinates	: 2381925, 554963

Depth in Feet	DESCRIPTION	Surf. Elev. 438.63	Samples	Blow Count	Recovery inches	Qp TSF	USCS	GRAPHIC
0	FILL - Fly Ash, silty to clayey with coarse sand grain size, soft, medium to high plasticity, dark gray (Gley 1 4/N), moist							
		435	1		18/18			
5	- very soft, non-plastic, wet							
	- dark greenish gray (10Y 4/1)	430	2	2 2 1	18/18		AR	
10								
	- silty with sand grain size, very dark greenish gray (10Y 3/1)	425	3	0 0 1	18/18			
15								
		420						
20								

Well: TPZ-167
Elev.: 441.38

Cover
Concrete
Seal
Bentonite Grout
Riser (Sch 40 PVC)
Seal
Bentonite Chips
Filter Pack

11-08-2013 C:\Consulting A\Power Plants\Baldwin\Baldwin 2013 Hydrogeologic Study\Field Work Phase\Boring Logs\BEC167.BOR

KELRON ENVIRONMENTAL
Incorporated

LOG OF PROBEHOLE TPZ-167

Phase II Hydrogeologic Investigation
Baldwin Energy Complex
Dynegy Midwest Generation, Inc.

Date Completed	: 08/14/2013	Driller	: John Gates
Hole Diameter	: 8 1/2" OD / 4 1/4" ID	Geologist	: Stuart Cravens (Kelron)
Drilling Method	: HSA (CME-55LC)	Ground Elevation	: 438.63
Sampling Method	: Split Spoon / Shelby Tube	Casing (MP) Elevation	: 441.38
Drilling Company	: Bulldog Drilling, LLC	X,Y Coordinates	: 2381925, 554963

Depth in Feet	DESCRIPTION	Surf. Elev. 438.63	Samples	Blow Count	Recovery inches	Qp TSF	USCS	GRAPHIC
20								
	- dark greenish gray	415	4	0 0 1	18/18		AR	
25								
	- very dark gray brown <Sample SS167-30 @ 29-30'> grain size analysis (Ash): 1.5% Sand, 77.6% Silt, 20.8% Clay	410	5	0 0 0	18/18			
30								
	Silty CLAY (lean) with sand and trace fine gravel (chert, angular to sub-angular), very stiff, medium to high plasticity, light gray (10Y 7/N) with 15-50% reddish brown mottling, dry [TILL] <Shelby Tube Sample ST167-34 @ 32-34'> grain size analysis: 15.7% Sand, 52.6% Silt, 31.7% Clay	405	6		20/24		CL	
35								
		400	7	3 4 6	16/18	3.5		
40								

Well: TPZ-167
Elev.: 441.38

Riser (Sch 40 PVC)
Filter Pack
Screen (pre-pack)
2"ID/3.5"OD; 9.50' open
Bottom Cap
Seal of HSA hole
Bentonite Chips

11-08-2013 C:\Consulting A\Power Plants\Baldwin\Baldwin 2013 Hydrogeologic Study\Field Work Phase\Boring Logs\BEC167.BOR

KELRON ENVIRONMENTAL
Incorporated

LOG OF PROBEHOLE TPZ-167

Phase II Hydrogeologic Investigation
Baldwin Energy Complex
Dynegy Midwest Generation, Inc.

Date Completed	: 08/14/2013	Driller	: John Gates
Hole Diameter	: 8 1/2" OD / 4 1/4" ID	Geologist	: Stuart Cravens (Kelron)
Drilling Method	: HSA (CME-55LC)	Ground Elevation	: 438.63
Sampling Method	: Split Spoon / Shelby Tube	Casing (MP) Elevation	: 441.38
Drilling Company	: Bulldog Drilling, LLC	X,Y Coordinates	: 2381925, 554963

Depth in Feet	DESCRIPTION	Surf. Elev. 438.63	Samples	Blow Count	Recovery inches	Qp TSF	USCS	GRAPHIC
40								
	- soft, brownish-yellow (10YR 6/6), moist	395	8	2 2 2	18/18	>4.5	CL	
45	- laminated, hard, non-plastic, black (3/4" thick organic-rich layer)						CL	
	CLAY (lean to fat) with sand, stiff to very stiff, medium to high plasticity, greenish gray (10YR 6/1), dry							
	- with sand and fine gravel (angular)		9	5 5 50	18/18	4.0	CL/CH	
	SHALE, weathered; clay (laminated) with platy and micaceous layer and limestone parting, dark gray (Gley1 4/N), dry (top of bedrock = 48.75' bls)	390	10 11	50 53	3/3 5/5		SH	
50	END BOREHOLE (Auger Refusal) at 48.75 feet BLS END Split-Spoon Sampling at 49.15 feet BLS							
		385						
55								
		380						
60								

Well: TPZ-167
Elev.: 441.38

Seal of HSA hole
Bentonite Chips

11-08-2013 C:\Consulting A\Power Plants\Baldwin\Baldwin 2013 Hydrogeologic Study\Field Work Phase\Boring Logs\BEC167.BOR

KELRON ENVIRONMENTAL
Incorporated


LOG OF PROBEHOLE TPZ-168

Phase II Hydrogeologic Investigation
Baldwin Energy Complex
Dynegy Midwest Generation, Inc.

Date Completed	: 08/15/2013	Driller	: John Gates
Hole Diameter	: 8 1/2" OD / 4 1/4" ID	Geologist	: Stuart Cravens (Kelron)
Drilling Method	: HSA (CME-55LC)	Ground Elevation	: 454.93
Sampling Method	: Split Spoon / Shelby Tube	Casing (MP) Elevation	: 457.53
Drilling Company	: Bulldog Drilling, LLC	X,Y Coordinates	: 2383585, 554314

Depth in Feet	DESCRIPTION	Surf. Elev. 454.93	Samples	Blow Count	Recovery inches	Qp TSF	USCS	GRAPHIC
0	FILL - Fly Ash, silt size, greenish gray (10Y 5/1), moist							
	<Shelby Tube Sample ST168-5 @ 3-5'> grain size analysis: 29.4% Sand, 50.2% Silt, 20.4% Clay		1		21/24			
5		450						
	- wet		2	3 2 3	18/18			
10		445						
	- silty with coarse sand grain size, greenish black (10Y 2.5/1)		3	1 1 1	16/18		AR	
15		440						
			4		0/24			
20		435						
			5		3/18			
25		430						
	Silty CLAY, medium to stiff, high plasticity, light gray (10YR 7/1) with 10-50% reddish-brown mottling		6	3 3 5	18/18	2.0		
30		425						
							CL	
35		420						
			7	2 4 5	18/18	3.5	CL	
40		415						

Well: TPZ-168
Elev.: 457.53

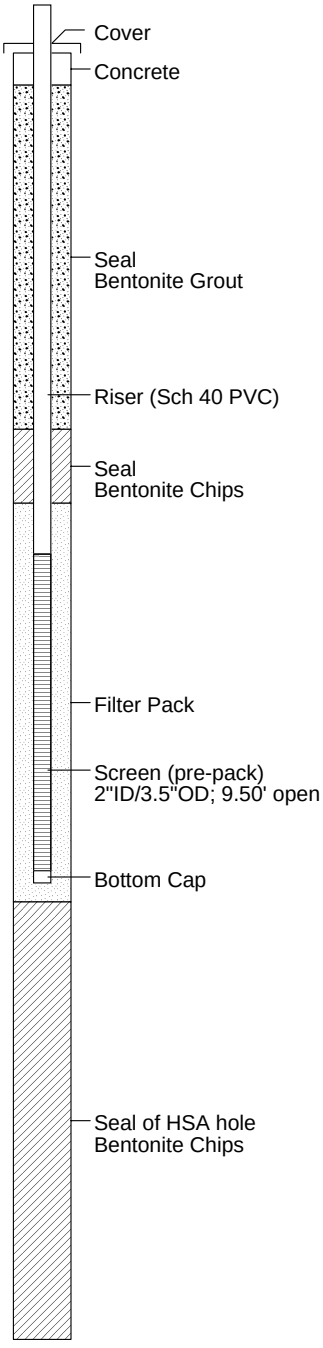

11-08-2013 C:\Consulting A\Power Plants\Baldwin\Baldwin 2013 Hydrogeologic Study\Field Work Phase\Boring Logs\BEC168.BOR

KELRON ENVIRONMENTAL
Incorporated

LOG OF PROBEHOLE TPZ-168

Phase II Hydrogeologic Investigation
Baldwin Energy Complex
Dynegy Midwest Generation, Inc.

Date Completed	: 08/15/2013	Driller	: John Gates
Hole Diameter	: 8 1/2" OD / 4 1/4" ID	Geologist	: Stuart Cravens (Kelron)
Drilling Method	: HSA (CME-55LC)	Ground Elevation	: 454.93
Sampling Method	: Split Spoon / Shelby Tube	Casing (MP) Elevation	: 457.53
Drilling Company	: Bulldog Drilling, LLC	X,Y Coordinates	: 2383585, 554314

Well: TPZ-168
Elev.: 457.53

Depth in Feet	DESCRIPTION	Surf. Elev. 454.93	Samples	Blow Count	Recovery inches	Qp TSF	USCS	GRAPHIC
40	Silty CLAY, trace sand and fine gravel (angular to sub-angular), stiff to very stiff, 10-25% reddish-brown mottling, moist [TILL]							
45		410						
50	- light yellowish-brown (10YR 6/4) with <10% light gray mottling Clay, black (1/2" thick organic-rich layer) surrounded by highly weathered zone with >75% reddish-brown mottling	405	8	3 7 10	18/18	3.5		
55		400					CL	
60	- medium to stiff, high plasticity, yellowish brown (10YR 5/4) - with 25-50% light gray mottling	395	9	3 4 8	18/18	2.0		
65		390						
70	- with sand seams, very stiff, medium plasticity, dark gray (10YR 4/1) SHALE, laminated, hard, dark gray (top of bedrock = 69.6' bls) END BOREHOLE AT 70 FEET BLS	385	10	10 16 18	18/18	>4.5	SH	
75		380						
80		375						

Seal of HSA hole
Bentonite Chips

11-08-2013 C:\Consulting A\Power Plants\Baldwin\Baldwin 2013 Hydrogeologic Study\Field Work Phase\Boring Logs\BEC168.BOR

APPENDIX C4

MW 200 SERIES BORING LOGS AND WELL DETAILS


KELRON ENVIRONMENTAL
INCORPORATED

LOG OF BORING MW-252

Ash Pond System Monitoring Well Network
Baldwin Energy Complex
Dynegy Midwest Generation, Inc.
Location: Twp 04S, Rng 07W, 16 SE, NE, NE

Date Completed	: 09/22/10	Driller	: Matt Cooper
Hole Diameter	: 8 1/2"OD / 4 1/4" ID	Geologist	: Brendon Wilder (PSC)
Drilling Method	: Hollow-Stem/Rotary (CME-550)	Land Surface Elevation	: 422.27
Sampling Method	: MacroCore (60")	Top of Casing Elevation	425.07
Drilling Company	: PSC	X,Y Coordinates	: 2382784, 553904

Depth in Feet	DESCRIPTION	Surf. Elev. 422.27	Samples	Recovery inches	Qp TSF	USCS	GRAPHIC
0	Continuous boring - no soil sampling conducted.	422					
	Refer to boring log for adjacent nested well MW-352 for a description of subsurface materials.						
5		417					
10		412					
15		407					
20		402					
25		397					
30		392					
35		387					
40		382					
45		377					
	END BOREHOLE AT 49.54 FEET BLS						
50							

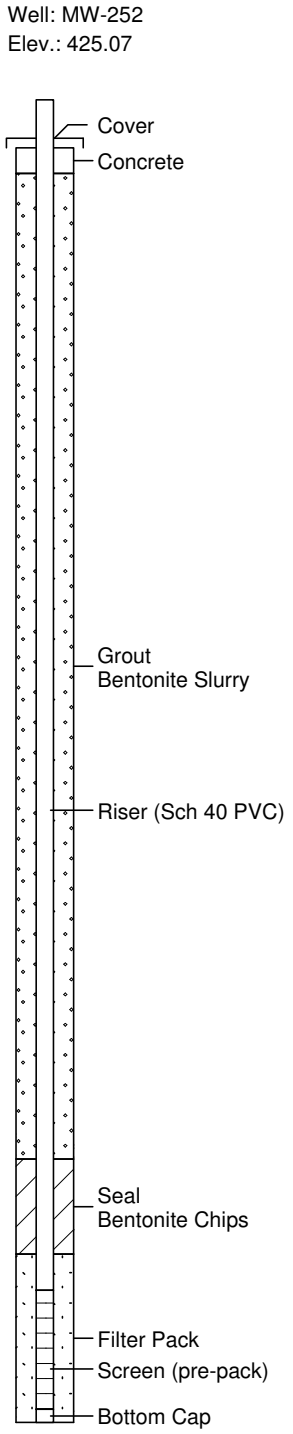

01-14-2011 c:\powerp~1\baldwin\ashmon~1\bec252~1.bor

KELRON ENVIRONMENTAL
INCORPORATED


LOG OF BORING MW-253

Ash Pond System Monitoring Well Network
Baldwin Energy Complex
Dynegy Midwest Generation, Inc.
Location: Twp 04S, Rng 07W, 15 SW, SW, NE

Date Completed	: 09/20/2010	Driller	: Matt Cooper
Hole Diameter	: 8 1/2"OD / 4 1/4" ID	Geologist	: Brendon Wilder (PSC)
Drilling Method	: Hollow-Stem/Rotary (CME-550)	Land Surface Elevation	: 442.70
Sampling Method	: MacroCore (60")	Top of Casing Elevation	445.84
Drilling Company	: PSC	X,Y Coordinates	: 2384430, 553298

Depth in Feet	DESCRIPTION	Surf. Elev. 442.70	Samples	Recovery inches	Qp TSF	USCS	GRAPHIC
0	SILTY CLAY, trace gravel, hard, light brown, dry	442	1	25/48	4.5+		
			2		4.5+		
	- hard, medium plasticity, gray (2.5Y 6/1) with yellow-brown mottling (10YR 5/6), moist		3	47/60	4.5	CL	
5		437	4		4.5		
			5		4.5		
10			6	53/60	4.5		
	CLAY (fat) with SAND, trace gravel, dark yellow brown with light gray mottling, mottling decreases with depth	432	7		4.0		
	- grain size analysis @ 11 - 12 ft: 0.7% gravel, 16.4% sand, 41.4% silt, 41.4% clay		8		4.0		
			9		3.0		
15			10	52/60	4.5	CH	
		427	11		3.5		
	- soft		12		3.5		
			13		2.0		
	CLAY (lean) with SAND, trace gravel, stiff to hard, medium plasticity, dark yellow brown		14	60/60		CL	
20							

Well: MW-253
Elev.: 445.84

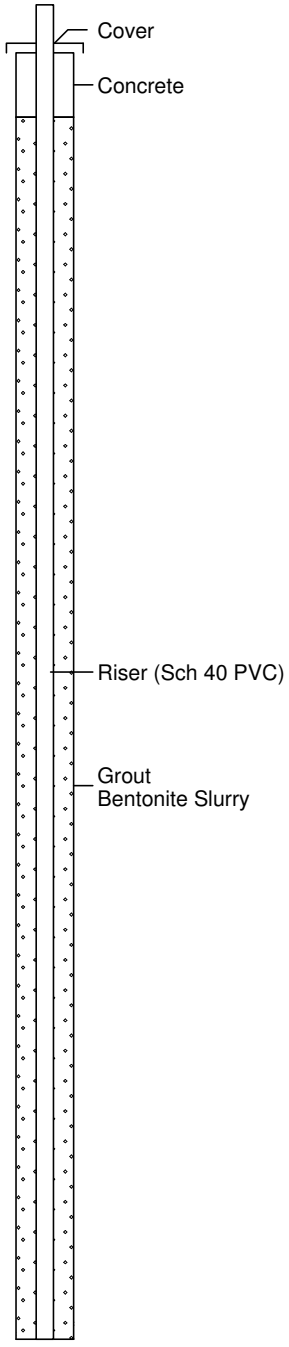

01-14-2011 c:\powerp~1\baldwin\ashmon~1\bec253~1.bor

KELRON ENVIRONMENTAL
INCORPORATED


LOG OF BORING MW-253

Ash Pond System Monitoring Well Network
Baldwin Energy Complex
Dynegy Midwest Generation, Inc.
Location: Twp 04S, Rng 07W, 15 SW, SW, NE

Date Completed	: 09/20/2010	Driller	: Matt Cooper
Hole Diameter	: 8 1/2"OD / 4 1/4" ID	Geologist	: Brendon Wilder (PSC)
Drilling Method	: Hollow-Stem/Rotary (CME-550)	Land Surface Elevation	: 442.70
Sampling Method	: MacroCore (60")	Top of Casing Elevation	445.84
Drilling Company	: PSC	X,Y Coordinates	: 2384430, 553298

Depth in Feet	DESCRIPTION	Surf. Elev. 442.70	Samples	Recovery inches	Qp TSF	USCS	GRAPHIC
20	- grain size analysis @ 19 - 19.5 ft: 0.7% gravel, 26.9% sand, 38.1% silt, 34.3% clay	422	14	60/60		CL	
25	- small fine sand seams from 25 to 27 feet	417	15	60/60			
	CLAY (fat), shaley, platy/laminated, soft, low plasticity, light yellow brown (10YR 6/4)		16		3.5		
	- stiff to very stiff, light olive brown (2.5Y 5/4) - grain size analysis @ 29 - 30 ft: 6.7% sand, 21.6% silt, 71.7% clay		17		3.0		
30		412	18	60/60	4.5	CH	
			19		3.5		
			20		3.0		
	- Drove split-spoon 2-inches into bedrock: 34.5 to 34.7 feet bls						
	LIMESTONE with SHALE		21	2/2		LS/SH	
35	Auger refusal at 35.0 feet END BOREHOLE AT 35.0 FEET BLS	407					
40							

Well: MW-253
Elev.: 445.84

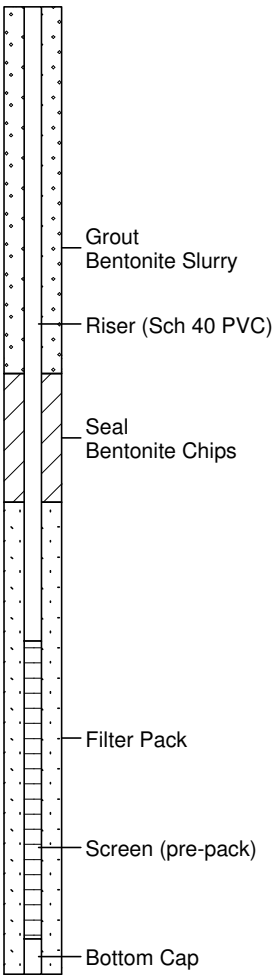

01-14-2011 c:\powerp~1\baldwin\ashmon~1\bec253~1.bor


KELRON ENVIRONMENTAL
Incorporated

LOG OF PROBEHOLE OW-256

Phase II Hydrogeologic Investigation
Baldwin Energy Complex
Dynegy Midwest Generation, Inc.

Date Completed	: 08/22/2013	Driller	: John Gates
Hole Diameter	: 8 1/2" OD / 4 1/4" ID	Geologist	: Stuart Cravens (Kelron)
Drilling Method	: HSA (CME-55LC)	Ground Elevation	: 425.20
Sampling Method	: MacroCore (60")	Casing (MP) Elevation	: 427.70
Drilling Company	: Bulldog Drilling, LLC	X,Y Coordinates	: 2381947, 558054

Depth in Feet	DESCRIPTION	Surf. Elev. 425.20	Samples	Recovery inches	Qp TSF	USCS	GRAPHIC
0	Continuous boring to 13.5 feet below ground surface. Refer to boring log for adjacent well OW-156.	425				CL	
5		420					
10		415					
15	CLAY (lean), very stiff, high plasticity, pale brown (10YR 6/3),moist - 25% reddish-brown mottling with black manganese staining - light gray (10YR 7/1) with 10-25% mottling	410	1	60/60	3.0	CL	
			2		2.25		
			3		2.0		
			4		2.0		
			5		1.75		
	Silty CLAY, trace fine to coarse sand [TILL]		6	60/60	2.5	CL	
20			7		1.0		

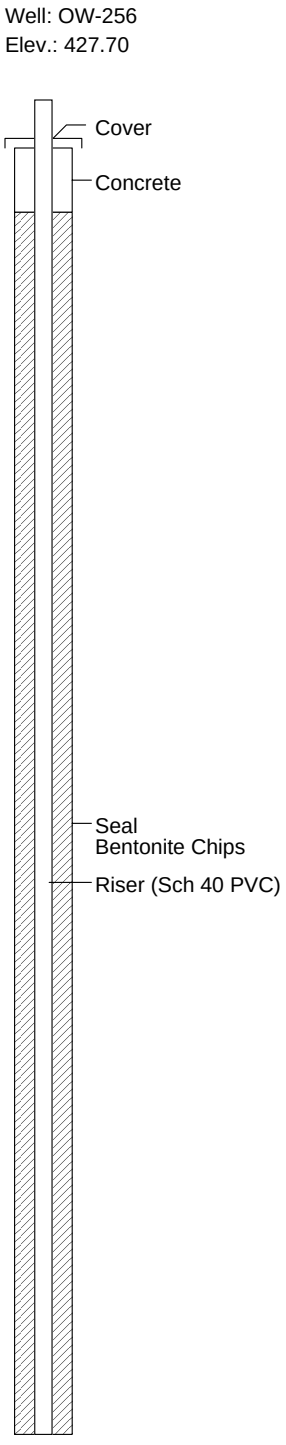

11-08-2013 C:\Consulting A\Power Plants\Baldwin\Baldwin 2013 Hydrogeologic Study\Field Work Phase\Boring Logs\BEC256.BOR

KELRON ENVIRONMENTAL
Incorporated


LOG OF PROBEHOLE OW-256

Phase II Hydrogeologic Investigation
Baldwin Energy Complex
Dynegy Midwest Generation, Inc.

Date Completed	: 08/22/2013	Driller	: John Gates
Hole Diameter	: 8 1/2" OD / 4 1/4" ID	Geologist	: Stuart Cravens (Kelron)
Drilling Method	: HSA (CME-55LC)	Ground Elevation	: 425.20
Sampling Method	: MacroCore (60")	Casing (MP) Elevation	: 427.70
Drilling Company	: Bulldog Drilling, LLC	X,Y Coordinates	: 2381947, 558054

Depth in Feet	DESCRIPTION	Surf. Elev. 425.20
20	- trace fine-coarse gravel (angular to sub-angular; granite piece of 1 1/4"), 50-75% yellowish-brown (10YR 6/8) mottling - few sand and gravel, stiff, high plasticity, gray (10YR 6/1) with 25-75% mottling	405
25	- <25% mottling - with sand (fine-medium)	400
	SAND (fine-medium), well graded, brownish yellow (10YR 6/6), wet	
	Silty CLAY (lean) with sand (fine-medium), medium plasticity, brownish yellow, wet	
30	- hard, non plastic, light brownish gray (10YR 6/2), moist [Vandalia Till @ 31.5'] - little sand (fine-coarse) and gravel (fine-coarse, sub-angular to sub-rounded), low to non-plastic, gray (10YR 5/1)	395
	SHALE and CLAY, semi-competent, laminated clay with up to 1/2-inch thick layers of hard shale, dry [note: top of weathered bedrock at 33.9 feet below ground surface]	
35	SHALE with intermittent clay layers, hard, gray	390
	END Sampling at 38.5 feet BLS END WELL BOREHOLE at 36.0 feet BLS	
40		

Samples	Recovery inches	Qp TSF	USCS	GRAPHIC
7		1.0		
8		1.75		
9		1.75		
10		1.0		
11	60/60	1.0	CL	
12		2.0		
13		1.0		
14		1.0		
15			SW	
16	35/60			
17				
18		>4.5	CL	
19				
20				
21	54/60	3.0		
22		4.0	SH/CL	
23		>4.5		
24		>4.5	SH	
25		>4.5		

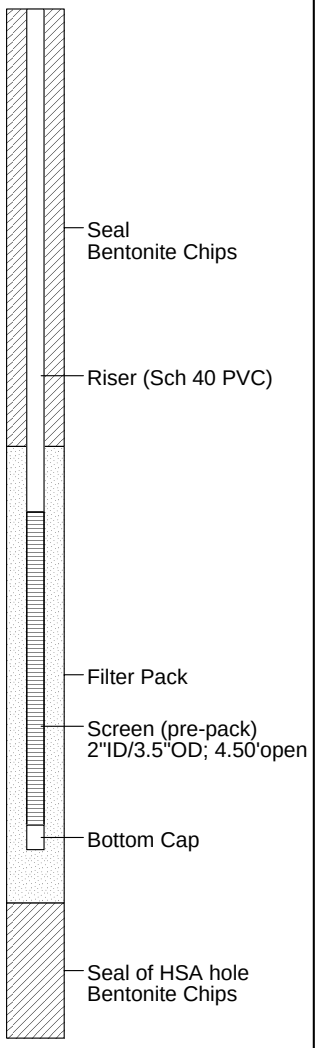

11-08-2013 C:\Consulting A\Power Plants\Baldwin\Baldwin 2013 Hydrogeologic Study\Field Work Phase\Boring Logs\BEC256.BOR

KELRON ENVIRONMENTAL
Incorporated


LOG OF PROBEHOLE OW-257

Phase II Hydrogeologic Investigation
Baldwin Energy Complex
Dynegy Midwest Generation, Inc.

Date Completed	: 08/16/2013	Driller	: John Gates
Hole Diameter	: 8 1/2" OD / 4 1/4" ID	Geologist	: Stuart Cravens (Kelron)
Drilling Method	: HSA (CME-55LC)	Ground Elevation	: 428.17
Sampling Method	: MacroCore (60")	Casing (MP) Elevation	: 431.02
Drilling Company	: Bulldog Drilling, LLC	X,Y Coordinates	: 2382572, 556198

Depth in Feet	DESCRIPTION	Surf. Elev. 428.17	Samples	Recovery inches	Qp TSF	USCS	GRAPHIC
0	Continuous boring to 18.5 feet below ground surface. Refer to boring log for adjacent well OW-157.						
5		425					
10		420				CL	
15		415					
20	Silty CLAY, trace sand and gravel, stiff, high plasticity, gray (10YR 6/1) with 25-50% reddish-brown mottling, moist [TILL]	410	1 2	56/60	3.0 2.75	CL	

Well: OW-257
Elev.: 431.02

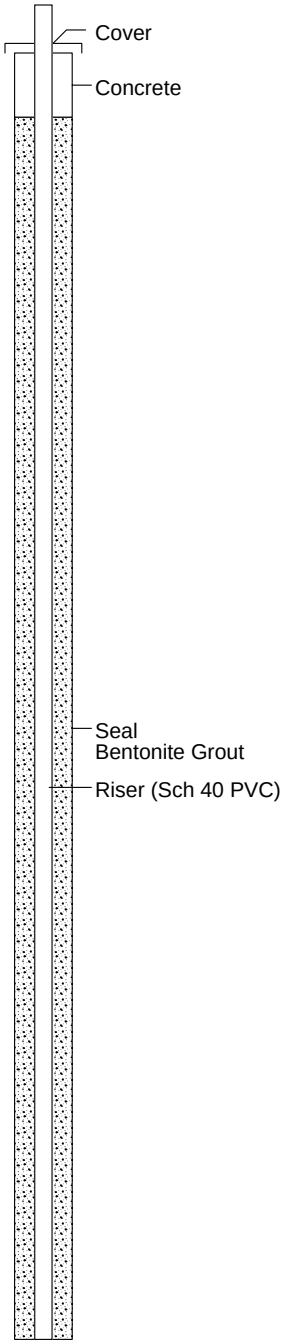

11-08-2013 C:\Consulting A\Power Plants\Baldwin\Baldwin 2013 Hydrogeologic Study\Field Work Phase\Boring Logs\BEC257.BOR

KELRON ENVIRONMENTAL
Incorporated

LOG OF PROBEHOLE OW-257


Phase II Hydrogeologic Investigation
Baldwin Energy Complex
Dynegy Midwest Generation, Inc.

Date Completed	: 08/16/2013	Driller	: John Gates
Hole Diameter	: 8 1/2" OD / 4 1/4" ID	Geologist	: Stuart Cravens (Kelron)
Drilling Method	: HSA (CME-55LC)	Ground Elevation	: 428.17
Sampling Method	: MacroCore (60")	Casing (MP) Elevation	: 431.02
Drilling Company	: Bulldog Drilling, LLC	X,Y Coordinates	: 2382572, 556198

Depth in Feet	DESCRIPTION	Surf. Elev. 428.17
20	- >50% mottling	
	Sandy CLAY with gravel (fine-coarse, sub-angular; granite piece of 1.5"), brownish yellow (10YR 6/6), wet	
	Silty CLAY, trace sand and gravel, soft, high plasticity, yellowish brown (10YR5/6) with 10-25% light gray mottling	
		405
	- very soft, brownish yellow with <10% mottling	
25	- with trace pyrite crystals	
	- medium hardness grading to stiff	
		400
30	- stiff, high plasticity, gray with <10% reddish-brown mottling, moist	
	- very stiff, dark gray (10YR 4/1)	
		395
35	- low plasticity, very dark gray (10YR 3/1)	
	SHALE and CLAY (fat), intermittent lamination, hard, very dark gray, moist [note: top of weathered bedrock at 36.3 feet below ground surface]	
		390
40	END BOREHOLE at 39.6 feet BLS	

Samples	Recovery inches	Qp TSF	USCS	GRAPHIC
2		2.75	CL	
3		2.5		
4		1.0	CL	
5		1.5		
6	60/60	0.5		
7		1.0		
8		2.0		
9		2.0		
10		3.25		
11	60/60	1.5	CL	
12		3.5		
13		2.75		
14		2.0		
15		3.5		
16	60/60	2.0		
17		2.0		
18		4.0		
19		3.0		
20		>4.5	SH/CL	
21	13/13			

Well: OW-257
Elev.: 431.02

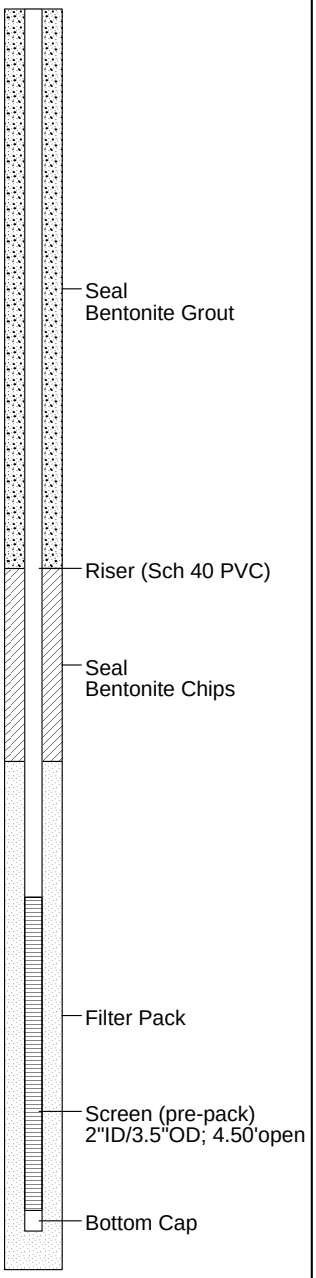

11-08-2013 C:\Consulting A\Power Plants\Baldwin\Baldwin 2013 Hydrogeologic Study\Field Work Phase\Boring Logs\BEC257.BOR

KELRON ENVIRONMENTAL
Incorporated


LOG OF PROBEHOLE MW-262

Phase II Hydrogeologic Investigation
Baldwin Energy Complex
Dynegy Midwest Generation, Inc.

Date Completed	: 08/19/2013	Driller	: John Gates
Hole Diameter	: 8 1/2" OD / 4 1/4" ID	Geologist	: Stuart Cravens (Kelron)
Drilling Method	: HSA (CME-55LC)	Ground Elevation	: 430.86
Sampling Method	: MacroCore (60")	Casing (MP) Elevation	: 433.21
Drilling Company	: Bulldog Drilling, LLC	X,Y Coordinates	: 2379193, 555729

Depth in Feet	DESCRIPTION	Surf. Elev. 430.86	Samples	Recovery inches	Qp TSF	USCS	GRAPHIC
0	Silty Clay with gravel, roots, stiff, non-plastic, pale brown (10YR 6/3), dry	430	1	60/60	2.5	CL	
			2		>4.5		
	- brownish yellow (10YR 6/6), moist		3		3.25		
			4		2.5		
5			5		2.25		
	- medium stiff, high plasticity	425	6	42/42	1.5		
			7		1.75		
			8		2.0		
	SILT, very soft, non-plastic, light yellowish brown (10YR 6/4), moist [LOESS]		9	60/60	1.0	ML	
	- clayey, soft to medium hardness, low to medium plasticity		10		1.5		
10		420	11		1.25		
			12		1.5		
			13		1.5		
	- soft, yellowish brown (10YR 5/4)		14	60/60	1.0		
	- non-plastic		15		1.25		
15		415	16		1.25		
			17		1.5		
	Sandy CLAY (lean), medium hardness, low to medium plasticity, yellowish brown, moist		18		2.0	CL	
	SILT, very soft, non-plastic, brownish yellow (10YR 6/6), moist		19	60/60	2.0	ML	
20			20				

Well: MW-262
Elev.: 433.21

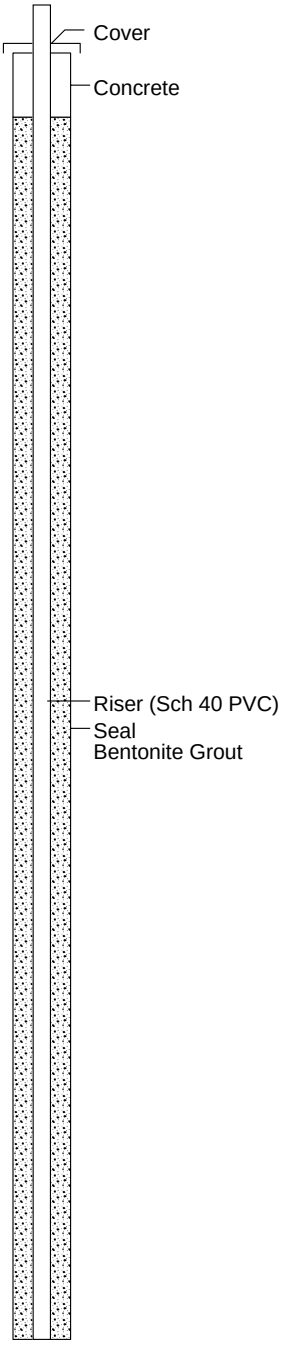

11-08-2013 C:\Consulting A\Power Plants\Baldwin\Baldwin 2013 Hydrogeologic Study\Field Work Phase\Boring Logs\BEC262.BOR

KELRON ENVIRONMENTAL
Incorporated


LOG OF PROBEHOLE MW-262

Phase II Hydrogeologic Investigation
Baldwin Energy Complex
Dynegy Midwest Generation, Inc.

Date Completed	: 08/19/2013	Driller	: John Gates
Hole Diameter	: 8 1/2" OD / 4 1/4" ID	Geologist	: Stuart Cravens (Kelron)
Drilling Method	: HSA (CME-55LC)	Ground Elevation	: 430.86
Sampling Method	: MacroCore (60")	Casing (MP) Elevation	: 433.21
Drilling Company	: Bulldog Drilling, LLC	X,Y Coordinates	: 2379193, 555729

Depth in Feet	DESCRIPTION	Surf. Elev. 430.86	Samples	Recovery inches	Qp TSF	USCS	GRAPHIC
20		410	20			ML	
			21				
			22				
	Silty CLAY, very soft, low plasticity		23		0.75		
	- medium plasticity, wet		24	60/60	0.75		
25			25		0.75		
		405	26		0.75		
	- high plasticity, yellowish brown (10YR 5/4)		27		0.5	CL	
	- moist		28		1.25		
			29	53/60	1.0		
30			30		0.75		
	- with fine sand	400	31				
	SAND, fine to medium grained, with clay, yellowish brown (10YR 5/6), wet		32			SW/SC	
	- light brownish gray		33				
	CLAY (fat), trace fine to medium sand, high plasticity, light brownish gray		34	24/24			
	<Sample ST262-35 @ 33.5 - 35.5'> grain size analysis: 13.1% Sand, 33.2% Silt, 53.7% Clay		35				
35			36	16/36	2.75	CH	
	- very stiff, greenish gray (Gley1 10Y 6/1)	395	37				
			38		2.75		
	- medium plasticity		39	56/60	1.0		
40			40		0.75		

Well: MW-262
Elev.: 433.21

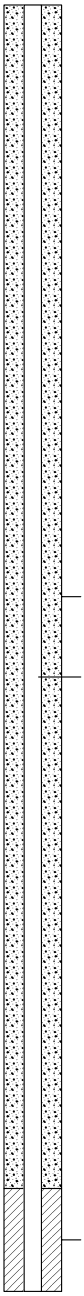

11-08-2013 C:\Consulting A\Power Plants\Baldwin\Baldwin 2013 Hydrogeologic Study\Field Work Phase\Boring Logs\BEC262.BOR

KELRON ENVIRONMENTAL
Incorporated


LOG OF PROBEHOLE MW-262

Phase II Hydrogeologic Investigation
Baldwin Energy Complex
Dynegy Midwest Generation, Inc.

Date Completed	: 08/19/2013	Driller	: John Gates
Hole Diameter	: 8 1/2" OD / 4 1/4" ID	Geologist	: Stuart Cravens (Kelron)
Drilling Method	: HSA (CME-55LC)	Ground Elevation	: 430.86
Sampling Method	: MacroCore (60")	Casing (MP) Elevation	: 433.21
Drilling Company	: Bulldog Drilling, LLC	X,Y Coordinates	: 2379193, 555729

Depth in Feet	DESCRIPTION	Surf. Elev. 430.86	Samples	Recovery inches	Qp TSF	USCS	GRAPHIC
40	- with <10% reddish-brown mottling	390	40	60/60	0.75	CH	
			41		1.25		
	SAND with Silt, fine grained, poorly graded, light brown (10YR 6/4), wet		42		1.5	SP/SM	
	Sandy SILT		43			ML	
	Silty CLAY with fine sand, very soft, brownish yellow (10YR 6/6)		44		0.75	CL	
45			45		0.75		
	SAND, fine grained, poorly graded	385				SP	
	SAND, fine to coarse grained, well graded, trace gravel		46		1.25	SW	
	Silty CLAY with trace and and gravel, stiff, high plasticity, light yellowish brown (10YR 6/4), moist [TILL]		47		3.0	CL	
	- trace reddish-brown mottling		48		2.25		
			49	30/30	2.25		
50			50		2.25		
	SHALE, clay partings, laminated, gray, weathered, dry (top of bedrock = 50.4' bls)	380	51		3.5	SH	
	END BOREHOLE AT 51 feet BLS						
55		375					
60							

Well: MW-262
Elev.: 433.21

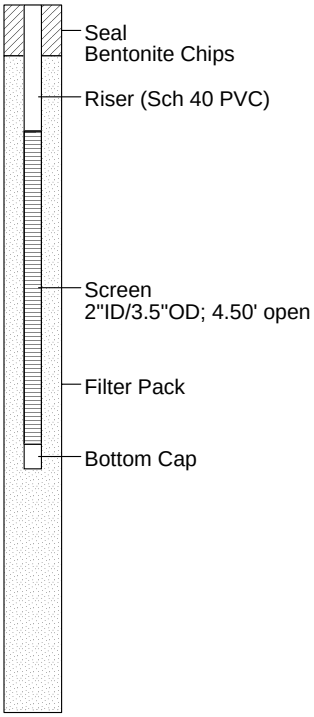

11-08-2013 C:\Consulting A\Power Plants\Baldwin\Baldwin 2013 Hydrogeologic Study\Field Work Phase\Boring Logs\BEC262.BOR

APPENDIX C5

MW 300 SERIES BORING LOGS AND WELL DETAILS

SOIL BORING LOG INFORMATION

NATURAL RESOURCE TECHNOLOGY

Facility/Project Name	License/Permit/Monitoring Number	Boring Number
Baldwin Energy Complex		MW-304

Boring Drilled By: Name of crew chief (first, last) and Firm	Date Drilling Started	Date Drilling Completed	Drilling Method
John Gates Bulldog Drilling	10/9/2015	10/20/2015	4 1/4 HSA and rotary

Common Well Name	Final Static Water Level	Surface Elevation	Borehole Diameter
MW-304	Feet (NAVD88)	453.03 Feet (NAVD88)	8.3 inches

Local Grid Origin ☐ (estimated: ☐) or Boring Location ☒

State Plane 554,194.03 N, 2,386,608.77 E E/W

1/4 of 1/4 of Section , T N, R

Lat 38° 11' 17.9952"

Long -89° 51' 12.39"

Local Grid Location ☐ N ☐ S Feet ☐ E ☐ W Feet

Facility ID	County	State	Civil Town/City/ or Village
	Randolph	Illinois	Baldwin

Sample Number and Type	Sample Length Att. & Recovered (in)	Blow Counts	Depth In Feet	Soil/Rock Description And Geologic Origin For Each Major Unit	USCS	Graphic Log	Well Diagram	Soil Properties: Compressive Strength (tsf)	Moisture Content	Liquid Limit	Plasticity Index	P 200	RQD/ Comments
			0	0 - 5.8' **SILTY CLAY** CL/ML.									0-35.4' Blind Drilled. See log MW-104DR for soil description details.
			1										
			2										
			3		CL/ML								
			4										
			5										
			6	5.8 - 13.5' **FAT CLAY:** CH.									
			7										
			8										
			9		CH								
			10										
			11										
			12										

I hereby certify that the information on this form is true and correct to the best of my knowledge.

Signature	Firm	
Brad Rucker	Natural Resource Technology 234 W. Florida St., Fifth Floor, Milwaukee, WI 53204	Tel: (414) 837-3607 Fax: (414) 837-3608

NATURAL RESOURCE TECHNOLOGY

Boring Number MW-304

Sample									Soil Properties					
Number and Type	Length Att. & Recovered (in)	Blow Counts	Depth In Feet	Soil/Rock Description And Geologic Origin For Each Major Unit	U S C S	Graphic Log	Well Diagram		Compressive Strength (tsf)	Moisture Content	Liquid Limit	Plasticity Index	P 200	RQD/ Comments
			13	5.8 - 13.5' **FAT CLAY:** CH. *(continued)*	CH									
			14	13.5 - 15' **LEAN CLAY:** CL.	CL									
			15	15 - 23.5' **SILTY CLAY** CL/ML.										
			16											
			17											
			18											
			19		CL/ML									
			20											
			21											
			22											
			23											
			24	23.5 - 24.5' **SANDY FAT CLAY:** s(CH).	s(CH)									
			25	24.5 - 27.3' **POORLY-GRADED SAND:** SP.										
			26		SP									
			27											
			28	27.3 - 30' **SILTY CLAY** CL/ML.										
			29		CL/ML									
			30	30 - 35.4' **SHALE:** BDX (SH).										
			31		BDX (SH)									
			32											

NATURAL RESOURCE TECHNOLOGY

Boring Number MW-304

Sample Number and Type	Sample Length Att. & Recovered (in)	Blow Counts	Depth In Feet	Soil/Rock Description And Geologic Origin For Each Major Unit	U S C S	Graphic Log	Well Diagram	Soil Properties: Compressive Strength (tsf)	Soil Properties: Moisture Content	Soil Properties: Liquid Limit	Soil Properties: Plasticity Index	Soil Properties: P 200	RQD/ Comments
			33	30 - 35.4' **SHALE:** BDX (SH). *(continued)*									
			34		BDX (SH)								
			35										
1 CORE	60 31		36	35.4 - 41.3' **LEAN CLAY:** CL, gray, 2" of wood on top of unit, stiff, dry.									
			37	36.3' stiff to very hard, dry. 36.7' trace chert gravel.									
			38		CL								
			39										
			40										
2 CORE	60 59.5		41	40.2' dry.									
			42	41.3 - 46.8' **SHALEY LIMESTONE:** BDX (LS/SH), thinly to medium bedded with shale, intensely to moderately fractured (extremely narrow apertures). 41.6' - 42' vertical fracture.									
			43										
			44		BDX (LS/SH)								
			45										
3 CORE	60 63		46	45.4' intensely fractured.									Core 3, RQD=75%
			47	46.8 - 55.6' **SHALE:** BDX (SH), gray, trace chert gravel, thickly bedded, highly to moderately decomposed, intensely fractured.									
			48										
			49										
			50		BDX (SH)								
4 CORE	60 65		51	50.4' moderately fractured.									Core 4, RQD=95%
			52										

NATURAL RESOURCE TECHNOLOGY

Boring Number MW-304

Sample Number and Type	Sample Length Att. & Recovered (in)	Blow Counts	Depth In Feet	Soil/Rock Description And Geologic Origin For Each Major Unit	USCS	Graphic Log	Well Diagram	Soil Properties: Compressive Strength (tsf)	Soil Properties: Moisture Content	Soil Properties: Liquid Limit	Soil Properties: Plasticity Index	Soil Properties: P 200	RQD/ Comments
			53	46.8 - 55.6' **SHALE:** BDX (SH), gray, trace chert gravel, thickly bedded, highly to moderately decomposed, intensely fractured. *(continued)*	BDX (SH)								
			54										
			55	54.4' intensely fractured.									
5 CORE	60 57		56	55.6 - 60.2' **LIMESTONE:** BDX (LS), shaley, thickly bedded, fossiliferous, unfractured to slightly fractured.									Core 5, RQD=95%
			57		BDX (LS)								
			58										
			59										Bedrock corehole reamed 6" in diameter to 59' for well installation.
			60										
6 CORE	60 64		61	60.2 - 81.6' **SHALEY LIMESTONE:** BDX (LS/SH), medium bedded, mostly fossiliferous limestone, highly decomposed dark gray shale beds, intensely to moderately fractured.									Core 6, RQD=73%
			62										
			63										
			64										
			65										
7 CORE	60 66		66		BDX (LS/SH)								Core 7, RQD=64%
			67										
			68										
			69										
			70										
8 CORE	60 63		71	70.3' thickly bedded with dark gray shale.									Core 8, RQD=88%
			72										

NATURAL RESOURCE TECHNOLOGY

Boring Number MW-304

Sample Number and Type	Sample Length Att. & Recovered (in)	Blow Counts	Depth In Feet	Soil/Rock Description And Geologic Origin For Each Major Unit	USCS	Graphic Log	Well Diagram	Soil Properties: Compressive Strength (tsf)	Moisture Content	Liquid Limit	Plasticity Index	P 200	RQD/ Comments
			73	60.2 - 81.6' **SHALEY LIMESTONE**: BDX (LS/SH), medium bedded, mostly fossiliferous limestone, highly decomposed dark gray shale beds, intensely to moderately fractured. *(continued)*									
			74										
			75	75' diagonal fracture (narrow aperture).									
9 CORE	60 60		76	75.3' intensely fractured.									Core 9, RQD=50%
			77		BDX (LS/SH)								
			78										
			79										
			80										
10 CORE	60 72		81	80.3' moderately fractured.									Core 10, RQD=43%
			82	81.6 - 91.9' **SHALE:** BDX (SH), gray, highly decomposed, intensely fractured.									
			83										
			84										
			85										
11 CORE	60 65		86	85.4' moderately to highly decomposed, intensely to moderately fractured.									Core 11, RQD=57%
			87		BDX (SH)								
			88										
			89										
			90										
12 CORE	60 61.5		91	90.5' extremely narrow to very narrow apertures.									Core 12, RQD=50%
			92										

NATURAL RESOURCE TECHNOLOGY

Boring Number MW-304

Sample Number and Type	Sample Length Att. & Recovered (in)	Blow Counts	Depth In Feet	Soil/Rock Description And Geologic Origin For Each Major Unit	U S C S	Graphic Log	Well Diagram	Soil Properties: Compressive Strength (tsf)	Moisture Content	Liquid Limit	Plasticity Index	P 200	RQD/ Comments
			93	91.9 - 115.3' **SHALEY LIMESTONE**: BDX (LS/SH), thinly to medium bedded with shale, slightly to moderately decomposed shale, intensely to moderately fractured (extremely narrow to narrow apertures). *(continued)*									
			94										
			95										
13 CORE	60 62		96	95.3' tight to very narrow apertures.									Core 13, RQD=48%
			97										
			98										
			99										
			100										
14 CORE	60 65		101	100.4' thickly bedded, moderately fractured.									Core 14, RQD=65%
			102		BDX (LS/SH)								
			103										
			104										
			105										
15 CORE	60 60		106	105.3' medium bedded, slightly fractured (very narrow apertures).									Core 15, RQD=98%
			107										
			108										
			109										
			110										
16 CORE	60 72		111	110.3' moderately fractured.									Core 16, RQD=91%
			112										

NATURAL RESOURCE TECHNOLOGY

Boring Number MW-304

Sample Number and Type	Sample Length Att. & Recovered (in)	Blow Counts	Depth In Feet	Soil/Rock Description And Geologic Origin For Each Major Unit	U S C S	Graphic Log	Well Diagram	Soil Properties: Compressive Strength (tsf)	Moisture Content	Liquid Limit	Plasticity Index	P 200	RQD/ Comments
			113	91.9 - 115.3' **SHALEY LIMESTONE:** BDX (LS/SH), thinly to medium bedded with shale, slightly to moderately decomposed shale, intensely to moderately fractured (extremely narrow to narrow apertures). *(continued)*	BDX (LS/SH)								
			114										
			115										
17 CORE	60 60.5		116	115.3 - 135.4' **LIMESTONE:** BDX (LS), fossiliferous, thinly to medium bedded, slightly fractured (narrow apertures).									Core 17, RQD=100%
			117										
			118										
			119										
			120										
18 CORE	60 59		121	120.4' trace cherty limestone, slightly to moderately fractured (extremely narrow to very narrow apertures).									Core 18, RQD=97%
			122										
			123										
			124		BDX (LS)								
			125										
19 CORE	60 60.5		126	125.3' slightly fractured (very narrow to narrow apertures).									Core 19, RQD=98%
			127										
			128										
			129										
			130										
20 CORE	60 60		131	130.4' very narrow apertures.									Core 20, RQD=98%
			132										

NATURAL RESOURCE TECHNOLOGY


Boring Number MW-304

Sample									Soil Properties					
Number and Type	Length Att. & Recovered (in)	Blow Counts	Depth In Feet	Soil/Rock Description And Geologic Origin For Each Major Unit	U S C S	Graphic Log	Well Diagram		Compressive Strength (tsf)	Moisture Content	Liquid Limit	Plasticity Index	P 200	RQD/ Comments
			133 134 135	115.3 - 135.4' **LIMESTONE:** BDX (LS), fossiliferous, thinly to medium bedded, slightly fractured (narrow apertures). *(continued)*	BDX (LS)									
				135.4' End of Boring.										

LOG OF BORING MW-306

Project Name: SDR Landfill Project
Project Location: Baldwin Energy Complex, Baldwin, IL
Project Number: 6225
Elevation: 450.9 Feet

Date Drilled: 09/25/91
Drilling Contractor: Burlington Environmental
Drilling Method: H.S.A. & NX Rock Core
Logged By: Burlington Environmental

 Elevation/ Depth (feet)	Graphic Log Sampler Symbols and SPT Blows	Rec. (in./in.)	USCS	Description	DD (pcf)	UCS (tsf)	MC (%)	Remarks
0 450 5 445 10 440 15 435 20 430 25 425 30				*Augered to 53.2 feet. No samples taken. See MW-124; BTB-39 for sample descriptions from 0-53.5 feet* *(continued)*				

Notes: Data presented on this log has been transcribed from Boring Logs prepared by Burlington Environmental, presented in a report dated April 22, 1992.

GROUNDWATER ▽ ▼

Piezometer Installed: No

Shively Geotechnical
A Division of Environmental Operations, Inc.


Missouri (314) 241-0900
Illinois (618) 398-1414

BORING LOG WITHOUT B DESIGNATION 6225 GINT LOGS.GPJ IL_DOT.GDT 2/19/10

LOG OF BORING MW-306 (Cont.)

Project Name: SDR Landfill Project
Project Location: Baldwin Energy Complex, Baldwin, IL
Project Number: 6225
Elevation: 450.9 Feet

Date Drilled: 09/25/91
Drilling Contractor: Burlington Environmental
Drilling Method: H.S.A. & NX Rock Core
Logged By: Burlington Environmental

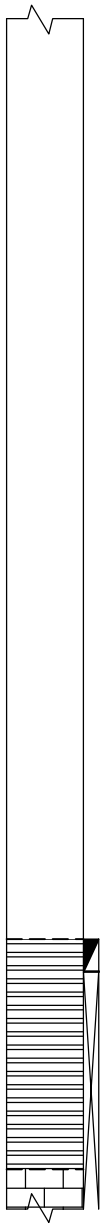Elevation/ Depth (feet)	Graphic Log Sampler Symbols and SPT Blows	Rec. (in./in.)	USCS	Description	DD (pcf)	UCS (tsf)	MC (%)	Remarks
30 / 420				*Augered to 53.2 feet. No samples taken. See MW-124; BTB-39 for sample descriptions from 0-53.5 feet (continued)*				
35 / 415								
40 / 410								
45 / 405								
50 / 400								
		4/10		*Gray Clayey SHALE*				
55 / 395								
		62/108		*Light Gray LIMESTONE*				
60				*(continued)*				

Notes: Data presented on this log has been transcribed from Boring Logs prepared by Burlington Environmental, presented in a report dated April 22, 1992.

GROUNDWATER

Piezometer Installed: No


Shively Geotechnical
A Division of Environmental Operations, Inc.
Missouri (314) 241-0900
Illinois (618) 398-1414

BORING LOG WITHOUT B DESIGNATION 6225 GINT LOGS.GPJ IL_DOT.GDT 2/19/10

LOG OF BORING MW-306 (Cont.)

Project Name: SDR Landfill Project
Project Location: Baldwin Energy Complex, Baldwin, IL
Project Number: 6225
Elevation: 450.9 Feet

Date Drilled: 09/25/91
Drilling Contractor: Burlington Environmental
Drilling Method: H.S.A. & NX Rock Core
Logged By: Burlington Environmental

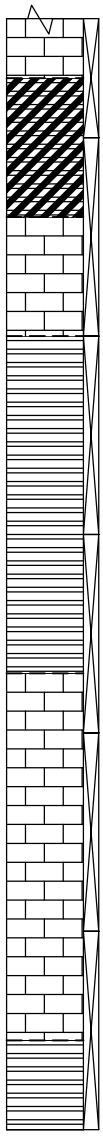Elevation/ Depth (feet)	Graphic Log Sampler Symbols and SPT Blows	Rec. (in./in.)	USCS	Description	DD (pcf)	UCS (tsf)	MC (%)	Remarks
60 / 390				*Light Gray LIMESTONE (continued)*				
			CL	*Gray Shaley CLAY*				
65 / 385		*60/60*		*Light Gray LIMESTONE*				
				Olive Clayey SHALE				
70 / 380		*37/60*		*-Dark Gray, Calcareous below 70.3 Feet*				
75 / 375		*60/60*		*Light Gray LIMESTONE*				
80 / 370		*60/60*						
85 / 365		*59/60*		*Dark Gray Clayey SHALE*				
90				*TD - 88.0 Feet*				

Notes: Data presented on this log has been transcribed from Boring Logs prepared by Burlington Environmental, presented in a report dated April 22, 1992.

GROUNDWATER ▽ ▼

Piezometer Installed: No

Shively Geotechnical
A Division of Environmental Operations, Inc.

Missouri (314) 241-0900
Illinois (618) 398-1414

BORING LOG WITHOUT B DESIGNATION 6225 GINT LOGS.GPJ IL_DOT.GDT 2/19/10


PROJECT MANAGER

PROJECT MANAGER

CHECKED BY

DRAWN BY

MH
REV. DATE 11/20/91

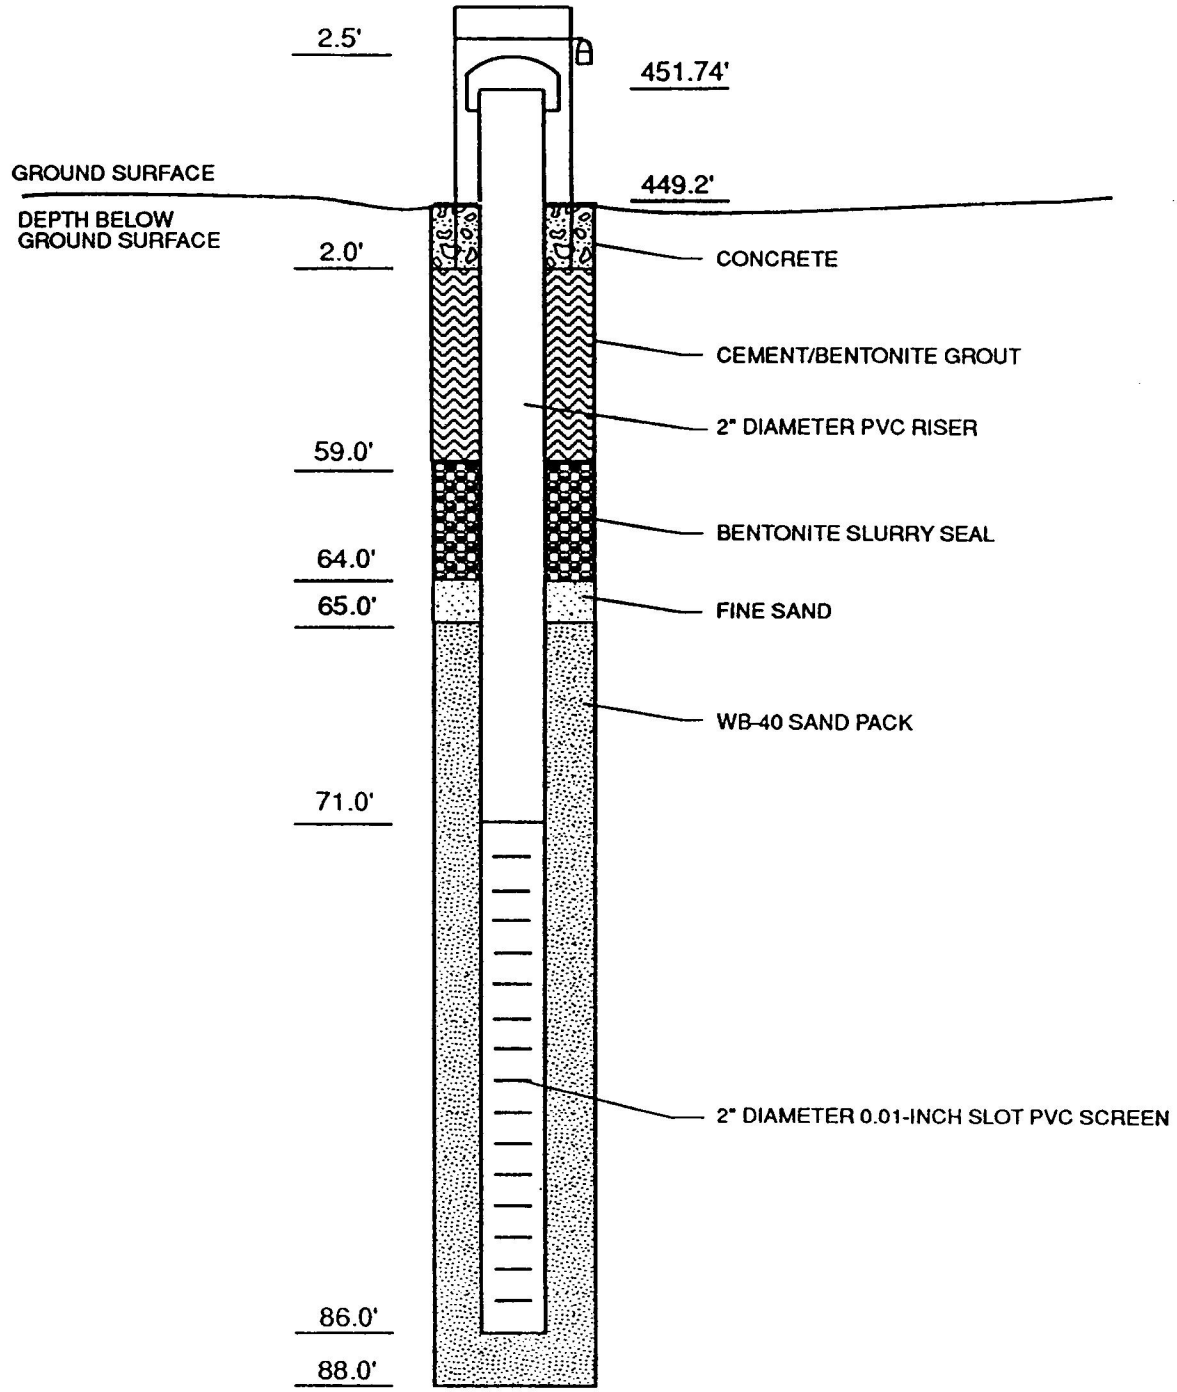

NOT TO SCALE

Burlington Environmental Inc.

BAMW - 306
MONITORING WELL
CONSTRUCTION DIAGRAM


BALDWIN FGD SOLID WASTE
BALDWIN, ILLINOIS
124081

BAMW-306

LOG OF BORING MW-124

Project Name: SDR Landfill Project
Project Location: Baldwin Energy Complex, Baldwin, IL
Project Number: 6225
Elevation: 451.0 Feet

Date Drilled: 09/19/91
Drilling Contractor: Burlington Environmental
Drilling Method: Hollow Stem Auger
Logged By: Burlington Environmental

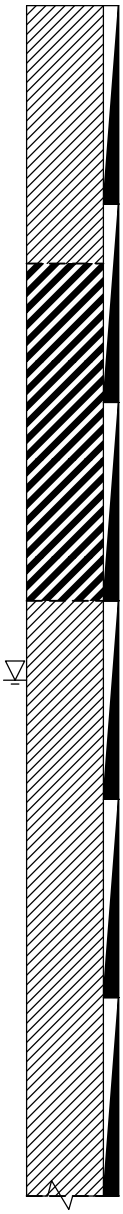Elevation/ Depth (feet)	Graphic Log Sampler Symbols and SPT Blows	Rec. (in./in.)	USCS	Description	DD (pcf)	UCS (tsf)	MC (%)	Remarks
0 / 450		47/60	CL	*Dark Brown Silty CLAY* *-2" Silt Seam at 0.2 Feet* *-Gray-Brown below 0.5 Feet*				
5 / 445		60/60	CH	*Gray-Brown CLAY, with Silt, Sand*				
10 / 440		60/60						
15 / 435		50/60	CL	*Brown Silty CLAY*				*Hit water at 17.0 feet.*
20 / 430		60/60		*-Gray-Brown from 19.5 to 20.0 Feet* *-Dark Gray-Brown with Sand, Trace Gravel below 20.0 Feet* *-1" Sand Seam at 21.3 Feet*				
25 / 425		60/60		*-2" Gravel Seam at 26.7 Feet*				
30				*(continued)*				

Notes: Data presented on this log has been transcribed from Boring Logs prepared by Burlington Environmental, presented in a report dated April 22, 1992.

GROUNDWATER

▽ First Observed During Drilling - 17.0 Feet

▼

Piezometer Installed: No

Shively Geotechnical
A Division of Environmental Operations, Inc.


Missouri (314) 241-0900
Illinois (618) 398-1414

BORING LOG WITHOUT B DESIGNATION 6225 GINT LOGS.GPJ IL_DOT.GDT 2/19/10

LOG OF BORING MW-124 (Cont.)

Project Name: SDR Landfill Project
Project Location: Baldwin Energy Complex, Baldwin, IL
Project Number: 6225
Elevation: 451.0 Feet

Date Drilled: 09/19/91
Drilling Contractor: Burlington Environmental
Drilling Method: Hollow Stem Auger
Logged By: Burlington Environmental

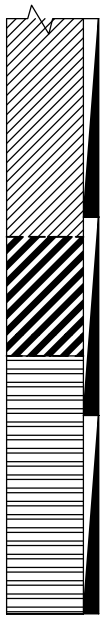Elevation/ Depth (feet)	Graphic Log Sampler Symbols and SPT Blows	Rec. (in./in.)	USCS	Description	DD (pcf)	UCS (tsf)	MC (%)	Remarks
30 / 420		60/60	CL	*Dark Gray-Brown Silty CLAY, with Sand, Trace Gravel*				
35 / 415		60/60	CH	*Dark Gray-Brown CLAY, with Silt, Sand*				
40 / 410		60/60		*Dark Gray-Brown Weathered SHALE -Gray-Brown below 39.0 Feet*				
45 / 405				*TD - 45.0 Feet*				
50 / 400								
55 / 395								
60								

Notes: Data presented on this log has been transcribed from Boring Logs prepared by Burlington Environmental, presented in a report dated April 22, 1992.

GROUNDWATER

▽ First Observed During Drilling - 17.0 Feet

▼

Piezometer Installed: No

Shively Geotechnical
A Division of Environmental Operations, Inc.

Missouri (314) 241-0900
Illinois (618) 398-1414

BORING LOG WITHOUT B DESIGNATION 6225 GINT LOGS.GPJ IL_DOT.GDT 2/19/10

KELRON ENVIRONMENTAL
INCORPORATED


LOG OF BORING MW-350

Ash Pond System Monitoring Well Network
Baldwin Energy Complex
Dynegy Midwest Generation, Inc.
Location: Twp 04S, Rng 07W, 16 SE, NW, NE

Date Completed	: 09/07/2010	Driller	: Matt Cooper
Hole Diameter	: 8 1/2"OD / 4 1/4" ID: 3 7/8" rock	Geologist	: Brendon Wilder (PSC)
Drilling Method	: Hollow-Stem/Rotary (CME-550)	Land Surface Elevation	: 394.11
Sampling Method	: MacroCore (60")/NX Core	Top of Casing Elevation	396.80
Drilling Company	: PSC	X,Y Coordinates	: 2379410, 554568

Depth in Feet	DESCRIPTION	Surf. Elev. 394.11	Samples	Recovery inches	Qp TSF	USCS	GRAPHIC
0	CLAY, very stiff to hard, brown, grayish-brown (10YR 5/2) mottled yellowish brown (10YR 5/8), dry	394	1	19/54	4.5		
			2		2.25		
			3				
5	- grain size analysis @ 5 - 6 ft: 2.3% sand, 42.4% silt, 55.3% clay	389	4	47/60	4.5	CH	
			5		3.5		
			6		3.25		
			7		4.0		
10		384	8	60/60	2.75		
	CLAY, brown to olive brown, moist		9		2.75		
	- grain size analysis @ 11 - 12 ft: 8.4% sand, 39.3% silt, 52.3% clay		10		2.75		
			11		1.75	CL/CH	
			12		2.0		
15		379	13	45/60			
	CLAY, soft, high plasticity, dark yellow brown, moist; 1-2" sand seams at 17' and 19'						
	- grain size analysis @ 18 - 20 ft: 1.8% sand, 21.9% silt, 76.3% clay						
	- very stiff to hard, high plasticity						
20		374	14	60/60		CH	
			15	23/23			
25							

Well: MW-350
Elev.: 396.80

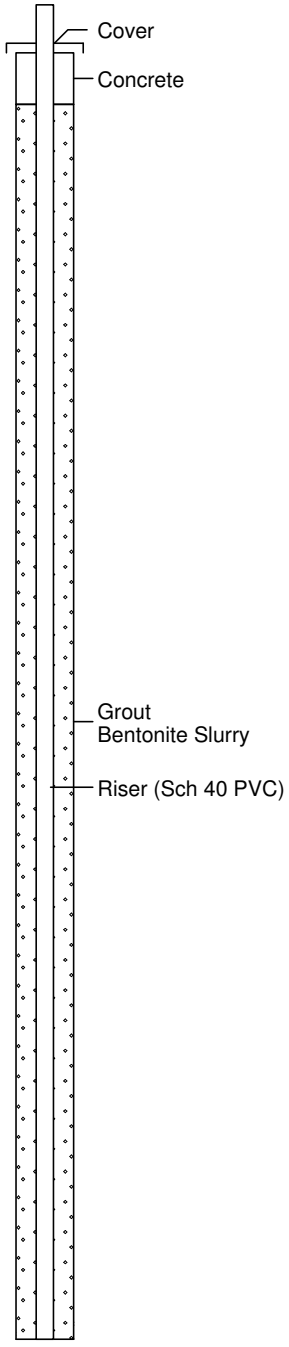

01-14-2011 c:\powerp~1\baldwin\ashmon~1\bec350~1.bor

KELRON ENVIRONMENTAL
INCORPORATED

LOG OF BORING MW-350


Ash Pond System Monitoring Well Network
Baldwin Energy Complex
Dynegy Midwest Generation, Inc.
Location: Twp 04S, Rng 07W, 16 SE, NW, NE

Date Completed	: 09/07/2010	Driller	: Matt Cooper
Hole Diameter	: 8 1/2"OD / 4 1/4" ID: 3 7/8" rock	Geologist	: Brendon Wilder (PSC)
Drilling Method	: Hollow-Stem/Rotary (CME-550)	Land Surface Elevation	: 394.11
Sampling Method	: MacroCore (60")/NX Core	Top of Casing Elevation	396.80
Drilling Company	: PSC	X,Y Coordinates	: 2379410, 554568

Depth in Feet	DESCRIPTION	Surf. Elev. 394.11
25		369
	- Auger refusal at 26.4 feet bgs	
	LIMESTONE and SHALE, interbedded, banded, solid, very soft, light to dark gray; slightly weathered	
	LIMESTONE, banded, medium bedded, solid, hard, medium gray; unweathered	
	LIMESTONE and SHALE, interbedded; limestone is banded, medium bedded, hard, medium gray; shale is very soft to medium soft, dark gray	
30		364
	Borehole diameter from 26.4 to 46.7 feet bgs = 3 7/8"	
	RQD for 26.4 - 36.4' = 72% (Fair) Recovery = 116/120"	
35		359
	SHALE, banded, medium bedded, solid, soft to medium soft, dark gray	
40		354
	LIMESTONE, banded, massive, solid, hard to very hard, light to medium gray	
45	RQD for 36.4 - 46.4' = 96% (Excellent) Recovery = 118/120"	349
	END BOREHOLE AT 46.7 FEET BLS	
50		

Samples	Recovery inches	Qp TSF	USCS	GRAPHIC
15	23/23		CL	
			LS/SH	
			LS	
16	116/120		LS/SH	
			SH	
17	118/120		LS	

Well: MW-350
Elev.: 396.80

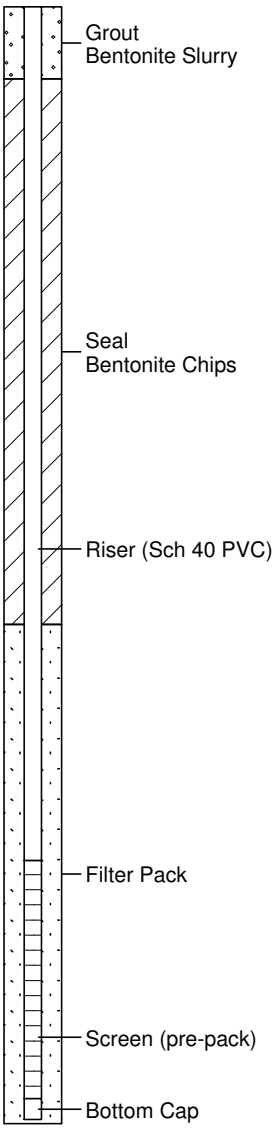

01-14-2011 c:\powerp~1\baldwin\ashmon~1\bec350~1.bor


KELRON ENVIRONMENTAL
INCORPORATED

LOG OF BORING MW-352

Ash Pond System Monitoring Well Network
Baldwin Energy Complex
Dynegy Midwest Generation, Inc.
Location: Twp 04S, Rng 07W, 16 SE, NE, NE

Date Completed	: 09/16/2010	Driller	: Matt Cooper
Hole Diameter	: 8 1/2"OD / 4 1/4" ID: 3 7/8" rock	Geologist	: Brendon Wilder (PSC)
Drilling Method	: Hollow-Stem/Rotary (CME-550)	Land Surface Elevation	: 422.36
Sampling Method	: MacroCore (60")/NX Core	Top of Casing Elevation	425.04
Drilling Company	: PSC	X,Y Coordinates	: 2382789, 553901

Depth in Feet	DESCRIPTION	Surf. Elev. 422.36	Samples	Recovery inches	Qp TSF	USCS	GRAPHIC
0	SILTY CLAY, very stiff to hard, yellow brown (10YR 5/6), dry	422	1	46/48	4.5+	CL	
			2	60/60	3.5		
5	CLAY, trace sand and fine gravel, very stiff, high plasticity, few black organic material	417	3		4.0		
			4		2.75		
			5		3.0		
10	- medium hard	412	6	60/60	2.75	CL	
	- soft		7		2.0		
			8		1.0		
			9		1.25		
15	- medium hard	407	10	60/60	1.5		
			11		2.5		
	SAND, poorly graded, loose, wet (4-inch thick)		12		2.75	SP	
	SANDY CLAY, trace fine gravel, yellow brown to olive brown (2.5Y 5/3)		13		3.5		
20		402	14	60/60	4.5+	CL	
			15		2.5		
			16		2.5		
			17		2.75		
25			18	48/60	2.5		

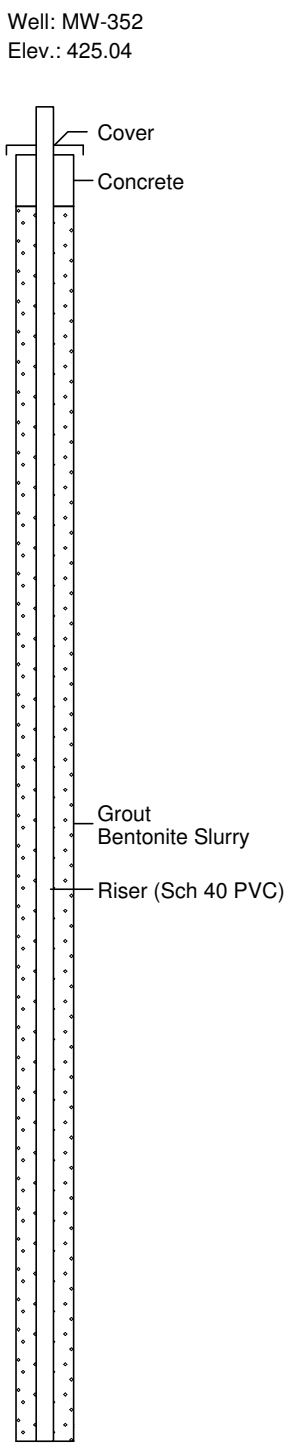

01-14-2011 c:\powerp~1\baldwin\ashmon~1\bec352~1.bor

KELRON ENVIRONMENTAL
INCORPORATED


LOG OF BORING MW-352

Ash Pond System Monitoring Well Network
Baldwin Energy Complex
Dynegy Midwest Generation, Inc.
Location: Twp 04S, Rng 07W, 16 SE, NE, NE

Date Completed	: 09/16/2010	Driller	: Matt Cooper
Hole Diameter	: 8 1/2"OD / 4 1/4" ID: 3 7/8" rock	Geologist	: Brendon Wilder (PSC)
Drilling Method	: Hollow-Stem/Rotary (CME-550)	Land Surface Elevation	: 422.36
Sampling Method	: MacroCore (60")/NX Core	Top of Casing Elevation	425.04
Drilling Company	: PSC	X,Y Coordinates	: 2382789, 553901

Depth in Feet	DESCRIPTION	Surf. Elev. 422.36	Samples	Recovery inches	Qp TSF	USCS	GRAPHIC
25	- grain size analysis @ 26.5 - 27.5 ft: 33.7% sand, 27.1% silt, 39.2% clay	397	18	48/60	2.5	CL	
	SAND with few gravel, yellow brown					SP	
	CLAY, some sand and fine gravel, hard to very hard, high plasticity, dark yellow brown (10YR 4/6)					CL	
			19	60/60	3.0		
30	CLAY, lean to fat	392	20		3.0		
	- grain size analysis @ 32 - 33 ft: 13.2% sand, 43.9% silt, 42.8% clay		21		3.5		
			22		3.0		
35		387	23	48/60	1.5		
	- medium hard, high plasticity, gray brown to light olive brown (2.5Y 5/2-5/3)		24		1.5		
	- trace silt, dark yellow brown (10YR 4/4)		25		1.75	CL/CH	
			26		1.5		
40		382	27	54/60	1.75		
			28		2.0		
			29		2.5		
			30		2.5		
45		377	31	57/60	2.0		
			32		1.75		
			33		1.75		
	CLAY, medium hard, low plasticity, olive brown (2.5Y 5/4)		34		2.5	CL	
			35		1.75		
50			36	3/3			

Well: MW-352
Elev.: 425.04

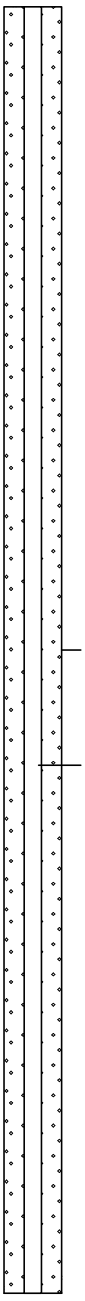

01-14-2011 c:\powerp~1\baldwin\ashmon~1\bec352~1.bor

KELRON ENVIRONMENTAL
INCORPORATED


LOG OF BORING MW-352

Ash Pond System Monitoring Well Network
Baldwin Energy Complex
Dynegy Midwest Generation, Inc.
Location: Twp 04S, Rng 07W, 16 SE, NE, NE

Date Completed	: 09/16/2010	Driller	: Matt Cooper
Hole Diameter	: 8 1/2"OD / 4 1/4" ID: 3 7/8" rock	Geologist	: Brendon Wilder (PSC)
Drilling Method	: Hollow-Stem/Rotary (CME-550)	Land Surface Elevation	: 422.36
Sampling Method	: MacroCore (60")/NX Core	Top of Casing Elevation	425.04
Drilling Company	: PSC	X,Y Coordinates	: 2382789, 553901

Depth in Feet	DESCRIPTION	Surf. Elev. 422.36
50		372
	- Auger refusal at 53.7 feet bgs	
	LIMESTONE, weathered, thinly laminated, medium hard to hard, gray	
55		367
	SHALE, clayey, gray	
	LIMESTONE, occasional shale partings	
60		362
	- laminated, fossiliferous, medium gray	
	SHALE, soft, dark gray	
65		357
	LIMESTONE, medium hard to hard, light gray	
	Borehole diameter from 53.7 to 73.8 feet bgs = 3 7/8"	
70	RQD for 53.8 - 73.8' = 57% (Fair) Recovery = 173/240"	352
	END BOREHOLE AT 73.8 FEET BLS	
75		

Samples	Recovery inches	Qp TSF	USCS	GRAPHIC
37	5/5		CL	
38	8/27		LS	
			SH	
39	19/60		LS	
40	54/60			
			SH	
41	59/60		LS	
42	33/34			

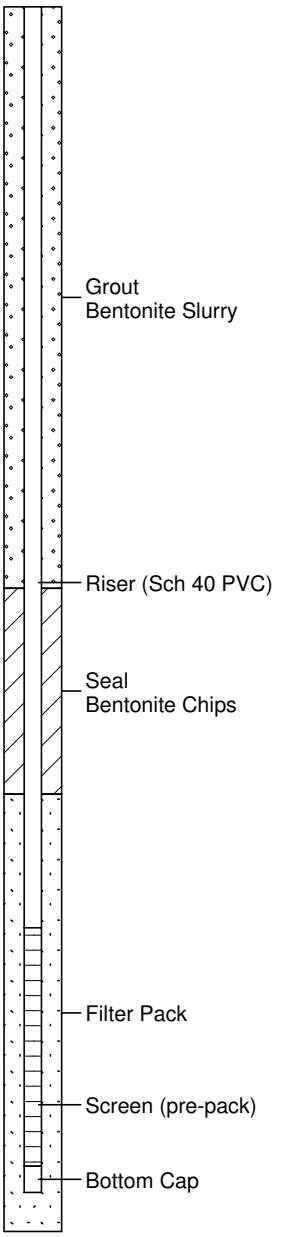

01-14-2011 c:\powerp~1\baldwin\ashmon~1\bec352~1.bor


KELRON ENVIRONMENTAL
INCORPORATED

LOG OF BORING MW-355

Ash Pond System Monitoring Well Network
Baldwin Energy Complex
Dynegy Midwest Generation, Inc.
Location: Twp 04S, Rng 07W, 09 SW, SE, SW

Date Completed	: 09/14/2010	Driller	: Matt Cooper
Hole Diameter	: 8 1/2"OD / 4 1/4" ID; 3 7/8" rock	Geologist	: Brendon Wilder (PSC)
Drilling Method	: Hollow-Stem/Rotary (CME-550)	Land Surface Elevation	: 390.82
Sampling Method	: MacroCore (60")/NX Core	Top of Casing Elevation	393.69
Drilling Company	: Terra Drill, Inc.	X,Y Coordinates	: 2378145, 555980

Depth in Feet	DESCRIPTION	Surf. Elev. 390.82	Samples	Recovery inches	Qp TSF	USCS	GRAPHIC
0	Continuous boring to 20 feet below ground surface. Refer to boring log for adjacent well MW-155 for description of subsurface materials to 20 feet.	390					
5		385					
10		380					
15		375					
20	CLAYEY SAND, poorly graded, dark yellow brown, wet	370	1	23/23	3.5	SC	
	CLAY, lean, very stiff, gray with yellow-brown mottling - Auger refusal at 22.1 feet bgs					CL	
	LIMESTONE, lightly weathered, fine grained, slightly fossiliferous, medium soft, light gray banded with light red staining along horizontal fractures; three small shale lenses within 31 inch interval - coarse grained, medium soft to hard		2	108/124		LS	
25							

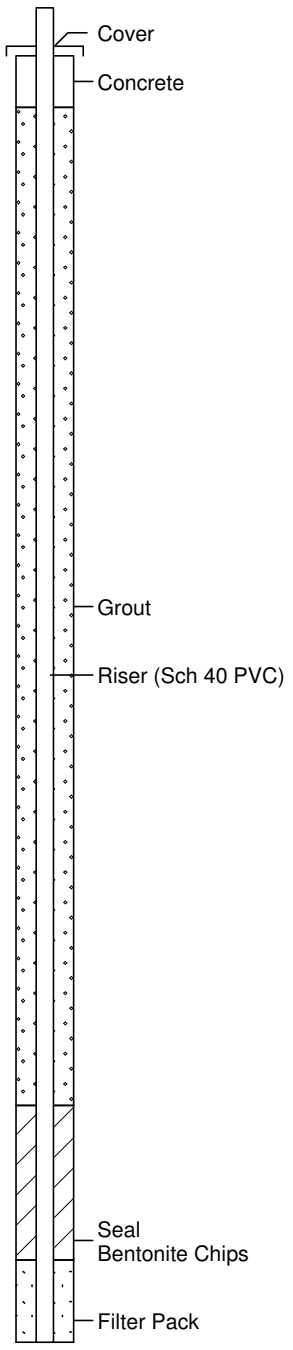

01-14-2011 c:\powerp~1\baldwin\ashmon~1\bec355~1.bor


KELRON ENVIRONMENTAL
INCORPORATED

LOG OF BORING MW-355

Ash Pond System Monitoring Well Network
Baldwin Energy Complex
Dynegy Midwest Generation, Inc.
Location: Twp 04S, Rng 07W, 09 SW, SE, SW

Date Completed	: 09/14/2010	Driller	: Matt Cooper
Hole Diameter	: 8 1/2"OD / 4 1/4" ID; 3 7/8" rock	Geologist	: Brendon Wilder (PSC)
Drilling Method	: Hollow-Stem/Rotary (CME-550)	Land Surface Elevation	: 390.82
Sampling Method	: MacroCore (60")/NX Core	Top of Casing Elevation	393.69
Drilling Company	: Terra Drill, Inc.	X,Y Coordinates	: 2378145, 555980

Depth in Feet	DESCRIPTION	Surf. Elev. 390.82	Samples	Recovery inches	Qp TSF	USCS	GRAPHIC
25	- fine grained, slightly fossiliferous, light gray	365	2	108/124		LS	
	Borehole diameter from 22.1 to 32.6 feet bls = 3 7/8"						
	RQD for 22.1 - 32.6' = 57% (Fair)						
30		360					
	END BOREHOLE AT 32.6 FEET BLS						
35		355					
40		350					
45		345					
50							

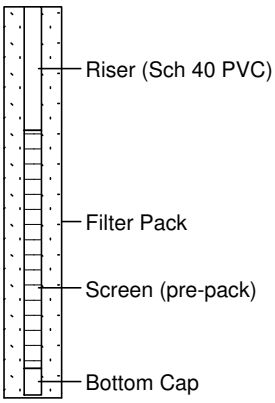

01-14-2011 c:\powerp~1\baldwin\ashmon~1\bec355~1.bor

SOIL BORING LOG INFORMATION

NATURAL RESOURCE TECHNOLOGY

Facility/Project Name	License/Permit/Monitoring Number	Boring Number
Baldwin Energy Complex		MW-356

Boring Drilled By: Name of crew chief (first, last) and Firm	Date Drilling Started	Date Drilling Completed	Drilling Method
John Gates Bulldog Drilling	9/28/2015	10/1/2015	4 1/4 HSA and rotary

Common Well Name	Final Static Water Level	Surface Elevation	Borehole Diameter
MW-356	Feet (NAVD88)	425.18 Feet (NAVD88)	8.3 inches

Local Grid Origin ☐ (estimated: ☐) or Boring Location ☒

State Plane 558,050.37 N, 2,381,958.49 E E/W

1/4 of 1/4 of Section , T N, R

Lat 38° 11' 56.2662"

Long -89° 52' 10.4808"

Local Grid Location ☐ N ☐ S Feet ☐ E ☐ W Feet

Facility ID	County	State	Civil Town/City/ or Village
	Randolph	Illinois	Baldwin

Sample Number and Type	Length Att. & Recovered (in)	Blow Counts	Depth In Feet	Soil/Rock Description And Geologic Origin For Each Major Unit	USCS	Graphic Log	Well Diagram	Soil Properties: Compressive Strength (tsf)	Moisture Content	Liquid Limit	Plasticity Index	P 200	RQD/ Comments
			0	0 - 10' **SILTY CLAY** CL/ML.	CL/ML								0-37.3' Blind Drilled. See logs OW-156 and OW-256 for soil description.
			10	10 - 17.7' **LEAN CLAY WITH SAND**: (CL)s.	(CL)s								

I hereby certify that the information on this form is true and correct to the best of my knowledge.

Signature Brad Rucker

Firm Natural Resource Technology
234 W. Florida St., Fifth Floor, Milwaukee, WI 53204

Tel: (414) 837-3607
Fax: (414) 837-3608

NATURAL RESOURCE TECHNOLOGY

Boring Number MW-356

Sample		Blow Counts	Depth In Feet	Soil/Rock Description And Geologic Origin For Each Major Unit	U S C S	Graphic Log	Well Diagram	Soil Properties					RQD/ Comments
Number and Type	Length Att. & Recovered (in)							Compressive Strength (tsf)	Moisture Content	Liquid Limit	Plasticity Index	P 200	
			13	10 - 17.7' **LEAN CLAY WITH SAND:** (CL)s. *(continued)*									
			14										
			15		(CL)s								
			16										
			17										
			18	17.7 - 27.3' **SILTY CLAY** CL/ML.									
			19										
			20										
			21										
			22										
			23		CL/ML								
			24										
			25										
			26										
			27										
			28	27.3 - 28.6' **POORLY-GRADED SAND:** SP.	SP								
			29	28.6 - 33.9' **SILTY CLAY** CL/ML.									
			30										
			31		CL/ML								
			32										

NATURAL RESOURCE TECHNOLOGY

Boring Number MW-356

Sample Number and Type	Sample Length Att. & Recovered (in)	Blow Counts	Depth In Feet	Soil/Rock Description And Geologic Origin For Each Major Unit	USCS	Graphic Log	Well Diagram	Soil Properties: Compressive Strength (tsf)	Moisture Content	Liquid Limit	Plasticity Index	P 200	RQD/ Comments
			33	28.6 - 33.9' **SILTY CLAY** CL/ML. *(continued)*	CL/ML								
			34	33.9 - 35.7' **LEAN CLAY:** to **SHALE:** CL.	CL								
			36	35.7 - 37.3' **SHALE:** BDX (SH).	BDX (SH)								
1 CORE	28 24.5		38	37.3 - 53.8' **SHALE:** BDX (SH), weathered shale and clay, brown to dark gray, soft, slightly fractured.									Core 1, RQD=92%
2 CORE	60 57		40	39.6' light to dark gray to tan.									Core 2, RQD = 58%
			42	42.3' - 43.2' limestone.									
			43	43.2' light to dark gray/tan, very weak.									
3 CORE	60 41		45	45' - 50' dark gray, intensely fractured.	BDX (SH)								Low recovery, possible washout. Core 3, RQD = 18%
4 CORE	36 36		50	50' - 53.1' thin beds of limestone, limestone is more competent, slightly fractured, wet.									Core 4, RQD=92%
			52										

NATURAL RESOURCE TECHNOLOGY

Boring Number MW-356

Sample Number and Type	Sample Length Att. & Recovered (in)	Blow Counts	Depth In Feet	Soil/Rock Description And Geologic Origin For Each Major Unit	USCS	Graphic Log	Well Diagram	Soil Properties: Compressive Strength (tsf)	Moisture Content	Liquid Limit	Plasticity Index	P 200	RQD/ Comments
			53	37.3 - 53.8' **SHALE:** BDX (SH), weathered shale and clay, brown to dark gray, soft, slightly fractured. *(continued)*	BDX (SH)								
5 CORE	24 21.5			53.1' - 53.8' intensely fractured.									Core 5, RQD=58%
			54	53.8 - 55.4' **LIMESTONE:** BDX (LS), white, thickly bedded, moderately fractured (moderately wide to very narrow apertures).	BDX (LS)								
6 CORE	60 60.5		55										Core 6, RQD=84%
			56	55.4 - 57.2' **SHALE:** BDX (SH), dark gray, trace limestone beds, moderately fractured.	BDX (SH)								
			57	56.8' soft, highly weathered bed, decomposed. 57.1' soft, highly weathered bed.									
			58	57.2 - 60' **LIMESTONE:** BDX (LS), trace shale beds, moderately fractured (moderately wide to very wide apertures).	BDX (LS)								
			59	59.4' - 59.7' vertical fractures with pyrite mineralization.									
7 CORE	60 61		60	60 - 65.8' **SHALE:** BDX (SH), gray, moderately fractured.									Core 7 RQD=75%
			61	61' -62' dark gray.									
			62	62' - 62.4' soft, clayey.									
			63		BDX (SH)								
			64										
8 CORE	60 61.5		65	65' dark gray, narrow to moderately wide apertures. 65.3' - 65.8' fossiliferous.									Core 8, RQD=67%
			66	65.8 - 68.8' **SHALEY LIMESTONE:** BDX (LS/SH), fossiliferous, slightly to moderately fractured.									
			67		BDX (LS/SH)								
			68										
			69	68.8 - 70' **SHALE:** BDX (SH), gray, fossiliferous, moderately fractured (moderately wide to narrow apertures).	BDX (SH)								Bedrock corehole reamed 6" in diameter to 69' for well installation.
9 CORE	60 61		70	70 - 75' **SHALEY LIMESTONE:** BDX (LS/SH), gray to dark gray, fossiliferous, medium bedded, moderately fractured (narrow apertures).									Core 9, RQD=87%
			71		BDX (LS/SH)								
			72										

NATURAL RESOURCE TECHNOLOGY

Boring Number MW-356

Sample Number and Type	Sample Length Att. & Recovered (in)	Blow Counts	Depth In Feet	Soil/Rock Description And Geologic Origin For Each Major Unit	USCS	Graphic Log	Well Diagram	Soil Properties: Compressive Strength (tsf)	Soil Properties: Moisture Content	Soil Properties: Liquid Limit	Soil Properties: Plasticity Index	Soil Properties: P 200	RQD/ Comments
			73	70 - 75' **SHALEY LIMESTONE:** BDX (LS/SH), gray to dark gray, fossiliferous, medium bedded, moderately fractured (narrow apertures). *(continued)*	BDX (LS/SH)								
			74										
10 CORE	60 60		75	75 - 75.9' **SHALE:** BDX (SH), dark gray, soft, moderately fractured (narrow to moderately narrow apertures).	BDX (SH)								Core 10, RQD=95%
			76	75.9 - 76.2' **SHALEY LIMESTONE:** BDX (LS/SH), fossiliferous, narrow to moderately narrow apertures.	BDX (LS/SH)								
			77	76.2 - 101.8' **LIMESTONE:** BDX (LS), light gray, fossiliferous, thickly bedded, narrow to moderately narrow apertures.									
			78										
			79										
11 CORE	60 60.5		80	80' light gray to gray, unfractured.									Core 11, RQD=100%
			81										
			82										
			83										
			84		BDX (LS)								
12 CORE	60 61.5		85										Core 12, RQD=100%
			86										
			87										
			88										
			89										
13 CORE	60 59.5		90										Core 13, RQD=100%
			91										
			92										

NATURAL RESOURCE TECHNOLOGY

Boring Number MW-356

Sample Number and Type	Sample Length Att. & Recovered (in)	Blow Counts	Depth In Feet	Soil/Rock Description And Geologic Origin For Each Major Unit	U S C S	Graphic Log	Well Diagram	Soil Properties: Compressive Strength (tsf)	Moisture Content	Liquid Limit	Plasticity Index	P 200	RQD/ Comments
			93	76.2 - 101.8' **LIMESTONE:** BDX (LS), light gray, fossiliferous, thickly bedded, narrow to moderately narrow apertures. *(continued)*									
			94										
14 CORE	61 61		95										Core 14, RQD=100%
			96										
			97		BDX (LS)								
			98										
			99										
15 CORE	60 59.5		100	99.7' slightly weathered, decomposed. 100' gray, no fossils.									Core 15, RQD=100%
			101										
			102	101.8 - 106.5' **SHALE:** BDX (SH), dark gray, thickly bedded, slightly fractured.									
			103										
			104		BDX (SH)								
16 CORE	60 58.5		105										Core 16, RQD=56%
			106										
			107	106.2' weathered, decomposed. 106.5 - 108.4' **LIMESTONE:** BDX (LS), light gray to green, highly decomposed, intensely fractured.	BDX (LS)								
			108										
			109	108.4 - 109.8' **SHALE:** BDX (SH), dark reddish-brown, highly decomposed.	BDX (SH)								
17 CORE	60 55		110	109.8 - 111.1' **LIMESTONE:** BDX (LS), gray, highly disintegrated (healed dissolution cracks with green highly decomposed infilling). 109.9' - 110.7' angular gravel-sized fragments.	BDX (LS)								Core 17, RQD=49%
			111	110.7' moderately decomposed, very intensely fractured.	BDX (SH)								
			112										

NATURAL RESOURCE TECHNOLOGY

Boring Number MW-356

Sample Number and Type	Sample Length Att. & Recovered (in)	Blow Counts	Depth In Feet	Soil/Rock Description And Geologic Origin For Each Major Unit	USCS	Graphic Log	Well Diagram	Soil Properties: Compressive Strength (tsf)	Moisture Content	Liquid Limit	Plasticity Index	P 200	RQD/ Comments
			113	111.1 - 114' **SHALE:** BDX (SH), dark gray, moderately to highly decomposed, moderately fractured. *(continued)*	BDX (SH)								
			114	114 - 116.3' **LIMESTONE:** BDX (LS), gray, moderately fractured.									
18 CORE	60 61		115		BDX (LS)								Core 18, RQD=61%
			116										
			117	116.3 - 116.7' **SHALEY LIMESTONE:** BDX (LS/SH), intensely fractured.	BDX (LS/SH)								
				116.7 - 119.7' **SHALE:** BDX (SH), gray, slightly decomposed, intensely fractured.									
			118		BDX (SH)								
			119										
			120	119.7 - 120.9' **SHALEY LIMESTONE:** BDX (LS/SH), gray, slightly decomposed, intensely fractured.	BDX (LS/SH)								
19 CORE	60 64		121	120.9 - 122.2' **SHALE:** BDX (SH), dark gray, moderately fractured.									Core 19, RQD=86%
			122		BDX (SH)								
				122.2 - 126.1' **LIMESTONE:** BDX (LS), gray, moderately fractured.									
			123	123.3' - 123.4' fossiliferous.									
			124	124.1' - 124.1' fossiliferous.	BDX (LS)								
				124.7' - 124.8' fossiliferous.									
20 CORE	48 48		125										Core 20, RQD =88%
			126										
				126.1 - 127.6' **SHALE:** BDX (SH), dark gray, slightly decomposed.									
			127	126.7' - 127' limestone, gray. 127' moderately decomposed.	BDX (SH)								
			128	127.6 - 129.2' **LIMESTONE:** BDX (LS), slightly decomposed.									
					BDX (LS)								
21 CORE	12 12		129	129.2 - 130' **SHALE:** BDX (SH), gray, intensely fractured.	BDX (SH)								Core 21, RQD=0%
22 CORE	60 60		130	130 - 130.4' **SHALEY LIMESTONE:** BDX (LS/SH), fossiliferous, moderately fractured.	BDX (LS/SH)								Core 22, RQD=94%
			131	130.4 - 131' **LIMESTONE:** BDX (LS), gray, fossiliferous, moderately fractured.	BDX (LS)								
				131 - 134' **SHALEY LIMESTONE:** BDX (LS/SH), fossiliferous, moderately fractured.									
			132										

NATURAL RESOURCE TECHNOLOGY

Boring Number MW-356

Sample									Soil Properties					
Number and Type	Length Att. & Recovered (in)	Blow Counts	Depth In Feet	Soil/Rock Description And Geologic Origin For Each Major Unit	U S C S	Graphic Log	Well Diagram		Compressive Strength (tsf)	Moisture Content	Liquid Limit	Plasticity Index	P 200	RQD/ Comments
			131	131 - 134' **SHALEY LIMESTONE:** BDX (LS/SH), fossiliferous, moderately fractured. *(continued)*										
			133		BDX (LS/SH)									The casing dropped 3" during drilling.
			134	134 - 135' **LIMESTONE:** BDX (LS), gray, thickly bedded, moderately fractured.	BDX (LS)									
			135	135' End of Boring.										

SOIL BORING LOG INFORMATION

NATURAL RESOURCE TECHNOLOGY

Facility/Project Name	License/Permit/Monitoring Number	Boring Number
Baldwin Energy Complex		MW-366

Boring Drilled By: Name of crew chief (first, last) and Firm	Date Drilling Started	Date Drilling Completed	Drilling Method
Jim Dittmaier Bulldog Drilling	12/3/2015	12/4/2015	4 1/4 HSA and rotary

Common Well Name	Final Static Water Level	Surface Elevation	Borehole Diameter
MW-366	Feet (NAVD88)	422.54 Feet (NAVD88)	8.3 inches

Local Grid Origin ☐ (estimated: ☐) or Boring Location ☒

State Plane 555,581.80 N, 2,381,171.15 E E/W

1/4 of 1/4 of Section , T N, R

Lat 38° 11' 31.8876"

Long -89° 52' 20.4414"

Local Grid Location ☐ N ☐ S Feet ☐ E ☐ W Feet

Facility ID	County	State	Civil Town/City/ or Village
	Randolph	Illinois	Baldwin

Sample Number and Type	Sample Length Att. & Recovered (in)	Blow Counts	Depth In Feet	Soil/Rock Description And Geologic Origin For Each Major Unit	USCS	Graphic Log	Well Diagram	Soil Properties: Compressive Strength (tsf)	Moisture Content	Liquid Limit	Plasticity Index	P 200	RQD/ Comments
			0 1 2 3 4 5 6 7 8 9 10 11 12	0 - 5.6' **FILL, SILTY CLAY** CL/ML. 5.6 - 33' **SILTY CLAY** CL/ML.	(FILL) CL/ML CL/ML								0-33' Blind Drilled. See logs TPZ-166 and B-13-4 for soil description.

I hereby certify that the information on this form is true and correct to the best of my knowledge.

Signature	Firm	
Brad Rucker	Natural Resource Technology 234 W. Florida St., Fifth Floor, Milwaukee, WI 53204	Tel: (414) 837-3607 Fax: (414) 837-3608

NATURAL RESOURCE TECHNOLOGY

Boring Number MW-366

Sample		Blow Counts	Depth In Feet	Soil/Rock Description And Geologic Origin For Each Major Unit	U S C S	Graphic Log	Well Diagram	Soil Properties					RQD/ Comments
Number and Type	Length Att. & Recovered (in)							Compressive Strength (tsf)	Moisture Content	Liquid Limit	Plasticity Index	P 200	
				5.6 - 33' **SILTY CLAY** CL/ML. *(continued)*									
			13										
			14										
			15										
			16										
			17										
			18										
			19										
			20										
			21										
			22		CL/ML								
			23										
			24										
			25										
			26										
			27										
			28										
			29										
			30										
			31										
			32										

NATURAL RESOURCE TECHNOLOGY

Boring Number MW-366

Sample Number and Type	Sample Length Att. & Recovered (in)	Blow Counts	Depth In Feet	Soil/Rock Description And Geologic Origin For Each Major Unit	USCS	Graphic Log	Well Diagram	Soil Properties: Compressive Strength (tsf)	Soil Properties: Moisture Content	Soil Properties: Liquid Limit	Soil Properties: Plasticity Index	Soil Properties: P 200	RQD/ Comments
			33	5.6 - 33' **SILTY CLAY** CL/ML. *(continued)*	CL/ML								
1 SS	23 18	17 21 20 50	33	33 - 35.6' **LEAN CLAY:** to **SHALE:** CL, gray, residual soil, hard (>4.5 tsf).	CL								
			34										
			35										
1 CORE	60 54		36	35.6 - 39.3' **SHALE:** BDX (SH), gray, highly decomposed, moderately fractured.	BDX (SH)								Core 1, RQD=54%
			37										
			38	38.4' limestone layer (approximately 2.5").									
			39										
			40	39.3 - 42.3' **LIMESTONE:** BDX (LS), cherty, intensely fractured.	BDX (LS)								
2 CORE	60 47		41										Core 2, RQD=32%
			42										
			43	42.3 - 42.9' **SHALE:** BDX (SH), dark gray, intensely fractured.	BDX (SH)								
				42.9 - 43.7' **SHALEY LIMESTONE:** BDX (LS/SH), intensely fractured.	BDX (LS/SH)								
			44	43.7 - 49.8' **SHALE:** BDX (SH), dark gray, moderately fractured.									
			45										
3 CORE	60 63		46										Core 3, RQD=73%
			47		BDX (SH)								
			48										
			49										
			50	49.8 - 54.3' **SHALEY LIMESTONE:** BDX (LS/SH), fossiliferous, slightly fractured.									
4 CORE	60 49		51		BDX (LS/SH)								Core 4, RQD=96%
			52										

NATURAL RESOURCE TECHNOLOGY

Boring Number MW-366

Sample										Soil Properties					
Number and Type	Length Att. & Recovered (in)	Blow Counts	Depth In Feet	Soil/Rock Description And Geologic Origin For Each Major Unit	U S C S	Graphic Log	Well Diagram		Compressive Strength (tsf)	Moisture Content	Liquid Limit	Plasticity Index	P 200	RQD/ Comments
				49.8 - 54.3' **SHALEY LIMESTONE**: BDX (LS/SH), fossiliferous, slightly fractured. *(continued)*										
			53	52.8' - 53.1 shale bed. 53.1' fossiliferous.	BDX (LS/SH)									
			54											
				54.3' End of Boring.										Bedrock corehole reamed 6" in diameter to 54' for well installation.

SOIL BORING LOG INFORMATION

NATURAL RESOURCE TECHNOLOGY

Facility/Project Name	License/Permit/Monitoring Number	Boring Number
Baldwin Energy Complex		MW-369

Boring Drilled By: Name of crew chief (first, last) and Firm	Date Drilling Started	Date Drilling Completed	Drilling Method
Mark Baetje Bulldog Drilling	11/17/2015	11/18/2015	4 1/4 HSA and rotary

Common Well Name	Final Static Water Level	Surface Elevation	Borehole Diameter
MW-369	Feet (NAVD88)	420.49 Feet (NAVD88)	8.3 inches

Local Grid Origin ☐ (estimated: ☐) or Boring Location ☒

State Plane 557,329.71 N, 2,381,765.41 E E/W

1/4 of 1/4 of Section , T N, R

Lat 38° 11' 49.1496"

Long -89° 52' 12.9288"

Local Grid Location

Feet ☐ N ☐ S Feet ☐ E ☐ W

Facility ID	County	State	Civil Town/City/ or Village
	Randolph	Illinois	Baldwin

Sample Number and Type	Sample Length Att. & Recovered (in)	Blow Counts	Depth In Feet	Soil/Rock Description And Geologic Origin For Each Major Unit	USCS	Graphic Log	Well Diagram	Soil Properties: Compressive Strength (tsf)	Moisture Content	Liquid Limit	Plasticity Index	P 200	RQD/ Comments
			0	0 - 0.2' **SILT**: ML. 0.2 - 2' **SILTY CLAY** CL/ML.	ML CL/ML								0-43' Blind Drilled. See log PZ-169 for soil description.
			2	2 - 4' Shelby Tube Sample.									
			4	4 - 10' **SILTY CLAY** CL/ML.	CL/ML								
			10	10 - 12' **SILTY CLAY** to **LEAN CLAY**: CL/ML.	CL/ML								
			12										

I hereby certify that the information on this form is true and correct to the best of my knowledge.

Signature

Firm Natural Resource Technology
234 W. Florida St., Fifth Floor, Milwaukee, WI 53204
Tel: (414) 837-3607
Fax: (414) 837-3608

NATURAL RESOURCE TECHNOLOGY

Boring Number MW-369

Sample										Soil Properties					
Number and Type	Length Att. & Recovered (in)	Blow Counts	Depth In Feet	Soil/Rock Description And Geologic Origin For Each Major Unit	U S C S	Graphic Log	Well Diagram			Compressive Strength (tsf)	Moisture Content	Liquid Limit	Plasticity Index	P 200	RQD/ Comments
			12	12 - 14' Shelby Tube Sample.											
			13												
			14	14 - 20' **LEAN CLAY:** CL.											
			15												
			16												
			17		CL										
			18												
			19												
			20	20 - 22' **SILTY CLAY** CL/ML.											
			21		CL/ML										
			22	22 - 24' Shelby Tube Sample.											
			23												
			24	24 - 28' **LEAN CLAY WITH SAND:** (CL)s.											
			25												
			26		(CL)s										
			27												
			28	28 - 30' **SILTY CLAY** CL/ML.											
			29		CL/ML										
			30	30 - 32' **LEAN CLAY:** to **SILTY CLAY** CL.											
			31		CL										
			32												

NATURAL RESOURCE TECHNOLOGY

Boring Number MW-369

Sample Number and Type	Sample Length Att. & Recovered (in)	Blow Counts	Depth In Feet	Soil/Rock Description And Geologic Origin For Each Major Unit	USCS	Graphic Log	Well Diagram	Soil Properties: Compressive Strength (tsf)	Moisture Content	Liquid Limit	Plasticity Index	P 200	RQD/ Comments
			32	32 - 38' **LEAN CLAY:** CL.									
			33										
			34										
			35		CL								
			36										
			37										
			38	38 - 40' No Recovery.									
			39										
			40	40 - 42' **LEAN CLAY:** CL.									
			41		CL								
			42	42 - 45' No Recovery.									
1 SS	24 0	10 18 30 40	43										
			44										
2 SS	5 9	50/5"	45	45 - 45.3' **LEAN CLAY:** CL, dark brown (10YR 3/3), 30-50% pale brown (10YR 6/4) and brown (10YR 4/3) mottling, trace subrounded fine gravel, cohesive, low plasticity, moist.	CL								
			46	45.3 - 48.7' **SHALE:** BDX (SH), dark grayish brown, highly decomposed.									
3 SS	5 8	50/5"	47	47' trace clay layers (< 1" thick), highly decomposed, very weak.	BDX (SH)								
			48										
1 CORE	66 30		49	48.7 - 50.8' **LIMESTONE:** BDX (LS), white, fossiliferous, intensely fractured (extremely narrow to narrow apertures), microcrystalline, slightly to moderately decomposed.	BDX (LS)								Core 1, RQD=17%
			50										
			51	50.8 - 53.4' **SHALE:** BDX (SH), dark gray, intensely fractured (extremely narrow to narrow apertures), highly decomposed, very weak.	BDX (SH)								
			52										

NATURAL RESOURCE TECHNOLOGY

Boring Number MW-369

Sample Number and Type	Sample Length Att. & Recovered (in)	Blow Counts	Depth In Feet	Soil/Rock Description And Geologic Origin For Each Major Unit	USCS	Graphic Log	Well Diagram	Soil Properties: Compressive Strength (tsf)	Soil Properties: Moisture Content	Soil Properties: Liquid Limit	Soil Properties: Plasticity Index	Soil Properties: P 200	RQD/ Comments
			53	50.8 - 53.4' **SHALE:** BDX (SH), dark gray, intensely fractured (extremely narrow to narrow apertures), highly decomposed, very weak. *(continued)*	BDX (SH)								
2 CORE	60 46		54	53.4 - 59.3' **LIMESTONE:** BDX (LS), white, moderately fractured (very narrow to narrow apertures), fossiliferous, microcrystalline, slightly decomposed, very strong, pitted, trace mineralization.									Core 2, RQD=83%
			55										
			56		BDX (LS)								
			57										
			58										
				58.4' mud in fracture.									
3 CORE	60 64		59										
			60	59.3 - 64.9' **SHALEY LIMESTONE:** BDX (LS/SH), dark gray, medium bedded shale, intensely fractured (extremely narrow to narrow apertures), fossiliferous, microcrystalline, decomposed, very weak to weak, weathered, highly weathered shale cementing segments together.									Core 3, RQD=63%
			61										
			62		BDX (LS/SH)								
			63										
4 CORE	60 62		64										Core 4, RQD=79%
			65	64.9 - 68.8' **LIMESTONE:** BDX (LS), white, slightly fractured (tight to narrow apertures), fossiliferous, microcrystalline, slightly decomposed, slightly disintegrated, pitted.									
			66										
			67		BDX (LS)								
			68										
			69	68.8 - 70.7' Overdrilled for Well Installation.									
			70										Bedrock corehole reamed 6" in diameter to 70.7' for well installation.
				70.7' End of Boring.									

SOIL BORING LOG INFORMATION

NATURAL RESOURCE TECHNOLOGY

Facility/Project Name	License/Permit/Monitoring Number	Boring Number
Baldwin Energy Complex		MW-370

Boring Drilled By: Name of crew chief (first, last) and Firm	Date Drilling Started	Date Drilling Completed	Drilling Method
Mark Baetje Bulldog Drilling	11/20/2015	11/24/2015	4 1/4 HSA and rotary

Common Well Name	Final Static Water Level	Surface Elevation	Borehole Diameter
MW-370	Feet (NAVD88)	418.67 Feet (NAVD88)	8.3 inches

Local Grid Origin ☐ (estimated: ☐) or Boring Location ☒

State Plane 556,826.50 N, 2,381,936.14 E E/W

1/4 of 1/4 of Section , T N, R

Lat 38° 11' 44.1702"

Long -89° 52' 10.8084"

Local Grid Location ☐ N ☐ S Feet ☐ E ☐ W Feet

Facility ID	County	State	Civil Town/City/ or Village
	Randolph	Illinois	Baldwin

Sample Number and Type	Sample Length Att. & Recovered (in)	Blow Counts	Depth In Feet	Soil/Rock Description And Geologic Origin For Each Major Unit	USCS	Graphic Log	Well Diagram	Soil Properties: Compressive Strength (tsf)	Moisture Content	Liquid Limit	Plasticity Index	P 200	RQD/ Comments
			1	0 - 2' **SILTY CLAY** CL/ML.	CL/ML								0-28' Blind Drilled. See log PZ-170 for soil description.
			2	2 - 4' Shelby Tube Sample.									
			4	4 - 8' **SILTY CLAY** CL/ML.	CL/ML								
			8	8 - 10' **SILTY CLAY** to **LEAN CLAY:** CL/ML.	CL/ML								
			10	10 - 12' **LEAN CLAY:** CL.	CL								
			12										

I hereby certify that the information on this form is true and correct to the best of my knowledge.

Signature

Firm Natural Resource Technology
234 W. Florida St., Fifth Floor, Milwaukee, WI 53204
Tel: (414) 837-3607
Fax: (414) 837-3608

NATURAL RESOURCE TECHNOLOGY

Boring Number MW-370

Sample Number and Type	Sample Length Att. & Recovered (in)	Blow Counts	Depth In Feet	Soil/Rock Description And Geologic Origin For Each Major Unit	USCS	Graphic Log	Well Diagram	Soil Properties: Compressive Strength (tsf)	Moisture Content	Liquid Limit	Plasticity Index	P 200	RQD/ Comments
			12	12 - 14' Shelby Tube Sample.									
			14	14 - 24' **SILTY CLAY** CL/ML.	CL/ML								
			24	24 - 26' Shelby Tube Sample.									
			26	26 - 28' **SILTY CLAY** CL/ML.	CL/ML								
1 SS	10 10	23 50/4"	28	28 - 28.4' **LEAN CLAY:** CL, yellowish brown (10YR 5/4), trace angular limestone gravel, soft, medium plasticity, moist.	CL								
1 CORE	60 18.5		29	28.4 - 28.9' **SHALE:** BDX (SH), gray, highly decomposed, very weak.	BDX (SH)								Core 1, RQD=51%
			30	28.9 - 38.1' **SHALEY LIMESTONE:** BDX (LS/SH), light gray to gray, intensely fractured (extremely narrow to moderately narrow apertures), medium to thickly bedded, microcrystalline, moderately decomposed, very strong.	BDX (LS/SH)								
			31										
			32										

NATURAL RESOURCE TECHNOLOGY

Boring Number MW-370

Sample Number and Type	Sample Length Att. & Recovered (in)	Blow Counts	Depth In Feet	Soil/Rock Description And Geologic Origin For Each Major Unit	USCS	Graphic Log	Well Diagram	Soil Properties: Compressive Strength (tsf)	Moisture Content	Liquid Limit	Plasticity Index	P 200	RQD/ Comments
			33	28.9 - 38.1' **SHALEY LIMESTONE**: BDX (LS/SH), light gray to gray, intensely fractured (extremely narrow to moderately narrow apertures), medium to thickly bedded, microcrystalline, moderately decomposed, very strong. *(continued)*										
2 CORE	51.5 12		34	33.9' - 38.1' gray, greenish gray in fractures, trace fossils, moderately to highly decomposed, slightly to moderately disintegrated, clay in shoe with a hard, reddish brown inclusion.									Core 2, RQD=0%
			35		BDX (LS/SH)								
			36	36' - 37.9' vertical fracture.									
			37										
			38										
3 CORE	24 25		39	38.1 - 44' **SHALE**: BDX (SH), bluish gray, intensely fractured (extremely narrow to narrow apertures), highly decomposed, weak.									Core 3, RQD=40%
			40										
4 CORE	24 11		41	40.6' - 40.8 shaley limestone layer, light gray to gray, microcrystalline, moderately decomposed, very strong.	BDX (SH)								Core 4, RQD=0%
5 CORE	36 32		42	41.1' - 43.2 gray, moderately to highly decomposed.									Core 5, RQD=78%
			43										
			44										
6 CORE	12 28		45	44 - 45.7' **SHALEY LIMESTONE:** BDX (LS/SH), light gray to gray, intensely fractured (extremely narrow to narrow apertures), thin to medium bedded, microcrystalline, slightly decomposed, clay cement in apertures, very strong.	BDX (LS/SH)								Core 6, RQD=29%
7 CORE	45 27		46	45' shale layer, bluish gray, moderately fractured (extremely narrow to narrow apertures), highly decomposed, weak.									Core 7, RQD=65%
			47	45.7 - 52.2' **SHALE:** BDX (SH), bluish gray, moderately fractured (tight to narrow), highly decomposed, weak.									
			48										
			49		BDX (SH)								
8 CORE	24 30		50										Core 8, RQD=78%
			51										
9 CORE	24 24		52										Core 9, RQD=0%

NATURAL RESOURCE TECHNOLOGY

Boring Number MW-370

Sample Number and Type	Sample Length Att. & Recovered (in)	Blow Counts	Depth In Feet	Soil/Rock Description And Geologic Origin For Each Major Unit	USCS	Graphic Log	Well Diagram	Soil Properties: Compressive Strength (tsf)	Moisture Content	Liquid Limit	Plasticity Index	P 200	RQD/ Comments
				52' clay cement.									
10 CORE	24 36		53	52.2 - 61.7' **SHALEY LIMESTONE:** BDX (LS/SH), light gray to gray, intensely fractured (very narrow to narrow), thin to medium bedded, microcrystalline, slightly decomposed, cemented clay in apertures, very strong.									Core 10, RQD=0%
			54	52.7' - 53' clayey sand in aperture. 53' - 53.1 shale bed, bluish gray, fossiliferous, moderately fractured (very narrow to narrow), highly decomposed, weak.									
			55	53.1' white to bluish gray, gray in the fractures (extremely narrow to moderately narrow apertures), thinly to medium bedded, slightly to moderately disintegrated.									
11 CORE	24 30		56	55.7' moderately disintegrated.									Core 11, RQD=18%
			57		BDX (LS/SH)								
			58										
12 CORE	30 27			58.1' highly decomposed.									Core 12, RQD=39%
			59										
			60										
13 CORE	36 53		61										Core 13, RQD=89%
				61.7 - 65.3' **LIMESTONE:** BDX (LS).									
			62										
			63										
					BDX (LS)								
			64										
			65										
				65.3 - 66' Overdrilled for Well Installation.									
			66	66' End of Boring.									Bedrock corehole reamed 6" in diameter to 66' for well installation.

SOIL BORING LOG INFORMATION

NATURAL RESOURCE TECHNOLOGY

Facility/Project Name	License/Permit/Monitoring Number	Boring Number
Baldwin Energy Complex		MW-373

Boring Drilled By: Name of crew chief (first, last) and Firm	Date Drilling Started	Date Drilling Completed	Drilling Method
John Gates Bulldog Drilling	10/21/2015	10/28/2015	4 1/4 HSA and rotary

Common Well Name	Final Static Water Level	Surface Elevation	Borehole Diameter
MW-373	Feet (NAVD88)	388.80 Feet (NAVD88)	8.3 inches

Local Grid Origin ☐ (estimated: ☐) or Boring Location ☒

State Plane 555,041.91 N, 2,379,186.06 E E/W

1/4 of 1/4 of Section , T N, R

Lat 38° 11' 26.613"

Long -89° 52' 45.3282"

Local Grid Location ☐N ☐S Feet ☐E ☐W Feet

Facility ID	County	State	Civil Town/City/ or Village
	Randolph	Illinois	Baldwin

Sample Number and Type	Sample Length Att. & Recovered (in)	Blow Counts	Depth In Feet	Soil/Rock Description And Geologic Origin For Each Major Unit	USCS	Graphic Log	Well Diagram	Soil Properties: Compressive Strength (tsf)	Moisture Content	Liquid Limit	Plasticity Index	P 200	RQD/ Comments
			1	0 - 2' No Recovery. Gravel Pad.									0-13.4' Blind Drilled. See log PZ-173 for soil description detail.
			2	2 - 10.9' **SILTY CLAY** CL/ML.	CL/ML								
			11	10.9 - 13.4' **SILT:** ML.	ML								

I hereby certify that the information on this form is true and correct to the best of my knowledge.

Signature Brad Rucker

Firm Natural Resource Technology
234 W. Florida St., Fifth Floor, Milwaukee, WI 53204

Tel: (414) 837-3607
Fax: (414) 837-3608

NATURAL RESOURCE TECHNOLOGY

Boring Number MW-373

Sample Number and Type	Sample Length Att. & Recovered (in)	Blow Counts	Depth In Feet	Soil/Rock Description And Geologic Origin For Each Major Unit	USCS	Graphic Log	Well Diagram	Soil Properties: Compressive Strength (tsf)	Soil Properties: Moisture Content	Soil Properties: Liquid Limit	Soil Properties: Plasticity Index	Soil Properties: P 200	RQD/ Comments
			13	10.9 - 13.4' **SILT:** ML. *(continued)*	ML								
1 CORE	23 23		14	13.4 - 14.7' **LIMESTONE:** BDX (LS), fossiliferous, extremely fractured, thickly bedded.	BDX (LS)								Core 1, RQD=65%
			15	14.7 - 15.5' **SHALE:** BDX (SH), gray, trace limestone, highly decomposed.	BDX (SH)								
2 CORE	58.2 42		16	15.5 - 16.6' **SHALEY LIMESTONE:** BDX (LS/SH), fossiliferous, intensely fractured.	BDX (LS/SH)								Core 2, RQD=52%
			17	16.6 - 17.3' **SHALE:** BDX (SH), gray, highly decomposed.	BDX (SH)								
			18	17.3 - 18.8' **LIMESTONE:** BDX (LS), thickly bedded.	BDX (LS)								
			19	18.8 - 20.2' **SHALE:** BDX (SH), highly decomposed.	BDX (SH)								
3 CORE	60 56		20	20.2 - 20.8' **SHALEY LIMESTONE:** BDX (LS/SH), intensely fractured, tight diagonal fracture.	BDX (LS/SH)								Core 3, RQD=57%
			21	20.8 - 21.5' **SHALE:** BDX (SH), gray, highly decomposed.	BDX (SH)								
			22	21.5 - 24.9' **SHALEY LIMESTONE:** BDX (LS/SH), intensely fractured, extremely narrow to narrow apertures.									
			23		BDX (LS/SH)								
			24										
4 CORE	60 55		25	24.9 - 29.1' **SHALE:** BDX (SH), highly decomposed.									Core 4, RQD=65%
			26	25.1' - 25.4' limestone, fossiliferous. 25.4' gray, fossiliferous, thickly bedded, hard.									
			27		BDX (SH)								
			28										
			29	29.1 - 48.3' **LIMESTONE:** BDX (LS), fossiliferous, thickly bedded.									
5 CORE	60 60		30	30' - 35.1' moderately fractured, extremely narrow apertures.	BDX (LS)								Core 5, RQD=95%
			31										
			32										

NATURAL RESOURCE TECHNOLOGY

Boring Number MW-373

Sample Number and Type	Sample Length Att. & Recovered (in)	Blow Counts	Depth In Feet	Soil/Rock Description And Geologic Origin For Each Major Unit	U S C S	Graphic Log	Well Diagram	Soil Properties: Compressive Strength (tsf)	Soil Properties: Moisture Content	Soil Properties: Liquid Limit	Soil Properties: Plasticity Index	Soil Properties: P 200	RQD/ Comments
			33	29.1 - 48.3' **LIMESTONE:** BDX (LS), fossiliferous, thickly bedded. *(continued)*									Bedrock corehole reamed 6" in diameter to 33.3' for well installation.
			34										
6 CORE	60 58		35	35.1' - 40' slightly fractured, narrow apertures.									Core 6, RQD=96%
			36										
			37										
			38										
			39										
7 CORE	60 60		40	40' - 45.1' moderately fractured, extremely narrow to narrow apertures.	BDX (LS)								Core 7, RQD=100%
			41	41.3' - 41.6' vuggy.									
			42										
			43										
			44										
8 CORE	60 61.5		45	45.1' - 48.3' moderately fractured.									Core 8, RQD=63%
			46										
			47										
			48										
			49	48.3 - 57' **SHALE:** BDX (SH), gray, thin limestone beds.									
9 CORE	60 63		50	49.9' moderately decomposed.	BDX (SH)								Core 9, RQD=57%
			51										
			52										

NATURAL RESOURCE TECHNOLOGY

Boring Number MW-373

Sample Number and Type	Sample Length Att. & Recovered (in)	Blow Counts	Depth In Feet	Soil/Rock Description And Geologic Origin For Each Major Unit	U S C S	Graphic Log	Well Diagram	Soil Properties: Compressive Strength (tsf)	Soil Properties: Moisture Content	Soil Properties: Liquid Limit	Soil Properties: Plasticity Index	Soil Properties: P 200	RQD/ Comments
			53	48.3 - 57' **SHALE:** BDX (SH), gray, thin limestone beds. *(continued)*									
			54										
			55	54.7' - 55' fossiliferous.	BDX (SH)								
10 CORE	60 46		56										Core 10, RQD=35%
			57										
			58	57 - 58.3' **LIMESTONE:** BDX (LS), intensely fractured, decomposed green infilling.	BDX (LS)								
			59	58.3 - 60' **LEAN CLAY:** CL, greenish gray to reddish brown. 58.7' reddish brown.	CL								
			60										
11 CORE	60 55		61	60 - 65.2' **SHALE:** BDX (SH), intensely fractured, thickly bedded, decomposed.									Core 11, RQD=51%
			62										
			63	62.8' gray.	BDX (SH)								
			64										
			65										
12 CORE	60 58		66	65.2 - 66.5' **SHALEY LIMESTONE:** BDX (LS/SH), intensely fractured, thinly bedded.	BDX (LS/SH)								Core 12, RQD=67%
			67	66.5 - 68.8' **SHALE:** BDX (SH), gray.									
			68		BDX (SH)								
			69	68.8 - 70.7' **SHALEY LIMESTONE:** BDX (LS/SH), moderately fractured, decomposed (greenish gray).									
13 CORE	46 48		70		BDX (LS/SH)								Core 13, RQD=60%
			71	70.7 - 80.1' **SHALE:** BDX (SH), dark gray, thickly bedded.									
			72		BDX (SH)								

NATURAL RESOURCE TECHNOLOGY

Boring Number MW-373

Sample Number and Type	Sample Length Att. & Recovered (in)	Blow Counts	Depth In Feet	Soil/Rock Description And Geologic Origin For Each Major Unit	USCS	Graphic Log	Well Diagram	Soil Properties: Compressive Strength (tsf)	Moisture Content	Liquid Limit	Plasticity Index	P 200	RQD/ Comments
			73	70.7 - 80.1' **SHALE:** BDX (SH), dark gray, thickly bedded. *(continued)*									
14 CORE	12 11		74										Core 14, RQD=91%
15 CORE	60 62		75										Core 15, RQD=61%
			76	76.1' dark to light gray, intensely fractured, highly decomposed.	BDX (SH)								
			77										
			78	77.5' dark gray, moderately fractured.									
			79	78.7' highly fractured, decomposed.									
16 CORE	60 64		80	80.1 - 83.3' **SHALEY LIMESTONE:** BDX (LS/SH), fossiliferous, moderately fractured.									Core 16, RQD=61%
			81										
			82		BDX (LS/SH)								
			83										
			84	83.3 - 85.4' **SHALE:** BDX (SH), dark gray, intensely fractured.	BDX (SH)								
17 CORE	60 60		85										Core 17, RQD=87%
			86	85.4 - 88.4' **SHALEY LIMESTONE:** BDX (LS/SH), thickly bedded, fossiliferous.									
			87		BDX (LS/SH)								
			88										
			89	88.4 - 88.8' **SHALE:** BDX (SH), dark gray, intensely fractured.	BDX (SH)								
				88.8 - 94' **LIMESTONE:** BDX (LS), thickly bedded.									
18 CORE	60 59		90		BDX (LS)								Core 18, RQD=88%
			91										
			92										

NATURAL RESOURCE TECHNOLOGY

Boring Number MW-373

Sample									Soil Properties					
Number and Type	Length Att. & Recovered (in)	Blow Counts	Depth In Feet	Soil/Rock Description And Geologic Origin For Each Major Unit	U S C S	Graphic Log	Well Diagram		Compressive Strength (tsf)	Moisture Content	Liquid Limit	Plasticity Index	P 200	RQD/ Comments
			93	88.8 - 94' **LIMESTONE:** BDX (LS), thickly bedded. *(continued)*	BDX (LS)									
			94	94 - 95.1' **SHALEY LIMESTONE:** BDX (LS/SH), moderately fractured.	BDX (LS/SH)									
			95	95.1' End of Boring.										

SOIL BORING LOG INFORMATION

NATURAL RESOURCE TECHNOLOGY

Facility/Project Name	License/Permit/Monitoring Number	Boring Number
Baldwin Energy Complex		MW-374

Boring Drilled By: Name of crew chief (first, last) and Firm	Date Drilling Started	Date Drilling Completed	Drilling Method
Jim Dittmaier Bulldog Drilling	11/6/2015	11/9/2015	4 1/4 HSA and rotary

Common Well Name	Final Static Water Level	Surface Elevation	Borehole Diameter
MW-374	Feet (NAVD88)	398.41 Feet (NAVD88)	8.3 inches

Local Grid Origin ☐ (estimated: ☐) or Boring Location ☒

State Plane 554,663.65 N, 2,379,766.63 E E/W

1/4 of 1/4 of Section , T N, R

Lat 38° 11' 22.8546"

Long -89° 52' 38.0706"

Local Grid Location ☐ N ☐ S Feet ☐ E ☐ W Feet

Facility ID	County	State	Civil Town/City/ or Village
	Randolph	Illinois	Baldwin

Sample Number and Type	Sample Length Att. & Recovered (in)	Blow Counts	Depth In Feet	Soil/Rock Description And Geologic Origin For Each Major Unit	USCS	Graphic Log	Well Diagram	Soil Properties: Compressive Strength (tsf)	Moisture Content	Liquid Limit	Plasticity Index	P 200	RQD/ Comments
			0	0 - 2' **TOPSOIL**: ML.	ML								0-23.6' Blind Drilled. See log PZ-174 for soil description.
			2	2 - 4' No Recovery.									
			4	4 - 23.6' **LEAN CLAY:** CL.	CL								
			5										
			6										
			7										
			8										
			9										
			10										
			11										
			12										

I hereby certify that the information on this form is true and correct to the best of my knowledge.

Signature	Firm	Tel: (414) 837-3607
Brad Rucker	Natural Resource Technology 234 W. Florida St., Fifth Floor, Milwaukee, WI 53204	Fax: (414) 837-3608

NATURAL RESOURCE TECHNOLOGY

Boring Number MW-374

Sample Number and Type	Sample Length Att. & Recovered (in)	Blow Counts	Depth In Feet	Soil/Rock Description And Geologic Origin For Each Major Unit	USCS	Graphic Log	Well Diagram	Soil Properties: Compressive Strength (tsf)	Moisture Content	Liquid Limit	Plasticity Index	P 200	RQD/ Comments
				4 - 23.6' **LEAN CLAY:** CL. *(continued)*									
			13										
			14										
			15										
			16										
			17										
			18		CL								
			19										
			20										
			21										
			22										
			23										
1 SS	24 0.4	50/5"	24	23.6 - 24.1' **SILTY CLAY** CL/ML, brown, 3" of shale at bottom of sample.	CL/ML								
1 CORE	18 16		25	24.1 - 27.5' **LIMESTONE:** BDX (LS), fossiliferous, thickly bedded, moderately fractured (very narrow to moderately narrow apertures).									Core 1, RQD=89%
2 CORE	60 44		26		BDX (LS)								Core 2, RQD=61%
			27										
			28	27.5 - 37.2' **SHALEY LIMESTONE:** BDX (LS/SH), decomposed, thickly bedded.									
			29										
3 CORE	38 30		30	29.7' moderately fractured.	BDX (LS/SH)								Core 3, RQD=67%
			31										
			32										

NATURAL RESOURCE TECHNOLOGY

Boring Number MW-374

Sample Number and Type	Sample Length Att. & Recovered (in)	Blow Counts	Depth In Feet	Soil/Rock Description And Geologic Origin For Each Major Unit	USCS	Graphic Log	Well Diagram	Soil Properties: Compressive Strength (tsf)	Moisture Content	Liquid Limit	Plasticity Index	P 200	RQD/ Comments
				27.5 - 37.2' **SHALEY LIMESTONE**: BDX (LS/SH), decomposed, thickly bedded. *(continued)*									
4 CORE	30 27		33										Core 4, RQD=56%
			34										
			35		BDX (LS/SH)								
5 CORE	59 59			35.4' - 36.2' fossiliferous.									Core 5, RQD=100%
			36	36.2' increase in shale content.									
			37										
				37.2 - 40.3' **SHALE:** to **LIMESTONE:** BDX (SH), gray, limestone content decreasing with depth, thickly bedded, moderately fractured.									
			38										
			39		BDX (SH)								
				39.6' dark gray, no limestone.									
			40										
6 CORE	25 25			40.3 - 42.3' **LIMESTONE:** BDX (LS), fossiliferous, slightly fractured.									Core 6, RQD=100%
			41		BDX (LS)								
			42	41.9' very narrow diagonal fracture.									
				42.3' End of Boring.									Bedrock corehole reamed 6" in diameter to 42' for well installation.

SOIL BORING LOG INFORMATION

NATURAL RESOURCE TECHNOLOGY

Facility/Project Name	License/Permit/Monitoring Number	Boring Number
Baldwin Energy Complex		MW-375

Boring Drilled By: Name of crew chief (first, last) and Firm	Date Drilling Started	Date Drilling Completed	Drilling Method
Jim Dittmaier Bulldog Drilling	11/3/2015	11/6/2015	4 1/4 HSA and rotary

Common Well Name	Final Static Water Level	Surface Elevation	Borehole Diameter
MW-375	Feet (NAVD88)	420.50 Feet (NAVD88)	8.3 inches

Local Grid Origin ☐ (estimated: ☐) or Boring Location ☒

State Plane 554,434.97 N, 2,380,838.70 E E/W

1/4 of 1/4 of Section , T N, R

Lat 38° 11' 20.562"

Long -89° 52' 24.6504"

Local Grid Location ☐ N ☐ S Feet ☐ E ☐ W Feet

Facility ID	County	State	Civil Town/City/ or Village
	Randolph	Illinois	Baldwin

Sample Number and Type	Sample Length Att. & Recovered (in)	Blow Counts	Depth In Feet	Soil/Rock Description And Geologic Origin For Each Major Unit	USCS	Graphic Log	Well Diagram	Soil Properties: Compressive Strength (tsf)	Moisture Content	Liquid Limit	Plasticity Index	P 200	RQD/ Comments
			0	0 - 0.9' **SILT:** ML.	ML								0- 44.8' Blind Drilled. See log PZ-175 for soil description details.
			1	0.9 - 5.4' **LEAN CLAY:** CL.	CL								
			5	5.4 - 13.5' **SILT:** ML.	ML								
			13	13.5 - 22.3' **LEAN CLAY:** CL.	CL								
			15										

I hereby certify that the information on this form is true and correct to the best of my knowledge.

Signature Brad Rhodes

Firm Natural Resource Technology
234 W. Florida St., Fifth Floor, Milwaukee, WI 53204

Tel: (414) 837-3607
Fax: (414) 837-3608

NATURAL RESOURCE TECHNOLOGY

Boring Number MW-375

Sample		Blow Counts	Depth In Feet	Soil/Rock Description And Geologic Origin For Each Major Unit	U S C S	Graphic Log	Well Diagram	Soil Properties					RQD/ Comments
Number and Type	Length Att. & Recovered (in)							Compressive Strength (tsf)	Moisture Content	Liquid Limit	Plasticity Index	P 200	
			16	13.5 - 22.3' **LEAN CLAY:** CL. *(continued)*									
			17										
			18										
			19		CL								
			20										
			21										
			22										
			23	22.3 - 26' **SILT:** ML.									
			24		ML								
			25										
			26	26 - 28' **LEAN CLAY:** to **SILT:** CL.									
			27		CL								
			28	28 - 28.4' **SANDY SILT:** s(ML).									
			29	28.4 - 31.3' **LEAN CLAY:** CL.	s(ML)								
			30		CL								
			31										
			32	31.3 - 31.5' **WELL-GRADED SAND WITH GRAVEL:** (SW)g.	(SW)g								
			33	31.5 - 43.8' **LEAN CLAY:** CL.									
			34										
			35										
			36										
			37		CL								
			38										
			39										
			40										
			41										

NATURAL RESOURCE TECHNOLOGY

Boring Number MW-375

Sample Number and Type	Sample Length Att. & Recovered (in)	Blow Counts	Depth In Feet	Soil/Rock Description And Geologic Origin For Each Major Unit	USCS	Graphic Log	Well Diagram	Soil Properties: Compressive Strength (tsf)	Moisture Content	Liquid Limit	Plasticity Index	P 200	RQD/ Comments
			42	31.5 - 43.8' **LEAN CLAY:** CL. *(continued)*	CL								
			43										
			44	43.8 - 44.8' **SANDY LEAN CLAY WITH GRAVEL:** s(CL)g.	s(CL)g								
1 CORE	60	50 for 5"	45	44.8 - 45.3' **WELL-GRADED GRAVEL:** GW, gray, mostly limestone cobbles.	GW								Core 1, RQD=86%
1 SS	42 5 5		46	45.3 - 49.3' **SILTY CLAY** CL/ML, dark yellowish brown (10YR 4/6).	CL/ML								Broken limestone in split spoon at 45'.
			47										
			48										
			49										
			50	49.3 - 50.1' **LEAN CLAY:** CL, dark gray (10YR 4/1).	CL								
2 CORE	24 18		51	50.1 - 51.3' **SHALE:** BDX (SH), highly decomposed.	BDX (SH)								Core 2, RQD=33%
			52	51.3 - 62.8' **SHALEY LIMESTONE:** BDX (LS/SH), gray, thickly bedded, fossiliferous, moderately fractured.									
3 CORE	36 30.5		53										Core 3, RQD=85%
			54										
			55										
4 CORE	60 55		56										Core 4, RQD=95%
			57		BDX (LS/SH)								
			58										
			59										
5 CORE	60 62		60	59.9' very narrow to narrow apertures.									Core 5, RQD=94%
			61										
			62										
			63	62.8 - 84.7' **LIMESTONE:** BDX (LS), fossiliferous, thickly bedded, slightly fractured (extremely narrow to moderately narrow apertures).									
			64										
6 CORE	60 55		65	64.9' very narrow apertures.	BDX (LS)								Core 6, RQD=100%
			66										
			67										

NATURAL RESOURCE TECHNOLOGY

Boring Number MW-375

Sample Number and Type	Sample Length Att. & Recovered (in)	Blow Counts	Depth In Feet	Soil/Rock Description And Geologic Origin For Each Major Unit	U S C S	Graphic Log	Well Diagram	Soil Properties: Compressive Strength (tsf)	Soil Properties: Moisture Content	Soil Properties: Liquid Limit	Soil Properties: Plasticity Index	Soil Properties: P 200	RQD/ Comments
			68	62.8 - 84.7' **LIMESTONE:** BDX (LS), fossiliferous, thickly bedded, slightly fractured (extremely narrow to moderately narrow apertures). *(continued)*									
			69										
7 CORE	60 63		70	69.5' slightly to moderately fractured (very narrow to moderately narrow apertures).									Core 7, RQD=95% Bedrock corehole reamed 6" in diameter to 70' for well installation.
			71										
			72										
			73										
			74										
8 CORE	60 62		75	74.9' extremely narrow apertures.									Core 8, RQD=100%
			76		BDX (LS)								
			77										
			78										
			79										
			80										
9 CORE	60 56		81	80.2' unfractured, cherty.									Core 9, RQD=100%
			82										
			83										
			84										
				84.7' End of Boring.									

SOIL BORING LOG INFORMATION

NATURAL RESOURCE TECHNOLOGY

Facility/Project Name	License/Permit/Monitoring Number	Boring Number
Baldwin Energy Complex		MW-377

Boring Drilled By: Name of crew chief (first, last) and Firm	Date Drilling Started	Date Drilling Completed	Drilling Method
Jim Dittmaier Bulldog Drilling	10/29/2015	11/2/2015	4 1/4 HSA and rotary

Common Well Name	Final Static Water Level	Surface Elevation	Borehole Diameter
MW-377	Feet (NAVD88)	418.75 Feet (NAVD88)	8.3 inches

Local Grid Origin ☐ (estimated: ☐) or Boring Location ☒

State Plane 554,198.46 N, 2,381,923.68 E E/W

1/4 of 1/4 of Section , T N, R

Lat 38° 11' 18.1896"

Long -89° 52' 11.0712"

Local Grid Location ☐ N ☐ S Feet ☐ E ☐ W Feet

Facility ID	County	State	Civil Town/City/ or Village
	Randolph	Illinois	Baldwin

Sample Number and Type	Sample Length Att. & Recovered (in)	Blow Counts	Depth In Feet	Soil/Rock Description And Geologic Origin For Each Major Unit	USCS	Graphic Log	Well Diagram	Soil Properties: Compressive Strength (tsf)	Moisture Content	Liquid Limit	Plasticity Index	P 200	RQD/ Comments
			1	0 - 4' **TOPSOIL**: ML.	ML								0-28.5' Blind Drilled. See log PZ-177 for soil description.
			2										
			3										
			4	4 - 19.3' **LEAN CLAY:** CL.	CL								
			5										
			6										
			7										
			8										
			9										
			10										
			11										
			12										
			13										

I hereby certify that the information on this form is true and correct to the best of my knowledge.

Signature Brad Rucker

Firm Natural Resource Technology
234 W. Florida St., Fifth Floor, Milwaukee, WI 53204
Tel: (414) 837-3607
Fax: (414) 837-3608

NATURAL RESOURCE TECHNOLOGY

Boring Number MW-377

Sample Number and Type	Sample Length Att. & Recovered (in)	Blow Counts	Depth In Feet	Soil/Rock Description And Geologic Origin For Each Major Unit	U S C S	Graphic Log	Well Diagram	Soil Properties: Compressive Strength (tsf)	Soil Properties: Moisture Content	Soil Properties: Liquid Limit	Soil Properties: Plasticity Index	Soil Properties: P 200	RQD/ Comments
			14	4 - 19.3' **LEAN CLAY:** CL. *(continued)*									
			15										
			16		CL								
			17										
			18										
			19										
			20	19.3 - 22' **SILT:** ML.	ML								
			21										
			22	22 - 28.5' **LEAN CLAY:** CL.									
			23										
			24										
			25		CL								
			26										
			27										
			28										
1 SS	24	3 6 9 17	29	28.5 - 30.8' **LEAN CLAY:** CL, brownish yellow (10YR 6/6), gray (10YR 5/4) mottling, hard (4.5 tsf).	CL								
			30										
2 SS	24 12	12 20 27 30	31	30.8 - 34.9' **SHALE:** BDX (SH), gray, moderately to highly decomposed.									
1 CORE	41 51		32	31.7' grayish brown mottling, thickly bedded.									
			33		BDX (SH)								Core 1, RQD=92%
			34										

NATURAL RESOURCE TECHNOLOGY

Boring Number MW-377

Sample Number and Type	Sample Length Att. & Recovered (in)	Blow Counts	Depth In Feet	Soil/Rock Description And Geologic Origin For Each Major Unit	U S C S	Graphic Log	Well Diagram	Soil Properties: Compressive Strength (tsf)	Moisture Content	Liquid Limit	Plasticity Index	P 200	RQD/ Comments
2 CORE	55.8 16		35	34.9 - 35.3' **LIMESTONE:** BDX (LS), cherty, moderately decomposed, reddish gray mottling, moderately fractured.	BDX (LS)								Core 2, RQD=25%
			36	35.3 - 46.4' **SHALE:** BDX (SH), gray, moderately to highly decomposed.									
			37										
			38										
			39										
3 CORE	60 64.2		40	39.7' - 40.4' gray and brown mottling, highly decomposed, blocky structure.									Core 3, RQD=75%
			41	40.4' - 43.1' highly decomposed, moderately fractured.	BDX (SH)								
			42										
			43										
			44										
			45										
4 CORE	60 58		46										Core 4, RQD=12%
			47	46.4 - 51.1' **SHALEY LIMESTONE:** BDX (LS/SH), intensely fractured (narrow apertures).									
			48										
			49		BDX (LS/SH)								
			50	49.5 - 49.9' vertical fracture.									
5 CORE	60 50		51										Core 5, RQD=58%
			52	51.1 - 55.5' **SHALE:** BDX (SH), gray, thickly bedded.									
			53		BDX (SH)								
			54										
			55										
6 CORE	60 41		56	55.5 - 58.2' **SHALEY LIMESTONE:** BDX (LS/SH), fossiliferous, moderately fractured.	BDX (LS/SH)								Core 6, RQD=61%

NATURAL RESOURCE TECHNOLOGY

Boring Number MW-377

Sample Number and Type	Sample Length Att. & Recovered (in)	Blow Counts	Depth In Feet	Soil/Rock Description And Geologic Origin For Each Major Unit	U S C S	Graphic Log	Well Diagram	Soil Properties: Compressive Strength (tsf)	Soil Properties: Moisture Content	Soil Properties: Liquid Limit	Soil Properties: Plasticity Index	Soil Properties: P 200	RQD/ Comments
			57	55.5 - 58.2' **SHALEY LIMESTONE**: BDX (LS/SH), fossiliferous, moderately fractured. *(continued)*	BDX (LS/SH)								
			58	58.2' End of Boring.									Bedrock corehole reamed 6" in diameter to 58' for well installation.

SOIL BORING LOG INFORMATION

NATURAL RESOURCE TECHNOLOGY

Facility/Project Name	License/Permit/Monitoring Number	Boring Number
Baldwin Energy Complex		MW-382

Boring Drilled By: Name of crew chief (first, last) and Firm	Date Drilling Started	Date Drilling Completed	Drilling Method
Jim Dittmaier Bulldog Drilling	11/19/2015	11/24/2015	4 1/4 HSA and rotary

Common Well Name	Final Static Water Level	Surface Elevation	Borehole Diameter
MW-382	Feet (NAVD88)	428.67 Feet (NAVD88)	8.3 inches

Local Grid Origin ☐ (estimated: ☐) or Boring Location ☒

State Plane 556,440.86 N, 2,382,404.51 E E/Ⓦ

1/4 of 1/4 of Section , T N, R

Lat 38° 11' 40.344"

Long -89° 52' 4.9578"

Local Grid Location ☐N ☐S Feet ☐E ☐W Feet

Facility ID	County	State	Civil Town/City/ or Village
	Randolph	Illinois	Baldwin

Sample Number and Type	Sample Length Att. & Recovered (in)	Blow Counts	Depth In Feet	Soil/Rock Description And Geologic Origin For Each Major Unit	USCS	Graphic Log	Well Diagram	Soil Properties: Compressive Strength (tsf)	Moisture Content	Liquid Limit	Plasticity Index	P 200	RQD/ Comments
			1	0 - 2' **SILTY CLAY** CL/ML.	CL/ML								0-34' Blind Drilled. See log PZ-182 log for soil description details.
			2	2 - 4' Shelby Tube Sample.									
			4	4 - 12' **SILTY CLAY** CL/ML.	CL/ML								
			12										

I hereby certify that the information on this form is true and correct to the best of my knowledge.

Signatur Brad Rueter

Firm Natural Resource Technology
234 W. Florida St., Fifth Floor, Milwaukee, WI 53204

Tel: (414) 837-3607
Fax: (414) 837-3608

NATURAL RESOURCE TECHNOLOGY

Boring Number MW-382

Sample									Soil Properties					
Number and Type	Length Att. & Recovered (in)	Blow Counts	Depth In Feet	Soil/Rock Description And Geologic Origin For Each Major Unit	U S C S	Graphic Log	Well Diagram		Compressive Strength (tsf)	Moisture Content	Liquid Limit	Plasticity Index	P 200	RQD/ Comments
			12	12 - 14' Shelby Tube Sample.										
			14	14 - 22' **SILTY CLAY** CL/ML.	CL/ML									
			22	22 - 24' Shelby Tube Sample.										
			24	24 - 27' **SILTY CLAY** CL/ML.	CL/ML									
			27	27 - 29.1' **WELL-GRADED SAND:** SW.	SW									
			29	29.1 - 30' **SANDY LEAN CLAY WITH GRAVEL:** s(CL)g.	s(CL)g									
			30	30 - 34' **SILTY CLAY** CL/ML.	CL/ML									
			31											
			32											

NATURAL RESOURCE TECHNOLOGY

Boring Number MW-382

Sample Number and Type	Sample Length Att. & Recovered (in)	Blow Counts	Depth In Feet	Soil/Rock Description And Geologic Origin For Each Major Unit	USCS	Graphic Log	Well Diagram	Soil Properties: Compressive Strength (tsf)	Soil Properties: Moisture Content	Soil Properties: Liquid Limit	Soil Properties: Plasticity Index	Soil Properties: P 200	RQD/ Comments
			33	30 - 34' **SILTY CLAY** CL/ML. *(continued)*	CL/ML								
1 SS	23 20	12 20 25 50 for 5"	34	34 - 36' **SILTY CLAY** CL/ML, dark gray (10YR 4/1), dark yellowish brown 10YR 4/6 mottling, highly decomposed shale at bottom of spoon, hard (>4.5 tsf).	CL/ML								
1 CORE	53 48.5		36	36 - 38.3' **SHALE:** BDX (SH), gray, highly decomposed.	BDX (SH)								Core 1, RQD=94%
			38	38.3 - 40' **LIMESTONE:** BDX (LS), thinly laminated, intensely fractured (extremely narrow apertures).	BDX (LS)								
2 CORE	60 24.5		40	40 - 44.5' **SHALE:** BDX (SH), gray, highly decomposed.	BDX (SH)								Core 2, RQD=51%
			44	44.5 - 45.4' **LIMESTONE:** BDX (LS), thinly bedded.	BDX (LS)								
3 CORE	54 35		46	45.4 - 58.4' **SHALE:** BDX (SH), gray, highly decomposed.	BDX (SH)								Core 3, RQD=51%
4 CORE	24 23.5		50	50.1' - 51.2' reddish brown and dark gray mottling.									Core 4, RQD=19%
			52	51.2' - 52.1' limestone, intensely fractured.									

NATURAL RESOURCE TECHNOLOGY

Boring Number MW-382

Sample Number and Type	Sample Length Att. & Recovered (in)	Blow Counts	Depth In Feet	Soil/Rock Description And Geologic Origin For Each Major Unit	USCS	Graphic Log	Well Diagram	Soil Properties: Compressive Strength (tsf)	Moisture Content	Liquid Limit	Plasticity Index	P 200	RQD/ Comments
5 CORE	41 41		53	45.4 - 58.4' **SHALE:** BDX (SH), gray, highly decomposed. *(continued)* 52.1' gray.	BDX (SH)								Core 5, RQD=63%
6 CORE	30 25		56	55.9' gray to dark gray, intensely fractured, few medium limestone beds.									Core 6, RQD=50%
7 CORE	30 30		58	58.4 - 62' **LIMESTONE:** BDX (LS), cherty, moderately fractured. 59.5' - 59.9' vertical fracture. 60' shale (2" layer).	BDX (LS)								Core 7, RQD=53%
8 CORE	60 59		61	60.4' - 61.4' shaley, intensely fractured.									Core 8, RQD=70%
9 CORE	60 59		66	62 - 67.1' **SHALE:** BDX (SH), gray, hard, slightly fractured.	BDX (SH)								Core 9, RQD=88%
			69	67.1 - 70.6' **SHALEY LIMESTONE:** BDX (LS/SH), fossiliferous, slightly fractured, (very narrow apertures).	BDX (LS/SH)								Bedrock corehole reamed 6" in diameter to 69' for well installation.
			70	70.6' End of Boring.									

SOIL BORING LOG INFORMATION

NATURAL RESOURCE TECHNOLOGY

Facility/Project Name	License/Permit/Monitoring Number	Boring Number
Baldwin Energy Complex		MW-383

Boring Drilled By: Name of crew chief (first, last) and Firm	Date Drilling Started	Date Drilling Completed	Drilling Method
Jim Dittmaier Bulldog Drilling	12/7/2015	12/21/2015	4 1/4 HSA and rotary

Common Well Name	Final Static Water Level	Surface Elevation	Borehole Diameter
MW-383	Feet (NAVD88)	457.18 Feet (NAVD88)	8.3 inches

Local Grid Origin ☐ (estimated: ☐) or Boring Location ☒

State Plane 556,586.04 N, 2,385,208.26 E E/W

1/4 of 1/4 of Section , T N, R

Lat 38° 11' 41.6862"

Long -89° 51' 29.8296"

Local Grid Location

Feet ☐N ☐S Feet ☐E ☐W

Facility ID	County	State	Civil Town/City/ or Village
	Randolph	Illinois	Baldwin

Sample Number and Type	Length Att. & Recovered (in)	Blow Counts	Depth In Feet	Soil/Rock Description And Geologic Origin For Each Major Unit	USCS	Graphic Log	Well Diagram	Soil Properties: Compressive Strength (tsf)	Moisture Content	Liquid Limit	Plasticity Index	P 200	RQD/ Comments
1 SS	24	4 2 2 4	1	0 - 16' **FILL, ASH (Coal):** black (10YR 2/1) and dark yellowish brown (10YR 4/4), mostly sand-sized ash, 30-50% cinders, >15% silt-sized ash, very soft (0 tsf).	(FILL)								
2 SS	24	1 3 2 3	2										
			3										
3 SS	24 18	1 2 3 7	4										
			5										
4 SS	24 18	2 11 11 7	6										
			7										
5 SS	24 17	7 4 3 2	8	8' mostly black (10YR 2/1).									
			9										
6 SS	24 18	2 4 4 4	10										
			11										
			12										

I hereby certify that the information on this form is true and correct to the best of my knowledge.

Signature Brad Rueber

Firm Natural Resource Technology
234 W. Florida St., Fifth Floor, Milwaukee, WI 53204

Tel: (414) 837-3607
Fax: (414) 837-3608

NATURAL RESOURCE TECHNOLOGY

Boring Number MW-383

Sample Number and Type	Length Att. & Recovered (in)	Blow Counts	Depth In Feet	Soil/Rock Description And Geologic Origin For Each Major Unit	USCS	Graphic Log	Well Diagram	Soil Properties: Compressive Strength (tsf)	Moisture Content	Liquid Limit	Plasticity Index	P 200	RQD/ Comments
7 SS	24	2 3 4 1	13	0 - 16' **FILL, ASH (Coal):** black (10YR 2/1) and dark yellowish brown (10YR 4/4), mostly sand-sized ash, 30-50% cinders, >15% silt-sized ash, very soft (0 tsf). *(continued)*									
8 SS	24	1 2 1 2	14 15	14' clay (2" thick layer).	(FILL)								
9 SS	24 10	WOH WOH 2 2	16 17	16 - 18' **LEAN CLAY:** CL, gray (5Y 5/1), stiff (1.75 tsf).	CL								WOH=weight of hammer
10 SS	24 14	WOH 2 2 2	18 19	18 - 40' **SILTY CLAY** CL/ML, gray (10YR 6/1), yellowish brown (10YR 5/6) mottling, stiff to very stiff (1.0-3.0 tsf), low plasticity.									
11 SS	24	WOH 2 2 2	20 21 22 23										Blind drill 22-24' bgs during casing install. Permanent 6" PVC casing was installed to 22.5' bgs.
13 SS	24 13	1 1 3 3	24 25	24' gray (10YR 5/1), dark yellowish brown (10YR 4/6) mottling.	CL/ML								
14 SS	24 12	1 1 2 3	26 27	26' dark gray (10YR 5/6) mottling.									
15 SS	24 23	2 4 4 6	28 29										
16 SS	24 27	4 4 2 7	30 31 32	31' trace oxidation staining.									

NATURAL RESOURCE TECHNOLOGY

Boring Number MW-383

Sample Number and Type	Length Att. & Recovered (in)	Blow Counts	Depth In Feet	Soil/Rock Description And Geologic Origin For Each Major Unit	USCS	Graphic Log	Well Diagram	Soil Properties: Compressive Strength (tsf)	Moisture Content	Liquid Limit	Plasticity Index	P 200	RQD/ Comments
17 SS	24 27	4 4 5 5		18 - 40' **SILTY CLAY** CL/ML, gray (10YR 6/1), yellowish brown (10YR 5/6) mottling, stiff to very stiff (1.0-3.0 tsf), low plasticity. *(continued)*									
			33	32' light brownish gray (10YR 6/2), yellowish brown (10YR 5/6) mottling, very stiff (3.0 tsf).									
18 SS	24 26	2 3 5 6	34	34' gray (10YR 5/1), dark yellowish brown (10YR 4/6) mottling, very stiff (2.0 tsf).									
			35										
19 SS	24 14	WOH WOH 3 4	36	36' very soft to stiff (0-1.75 tsf).	CL/ML								
			37										
20 SS	24 12	3 4 3 5	38	38' strong brown (7.5YR 4/6), gray (10Y R5/1) mottling, trace sand, very stiff (3.5 tsf).									
			39										
21 SS	24 22	1 2 2 2	40	40 - 41' **LEAN CLAY WITH SAND:** (CL)s, gray (10YR 5/1), dark yellowish brown (10YR 4/6) mottling, moderately stiff (0.75 tsf).	(CL)s								
			41	41 - 42' **SILTY SAND:** SM, yellowish brown (10YR 5/6), mostly medium sand, trace coarse sand, soft.	SM								
22 SS	24 24	5 8 9 10	42	42 - 44' **SILTY CLAY** CL/ML, brown (10YR 5/3), >15% sand, moderately stiff (0.75 tsf), nonplastic.									
			43		CL/ML								
23 SS	24 20	4 6 8 7	44	44 - 50' **LEAN CLAY:** CL, yellowish brown (10YR 5/6), trace black oxidation staining, very stiff to hard (3.25-4.5+ tsf), plastic.									
			45										
24 SS	24 16	4 6 10 11	46										
			47		CL								
25 SS	24 19	6 18 21 21	48	48' brown (10YR 5/3), hard (4.25-4.5+), low plasticity.									
			49										
26 SS 1 CORE	24 60	8 16 22 32	50	50 - 53.1' **SHALE:** BDX (SH), light olive gray (5Y 6/2), hard, highly decomposed, dry.									Core 1, RQD=60%
			51		BDX (SH)								
			52										

NATURAL RESOURCE TECHNOLOGY

Boring Number MW-383

Sample Number and Type	Length Att. & Recovered (in)	Blow Counts	Depth In Feet	Soil/Rock Description And Geologic Origin For Each Major Unit	USCS	Graphic Log	Well Diagram	Soil Properties: Compressive Strength (tsf)	Moisture Content	Liquid Limit	Plasticity Index	P 200	RQD/ Comments
27 SS	24	8 10 15 50/4"	53	50 - 53.1' **SHALE:** BDX (SH), light olive gray (5Y 6/2), hard, highly decomposed, dry. *(continued)*	BDX (SH)								
			54	53.1 - 55.1' **SHALEY LIMESTONE:** BDX (LS/SH), moderately fractured.	BDX (LS/SH)								
2 CORE	60		55	55.1 - 58.6' **LIMESTONE:** BDX (LS), slightly fractured.									Core 2, RQD=82%
			56										
			57		BDX (LS)								
			58										
			59	58.6 - 59.5' **SHALE:** BDX (SH), thinly bedded with limestone, moderately fractured.	BDX (SH)								
3 CORE	60		60	59.5 - 70.1' **SHALE:** BDX (SH), gray, moderately decomposed. 60' intensely to moderately fractured.									Core 3, RQD=31%
			61										
			62										
			63	63' moderately fractured.									
			64										
			65		BDX (SH)								
4 CORE	60		66										Core 4, RQD=49%
			67										
			68										
			69										
			70										
5 CORE	34		71	70.1 - 73' **LIMESTONE:** BDX (LS), unfractured.	BDX (LS)								Core 5, RQD=100%
			72										

NATURAL RESOURCE TECHNOLOGY

Boring Number MW-383

Sample									Soil Properties					
Number and Type	Length Att. & Recovered (in)	Blow Counts	Depth In Feet	Soil/Rock Description And Geologic Origin For Each Major Unit	U S C S	Graphic Log	Well Diagram		Compressive Strength (tsf)	Moisture Content	Liquid Limit	Plasticity Index	P 200	RQD/ Comments
				70.1 - 73' **LIMESTONE:** BDX (LS), unfractured. *(continued)*	BDX (LS)									
			73	73' End of Boring.										Bedrock corehole reamed 6" in diameter to 73' for well installation.

SOIL BORING LOG INFORMATION

NATURAL RESOURCE TECHNOLOGY

Facility/Project Name	License/Permit/Monitoring Number	Boring Number
Baldwin Energy Complex		MW-384

Boring Drilled By: Name of crew chief (first, last) and Firm	Date Drilling Started	Date Drilling Completed	Drilling Method
Chad Dutton Bulldog Drilling	12/7/2015	12/16/2015	4 1/4 HSA and rotary

Common Well Name	Final Static Water Level	Surface Elevation	Borehole Diameter
MW-384	Feet (NAVD88)	456.70 Feet (NAVD88)	8.3 inches

Local Grid Origin ☐ (estimated: ☐) or Boring Location ☒

State Plane 555,446.11 N, 2,384,518.72 E E/W

1/4 of 1/4 of Section , T N, R

Lat 38° 11' 30.4398"

Long -89° 51' 38.5158"

Local Grid Location

Feet ☐N ☐S Feet ☐E ☐W

Facility ID	County	State	Civil Town/City/ or Village
	Randolph	Illinois	Baldwin

Sample Number and Type	Length Att. & Recovered (in)	Blow Counts	Depth In Feet	Soil/Rock Description And Geologic Origin For Each Major Unit	USCS	Graphic Log	Well Diagram	Soil Properties: Compressive Strength (tsf)	Moisture Content	Liquid Limit	Plasticity Index	P 200	RQD/ Comments
1 SS	24 8	2 3 4 6	1	0 - 2.5' **FILL, ASH (Coal):** very soft to moderately stiff (0-0.75 tsf).	(FILL)								
2 SS	24 19	2 4 3 6	2 3	2.5 - 4' **FILL, SILTY CLAY** CL/ML, strong brown (7.5YR 4/6), trace gravel, very soft to very stiff (0-3.5 tsf).	(FILL) CL/ML								
3 SS	24 10	1 2 3 4	4 5	4 - 18' **FILL, ASH (Coal):** yellowish red (5YR 4/6) to reddish black (10R 2.5/1), sand-sized ash and cinders, very soft to stiff (0-1.5 tsf).									
4 SS	24	2 2 2 2	6 7										
5 SS	24	1 2 1 1	8 9		(FILL)								
6 SS	24	1 2 1 1	10 11 12										

I hereby certify that the information on this form is true and correct to the best of my knowledge.

Signature	Firm	
	Natural Resource Technology 234 W. Florida St., Fifth Floor, Milwaukee, WI 53204	Tel: (414) 837-3607 Fax: (414) 837-3608

NATURAL RESOURCE TECHNOLOGY

Boring Number MW-384

Sample Number and Type	Sample Length Att. & Recovered (in)	Blow Counts	Depth In Feet	Soil/Rock Description And Geologic Origin For Each Major Unit	U S C S	Graphic Log	Well Diagram	Soil Properties: Compressive Strength (tsf)	Soil Properties: Moisture Content	Soil Properties: Liquid Limit	Soil Properties: Plasticity Index	Soil Properties: P 200	RQD/ Comments
7 SS	24	1 5 10 10	13	4 - 18' **FILL, ASH (Coal)**: yellowish red (5YR 4/6) to reddish black (10R 2.5/1), sand-sized ash and cinders, very soft to stiff (0-1.5 tsf). *(continued)*									
8 SS	24 14	5 10 11 11	14 15	14' wet.	(FILL)								
9 SS	24 14	5 8 14 15	16 17										
10 SS	24 16	2 2 3 4	18 19	18 - 22' **SILTY CLAY** CL/ML, gray (5Y 6/1), organic odor, stiff to very stiff (1.25-3.75 tsf), wet.									
11 SS	24 18	2 2 6 4	20 21		CL/ML								
12 SS	24 16	4 4 5 4	22 23	22 - 24' **SILT**: ML, very dark gray (10YR 3/1), dark yellowish brown (10YR 3/6) mottling, hard (4.25-4.5 tsf).	ML								
13 SS	24 22	1 2 5 7	24 25	24 - 42.4' **SILTY CLAY** CL/ML, gray (10YR 5/1) with yellowish brown (10YR 5/8), oxidation staining, very soft to hard (<0.25-4.5+ tsf).									Permanent 6" PVC casing set at 25' bgs.
14 SS	24 21	3 4 5 7	26 27	26' yellowish brown (10YR 5/4), trace yellowish brown (10YR 5/8) and very dark gray (10YR 3/1) mottling, 15-30% silt, 5-15% fine sand, trace fine gravel, stiff to very stiff (1.25-2.5 tsf), low to medium plasticity, moist.									
15 SS	24 21	3 4 5 6	28 29	28' color grades to gray (10YR 5/1), 30-50% silt, soft to stiff (0.5-1.25 tsf).	CL/ML								
16 SS	24 17.5	1 5 5 7	30 31 32	30' yellowish brown (10YR 5/8) mottling (15-30%), trace very dark gray (10YR 3/1) mottling, no gravel, very soft to very stiff (<0.25-2.5 tsf), medium plasticity.									

NATURAL RESOURCE TECHNOLOGY

Boring Number MW-384

Sample Number and Type	Sample Length Att. & Recovered (in)	Blow Counts	Depth In Feet	Soil/Rock Description And Geologic Origin For Each Major Unit	USCS	Graphic Log	Well Diagram	Soil Properties: Compressive Strength (tsf)	Moisture Content	Liquid Limit	Plasticity Index	P 200	RQD/ Comments
17 SS	24 / 20.5	4 4 4 6		24 - 42.4' **SILTY CLAY** CL/ML, gray (10YR 5/1) with yellowish brown (10YR 5/8), oxidation staining, very soft to hard (<0.25-4.5+ tsf). *(continued)*									
			33	32' trace yellowish brown (10YR 5/8) and very dark gray (10YR 3/1) mottling, 15-30% silt, stiff to very stiff (1.75-3.5 tsf).									
18 SS	24 / 22	3 4 5 7	34	34' yellowish brown (10YR 5/8) mottling (15-30%), trace very dark gray (10YR 3/1) mottling, stiff to very stiff (1.5-2.5), dry to moist.									
			35	35.3' yellowish brown (10YR 5/8), trace gray (10YR 5/1) and very dark gray (10YR 3/1) mottling.									
19 SS	24 / 21	4 3 3 4	36	36' gray (10YR 5/1) mottling (15-30%), silt content increasing with depth, moderately stiff to stiff (0.75-1.25 tsf), low plasticity, moist.									
			37		CL/ML								
20 SS	24 / 24	2 4 7 14	38	38' grayish brown (10YR 5/2), trace gray (10YR 5/1), trace strong brown (7.5YR 4/6) mottling, 30-50% silt, soft to very stiff (0.5-3.75 tsf).									
			39	38.7' - 40' very dark gray (10YR 3/1) mottling (5-15%), 5-15% fine gravel.									
21 SS	24 / 25	3 11 21 44	40	40' sand (5-15%), trace gravel, very stiff to hard (3.5-4.5+ tsf). 40.3' wet.									
			41	40.8' very stiff to hard (3.5-4.5+ tsf), moist.									
22 SS	24 / 20	13 11 15 17	42	41.8' fine sand seam (1/4" thick). 42' - 42.4' fine gravel, 30-50% clay, trace sand, wet.									
			43	42.4 - 44.3' **CLAYEY SILT** ML/CL, gray (10YR 5/1) to grayish brown (10YR 5/2), 30-50% clay, 5-15% fine sand, trace subrounded gravel, very stiff to hard (3.5-4.5+), nonplastic to low plasticity, moist.	ML/CL								
23 SS	24 / 17	6 8 10 14	44	43.5' - 44.3' very dark grayish brown (10YR 3/2), brownish yellow trace (10YR 6/6) mottling, trace coal.									
			45	44.3 - 56' **LEAN CLAY:** CL, brownish yellow trace (10YR 6/6), trace light brownish gray (10YR 6/2) mottling, 15-30% silt, 5-15% gravel, trace gravel-sized oxidation-stained nodules, very stiff (2.5-3.0 tsf), low to medium plasticity, moist to dry.									
24 SS	24 / 16	5 10 11 15	46	46' decreasing silt content, trace gravel, clay becoming laminated with depth, very stiff (2.25-3.0 tsf).									
			47										
25 SS	24 / 13.5	6 8 12 22	48	48' silt (5-15%), trace shale gravel, very stiff (3.0 tsf), medium plasticity, dry.	CL								
			49	49.2' gravel (2" diameter).									
26 SS	24 / 16	8 9 15 19	50	50' very dark grayish brown (10YR 3/2) to dark grayish brown (10YR 4/2), trace silt, very stiff (3.5 tsf), medium to high plasticity, highly weathered shale (residual soil).									
			51										
			52										

NATURAL RESOURCE TECHNOLOGY

Boring Number MW-384

Sample Number and Type	Sample Length Att. & Recovered (in)	Blow Counts	Depth In Feet	Soil/Rock Description And Geologic Origin For Each Major Unit	USCS	Graphic Log	Well Diagram	Soil Properties: Compressive Strength (tsf)	Moisture Content	Liquid Limit	Plasticity Index	P 200	RQD/ Comments
27 SS	24 22	13 14 9 14	53	44.3 - 56' **LEAN CLAY:** CL, brownish yellow trace (10YR 6/6), trace light brownish gray (10YR 6/2) mottling, 15-30% silt, 5-15% gravel, trace gravel-sized oxidation-stained nodules, very stiff (2.5-3.0 tsf), low to medium plasticity, moist to dry. *(continued)*									
28 SS	24 24	12 12 14 22	54 55	52' - 54' clay is fractured, light brownish gray (10YR 6/2) to light yellowish brown (10YR 6/4) in fractures. 54' trace very dark brown (10YR 2/2) laminations, hard (>4.5 tsf).	CL								
29 SS	23 20	11 14 20 50/5"	56	56 - 58.2' **SHALE:** BDX (SH), very dark gray (10YR 3/1), highly weathered, fissile, totally healed fractures, very weak, highly decomposed [light brownish gray (10YR 6/2) in fractures], very intensely fractured (closed to narrow apertures). 57' light yellowish brown (10YR 6/4) to very dark gray (10YR 3/1) layers, thinly bedded, highly decomposed to residual soil.	BDX (SH)								3" steel casing set at 57.7 ft bgs.
1 CORE	24 40		57 58										Core 1, RQD=36%
2 CORE	60 64		59 60	58.2 - 60.8' **LIMESTONE:** BDX (LS), light greenish gray (GLEY 1 7/10Y), microcrystalline, trace fossils, moderately strong to strong, medium bedded, slightly to moderately decomposed, moderately fractured.	BDX (LS)								Core 2, RQD=73%
			61 62	60.8 - 64' **SHALEY LIMESTONE:** BDX (LS/SH), weak, thin to medium bedded, moderately decomposed, slightly to moderately disintegrated.	BDX (LS/SH)								
3 CORE	60 73		63 64 65 66 67	64 - 82.6' **SHALE:** BDX (SH), greenish gray (GLEY 1 5/10Y), very weak, thinly bedded, highly to moderately decomposed, slightly to moderately disintegrated, intensely fractured (very narrow to moderately narrow apertures).									Core 3, RQD= 58%
			68	67.9' - 68.8' shale clasts within decomposed shale matrix.	BDX (SH)								
4 CORE	60 63		69 70	68.8' - 69.2' light yellowish brown (10YR 6/4), trace dark yellowish brown (10YR 3/6) layers. 69.2' - 74' intensely fractured (extremely narrow to narrow aperture).									Core 4, RQD=46%
			71 72										

NATURAL RESOURCE TECHNOLOGY

Boring Number MW-384

Sample Number and Type	Sample Length Att. & Recovered (in)	Blow Counts	Depth In Feet	Soil/Rock Description And Geologic Origin For Each Major Unit	USCS	Graphic Log	Well Diagram	Soil Properties: Compressive Strength (tsf)	Moisture Content	Liquid Limit	Plasticity Index	P 200	RQD/ Comments
			73	64 - 82.6' **SHALE:** BDX (SH), greenish gray (GLEY 1 5/10Y), very weak, thinly bedded, highly to moderately decomposed, slightly to moderately disintegrated, intensely fractured (very narrow to moderately narrow apertures). *(continued)*									
5 CORE	60 20		74	74' - 79' intensely to very intensely fractured.									Core 5, RQD=0%
			75										
			76										
			77		BDX (SH)								Bedrock corehole reamed 6" in diameter to 77' for well installation.
			78										
6 CORE	60 64		79	79' - 82.6' intensely fractured.									Core 6, RQD=64%
			80										
			81										
			82										
			83	82.6 - 83.9' **SHALEY LIMESTONE:** BDX (LS/SH), light greenish gray (GLEY 1 7/10Y), fossiliferous, intensely fractured (extremely narrow to narrow apertures), slightly decomposed.	BDX (LS/SH)								
7 CORE	60 37		84	83.9 - 85.6' **SHALE:** BDX (SH), greenish gray (GLEY 1 5/10Y), very weak, medium bedded, highly to moderately decomposed, slightly to moderately disintegrated, intensely fractured (extremely narrow to narrow apertures).	BDX (SH)								Core 7, RQD=15%
			85										
			86	85.6 - 88.7' **SHALEY LIMESTONE:** BDX (LS/SH), light greenish gray (GLEY 1 7/10Y), shaley, fossiliferous, intensely fractured (extremely narrow to narrow apertures), slightly decomposed.									
			87	86.4' - 87' SHALE layer, greenish gray (GLEY 1 5/10Y), very weak, medium bedded.	BDX (LS/SH)								
			88										
			89	88.7 - 94.1' **SHALE:** BDX (SH), greenish gray (GLEY 1 5/10Y), very weak, medium bedded, highly to moderately decomposed, slightly to moderately disintegrated, intensely fractured (extremely narrow to narrow apertures).									
8 CORE	60 50		90		BDX (SH)								Core 8, RQD=49%
			91										
			92										

NATURAL RESOURCE TECHNOLOGY

Boring Number MW-384

Sample									Soil Properties					
Number and Type	Length Att. & Recovered (in)	Blow Counts	Depth In Feet	Soil/Rock Description And Geologic Origin For Each Major Unit	U S C S	Graphic Log	Well Diagram		Compressive Strength (tsf)	Moisture Content	Liquid Limit	Plasticity Index	P 200	RQD/ Comments
			93	88.7 - 94.1' **SHALE:** BDX (SH), greenish gray (GLEY 1 5/10Y), very weak, medium bedded, highly to moderately decomposed, slightly to moderately disintegrated, intensely fractured (extremely narrow to narrow apertures). *(continued)*	BDX (SH)									
			94	92.5' - 93.2' light greenish gray (GLEY 1 7/10Y), shaley, fossiliferous, intensely fractured, slightly decomposed.										
				94.1' End of Boring.										

NATURAL RESOURCE TECHNOLOGY

SOIL BORING LOG INFORMATION

Facility/Project Name	License/Permit/Monitoring Number	Boring Number
Baldwin Energy Complex		MW-385

Boring Drilled By: Name of crew chief (first, last) and Firm	Date Drilling Started	Date Drilling Completed	Drilling Method
Mark Baetje Bulldog Drilling	12/4/2015	12/16/2015	4 1/4 HSA and rotary

Common Well Name	Final Static Water Level	Surface Elevation	Borehole Diameter
MW-385	Feet (NAVD88)	454.82 Feet (NAVD88)	8.3 inches

Local Grid Origin ☐ (estimated: ☐) or Boring Location ☒

State Plane 555,417.12 N, 2,382,285.24 E E/W

1/4 of 1/4 of Section , T N, R

Lat 38° 11' 30.2244"

Long -89° 52' 6.492"

Local Grid Location ☐N ☐S Feet ☐E ☐W Feet

Facility ID	County	State	Civil Town/City/ or Village
	Randolph	Illinois	Baldwin

Sample Number and Type	Length Att. & Recovered (in)	Blow Counts	Depth In Feet	Soil/Rock Description And Geologic Origin For Each Major Unit	USCS	Graphic Log	Well Diagram	Soil Properties: Compressive Strength (tsf)	Moisture Content	Liquid Limit	Plasticity Index	P 200	RQD/ Comments
1 SS	24 13	2 3 5	0	0 - 0.3' **FILL, ASH (Coal):** dark yellowish brown (10YR 4/6), sand and silt-sized ash, dark gray (10YR 4/1) slag pieces, dry to moist.	(FILL)								
			1	0.3 - 19.7' **FILL, LEAN CLAY:** CL, brown (10YR 5/3) to yellowish brown (10YR 5/4) inside, 10-30% silt, cohesive, stiff to hard (1.0-4.5 tsf), medium plasticity, moist.									
2 SS	24 9	1 2 3	2	2' dark gray (10YR 4/1) mottling (15-30%), moist.									
			3										
3 SS	24 15	1 3 4 5	4	4' trace sand, trace dark yellowish brown (10YR 4/6) oxidation staining, moist to dry.									
			5										
4 SS	24 16	1 3 5 6	6	6' dry to moist.	(FILL) CL								
			7										
5 SS	24 9	WOH 1 3 4	8	8' increased dark gray (10YR 4/1) mottling 20-30%, dry to moist.									WOH=weight of hammer
			9										
6 SS	24 13	1 2 3 5	10	10' moist.									
			11										
7 SS	24 18	WOH 2 5 7	12	12' moist to dry. 12.3' mostly dark gray (10YR 4/1), no mottling.									
			13										

I hereby certify that the information on this form is true and correct to the best of my knowledge.

Signature	Firm	
Palm M. Hall	Natural Resource Technology 234 W. Florida St., Fifth Floor, Milwaukee, WI 53204	Tel: (414) 837-3607 Fax: (414) 837-3608

NATURAL RESOURCE TECHNOLOGY

Boring Number MW-385

Sample Number and Type	Length Att. & Recovered (in)	Blow Counts	Depth In Feet	Soil/Rock Description And Geologic Origin For Each Major Unit	USCS	Graphic Log	Well Diagram	Soil Properties: Compressive Strength (tsf)	Moisture Content	Liquid Limit	Plasticity Index	P 200	RQD/ Comments
			14	0.3 - 19.7' **FILL, LEAN CLAY:** CL, brown (10YR 5/3) to yellowish brown (10YR 5/4) inside, 10-30% silt, cohesive, stiff to hard (1.0-4.5 tsf), medium plasticity, moist. *(continued)*									
8 SS	24 12	WOH WOH 3 3	15	13' mostly brown (10YR 4/3), dark gray (10YR 4/1) mottling. 14' some dark gray (10YR 4/1) mottling, trace yellowish brown (10YR 5/6) oxidation staining, trace very dark grayish brown (10YR 3/2) mottling, moist.									
9 SS	24 16	WOH 1 3 4	16	16' moist.	(FILL) CL								
			17	16.5' dark gray (10YR 4/1) with dark yellowish brown (10YR 4/6) mottling, cohesive, medium to high plasticity.									
10 SS	24 24	WOH WOH 2 3	18	18' dark gray (10YR 4/1), dark yellowish brown (10YR 4/6) mottling, softer than above, moist to wet.									
			19										
11 SS	24 24	WOH WOH WOH 1	20	19.7 - 31.9' **FILL, ASH (Coal):** very dark grayish brown (10YR 3/2) to very dark brown (10YR 2/2), silt-sized ash, trace sand-sized ash, cohesive, very soft (0 tsf), non-plastic, wet. 20' very dark grayish brown (10YR 3/2), trace sand seams, wet.									
			21										
12 SS	48 24	WOH 1 WOH 1	22	22' trace fine-grained sand seams.									
			23										
			24										
			25										
13 SS	24 21	1 WOH 1 WOH	26	25.7' medium-grained sand seam (2" thick).	(FILL)								
			27										
14 SS	24 24	1 2 2 1	28										
			29										
15 SS	24 24	WOH WOH WOH WOH	30										
			31										
			32	31.9 - 38' **SILT:** to **LEAN CLAY:** ML, olive gray (5Y 5/2), cohesive, very soft to soft (0.25-0.5 tsf), low to medium plasticity, moist to wet.									
			33		ML								
16 SS	24 24	WOH WOH WOH	34										

NATURAL RESOURCE TECHNOLOGY

Boring Number MW-385

Sample Number and Type	Length Att. & Recovered (in)	Blow Counts	Depth In Feet	Soil/Rock Description And Geologic Origin For Each Major Unit	USCS	Graphic Log	Well Diagram	Soil Properties: Compressive Strength (tsf)	Moisture Content	Liquid Limit	Plasticity Index	P 200	RQD/ Comments
		WOH	35	31.9 - 38' **SILT:** to **LEAN CLAY:** ML, olive gray (5Y 5/2), cohesive, very soft to soft (0.25-0.5 tsf), low to medium plasticity, moist to wet. *(continued)*	ML								
			36										
			37										
17 SS	24 24	2 4 6 6	38	38 - 59' **LEAN CLAY:** CL, olive gray (5Y 5/2), dark yellowish brown (10YR 4/6) mottling, moist to dry.									
			39										
			40										
			41										
18 SS	24 14	WOH 2 3 4	42	42' medium plasticity, moist.									Augered with 8" plug to 42' bgs.
			43										
19 SS	24 23	1 3 4 6	44										Permanent 6"PVC casing set at 45' bgs.
			45										
20 SS	24 27	2 3 3 5	46										
			47		CL								
21 SS	24 16	WOH 2 4 4	48	48' gray (10YR 6/1), dark yellowish brown (10YR4/6), stiff (1.5 tsf), plastic.									
			49										
22 SS	24 24	WOH 3 4 4	50										
			51	51' trace sand, very stiff (2.5 tsf).									
23 SS	24 24	3 4 4 7	52										
			53										
24 SS	24 22	WOH 2 3 4	54	54' increase in sand content, stiff (1.75 tsf).									
			55										
25	24	WOH	56	56' trace root structures, oxidation staining.									

NATURAL RESOURCE TECHNOLOGY

Boring Number MW-385

Sample Number and Type	Sample Length Att. & Recovered (in)	Blow Counts	Depth In Feet	Soil/Rock Description And Geologic Origin For Each Major Unit	USCS	Graphic Log	Well Diagram	Soil Properties: Compressive Strength (tsf)	Soil Properties: Moisture Content	Soil Properties: Liquid Limit	Soil Properties: Plasticity Index	Soil Properties: P 200	RQD/ Comments
SS	21	3 3 4	57	38 - 59' **LEAN CLAY:** CL, olive gray (5Y 5/2), dark yellowish brown (10YR 4/6) mottling, moist to dry. *(continued)*	CL								
26 SS	24 23	WOH 5 11 27	58										
			59	59 - 60' **POORLY-GRADED SAND WITH CLAY:** SP-SC, fine-grained, trace coarse-grained sand, and trace gravel, very stiff (2.25 tsf).	SP-SC								
27 SS	24 22	6 8 13 13	60	60 - 61' **SILTY CLAY** to **POORLY-GRADED SAND:** CL/ML, yellowish brown (10YR 5/6), gray (10YR 5/1) mottling.	CL/ML								
			61	61 - 62' **LEAN CLAY:** to **SHALE:** CL, very dark gray (10YR 3/1), weathered, hard (>4.5 tsf), dry.	CL								
28 SS	24 22	9 13 15 50/4"	62	62 - 63.8' **SILTY CLAY** to **SHALE:** CL/ML, grayish brown (10YR 5/2), dark yellowish brown (10YR 4/6) mottling, weathered.	CL/ML								
			63										
			64	63.8 - 65' **SHALE:** BDX (SH), weathered.	BDX (SH)								
1 CORE	12 11		65	65 - 65.9' **SHALEY LIMESTONE:** BDX (LS/SH).	BDX (LS/SH)								Core 1, RQD=0%
2 CORE	60 48		66	65.9 - 76.3' **SHALE:** BDX (SH), gray, decomposed, intensely to moderately fractured.									Core 2, RQD=63%
			67										
			68										
			69										
			70										
3 CORE	60 55		71	71.2' - 72.5 vertical fracture (tight aperture).	BDX (SH)								Core 3, RQD=82%
			72										
			73										
			74										
			75										
4 CORE	60 60		76										Core 4, RQD=74%
				76.3 - 76.9' **LIMESTONE:** BDX (LS).	BDX (LS)								
			77	76.9 - 78.9' **SHALE:** BDX (SH), dark gray, moderately fractured.	BDX (SH)								
			78										

NATURAL RESOURCE TECHNOLOGY

Boring Number MW-385

Sample Number and Type	Sample Length Att. & Recovered (in)	Blow Counts	Depth In Feet	Soil/Rock Description And Geologic Origin For Each Major Unit	USCS	Graphic Log	Well Diagram	Soil Properties: Compressive Strength (tsf)	Moisture Content	Liquid Limit	Plasticity Index	P 200	RQD/ Comments
			79	76.9 - 78.9' **SHALE:** BDX (SH), dark gray, moderately fractured. *(continued)*	BDX (SH)								
			80	78.9 - 81.1' **LIMESTONE:** BDX (LS), cherty, slightly fractured.	BDX (LS)								
5 CORE	60 54.5		81	81.1 - 82.2' **SHALEY LIMESTONE:** BDX (LS/SH), intensely fractured.	BDX (LS/SH)								Core 5, RQD=62%
			82	82.2 - 82.9' **LIMESTONE:** BDX (LS), moderately fractured.	BDX (LS)								
			83	82.9 - 83.5' **SHALEY LIMESTONE:** BDX (LS/SH), intensely fractured.	BDX (LS/SH)								
			84	83.5 - 87.4' **SHALE:** BDX (SH), gray.									
			85		BDX (SH)								
6 CORE	60 65		86										Core 6, RQD=58%
			87										
			88	87.4 - 93' **SHALEY LIMESTONE:** BDX (LS/SH), fossiliferous, intensely to moderately fractured.									
			89										
			90		BDX (LS/SH)								
7 CORE	30 30		91										Core 7, RQD=100%
			92										
			93	93' End of Boring.									Bedrock corehole reamed 6" in diameter to 93' for well installation.

NATURAL RESOURCE TECHNOLOGY

SOIL BORING LOG INFORMATION

Facility/Project Name	License/Permit/Monitoring Number	Boring Number
Baldwin Energy Complex		MW-386

Boring Drilled By: Name of crew chief (first, last) and Firm	Date Drilling Started	Date Drilling Completed	Drilling Method
Mark Baetje Bulldog Drilling	12/1/2015	12/11/2015	4 1/4 HSA and rotary

Common Well Name	Final Static Water Level	Surface Elevation	Borehole Diameter
MW-386	Feet (NAVD88)	454.67 Feet (NAVD88)	8.3 inches

Local Grid Origin ☐ (estimated: ☐) or Boring Location ☒

State Plane 554,585.18 N, 2,382,713.22 E E/W

1/4 of 1/4 of Section , T N, R

Lat 38° 11' 21.9876"

Long -89° 52' 1.167"

Local Grid Location ☐N ☐S Feet ☐E ☐W Feet

Facility ID	County	State	Civil Town/City/ or Village
	Randolph	Illinois	Baldwin

Sample Number and Type	Sample Length Att. & Recovered (in)	Blow Counts	Depth In Feet	Soil/Rock Description And Geologic Origin For Each Major Unit	USCS	Graphic Log	Well Diagram	Soil Properties: Compressive Strength (tsf)	Moisture Content	Liquid Limit	Plasticity Index	P 200	RQD/ Comments
1 SS	24 16	3 3 7 5	1	0 - 0.5' **FILL, WELL-GRADED SAND:** SW, dark brown (10YR 3/3) to black (10YR 2/1), fine to coarse sand-sized ash and slag, moist.	(FILL) SW								
				0.5 - 2.6' **FILL, SILT:** ML, dark yellowish brown (10YR 4/4), yellowish brown (10YR 5/8) mottling, 20-40% clay, cohesive, hard (4.5 tsf), nonplastic, dry.	(FILL) ML								
2 SS	24 16	2 4 4 6	2	2' - 2.6' clay content increases with depth to mostly clay at 2.6', dry.									
			3	2.6 - 24.5' **FILL, LEAN CLAY:** CL, dark yellowish brown (10YR 4/4), trace gray (10YR 5/1) mottling, 20-40% silt, cohesive, very stiff (2.0-4.0 tsf), high plasticity, moist.									
3 SS	24 17	2 4 4 5	4	4' gray (10YR 5/1), 20-30% yellowish brown (10YR 5/8) mottling, trace medium-grained sand, moist to dry.									
			5										
4 SS	24 12	3 2 3 4	6	6' trace sand, moist to dry.									
			7		(FILL) CL								
5 SS	24 14.5	2 2 4 5	8	8' moist.									
			9										
6 SS	24 12	2 2 3 4	10	10' stiff (1.75 tsf).									
			11										
			12										

I hereby certify that the information on this form is true and correct to the best of my knowledge.

Signature Dan M. Hess

Firm Natural Resource Technology
234 W. Florida St., Fifth Floor, Milwaukee, WI 53204
Tel: (414) 837-3607
Fax: (414) 837-3608

NATURAL RESOURCE TECHNOLOGY

Boring Number MW-386

Sample Number and Type	Sample Length Att. & Recovered (in)	Blow Counts	Depth In Feet	Soil/Rock Description And Geologic Origin For Each Major Unit	USCS	Graphic Log	Well Diagram	Soil Properties: Compressive Strength (tsf)	Moisture Content	Liquid Limit	Plasticity Index	P 200	RQD/ Comments
7 SS	24 16	2 2 3 7	13	2.6 - 24.5' **FILL, LEAN CLAY:** CL, dark yellowish brown (10YR 4/4), trace gray (10YR 5/1) mottling, 20-40% silt, cohesive, very stiff (2.0-4.0 tsf), high plasticity, moist. *(continued)* 13.2' dark gray (10YR 4/1), trace sand, stiff to hard (1.5-4.5+ tsf), high plasticity, dry.									
8 SS	24 17	2 3 3 5	14 15	14' dark gray (10YR 4/1), dark yellowish brown (10YR 4/6), high plasticity, dry to moist.									
9 SS	24 14	2 2 3 3	16 17	16' dark yellowish brown (10YR 4/6), decrease to 30% dark gray (10YR 4/1), soft to very stiff (1.0-4.0 tsf), dry, increasing moisture content with depth.									
10 SS	24 15	1 1 2 2	18 19	18' brownish yellow (10YR 6/8) mottling, silt content increases with depth to 30-50%, trace fine gravel, very soft to very stiff (0.0 to 3.0 tsf), moist to wet.	(FILL) CL								
11 SS	24 24	3 2 2 4	20 21	20' yellowish brown (10YR 5/6), 30% dark gray (10YR 4/1) mottling, 20-40% silt, trace sand, trace fine gravel, soft to stiff (0.5-1.5 tsf), moist.									
12 SS	24 5	2 1 2 2	22 23	22' trace yellowish red (5YR 4/6), 5-15% sand, stiff (1.5 tsf).									
13 SS	24 24	2 2 1 1	24 25	24.5 - 26' **FILL, SILT:** ML, very dark grayish brown (10YR 3/2), low to medium plasticity, wet.	(FILL) ML								
14 SS	24 6	WOH WOH WOH WOH	26 27	26 - 28.2' **FILL, LEAN CLAY:** CL, dark yellowish brown (10YR 4/6), 30-50% silt, cohesive, moderately stiff (0.75 tsf), medium to low plasticity, wet.	(FILL) CL								WOH=weight of hammer
15 SS	24 24	1 1 1 1	28 29	28.2 - 44.3' **FILL, ASH (Coal):** very dark grayish brown (10YR 3/2), mostly silt-sized ash, 15-30% sand-sized ash, sand-sized ash seams, noncohesive, nonplastic.									
16 SS	24 24	2 3 1 1	30 31 32	30' wet.	(FILL)								

NATURAL RESOURCE TECHNOLOGY

Boring Number MW-386

Sample Number and Type	Sample Length Att. & Recovered (in)	Blow Counts	Depth In Feet	Soil/Rock Description And Geologic Origin For Each Major Unit	USCS	Graphic Log	Well Diagram	Soil Properties: Compressive Strength (tsf)	Soil Properties: Moisture Content	Soil Properties: Liquid Limit	Soil Properties: Plasticity Index	Soil Properties: P 200	RQD/ Comments
17 SS	24 24	WOH WOH WOH WOH	33	28.2 - 44.3' **FILL, ASH (Coal):** very dark grayish brown (10YR 3/2), mostly silt-sized ash, 15-30% sand-sized ash, sand-sized ash seams, noncohesive, nonplastic. *(continued)*									
18 SS	24 24	WOH WOH 2 1	34 35	34' trace dark gray (10YR 4/1) mottling of silt-sized ash, trace black (10YR 2/1) mottling of sand-sized ash, trace dark yellowish brown (10YR 4/6) mottling of clay-sized ash, very soft (0 tsf), wet.									
19 SS	24 23	1 WOH WOH WOH	36 37										
20 SS	24 19	2 WOH WOH WOH	38 39	38' mostly fine to medium sand-sized ash, 15-30% silt-sized ash, wet. 38.5' very dark grayish brown (10YR 3/2), black (10YR 2/1) mottling, mostly silt-sized ash, sand-sized ash seams, cohesive, nonplastic, wet.	(FILL)								
21 SS	24 24	1 2 WOH WOH	40 41	40' dark gray (10YR 4/1) and black (10YR 2/1) mottling, wet.									
22 SS	24 21	1 WOH WOH WOH	42 43										
23 SS	24 18	WOH 2 3 3	44 45	44.3 - 46' **SILT**: ML, grades from very dark gray (10YR 3/1) to dark gray (10YR 4/1) with depth, 15-30% clay, cohesive, low plasticity, moist to wet.	ML								
24 SS	24 24	WOH 2 2 5	46 47	46 - 60' **SILTY CLAY** CL/ML, gray (10YR 5/1) with yellowish brown (10YR 4/5), 20-40% silt, cohesive, stiff (1.75 tsf), medium plasticity, moist.									
25 SS	24 24	WOH 2 4 6	48 49	48' dry to moist.	CL/ML								Permanent 6" PVC casing set at 48.5' bgs.
26 SS	24 12	2 4 5 5	50 51 52	50' oxidation-stained nodules (15-30%), trace sand.									

NATURAL RESOURCE TECHNOLOGY

Boring Number MW-386

Sample Number and Type	Length Att. & Recovered (in)	Blow Counts	Depth In Feet	Soil/Rock Description And Geologic Origin For Each Major Unit	USCS	Graphic Log	Well Diagram	Soil Properties: Compressive Strength (tsf)	Moisture Content	Liquid Limit	Plasticity Index	P 200	RQD/ Comments
27 SS	24 17	1 6 12 14	53	46 - 60' **SILTY CLAY** CL/ML, gray (10YR 5/1) with yellowish brown (10YR 4/5), 20-40% silt, cohesive, stiff (1.75 tsf), medium plasticity, moist. *(continued)* 52' trace oxidation staining, very stiff (>4.5 tsf).									
28 SS	24 17	25 24	54 55										
29 SS	24 12	8 16 33 24	56 57	56' laminated weathered shale, dry.	CL/ML								
30 SS	24 24	7 11 15 24	58 59										
31 SS	24 21	6 10 15 18	60 61	60 - 60.3' **GRAVELLY FAT CLAY:** g(CH), black. 60.3 - 63.5' **SILTY CLAY** CL/ML, gray (10YR 5/1), dark yellowish brown (10YR 4/6) mottling, hard (>4.5 tsf).	g(CH)								
32 SS	24 18	9 15 50/5"	62		CL/ML								
1 CORE	28 35		63	63' gravel (>15%). 63.5 - 64.8' **SHALE:** BDX (SH), weathered.									Core 1, RQD=34%
			64		BDX (SH)								
2 CORE	60 45		65 66	64.8 - 65.2' **SHALEY LIMESTONE:** BDX (LS/SH), moderately fractured. 65.2 - 71' **SHALE:** BDX (SH), gray, slightly to moderately fractured, highly decomposed, some material washed-out.	BDX (LS/SH)								Core 2, RQD=93%
			67 68 69 70		BDX (SH)								
3 CORE	60 28		71	71 - 76' **LIMESTONE:** BDX (LS), vertical fracture, intensely fractured.	BDX (LS)								Core 3, RQD=18%
			72										

NATURAL RESOURCE TECHNOLOGY

Boring Number MW-386

Sample Number and Type	Sample Length Att. & Recovered (in)	Blow Counts	Depth In Feet	Soil/Rock Description And Geologic Origin For Each Major Unit	USCS	Graphic Log	Well Diagram	Soil Properties: Compressive Strength (tsf)	Moisture Content	Liquid Limit	Plasticity Index	P 200	RQD/ Comments
			73	71 - 76' **LIMESTONE**: BDX (LS), vertical fracture, intensely fractured. *(continued)* 72.3' vertical fracture.									
			74		BDX (LS)								
			75										
4 CORE	60 57		76										Core 4, RQD=37%
				76 - 77.2' **SHALE:** BDX (SH), dark gray, moderately fractured.	BDX (SH)								
			77	77.2 - 81.3' **SHALEY LIMESTONE:** BDX (LS/SH), moderately fractured.									
			78	78.2' - 78.9 vertical fracture.									
			79		BDX (LS/SH)								
			80	79.6' - 79.8' vertical fracture.									
5 CORE	60 55			80.3' - 80.5' vertical fracture.									Core 5, RQD=69%
			81										
				81.3 - 82.2' **SHALE:** to **LIMESTONE:** BDX (SH), slightly fractured.	BDX (SH)								
			82	82.2 - 86.3' **SHALE**: BDX (SH), gray, slightly to moderately fractured.									
			83										
			84		BDX (SH)								
			85										
6 CORE	48 48												Core 6, RQD=65%
			86										
				86.3 - 89' **SHALEY LIMESTONE:** BDX (LS/SH), slightly fractured.									
			87										
			88		BDX (LS/SH)								
			89										
				89' End of Boring.									Bedrock corehole reamed 6" in diameter to 89' for well installation.

SOIL BORING LOG INFORMATION

NATURAL RESOURCE TECHNOLOGY

Facility/Project Name	License/Permit/Monitoring Number	Boring Number
Baldwin Energy Complex		MW-387

Boring Drilled By: Name of crew chief (first, last) and Firm	Date Drilling Started	Date Drilling Completed	Drilling Method
Jim Dittmaier Bulldog Drilling	11/13/2015	11/18/2015	4 1/4 HSA and rotary

Common Well Name	Final Static Water Level	Surface Elevation	Borehole Diameter
MW-387	Feet (NAVD88)	424.01 Feet (NAVD88)	8.3 inches

Local Grid Origin ☐ (estimated: ☐) or Boring Location ☒

State Plane 555,111.17 N, 2,380,474.78 E E/Ⓦ

1/4 of 1/4 of Section , T N, R

Lat 38° 11' 27.258"

Long -89° 52' 29.1828"

Local Grid Location ☐N ☐E Feet ☐S Feet ☐W

Facility ID	County	State	Civil Town/City/ or Village
	Randolph	Illinois	Baldwin

Sample Number and Type	Length Att. & Recovered (in)	Blow Counts	Depth In Feet	Soil/Rock Description And Geologic Origin For Each Major Unit	USCS	Graphic Log	Well Diagram	Soil Properties: Compressive Strength (tsf)	Moisture Content	Liquid Limit	Plasticity Index	P 200	RQD/ Comments
1 SS	24 16	2 7 6 6	0	0 - 4' **FILL, SILTY CLAY** CL/ML, brown (10YR 5/3), trace roots, stiff to very stiff (2.5-4 tsf), low plasticity, dry.									
			1										
2 SS	24 18	2 5 5 7	2		(FILL) CL/ML								
			3	3' trace fine sand.									
3 SS	24 18	2 4 4 5	4	4 - 10.8' **SILTY CLAY** CL/ML, dark yellowish brown (10YR 4/4), stiff to hard (1.5-4.5 tsf), medium plasticity, moist.									
			5										
4 SS	24 21	3 4 4 5	6	6' dark yellowish brown (10YR 3/4), trace oxidation staining.									
			7		CL/ML								
5 SS	24 0		8										
			9										
6 SS	24 16	WOH 3 4 5	10										WOH=weight of hammer
			11	10.8 - 12' **CLAYEY SILT** ML/CL, dark yellowish brown (10YR 4/4), nonplastic.	ML/CL								
			12										

I hereby certify that the information on this form is true and correct to the best of my knowledge.

Signature	Firm	Tel / Fax
Brad Rucker	Natural Resource Technology 234 W. Florida St., Fifth Floor, Milwaukee, WI 53204	Tel: (414) 837-3607 Fax: (414) 837-3608

NATURAL RESOURCE TECHNOLOGY

Boring Number MW-387

Sample Number and Type	Sample Length Att. & Recovered (in)	Blow Counts	Depth In Feet	Soil/Rock Description And Geologic Origin For Each Major Unit	USCS	Graphic Log	Well Diagram	Soil Properties: Compressive Strength (tsf)	Moisture Content	Liquid Limit	Plasticity Index	P 200	RQD/ Comments
7 SS	24 24	WOH 3 4 4		12 - 24' **SILTY CLAY** CL/ML, dark yellowish brown (10YR 3/4), stiff to very stiff (1.5-2.75 tsf). 12.5' - 12.6' black staining.									
			13	13' increased silt content, moist.									
8 SS	24 24	1 2 4 5	14	14' dark yellowish brown (10YR 4/6).									
			15	15' trace oxidation staining, medium plasticity, moist.									
9 SS	24 26	2 3 5 6	16										
			17										
10 SS	24 25	1 3 4 5	18	18' low plasticity.	CL/ML								
			19	19' medium plasticity.									
11 SS	24 23	1 2 3 3	20	20' dark yellowish brown (10YR 4/4), grayish brown (10YR 5/2) mottling.									
			21										
12 SS	24 24	1 4 5 7	22										
			23										
13 SS	24 26	1 4 5 6	24	24 - 27.4' **LEAN CLAY:** CL, gray (10YR 5/1), stiff to very stiff (1.5-2.5 tsf), high plasticity.									
			25										
14 SS	24 24	1 3 6 4	26	26' trace black oxidation staining.	CL								
			27										
15 SS	24 24	1 2 2 3	28	27.4 - 28.5' **SILTY SAND:** to **LEAN CLAY:** SM, mostly fine sand, wet.	SM								
			29	28.5 - 32.5' **SILTY CLAY** CL/ML, yellowish brown (10YR 5/4), trace sand, very soft to very hard (0-4.5+ tsf).									
16 SS	24 20	WOH 1 4 7	30	30' dark yellowish brown (10YR 3/4), oxidation-stained nodules (1" layer).	CL/ML								
			31	31' brown (10YR 4/3).									
			32										

NATURAL RESOURCE TECHNOLOGY

Boring Number MW-387

Sample Number and Type	Length Att. & Recovered (in)	Blow Counts	Depth In Feet	Soil/Rock Description And Geologic Origin For Each Major Unit	USCS	Graphic Log	Well Diagram	Soil Properties: Compressive Strength (tsf)	Moisture Content	Liquid Limit	Plasticity Index	P 200	RQD/ Comments
17 SS	24 16	1 1 1 2	33	32.5 - 34' **POORLY-GRADED SAND:** SP, yellowish brown (10YR 5/4), mostly medium sand, sand grain size decreasing with depth, silt and clay content increasing with depth.	SP								
18 SS	24	4 10 12 14	34	34 - 34.5' **SILTY SAND:** SM, yellowish brown (10YR 5/4), mostly fine sand.	SM								
			35	34.5 - 36' **SILTY CLAY** CL/ML, brown (10YR 4/3), very stiff to hard (2.5-4.5 tsf), low plasticity.	CL/ML								
19 SS 1 CORE	3 3 39 39	50 for 3"	36 37 38 39 40	36 - 40.6' **LIMESTONE:** BDX (LS), light gray, cherty, intensely fractured (fractures partly healed with shale).	BDX (LS)								Core 1, RQD=44%
2 CORE	60 49		41 42 43	40.6 - 43.9' **SHALE:** BDX (SH), dark gray, intensely fractured.	BDX (SH)								Core 2, RQD=61%
			44 45	43.9 - 45.3' **SHALEY LIMESTONE:** BDX (LS/SH), intensely fractured.	BDX (LS/SH)								
3 CORE	60 61		46 47 48	45.3 - 48.8' **LIMESTONE:** BDX (LS), fossiliferous, moderately fractured (fractures partly healed with shale).	BDX (LS)								Core 3, RQD=75%
			49 50	48.8 - 53.9' **SHALEY LIMESTONE:** BDX (LS/SH), moderately fractured.	BDX (LS/SH)								
4 CORE	64 64		51 52										Formation taking water during coring.

NATURAL RESOURCE TECHNOLOGY

Boring Number MW-387

Sample Number and Type	Sample Length Att. & Recovered (in)	Blow Counts	Depth In Feet	Soil/Rock Description And Geologic Origin For Each Major Unit	USCS	Graphic Log	Well Diagram	Soil Properties: Compressive Strength (tsf)	Moisture Content	Liquid Limit	Plasticity Index	P 200	RQD/ Comments
			53	48.8 - 53.9' **SHALEY LIMESTONE**: BDX (LS/SH), moderately fractured. *(continued)*	BDX (LS/SH)								Core 4, RQD=92%
			54	53.9 - 55' **SHALE:** BDX (SH), dark gray, moderately fractured, slightly decomposed.	BDX (SH)								
			55	55 - 56.3' **SHALEY LIMESTONE:** BDX (LS/SH), moderately fractured.	BDX (LS/SH)								
5 CORE	60 59		56										Core 5, RQD=100%
			57	56.3 - 60.1' **LIMESTONE:** BDX (LS), fossiliferous, slightly fractured to unfractured.									
			58		BDX (LS)								
			59										
			60										
				60.1 - 61.3' Overdrilled for Well Installation.									
			61										
				61.3' End of Boring.									Bedrock corehole reamed 6" in diameter to 61.3' for well installation.

SOIL BORING LOG INFORMATION

NATURAL RESOURCE TECHNOLOGY

Facility/Project Name	License/Permit/Monitoring Number	Boring Number
Baldwin Energy Complex		MW-388

Boring Drilled By: Name of crew chief (first, last) and Firm	Date Drilling Started	Date Drilling Completed	Drilling Method
Jim Dittmaier Bulldog Drilling	11/10/2015	11/12/2015	4 1/4 HSA and rotary

Common Well Name	Final Static Water Level	Surface Elevation	Borehole Diameter
MW-388	Feet (NAVD88)	406.28 Feet (NAVD88)	8.3 inches

Local Grid Origin ☐ (estimated: ☐) or Boring Location ☒

State Plane 555,429.08 N, 2,379,624.09 E E/Ⓦ

1/4 of 1/4 of Section , T N, R

Lat 38° 11' 30.426"

Long -89° 52' 39.8274"

Local Grid Location ☐ N ☐ E Feet ☐ S Feet ☐ W

Facility ID	County	State	Civil Town/City/ or Village
	Randolph	Illinois	Baldwin

Sample Number and Type	Length Att. & Recovered (in)	Blow Counts	Depth In Feet	Soil/Rock Description And Geologic Origin For Each Major Unit	USCS	Graphic Log	Well Diagram	Soil Properties: Compressive Strength (tsf)	Moisture Content	Liquid Limit	Plasticity Index	P 200	RQD/ Comments
1 SS	24 11	2 5 10 8	0	0 - 4' **FILL, SILTY CLAY** CL/ML, dark yellowish brown (10YR 3/4), 30-50% silt, organic material at surface, very soft to very stiff (0.0-4.0 tsf), moist.									
2 SS	24 18	3 6 8 9	2		(FILL) CL/ML								
3 SS	24 15	3 4 8 9	4	4 - 18' **SILTY CLAY** CL/ML, brown (10YR 5/3), 30-50% silt, very soft to very stiff (0.0-4.0 tsf), moist.									
4 SS	24 18	1 4 6 4	6	6' yellowish brown (7.5YR 5/6), 30-50% fine sand.									
5 SS	24 22	1 1 2 4	8	8' yellowish brown (10YR 5/4).	CL/ML								
6 SS	24 21	2 2 3 3	10	10' brown (10YR 4/3), yellow (10YR 7/8) mottling.									
			12										

I hereby certify that the information on this form is true and correct to the best of my knowledge.

Signature Brad Rucker

Firm Natural Resource Technology
234 W. Florida St., Fifth Floor, Milwaukee, WI 53204

Tel: (414) 837-3607
Fax: (414) 837-3608

NATURAL RESOURCE TECHNOLOGY

Boring Number MW-388

Sample Number and Type	Length Att. & Recovered (in)	Blow Counts	Depth In Feet	Soil/Rock Description And Geologic Origin For Each Major Unit	U S C S	Graphic Log	Well Diagram	Soil Properties: Compressive Strength (tsf)	Moisture Content	Liquid Limit	Plasticity Index	P 200	RQD/ Comments
7 SS	24 25	1 2 3 3		4 - 18' **SILTY CLAY** CL/ML, brown (10YR 5/3), 30-50% silt, very soft to very stiff (0.0-4.0 tsf), moist. *(continued)*									
			13	13.3' brown (10YR 5/3), trace sand.									
8 SS	24 20	1 2 4 7	14	14' grayish brown (10YR 5/2), increasing coarse sand content.									
			15		CL/ML								
9 SS	24 21	2 4 5 8	16	16' brownish yellow (10YR 6/8) mottling, very dark brown (10YR 2/2) stringers.									
			17	17 - 18' **SILTY CLAY WITH SAND** (CL/ML)S, yellowish brown (10YR 5/8).	(CL/ML)S								
10 SS	24 22	1 2 2 3	18	18 - 20' **SILTY CLAY** CL/ML, 30-50% silt, very soft to very stiff (0.0-4.0 tsf), slow dilatancy, wet.									
			19		CL/ML								
11 SS	24 14	WOH 2 4 7	20	20 - 23.5' **SILT WITH SAND:** (ML)s, yellowish brown (10YR 5/6), fine sand, rapid dilatancy, very soft (0.0 tsf), wet.									WOH=weight of hammer
			21										
12 SS	24 22	3 9 12 9	22	22' yellowish brown (10YR 5/4), with clay.	(ML)s								
			23										
13 SS	24 18	WOH 4 6 9	24	23.5 - 26.5' **SILTY CLAY WITH SAND** (CL/ML)S, grayish brown (10YR 5/2), fine sand, very stiff (2.5-3.0 tsf), wet. 24' gray (10YR 5/1), no fine sand.									
			25		(CL/ML)S								
14 SS	8 7	4 50 for 2"	26										
				26.5 - 27' **SHALE:** BDX (SH), gray, decomposed.									
1 CORE	35 31		27	27 - 30' **LIMESTONE:** BDX (LS), fossiliferous, thickly bedded, slightly fractured (narrow to moderately narrow apertures).	BDX (SH)								Core 1, RQD = 97%
			28		BDX (LS)								
			29										
2 CORE	60 40		30	30 - 45' **SHALEY LIMESTONE:** BDX (LS/SH), highly decomposed, intensely fractured.									Core 2, RQD = 68%
			31		BDX (LS/SH)								
			32										

NATURAL RESOURCE TECHNOLOGY

Boring Number MW-388

Sample Number and Type	Sample Length Att. & Recovered (in)	Blow Counts	Depth In Feet	Soil/Rock Description And Geologic Origin For Each Major Unit	U S C S	Graphic Log	Well Diagram	Soil Properties: Compressive Strength (tsf)	Soil Properties: Moisture Content	Soil Properties: Liquid Limit	Soil Properties: Plasticity Index	Soil Properties: P 200	RQD/ Comments
			30	30 - 45' **SHALEY LIMESTONE:** BDX (LS/SH), highly decomposed, intensely fractured. *(continued)*									
			33										
			34										
3 CORE	60 57.5		35	34.9' moderately fractured.									Core 3, RQD = 93%
			36										
			37	37' - 43.5' fossiliferous.									
			38		BDX (LS/SH)								
			39										
			40	40.1' slightly fractured.									
4 CORE	60 60.5		41	40.9' fossiliferous.									Core 4, RQD = 100%
			42										
			43										
			44										
			45	45 - 45.2' Overdrilled for Well Installation.									
				45.2' End of Boring.									Bedrock corehole reamed 6" in diameter to 45.2' for well installation.

SOIL BORING LOG INFORMATION

NATURAL RESOURCE TECHNOLOGY

Facility/Project Name	License/Permit/Monitoring Number	Boring Number
Baldwin Energy Complex		MW-389

Boring Drilled By: Name of crew chief (first, last) and Firm	Date Drilling Started	Date Drilling Completed	Drilling Method
Tom Marlo Bulldog Drilling	11/25/2015	12/1/2015	4 1/4 HSA and rotary

Common Well Name	Final Static Water Level	Surface Elevation	Borehole Diameter
MW-389	Feet (NAVD88)	417.30 Feet (NAVD88)	8.3 inches

Local Grid Origin ☐ (estimated: ☐) or Boring Location ☒

State Plane 556,119.33 N, 2,379,809.87 E E/Ⓦ

1/4 of 1/4 of Section , T N, R

Lat 38° 11' 37.2444"

Long -89° 52' 37.4736"

Local Grid Location ☐N ☐S Feet ☐E ☐W Feet

Facility ID	County	State	Civil Town/City/ or Village
	Randolph	Illinois	Baldwin

Sample Number and Type	Length Att. & Recovered (in)	Blow Counts	Depth In Feet	Soil/Rock Description And Geologic Origin For Each Major Unit	U S C S	Graphic Log	Well Diagram	Soil Properties: Compressive Strength (tsf)	Moisture Content	Liquid Limit	Plasticity Index	P 200	RQD/ Comments
1 SS	24 16	1 3 7 13	0	0 - 16' **SILTY CLAY** CL/ML, brown (7.5YR 4/4), stiff to very hard (1-4.5+ tsf), low plasticity.									
			1										
2 SS	24 18	2 6 9 9	2										
			3										
3 SS	24 19.5	1 3 3 3	4	4.5' moist.									
			5										
4 SS	24 17	1 2 3 1	6		CL/ML								
			7	7' trace root structures.									
5 SS	24 17	2 2 4 5	8	8' black (10YR 2/1) oxidation mottling.									
			9										
6 SS	24 20	2 2 4 4	10	10' decreasing mottling, increasing silt content.									
			11										
			12										

I hereby certify that the information on this form is true and correct to the best of my knowledge.

Signature Brad Rucker

Firm Natural Resource Technology
234 W. Florida St., Fifth Floor, Milwaukee, WI 53204
Tel: (414) 837-3607
Fax: (414) 837-3608

NATURAL RESOURCE TECHNOLOGY

Boring Number MW-389

Sample Number and Type	Length Att. & Recovered (in)	Blow Counts	Depth In Feet	Soil/Rock Description And Geologic Origin For Each Major Unit	USCS	Graphic Log	Well Diagram	Soil Properties: Compressive Strength (tsf)	Moisture Content	Liquid Limit	Plasticity Index	P 200	RQD/ Comments
7 SS	24 21	2 3 2 3		0 - 16' **SILTY CLAY** CL/ML, brown (7.5YR 4/4), stiff to very hard (1-4.5+ tsf), low plasticity. *(continued)*									
			13	12' dark yellowish brown (10YR 4/4), wet.									
8 SS	24 20	2 3 3 5	14	14' brown (10YR 5/3), dark yellowish brown (10YR4/6) mottling.	CL/ML								
			15										
9 SS	24 24	1 3 5 6	16	16 - 23' **FAT CLAY:** CH, grayish brown (10YR 5/2), yellowish brown (10YR 5/6) mottling, trace sand, stiff to very stiff (1.75-3.0 tsf), medium plasticity.									
			17										
10 SS	24 24	1 3 4 4	18	18' black (10YR 2/1) oxidation nodules.									
			19		CH								
11 SS	24 24	2 3 4 5	20										
			21										
12 SS	24 27	1 3 3 4	22										
			23	23 - 28.3' **SILTY CLAY WITH SAND** (CL/ML)S, yellowish brown (10YR 5/4), grayish brown (10YR 5/2) mottling, trace fine gravel, stiff to hard (1.5-4.5 tsf), medium plasticity.									
13 SS	24 27	1 2 4 4	24										
			25		(CL/ML)S								
14 SS	24 26	1 3 5 10	26										
			27	27' low plasticity.									
15 SS	24	1 3 8 11	28	28.3 - 28.8' **POORLY-GRADED SAND WITH CLAY:** SP-SC, yellowish brown (10YR 5/6).	SP-SC								
			29	28.8 - 36' **SILTY CLAY** CL/ML, yellowish brown (10YR 5/4), trace sand, oxidation nodules, and fine gravel, very stiff to hard (2.5-4.5 tsf), wet.									
16 SS	24	1 3 5 10	30		CL/ML								
			31										
			32										

NATURAL RESOURCE TECHNOLOGY

Boring Number MW-389

Sample Number and Type	Sample Length Att. & Recovered (in)	Blow Counts	Depth In Feet	Soil/Rock Description And Geologic Origin For Each Major Unit	USCS	Graphic Log	Well Diagram	Soil Properties: Compressive Strength (tsf)	Soil Properties: Moisture Content	Soil Properties: Liquid Limit	Soil Properties: Plasticity Index	Soil Properties: P 200	RQD/ Comments
17 SS	24 23	1 3 5 8	33	28.8 - 36' **SILTY CLAY** CL/ML, yellowish brown (10YR 5/4), trace sand, oxidation nodules, and fine gravel, very stiff to hard (2.5-4.5 tsf), wet. *(continued)*									
18 SS	24 26	1 3 8 13	34 35	34' increasing gravel content.	CL/ML								
19 SS	4 4	50 for 4"	36	36 - 37.3' **SHALEY LIMESTONE:** BDX (LS/SH), moderately fractured.	BDX (LS/SH)								
1 CORE	46 45		37	37.3 - 37.7' **SHALE:** BDX (SH), decomposed, moderately fractured.	BDX (SH)								Core 1, RQD=86%
			38	37.7 - 39.3' **LIMESTONE:** BDX (LS), shale at fractures, moderately fractured.	BDX (LS)								
2 CORE	13 12		39 40	39.3 - 46.8' **SHALEY LIMESTONE:** BDX (LS/SH), fossiliferous, decomposed, moderately fractured.									Core 2, RQD=67%
3 CORE	56 56		41	40.4' - 41' intensely fractured.									Core 3, RQD=65%
			42 43		BDX (LS/SH)								
			44 45	45.2' slightly fractured.									
4 CORE	63 63		46										Core 4, RQD=89%
			47	46.8 - 50.5' **LIMESTONE:** BDX (LS), fossiliferous, slightly fractured.									
			48 49		BDX (LS)								
			50										
5 CORE	60 59		51	50.5 - 52.1' **SHALEY LIMESTONE:** BDX (LS/SH), fossiliferous.	BDX (LS/SH)								Core 5, RQD=100%
			52										

NATURAL RESOURCE TECHNOLOGY

Boring Number MW-389

Sample										Soil Properties					
Number and Type	Length Att. & Recovered (in)	Blow Counts	Depth In Feet	Soil/Rock Description And Geologic Origin For Each Major Unit	U S C S	Graphic Log	Well Diagram			Compressive Strength (tsf)	Moisture Content	Liquid Limit	Plasticity Index	P 200	RQD/ Comments
			53	52.1 - 55.7' **LIMESTONE:** BDX (LS), fossiliferous, slightly fractured.	BDX (LS)										
			54												
			55												Bedrock corehole reamed 6" in diameter to 55' for well installation.
				55.7' End of Boring.											

APPENDIX D

GROUNDWATER QUALITY DATA

Appendix D - Groundwater Quality Data
Supplemental Hydrogeologic Site Characterization Report and Groundwater Monitoring Plan
Baldwin Fly Ash Pond System
Baldwin Energy Center

Well		Sample Date	Temperature (deg. C)	Specific Cond (Field) (micromhos/cm)	pH (field) (SU)	Alkalinity, total (mg/L)	Total Dissolved Solids (mg/L)	Nitrite nitrogen, total (mg/L)	Nitrate nitrogen, diss (mg/L)	Nitrate nitrogen, total (mg/L)	Cyanide, total (mg/L)	Calcium, dissolved (mg/L)	Magnesium, dissolved (mg/L)	Sodium, dissolved (mg/L)	Potassium, dissolved (mg/L)	Chloride, dissolved (mg/L)	Sulfate, dissolved (mg/L)	Fluoride, dissolved (mg/L)	Arsenic, dissolved (mg/L)	Barium, dissolved (mg/L)	Beryllium, dissolved (mg/L)	Boron, dissolved (mg/L)	Cadmium, dissolved (mg/L)	Chromium, dissolved (mg/L)	Cobalt, dissolved (mg/L)	Copper, dissolved (mg/L)	Iron, total (mg/L)	Iron, dissolved (mg/L)	Lead, dissolved (mg/L)	Manganese, total (mg/L)	Manganese, dissolved (mg/L)	Thallium, dissolved (mg/L)	Nickel, dissolved (mg/L)	Silver, dissolved (mg/L)	Zinc, dissolved (mg/L)	Antimony, dissolved (mg/L)	Selenium, dissolved (mg/L)	Mercury, dissolved (mg/L)
Class II Standard			ns	ns	6.5-9.0	ns	1200	ns	100	100	0.6	ns	ns	ns	ns	200	400	4.0	0.2	2.0	0.5	2.0	0.05	1.0	1.0	0.65	5.0	5.0	0.1	10	10	0.02	2.0	0.05	10	0.024	0.05	0.01
Max (Unlithified)			27.5	3890	12.4	700	3470	0.16	18	10.7	<0.008	289	126	168	77.54	140	2050	0.865	0.032	0.24	<0.005	45.3	<0.002	<0.005	0.01	0.016	69.4	18	0.005	24.4	6.8	<0.002	<0.005	0.006	0.014	<0.005	0.016	<0.002
Min (Unlithified)			2	301	5.6	46	188	<0.05	<0.05	<0.05	<0.007	54.17	1.0	20	<1	4.1	23	0.119	<0.005	0.0094	<0.004	<0.02	<0.002	<0.005	<0.005	<0.005	<0.02	<0.01	<0.005	<0.003	<0.003	<0.002	<0.005	<0.005	<0.005	<0.005	<0.01	<0.002
Max (Bedrock)			28.1	7057	12.9	808	1709	0.35	2.04	1.13	<0.008	533	46	207	89	642	65	0.756	0.011	1.6	<0.005	1.88	<0.002	<0.005	<0.005	<0.005	3.82	1.6	<0.005	0.58	0.87	<0.002	0.007	0.01	0.006	0.0075	<0.01	<0.002
Min (Bedrock)			5.8	600	6.5	16	375	0.33	0.06	0.103	<0.007	45	2.1	29	<1	9	<10	0.174	<0.005	0.098	<0.004	<0.02	<0.002	<0.005	<0.005	<0.005	0.02	0.011	<0.005	<0.003	<0.003	<0.002	<0.005	<0.005	<0.005	<0.005	<0.01	<0.002
Max (Leachate)			17.7	6240	11.9		5120									109	2820					94.7					90.6	0.06		1.58	<0.005							
Min (Leachate)			13.3	1070	7.6		1130									12	495					36.3					0.57	<0.02		0.01	<0.005							
Upgradient Wells (Unlithified Materials)																																						
MW104D	(N)	11/16/2010	15	1226	7		785		0.07		<0.007					15.7	245	0.469	<0.005	0.03	<0.005	<0.02	<0.002	<0.005	<0.005	<0.005		<0.01	<0.005		0.02	<0.002	<0.005	<0.005	<0.005	<0.005	<0.01	<0.002
MW104D		3/23/2011	16.7	1176	7	406	801		0.07		<0.007	143	58	63	<1	17	241	0.422	<0.005	0.0311	<0.005	0.021	<0.002	<0.005	<0.005	<0.005		<0.01	<0.005		0.04	<0.002	<0.005	<0.005	<0.005	<0.005	<0.01	<0.002
MW104D		6/7/2011	16.8	1213	6.9	404	776		<0.05		<0.007	134	58	58	<1	19	250	0.379	<0.005	0.033	<0.005	0.019	<0.002	<0.005	<0.005	<0.005		<0.01	<0.005		0.013	<0.002	<0.005	<0.005	<0.005	<0.005	<0.01	<0.002
MW104DR		9/13/2011	16	1164	6.7	418	768		0.07		<0.007	134	49	58	2.2	18	225	0.37	<0.005	0.042	<0.004	<0.05	<0.002	<0.005	<0.005	<0.005		0.024	<0.005		0.42	<0.002	<0.005	<0.005	<0.005	<0.005	<0.01	<0.002
MW104DR		12/8/2011	13.7	1127	6.8	410	739		0.06		<0.007	137	52	51	1.5	18	222	0.4	<0.005	0.038	<0.004	<0.05	<0.002	<0.005	<0.005	<0.005		0.025	<0.005		0.28	<0.002	<0.005	<0.005	<0.005	<0.005	<0.01	<0.002
MW104DR		3/8/2012	11.3	1094	7.6	416	724		0.55		<0.008	145	58	56	1.3	24	214	0.31	<0.005	0.035	<0.004	<0.05	<0.002	<0.005	<0.005	<0.005		0.011	<0.005		0.21	<0.002	<0.005	<0.005	<0.005	<0.005	<0.01	<0.002
MW104DR		9/16/2013	15.5	1130	6.9		676																				4.82			0.93								
MW104DR		11/20/2013	13.6	1250	6.8		630									16	194					0.02						0.07			0.29							
MW104DR		2/18/2014	12.2	991	6.8		652									18	175					<0.02						<0.02			0.04							
MW104DR		6/11/2014	14.3	1060	7		676									18	186					<0.02						0.028			0.123							
MW104DR		3/25/2015	14.4	775	7.1		630	<0.05		0.955						21	179					<0.02					0.54	<0.02		0.177	0.092						
MW104DR		6/24/2015	14.8	1030	7		718	<0.05		0.673						23	187					<0.02					0.77	<0.02		0.206	0.13						
MW104DR		9/25/2015	15.4	1090	7.1		634	<0.05		0.847						24	178					<0.02					0.74	<0.02		0.224	0.15						
MW104DR		11/10/2015	15.2	997	6.8		644	<0.05		0.924						25	195					<0.02					0.33	<0.02		0.234	0.172						
MW104S	(N)	11/16/2010	11.8	1550	6.6		943		<0.05		<0.007					33.7	148	0.629	0.032	0.15	<0.005	0.16	<0.002	<0.005	<0.005	<0.005		18	<0.005		6.8	<0.002	<0.005	<0.005	0.009	<0.005	<0.01	<0.002
MW104S		3/23/2011	15.9	1142	6.5	446	742		<0.05		<0.007	106	42	104	<1	56	169	0.401	0.0082	0.0899	<0.005	0.146	<0.002	<0.005	<0.005	<0.005		1.85	<0.005		3.0	<0.002	<0.005	<0.005	<0.005	<0.005	<0.01	<0.002
MW104S		6/7/2011	21.8	1290	6.5	550	824		0.07		<0.008	121	46	105	1.8	58.7	114	0.561	0.012	0.24	<0.005	0.22	<0.002	<0.005	<0.005	<0.005		14	<0.005		4.0	<0.002	<0.005	<0.005	0.009	<0.005	<0.01	<0.002
MW104SR		9/13/2011	19.9	1286	6.4	654	909		0.37		<0.007	157	65	92	<1	32	164	0.54	0.0058	0.059	<0.004	<0.05	<0.002	<0.005	<0.005	<0.005		0.08	<0.005		1.2	<0.002	<0.005	<0.005	<0.005	<0.005	<0.01	<0.002
MW104SR		12/8/2011	12.3	1405	6.9	616	965		0.14		<0.007	167	70	84	<1	31	237	0.523	<0.005	0.076	<0.004	<0.05	<0.002	<0.005	<0.005	<0.005		0.19	<0.005		1.1	<0.002	<0.005	<0.005	<0.005	<0.005	<0.01	<0.002
MW104SR		3/8/2012	10.1	1521	6.9	700	886		0.09		<0.008	168	77	85	<1	34	140	0.549	<0.005	0.097	<0.004	0.06	<0.002	<0.005	<0.005	<0.005		0.61	<0.005		1.9	<0.002	<0.005	<0.005	<0.005	<0.005	<0.01	<0.002
MW104SR		9/16/2013	17	1310	6.7		724																				3.18			4.97								
MW104SR		11/20/2013	15.1	1320	6.7		770									19	134					0.04						1.44			2.2							
MW104SR		2/18/2014	12.8	809	6.7		792									18	138					0.05						<0.02			0.59							
MW104SR		6/11/2014	14.9	1260	6.5		792									16	68					0.147						0.806			1.7							
MW104SR		3/25/2015	10.9	1000	6.8		770	<0.05		0.058						14	100					0.086					0.48	0.207		2.66	2.1						
MW104SR		6/24/2015	15.4	1390	6.6		880	<0.05		<0.05						23	47					0.178					7.12	3.74		3.46	3.1						
MW104SR		9/25/2015	18.7	1330	6.7		744	<0.05		<0.05						19	23					0.237					3.62	3.35		2.54	2.52						
MW104SR		11/10/2015	17	1150	6.3		732	0.06		0.321						19	57					0.149					0.98	1.19		2.78	3.09						
TPZ158		9/17/2013	16.4	720	7.1		394																				6.93			0.12							
TPZ158		11/20/2013	14.9	984	7.3		976									81	39					<0.02						1.43			0.35							
TPZ158		2/18/2014	10.2	584	6.7		380									65	44					<0.02						<0.02			<0.005							
TPZ158		6/12/2014	14.8	645	6.1		408									62	37					0.03						0.085			<0.005							
Downgradient Wells (Unlithified Materials)																																						
MW150	(N)	11/15/2010	13.5	1467	7.3		1133		<0.05		<0.007					65.4	507	0.826	0.005	0.02	<0.005	0.31	<0.002	<0.005	<0.005	<0.005		<0.01	<0.005		<0.005	<0.002	<0.005	<0.005	<0.005	<0.005	<0.01	<0.002
MW150		3/23/2011	15.3	1681	7.3	378	1205		0.06		<0.008	132	95	131	<1	65	555	0.841	0.006	0.0161	<0.005	0.473	<0.002	<0.005	<0.005	<0.005		<0.01	<0.005		<0.005	<0.002	<0.005	<0.005	<0.005	<0.005	<0.01	<0.002
MW150		6/7/2011	16.7	1910	7.1	370	1396		0.06		<0.008	138	105	134	<1	57.7	696	0.791	<0.005	0.017	<0.005	0.4	<0.002	<0.005	<0.005	<0.005		<0.01	<0.005		<0.005	<0.002	<0.005	<0.005	<0.005	<0.005	<0.01	<0.002
MW150		9/13/2011	14.4	1620	7.2	376	1162		0.05		<0.007	135	82	123	1.0	66	513	0.86	<0.005	0.017	<0.004	0.36	<0.002	<0.005	<0.005	<0.005		<0.01	<0.005		<0.005	<0.002	<0.005	<0.005	<0.005	<0.005	<0.01	<0.002
MW150		12/7/2011	13.1	1744	7.1	390	1278		<0.05		<0.007	136	92	126	<1	77	585	0.865	0.0053	0.019	<0.004	0.47	<0.002	<0.005	<0.005	<0.005		<0.01	<0.005		<0.005	<0.002	<0.005	<0.005	<0.005	<0.005	0.01	<0.002
MW150		3/7/2012	16.1	1704	7.3	388	1334		<0.05		<0.007	128	108	134	<1	69	584	0.798	<0.005	0.015	<0.004	0.56	<0.002	<0.005	<0.005	<0.005		<0.01	<0.005		<0.005	<0.002	<0.005	<0.005	<0.005	<0.005	<0.01	<0.002
MW150		9/16/2013	14.8	1350	7.5		1090																				20.1			0.32								
MW150		11/20/2013	13.3	1530	7.1		1090									51	502					0.65						0.07			0.03							
MW150		2/19/2014	12.7	1330	7		1200									51	521					0.8						<0.02			<0.005							
MW150		6/11/2014	13	1680	7.3		1300									49	552					0.98						<0.02			0.006							
MW150		3/25/2015	13.7	1290	7.4		1270	<0.05		0.134						47	550					1.19					14.5	<0.02		0.215	0.024						
MW150		6/24/2015	13.5	1650	7.2		1340	<0.05		<0.05						50	565					1.25					0.81	0.035		0.016	0.003						
MW150		9/25/2015	14	1710	7.2		1210	<0.05		<0.05						52	632					1.5					0.22	0.127		0.016	0.013						
MW150		11/10/2015	13.5	1550	7		1180	<0.05		0.057						54	584					1.47					0.08	0.0388		0.007	0.005						
MW151	(N)*	11/15/2010	15.3	1022	7.1		580		<0.05		<0.007					39.9	76.5	0.536	0.007	0.05	<0.005	0.25	<0.002	<0.005	<0.005	<0.005		<0.01	<0.005		0.14	<0.002	<0.005	<0.005	<0.005	<0.005	<0.01	<0.002
MW151		3/23/2011	13.2	974	6.9	414	568		<0.05		<0.007	117	46	46	1.1	40	77	0.531	<0.005	0.0396	<0.005	0.226	<0.002	<0.005	<0.005	<0.005		<0.01	<0.005		0.064	<0.002	<0.005	<0.005	<0.005	<0.005	<0.01	<0.002
MW151		6/7/2011	15	1001	6.9	410	539		<0.05		<0.007	97	45	45	1.0	38.7	82.3	0.483	<0.005	0.0396	<0.005	0.22	<0.002	<0.005	<0.005	<0.005		<0.01	<0.005		0.032	<0.002	<0.005	<0.005	<0.005	<0.005	<0.01	<0.002
MW151		9/13/2011	22.8	1010	6.8	442	587		<0.05		<0.007	109	42	52	1.3	44	78	0.53	<0.005	0.041	<0.004	0.22	<0.002	<0.005	<0.005	<0.005		<0.01	<0.005		0.059	<0.002	<0.005	<0.005	<0.005	<0.005	<0.01	<0.002
MW151		12/8/2011	9.2	953	7.8	430	576		<0.05		<0.007	114	45	48	1.0	40	77	0.54	0.006	0.049	<0.004	0.25	<0.002	<0.005	<0.005	<0.005		0.011	<0.005		0.021	<0.002	<0.005	<0.005	<0.005	<0.005	<0.01	<0.002
MW151		3/7/2012	13.2	941	8.1	446	569		0.09		<0.007	119	48	48	<1	38	75	0.479	<0.005	0.039	<0.004	0.22	<0.002	<0.005	<0.005	<0.005		<0.01	<0.005		0.010	<0.002	<0.005	<0.005	<0.005	<0.005	<0.01	<0.002
MW151		9/16/2013	17.3	855	7.2		526																				19.3			1.53								
MW151		11/20/2013	14.2	970	7.1		542									36	78					0.24						<0.02			<0.005							
MW151		2/19/2014	8.5	852	7.1		538									35	74					0.23						<0.02			<0.005							
MW151		6/12/2014	13.8	983	6.3		562									35	63					0.217						<0.02			0.005							
MW152	(N)	11/15/2010	15	2030	7		1759		0.17		<0.007					84.1	859	0.348	0.008	0.01	<0.005	12	<0.002	<0.005	<0.005	<0.005		<0.01	<0.005		0.05	<0.002	<0.005	<0.005	<0.005	<0.005	<0.01	<0.002
MW152		3/23/2011	11.2	2128	7.4	360	1768		0.31		<0.007	249	104	131	1.4	75	914	0.268	0.0073	0.0109	<0.005	8.974	<0.002	<0.005	<0.005	<0.005		0.04	<0.005		0.021	<0.002	<0.005	<0.005	<0.005	<0.005	<0.01	<0.002
MW152		6/7/2011	15.5	2103	7.3	408	1634		0.24		<0.007	205	100	148	1.0	53.7	772	0.274	<0.005	0.01	<0.005	3.6	<0.002	<0.005	<0.005	<0.005		0.026	<0.005		0.013	<0.002	<0.005	<0.005	<0.005	<0.005	<0.01	<0.002
MW152		9/13/2011	17.6	2052	7.2	420	1607		0.09		<0.007	212	97	146	1.1	69	1000	0.3	<0.005	0.01	<0.004	7.8	<0.002	<0.005	<0.005	<0.005		<0.01	<0.005		0.072	<0.002	<0.005	<0.005	<0.005	<0.005	<0.01	<0.002
MW152		12/6/2011	10.8	2299	6.5	420	1983		<0.05		<0.007	289	126	131	<1	140	1030	0.281	0.008	0.014	<0.004	18	<0.002	<0.005	<0.005	<0.005		0.012	<0.005		0.018	<0.002	<0.005	<0.005	<0.005	<0.005	<0.01	<0.002
MW152		3/7/2012	13.7	2092	6.7	420	1511		0.25		<0.007	190	91	130	<1	52	700	0.258	<0.005	0.0094	<0.004	3.7	<0.002	<0.005	<0.005	<0.005		0.02	<0.005		0.0093	<0.002	<0.005	<0.005	<0.005	<0.005	<0.01	<0.002
MW152		9/16/2013	16.2	1920	7		1620																				19.4			1.37								
MW152		11/20/2013	13.7	1950	7.2		1720									55	857					9.92						0.07			0.005							
MW152		2/19/2014	9.5	1880	6.4		1770									56	898					12.7						0.05			<0.005							
MW152		6/12/2014	12.9	1890	6.5		1530									32	636					2.36						0.456			0.102							
MW152		3/25/2015	10	1880	6.9		2150	<0.05		<0.05						71	1020					26.8					12.4	0.044		0.367	0.01						
MW152		6/24/2015	14	2580	6.8		2150	<0.05		0.207						68	978					19.5					16.6	0.118		0.639	0.091						
MW152		9/25/2015	16.3	2530	6.8		1920	<0.05		<0.05						63	949					17.7					2.65	0.033		0.105	0.019						
MW152		11/10/2015	15.2	2110	6.7		1920	<0.05		<0.05						27	965					16.9					3.93	0.076		0.158	0.040						
MW153	(N)	11/16/2010	14.8	730	7.1		462		13.2		<0.007					34.4	88.5	0.44	<0.005	0.03	<0.005	<0.02	<0.002	<0.005	<0.005	<0.005		<0.01	<0.005		<0.005	<0.002	<0.005	<0.005	<0.005	<0.005	<0.01	<0.002
MW153		3/23/2011	21.2	736	7.4	192	430		14.91		<0.007	58	24	59	<1	30	93	0.383	<0.005	0.025	<0.005	<0.02	<0.002	<0.005	<0.005	<0.005		<0.01	<0.005		0.0091	<0.002	<0.005	<0.005	<0.005	<0.005	<0.01	<0.002
MW153		6/7/2011	20.2	732	7.5	200	449		12		<0.007	56	24	56	<1	31.5	82.5	0.388	<0.005	0.025	<0.005	0.014	<0.002	<0.005	<0.005	<0.005		<0.01	<0.005		0.0053	<0.002	<0.005	<0.005	<0.005	<0.005	<0.01	<0.002
MW153		9/14/2011	16.2	718	6.9	194	446		18		<0.007	55	23	65	<1	33	83	0.4	<0.005	0.025	<0.004	<0.05	<0.002	<0.005	<0.005	<0.005		<0.01	<0.005		0.011	<0.002	<0.005	<0.005	<0.005	<0.005	<0.01	<0.002
MW153		12/8/2011	5.5	789	7	206	451		15		<0.007	61	26	61	<1	34	93	0.41	<0.005	0.028	<0.004	<0.05	<0.002	<0.005	<0.005	<0.005		<0.01	<0.005		0.015	<0.002	<0.005	<0.005	<0.005	<0.005	<0.01	<0.002
MW153		3/8/2012	11.9	669	7.3	200	416		12.9		<0.007	57	24	57	<1	29	81	0.394	<0.005	0.024	<0.004	<0.05	<0.002	<0.005	<0.005	<0.005		<0.01	<0.005		0.0077	<0.002	<0.005	<0.005	<0.005	<0.005	<0.01	<0.002
MW153		9/17/2013	15.5	778	7.3		448																				7.34			0.16								
MW153		11/21/2013	14.1	730	6.6		384									28	98					<0.02						<0.02			0.03							
MW153		2/19/2014	13.7	561	7.2		402									22	81					<0.02						<0.02			<0.005							
MW153		6/11/2014	13.2	686	7		426									21	80					<0.02						<0.02			0.009							
MW153		3/25/2015	12.9	491	7.3		354	<0.05		10.5						18	77					<0.02					0.64	<0.02		0.03	0.016						

Appendix D - Groundwater Quality Data
Supplemental Hydrogeologic Site Characterization Report and Groundwater Monitoring Plan
Baldwin Fly Ash Pond System
Baldwin Energy Center

Well		Sample Date	Temperature (deg. C)	Specific Cond (Field) (micromhos/cm)	pH (field) (SU)	Alkalinity, total (mg/L)	Total Dissolved Solids (mg/L)	Nitrite nitrogen, total (mg/L)	Nitrate nitrogen, diss (mg/L)	Nitrate nitrogen, total (mg/L)	Cyanide, total (mg/L)	Calcium, dissolved (mg/L)	Magnesium, dissolved (mg/L)	Sodium, dissolved (mg/L)	Potassium, dissolved (mg/L)	Chloride, dissolved (mg/L)	Sulfate, dissolved (mg/L)	Fluoride, dissolved (mg/L)	Arsenic, dissolved (mg/L)	Barium, dissolved (mg/L)	Beryllium, dissolved (mg/L)	Boron, dissolved (mg/L)	Cadmium, dissolved (mg/L)	Chromium, dissolved (mg/L)	Cobalt, dissolved (mg/L)	Copper, dissolved (mg/L)	Iron, total (mg/L)	Iron, dissolved (mg/L)	Lead, dissolved (mg/L)	Manganese, total (mg/L)	Manganese, dissolved (mg/L)	Thallium, dissolved (mg/L)	Nickel, dissolved (mg/L)	Silver, dissolved (mg/L)	Zinc, dissolved (mg/L)	Antimony, dissolved (mg/L)	Selenium, dissolved (mg/L)	Mercury, dissolved (mg/L)
Class II Standard			ns	ns	6.5-9.0	ns	1200	ns	100	100	0.6	ns	ns	ns	ns	200	400	4.0	0.2	2.0	0.5	2.0	0.05	1.0	1.0	0.65	5.0	5.0	0.1	10	10	0.02	2.0	0.05	10	0.024	0.05	0.01
Max (Unlithified)			27.5	3890	12.4	700	3470	0.16	18	10.7	<0.008	289	126	168	77.54	140	2050	0.865	0.032	0.24	<0.005	45.3	<0.002	<0.005	0.01	0.016	69.4	18	0.005	24.4	6.8	<0.002	<0.005	0.006	0.014	<0.005	0.016	<0.002
Min (Unlithified)			2	301	5.6	46	188	<0.05	<0.05	<0.05	<0.007	54.17	1.0	20	<1	4.1	23	0.119	<0.005	0.0094	<0.004	<0.02	<0.002	<0.005	<0.005	<0.005	<0.02	<0.01	<0.005	<0.003	<0.003	<0.002	<0.005	<0.005	<0.005	<0.005	<0.01	<0.002
Max (Bedrock)			28.1	7057	12.9	808	1709	0.35	2.04	1.13	<0.008	533	46	207	89	642	65	0.756	0.011	1.6	<0.005	1.88	<0.002	<0.005	<0.005	<0.005	3.82	1.6	<0.005	0.58	0.87	<0.002	0.007	0.01	0.006	0.0075	<0.01	<0.002
Min (Bedrock)			5.8	600	6.5	16	375	0.33	0.06	0.103	<0.007	45	2.1	29	<1	9	<10	0.174	<0.005	0.098	<0.004	<0.02	<0.002	<0.005	<0.005	<0.005	0.02	0.011	<0.005	<0.003	<0.003	<0.002	<0.005	<0.005	<0.005	<0.005	<0.01	<0.002
Max (Leachate)			17.7	6240	11.9		5120									109	2820					94.7					90.6	0.06		1.58	<0.005							
Min (Leachate)			13.3	1070	7.6		1130									12	495					36.3					0.57	<0.02		0.01	<0.005							
MW153		6/24/2015	14.3	648	7.2		442	<0.05		10.6						21	73					<0.02					0.18	<0.02		0.015	0.009							
MW153		9/25/2015	15.2	654	6.8		354	<0.05		10.5						22	75					<0.02					0.21	<0.02		0.014	0.0084							
MW153		11/10/2015	15.5	620	7.1		360	<0.05		10.7						22	75					<0.02					0.3	<0.02		0.017	0.0087							
MW154	(N)	3/23/2011	11.5	911	7.3	424	559		1.28		<0.007	110	40	53	1.2	12	94	0.623	0.0057	0.073	<0.005	0.026	<0.002	<0.005	<0.005	<0.005		<0.01	<0.005		<0.005	<0.002	<0.005	<0.005	<0.005	<0.005	0.0159	<0.002
MW154		6/7/2011	14.5	874	7.1	384	508		0.53		<0.007	106	38	28	<1	9.53	71.9	0.501	<0.005	0.076	<0.005	0.026	<0.002	<0.005	<0.005	<0.005		0.018	<0.005		0.18	<0.002	<0.005	<0.005	0.014	<0.005	<0.01	<0.002
MW154		9/12/2011																																				
MW154		12/7/2011	13.8	665	6.7	324	346		0.25		<0.007	89	25	22	<1	4.1	29	0.525	<0.005	0.1	<0.004	<0.05	<0.002	<0.005	<0.005	<0.005		<0.01	<0.005		0.0062	<0.002	<0.005	<0.005	0.007	<0.005	<0.01	<0.002
MW154		3/6/2012	12.9	861	7.1	406	476		4.49		<0.007	114	40	20	<1	5.5	38	0.516	<0.005	0.08	<0.004	<0.05	<0.002	<0.005	<0.005	<0.005		<0.01	<0.005		<0.005	<0.002	<0.005	<0.005	<0.005	<0.005	<0.01	<0.002
MW154		9/17/2013	16	869	7.3		516																				7.1			0.19								
MW154		2/19/2014	11.3	713	7.4		454									8	48					0.02						<0.02			<0.005						
MW154		6/12/2014	13.3	825	6.9		492									12	30					<0.02						<0.02			<0.005						
MW154		3/25/2015	9.9	692	7.3		494	<0.05		0.957						7	39					<0.02					1.55	<0.02		0.019	<0.003						
MW154		6/30/2015	15	751	6.9		468	<0.05		<0.05						6	29					0.021					0.34	0.078		0.05	0.032						
MW154		9/25/2015	16.4	1040	6.9		550	<0.05		<0.05						9	49					<0.02					3.9	0.042		0.132	0.083						
MW155	(N)	11/16/2010	13.8	600	7.1		470		4.46		<0.007					6.55	61.8	0.39	<0.005	0.03	<0.005	<0.02	<0.002	<0.005	<0.005	<0.005		<0.01	<0.005		0.038	<0.002	<0.005	<0.005	<0.005	<0.005	<0.01	<0.002
MW155		3/23/2011	15.5	763	7.1	360	455		1.98		<0.007	88	45	24	<1	10	53	0.398	<0.005	0.025	<0.005	<0.02	<0.002	<0.005	<0.005	<0.005		<0.01	<0.005		0.28	<0.002	<0.005	<0.005	<0.005	<0.005	<0.01	<0.002
MW155		6/7/2011	16.1	806	7.1	400	487		1.4		<0.007	86	46	25	<1	8.58	49.6	0.385	<0.005	0.024	<0.005	0.012	<0.002	<0.005	<0.005	<0.005		0.016	<0.005		0.062	<0.002	<0.005	<0.005	<0.005	<0.005	<0.01	<0.002
MW155		9/12/2011	19.3	526	6.8	376	470		2.1		<0.007	86	42	28	<1	9.3	50	0.38	<0.005	0.022	<0.004	<0.05	<0.002	<0.005	<0.005	<0.005		0.013	<0.005		0.37	<0.002	<0.005	<0.005	<0.005	<0.005	<0.01	<0.002
MW155		12/7/2011	8.3	528	6.9	366	450		2		<0.007	91	44	26	<1	11	51	0.417	<0.005	0.023	<0.004	<0.05	<0.002	<0.005	<0.005	<0.005		0.015	<0.005		0.18	<0.002	<0.005	<0.005	<0.005	<0.005	<0.01	<0.002
MW155		3/6/2012	16.3	774	6.9	392	446		1.85		<0.008	93	49	28	<1	8.8	49	0.401	<0.005	0.019	<0.004	<0.05	<0.002	<0.005	<0.005	0.016		<0.01	<0.005		0.081	<0.002	<0.005	<0.005	0.014	<0.005	<0.01	<0.002
MW155		9/17/2013	14.1	773	7.4		470																				48.3			24.4								
MW155		2/19/2014	13.7	3890	7		1080									8	54					<0.02						0.48			0.35						
MW155		6/12/2014	15	799	6.5		484									8	41					<0.02						<0.02			<0.005						
MW155		3/25/2015	13.6	588	7.3		402	<0.05		1.61						7	50					<0.02					0.09	<0.02		0.073	<0.003						
MW155		6/24/2015	13.5	796	7.2		498	<0.05		1.64						8	53					<0.02					0.23	<0.02		0.291	0.008						
MW155		9/25/2015	14.9	849	7.2		438	<0.05		1.82						9	50					<0.02					0.21	<0.02		0.132	0.0112						
MW155		11/10/2015	14.2	774	7		436	<0.05		2.13						9	51					<0.02					0.6	<0.02		0.273	<0.003						
MW252	(N)	11/15/2010	13.8	1730	7.8		1318		<0.05		<0.007					52.8	528	0.233	0.008	0.04	<0.005	0.97	<0.002	<0.005	<0.005	<0.005		<0.01	<0.005		1.7	<0.002	<0.005	<0.005	<0.005	<0.005	<0.01	<0.002
MW252		3/23/2011	15.3	1845	7	534	1335		0.06		<0.007	232	90	100	5.3	61	559	0.25	0.006	0.039	<0.005	1.47	<0.002	<0.005	<0.005	0.0072		<0.01	<0.005		0.93	<0.002	<0.005	<0.005	<0.005	<0.005	<0.01	<0.002
MW252		6/7/2011	14	1833	7.8	524	1341		0.05		<0.008	210	84	99	2.1	61.4	578	0.224	<0.005	0.04	<0.005	0.31	<0.002	<0.005	<0.005	<0.005		<0.01	<0.005		0.61	<0.002	<0.005	<0.005	<0.005	<0.005	<0.01	<0.002
MW252		9/13/2011	14.9	1806	7.5	526	1301		<0.05		<0.007	206	78	104	3	52	510	0.22	0.0061	0.029	<0.004	0.32	<0.002	<0.005	<0.005	<0.005		<0.01	<0.005		0.97	<0.002	<0.005	<0.005	0.007	<0.005	<0.01	<0.002
MW252		12/6/2011	9.8	1745	6.8	524	1224		<0.05		<0.007	221	83	99	1.9	50	490	0.232	0.007	0.04	<0.004	0.29	<0.002	<0.005	0.01	<0.005		<0.01	<0.005		1.2	<0.002	<0.005	<0.005	<0.005	<0.005	<0.01	<0.002
MW252		3/7/2012	21.6	1910	7	528	1286		<0.05		<0.007	225	91	99	1.4	49	576	0.21	<0.005	0.022	<0.004	0.19	<0.002	<0.005	<0.005	<0.005		0.026	<0.005		0.44	<0.002	<0.005	<0.005	<0.005	<0.005	<0.01	<0.002
MW252		9/16/2013	14.1	1650	7		1260																				9.04			1.3								
MW252		11/20/2013	13.8	1670	7.1		1250									41	463					0.23						0.07			0.11						
MW252		2/19/2014	10.9	1320	8.1		1310									41	480					0.23						<0.02			0.01						
MW252		6/12/2014	14.3	1790	6.4		1390									38	447					0.223						<0.02			0.057						
MW252		3/25/2015	12.8	1350	7		1270	<0.05		<0.05						38	487					0.155					1.15	<0.02		0.324	0.053						
MW252		6/24/2015	13.7	1680	6.7		1320	<0.05		<0.05						41	488					0.132					12.3	0.1		0.585	0.198						
MW252		9/25/2015	14.5	1800	6.8		1250	<0.05		<0.05						38	459					0.14					2.09	<0.02		0.655	0.582						
MW252		11/10/2015	13.7	1600	6.6		1250	<0.05		<0.05						38	493					0.134					15.5	0.0221		0.717	0.152						
MW253	(N)	11/16/2010	13.4	765	6.9		1441		0.38		<0.007					27.4	806	0.408	0.008	0.02	<0.005	0.24	<0.002	<0.005	<0.005	<0.005		<0.01	<0.005		0.37	<0.002	<0.005	<0.005	<0.005	<0.005	<0.01	<0.002
MW253		3/23/2011	25.9	1971	7.7	580	854		0.08		<0.008	54	1.0	168	78	26	262	0.119	0.0063	0.066	<0.005	0.124	<0.002	<0.005	<0.005	<0.005		<0.01	0.005		<0.005	<0.002	<0.005	0.006	<0.005	<0.005	<0.01	<0.002
MW253		6/7/2011	27.5	1564	11.3	187	698		0.06		<0.007	104	<5	108	18	22.2	411.4	0.369	<0.005	0.054	<0.005	0.064	<0.002	<0.005	<0.005	<0.005		<0.01	<0.005		<0.005	<0.002	<0.005	<0.005	<0.005	<0.005	<0.01	<0.002
MW253		9/14/2011	17.5	958	9.8	46	639		0.12		<0.007	61	15	95	9.1	23	424	0.29	<0.005	0.031	<0.004	<0.05	<0.002	<0.005	<0.005	<0.005		0.013	<0.005		<0.005	<0.002	<0.005	<0.005	<0.005	<0.005	<0.01	<0.002
MW253		12/8/2011	2	908	7.4	105	744		<0.05		<0.007	76	48	94	4.9	27	483	0.349	0.0064	0.026	<0.004	0.11	<0.002	<0.005	<0.005	<0.005		0.014	<0.005		0.0071	<0.002	<0.005	<0.005	<0.005	<0.005	<0.01	<0.002
MW253		3/8/2012	9.6	1142	11	115	634		<0.05		<0.007	110	2.8	86	6.4	22	406	0.246	<0.005	0.036	<0.004	0.076	<0.002	<0.005	<0.005	<0.005		<0.01	<0.005		<0.005	<0.002	<0.005	<0.005	<0.005	<0.005	<0.01	<0.002
MW253		9/17/2013	15.6	833	10.6		546																				0.16			0.02								
MW253		11/21/2013	13.9	735	8.6		602									18	405					0.09						<0.02			<0.005						
MW253		2/19/2014	14.4	833	7.8		564									16	368					0.06						<0.02			<0.005						
MW253		6/11/2014	14.1	1460	11.4		668									14	313					0.083						<0.02			<0.005						
MW253		3/25/2015	14.1	1910	12.4		820	<0.05		0.109						12	247					0.093					<0.02	<0.02		0.003	<0.003						
MW253		6/24/2015	14.8	3410	12.4		928	0.16		<0.05						10	142					0.05					0.09	<0.02		0.005	<0.003						
MW253		9/25/2015	14.6	631	11.1		346	<0.05		<0.05						12	241					0.044					<0.02	<0.02		<0.003	<0.003						
MW253		11/10/2015	14.8	589	10.1		300	<0.05		<0.05						12	216					0.033					<0.02	<0.02		<0.003	<0.003						
MW156	(N)	11/15/2010																																				
MW156		3/23/2011																																				
MW156		6/6/2011																																				
MW156		9/12/2011																																				
MW156		12/8/2011																																				
MW156		3/8/2012																																				
MW156		9/16/2013	16.4	814	6.7		480																				2.04			0.07								
MW156		11/21/2013	15.2	684	6.6		466									60	93					<0.02						0.06			0.05						
MW156		2/18/2014	13.3	662	6.8		470									55	88					0.03						<0.02			<0.005						
MW156		6/11/2014	15	825	6.8		506									60	86					0.024						<0.02			<0.005						
MW156		3/25/2015	11.8	611	7																																	
MW156		6/24/2015	15.9	794	6.8																																	
MW156		9/25/2015	18.3	848	7																																	
MW156		11/10/2015	16.6	778	6.8																																	
OW256		9/16/2013	15.1	862	7.1		520																				4.6			0.44								
OW256		11/21/2013	15.7	723	6.6		488									65	88					0.16						0.02			0.13						
OW256		2/18/2014	10.7	723	6.8		508									57	90					0.15						<0.02			<0.005						
OW256		6/11/2014	15.4	881	7.1		522									54	66					0.146						0.076			0.342						
MW157S	(N)	11/15/2010																																				
MW157S		3/23/2011																																				
MW157S		6/6/2011																																				
MW157S		9/12/2011																																				
MW157S		12/8/2011																																				
MW157S		3/8/2012																																				
MW157S		9/16/2013	16.4	3270	7.6		3170																				12.7			0.26								
MW157S		11/21/2013	15.1	2940	6.4		3160									121	1870					45.2						0.05			0.14						
MW157S		2/18/2014	13	3150	6.6		3180									124	2050					45.3						<0.02			0.13						
MW157S		6/11/2014	14.2	3560	6.3		3470									118	2000					44.6						0.03			0.13						

Appendix D - Groundwater Quality Data
Supplemental Hydrogeologic Site Characterization Report and Groundwater Monitoring Plan
Baldwin Fly Ash Pond System
Baldwin Energy Center

Well		Sample Date	Temperature (deg. C)	Specific Cond (Field) (micromhos/cm)	pH (field) (SU)	Alkalinity, total (mg/L)	Total Dissolved Solids (mg/L)	Nitrite nitrogen, total (mg/L)	Nitrate nitrogen, diss (mg/L)	Nitrate nitrogen, total (mg/L)	Cyanide, total (mg/L)	Calcium, dissolved (mg/L)	Magnesium, dissolved (mg/L)	Sodium, dissolved (mg/L)	Potassium, dissolved (mg/L)	Chloride, dissolved (mg/L)	Sulfate, dissolved (mg/L)	Fluoride, dissolved (mg/L)	Arsenic, dissolved (mg/L)	Barium, dissolved (mg/L)	Beryllium, dissolved (mg/L)	Boron, dissolved (mg/L)	Cadmium, dissolved (mg/L)	Chromium, dissolved (mg/L)	Cobalt, dissolved (mg/L)	Copper, dissolved (mg/L)	Iron, total (mg/L)	Iron, dissolved (mg/L)	Lead, dissolved (mg/L)	Manganese, total (mg/L)	Manganese, dissolved (mg/L)	Thallium, dissolved (mg/L)	Nickel, dissolved (mg/L)	Silver, dissolved (mg/L)	Zinc, dissolved (mg/L)	Antimony, dissolved (mg/L)	Selenium, dissolved (mg/L)	Mercury, dissolved (mg/L)
Class II Standard			ns	ns	6.5-9.0	ns	1200	ns	100	100	0.6	ns	ns	ns	ns	200	400	4.0	0.2	2.0	0.5	2.0	0.05	1.0	1.0	0.65	5.0	5.0	0.1	10	10	0.02	2.0	0.05	10	0.024	0.05	0.01
Max (Unlithified)			27.5	3890	12.4	700	3470	0.16	18	10.7	<0.008	289	126	168	77.54	140	2050	0.865	0.032	0.24	<0.005	45.3	<0.002	<0.005	0.01	0.016	69.4	18	0.005	24.4	6.8	<0.002	<0.005	0.006	0.014	<0.005	0.016	<0.002
Min (Unlithified)			2	301	5.6	46	188	<0.05	<0.05	<0.05	<0.007	54.17	1.0	20	<1	4.1	23	0.119	<0.005	0.0094	<0.004	<0.02	<0.002	<0.005	<0.005	<0.005	<0.02	<0.01	<0.005	<0.003	<0.003	<0.002	<0.005	<0.005	<0.005	<0.005	<0.01	<0.002
Max (Bedrock)			28.1	7057	12.9	808	1709	0.35	2.04	1.13	<0.008	533	46	207	89	642	65	0.756	0.011	1.6	<0.005	1.88	<0.002	<0.005	<0.005	<0.005	3.82	1.6	<0.005	0.58	0.87	<0.002	0.007	0.01	0.006	0.0075	<0.01	<0.002
Min (Bedrock)			5.8	600	6.5	16	375	0.33	0.06	0.103	<0.007	45	2.1	29	<1	9	<10	0.174	<0.005	0.098	<0.004	<0.02	<0.002	<0.005	<0.005	<0.005	0.02	0.011	<0.005	<0.003	<0.003	<0.002	<0.005	<0.005	<0.005	<0.005	<0.01	<0.002
Max (Leachate)			17.7	6240	11.9		5120									109	2820					94.7					90.6	0.06		1.58	<0.005							
Min (Leachate)			13.3	1070	7.6		1130									12	495					36.3					0.57	<0.02		0.01	<0.005							
MW157S		3/25/2015	12.6	3870	6.5																																	
MW157S		6/24/2015	15.1	3730	6.3																																	
MW157S		9/25/2015	18.4	3030	6.3																																	
MW157S		11/10/2015	17.3	3370	6.2																																	
OW257		9/16/2013	15.7	1430	7		960																				0.24			0.99								
OW257		11/21/2013	14.6	1180	7.1		958									21	312					3.28						0.02			0.68							
OW257		2/18/2014	13.1	1120	7.1		900									18	310					2.88						<0.02			0.01							
OW257		6/11/2014	15.8	1370	6.6		916									15	250					2.25						0.027			0.309							
MW161		9/16/2013	15.1	746	6.9		446																				11.8			1.84								
MW161		11/21/2013	13.2	625	7.1		756									6	44					<0.02						0.09			1.28							
MW161		2/18/2014	14.2	603	7		430									5	44					<0.02						<0.02			0.83							
MW161		6/11/2014	14.5	796	6.8		450									5	31					<0.02						0.047			0.272							
MW262		9/16/2013	14.8	448	7		318																				69.4			2.42								
MW262		11/21/2013	15.4	369	7.1		228									<5	40					<0.02						0.12			0.01							
MW262		2/19/2014	14.7	301	7.5		188									<5	24					<0.02						0.02			0.02							
MW262		6/11/2014	15.5	469	6.9		310									<5	44					<0.02						0.031			<0.005							
TPZ159		9/17/2013	17.9	849	6.6		588																				1.77			0.47								
TPZ159		11/21/2013	14.5	642	6.5		448									35	96					0.11						0.06			0.68							
TPZ159		2/18/2014	15.1	593	6.5		480									35	98					0.12						<0.02			0.51							
TPZ159		6/12/2014	18.6	674	5.6		460									34	92					0.087						0.069			0.387							
TPZ160		9/17/2013	17.7	880	7.2		490																				8.62			0.36								
TPZ160		11/21/2013	15.6	659	7.3		454									42	60					0.24						0.05			0.12							
TPZ160		2/18/2014	13.4	682	7		510									44	63					0.21						0.39			0.16							
TPZ160		6/11/2014	15.2	806	6.8		494									42	46					0.205						<0.02			0.215							
TPZ166		9/17/2013	16.5	612	7		396																				0.09			0.23								
TPZ166		11/20/2013	14.7	951	7.7		304									12	56					0.1						<0.02			0.02							
TPZ166		2/18/2014	13.5	423	7.2		306									12	38					0.06						<0.02			0.28							
TPZ166		6/12/2014	15.8	495	5.8		302									12	23					0.028						<0.02			0.431							
Downgradient Wells (Bedrock)																																						
MW350	(N)	11/15/2010	11.4	629	12.2		375		<0.05		<0.007					21.4	53.7	0.51	<0.005	0.23	<0.005	0.6	<0.002	<0.005	<0.005	<0.005		<0.01	<0.005		<0.005	<0.002	<0.005	<0.005	<0.005	<0.005	<0.01	<0.002
MW350		3/23/2011	18.7	1268	11.7	307	885		<0.05		<0.007	108	<5	182	84	27	30	0.46	0.0079	0.46	<0.005	0.417	<0.002	<0.005	<0.005	<0.005		<0.01	<0.005		<0.005	<0.002	<0.005	0.009	<0.005	<0.005	<0.01	<0.002
MW350		6/7/2011	16.4	5144	12.2	561	1257		<0.05		<0.008	218	<5	207	89	25.8	42.5	0.365	<0.005	0.87	<0.005	0.26	<0.002	<0.005	<0.005	<0.005		<0.01	<0.005		<0.005	<0.002	<0.005	0.007	<0.005	<0.005	<0.01	<0.002
MW350		9/13/2011	18.4	4508	12.1	505	1196		<0.05		<0.007	202	<5	200	70	34	46	0.33	0.0064	0.76	<0.004	0.21	<0.002	<0.005	<0.005	<0.005		<0.01	<0.005		<0.005	<0.002	<0.005	0.005	<0.005	0.0075	<0.01	<0.002
MW350		12/7/2011	7	5529	12.6	778	1423		<0.05		<0.007	323	<5	166	57	31	41	0.289	0.011	1.2	<0.004	0.13	<0.002	<0.005	<0.005	<0.005		<0.01	<0.005		<0.005	<0.002	<0.005	0.006	<0.005	0.0069	<0.01	<0.002
MW350		3/7/2012	14	7057	12.9	808	1709		<0.05		<0.007	533	<5	149	43	32	62	0.174	0.005	1.6	<0.004	0.056	<0.002	<0.005	<0.005	<0.005		0.011	<0.005		<0.005	<0.002	<0.005	0.01	<0.005	0.0075	<0.01	<0.002
MW350		9/16/2013	14.6	5190	12.3		1640																				0.14			<0.005								
MW350		11/20/2013	13.5	4140	11.8		1370									34	11					0.03						<0.02			<0.005							
MW350		2/19/2014	13.3	4170	8.1		1420									33	<10					0.03						<0.02			<0.005							
MW350		6/11/2014	14.3	6120	12.4		1580									38	<50					0.021						<0.02			<0.005							
MW350		3/25/2015	14.4	6580	12.8		1430	0.35		<0.1						46	15					0.032					0.08	<0.02		<0.003	<0.003							
MW350		6/24/2015	14.4	5990	12.5		1430	0.33		0.103						48	11					0.034					0.1	<0.02		<0.003	<0.003							
MW350		9/25/2015	13.8	4200	12.6		1140	0.34		<0.05						43	27					0.103					0.04	<0.02		<0.003	<0.003							
MW350		11/10/2015	13.5	2790	12.2		690	<0.05		<0.05						40	38					0.191					0.03	<0.02		<0.003	<0.003							
MW352	(N)	11/15/2010	13.2	1102	10.6		779		<0.05		<0.007					521	12.6	0.692	0.005	0.18	<0.005	0.9	<0.002	<0.005	<0.005	<0.005		<0.01	<0.005		<0.005	<0.002	<0.005	<0.005	<0.005	<0.005	<0.01	<0.002
MW352		3/23/2011	16.8	1877	11.6	102	783		<0.05		<0.007	93	<5	182	19	535	14	0.696	0.0066	0.27	<0.005	0.869	<0.002	<0.005	<0.005	<0.005		<0.01	<0.005		<0.005	<0.002	<0.005	0.007	<0.005	<0.005	<0.01	<0.002
MW352		6/7/2011	23.8	1922	11.2	70	862		<0.05		<0.007	79	<5	180	15	514.4	15.2	0.698	<0.005	0.29	<0.005	0.84	<0.002	<0.005	<0.005	<0.005		<0.01	<0.005		<0.005	<0.002	<0.005	<0.005	<0.005	<0.005	<0.01	<0.002
MW352		9/13/2011	28.1	1704	11	39	735		0.06		<0.007	60	2.1	185	12	603	16	0.7	0.0082	0.19	<0.004	0.76	<0.002	<0.005	<0.005	<0.005		<0.01	<0.005		<0.005	<0.002	<0.005	<0.005	<0.005	<0.005	<0.01	<0.002
MW352		12/8/2011	5.8	1426	10.7	20	706		<0.05		<0.007	70	6.2	190	9.6	642	14	0.652	0.0091	0.19	<0.004	0.76	<0.002	<0.005	<0.005	<0.005		<0.01	<0.005		<0.005	<0.002	<0.005	<0.005	<0.005	<0.005	<0.01	<0.002
MW352		3/7/2012	20.1	1381	10.2	16	891		<0.05		<0.007	45	22	200	6.3	611	11	0.756	<0.005	0.11	<0.004	0.86	<0.002	<0.005	<0.005	<0.005		<0.01	<0.005		<0.005	<0.002	<0.005	<0.005	<0.005	<0.005	<0.01	<0.002
MW352		9/16/2013	14.6	1740	9.4		1130																				0.17			0.007								
MW352		11/20/2013	13.3	1740	7.3		996									583	11					1.47						<0.02			<0.005							
MW352		2/19/2014	11.5	1530	6.5		768									390	18					0.82						<0.02			<0.005							
MW352		6/12/2014	14.3	1920	8.9		1090									569	<20					1.53						<0.02			<0.005							
MW352		3/25/2015	13.3	1350	9		874	<0.05		0.606						415	12					1.05					0.02	<0.02		0.004	<0.003							
MW352		6/24/2015	14.6	1870	8.6		1100	<0.05		<0.05						508	<10					1.23					0.09	<0.02		0.004	<0.003							
MW352		9/25/2015	15.3	2070	8		1210	<0.05		<0.05						597	<10					1.88					0.03	<0.02		0.007	0.007							
MW352		11/10/2015	13.8	1850	7.6		1100	<0.05		<0.05						567	<10					1.79					0.03	<0.02		0.007	0.005							
MW355	(N)	11/16/2010	13.6	934	7		532		0.95		<0.007					14	56	0.403	<0.005	0.1	<0.005	0.02	<0.002	<0.005	<0.005	<0.005		1.6	<0.005		0.87	<0.002	0.007	<0.005	<0.005	<0.005	<0.01	<0.002
MW355		3/23/2011	15.5	848	7.1	432	486		0.56		<0.007	96	45	32	<1	14	36	0.405	0.0061	0.10	<0.005	0.021	<0.002	<0.005	<0.005	<0.005		0.60	<0.005		0.45	<0.002	<0.005	<0.005	<0.005	<0.005	<0.01	<0.002
MW355		6/7/2011	17	841	7.2	404	491		0.21		<0.007	85	43	30	<1	13.4	45.9	0.397	<0.005	0.12	<0.005	0.03	<0.002	<0.005	<0.005	<0.005		0.41	<0.005		0.2	<0.002	<0.005	<0.005	<0.005	<0.005	<0.01	<0.002
MW355		9/12/2011	17	824	6.7	396	490		1.6		<0.007	87	41	34	<1	12	53	0.41	0.0074	0.11	<0.004	<0.05	<0.002	<0.005	<0.005	<0.005		0.55	<0.005		0.34	<0.002	<0.005	<0.005	<0.005	<0.005	<0.01	<0.002
MW355		12/7/2011	8.2	812	6.8	412	486		0.82		<0.007	105	46	33	<1	14	48	0.412	<0.005	0.14	<0.004	<0.05	<0.002	<0.005	<0.005	<0.005		0.59	<0.005		0.43	<0.002	<0.005	<0.005	0.006	<0.005	<0.01	<0.002
MW355		3/6/2012	16.3	879	6.8	396	447		2.04		<0.008	88	46	29	<1	12	50	0.42	<0.005	0.098	<0.004	<0.05	<0.002	<0.005	<0.005	<0.005		0.26	<0.005		0.13	<0.002	<0.005	<0.005	<0.005	<0.005	<0.01	<0.002
MW355		9/17/2013	14.1	811	7.4		468																				3.82			0.58								
MW355		11/21/2013	13.1	682	7.2		450									11	61					0.03						0.62			0.06							
MW355		2/19/2014	13.5	691	7		458									11	65					0.02						0.03			0.05							
MW355		6/12/2014	14.8	797	6.8		532									10	51					0.024						0.071			0.024							
MW355		3/25/2015	14.2	600	7.5		418	<0.05		0.63						9	61					0.024					0.3	0.072		0.031	0.015							
MW355		6/24/2015	14.2	781	7.2		526	<0.05		1.13						9	58					0.024					0.51	0.022		0.042	0.01							
MW355		9/25/2015	14.2	826	7.1		422	<0.05		0.28						10	56					0.025					0.3	0.056		0.073	0.062							
MW355		11/10/2015	13.7	772	7		438	<0.05		1.06						10	57					<0.02					0.18	0.033		0.031	0.043							

Appendix D - Groundwater Quality Data
Supplemental Hydrogeologic Site Characterization Report and Groundwater Monitoring Plan
Baldwin Fly Ash Pond System
Baldwin Energy Center

Well		Sample Date	Temperature (deg. C)	Specific Cond (Field) (micromhos/cm)	pH (field) (SU)	Alkalinity, total (mg/L)	Total Dissolved Solids (mg/L)	Nitrite nitrogen, total (mg/L)	Nitrate nitrogen, diss (mg/L)	Nitrate nitrogen, total (mg/L)	Cyanide, total (mg/L)	Calcium, dissolved (mg/L)	Magnesium, dissolved (mg/L)	Sodium, dissolved (mg/L)	Potassium, dissolved (mg/L)	Chloride, dissolved (mg/L)	Sulfate, dissolved (mg/L)	Fluoride, dissolved (mg/L)	Arsenic, dissolved (mg/L)	Barium, dissolved (mg/L)	Beryllium, dissolved (mg/L)	Boron, dissolved (mg/L)	Cadmium, dissolved (mg/L)	Chromium, dissolved (mg/L)	Cobalt, dissolved (mg/L)	Copper, dissolved (mg/L)	Iron, total (mg/L)	Iron, dissolved (mg/L)	Lead, dissolved (mg/L)	Manganese, total (mg/L)	Manganese, dissolved (mg/L)	Thallium, dissolved (mg/L)	Nickel, dissolved (mg/L)	Silver, dissolved (mg/L)	Zinc, dissolved (mg/L)	Antimony, dissolved (mg/L)	Selenium, dissolved (mg/L)	Mercury, dissolved (mg/L)
Class II Standard			ns	ns	6.5-9.0	ns	1200	ns	100	100	0.6	ns	ns	ns	ns	200	400	4.0	0.2	2.0	0.5	2.0	0.05	1.0	1.0	0.65	5.0	5.0	0.1	10	10	0.02	2.0	0.05	10	0.024	0.05	0.01
Max (Unlithified)			27.5	3890	12.4	700	3470	0.16	18	10.7	<0.008	289	126	168	77.54	140	2050	0.865	0.032	0.24	<0.005	45.3	<0.002	<0.005	0.01	0.016	69.4	18	0.005	24.4	6.8	<0.002	<0.005	0.006	0.014	<0.005	0.016	<0.002
Min (Unlithified)			2	301	5.6	46	188	<0.05	<0.05	<0.05	<0.007	54.17	1.0	20	<1	4.1	23	0.119	<0.005	0.0094	<0.004	<0.02	<0.002	<0.005	<0.005	<0.005	<0.02	<0.01	<0.005	<0.003	<0.003	<0.002	<0.005	<0.005	<0.005	<0.005	<0.01	<0.002
Max (Bedrock)			28.1	7057	12.9	808	1709	0.35	2.04	1.13	<0.008	533	46	207	89	642	65	0.756	0.011	1.6	<0.005	1.88	<0.002	<0.005	<0.005	<0.005	3.82	1.6	<0.005	0.58	0.87	<0.002	0.007	0.01	0.006	0.0075	<0.01	<0.002
Min (Bedrock)			5.8	600	6.5	16	375	0.33	0.06	0.103	<0.007	45	2.1	29	<1	9	<10	0.174	<0.005	0.098	<0.004	<0.02	<0.002	<0.005	<0.005	<0.005	0.02	0.011	<0.005	<0.003	<0.003	<0.002	<0.005	<0.005	<0.005	<0.005	<0.01	<0.002
Max (Leachate)			17.7	6240	11.9		5120									109	2820					94.7					90.6	0.06		1.58	<0.005							
Min (Leachate)			13.3	1070	7.6		1130									12	495					36.3					0.57	<0.02		0.01	<0.005							
Leachate Wells in Old East, East and West Fly Ash Ponds (Screened in Fill/CCRs to be Abandoned)																																						
TPZ163		9/17/2013	15.6	1650	9.7		1410																				7.86			0.13								
TPZ163		11/20/2013	13.3	1350	8.8		1130									19	626					37.2						<0.02			<0.005							
TPZ163		2/18/2014	13.4	1070	7.6		1160									15	610					37.8						<0.02			<0.005							
TPZ163		6/12/2014	14.9	1340	9.5		1150									12	495					36.3						<0.02			<0.005							
TPZ167		9/17/2013	17.7	3830	9.9		3250																				0.57			0.01								
TPZ167		11/20/2013	16	2920	8.2		3010									100	1850					53						<0.02			<0.005							
TPZ167		2/18/2014	14.3	3540	7.7		3040									100	1840					54.5						<0.02			<0.005							
TPZ167		6/11/2014	17.2	4240	10		3590									101	1650					60						<0.02			<0.005							
TPZ168		9/17/2013	16.4	5330	10.8		3910																				90.6			1.58								
TPZ168		11/20/2013	14.4	5140	9.2		3680									109	2760					87.2						<0.02			<0.005							
TPZ168		2/18/2014	15.3	6020	8.1		5120									103	2820					78.8						0.06			<0.005							
TPZ168		6/11/2014	16.2	6240	11.9		4610									101	2240					94.7						0.055			<0.005							

[Cr By: JAZ 1/28/16, Chd By:GFF 1/29/16]

Notes:
(N) = NPDES permit monitoring well; * = added to NPDES well network
Red = Exceedance of Class II Groundwater Standard in wells screened in Unlithified Materials

APPENDIX E

STATISTICAL PROCEDURE FOR BACKGROUND

APPENDIX E
STATISTICAL PROCEDURE FOR CALCULATION OF BACKGROUND
Baldwin Fly Ash Pond System Closure
Groundwater Monitoring Plan
Baldwin Energy Complex, Baldwin, Illinois

Introduction

The purpose of the statistical calculations documented in this appendix is to determine the maximum background concentrations likely to occur upgradient of the Baldwin Old East and East Fly Ash ponds in the upper water bearing zone, which typically corresponds to the unlithified glacial materials. High predicted background concentrations relative to the Illinois Class II groundwater quality standards may suggest that downgradient concentrations for those parameters in the upper water bearing zone are due to a background source.

The statistical analysis procedures used here are consistent with procedures described in the document: 2009 Unified Guidance. "Statistical Analysis of Groundwater Monitoring Data at RCRA Facilities—Unified Guidance," March 2009, EPA 530/R-09-2007 (USEPA, 2009).

Compliance Data Operations - Limit Calculations

The range of potential background concentrations was statistically determined using parametric and non-parametric tolerance intervals. Tolerance intervals were chosen rather than prediction intervals because a tolerance interval makes no assumption about the future number of samples, while a prediction interval assumes a finite, and known, future number of samples.

The flow diagram (Figure E-1) outlines the logic flow for calculation of limits. Background values were calculated using parametric tolerance intervals for normally distributed data, and non-parametric tolerance intervals for data with no underlying distribution or with non-detect frequencies greater than 50 percent. Parametric tolerance intervals were calculated at a 95 percent coverage rate and a Type I individual comparison error level of 0.01 (i.e., false positive rate). Parameters with 100 percent non-detects were handled with the upper tolerance limit being set to the last Reporting Limit (RL).

Statistical Data Evaluation and Results

The input dataset (Appendix E-1) for background calculations were evaluated for the quarterly data from monitoring wells MW-104S/SR and MW-104D/DR, collected from November 2010 through December 2015, for the inorganic parameters listed in 35 IAC 620.410(a) and excluding vanadium, radium-226, radium-228, and perchlorate. All water quality data were stored, prepared, and statistically analyzed using MANAGES^{TM} Version 3.4.49 software (EPRI, March 2014).

A statistical summary of the background water quality data from MW-104S/SR and MW-104D/DR is provided in Appendix E-2, and includes the mean, median, minimum, maximum, standard deviation, Sen Slope trend, normality determination, and percent non-detects for the background dataset. The statistical analysis procedure inputs and results are provided in Appendix E-3.

Calculated background values for the tested inorganic constituents and pH are listed in the following Table E-1 along with the percent non-detects, normal or lognormal distribution, test method, and confidence level.

Figure E-1. Statistical Analysis Flowchart

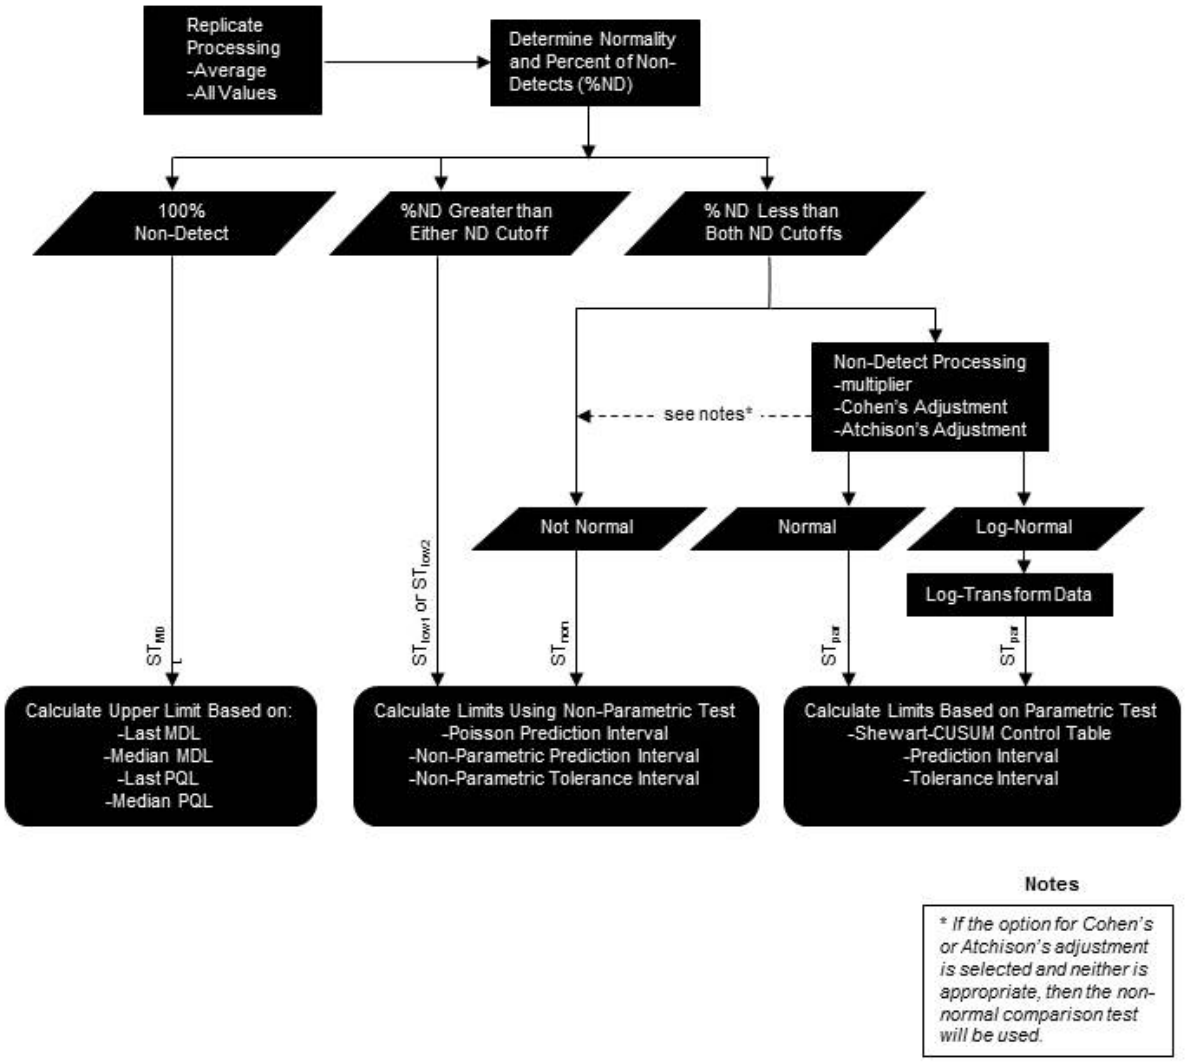


Table E-1. Tolerance Limits for Background Monitoring Wells MW-104S/SR and MW-104D/DR

Parameter	Count of Backround Results	Percent of Non Detects	Normal/ Lognormal	Test	Confidence Level	Upper Limit	Lower Limit
Ag, diss, mg/L	12	100.00	No/No	STmdl	N/A	0.005	
As, diss, mg/L	12	66.67	No/No	STlow2	N/A	0.032	
Ba, diss, mg/L	12	0.00	No/Yes	Stpar	99.00	0.621	
Be, diss, mg/L	12	100.00	Yes/No	STmdl	N/A	0.004	
B, diss, mg/L	26	46.20	No/No	Stnon	73.65	0.237	
Cd, diss, mg/L	12	100.00	No/No	STmdl	N/A	0.002	
Cl, diss, mg/L	28	0.00	No/No	STnon	76.22	58.7	
CN, total, mg/L	12	100.00	No/No	STmdl	N/A	0.008	
Co, diss, mg/L	12	100.00	No/No	STmdl	N/A	0.005	
Cu, diss, mg/L	12	100.00	No/No	STmdl	N/A	0.005	
Cr, diss, mg/L	12	100.00	No/No	STmdl	N/A	0.005	
F, diss, mg/L	12	0.00	Yes/Yes	STpar	99.00	0.793	
Hg, diss, mg/L	12	100.00	No/No	STmdl	N/A	0.002	
Fe, diss, mg/L	26	34.62	No/No	STnon	73.65	18.0	
Fe, tot, mg/L	10	0.00	Yes/Yes	STpar	99.00	11.0	
Mn, diss, mg/L	26	0.00	No/Yes	STpar	99.00	48.8	
Mn, tot, mg/L	10	0.00	Yes/Yes	STpar	99.00	8.2	
Ni, diss, mg/L	12	100.00	No/No	STmdl	N/A	0.005	
NO3, diss, mg/L	12	25.00	No/Yes	STpar	99.00	2.25	
Pb, diss, mg/L	12	100.00	No/No	STmdl	N/A	0.005	
pH (field), std	28	0.00	Yes/Yes	Stpar	99.00	7.55	6.06
Sb, diss, mg/L	12	100.00	No/No	STmdl	N/A	0.005	
Se, diss, mg/L	12	100.00	No/No	STmdl	N/A	0.010	
SO4, diss, mg/L	28	0.00	Yes/Yes	STpar	99.00	328	
TDS, mg/L	28	0.00	Yes/Yes	STpar	99.00	999	
Tl, diss, mg/L	12	100.00	No/No	STmdl	N/A	0.002	
Zn, diss, mg/L	12	83.33	No/N9o	STlow2	45.96	0.009	

* Key to Tests

STmdl = Comparison method if all background results are non-detect = Last MDL

STpar = Parametric Tolerance Interval on background

STlow1 = Non-Parametric Tolerance Interval on background (ND Frequency > 50%)

STnon = Non-Parametric Tolerance Interval on background

Appendix E-1

Baldwin Ash Ponds - Upgradient Monitoring Wells: Upper Water-Bearing Zone (Unlitified Materials)

Date Range: 11/01/2010 to 12/31/2015

Well Id	Date Sampled	Lab Id	Arsenic, dissolved, mg/L	Barium, dissolved, mg/L	Beryllium, dissolved, mg/L	Boron, dissolved, mg/L	Cadmium, dissolved, mg/L	pH (field), SU
MW104D	11/16/2010		<0.005	0.030	<0.005	<0.020	<0.002	6.980
	03/23/2011		<0.005	0.031	<0.005	0.021	<0.002	7.010
	06/07/2011		<0.005	0.033	<0.005	0.019	<0.002	6.880
MW104DR	09/13/2011		<0.005	0.042	<0.004	<0.050	<0.002	6.710
	12/08/2011		<0.005	0.038	<0.004	<0.050	<0.002	6.790
	03/08/2012		<0.005	0.035	<0.004	<0.050	<0.002	7.650
	09/16/2013							6.900
	11/20/2013					0.020		6.820
	02/18/2014					<0.020		6.750
	06/11/2014					<0.020		6.990
	03/25/2015					<0.020		7.110
	06/24/2015					<0.020		6.990
	09/25/2015					<0.020		7.090
	11/10/2015					<0.020		6.800
MW104S	11/16/2010		0.032	0.150	<0.005	0.160	<0.002	6.580
	03/23/2011		0.008	0.090	<0.005	0.146	<0.002	6.550
	06/07/2011		0.012	0.240	<0.005	0.220	<0.002	6.500
MW104SR	09/13/2011		0.006	0.059	<0.004	<0.050	<0.002	6.440
	12/08/2011		<0.005	0.076	<0.004	<0.050	<0.002	6.900
	03/08/2012		<0.005	0.097	<0.004	0.060	<0.002	6.880
	09/16/2013							6.720
	11/20/2013					0.040		6.710
	02/18/2014					0.050		6.730
	06/11/2014					0.147		6.500
	03/25/2015					0.086		6.790
	06/24/2015					0.178		6.650
	09/25/2015					0.237		6.740
	11/10/2015					0.149		6.320

Baldwin Ash Ponds - Upgradient Monitoring Wells: Upper Water-Bearing Zone (Unlitified Materials)

Date Range: 11/01/2010 to 12/31/2015

Well Id	Date Sampled	Lab Id	Chloride, dissolved, mg/L	Chromium, dissolved, mg/L	Cobalt, dissolved, mg/L	Copper, dissolved, mg/L	Cyanide, total, mg/L	Fluoride, dissolved, mg/L
MW104D	11/16/2010		15.700	<0.005	<0.0050	<0.005	<0.007	0.469
	03/23/2011		16.749	<0.005	<0.0050	<0.005	<0.007	0.422
	06/07/2011		18.500	<0.005	<0.0050	<0.005	<0.007	0.379
MW104DR	09/13/2011		18.000	<0.005	<0.0050	<0.005	<0.007	0.370
	12/08/2011		18.000	<0.005	<0.0050	<0.005	<0.007	0.400
	03/08/2012		24.000	<0.005	<0.0050	<0.005	<0.008	0.310
	09/16/2013		20.000					
	11/20/2013		16.000					
	02/18/2014		18.000					
	06/11/2014		18.000					
	03/25/2015		21.000					
	06/24/2015		23.000					
	09/25/2015		24.000					
	11/10/2015		25.000					
MW104S	11/16/2010		33.700	<0.005	<0.0050	<0.005	<0.007	0.629
	03/23/2011		56.480	<0.005	<0.0050	<0.005	<0.007	0.401
	06/07/2011		58.700	<0.005	<0.0050	<0.005	<0.008	0.561
MW104SR	09/13/2011		32.000	<0.005	<0.0050	<0.005	<0.007	0.540
	12/08/2011		31.000	<0.005	<0.0050	<0.005	<0.007	0.523
	03/08/2012		34.000	<0.005	<0.0050	<0.005	<0.008	0.549
	09/16/2013		19.000					
	11/20/2013		19.000					
	02/18/2014		18.000					
	06/11/2014		16.000					
	03/25/2015		14.000					
	06/24/2015		23.000					
	09/25/2015		19.000					
	11/10/2015		19.000					

Baldwin Ash Ponds - Upgradient Monitoring Wells: Upper Water-Bearing Zone (Unlitified Materials)

Date Range: 11/01/2010 to 12/31/2015

Well Id	Date Sampled	Lab Id	Iron, dissolved, mg/L	Iron, total, mg/L	Lead, dissolved, mg/L	Manganese, dissolved, mg/L	Manganese, total, mg/L	Mercury, dissolved, mg/L
MW104D	11/16/2010		<0.010		<0.005	0.020		<0.0020
	03/23/2011		<0.010		<0.005	0.040		<0.0020
	06/07/2011		<0.010		<0.005	0.013		<0.0020
MW104DR	09/13/2011		0.024		<0.005	0.420		<0.0020
	12/08/2011		0.025		<0.005	0.280		<0.0020
	03/08/2012		0.011		<0.005	0.210		<0.0020
	09/16/2013			4.820			0.930	
	11/20/2013		0.070			0.290		
	02/18/2014		<0.020			0.040		
	06/11/2014		0.028			0.123		
	03/25/2015		<0.020	0.542		0.092	0.177	
	06/24/2015		<0.020	0.767		0.130	0.206	
	09/25/2015		<0.020	0.744		0.150	0.224	
	11/10/2015		<0.020	0.333		0.172	0.234	
MW104S	11/16/2010		18.000		<0.005	6.800		<0.0020
	03/23/2011		1.852		<0.005	3.014		<0.0020
	06/07/2011		14.000		<0.005	4.000		<0.0020
MW104SR	09/13/2011		0.080		<0.005	1.200		<0.0020
	12/08/2011		0.190		<0.005	1.100		<0.0020
	03/08/2012		0.610		<0.005	1.900		<0.0020
	09/16/2013			3.180			4.970	
	11/20/2013		1.440			2.200		
	02/18/2014		<0.020			0.590		
	06/11/2014		0.806			1.690		
	03/25/2015		0.207	0.476		2.100	2.660	
	06/24/2015		3.740	7.120		3.100	3.460	
	09/25/2015		3.350	3.620		2.520	2.540	
	11/10/2015		1.190	0.979		3.090	2.780	

Baldwin Ash Ponds - Upgradient Monitoring Wells: Upper Water-Bearing Zone (Unlitified Materials)

Date Range: 11/01/2010 to 12/31/2015

Well Id	Date Sampled	Lab Id	Nickel, dissolved, mg/L	Nitrate nitrogen, diss, deg. C	Residue, total filtrable, mg/L	Selenium, dissolved, mg/L	Silver, dissolved, mg/L	Sulfate, dissolved, mg/L
MW104D	11/16/2010		<0.005	0.07	785	<0.010	<0.005	245.000
	03/23/2011		<0.005	0.07	801	<0.010	<0.005	241.400
	06/07/2011		<0.005	<0.05	776	<0.010	<0.005	250.300
MW104DR	09/13/2011		<0.005	0.07	768	<0.010	<0.005	225.000
	12/08/2011		<0.005	0.06	739	<0.010	<0.005	222.000
	03/08/2012		<0.005	0.55	724	<0.010	<0.005	214.000
	09/16/2013				676			198.000
	11/20/2013				630			194.000
	02/18/2014				652			175.000
	06/11/2014				676			186.000
	03/25/2015				630			179.000
	06/24/2015				718			187.000
	09/25/2015				634			178.000
	11/10/2015				644			195.000
MW104S	11/16/2010		<0.005	<0.05	943	<0.010	<0.005	148.000
	03/23/2011		<0.005	<0.05	742	<0.010	<0.005	168.800
	06/07/2011		<0.005	0.07	824	<0.010	<0.005	114.400
MW104SR	09/13/2011		<0.005	0.37	909	<0.010	<0.005	164.000
	12/08/2011		<0.005	0.14	965	<0.010	<0.005	237.000
	03/08/2012		<0.005	0.09	886	<0.010	<0.005	140.000
	09/16/2013				724			43.000
	11/20/2013				770			134.000
	02/18/2014				792			138.000
	06/11/2014				792			68.000
	03/25/2015				770			100.000
	06/24/2015				880			47.000
	09/25/2015				744			23.000
	11/10/2015				732			57.000

Baldwin Ash Ponds - Upgradient Monitoring Wells: Upper Water-Bearing Zone (Unlitified Materials)

Date Range: 11/01/2010 to 12/31/2015

Well Id	Date Sampled	Lab Id	Thallium, dissolved, mg/L	Zinc, dissolved, mg/L
MW104D	11/16/2010		<0.002	<0.005
	03/23/2011		<0.002	<0.005
	06/07/2011		<0.002	<0.005
MW104DR	09/13/2011		<0.002	<0.005
	12/08/2011		<0.002	<0.005
	03/08/2012		<0.002	<0.005
MW104S	11/16/2010		<0.002	0.009
	03/23/2011		<0.002	<0.005
	06/07/2011		<0.002	0.009
MW104SR	09/13/2011		<0.002	<0.005
	12/08/2011		<0.002	<0.005
	03/08/2012		<0.002	<0.005

Appendix E-2

Baldwin Ash Ponds: Statistical Summary for Pooled Upgradient Monitoring Well Locations

User Supplied Information

Date Range: 11/01/2010 to 12/31/2015 **Option for LT Pts: x 0.5**

Pooled Locations: MW104D,MW104DR,MW104S,MW104SR

Parameter	Units	Count	Mean	Median	Maximum	Minimum	Std Dev	Sen Slope Units/yr	Normal / Log Normal	% of Non-Detects
Antimony, dissolved	mg/L	12	0.003	0.003	0.003	0.003	0.000	0.000	No / No	100.00
Arsenic, dissolved	mg/L	12	0.006	0.003	0.032	0.003	0.009	0.000	No / No	66.67
Barium, dissolved	mg/L	12	0.077	0.051	0.240	0.030	0.063	0.023	No / Yes	0.00
Beryllium, dissolved	mg/L	12	0.002	0.002	0.003	0.002	0.000	0.000	No / No	100.00
Boron, dissolved	mg/L	26	0.066	0.025	0.237	0.010	0.073	0.010	No / No	46.15
Cadmium, dissolved	mg/L	12	0.001	0.001	0.001	0.001	0.000	0.000	No / Yes	100.00
Chloride, dissolved	mg/L	28	23.887	19.000	58.700	14.000	10.977	0.263	No / No	0.00
Chromium, dissolved	mg/L	12	0.003	0.003	0.003	0.003	0.000	0.000	No / No	100.00
Cobalt, dissolved	mg/L	12	0.0025	0.0025	0.0025	0.0025	0.0000	0.0000	No / No	100.00
Copper, dissolved	mg/L	12	0.003	0.003	0.003	0.003	0.000	0.000	No / No	100.00
Cyanide, total	mg/L	12	0.004	0.004	0.004	0.004	0.000	0.000	No / No	100.00
Fluoride, dissolved	mg/L	12	0.463	0.446	0.629	0.310	0.097	0.019	Yes / Yes	0.00
Iron, dissolved	mg/L	26	1.758	0.049	18.000	0.005	4.349	0.046	No / No	34.62
Iron, total	mg/L	10	2.258	0.873	7.120	0.333	2.331	0.401	No / Yes	0.00
Lead, dissolved	mg/L	12	0.003	0.003	0.003	0.003	0.000	0.000	No / No	100.00
Manganese, dissolved	mg/L	26	1.357	0.505	6.800	0.013	1.651	0.476	No / Yes	0.00
Manganese, total	mg/L	10	1.818	1.735	4.970	0.177	1.697	1.139	Yes / No	0.00
Mercury, dissolved	mg/L	12	0.0010	0.0010	0.0010	0.0010	0.0000	0.0000	No / Yes	100.00
Nickel, dissolved	mg/L	12	0.003	0.003	0.003	0.003	0.000	0.000	No / No	100.00
Nitrate nitrogen, diss	deg. C	12	0.130	0.068	0.554	0.025	0.163	0.076	No / Yes	25.00
pH (field)	SU	28	6.803	6.790	7.650	6.320	0.258	-0.049	Yes / Yes	0.00
Residue, total filtrable	mg/L	28	761.643	756.000	965.000	630.000	92.687	0.000	Yes / Yes	0.00
Selenium, dissolved	mg/L	12	0.005	0.005	0.005	0.005	0.000	0.000	No / No	100.00
Silver, dissolved	mg/L	12	0.003	0.003	0.003	0.003	0.000	0.000	No / No	100.00

Shapiro-Wilk Normality test performed at 0.05 significance level.

Baldwin Ash Ponds: Statistical Summary for Pooled Upgradient Monitoring Well Locations

User Supplied Information

Date Range: 11/01/2010 to 12/31/2015 **Option for LT Pts: x 0.5**

Pooled Locations: MW104D,MW104DR,MW104S,MW104SR

Parameter	Units	Count	Mean	Median	Maximum	Minimum	Std Dev	Sen Slope Units/yr	Normal / Log Normal	% of Non-Detects
Sulfate, dissolved	mg/L	28	159.711	176.500	250.300	23.000	65.781	-35.529	Yes / No	0.00
Thallium, dissolved	mg/L	12	0.001	0.001	0.001	0.001	0.000	0.000	No / Yes	100.00
Zinc, dissolved	mg/L	12	0.004	0.003	0.009	0.003	0.003	0.000	No / No	83.33

Shapiro-Wilk Normality test performed at 0.05 significance level.

Appendix E-3

Baldwin Ash Pond System: Background Statistics- Upper Water Bearing Zone (Unlithified Materials)

Background Date Range: 11/01/2010 to 12/31/2015
Background Locations: MW104D,MW104DR,MW104S,MW104SR

Compliance Date Range: 11/01/2010 to 04/01/2015
Compliance Locations: MW104SR

Comparison Method if all Background Results are Non-Detect:	STmdl = Last MDL
Statistical Test for Parametric Background Data Distributions:	STpar = Parametric Tolerance Interval on Background
Statistical Test for Cases with High Percentage of Non-Detect Background Data:	STlow1 = Non-Parametric Prediction Interval on Background (ND Frequency > 50%)
Statistical Test for Cases with High Percentage of Non-Detect Background Data:	STlow2 = Non-Parametric Tolerance Interval on background (ND Frequency > 50%)
Statistical Test for Non-Parametric Background Data Distributions:	STnon = Non-Parametric Tolerance Interval on background
Background Comparison:	Interwell
Number of Verification Samples:	0
Default Type 1 Individual Comparison Error Level (False Positive Rate) for tests other than Prediction Interval	0.01
Non-Detect Processing (Parametric Tests):	<=15% using MDL * 0.5 >15% using MDL * 0.5
Non-Detect Processing (All Other):	<=50% using MDL * 0.5 >50% using MDL * 0.5

Compliance Location	Parameter	Sample Date	Count Of Bkg Results	Percent of Non detects	Normal / Lognormal	Test	Confidence Level	Upper Limit	Lower Limit	Analysis Result	Exceedance	Trend
MW104SR	Antimony, dissolved, mg/L	09/13/2011	12	100.00	No/No	STmdl	N/A	0.005		<0.005	No	
		12/08/2011	12	100.00	No/No		N/A	0.005		<0.005	No	
		03/08/2012	12	100.00	No/No		N/A	0.005		<0.005	No	
MW104SR	Arsenic, dissolved, mg/L	09/13/2011	12	66.67	No/No	STlow2	45.96	0.032		0.006	No	
		12/08/2011	12	66.67	No/No		45.96	0.032		<0.005	No	
		03/08/2012	12	66.67	No/No		45.96	0.032		<0.005	No	
MW104SR	Barium, dissolved, mg/L	09/13/2011	12	0.00	No/Yes	STpar	99.00	0.621		0.059	No	
		12/08/2011	12	0.00	No/Yes		99.00	0.621		0.076	No	
		03/08/2012	12	0.00	No/Yes		99.00	0.621		0.097	No	
MW104SR	Beryllium, dissolved, mg/L	09/13/2011	12	100.00	No/No	STmdl	N/A	0.004		<0.004	No	
		12/08/2011	12	100.00	No/No		N/A	0.004		<0.004	No	
		03/08/2012	12	100.00	No/No		N/A	0.004		<0.004	No	
MW104SR	Boron, dissolved, mg/L	09/13/2011	26	46.15	No/No	STnon	73.65	0.237		<0.050	No	
		12/08/2011	26	46.15	No/No		73.65	0.237		<0.050	No	
		03/08/2012	26	46.15	No/No		73.65	0.237		0.060	No	
		11/20/2013	26	46.15	No/No		73.65	0.237		0.040	No	
		02/18/2014	26	46.15	No/No		73.65	0.237		0.050	No	
		06/11/2014	26	46.15	No/No		73.65	0.237		0.147	No	
		03/25/2015	26	46.15	No/No		73.65	0.237		0.086	No	

Compliance Location	Parameter	Sample Date	Count Of Bkg Results	Percent of Non detects	Normal / Lognormal	Test	Confidence Level	Upper Limit	Lower Limit	Analysis Result	Exceedance	Trend
MW104SR	Cadmium, dissolved, mg/L	09/13/2011	12	100.00	No/No	STmdl	N/A	0.002		<0.002	No	
		12/08/2011	12	100.00	No/No		N/A	0.002		<0.002	No	
		03/08/2012	12	100.00	No/No		N/A	0.002		<0.002	No	
MW104SR	Chloride, dissolved, mg/L	09/13/2011	28	0.00	No/No	STnon	76.22	58.700		32.000	No	
		12/08/2011	28	0.00	No/No		76.22	58.700		31.000	No	
		03/08/2012	28	0.00	No/No		76.22	58.700		34.000	No	
		09/16/2013	28	0.00	No/No		76.22	58.700		19.000	No	
		11/20/2013	28	0.00	No/No		76.22	58.700		19.000	No	
		02/18/2014	28	0.00	No/No		76.22	58.700		18.000	No	
		06/11/2014	28	0.00	No/No		76.22	58.700		16.000	No	
		03/25/2015	28	0.00	No/No		76.22	58.700		14.000	No	
MW104SR	Chromium, dissolved, mg/L	09/13/2011	12	100.00	No/No	STmdl	N/A	0.005		<0.005	No	
		12/08/2011	12	100.00	No/No		N/A	0.005		<0.005	No	
		03/08/2012	12	100.00	No/No		N/A	0.005		<0.005	No	
MW104SR	Cobalt, dissolved, mg/L	09/13/2011	12	100.00	No/No	STmdl	N/A	0.0050		<0.0050	No	
		12/08/2011	12	100.00	No/No		N/A	0.0050		<0.0050	No	
		03/08/2012	12	100.00	No/No		N/A	0.0050		<0.0050	No	
MW104SR	Copper, dissolved, mg/L	09/13/2011	12	100.00	No/No	STmdl	N/A	0.005		<0.005	No	
		12/08/2011	12	100.00	No/No		N/A	0.005		<0.005	No	
		03/08/2012	12	100.00	No/No		N/A	0.005		<0.005	No	

Compliance Location	Parameter	Sample Date	Count Of Bkg Results	Percent of Non detects	Normal / Lognormal	Test	Confidence Level	Upper Limit	Lower Limit	Analysis Result	Exceedance	Trend
MW104SR	Cyanide, total, mg/L	09/13/2011	12	100.00	No/No	STmdl	N/A	0.008		<0.007	No	
		12/08/2011	12	100.00	No/No		N/A	0.008		<0.007	No	
		03/08/2012	12	100.00	No/No		N/A	0.008		<0.008	No	
MW104SR	Fluoride, dissolved, mg/L	09/13/2011	12	0.00	Yes/Yes	STpar	99.00	0.793		0.540	No	
		12/08/2011	12	0.00	Yes/Yes		99.00	0.793		0.523	No	
		03/08/2012	12	0.00	Yes/Yes		99.00	0.793		0.549	No	
MW104SR	Iron, dissolved, mg/L	09/13/2011	26	34.62	No/No	STnon	73.65	18.000		0.080	No	
		12/08/2011	26	34.62	No/No		73.65	18.000		0.190	No	
		03/08/2012	26	34.62	No/No		73.65	18.000		0.610	No	
		11/20/2013	26	34.62	No/No		73.65	18.000		1.440	No	
		02/18/2014	26	34.62	No/No		73.65	18.000		<0.020	No	
		06/11/2014	26	34.62	No/No		73.65	18.000		0.806	No	
		03/25/2015	26	34.62	No/No		73.65	18.000		0.207	No	
MW104SR	Iron, total, mg/L	09/16/2013	10	0.00	Yes/Yes	STpar	99.00	10.986		3.180	No	
		03/25/2015	10	0.00	Yes/Yes		99.00	10.986		0.476	No	
MW104SR	Lead, dissolved, mg/L	09/13/2011	12	100.00	No/No	STmdl	N/A	0.005		<0.005	No	
		12/08/2011	12	100.00	No/No		N/A	0.005		<0.005	No	
		03/08/2012	12	100.00	No/No		N/A	0.005		<0.005	No	
MW104SR	Manganese, dissolved, mg/L	09/13/2011	26	0.00	No/Yes	STpar	99.00	48.767		1.200	No	
		12/08/2011	26	0.00	No/Yes		99.00	48.767		1.100	No	

Compliance Location	Parameter	Sample Date	Count Of Bkg Results	Percent of Non detects	Normal / Lognormal	Test	Confidence Level	Upper Limit	Lower Limit	Analysis Result	Exceedance	Trend
MW104SR	Manganese, dissolved, mg/L	03/08/2012	26	0.00	No/Yes	STpar	99.00	48.767		1.900	No	
		11/20/2013	26	0.00	No/Yes		99.00	48.767		2.200	No	
		02/18/2014	26	0.00	No/Yes		99.00	48.767		0.590	No	
		06/11/2014	26	0.00	No/Yes		99.00	48.767		1.690	No	
		03/25/2015	26	0.00	No/Yes		99.00	48.767		2.100	No	
MW104SR	Manganese, total, mg/L	09/16/2013	10	0.00	Yes/Yes	STpar	99.00	8.173		4.970	No	
		03/25/2015	10	0.00	Yes/Yes		99.00	8.173		2.660	No	
MW104SR	Mercury, dissolved, mg/L	09/13/2011	12	100.00	No/No	STmdl	N/A	0.0020		<0.0020	No	
		12/08/2011	12	100.00	No/No		N/A	0.0020		<0.0020	No	
		03/08/2012	12	100.00	No/No		N/A	0.0020		<0.0020	No	
MW104SR	Nickel, dissolved, mg/L	09/13/2011	12	100.00	No/No	STmdl	N/A	0.005		<0.005	No	
		12/08/2011	12	100.00	No/No		N/A	0.005		<0.005	No	
		03/08/2012	12	100.00	No/No		N/A	0.005		<0.005	No	
MW104SR	Nitrate nitrogen, diss, deg. C	09/13/2011	12	25.00	No/Yes	STpar	99.00	2.25		0.37	No	
		12/08/2011	12	25.00	No/Yes		99.00	2.25		0.14	No	
		03/08/2012	12	25.00	No/Yes		99.00	2.25		0.09	No	
MW104SR	Nitrate nitrogen, total, mg/L	03/25/2015	8	25.00	Yes/Yes	STpar	99.00	2.264		0.058	No	
MW104SR	pH (field), SU	09/13/2011	28	0.00	Yes/Yes	STpar	99.00	7.547	6.059	6.440	No	

Compliance Location	Parameter	Sample Date	Count Of Bkg Results	Percent of Non detects	Normal / Lognormal	Test	Confidence Level	Upper Limit	Lower Limit	Analysis Result	Exceedance	Trend
MW104SR	pH (field), SU	12/08/2011	28	0.00	Yes/Yes	STpar	99.00	7.547	6.059	6.900	No	
		03/08/2012	28	0.00	Yes/Yes		99.00	7.547	6.059	6.880	No	
		09/16/2013	28	0.00	Yes/Yes		99.00	7.547	6.059	6.720	No	
		11/20/2013	28	0.00	Yes/Yes		99.00	7.547	6.059	6.710	No	
		02/18/2014	28	0.00	Yes/Yes		99.00	7.547	6.059	6.730	No	
		06/11/2014	28	0.00	Yes/Yes		99.00	7.547	6.059	6.500	No	
		03/25/2015	28	0.00	Yes/Yes		99.00	7.547	6.059	6.790	No	
MW104SR	Residue, total filtrable, mg/L	09/13/2011	28	0.00	Yes/Yes	STpar	99.00	999		909	No	
		12/08/2011	28	0.00	Yes/Yes		99.00	999		965	No	
		03/08/2012	28	0.00	Yes/Yes		99.00	999		886	No	
		09/16/2013	28	0.00	Yes/Yes		99.00	999		724	No	
		11/20/2013	28	0.00	Yes/Yes		99.00	999		770	No	
		02/18/2014	28	0.00	Yes/Yes		99.00	999		792	No	
		06/11/2014	28	0.00	Yes/Yes		99.00	999		792	No	
		03/25/2015	28	0.00	Yes/Yes		99.00	999		770	No	
MW104SR	Selenium, dissolved, mg/L	09/13/2011	12	100.00	No/No	STmdl	N/A	0.010		<0.010	No	
		12/08/2011	12	100.00	No/No		N/A	0.010		<0.010	No	
		03/08/2012	12	100.00	No/No		N/A	0.010		<0.010	No	
MW104SR	Silver, dissolved, mg/L	09/13/2011	12	100.00	No/No	STmdl	N/A	0.005		<0.005	No	
		12/08/2011	12	100.00	No/No		N/A	0.005		<0.005	No	
		03/08/2012	12	100.00	No/No		N/A	0.005		<0.005	No	
MW104SR	Sulfate, dissolved, mg/L	09/13/2011	28	0.00	Yes/No	STpar	99.00	327.885		164.000	No	

Compliance Location	Parameter	Sample Date	Count Of Bkg Results	Percent of Non detects	Normal / Lognormal	Test	Confidence Level	Upper Limit	Lower Limit	Analysis Result	Exceedance	Trend
MW104SR	Sulfate, dissolved, mg/L	12/08/2011	28	0.00	Yes/No	STpar	99.00	327.885		237.000	No	
		03/08/2012	28	0.00	Yes/No		99.00	327.885		140.000	No	
		09/16/2013	28	0.00	Yes/No		99.00	327.885		43.000	No	
		11/20/2013	28	0.00	Yes/No		99.00	327.885		134.000	No	
		02/18/2014	28	0.00	Yes/No		99.00	327.885		138.000	No	
		06/11/2014	28	0.00	Yes/No		99.00	327.885		68.000	No	
		03/25/2015	28	0.00	Yes/No		99.00	327.885		100.000	No	
MW104SR	Thallium, dissolved, mg/L	09/13/2011	12	100.00	No/No	STmdl	N/A	0.002		<0.002	No	
		12/08/2011	12	100.00	No/No		N/A	0.002		<0.002	No	
		03/08/2012	12	100.00	No/No		N/A	0.002		<0.002	No	
MW104SR	Zinc, dissolved, mg/L	09/13/2011	12	83.33	No/No	STlow2	45.96	0.009		<0.005	No	
		12/08/2011	12	83.33	No/No		45.96	0.009		<0.005	No	
		03/08/2012	12	83.33	No/No		45.96	0.009		<0.005	No	

APPENDIX F

GROUNDWATER SAMPLING PROTOCOL

Groundwater Sampling Protocol

The following procedures shall be used in sampling groundwater at the site. This sampling protocol shall apply to the routine quarterly (or modified semi-annual or annual) sampling events. A sample collector's worksheet, comparable to the one located in Exhibit 1, may be used for noting relevant information in regard to each well.

Water Levels

Water levels shall be taken in each well prior to purging and/or sampling. Water levels should be taken as close together as practical, to prevent any time distortion of the water surface data. The following steps shall be followed to obtain accurate water level readings:

1. Note the general condition of the monitoring well on the worksheet. This shall include, but is not limited to the condition of the casing, the lock, evidence of tampering, condition of the pad, and any standing water.
2. Remove the lock and open the monitoring well. Note the condition of the interior of the casing and the condition of the well cap and riser. Open the cap, taking care not to allow dirt or foreign material into the monitoring well.
3. The technician shall rinse the probe and cable of the water level meter with decon water.
4. Slowly lower the probe into the monitoring well until the meter indicates the water surface has been reached.
5. Note the depth to water (to the nearest 0.01 ft) and the time on the worksheet.
6. Lower the probe to the bottom of well. (If a dedicated pump is installed in the well, skip this step). Note the well depth on the worksheet. The depth of the well will be measured on an annual basis, at wells that do not contain dedicated pumps. The depth of wells with dedicated pumps will be measured at least once every 5 years, or whenever the pump is removed.
7. Slowly remove the probe from the well. Rinse the probe and line with decon water.
8. Replace cap. Close and lock the well. Proceed to the next well, and repeat.

Purging of Monitoring Well – Pump Method

After all water level measurements have been taken, the monitoring wells shall be purged to provide a representative sample. Each groundwater monitoring well shall be purged by using a dedicated pump. The pump construction shall consist of inert materials consistent with the monitoring well construction (e.g., stainless steel pump bodies installed in stainless steel wells).

Purging shall be conducted utilizing a "low-flow" or minimal drawdown technique. Flow rates for this technique will typically fall below 0.5 liters/minutes, with an overall goal of not reducing the water level in the monitoring well by more than 0.3 ft during purging. Water levels should be checked frequently to ensure that the drawdown in the well does not exceed the 0.3-ft limits. Every 3 minutes to 5 minutes, readings shall be taken on the following water quality indicators to determine if a representative water sample is available.

- pH (in SU),
- Specific Conductance (in µmhos/cm or µS/cm),
- Temperature (in ºF),
- And, it is suggested, at least one of the following:
  - Redox Potential (in mV);
  - Dissolved Oxygen (in mg/L); and/or
  - Turbidity (in NTU).

The water quality indicators will be considered stabilized when the following tolerances are reached after three consecutive readings:

- pH..... ±0.05 SU
- Specific Conductance ..... ±5 percent
- Temperature..... ±0.5ºF
- Redox Potential .....±10 percent
- Dissolved Oxygen.....±10 percent
- Turbidity.....±10 percent

Slow recovering wells require special consideration. If a well is dry, or is purged below the bottom of the pump intake, the well will be allowed to recharge for at least 12 hours. Samples shall be collected until all sample containers have been filled or the well becomes dry. Notes shall be kept on the worksheet with regard to water levels, times, volume of water removed, and any other parameters considered to be relevant.

Purging of Monitoring Well – Bailer Method

Purging and sample collection with a bailer shall be performed in the event of a non-functioning pump or from a well that does not have a dedicated pump installed. A sample shall be collected utilizing a factory packaged, clean, disposable bailer with an appropriate length of new, clean rope attached.

Calculate the number of bailer volumes of water needed to remove one (1) well volume of water.

Well Volume Calculations (2-inch well):

Schedule 40 PVC has an inside diameter of 2.067 inches.

$\therefore ((2.067 \text{ inches}/12 \text{ inches/ft})/2)^2 \bullet \pi \bullet 1 \text{ ft of water} = 0.0233 \text{ ft}^3/\text{ft of water.}$

$0.0233 \text{ ft}^3/\text{ft} \bullet 7.48 \text{ gallons/ft}^3 = 0.174 \text{ gallon/ft}$

Schedule 5 Stainless Steel (304 or 316) has an inside diameter of 2.245 inches.

$\therefore ((2.245 \text{ inches}/12 \text{ inches/ft})/2)^2 \bullet \pi \bullet 1 \text{ ft of water} = 0.0275 \text{ ft}^3/\text{ft of water.}$

$0.0275 \text{ ft}^3/\text{ft} \bullet 7.48 \text{ gallons/ft}^3 = 0.206 \text{ gallon/ft}$

Volume of well (in gallons) = well type gallon/ft • (DTB - DTW); where,
DTB ≡ depth to bottom of well (from measuring point), and
DTW ≡ depth to water (from measuring point)

Bailer Volumes:

Disposable bailer volumes will vary by type and manufacturer. Volume information should be obtained before going to the site. For comparison, a 3 ft stainless steel bailer has a volume of approximately 1220 cc or 0.322 gallon and a 5 ft PVC bailer of approximately 1085 cc or 0.287 gallon.

Open monitoring well, being careful that no potential contaminant enters the well.

Remove one (1) bailer volume of water from the monitoring well. Test pH, specific conductance and temperature. Note values on worksheet. (Turbidity, redox potential and dissolved oxygen will vary considerably due to the agitation a bailer will cause in the well. Testing for these parameters is not recommended with this method.)

Remove one-half (½) gallon of water from the monitoring well. Test pH, specific conductance and temperature. Note values on worksheet.

Remove ½ to 1 gallon of water. Test pH, specific conductance and temperature. Record data on worksheet.

Repeat until pH, specific conductance and temperature stabilize or three (3) well volumes of water have been removed.

If the monitoring well becomes dry, or there is insufficient water to obtain all necessary samples, the monitoring well will be allowed to recharge for 24 hours. Samples shall be collected until all sample containers are filled or the well becomes dry. Notes shall be kept on the worksheet regarding water levels, times, volume of water removed, and any other parameters considered by the technician to be relevant.

If there is sufficient water volume in the monitoring well to obtain all samples, sample collection shall begin at this time.

Sample Collection Order

Samples shall be collected starting at the monitoring well with the least likelihood for contamination. Sampling shall proceed from the well with the lowest potential for contamination to the well with the highest potential for contamination.

Field Measurements

General

Upon arrival at each groundwater monitoring well, the technician shall note on the sampler's worksheet or in a field notebook the date, time, ambient air temperature, general weather conditions, and individuals present, including sample team members and any observers. (Note: Any observers shall need at a minimum, the same personal protective gear as the members of the sample team.)

Establish a "clean area" near the monitoring well where the sample containers and equipment can be stored while not in use. Every effort should be made to keep the sampling equipment and containers from contacting the ground surface. If necessary, a disposable, plastic tarp can be used as a ground cover to prevent potential contamination of the sample containers and equipment. Typically, the back of the field vehicle will be used as the "clean area".

Any non-dedicated sampling equipment (meter probes, thermometers, etc.) shall be washed in a commercial, laboratory cleaner (Alconox®, Liquinox®, or equivalent), and thoroughly rinsed in decon water before each use. Calibration shall be performed at each new monitoring location after the initial decontamination. After use, each device shall be powered down (if necessary) decontaminated, and stored in its manufacturer-approved container.

Temperature

Obtain a water sample from the well. Place the sample aliquot in a disposable container, insert the thermometer (or electronic probe), wait until the readings have stabilized, and record the temperature on the worksheet. Temperature for a glass thermometer should be noted to the nearest degree Fahrenheit (1ºF). For electronic thermometers (thermocouples), temperature should be noted to the nearest tenth degree Fahrenheit (0.1ºF). The thermometer or probe shall be cleaned and rinsed with decon water after use.

pH

Confirm calibration of the instrument by comparing with an appropriate buffer solution. Adjust for temperature compensation (if meter is not self-compensating). Rinse probe with decon water. Obtain a sample from the well and place the probe in sample aliquot. Note the pH and record on the sample worksheet. Note pH readings to the nearest tenth unit (0.1).

Specific Conductance

Confirm calibration of the instrument by comparing against an appropriate buffer solution. Adjust for temperature compensation (if meter is not self-compensating). Rinse the probe with decon water. Obtain a sample from the well and place the probe in sample aliquot. Note the specific conductance and record on the sample worksheet. Specific conductance should be noted to the nearest micromhos per centimeter (µmhos/cm) or microSiemens per centimeter (µS/cm).

Sample Collection Procedures

Jars and vials may ship pre-labeled from the laboratory, identifying the analysis and preservative for each type of sample. Dependent upon circumstances, sample containers may be prepared by non-laboratory personnel. If so, this should be noted on the sample worksheet or in the field notebook.

A technician shall remove a sample container from the cooler, affix a label, and in indelible, waterproof ink write the well number and/or sample I.D., the facility name, the sample collection date and time, the type of sample in the container, and the sample collector's name. A technician shall organize the containers in the following sampling order:

- Metals and Minerals (dissolved)
- Anions (dissolved)
- Total Dissolved Solids (TDS)
- Cyanides (total)

Dissolved parameters include dissolved metals and minerals, total dissolved solids (TDS), and nitrogen should be field filtered. Samples should be filtered using a 0.45-micron filter attached to the sample pump line. Other filter apparatus may be utilized as long as Illinois EPA guidelines are followed. Filters should be replaced no less frequently than at each new well, and may need to be replaced more often if flow is restricted due to particulate matter in the sample water.

Transportation of Monitoring Samples

Sample Preservation Techniques

The preservation techniques utilized in the groundwater samples will typically adhere to those listed in *Handbook for Sampling and Sample Preservation of Water and Wastewater*, U.S. EPA, EPA-600/4-82-029, September 1982 and/or *Test Methods for Evaluating Solid Wastes, Physical/Chemical Methods*, EPA/530/SW-846, 3rd. Edition, Final Update IV (January 2008).

Transportation of Samples

Samples shall be transported to the laboratory in sealed, insulated shipping containers, ice chests, or coolers. The shipping containers should be sturdy, and if samples are contained in glass bottles, dividers and/or bubble wrap should be used to restrict potential breakage. All samples will be packed in ice or a packaged refrigerant as necessary for proper preservation. Samples should be packed to maintain sample temperatures as close to 4ºC (degrees Celsius) or 39ºF as possible from the time the samples are collected to the time the samples are received by the laboratory. The samples should be shipped/delivered to the laboratory as soon as practical, preferably within 24 hours of sample collection.

All samples shall be accompanied by a chain-of-custody record. The sampler shall retain a copy of the record and forward the original with the samples to the analytical laboratory. Once the laboratory has received the samples, a representative from the laboratory is to complete the record, retain the original and return a copy with the chemical analysis reports to the sampler. The chain-of-custody shall contain the facility name, the wells sampled, time and date of sampling, members of the sampling party, type of samples (i.e. water, soil, leachate, etc.), number of sample bottles, requested analysis, overnight courier, etc. A sample chain-of-custody record is provided in Exhibit 2.

Attachments
Exhibit 1: Groundwater Sampling Worksheet
Exhibit 2: Example Chain-of-Custody Record

ATTACHMENT 9-9

Ramboll. 2023a. *40 C.F.R. § 257.95(g)(3)(ii): Alternative Source Demonstration. Baldwin Power Plant. Baldwin Bottom Ash Pond, CCR Unit 601*. Ramboll Americas Engineering Solutions, Inc. April.

Intended for
Dynegy Midwest Generation, LLC

Date
April 30, 2023

Project No.
1940102203-001

40 C.F.R. § 257.95(g)(3)(ii): ALTERNATE SOURCE DEMONSTRATION

BALDWIN POWER PLANT

BOTTOM ASH POND

CCR UNIT 601

CERTIFICATIONS

I, Brian G. Hennings, a professional geologist in good standing in the State of Illinois, certify that the information in this report is accurate as of the date of my signature below. The content of this report is not to be used other than for its intended purpose and meaning, or for extrapolations beyond the interpretations contained herein.





Brian G. Hennings
Professional Geologist
196.001482
Illinois
Ramboll Americas Engineering Solutions, Inc.
Date: April 30, 2023

I, Anne Frances Ackerman, a qualified professional engineer in good standing in the State of Illinois, certify that the information in this report is accurate as of the date of my signature below. The content of this report is not to be used other than for its intended purpose and meaning, or for extrapolations beyond the interpretations contained herein.





Anne Frances Ackerman
Qualified Professional Engineer
062-060586
Illinois
Ramboll Americas Engineering Solutions, Inc.
Date: April 30, 2023

CONTENTS

1.	**Introduction**	**3**
2.	**Background**	**4**
2.1	Site Location and Description	4
2.2	Groundwater Monitoring	4
2.3	Site Hydrogeology and Stratigraphy	4
3.	**Alternate Source Demonstration: Lines of Evidence**	**6**
3.1	LOE #1: The lithium concentration in the BAP porewater is lower than the concentrations observed in compliance monitoring well location MW-370.	6
3.2	LOE #2: Compliance monitoring well MW-370 has a similar ionic composition to upgradient monitoring well MW-358.	7
3.3	LOE #3: An aquifer solids evaluation identified naturally occurring lithium associated with the shale bedrock as a source of lithium in the Uppermost Aquifer	8
4.	**Conclusions**	**10**
5.	**References**	**11**

TABLES (IN TEXT)

Table A	Summary Statistics for Lithium in MW-370 and BAP Porewater (December 2015 to March 2023).

FIGURES (IN TEXT)

Figure A	Stiff Diagram Showing Ionic Composition of Samples of BAP Background (Brown), Compliance Groundwater (Blue), and upgradient groundwater (Tan).

FIGURES (ATTACHED)

Figure 1	Sampling Location Map
Figure 2	Potentiometric Surface Map – December 12, 2022
Figure 3	Cross Section Location Map
Figure 4	Cross Section A-A’

APPENDICES

Appendix A	Technical Memorandum – Evaluation of Lithium Sources within Aquifer Solids, Baldwin Power Station – Bottom Ash Pond (Geosyntec Consultants, Inc., 2023)

ACRONYMS AND ABBREVIATIONS

40 C.F.R.	Title 40 of the Code of Federal Regulations
35 I.A.C.	Title 35 of the Illinois Administrative Code
A5D	Assessment Monitoring Sampling Event A5D
ASD	Alternate Source Demonstration
BAP	Bottom Ash Pond
bgs	below ground surface
BPP	Baldwin Power Plant
CCR	coal combustion residuals
cm/s	centimeters per second
FAPS	Fly Ash Pond System
GWPS	groundwater protection standard
IEPA	Illinois Environmental Protection Agency
LOE(s)	line(s) of evidence
mg/L	milligrams per liter
NAVD88	North American Vertical Datum of 1988
NRT	Natural Resource Technology, Inc.
NRT/OBG	Natural Resource Technology, an OBG Company
PMP	potential migration pathways
Ramboll	Ramboll Americas Engineering Solutions, Inc.
SEP	Sequential extraction procedure
SSI	statistically significant increase
SSL	statistically significant level
XRD	X-ray diffraction

1. INTRODUCTION

Title 40 of the Code of Federal Regulations (40 C.F.R.) § 257.95(g)(3)(ii) allows the owner or operator of a coal combustion residuals (CCR) unit 90 days from the date of determination of statistically significant levels (SSLs) over groundwater protection standards (GWPS) of groundwater constituents listed in Appendix IV of 40 C.F.R. § 257 to complete a written demonstration that a source other than the CCR unit being monitored caused the SSL(s) (Alternate Source Demonstration [ASD]), or that the SSL(s) resulted from error in sampling, analysis, statistical evaluation, or natural variation in groundwater quality.

This ASD has been prepared on behalf of Dynegy Midwest Generation, LLC, by Ramboll Americas Engineering Solutions, Inc. (Ramboll), to provide pertinent information pursuant to 40 C.F.R. § 257.95(g)(3)(ii) for the Baldwin Power Plant (BPP) Bottom Ash Pond (BAP) located near Baldwin, Illinois.

The most recent Assessment Monitoring sampling event (A5D) was completed on September 30, 2022, and analytical data was received on November 15, 2022. Additional background and compliance monitoring wells were installed around the BAP in September and October of 2022. Following the well installations, eight monthly rounds of groundwater sampling were initiated per 35 I.A.C. § 845. Analytical data from all monitoring events, from December 2015 through A5D, were evaluated in accordance with the Statistical Analysis Plan (Natural Resource Technology, an OBG Company [NRT/OBG], 2017a) to determine any statistically significant increases (SSIs) of Appendix III parameters over background concentrations or SSLs of Appendix IV parameters over GWPSs. That evaluation identified one SSL at a compliance monitoring well as follows:

- Lithium at well MW-370

Pursuant to 40 C.F.R. § 257.95(g)(3)(ii), the lines of evidence (LOEs) presented in **Section 3** demonstrate that sources other than the BAP were the cause of the lithium SSL listed above. This ASD was completed by April 30, 2023, within 90 days of determination of the SSLs (January 30, 2023), as required by 40 C.F.R. § 257.95(g)(3)(ii).

2. BACKGROUND

2.1 Site Location and Description

The BPP is located in southwest Illinois in Randolph and St. Clair Counties. The Randolph County portion of the BPP is located within Sections 2, 3, 4, 9, 10, 11, 14, 15, and 16 of Township 4 South and Range 7 West. The St. Clair County portion of the property is located within Sections 33, 34, and 35 of Township 3 South and Range 7 West. The BAP is approximately one-half mile west-northwest of the Village of Baldwin.

The BPP property is bordered to the west by the Kaskaskia River; to the east by Baldwin Road, farmland, and strip-mining areas; to the southeast by the Village of Baldwin; to the south by the Illinois Central Gulf railroad tracks, scattered residences, and State Route 154; and to the north by farmland. The St. Clair/Randolph County Line crosses east-west at approximately the midpoint of Baldwin Lake (Cooling Pond). **Figure 1** shows the location of the BAP, as well as the Fly Ash Pond System (FAPS), Secondary Pond, Tertiary Pond, and Baldwin Lake (Cooling Pond). The BAP is adjacent to the FAPS, which was approved for closure by Illinois Environmental Protection Agency (IEPA) on August 16, 2016.

2.2 Groundwater Monitoring

The BAP groundwater monitoring system for compliance with 40 C.F.R. § 257 consists of two background monitoring wells (MW-304 and MW-306) and four compliance monitoring wells (MW-356, MW-369, MW-370, and MW-382). A map showing the groundwater monitoring system, including the CCR unit and all background and compliance monitoring wells, is presented in **Figure 1**. **Figure 1** also shows porewater location TPZ-164, as well as the monitoring wells that were installed in 2022. New monitoring well MW-358 was installed in 2022 upgradient of the BAP and compliance monitoring well MW-370 (compliance monitoring well with identified lithium SSL) with a well screen (363.7 to 373.7 feet North American Vertical Datum of 1988 [NAVD88]) that overlaps with MW-370 well screen elevations (355.6 to 365.6 feet NAVD88).

Groundwater samples are collected and analyzed in accordance with the Sampling and Analysis Plan prepared for the BAP (NRT/OBG, 2017b). Statistical evaluation of analytical data is performed in accordance with the Statistical Analysis Plan (NRT/OBG, 2017a).

2.3 Site Hydrogeology and Stratigraphy

Three hydrostratigraphic units are present at the Site, including CCR, an upper unit, and a bedrock unit. These units are described in detail in the Supplemental Hydrogeologic Site Characterization and Groundwater Monitoring Plan (Natural Resources Technology, Inc. [NRT], 2016) and the Hydrogeologic Site Characterization Report (Ramboll, 2021); and are summarized below.

- **CCR:** CCR, consisting primarily of fly ash, bottom ash, and boiler slag. Also includes earthen fill deposits of predominantly clay and silt materials from on-site excavations that were used to construct berms and roads surrounding the various impoundments across the Site. The 2022 Site Investigation observed up to 28.2 feet of bottom ash towards the center of the BAP (XPW05).
- **Upper Unit:** Predominantly clay with some silt and minor sand, silt layers, and occasional sand lenses. Includes the lithologic layers identified as the Cahokia Alluvium, Peoria Loess,

Equality Formation, and Vandalia Till Member. This unit is composed of unlithified natural geologic materials and extends from the water table to the bedrock. Thin sand seams and the interface (contact) between the Upper Unit and bedrock have been identified as potential migration pathways (PMPs). No continuous sand seams were observed in the Upper Unit within or immediately adjacent to the BAP; however, the sand seams may act as a PMP due to relatively higher hydraulic conductivities (on the order of 10^{-4} centimeters per second [cm/s]) than the surrounding clays (on the order of 10^{-5} cm/s).

- **Bedrock Unit:** Shallow bedrock beneath the BAP yields small amounts of water from interconnected pores, cracks, fractures, crevices, joints, and bedding planes and is the only water-bearing unit that is continuous across the Site; this unit is considered the Uppermost Aquifer (UA) and is composed of Pennsylvanian and Mississippian-aged interbedded shale and limestone bedrock having a regional strike that is generally north to northeast with a dip of 2 to 3 degrees to the east into the Illinois Basin (Breeden et. al, 2018; Bristol and Howard, 1971). The surface elevation varies across the site, generally sloping downward from east to west, and the unlithified Upper Unit thins from east to west. The top of bedrock depth ranges between 12.5 feet below ground surface (bgs) near the Kaskaskia River and 70 feet bgs within the East Fly Ash Pond (part of the FAPS). Limestone layers intercepted at the Site are generally light to dark gray, fine-grained, thin bedded, banded, argillaceous, and competent except where weathered. Weathering of the limestone produces a calcareous clay. The limestone layers are interbedded with thin shale layers and are sometimes fossiliferous or sandy. The shale layers are generally weathered, competent, silty, slightly micaceous, fissile, and dark gray. Where highly weathered shale (*i.e.,* decomposed bedrock) was encountered, the shale was non-fissile and resembled an unlithified stiff clay with medium to high plasticity. Bedrock in the vicinity of

Water quality in the Uppermost Aquifer (*i.e.,* Pennsylvanian and Mississippian-aged bedrock) degrades with increasing depth as water becomes increasingly mineralized. Therefore, water quality at monitoring wells with screens placed in deeper bedrock layers (*e.g.,* MW-358 and MW-370) would be expected to demonstrate more influence from the naturally increased mineralization than wells screened shallower in the bedrock. Groundwater flow in bedrock is toward the northwest in the east and central areas of the BAP, and southwest in the east area of the FAPS. The Secondary and Tertiary ponds were created in a former drainage channel and bedrock groundwater flows toward these ponds as illustrated in **Figure 2**. Groundwater elevations vary seasonally, generally less than 7 feet, although flow directions are generally consistent. Groundwater elevations across the Site range between approximately 370 and 450 feet NAVD88.

3. ALTERNATE SOURCE DEMONSTRATION: LINES OF EVIDENCE

This ASD is based on the following LOEs:

1. The lithium concentration in the BAP porewater is lower than the concentrations observed in compliance monitoring well location MW-370.
2. Compliance monitoring well MW-370 has a similar ionic composition to upgradient monitoring well MW-358.
3. An aquifer solids evaluation identified naturally occurring lithium associated with the shale bedrock as a source for lithium in the Uppermost Aquifer.

These LOEs are described and supported in greater detail below. Monitoring wells and the BAP porewater sample locations are shown in **Figure 1**.

3.1 LOE #1: The lithium concentration in the BAP porewater is lower than the concentrations observed in compliance monitoring well location MW-370.

Table A below provides summary statistics for lithium in background wells, MW-370 and BAP porewater collected from TPZ-164, and the five new porewater wells installed in 2022.

Table A. Summary Statistics for Lithium in MW-370 and BAP Porewater (December 2015 to March 2023).

Sample Location	Lithium (milligrams per liter [mg/L])		
	Minimum	Maximum	Median
Background Groundwater[1]	0.010	0.096	0.055
Exceedance Groundwater (MW-370)	0.098	0.22	0.14
BAP Porewater[2]	<0.005	0.035	0.013

Notes:

[1]Background groundwater was collected at monitoring wells MW-304 and MW-306.

[2]BAP porewater was collected at TPZ-164 (September 2018 through November 2022), XPW01, XPW02, XPW04, XPW05, and XPW06 (October 2022 through January 2023).

The following observations can be made from **Table A** above:

- Concentrations of lithium in background wells ranged from 0.010 to 0.096 mg/L, with a median concentration of 0.055 mg/L.
- Concentrations of lithium in downgradient compliance monitoring well MW-370 ranged from 0.098 to 0.22 mg/L, with a median concentration of 0.14 mg/L.
- Concentrations of lithium in BAP porewater ranged from non-detect (<0.005 mg/L) to 0.035 mg/L, with a median concentration of 0.013 mg/L.
- The median lithium concentration observed in porewater is an order of magnitude lower than the median lithium concentrations observed in compliance monitoring well MW-370.
- The highest observed lithium concentration in porewater is approximately six times lower than the maximum concentration observed in compliance monitoring well MW-370.

If the BAP was the source of lithium in downgradient groundwater, BAP porewater concentrations of lithium would be expected to be higher than the groundwater concentrations. The median lithium concentration observed in porewater is below the median lithium concentrations observed in both background and compliance groundwater monitoring wells, indicating that lithium concentrations are not related to the BAP.

3.2 LOE #2: Compliance monitoring well MW-370 has a similar ionic composition to upgradient monitoring well MW-358.

Stiff diagrams graphically represent ionic composition of aqueous solutions. **Figure A** on the following page shows a series of Stiff diagrams that display the ionic compositions of groundwater from background monitoring wells (brown); compliance monitoring wells (blue); and upgradient monitoring well MW-358 (tan). Polygons with similar shapes on Stiff diagrams indicate solutions with similar ionic compositions, whereas polygons with different shapes indicate solutions with dissimilar ionic compositions. The larger the area of the polygon, the greater the concentration of the various ions. A Stiff diagram was included in **Figure A** for one out-of-network, upgradient, monitoring well, MW-358, due to similarities with MW-370 with respect to ionic composition, well screen elevation, and the composition of the bedrock material.

Compliance monitoring well MW-370 has chloride as the dominant anion and a substantially higher proportion of Na+K, similar to upgradient well MW-358. Upgradient monitoring well MW-358 is screened in a similar shaley bedrock material and at a similar elevation to MW-370 (**Figures 3 and 4**). The similarity in ionic composition in compliance well MW-370 and upgradient well MW-358 suggests that groundwater at these locations and depths is from a similar lithologic material that has undergone a similar amount of naturally occurring dissolution, and supports the conclusion that natural variability of groundwater in the Uppermost Aquifer is responsible for the lithium SSL at MW-370.

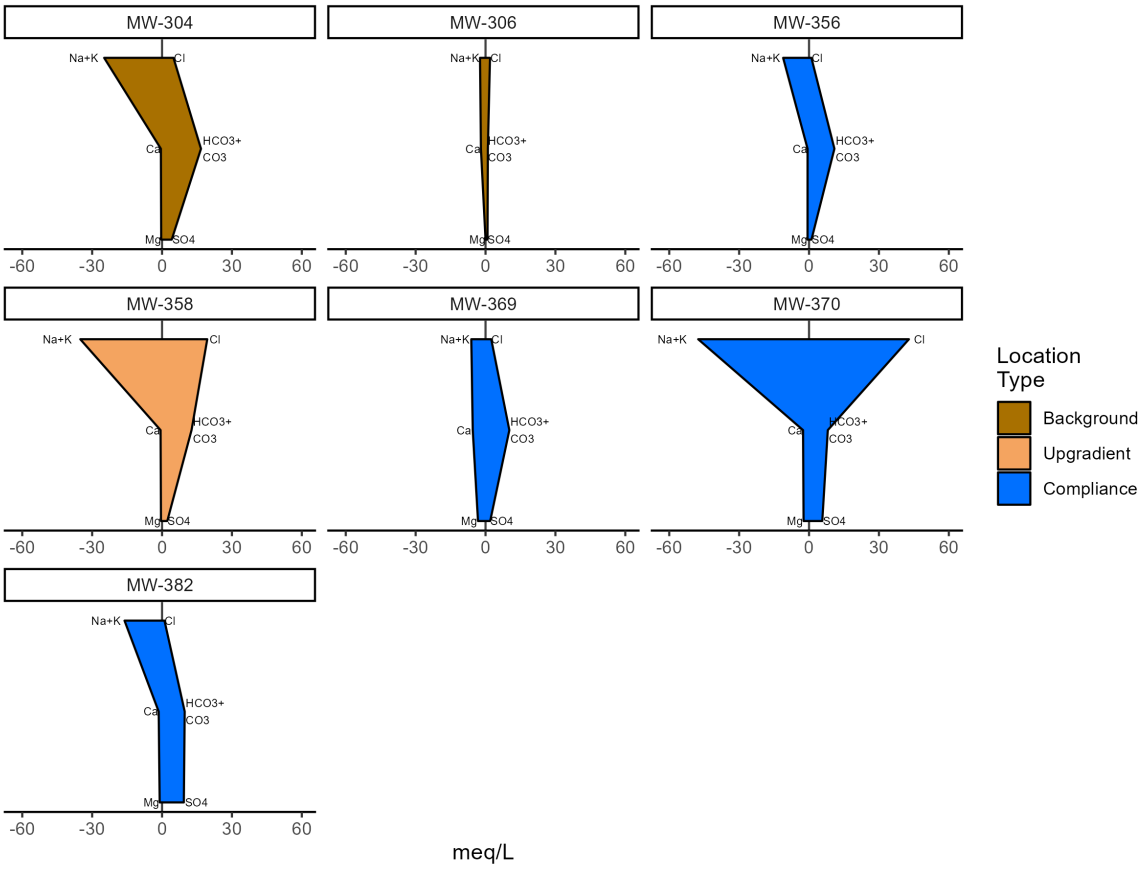


Figure A. Stiff Diagram Showing Ionic Composition of Samples of BAP Background (Brown), Compliance Groundwater (Blue), and Upgradient Groundwater (Tan).

3.3 LOE #3: An aquifer solids evaluation identified naturally occurring lithium associated with the shale bedrock as a source of lithium in the Uppermost Aquifer

Solid phase analyses were completed on samples collected from the Site to support the conclusion that lithium concentrations in groundwater at MW-370 are associated with naturally occurring lithium in the Uppermost Aquifer materials (limestone and shale bedrock formation). A review of the geochemical and site conditions was completed by Geosyntec Consultants, Inc. and is included as **Appendix A**. The following conclusions were made based on the results of the aquifer solids evaluation:

- Lithium host-minerals occur in the UA throughout the Site and constitute natural sources of lithium in BAP soils.
- Lithium is present in both upgradient and downgradient shale samples at the Site, with the largest concentrations observed in upgradient solids samples.
- Natural lithium occurrence in aquifer material from the Site is associated with multiple phases and therefore interacts with groundwater through different mechanisms at different locations and depths.

- Naturally occurring lithium associated with the shale bedrock comprising the UA at the Site was identified as a source of lithium in Site groundwater.

4. CONCLUSIONS

Based on the following three LOEs, it has been demonstrated that the lithium SSL at MW-370 is not due to the BAP:

1. The lithium concentration in the BAP porewater is lower than the concentrations observed in compliance monitoring well location MW-370.
2. Compliance monitoring well MW-370 has a similar ionic composition to upgradient monitoring well MW-358.
3. An aquifer solids evaluation identified naturally occurring lithium associated with the shale bedrock as a source for lithium in the Uppermost Aquifer.

This information serves as the written ASD prepared in accordance with 40 C.F.R. § 257.95(g)(3)(ii) that the SSL observed during the A5D sampling event was not due to the BAP. Therefore, a corrective measures assessment is not required, and the BAP will remain in assessment monitoring. Additional data is being collected to identify the source of the SSLs.

5. REFERENCES

Breeden, J.R., J.A. Devera, W.J. Nelson, and F.B. Denny, 2018. Bedrock Geology of Baldwin Quadrangle, Randolph and St. Clair Counties, Illinois: Illinois State Geological Survey, USGS-STATEMAP contract report, 2 sheets, 1:24,000.

Bristol, H.M., and Howard, R.H., 1971. Paleogeologic map of the Sub- Pennsylvanian Chesterian (Upper Mississippian) surface in the Illinois Basin: Illinois State Geological Survey, Circular 458, plate 1.

Geosyntec Consultants, Inc., 2023. Technical Memorandum – Evaluation of Lithium Sources within Aquifer Solids, Baldwin Power Station – Bottom Ash Pond, April 24, 2023.

Natural Resource Technology, Inc. (NRT), 2016. *Supplemental Hydrogeologic Site Characterization and Groundwater Monitoring Plan. Baldwin Fly Ash Pond System. Baldwin Energy Complex, Baldwin, IL*.


Natural Resource Technology, an OBG Company (NRT/OBG), 2017a. *Statistical Analysis Plan, Baldwin Energy Complex, Havana Power Station, Hennepin Power Station, Wood River Power Station, Dynegy Midwest Generation, LLC*. October 17, 2017.

Natural Resource Technology, an OBG Company (NRT/OBG), 2017b. *Sampling and Analysis Plan, Final, Baldwin Bottom Ash Pond, Baldwin Energy Complex, Baldwin, Illinois, Project No. 2285*. October 17, 2017.

Ramboll Americas Engineering Solutions, Inc. (Ramboll), 2021. *Hydrogeologic Site Characterization Report. Baldwin Bottom Ash Pond. Baldwin Power Plant. Baldwin, Illinois*.

FIGURES

Y:\Mapping\Projects\221285\MXD\Alt_Source_Dem\Baldwin_AP2023\Figure 1_Sampling Location Map.mxd

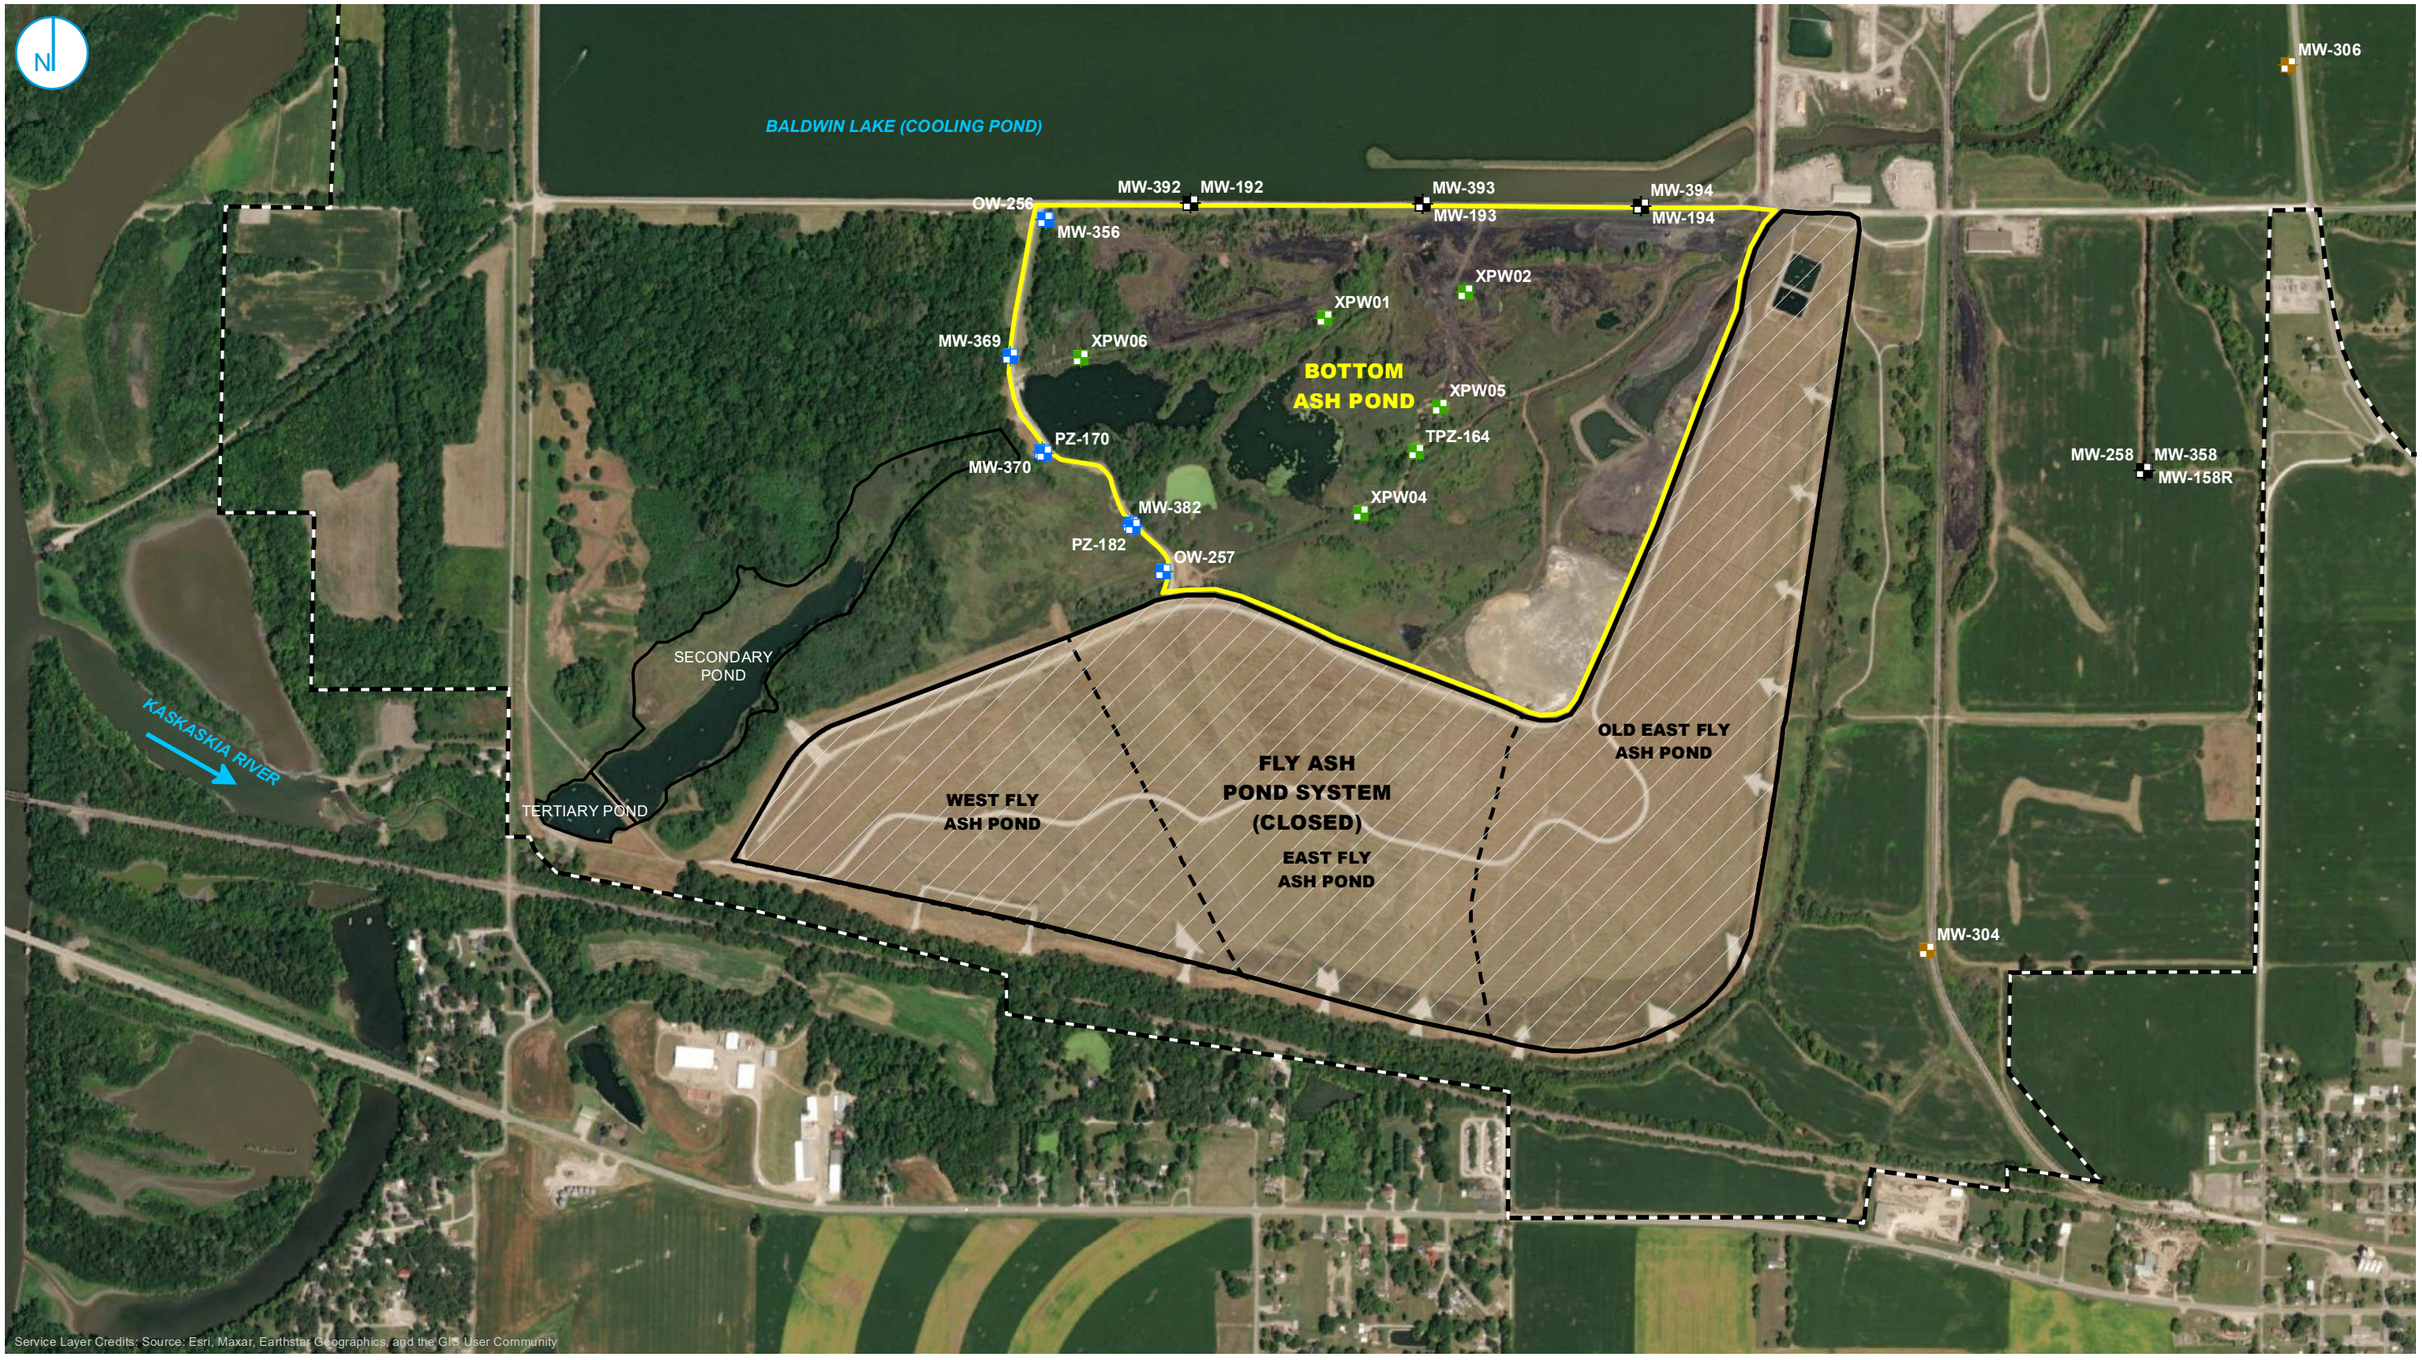

PROJECT: 169000XXXX | DATED: 4/25/2023 | DESIGNER: GALARNMC

- BACKGROUND WELL
- COMPLIANCE WELL
- MONITORING WELL
- PORE WATER WELL
- REGULATED UNIT (SUBJECT UNIT)
- FLY ASH POND SYSTEM (CLOSED)
- SITE FEATURE
- CAPPED AREA
- PROPERTY BOUNDARY

0 400 800 Feet

SAMPLING LOCATION MAP


ALTERNATE SOURCE DEMONSTRATION
BOTTOM ASH POND
BALDWIN POWER PLANT
BALDWIN, ILLINOIS

FIGURE 1

RAMBOLL AMERICAS
ENGINEERING SOLUTIONS, INC.

RAMBOLL

Y:\Mapping\Projects\2202285\MXD\Alt_Source_Dem\Baldwin_APP2023\Figure 2_BAL BAP 601 845 Pot Surface 20221212.mxd

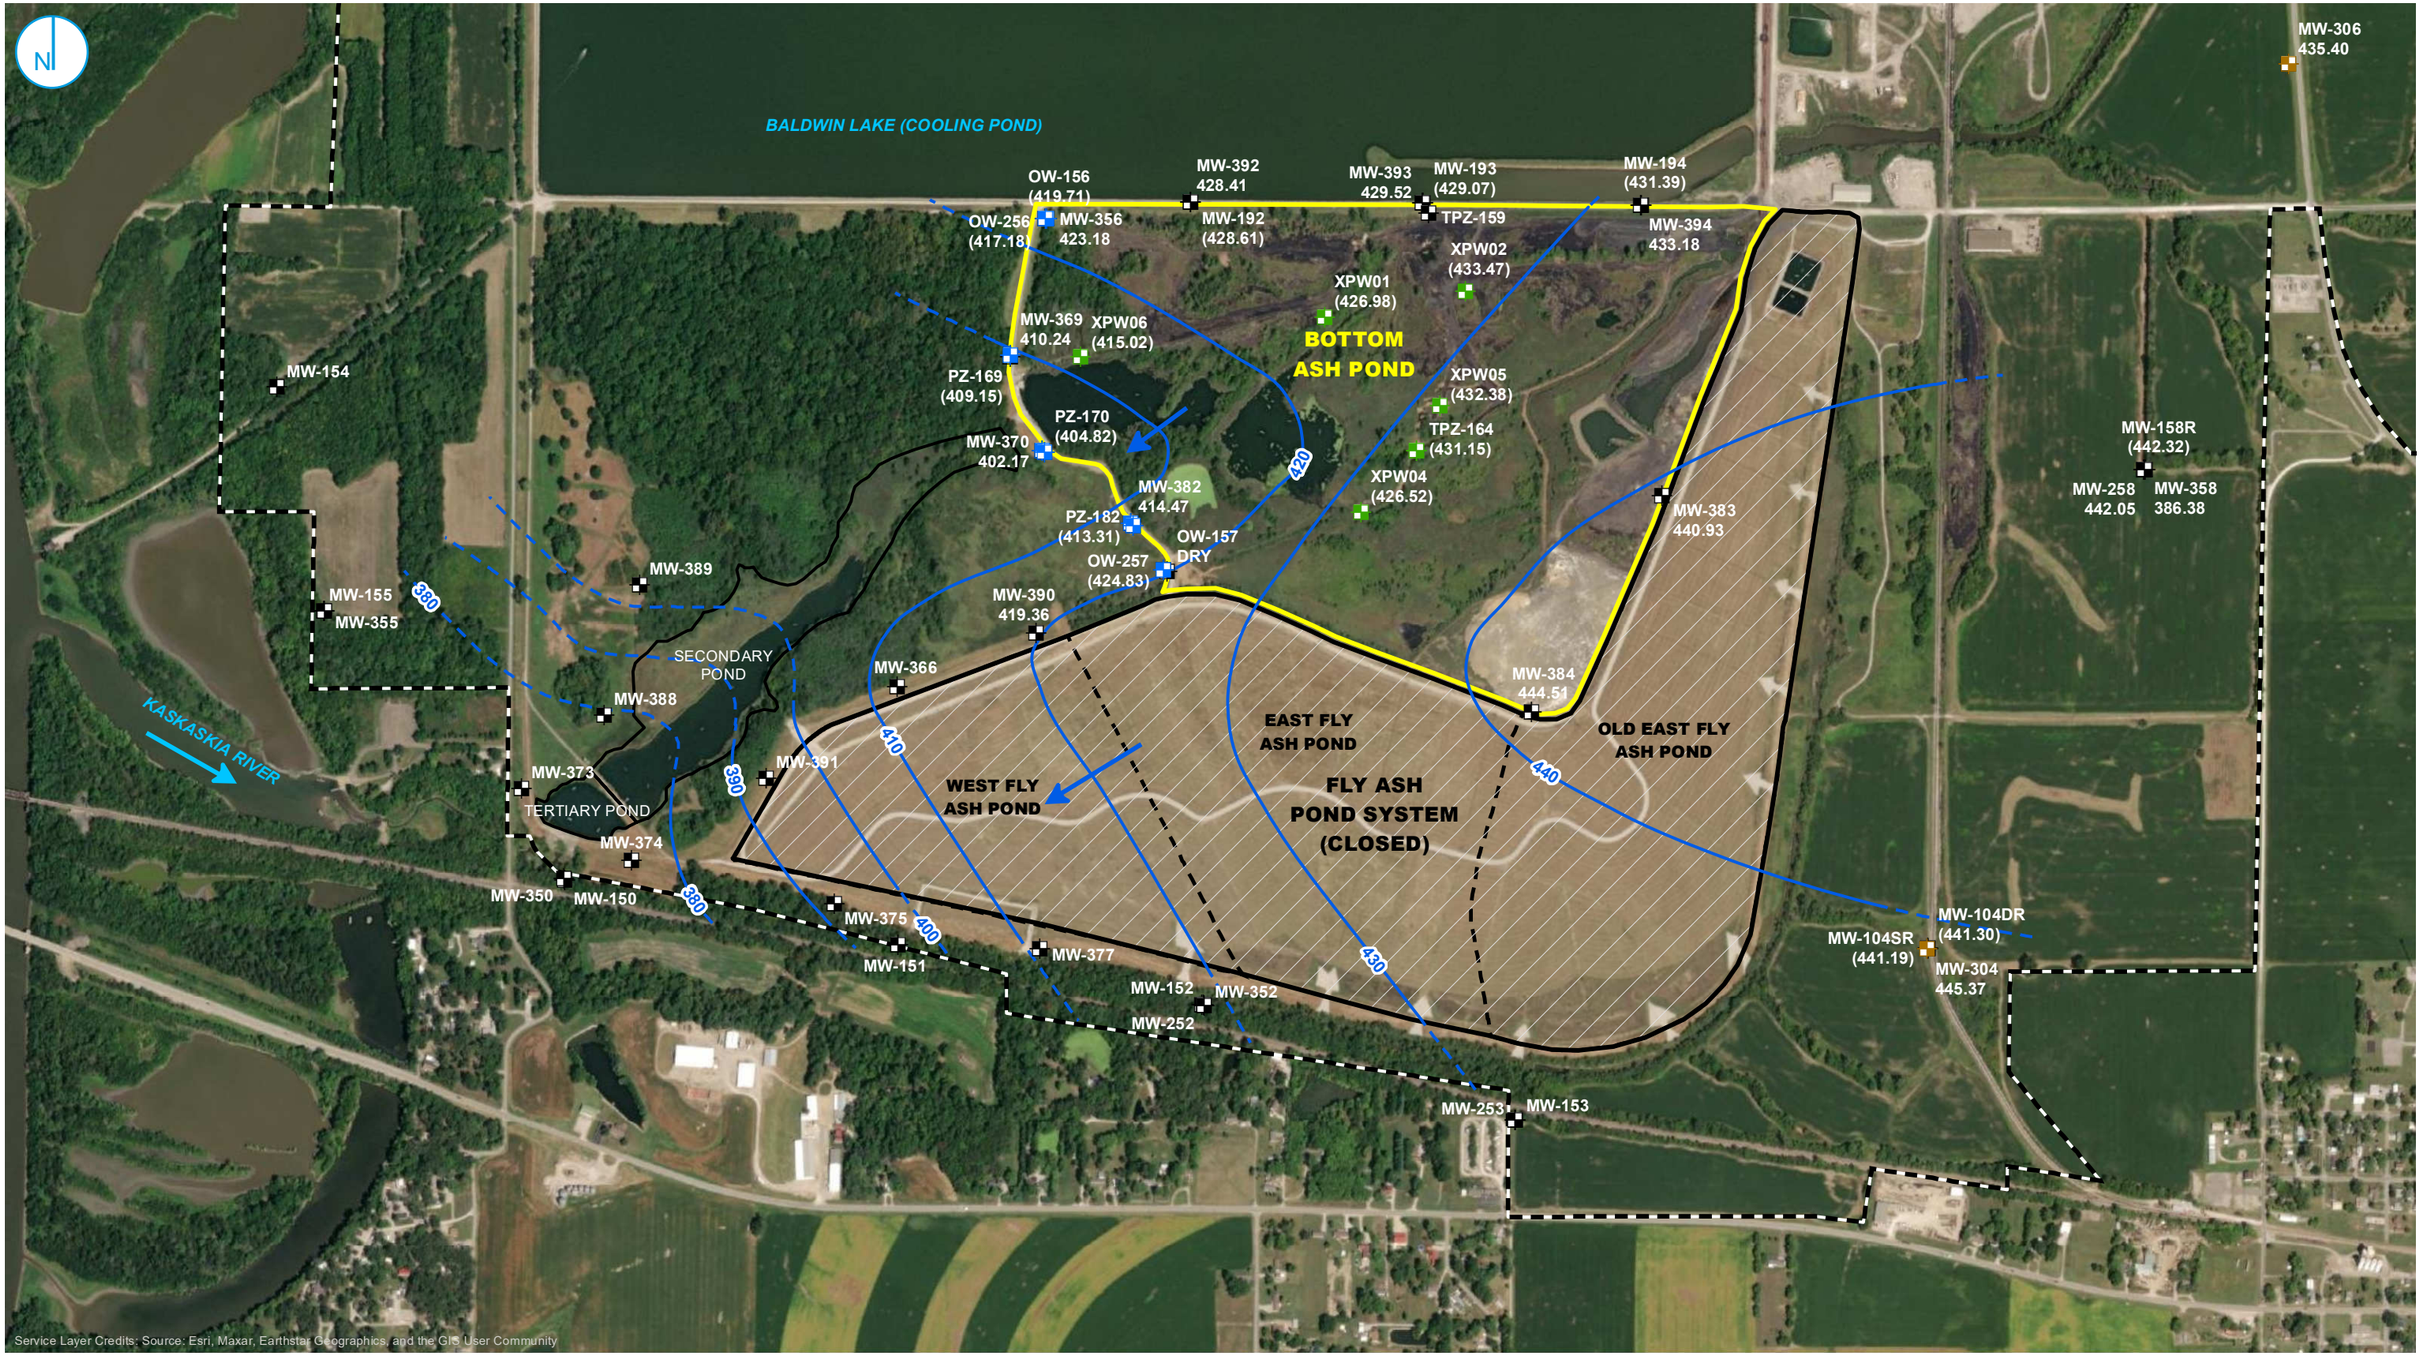

PROJECT: 169000XXXX | DATED: 4/20/2023 | DESIGNER: GALARNMC

- COMPLIANCE WELL
- BACKGROUND WELL
- PORE WATER WELL
- MONITORING WELL
- GROUNDWATER ELEVATION CONTOUR (10-FT CONTOUR INTERVAL, NAVD88)
- INFERRED GROUNDWATER ELEVATION CONTOUR
- GROUNDWATER FLOW DIRECTION
- PART 845 REGULATED UNIT (SUBJECT UNIT)
- FLY ASH POND SYSTEM (CLOSED)
- SITE FEATURE
- CAPPED AREA
- PROPERTY BOUNDARY

0 400 800 Feet

NOTES:
1. ELEVATIONS IN PARENTHESES WERE NOT USED FOR CONTOURING.
2. ELEVATION CONTOURS SHOWN IN FEET, NORTH AMERICAN VERTICAL DATUM OF 1988 (NAVD88).

UPPERMOST AQUIFER POTENTIOMETRIC SURFACE MAP DECEMBER 12, 2022


ALTERNATE SOURCE DEMONSTRATION
BOTTOM ASH POND
BALDWIN POWER PLANT
BALDWIN, ILLINOIS

FIGURE 2

RAMBOLL AMERICAS
ENGINEERING SOLUTIONS, INC.

RAMBOLL

Y:\Mapping\Projects\222285\MXD\Alt_Source_Dem\Baldwin_API2023\Figure 3_Cross Section Locations.mxd

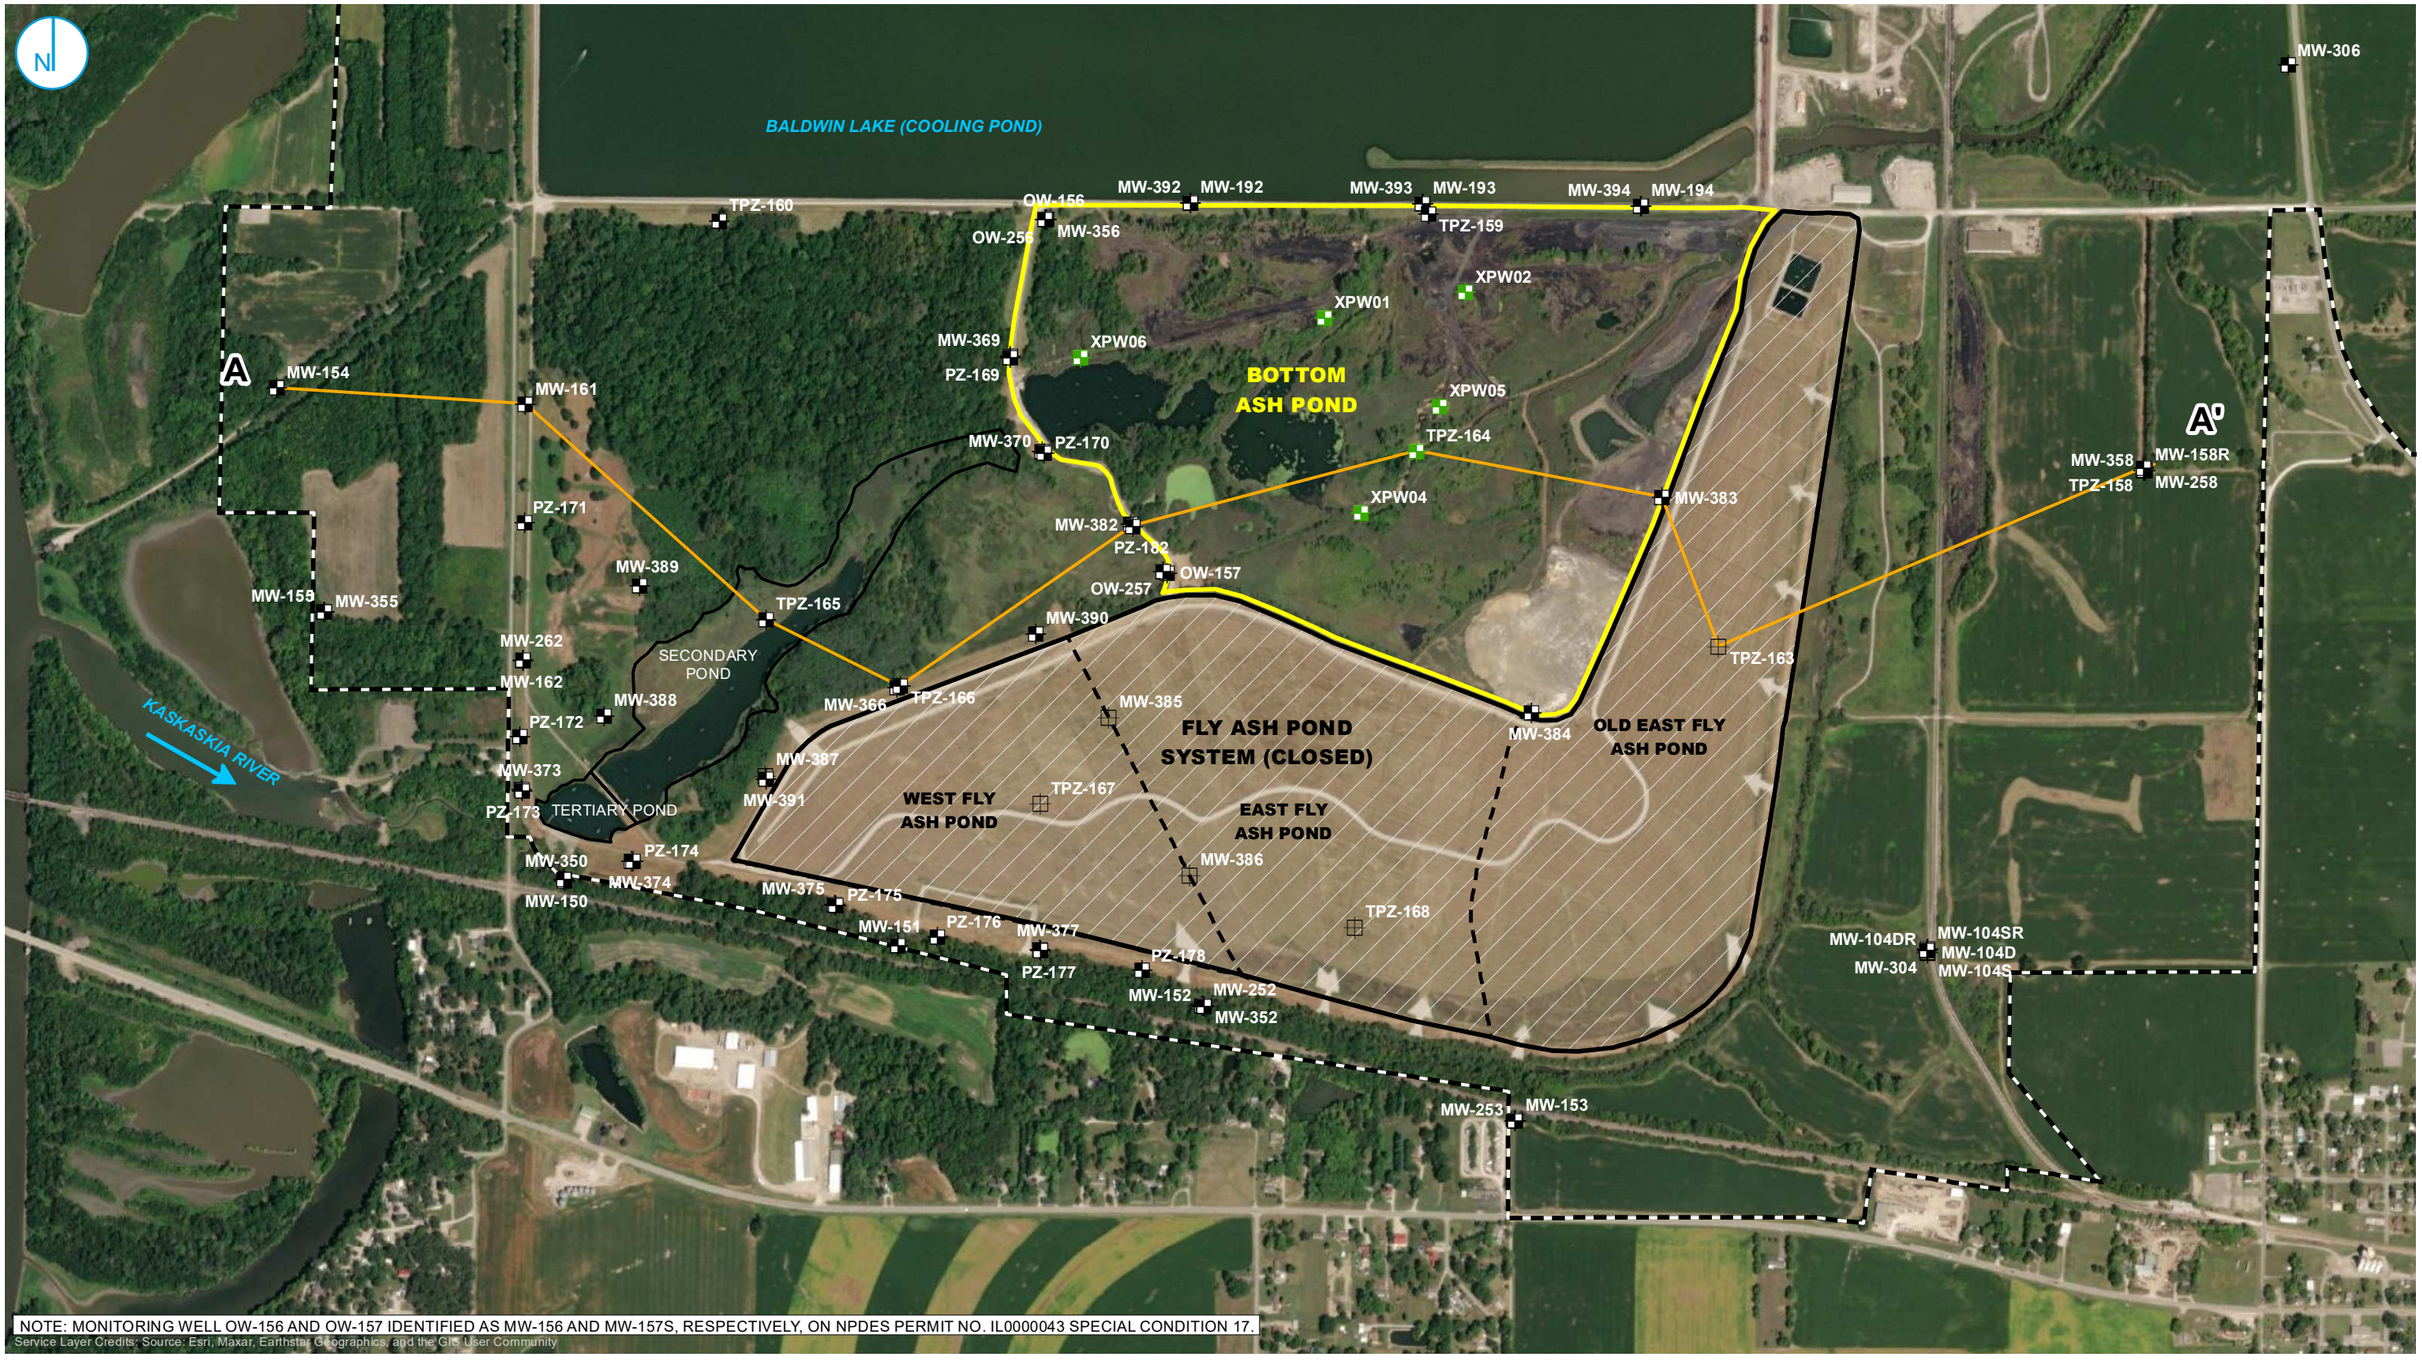

NOTE: MONITORING WELL OW-156 AND OW-157 IDENTIFIED AS MW-156 AND MW-157S, RESPECTIVELY, ON NPDES PERMIT NO. IL0000043 SPECIAL CONDITION 17.

Service Layer Credits: Source: Esri, Maxar, Earthstar Geographics, and the GIS User Community

PROJECT: 169000XXXX | DATED: 4/24/2023 | DESIGNER: GALARNMC

- MONITORING WELL AND PIEZOMETER LOCATION
- PORE WATER WELL
- CLOSED MONITORING WELL
- CCR SOURCEWATER SAMPLE

CROSS SECTION TRANSECT

- A to A'

0 400 800 Feet

- REGULATED UNIT (SUBJECT UNIT) FLY ASH
- POND SYSTEM (CLOSED)
- SITE FEATURE
- LIMITS OF FINAL COVER
- PROPERTY BOUNDARY

CROSS SECTION LOCATION MAP

ALTERNATE SOURCE DEMONSTRATION
BOTTOM ASH POND
BALDWIN POWER PLANT
BALDWIN, ILLINOIS

FIGURE 3

RAMBOLL AMERICAS
ENGINEERING SOLUTIONS, INC.


RAMBOLL

C:\Users\Engelhsa\OneDrive - Ramboll\Projects\Vistra\EVS\Baldwin\Working Files\CAD\Baldwin Cross Sections.dwg

PROJECT: 1940100806 DATED: 4/24/2023 2:04 PM DESIGNER: ENGELHSA

NOTES

1. This profile was developed by interpolation between widely spaced boreholes. Only at the borehole location should it be considered as an approximately accurate representation and then only to the degree implied by the notes on the borehole logs.
2. Scale is approximate.
3. Vertical scale is exaggerated 50X.
4. Groundwater elevations measured on December 12, 2022.

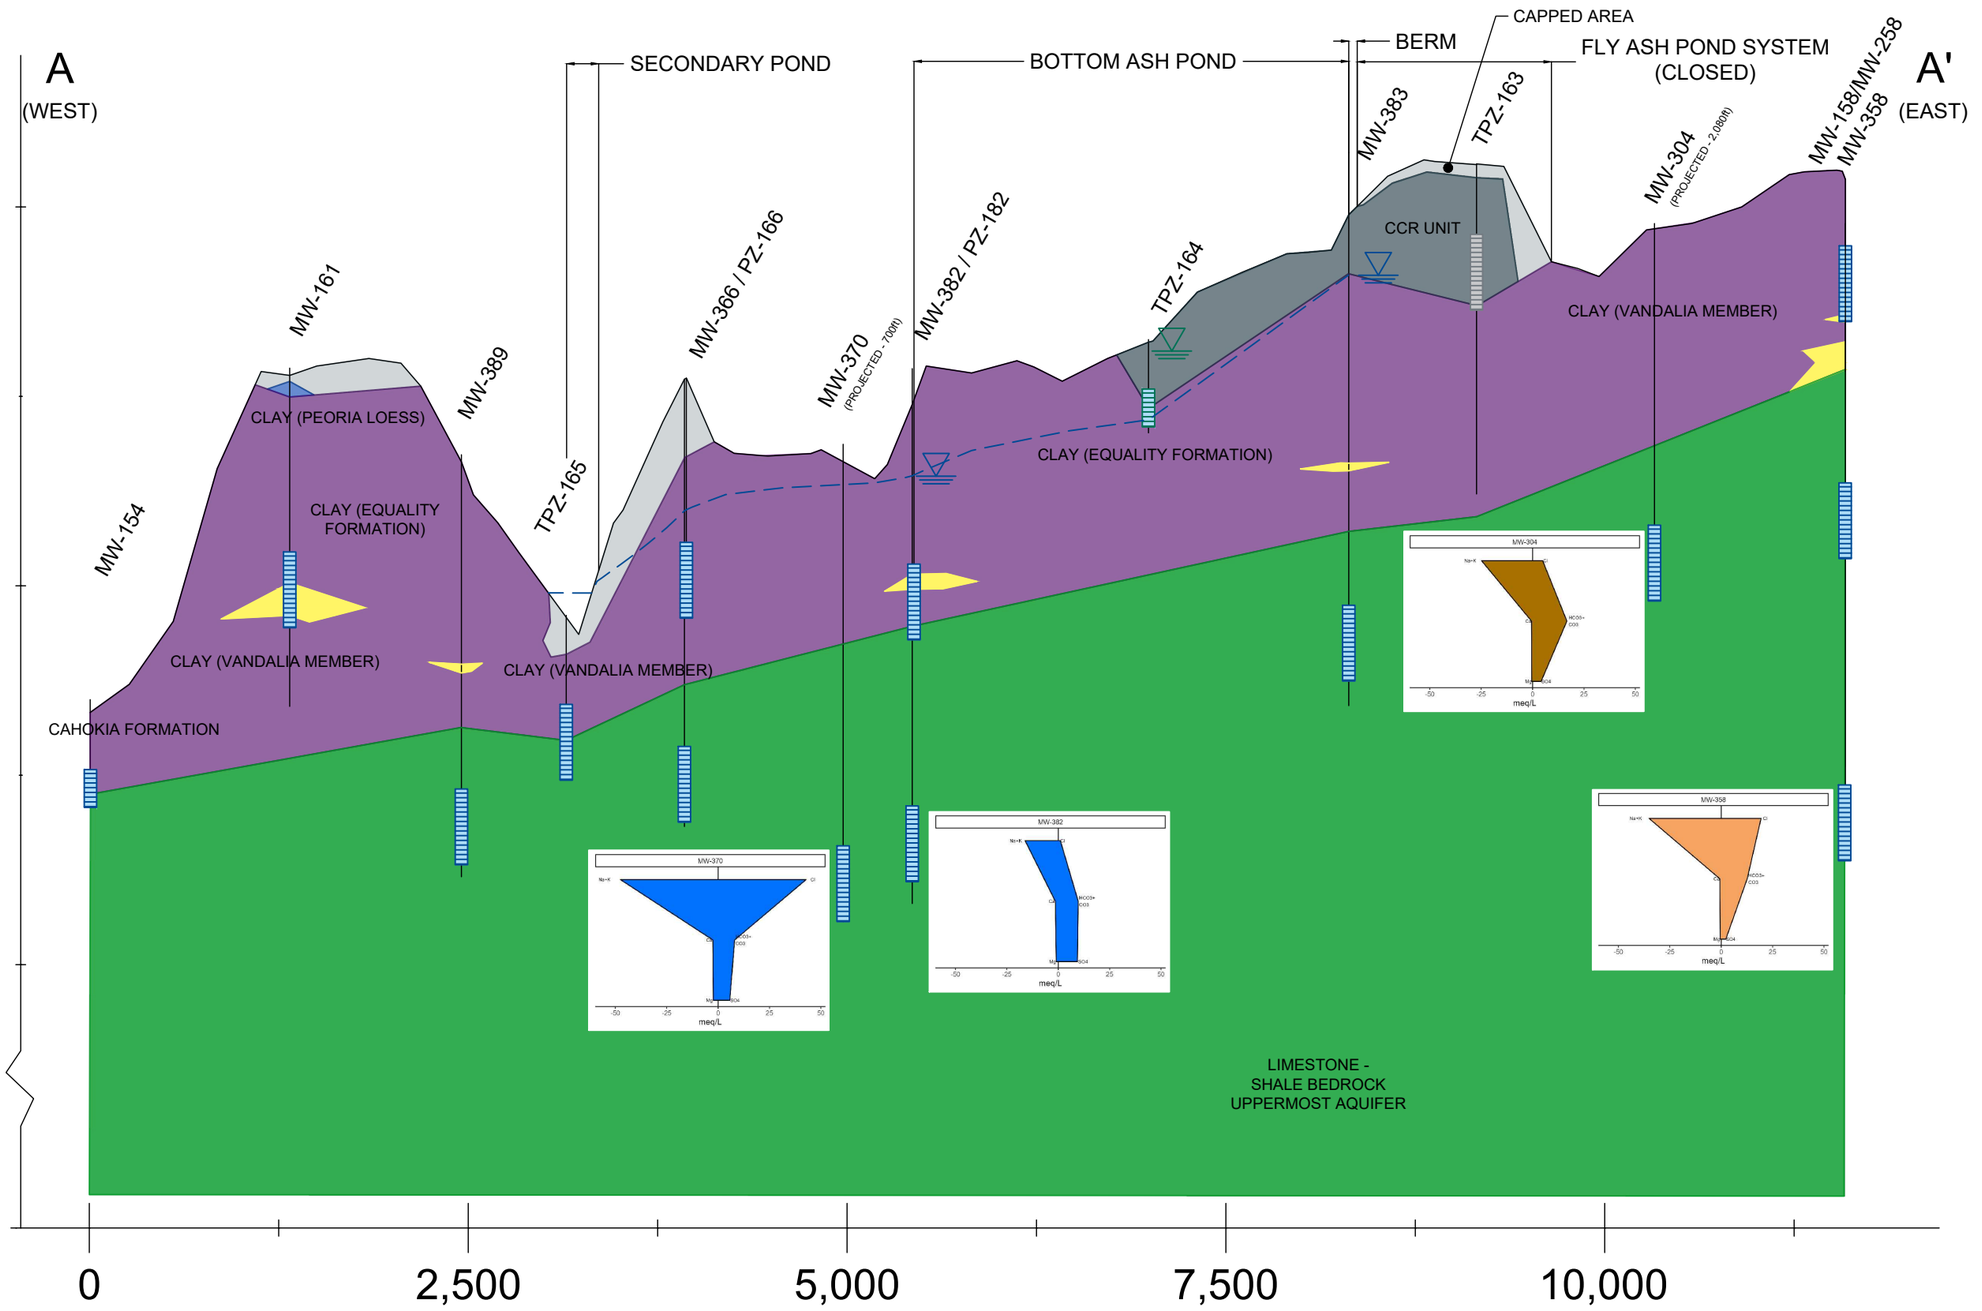


STIFF DIAGRAM LOCATION TYPE:

- BACKGROUND
- UPGRADIENT
- COMPLIANCE

LEGEND

- COAL COMBUSTION RESIDUALS (CCR)
- FILL
- CLAY (CL/CH)
- SILT (ML)
- SAND (SP/SM/SW)
- BEDROCK / WEATHERED BEDROCK (INTERBEDDED SHALE, LIMESTONE, SANDSTONE, V. LITTLE SS)
- WELL SCREEN INTERVAL
- UPPERMOST AQUIFER POTENTIOMETRIC SURFACE
- UPPERMOST AQUIFER GROUNDWATER ELEVATION
- POREWATER ELEVATION
- OTHER GROUNDWATER / SURFACE WATER ELEVATION(S)

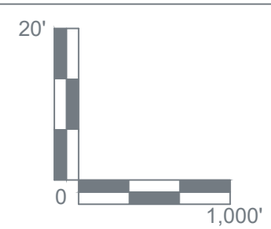

CROSS SECTION A-A'

ALTERNATE SOURCE DEMONSTRATION
BOTTOM ASH POND
BALDWIN POWER PLANT
BALDWIN, ILINNOIS

FIGURE 4

RAMBOLL AMERICAS
ENGINEERING SOLUTIONS, INC.

RAMBOLL

APPENDICES

APPENDIX A
TECHNICAL MEMORANDUM - EVALUATION OF LITHIUM SOURCES WITHIN AQUIFER SOLIDS, BALDWIN POWER STATION - BOTTOM ASH POND (GEOSYNTEC CONSULTANTS, INC., 2023)

DRAFT – SUBJECT TO CHANGE. PRIVILEGED & CONFIDENTIAL

TECHNICAL MEMORANDUM

Date:	April 24, 2023
To:	Brian Voelker - Vistra
Copies to:	Stu Cravens and Phil Morris - Vistra
From:	Allison Kreinberg and Ryan Fimmen, Ph.D. - Geosyntec Consultants
Subject:	Evaluation of Lithium Sources within Aquifer Solids Baldwin Power Station – Bottom Ash Pond

Geosyntec Consultants, Inc. (Geosyntec) has completed a review of geochemical and site conditions at the Baldwin Power Plant Bottom Ash Pond (BAP; the Site) to evaluate the influence of the bedrock lithology on groundwater composition at downgradient monitoring well MW-370.

Alternate source demonstrations (ASDs) prepared by Ramboll Americas Engineering Solutions, Inc. (Ramboll) concluded that sources other than the BAP were the cause of statistically significant levels (SSL) of lithium at MW-370. This technical review has identified naturally occurring lithium associated with the shale bedrock as a source of elevated lithium in Site groundwater.

SITE CONDITIONS

The groundwater monitoring network for the BAP consists of four downgradient compliance wells (MW-356, MW-369, MW-370, and MW-382) and two upgradient background wells (MW-304 and MW-306). These monitoring locations are shown in the map provided as **Attachment 1**. Site geology consists of glacial drift deposits comprised of clastic material overlying Pennsylvanian and Mississippian-age bedrock (Ramboll, 2021). The geologic units comprising subsurface lithologies at the Site are listed in descending order:

- Equality Formation: predominantly clay and sandy clay, with intermittent sand lenses and some secondary carbonate concretions
- Pearl Formation: predominantly fine-medium grained sand with intermittent gravel
- Vandalia Till: clay and sandy clay diamicton with intermittent silt, sand, and gravel lenses
- Bedrock: Mississippian-age limestone and shale which underlies unconsolidated material beneath the western portion of the Site, and Pennsylvanian-age limestone and shale which

underlies unconsolidated material beneath the eastern portion of the Site. The gradual change from Mississippian bedrock to Pennsylvanian bedrock is believed to occur approximately beneath the central portion of the Site (Willman et al., 1967).

Limestone bedrock at the Site is generally thinly bedded, argillaceous, and competent, with localized areas of increased weathering (Ramboll, 2021). The result of this limestone weathering is a calcareous clay lithology. Layers of limestone bedrock are interbedded with thin shale layers which are sometimes calcareous and sometimes siliciclastic. The shale layers are generally more weathered than the limestone bedrock but are generally still competent. Locations of highly weathered, non-fissile, clay-like shale with medium to high plasticity have been observed.

The Uppermost Aquifer (UA) in the vicinity of the BAP is the shallow limestone/shale bedrock. Although sand lenses are present within the unconsolidated material overlying bedrock, these lenses have not been found to be laterally continuous. Groundwater in the vicinity of the BAP flows through bedrock from east to west primarily through secondary porosity features, predominantly joints and fractures, which are present at variable frequencies within the UA.

Geologic cross-sections of the lithology underlying the BAP are provided as **Attachment 2**. The fracture network within the deeper portions of the UA bedrock is overlain by unconsolidated, predominantly low permeability clay with some silt, resulting in confined to semi-confined groundwater conditions with mostly upward vertical gradients and or flowing artesian conditions observed in the unconsolidated and UA bedrock units across the Site. The observed upward vertical gradients (upwelling) result in deeper groundwater characteristic of older lithologies mixing with shallow formation water in the UA. The flat horizontal groundwater gradient beneath the Site and the mostly upward vertical gradients also suggests the BAP is not an area of significantly increased recharge or infiltration to the UA. Groundwater quality in the UA has observed to decrease with increasing depths as confined formation water is increasingly mineralized (Ramboll, 2021).

GROUNDWATER CONDITIONS

The observed lithium SSL was identified by comparing the reported groundwater concentrations at downgradient monitoring well MW-370 to the site-specific groundwater protection standard (GWPS). The site-specific GWPS for lithium was established at 0.0958 mg/L, as the Site background concentrations were greater than the health-based level of 0.040 mg/L established in 40 CFR § 257.95(h)(2). Groundwater samples collected from recently installed upgradient monitoring well MW-358, which is screened in the Mississippian-age limestone and shale bedrock strata, contained lithium concentrations ranging from 0.0592 to 0.0957 mg/L. These upgradient concentrations, as well as previously observed results from background well MW-304, are elevated with respect to the health-based GWPS. This observation indicates that lithium is present

at concentrations across the Site which suggest that a naturally occurring geogenic source of lithium to groundwater is present in these strata.

AQUIFER SOLIDS EVALUATION

Geosyntec reviewed the results of analyses completed on solid phase samples collected from the Site to support the conclusion that the lithium concentrations in groundwater at MW-370 in excess of the site-specific GWPS are associated with the limestone and shale bedrock formation.

Samples were collected from soil borings advanced in September and October 2022 at one location upgradient of the BAP (MW-358) and three locations downgradient of the BAP (MW-392, MW-393, and MW-394). These boring logs, plus the boring log for monitoring well MW-370, are provided as **Attachment 3**. Additional information regarding monitoring well construction and lithology depths of these locations and MW-370 is provided in **Table 1**. Three samples each were collected from various depth intervals/lithologies at MW-358 and MW-392, and one sample each was collected from the unconsolidated overburden at MW-393 and MW-394[1]. The samples were submitted for analysis of mineralogy via X-ray diffraction (XRD), total lithium, and lithium distribution within the aquifer solids using sequential extraction procedure (SEP). SEP uses progressively stronger reagents to solubilize metals from increasingly recalcitrant phases. Although these procedures do not identify the specific metal phases in a soil/aquifer matrix, they do provide a means to evaluate association of constituents with different classes of solids (Tessier et al, 1979).

Results for total and SEP analyses of lithium in these samples are presented in **Table 2** and the analytical laboratory reports are provided as **Attachment 4**. As a first step to evaluate data quality in an SEP analysis, the sum of individual extraction steps from the SEP was compared to the total lithium concentration. The sum of the SEP procedure is not expected to be exactly equal to the total metals analysis but should generally be consistent with the total metals analysis. As can be seen in **Table 2**, the total lithium concentrations ranged from 6.0 micrograms per gram of material (µg/g) to 20 µg/g in the shale samples. The summed concentrations of lithium from the SEP analyses ranged from 7 to 73 µg/g. The results were generally consistent between the total metals analyses and the summed SEP steps, indicating good metals recovery and data quality. One notable exception is the sample collected from 86-88 feet (ft.) below ground surface (bgs) at upgradient location MW-358, which had a total lithium concentration of 20.0 µg/g and a summed SEP total of 73 µg/g. While a difference was observed, both results indicate lithium is present within shale materials upgradient of the Site.

[1] Select samples, including those collected from MW-393 and MW-394, are excluded from subsequent results tables and discussion to emphasize findings associated with the bedrock lithologies.

These results indicate that lithium is present in both upgradient and downgradient shale samples at the Site, with the largest concentrations observed in upgradient samples. Most lithium in these samples was found to be associated with the residual metals fraction, which is typically considered to be immobile and not readily soluble. The abundance of lithium within the residual fraction indicates association with inseparable primary mineral phases such as clay minerals (Tessier et al., 1979). Lithium was also found to be associated with iron/manganese oxides in multiple samples (maximum of 25% associated with iron/manganese oxides in the sample collected from the 47-49 ft. bgs samples from MW-358), and a small component of lithium was found to be associated with organic material in the 86-88 ft. bgs sample collected from MW-358. These results indicate that natural lithium occurrence in aquifer material from the Site is associated with multiple phases and therefore interacts with groundwater through different mechanisms at different locations and depths.

Clay minerals are known to be common geosorbents for naturally occurring lithium (Starkey, 1982). Lithium is known to leach from lithium-hosting igneous rocks and micas through weathering processes. Mineral alteration reactions occurring in micas may result in lithium-rich micas transforming directly to illitic clays, and then to mixed-layer and smectite clays. The lithium within these primary minerals either becomes incorporated directly into the crystal structures of these clay minerals or is transported in solution and later concentrated in brines through evaporation (Ronov et al., 1970). Lithium-enriched brines constitute a common source of lithium in clay minerals, as eroded fine-grained materials deposited in these brines are capable of housing aqueous lithium within vacant sites in octahedral layers comprising their crystal structures (Schultz, 1969). SEP results from **Table 2** support the conclusion that naturally occurring lithium is observed in soils around the BAP, and that the majority of this lithium is associated with the residual solids fraction which consists of primary minerals. Field lithologic descriptions of samples indicate that nearly all of the samples collected and analyzed consist of clay or shale, both of which are comprised primarily of mica and clay minerals which are known to be hosts of natural lithium. Based on SEP results and lithologic observations, the data suggests that lithium in BAP soils is naturally occurring and primarily associated with micas and clays, with a smaller component associated with leachable oxides and organic material.

Mineralogical analyses were completed using X-ray diffraction (XRD) to evaluate whole rock mineralogy and evaluate the abundance of clays and micas within the aquifer solids. Whole rock mineralogy results are provided in **Table 3**. Sample mineralogy consists predominantly of quartz, mica (muscovite), feldspars (albite and microcline), and clay minerals (chlorite, kaolinite) (**Table 3**). Of these minerals, muscovite and clays are known hosts of natural lithium within their crystal structures (Zawidzki, 1976; Starkey, 1982). The combined abundances of muscovite or clay minerals account for between 30 to 49% of samples within the bedrock shale samples, with an average value of 43%. As indicated on **Table 3**, these minerals are present at sizeable abundances

both upgradient and downgradient of the BAP, indicating that these lithium-host minerals occur in the UA throughout the Site and constitute natural sources of lithium.

MW-370 is screened from 53-63 ft. bgs within an interval of shaley limestone, with additional shale and clay directly overlying this material, as indicated by the boring log included in **Attachment 3**. It is likely that lithium-hosting micas and clay minerals are present within the screened interval of this monitoring well, the leachable component of which may act as a geogenic source of lithium in groundwater. Additionally, groundwater downgradient of the BAP may be mixing with deeper groundwater in contact with lithium-bearing micas and clay minerals within the deep shale lithologies observed upgradient of the Site due to the observed upward vertical gradient within the bedrock unit.

CONCLUSION

Naturally occurring lithium associated with the shale bedrock comprising the UA at the Site was identified as a source for lithium in Site groundwater. Solid phase samples collected from upgradient and downgradient locations around the BAP contained variable lithium, with the highest total lithium concentration observed in the upgradient deep shale sample. SEP analyses of the solid phase samples determined that the majority of lithium in the solid phase is associated with the residual metals fraction. The residual metals fraction corresponds to primary minerals such as micas and clay minerals, which are known to host natural lithium in their crystal structures, either as a result of mineral formation (micas) or depositional/alteration processes (clays). XRD confirmed the presence of micas and clay minerals in the aquifer solids at an average of 43% of the bedrock total mineralogy, suggesting an abundance of common lithium-hosting minerals which may release lithium to groundwater. This solid phase assessment supports the determination that MW-370 groundwater geochemistry appears to be related to shaley aquifer solid material.

REFERENCES

Ramboll. 2019. Alternative Source Demonstration. Baldwin Bottom Ash Pond. April.

Ramboll. 2022. Annual Groundwater Monitoring and Corrective Action Report. Baldwin Bottom Ash Pond. January

Ramboll. 2021. Hydrogeologic Site Characterization Report. Baldwin Bottom Ash Pond. October.

Ronov, A.B., Migdisov, A.A., Voskresenskaya, N.T., and Korzine, G.A. 1970. Geochemistry of lithium in the sedimentary cycle. Geochemistry International. v. 7, p. 75-102.

Schultz, L.G. 1969. Lithium and potassium absorption, dehydroxylation temperature, and structural water content of aluminous smectites. Clays and Clay Minerals. v. 17, no. 3, p. 115-150.

Starkey, H.C. 1982. The role of clays in fixing lithium. United States Geological Survey. Bulletin 1278-F.

Tessier, A., Campbell, P.G.C., and Bisson, M. 1979. Sequential extraction procedure for the speciation of particulate trace metals. Analytical Chemistry. v. 5, no.7, p. 844-851.

Willman, H.B., and others. 1967. Geologic Map of Illinois. Illinois State Geologic Survey. Champaign, Illinois.

Zawidzki, Pawel. 1976. Lithium distribution in micas and its bearing on the lithium geochemistry of granitoids. Polska Akademia Nauk, Archiwum Mineralogiczne. v. 32, p. 95-152.

ATTACHMENT 9-10

Spivack, A. J., M. R. Palmer, and J. M. Edmond. 1987. "*The Sedimentary Cycle of the Boron Isotopes*" Geochem. Cosmochim. Acta. 51(7):1939–1949.

Geochimica et Cosmochimica Acta Vol. 51, pp. 1939–1949
© Pergamon Journals Ltd. 1987. Printed in U.S.A.

0016-7037/87/$3.00 + .00

The sedimentary cycle of the boron isotopes

A. J. SPIVACK*, M. R. PALMER and J. M. EDMOND
Department of Earth, Atmospheric and Planetary Sciences, E34-201, Massachusetts Institute of Technology, Cambridge, MA 02139, U.S.A.

(*Received October* 27, 1986; *accepted in revised form April* 7, 1987)

Abstract—Marine sediments contain two isotopically distinct components: a non-desorbable fraction with $\delta^{11}B$ between −4.3 and +2.8 per mil (n = 10) and a desorbable component with $\delta^{11}B$ between 13.9 and 15.8 per mil (n = 6). The adsorption coefficient, K, for the uptake of B from seawater by fluvial suspended material (Mississippi) has an experimentally determined value of 1.54 ± 0.05. The associated isotope fractionation factor, α, is 0.974 ± 0.003. Empirical values for K, determined from the analysis of marine sediments (n = 6), were between 3 and 4. The amount of B adsorbed onto fluvial suspended material during estuarine mixing is about 9×10^9 moles/yr. Based on pore water data, adsorption experiments and comparative size fraction analyses (suspended sediments from the Mississippi River *vs.* bottom deposits from the Delta) there is no evidence for the incorporation of B into detrital sediments at low temperature. However, the high B content of Bauer Deep metalliferous sediments must be due to incorporation of seawater B during formation of authigenic silicates. The $\delta^{11}B$ of these minerals is 2 ± 3 per mil.

Hydrothermally altered sediments from DSDP Hole 477, Guaymas Basin, Gulf of California have variable B contents, from 33 ppm, similar to the unaltered detritus, to 1.2 ppm in the recrystallized material. The latter has $\delta^{11}B$ as low as −9.0 per mil, substantially lower than the unaltered material. Hydrothermal solutions collected from vents adjacent to the hole have boron contents elevated by about a factor of 4 relative to seawater and $\delta^{11}B$ between 16.5 and 23.2 per mil. The B mobilized from the sediments is isotopically fractionated with the fluids being preferentially enriched in the heavy isotope.

Analysis of an oxisol profile developed over granite in the Guyana Shield showed that boron is partially mobilized during weathering with an isotopic offset of 2.5 per mil between bedrock and soil.

The observed enrichment of B in shales relative to igneous rocks does not occur during weathering or during exposure to seawater at low temperature. Incorporation occurs only during burial diagenesis at temperatures greater than about 60°C. However, the enrichments cannot be attained during a single cycle of primary weathering and burial but must be cumulative over many cycles.

INTRODUCTION

IN 1932, Goldschmidt and Peters published a paper simply entitled, "Zur Geochemie des Bors: I", which established the foundation for a large number of subsequent studies of the geochemistry of boron. Their essential observation was that the boron content of shales was much higher than that of their assumed precursor, igneous rocks. They estimated the average enrichment to be about a factor of one hundred and made the important conclusion that the source of this excess boron must be from igneous degassing. Thus, the major flux of boron to the oceans is by direct injection rather than by fluvial transport as the product of chemical weathering. The resulting uptake of boron from seawater by weathered clay minerals during sedimentation then produces the observed enrichments.

The mechanism and magnitude of this boron accumulation in detrital sediments is still uncertain, with numerous conflicts and contradictions in the literature. Results from some laboratory experiments have been interpreted to show relatively rapid and irreversible uptake of boron from seawater by clay minerals (LERMAN, 1966; FLEET, 1965; HARRISS, 1969). Whereas other experiments and field studies suggest that boron is reversibly adsorbed at low temperatures and only "fixed" during burial diagenesis (HARDER, 1970; DEWIS *et al.*, 1972; PERRY, 1972).

The isotopic investigations of AGYEI (1968) and SCHWARCZ *et al.* (1969) added a new dimension to the problem. They experimentally determined the isotopic fractionation associated with the adsorption of boron onto illite and found that the magnitude and sign of this fractionation might be sufficient to maintain the distinct isotopic composition of seawater boron which they found to be approximately 40 per mil enriched in its ^{11}B:^{10}B ratio as compared to continental rocks. Earlier independent work on the ion-exchange separation of the isotopes for industrial purposes supports this possibility (YONEDA *et al.*, 1959).

There has been almost no progress in this field since the work of Agyei and co-workers. An exception is the investigation by NOMURA *et al.* (1982) of the isotopic composition of boron in fumarolic condensates from a number of volcanoes and hot spring fields in Japan. A few of the samples analysed showed isotopic enrichments of up to 20 per mil as compared to typical continental rocks. The authors suggested that this heavy boron was derived from seawater or marine sediments incorporated into the subduction zone. Certainly the potential for the use of boron and its isotopes as tracers of the thermal remobilization of subducted sediments is large since the sedimentary concentrations are about 250 times those in fresh mid-ocean ridge basalts

* *Present address:* Division of Geological and Planetary Sciences, California Institute of Technology, Pasadena, CA 91125, U.S.A.

(HARDER, 1970; SPIVACK, 1986; SPIVACK and EDMOND, 1987). However, its utility will depend strongly on the isotopic composition of the subducted sediments; at present there are no data on this important topic.

Given the above considerations, the objectives of the research described here were:

1) to characterize the isotopic composition of boron in recent marine sediments,

2) to determine the magnitude of the sedimentary sink for boron,

3) to quantify the isotopic fractionations associated with seawater/sediment interactions at low and high temperatures, and

4) to determine the extent of fractionation which occurs during the weathering of continental igneous rocks.

This work is part of a larger study of boron isotope marine geochemistry (SPIVACK, 1986).

EXPERIMENTAL

Three methods were employed to determine the low temperature interaction of dissolved boron with detrital sediments on different distinct time scales. The interaction between fluvial suspended sediments (Mississippi) and seawater in the laboratory established the relative importance of short-term processes. To study interactions of intermediate time-scale, the boron contents and isotopic compositions of different size fractions of suspended sediments from the Mississippi River were compared to those in the same size fractions in surficial sediments from the Delta. Long-term processes were examined in the pore waters of deep sea sediments. A representative suite of well-characterized abyssal sediments was also analysed for the concentrations and isotopic compositions of both labile and fixed boron.

High temperature processes were studied using hydrothermal fluids and associated unaltered, altered and metamorphosed sediments from the Guaymas Basin in the central part of the Gulf of California.

Boron exchange and fractionation associated with the weathering of igneous rocks were examined using a soil profile from the Guyana Shield in the Orinoco Basin in Venezuela.

Analytical techniques

The boron concentrations in seawater and pore waters were determined using a modified version of the curcumin colourimetric method (UPPSTROEM, 1974). Boron was extracted from sediments by pyrohydrolysis and the amounts extracted determined by ion chromatography (SPIVACK and EDMOND, 1986). Chloride concentrations were determined by electrometric titration with silver nitrate using a silver electrode. All isotopic determinations were made by thermal ionization mass spectrometry of $Cs_2B_4O_7$ using a first-order directional focusing instrument with a 12 inch, 60° magnetic sector and a nominal resolution of about 430. The details of the overall procedures are presented in SPIVACK and EDMOND (1986). The isotope ratios are reported as per mil deviations, $\delta^{11}B$, in the ^{11}B:^{10}B ratio relative to the isotope standard, NBS SRM 951;

$$\delta^{11}B = \left[\frac{R}{R(\text{st})} - 1\right] * 10^3 \qquad (1)$$

where R is the ^{11}B:^{10}B ratio of the sample and R(st) is that of the NBS standard. The uncertainty in the measured $\delta^{11}B$ is given as 0.4 per mil (95% confidence limit), based on the repeated analysis of seawater, unless the statistical uncertainty within a particular run was larger, in which case the latter is reported (SPIVACK and EDMOND, 1986).

Sample collection and preparation

Sediments. Sediment samples were chosen based on two criteria; representation of major sediment types and the availability of supporting mineralogic and geochemical data. All samples were stored wet at room temperature except for DSDP-176-30 which was freeze-dried. The sample locations and their chemistry and mineralogy are given in Appendix A.

Two operationally defined components, desorbable and non-desorbable, were analyzed. Samples analyzed for non-desorbable boron were ultrasonically disaggregated and suspended in water purified by sub-boiling distillation ([B] < 3 nmol/kg) for 72 hours. The sediment/water slurry was then collected on a 0.45 μm Millipore filter and rinsed with ~300 ml of the low-blank water. The sediments and filter were dried at 100°C for at least 24 hours and then stored in a dessicator.

For the analysis of desorbable boron approximately one gram of sediment was suspended in 40 ml of the low-blank water, ultrasonically disaggregated and agitated for 72 hours. The slurry was centrifuged and the supernatant collected. This procedure was repeated twice on the centrifuged sediment. The combined supernatant was analyzed for boron concentration and isotopic composition.

Guaymas Basin. The Gulf of California is an intracontinental rift composed of a series of spreading centers connected by short transform faults. In the Guaymas Basin, a spreading segment in the central part of the Gulf, hydrothermal waters escape through a layer of sediments approximately 500 meters thick (VON DAMM *et al.*, 1985a; KASTNER, 1982). The chemical composition of these fluids is attributed to the reaction of seawater first with the underlying basalts and then with the sediment column (VON DAMM *et al.*, 1985a; BOWERS *et al.*, 1985).

Hydrothermal solutions, with temperatures ranging up to 315°C, were collected in titanium samplers using the research submarine ALVIN. Samples were acidified with 4 ml of double vycor-distilled 6 N HCl per liter and stored in polyethylene bottles which had been cleaned with hot acid. There were no visible precipitates in the acidified samples. The sampling apparatus and ancilliary chemical data are described in detail in VON DAMM *et al.* (1985a,b).

DSDP Hole 477 was one of a series drilled in the Basin close to the vents. Temperatures at the bottom of the hole at the time of sampling are estimated to have been in excess of 200°C (KASTNER, 1982) and the sediments are altered to varying degrees. From the surface to 30 meters there is no evidence of thermal alteration, either chemical, isotopic or mineralogic, and thus this section is assumed to be representative of the original unaltered material for the entire column. These unaltered sediments are quite heterogeneous with the following range in composition: 30–50% biogenic silica, 30–45% detrital clay, 10–15% feldspar, 3–10% quartz, 1–2% heavy minerals and several percent immature planktonic organic carbon. Between 58 and 105 meters below the sediment surface there is a dolerite sill which was cold at the time of drilling. KASTNER (1982) describes the sediments within about 15 meters of the top and bottom of the sill as contact-metamorphic. From 120 to 150 meters the column is hydrothermally altered; below this it grades into the greenschist facies. Based on the distribution of oxygen isotopes between quartz and chlorite, the reaction temperatures responsible for the greenschist metamorphism are estimated at between 250 and 350°C.

Pore waters. Pore waters were collected *in situ* using a sampler similar to that described by SAYLES *et al.* (1976). The two profiles, S and O, are from the equatorial Pacific at 4°07.0'N, 114°39.5'W (4011 meters water depth) and 4°00.2'N, 114°12.5'W (3911 meters), respectively. The solutions were stored in heat-sealed polyethylene tubes. Samples were analyzed to a depth of 80 cm. Also analyzed were a limited

Table 1. Adsorption experiment data.

	Seawater(gms)	Wet Sediment(gms)	Dry Sediment(gms)
Experiment A	2.01	1.190	0.873
Experiment B	2.03	0.513	0.408

	$[B]_f$	F	$\delta^{11}B$	$[B]_L$	$[Cl]_L$
Experiment A	224	0.637	50.0 ± 0.9	67 ± 0.3	2.9 ± 0.2
Experiment B	298	0.770	45.5 ± 1.0	---	---

$[B]_f$ is the final boron concentration in solution; F is the fraction of the initial total boron remaining in the final solution; $\delta^{11}B$ is the final isotopic composition of boron in solution; and $[B]_L$ and $[Cl]_L$ are the boron and chloride concentrations in the leach from Experiment A. All solution concentrations are in μmol/kg.

number of pore water samples that had been obtained by squeezing from sediment cores, collected at the same location, in the shipboard laboratory. Core S contained 20–40% detrital aluminosilicates while Core O was composed of ~20% detritus. The remainder of each core was biogenic carbonate.

Mississippi River. A 40-liter sample of Mississippi River water was collected in April 1984 and filtered through 0.45 μm Millipore filters. The wet sediment retained on the filters was scraped into a small vial of river water for storage. The mineralogy of this sample was not determined. Published mineralogic data for Mississippi River sediments indicate compositions dominated by quartz, discrete illite and mixed-layer illite-smectite (TREFRY and PRESLEY, 1976).

Soil profile. The soil profile was collected from a recent road cut about 20 km south of Puerto Ayacucho on the upper Orinoco in Venezuela (STALLARD, 1985). It is an oxisol 90 cm thick, developed on a low ridge rising above a peneplain surface underlain by the very coarse-grained Parguaza rapikivi granite (STALLARD, 1985). This granite is composed of quartz, microcline, albite and biotite. The latter three minerals are completely destroyed by 30 cm above the unweathered granite. Quartz persists to shallow depths. The soil surface is composed of quartz, kaolinite, gibbsite and goethite.

Analytical and experimental results

Adsorption experiment. Two adsorption experiments (A and B) were performed with different seawater-sediment ratios (Table 2). In each experiment the homogenized suspended sediment from the Mississippi River was mixed with an aliquot of coastal seawater in a 20 ml polyethylene centrifuge tube. The mixture was then agitated continuously on a bench-top shaker for 72 hr at a laboratory temperature of 21 ± 2°C. The mixture was then centrifuged and the supernatant extracted and filtered through a 0.45 μm Millipore filter. The boron concentration and isotopic composition of the supernatant were then determined (Table 1). In order to determine whether the boron was reversibly adsorbed, 50 ml of distilled water was added to the centrifuged, decanted sediment and the mixture again agitated for 72 hr. It was then centrifuged and the boron and chloride compositions of the supernatant determined (Table 1).

An adsorption coefficient

$$K = \frac{[\text{B}]\,\text{adsorbed}}{[\text{B}]\,\text{aqueous}} \tag{2}$$

can be calculated from the data in Table 1,

$$K = \frac{(1-F)[\text{B}]_{sw}}{[\text{B}]_f} * \frac{m_{sw}}{m_{sed}} \tag{3}$$

where $[B]_{sw}$ and $[B]_f$ are the boron concentrations in the seawater and final experimental solution, F is the fraction of the total boron in the final solution and m_{sw} and m_{sed} are the masses of seawater and dry sediment.

The calculated K values from A and B respectively, 1.52 ± 0.02 and 1.56 ± 0.03 (dimensionless units), indicate linear adsorption up to boron concentrations of 298 μM, 73% of the seawater value (407 μmol/kg). From this result, 6.6 ppm boron are expected to be adsorbed on bulk Mississippi sediment upon contact with normal seawater of 35 ppt salinity.

Approximately 90 ± 8% of the adsorbed boron was desorbed into the distilled water rinse (Table 1; the chloride data are used to correct for the effect of incomplete decanting). Assuming that a distribution coefficient of 1.54 is also applicable to distilled water then a 96% release would be expected. An empirical isotopic fractionation factor,

$$\alpha = \frac{R\,\text{adsorbed}}{R\,\text{solution}} \tag{4}$$

can be calculated assuming isotopic equilibrium between the adsorbed boron and the bulk solution. This is expected if the exchange is reversible on the time-scale of the experiment (*i.e.* if the adsorbed boron is kinetically labile) and is supported by the experimental results. In this model the fractionation factor is expressed as;

$$\alpha = \frac{1}{[\delta^{11}B_f + 10_3]} * \frac{\delta^{11}B_{sw} - F\delta B_f}{[1-F]} + 10^3 \tag{5}$$

where the subscripts indicate seawater and final values for $\delta^{11}B$ in the solution and F has the same definition as in Eqn. (3). The calculated values of α for experiments A and B are 0.973 ± 0.003 0.975 ± 0.004, respectively. The uncertainty is principally in the isotope measurements. The fractionation factor is "empirical" in the sense that the sediment used was composed of a variety of minerals.

Non-desorbable boron. The boron contents and isotopic compositions of the non-desorbable fraction in the bulk sediments from the Mississippi Delta and the deep sea are listed in Table 2. The concentrations of boron vary between 64 and 157 ppm, while the isotopic compositions fall in the restricted range of −4.5 to 2.8 per mil. There is no correlation between concentration and isotopic composition.

Desorbable boron. The measured $\delta^{11}B$ of this component includes pore water boron present in the wet sample in addition to that leached from the sediment. The pore water boron was assumed to have the same isotopic composition and B/Cl ratio as seawater, a reasonable assumption given the results of the direct pore water analyses discussed below. The compositions of the desorbed boron (corrected for the pore water contribution) are listed in Table 2. The amounts of desorbable boron

Table 2. Sediment desorbable and non-desorbable boron contents and isotopic compositions.

Bulk Sediments:

	Non-desorbable		Desorbable	
	B(ppm)	$\delta^{11}B$(‰)	B(ppm)	$\delta^{11}B$(‰)
Y71-7-54MG3	116	2.8 ± 0.4	--	----------
Y71-9-84	92	-0.2 ± 0.4	15	14.5 ± 0.4
VLCN 37BC	80	2.5 ± 0.4	21	15.7 ± 0.4
V36-12-46PC	157	-3.2 ± 0.4	9.7	15.4 ± 0.5
DSDP-176-30	152	-0.2 ± 0.4	29	15.2 ± 0.4
RAMA-I-GC12	156	-3.4 ± 0.4	16	13.9 ± 0.4
MD-I	64	-4.3 ± 0.4	10	15.8 ± 0.5

Size Fractions:

Mississippi River Suspended Sediments:

	B (ppm)	$\delta^{11}B$(‰)
Total	74	-6.1 ± 0.4
< 64 μm	85	-6.7 ± 0.5
< 4 μm	97	----------

Delta Sediments:

Total	64	-4.3 ± 0.4
< 64 μm	82	-4.5 ± 0.9
< 4 μm	93	1.9 ± 0.4

Table 3. Pore water data. In situ collected and squeezed samples.

	Depth(cm)	B/Cl
In-situ Samples:		
Core S:	2.5	7.55
	3.5	7.51
	4.5	7.52
	5.0	7.50
	6.5	7.55
	8.0	7.50
	10.0	7.51
	12.0	7.56
	30.0	7.51
	45.0	7.49
	60.0	7.49
	80.0	7.57
Core O:	2.5	7.54
	10.0	7.50
	30.0	7.59
	80.0	7.54
Core G:	2.5	7.55
	10.0	7.57
	20.0	7.51
	80.0	7.58
Squeezed Samples:		
Core O:	0.15	9.59
	60.75	10.27
Core S:	0.15	9.29
	15.30	9.66

ranged from 9.7 to 29 ppm; the isotopic compositions are all similar, between 13.9 and 15.8 per mil.

Size fraction analysis. The suspended sediments from the Mississippi River and the bottom deposit from the Delta were separated by pipette analysis into equivalent spherical size fractions; total sediment, <64 μm and <4 μm. Boron contents were determined on all samples (Table 2). The isotopic composition of the <4 μm fraction from the river could not be analyzed due to insufficient material. In both sample groups the boron content increases with decreasing particle size. The concentrations of boron are similar in the two groups, while the isotopic compositions of the total and <64 μm fractions of the Delta sediments are ~2 per mil heavier than the river sediments.

Pore waters. The boron concentrations of the pore water samples are presented in Table 3. The most detailed work was performed on Profile S. There is no resolvable concentration gradient with all samples having B:Cl ratios indistinguishable from that of seawater. The other core was therefore analyzed at larger depth intervals; the results were the same. Thus, it was not thought necessary to determine the isotopic compositions. Samples which had been squeezed on shipboard had B:Cl ratios between 23% and 36% greater than seawater; this is considered to be an artifact of squeezing, which renders these samples unreliable.

Hydrothermal solutions and associated sediments. The boron contents and isotopic compositions of the solutions and sediments from the Guaymas Basin are listed in Tables 4a and 4b, respectively. During sampling of the hydrothermal fluids, some ambient seawater was invariably entrained into the samplers. This effect can be corrected for if it is assumed that all the Mg measured in the solutions is of seawater origin (VON DAMM *et al.*, 1985a,b; BISCHOFF and DICKSON, 1975). The corrected data are also listed in Table 4a.

The boron concentrations in the end-member fluids are elevated relative to the ambient seawater by a factor of 3 to 4. The concentrations range from 1.40 to 1.73 mmoles/kg with light isotopic compositions, between 16.5 and 23.2 per mil (Table 4a). There are no correlations apparent between concentration, isotopic composition and temperature.

In Figs. 1a and 1b, plots are shown of the bulk boron concentrations and isotopic compositions as a function of depth in DSDP Hole 477. In the unaltered sediments above the sill, the concentrations range from 32 to 62 ppm. The isotopic compositions are similar to those of other marine sediments, −4.5 to 2.8 per mil. Sample 15-1, close to the lower contact with the sill, and sample 17-2 at 126 meters, have isotopic compositions of −7.4 and −9.0 per mil, lower than the unaltered sediments. Samples 22-1 and A-10-1, from the greenschist facies zone, have very low boron contents, 1.4 and 1.1 ppm; the isotopic compositions were not determined.

Soil profile. The data are listed in Table 5 and plotted in Figs. 2a and 2b. The isotopic composition of the fresh, unaltered granite is 1.6 per mil with a boron concentration of 40 ppm. In the weathering profile, the isotopic composition is relatively constant with an average value of −0.9 per mil. The concentrations scatter about a value of 15 ppm.

DISCUSSION

The early observation of GOLDSCHMIDT and PETERS (1932), that shales are substantially enriched in boron

Table 4. a. Guaymas Basin hydrothermal solution data. B^* and $\delta^{11}B^*$ are endmember compositions (Mg = 0) corrected for seawater entrainment. Mg data are from Von Damm (1983).

b. Guaymas Basin, DSDP Hole 477, boron contents and isotopic compositions.

a.

Sample	Mg (mmoles/kg)	B (mmoles/kg)	$\delta^{11}B$ °/₀₀	B^* (mmoles/kg)	$\delta^{11}B^*$ °/₀₀
1177-13	0.64	1.55	23.2 ± 0.4	1.57	23.2 ± 0.4
1176-6	1.65	1.68	19.7 ± 0.4	1.73	19.6 ± 0.4
1177-6	0.82	1.54	16.6 ± 0.4	1.56	16.5 ± 0.4
1173-6	1.22	1.60	17.5 ± 0.4	1.63	17.4 ± 0.4

b.

Sample	Depth (m)	B (ppm)	$\delta^{11}B$°/₀₀
2-2	6	62	−1.2 ± 0.4
3-1	12	43	−1.6 ± 0.4
5-1	32.5	32	−4.2 ± 0.4
15-1	106	33	−7.4 ± 0.4
17-2	126	14	−9.0 ± 0.4
22-1	173	1.4	----------
A-10-1	240	1.2	----------

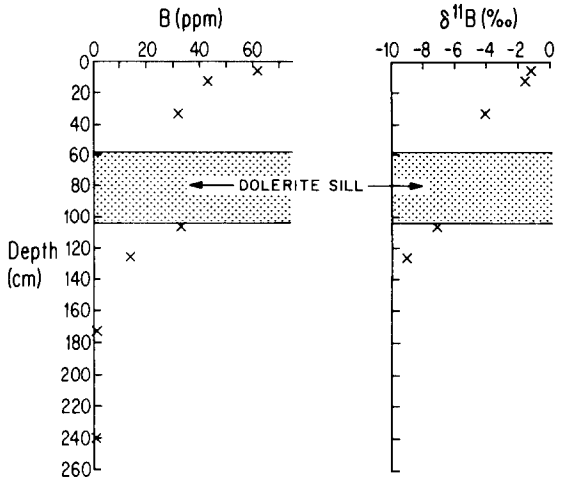


FIG. 1. a. Boron concentrations in the sediments from DSDP Hole 477 in the Guaymas Basin. b. $\delta^{11}B$ in the sediments from Hole 477.

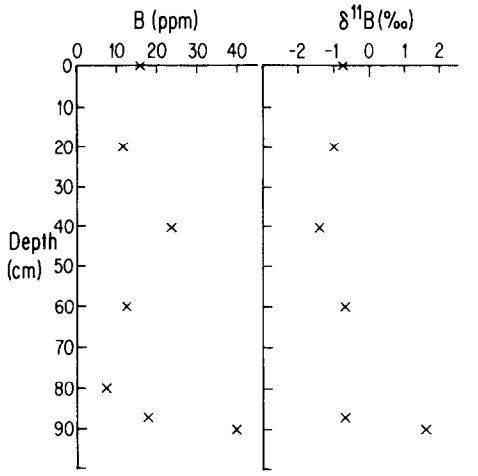


FIG. 2. a. Boron concentrations in the soil profile from the Orinoco Basin. b. $\delta^{11}B$ in the soil profile.

relative to igneous rocks has been confirmed using a greatly increased data base, produced by modern analytical techniques (*e.g.* HARDER, 1970). However, the magnitude of the enrichment has been revised downwards. Modern data suggest an average for continental igneous rocks of about 10 ppm as compared to one for shales of about 100 ppm. The approximate difference, a factor of 10, is significantly smaller than the 100-fold enrichment proposed by GOLDSCHMIDT and PETERS (1932).

A number of authors have presented oceanic mass balances for boron (HARRISS, 1969; SEYFRIED *et al.*, 1984). The magnitude of the sedimentary sink has been calculated by difference, *i.e.* the mass flux of fluvial suspended material has been multiplied by the average difference in boron concentrations between marine and freshwater sediments, with a value of 45 ppm being generally accepted for this difference. This simple approach is misleading since the apparent difference in boron concentrations between marine and freshwater sediments is not caused by a single, simple process. A variety of factors have been recognized, including mineralogy, grain size and diagenesis (HARDER, 1970; DEWIS *et al.*, 1972). The adsorption experiments, pore water analyses and size fraction data reported here address the questions of the magnitude and isotopic composition of the sedimentary sink. For completeness, fluxes associated with biogenic phases will also be estimated.

Table 5. Soil profile boron data.

Depth (cm)	B (ppm)	$\delta^{11}B$(‰)
0	16	-0.8 ± 0.4
20	12	-1.0 ± 0.4
40	24	-1.4 ± 0.4
60	13	-0.7 ± 0.4
80	8.4	----------
87	18	-0.7 ± 0.4
90	40	1.6 ± 0.4

There are a number of published studies concerning adsorption or fixation experiments. The most extensive work, with the best experimental control, has been done by BASSETT (1976), who has also critically reviewed the existing literature (to 1976). His experiments and the more recent complementary work of KEREN and MEZUMEN (1981) have shown that, for the clay minerals illite, montmorillonite and kaolinite, adsorption is rapid (time-scale of hours) and that the magnitude of adsorption depends on pH and temperature (*i.e.* speciation of boron in solution) and on the adsorbant. KEREN and MEZUMEN (1981) showed that adsorption onto clays is reversible. BASSETT (1976) argued that a surface coordination model explained the data better than one involving ion exchange.

While these experiments illustrate fundamental aspects of boron chemistry, extrapolating the results to marine conditions is difficult to do directly. The suspended load of rivers is a heterogeneous mixture, primarily composed of fine-grained aluminosilicates that are hard to characterize mineralogically. The surface characteristics of the natural detritus differ from those of the standard clays used in the experiments in having edge adsorption sites created during weathering and surface coatings of iron-oxyhydroxides and organic material unrelated structurally to the clay substrate (BALISTRIERI *et al.*, 1981). The experiments reported here were empirical, aimed at mimicking the processes occurring during the delivery of natural sediments to the oceans. Thus the fluvial material was not dried or "cleaned" and was reacted with coastal seawater.

Assuming that the Mississippi sediments used are representative of the global fluvial flux, then the short-term exchange of seawater boron onto riverine clays can be estimated. Taking the total sedimentary input from rivers as 1.5×10^{16} gm/yr (MILLIMAN and MEADE, 1983) and the 6.6 ppm uptake found from the experiments, then the annual removal of boron from solution, during what is essentially estuarine mixing, is 9.2×10^{9} moles/yr. This is about a factor

of 7 lower than the flux derived from the compositional differences between marine and freshwater sediments but is of the same magnitude as the estimated flux associated with the alteration of the oceanic crust ($\sim 13 \times 10^9$ moles/yr) found by SPIVACK and EDMOND (1987).

The isotopic composition of the boron adsorbed from seawater, $\delta^{11}B_{ad}$, is given by:

$$\delta^{11}B_{ad} = \alpha(\delta^{11}B_{seawater} + 10^3) - 10^3. \quad (6)$$

This predicted composition, using the experimental value for α of 0.975, is 13 per mil (26.5 per mil lighter than seawater). Direct determination of the boron adsorbed on the Mississippi Delta sediment gave 15.8 ± 0.4 per mil. This value is in the same sense as those of SCHWARCZ *et al.* (1969) but smaller in magnitude. In the reversible model they used, they report an offset from seawater of 40 ± 3 per mil in the case of boron adsorption onto illite.

The isotopic fractionation associated with the adsorption of aqueous boron has been explained by the differences in symmetry and energetics of the interatomic normal vibrational modes of trigonal $B(OH)_3$ and tetrahedral $B(OH)_4$ (KOTAKA, 1973; KAKIHANA *et al.*, 1977). In seawater, boron occurs as both species with their relative abundance being a function of pH. The apparent pK_a of $B(OH)_3$ in surface seawater is 8.7 (CULBERSON and PYTKOWICZ, 1967). The apparent dissociation constant is defined such that,

$$\log\{[B(OH)_3]/[B(OH)_4^-]\} = pK_a - \text{pH} \quad (7)$$

where the boron species concentrations are used rather than their activities. Hence, pK_a is an empirical constant, defined only for seawater solution compositions. The coordination of adsorbed boron is not known, however, the magnitude of the fractionation is consistent with uptake being predominantly of the tetrahedral anion.

As mentioned previously, AGYEI (1968) and SCHWARCZ *et al.*, (1969) first suggested that the fractionation associated with the adsorption of boron onto detrital clays buffers the isotopic composition of seawater. Assuming that this adsorption is the dominant sink for boron, then the fractionation determines the offset between the oceanic isotopic composition and that of the input flux (assumed to be ~0 per mil). While their experimental result is consistent with this mechanism, it appears from the present work and from that of SPIVACK and EDMOND (1987) that sediment adsorption is not the dominant removal mechanism and that, in fact, the adsorption fractionation is significantly less than 40 per mil. Therefore, it is more accurate to say that adsorption influences, but does not control, the isotopic composition of seawater. The overall controls on the $\delta^{11}B$ of seawater are discussed elsewhere (SPIVACK, 1986).

The results of the size fraction analyses of the Mississippi sediments are consistent with those from the adsorption experiments and with the work of DEWIS *et al.* (1972) and MACDOUGALL and HARRISS (1969). Boron is concentrated in the fine particles; there is no resolvable incorporation of boron into fluvial clays on the time-scale of shallow burial. The estimated sedimentation rate at the sampling site on the Mississippi Delta is 20 cm/yr, based on comparison with nearby locations (TREFRY and PRESLEY, 1976). The sample analyzed was homogenized from the upper 20 cm of the core; hence significant non-desorbable uptake does not take place on the time-scale of a year.

The isotopic data are consistent with this conclusion. The small difference in the $\delta^{11}B$ of the bulk samples and the <64 μm fractions may be due to slight differences in the sediment compositions. It is of interest to note that the <4 μm fraction of the Delta sediments has a distinctly heavier $\delta^{11}B$ than the bulk sediment, 1.9 *versus* −4.3 per mil, although it does fall within the range found for marine sediments in general. YEH and SAVIN (1977) reported that the $\delta^{18}O$ of the smaller size fractions in Mississippi River sediments is enriched relative to the bulk material. They suggested that this is a reflection of the disparate origins and diagenetic histories of the various size fractions.

Since no boron concentration gradients are resolvable in Profiles S and O, there can be no diffusive flux. This implies that boron fixation does not occur to any significant extent during early diagenesis. However, fixation may be occurring at greater depths at higher temperatures beyond the "diffusive limit". Assuming a sedimentation rate of 1 cm/10^3 years, sediments at depths greater than about 120 meters will not be in diffusive contact with seawater boron (see Appendix B). Boron concentrations in pore waters from such depths have been reported (MANNHEIM *et al.*, 1972) from squeezed samples of DSDP cores. The results were inconclusive, the concentrations varying broadly around the seawater value. Since this points to sampling artifacts (see below), there are, at this point, no reliable data for boron in pore waters for depths greater than 1 meter.

Comparison of the pore water B/Cl ratios from squeezed and *in situ* samples has established that the former cannot be used reliably. Sampling artifacts for boron from squeezed pore waters have been reported previously by FANNING and MAYNARD-HENSLEY (1980) and ascribed to oxidation reactions. However, cores O and S, used in this work, are not reducing, indicating that other processes are responsible. It is known that boron adsorption is both pH and temperature dependent (BASSETT, 1976). During sampling and squeezing, the pH changes due to pressure and temperature variations, CO_2 outgassing and precipitation of carbonates. Thus, even if samples are squeezed at *in situ* temperatures, experimental artifacts are likely due to the large quantity of adsorbed, exchangeable boron and the sensitivity of the distribution coefficient to pH.

Discrete biogenic carbonate and opal were not analyzed as part of this study; however, estimates of the flux of boron lost from seawater in association with these phases can be made based on literature data. The

average boron contents of limestones cannot be taken as representative of biogenic carbonates due to the presence of even small amounts of clay contaminant. FURST *et al.* (1976) report the boron contents of both the aragonitic and calcitic portions of recent shells of *Mytilus edulis*. Samples which were recovered from seawater (salinity of 35 ppt) had boron concentrations of 9.0 and 15.1 ppm for these phases. KITANO *et al.* (1978) have estimated the equilibrium boron content of calcite and aragonite precipitated inorganically from seawater as 5.0 and 3.5 ppm, respectively. It remains to be determined whether vital effects are important in determining the boron contents of biogenic carbonates. The estimated accumulation rate of deep sea carbonates (predominantly calcite) is $1.4 \pm 0.3 \times 10^{15}$ gm/yr (TUREKIAN, 1976). Using the values of KITANO *et al.* (1978) and FURST *et al.* (1976) this translates into a boron flux of $(0.5 \text{ to } 1.2) \times 10^9$ moles/yr. The isotopic composition of this flux is unknown and difficult to estimate without knowledge of the coordination of the incorporated boron.

The boron content of biogenic opal has been determined in a marine diatom species grown in seawater medium (KENT *et al.*, 1984). The boron content (that component not leachable by nitric acid) averaged 11 ppm. The removal flux of biogenic silica has been estimated at $(3.2 \text{ to } 4.4) \times 10^{14}$ gm/yr (DEMASTER, 1981). Thus, the estimated boron flux is $(3.2 \text{ to } 4.4) \times 10^8$ moles/yr.

The boron concentrations in marine sediments reported in this study are consistent with earlier work in terms of magnitude and distribution (DEWIS *et al.*, 1972; GOLDBERG and ARRHENIUS, 1958; PORRENGA, 1967). Near-shore sediments generally have lower concentrations than those of the deep sea. Adsorbed boron comprises about 10% of the total. The higher concentrations of adsorbed boron associated with the deep sea sediments (average 17.5 ppm) relative to the predictions from the adsorption experiments (6.6 ppm) or to what is found in the material from the Delta (8.8 ppm) may be due to mineralogical differences or to higher surface areas. The isotopic compositions of the fixed boron (−4.3 to 2.8 per mil) overlap the compositions of mid-ocean ridge basalts (unaltered; −1.7 to −3.7 per mil: altered; 0.1 to 9.2 per mil) and island arc volcanics (−5.3 to 6.4 per mil; SPIVACK, 1986), but are much lighter than seawater, the assumed source of the sedimentary boron enrichment. While the adsorbed boron is isotopically distinct, it comprises only ~10% of the total boron in marine sediments; hence the bulk composition is, at most, ~2 per mil enriched relative to the isotopic composition of the fixed boron. Thus, entrainment of subducted sediments will not produce isotope anomalies in island arc volcanics that can be easily identified and used as a tracer. However, if these two components are differentially mobilized, isotopic heterogeneities are likely.

Sediments from the Bauer Basin contain a large fraction of an authigenic Fe-rich smectite (70–90% of the identifiable minerals) and less than 20% detrital aluminosilicates (SAYLES *et al.*, 1975; DYMOND, 1981). If this detrital component has a composition similar to other predominantly aeolian sediments (~150 ppm, -1 ± 3 per mil) then about 70% of the boron is estimated to be associated with the authigenic phase with an isotopic composition of 2 ± 3 per mil. Silicates formed during the alteration of MORB have boron concentrations of up to ~130 ppm (DONNELLY *et al.*, 1979) and so it is reasonable to assume that a large fraction of the authigenic boron is associated with the Fe-rich smectite. This boron is calculated to be lighter than seawater by 38 ± 2 per mil, similar to the fractionation observed in altered basalts and probably caused by the preferential uptake of the minor tetrahedral species (SPIVACK and EDMOND, 1987). The formation of authigenic clays is an insignificant process in areas remote from volcanic and hydrothermal sources (KASTNER, 1981) and hence they cannot be a significant sink for oceanic boron.

The DSDP sediment samples from the Guaymas Basin consist of a mixture of andesitic turbidites and biogenic material and, as such, are not at all typical of abyssal deposits. However, they not only record the complete transition to greenschist facies metamorphism but also the solutions responsible for the latter reactions are available. In this the Guaymas suite is unique. The samples were analyzed in order to derive some general principles as to the behavior of boron during the hydrothermal metamorphism of detrital/biogenic marine sediments.

The high ^{3}He contents of the Guaymas fluids and their reaction depth, as determined by silica geobarometry, are convincing evidence that they participated in extensive reactions with the primary basaltic heat source before reacting with the sediment column during their transit to the seafloor (VON DAMM *et al.*, 1985a). Thus the boron concentrations in the fluids must reflect the effects of both reaction processes. As compared to the fluids from the simple basalt/seawater systems on the EPR at 21 and 13°N, the Guaymas fluids are substantially enriched in boron. For this to be derived wholly from the basalts at water:rock reaction ratios similar to those on the EPR would require that the concentrations in the tholeiites be ten times greater than on the EPR. Conversely, if similar basalt concentrations are accepted, then the water:rock ratios must be less than 0.05. Both situations are highly unlikely (SPIVACK and EDMOND, 1987; BOWERS *et al.*, 1985). Thus, the only reasonable source for the boron enrichments is the metamorphosed sediments.

A rough estimate of the proportion of the dissolved boron that is sedimentary in origin can be made from a comparison of the EPR and Guaymas compositions. On the EPR the end-member fluid concentrations range between 459 and 548 μM with δ^{11}B of 36.6 to 30.0 per mil (SPIVACK and EDMOND, 1987). Two estimates of the sediment-derived boron are made for each Guaymas solution based on these extremes. When the composition of the least enriched EPR sample is used in this calculation, the estimated δ^{11}B of the sed-

imentary component ranges from 8.2 to 17.7 per mil as compared to 9.3 to 19.6 per mil when the most enriched sample is used. In either case the calculated isotopic composition of the sedimentary component is significantly enriched relative to the measured value in the unaltered sediments. Enrichment occurred either during extraction of boron from the sediments or during the formation of secondary phases. Considering that the metamorphosed sediments are almost completely depleted in boron, fractionation during secondary reactions appears most likely.

The influence of the weathering cycle on the flux and isotopic composition of fluvial boron cannot be established by study of river compositions themselves, since the atmospheric cycle of boron is of very great relative importance. Thus the dissolved boron in river waters is overwhelmingly "cyclic" (SPIVACK, 1986; FOGG and DUCE, 1985). In addition, the river suspended load is largely composed of mechanically weathered detritus whose isotopic signature is the result of a variety of geologic processes of which weathering-related fractionation is only one possibility. The soil profile was studied, therefore, in order to gain some impression of the mobility of boron during weathering and the importance of attendant isotopic fractionation processes. From the data (Fig. 3), it is clear that boron is partially mobilized. The relative rate of mobilization, as a function of distance above bedrock, can be determined by normalizing the boron data to zirconium, assumed to be immobile (STALLARD, 1985). At steady state, the boron weathering rate, J_B, is given by:

$$J_B = -R\rho_0 Zr_0 d(B/Zr)/dx \quad (8)$$

where R is the rate of advance of the weathering front, ρ_0 is the density of the bedrock and Zr_0 is the Zr concentration in the bedrock. A smooth curve was fitted through the data using a modified cubic spline regression. The results, along with those for Zr were substituted in Eqn. (8) and are plotted as J_B/R in Fig. 3. Positive rates indicate net boron loss, negative ones net gain. Loss of boron occurs within the first 10 cm above bedrock with conservative behavior thereafter. The loss is coincident with the destruction of the plagioclase, microcline and biotite minerals. The residual may be associated with an unidentified refractory mineral, such as tourmaline. The -2.5 per mil offset between the unweathered and weathered zone can be interpreted most simply as reflecting the isotopic contrast between boron in the reactive and refractory minerals. Further studies are required to determine the generality of this result to other weathering regimes.

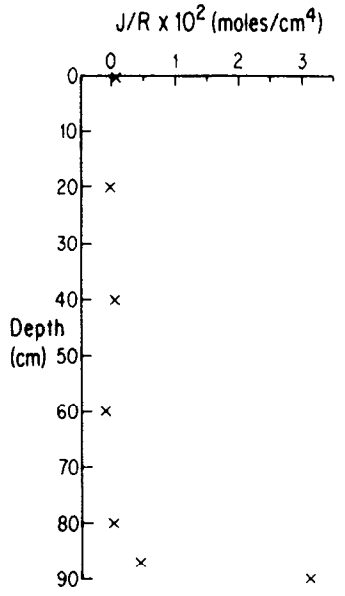


FIG. 3. Relative weathering rate of boron in the soil profile as a function of depth. J_B is the boron weathering rate and R is the rate of advance of the weathering front.

The data discussed so far consistently indicate that boron is not fixed irreversibly into detrital sediments to any significant degree at low temperatures in the marine environment. Yet, there is no question that shales are enriched in boron and that this enrichment does not occur during weathering. These observations support the arguments of PERRY (1972) that adsorbed boron is incorporated into clays only during burial metamorphism. Since the publication of this work, numerous studies have shown that burial metamorphism is widespread and that it is accompanied by the isotopic exchange of oxygen (HOWER *et al.*, 1976; MORTON, 1985; YEH and SAVIN, 1977; ARONSON and HOWER, 1976). The reaction responsible for boron fixation is the conversion of mixed layer illite/smectite into illite and generally occurs at temperatures greater than 60°C. This is equivalent to burial depths greater than 1000 meters in a normal geothermal gradient (PERRY, 1972) and precludes diffusive contact with seawater (Appendix B).

During the alteration of MORB by seawater, boron incorporation is also associated with exchange of oxygen isotopes (SPIVACK and EDMOND, 1987). This correlation is mechanistically consistent with the incorporation of boron into the clay lattices by substitution for tetrahedral silicon, *i.e.* oxygen isotope exchange indicates lability of silicon-oxygen bonds which allows concomitant boron substitution (SPIVACK and EDMOND, 1987). Isotopic analyses of both pore waters and detritus indicate that little if any oxygen exchange occurs in deep sea sediments (LAWRENCE and GIESKES, 1981; SAVIN and EPSTEIN, 1970) probably because of the low ambient temperatures. This is consistent with the boron data.

The isotopic data for sediments require that the net average $\delta^{11}B$ of boron incorporated into detritus over time is approximately -1 ± 3 per mil. This is lower than both the value for adsorbed boron and that suggested from the adsorption experiments. The $\delta^{11}B$ of the boron available for fixation (adsorbed plus pore water boron) is ~ 15 per mil heavier than the sediment average. Assuming that the present-day value of $\delta^{11}B$ is representative of the past, this implies that there is fractionation associated either with fixation or with

weathering diagenesis. There is some evidence supporting fractionation during fixation of the same sign as observed during alteration of the Guaymas sediments. There are no data available on weathering. The soil profile data could be interpreted as indicating a very limited fractionation during weathering due to fixation in secondary minerals. This problem requires further study.

The quantity of boron available for fixation, between ~8 and ~19 ppm, is significantly less than the ~90 ppm enrichment of shales relative to igneous rocks; hence, if there is fractionation associated with fixation, then all the available boron cannot be fixed. This inconsistency only applies to a single-cycle model. However, the distribution of the neodymium isotopes in shales and fluvial suspended material suggests that detrital sediments are recycled rapidly relative to their formation rates (GOLDSTEIN *et al.*, 1984). The excess boron may therefore be acquired progressively during numerous cycles of erosion and burial. Since shales are the major reservoir of exogenous boron (~90% of the total), the net fixation rate must balance the mantle flux. If this is assumed to be largely injected at oceanic ridge axes, then the value can be estimated at less than 0.4×10^9 moles/yr (SPIVACK and EDMOND, 1987). This is equivalent to the eventual fixation of ~11% of the boron adsorbed onto detrital sediments.

CONCLUSIONS

The bulk adsorption coefficient, K, describing the adsorption of boron from seawater onto fluvial sediment during estuarine mixing, has a value of 1.5 and the $\delta^{11}B$ of the adsorbed boron is 26 ± 1 per mil lighter than that in solution. Assuming that the sediments transported by the Mississippi are representative of the global input to the oceans, then the boron uptake by adsorption from seawater amounts to 9×10^{10} moles/year with a $\delta^{11}B$ of 14 per mil. From the analyses of pore waters and sediment size-fractions, it is unlikely that there is any significant, irreversible fixation of boron into aluminosilicate detritus at low temperatures in the marine environment. However, the high boron content of metalliferous sediments from the Bauer Basin suggests that boron is incorporated into authigenic silicates where they are forming on the sea floor. The calculated isotopic composition of this authigenic boron is 38 ± 3 per mil lower than seawater.

The fluxes of boron into biogenic opal and carbonate sediments can be estimated from the literature data as $(3.2 \text{ to } 4.4) \times 10^8$ and $(0.5 \text{ to } 1.2) \times 10^9$ moles/year, respectively.

The measured isotopic composition of the non-desorbable boron associated with fluvial and oceanic detrital sediments falls in the range −4.5 to 2.8 per mil. This overlaps the range for MORB (unaltered, −1.7 to −3.7 per mil; altered, 0.1 to 9.2 per mil) and island arc volcanics (−5.3 to 6.4 per mil) indicating that the bulk incorporation of subducted sediments into the magmatic zone beneath island arcs will not produce a diagnostic isotopic signal for boron (SPIVACK, 1986). Preferential mobilization of the labile adsorbed boron could have a significant effect, however.

The boron concentrations in hot springs emanating from sediments in the Guaymas Basin are elevated by a factor of 3 to 4 as compared to seawater. The $\delta^{11}B$ of the added boron is between 10 and 15 per mil indicating that it is fractionated from its sediment source. The $\delta^{11}B$ of the hydrothermally altered sediments is depleted relative to unaltered material, consistent with the fluid compositions. An analogous fractionation may occur during thermal de-watering of sediments during subduction.

Soil profile data show that boron is partially mobilized during weathering. The small isotopic change in the profile can be attributed to differences between the boron composition in the labile and the refractory minerals.

All the data reported in this study are consistent with the argument that boron is fixed in clays only during burial metamorphism (PERRY, 1972). Assuming that the isotopic composition of boron in seawater is relatively constant over time, then some fractionation is indicated during fixation or subsequent weathering. Mass balance arguments require that the observed average enrichment of shales in boron relative to igneous rocks is cumulative, acquired over many cycles of weathering and burial.

Acknowledgements—We thank S. R. Hart for his generous provision of mass spectrometer facilities (supported by NSF EAR 83-08809). G. R. Heath made an extremely valuable suite of sediment samples available to us. R. F. Stallard provided the soil profile and anciliary data. F. L. Sayles gave us aliquots of his pore water samples. A.J.S. thanks the John and Fannie Hertz Foundation for a substantial Fellowship. M.R.P. acknowledges the support of a N.A.T.O. post-doctoral fellowship. This work was partially supported by NSF OCE 83-08876.

Editorial handling: J. R. O'Neil

REFERENCES

AGYEI E. K. (1968) Isotopic and elemental composition of boron in meteorites, tektites and terrestial materials. Ph.D. dissertation, McMaster University.

ARONSON J. L. and HOWER J. (1976) Mechanism of burial metamorphism of argillaceous sediment: II; Radiogenic argon evidence. *Geol. Soc. Amer. Bull.* **87**, 738–744.

BALISTRIERI L., BREWER P. G. and MURRAY J. W. (1981) Scavenging residence times of trace metals and surface chemistry of sinking particles in the deep ocean. *Deep-Sea Res.* **28**, 101–122.

BASSETT R. L. (1976) The geochemistry of boron in thermal waters. Ph.D. dissertation, Stanford University.

BISCHOFF J. L. and DICKSON F. W. (1975) Seawater basalt interaction at 200°C and 500 bars: implications for origin of seafloor heavy metal deposits and regulation of seawater chemistry. *Earth Planet. Sci. Lett.* **25**, 385–397.

BOWERS T. S., VON DAMM K. L. and EDMOND J. M. (1985) Chemical evolution of mid-ocean ridge hot springs. *Geochim. Cosmochim. Acta* **49**, 2239–2252.

CULBERSON C. and PYTKOWICZ R. M. (1967) Effect of pressure on carbonic acid, boric acid and the pH of seawater. *Science* **157**, 59–61.

DeMaster D. J. (1981) The supply and accumulation of silica in the marine environment. *Geochim. Cosmochim. Acta* **45**, 1715–1732.

Dewis F. J., Levinson A. A. and Bayliss P. (1972) Hydrogeochemistry of the surface waters of the Mackenzie River drainage: relationships in modern deltas. *Geochim. Cosmochim. Acta* **36**, 1359–1375.

Donnelly T. W., Prichard R. A., Emmorman R. and Puchet H. (1979) The ageing of the oceanic crust: Synthesis of mineralogic and chemical results of Deep Sea Drilling Project, Legs 51–53. *Init. Repts. DSDP* **51, 52**, Part 2, 1319–1330.

Dymond J. (1981) Geochemistry of Nazca plate surface sediments: an evaluation of hydrothermal, biogenic, detrital, and hydrogenous sources. *Geol. Soc. Amer. Mem. 154* (ed. L. D. Kulm, J. Dymond, E. Dasch and D. Hussong), 824 p.

Fanning K. A. and Maynard-Hensley V. I. (1980) Oxidative changes to nitrate and boron in marine pore waters. *Nature* **287**, 38–41.

Fleet M. E. L. (1965) Preliminary investigation into the sorption of boron by clay minerals. *Clay Minerals* **6**, 3–16.

Fogg T. R. and Duce R. A. (1985) Boron in the troposphere: distribution and fluxes. *J. Geophys. Res.* **90**, 3781–3796.

Furst M., Lowenstam H. A. and Burnett D. S. (1976) Radiographic study of the distribution of boron in recent mollusc shells. *Geochim. Cosmochim. Acta* **40**, 1381–1386.

Goldberg E. D. and Arrhenius G. (1958) Chemistry of Pacific pelagic sediments. *Geochim. Cosmochim. Acta* **13**, 153–212.

Goldschmidt V. M. and Peters C. (1932) Zur Geochemie des Bors: I, II. *Nachr. Ges. Wiss., Gottingen, Math-physik* **Kl.**, 402–407, 528–545.

Goldstein S. L., O'Nions R. K. and Hamilton P. J. (1984) A Sm-Nd isotopic study of atmospheric dusts and particulates from major river systems. *Earth Planet. Sci. Lett.* **70**, 221–236.

Harder H. (1970) Boron content of sediments as a tool in facies analysis. *Sediment. Geol.* **4**, 153–175.

Harriss R. C. (1969) Boron regulation in the oceans. *Nature* **223**, 290–291.

Heath G. R., Kovar R. B., Lopez C. and Campi G. L. (1985) Elemental composition of Cenozoic pelagic clays from Deep Sea Drilling Project Sites 576 and 578, Western North Pacific. *Init. Repts. DSDP* **86**, 605–646.

Hower J., Eslinger E. V., Hower M. E. and Perry E. A. (1976) Mechanism of burial metamorphism of argillaceous sediment: I; Mineralogical and chemical evidence. *Geol. Soc. Amer. Bull* **87**, 725–737.

Kakihana H., Kotaka M., Shohei S., Nomura M. and Okamoto M. (1977) Fundamental studies on the ion-exchange separation of boron isotopes. *Bull. Chem. Soc. Jpn.* **50**, 158–163.

Kastner M. (1981) Authigenic silicates in deep-sea sediments: formation and genesis. In *The Sea, Vol. 7: The Oceanic Lithosphere*, pp. 915–980.

Kastner M. (1982) Evidence for two distinct hydrothermal systems in the Guaymas Basin. *Init. Repts. DSDP* **64**, Part 2 (eds. J. R. Curray and D. G. Moore), pp. 1143–1157.

Kent D. B., Somner S. E., Woessner D. E., Carpenter A. B. and Kastner M. (1984) Boron and Al in the Marine Centric Diatom Skeletonema Costatum. *EOS* **65**, 898.

Keren R. and Mezumen V. (1981) Boron adsorption by clay minerals using a phenomenological equation. *Clays Clay Minerals* **29**, 198–204.

Kitano Y., Okumura M. and Idogaki M. (1978) Coprecipitation of borate-boron with calcium carbonate. *Geochem. J.* **12**, 183–189.

Kotaka M. (1973) Chromatographic separation of boron and nitrogen isotopes using pure water as eluent. Ph.D. dissertation, Tokyo Institute of Technology.

Lawrence J. R. and Gieskes J. M. (1981) Constraints on water transport and alteration in the oceanic crust from the isotopic composition of pore water. *J. Geophys. Res.* **86**, 7924–7934.

Lerman A. (1966) Boron in clays and estimation of paleosalinities. *Sedimentol.* **6**, 267–286.

Lenorte N. and Hoffert M. (1985) Clay stratigraphy at Deep Sea Drilling Project Sites 576 and 578, Leg 86 (Western North Pacific). *Init. Repts. DSDP* **86**, 571–577.

Lyle M., Heath G. R. and Robbins J. M. (1984) Transport and release of transition elements during early diagenesis: sequential leaching of sediments from MANOP site M and H, Part I. *Geochim. Cosmochim. Acta* **48**, 1705–1715.

Macdougall J. D. and Harriss R. C. (1969) The geochemistry of an Arctic watershed. *Can. J. Earth Sci.* **6**, 305–315.

Manheim F. T., Sayles F. L. and Waterman L. S. (1972) Interstitial water studies on small core samples, DSDP, Leg 12. *Init. Repts. DSDP* **12**, 1193–1200.

Milliman J. D. and Meade R. H. (1983) World-wide delivery of river sediments to the oceans. *J. Geol.* **91**, 1–21.

Morton J. P. (1985) Rb-Sr evidence for punctuated illite/smectite diagenesis in the Oligocene Frio Formation, Texas Gulf Coast. *Geol. Soc. Amer. Bull.* **96**, 114–122.

Nomura M., Kanzaki T., Ozawa T., Okamoto M. and Kakihana H. (1982) Boron isotopic composition of fumarolic condensates from some volcanoes in Japanese island arcs. *Geochim. Cosmochim. Acta* **46**, 2403–2406.

Perry E. A. Jr. (1972) Diagenesis and the validity of the boron paleosalinity technique. *Amer. J. Sci.* **272**, 150–160.

Porrenga D. H. (1967) Clay mineralogy and geochemistry of recent marine sediments in tropical areas. Ph.D. dissertation, University of Amsterdam.

Savin S. M. and Epstein S. (1970) The oxygen and hydrogen isotope geochemistry of ocean sediments and shales. *Geochim. Cosmochim. Acta* **34**, 43–63.

Sayles F. L., Ku T. L. and Bowker P. (1975) Chemistry of ferromanganoan sediment of the Bauer Deep. *Geol. Soc. Amer. Bull.* **86**, 1423–1431.

Sayles F. L., Magelsdorf P. C., Wilson T. R. S. and Hume D. N. (1976) A sampler for the in-situ collection of marine sedimentary pore waters. *Deep-Sea Res.* **23**, 259–264.

Schwarcz H. P., Agyei E. K. and McMullen C. C. (1969) Boron isotopic fractionation during clay adsorption from seawater. *Earth Planet. Sci. Lett.* **6**, 1–5.

Seyfried W. E. Jr., Janecky D. R. and Mottl M. J. (1984) Alteration of the oceanic crust: implications for geochemical cycles of lithium and boron. *Geochim. Cosmochim. Acta* **48**, 557–569.

Spivack A. J. (1986) Boron isotope geochemistry. Ph.D. dissertation, Massachusetts Institute of Technology/Woods Hole Oceanographic Institution, Joint Program in Oceanography.

Spivack A. J. and Edmond J. M. (1986) Determination of boron isotope ratios by thermal ionization mass spectrometry of the dicesium metaborate cation. *Anal. Chem.* **58**, 31.

Spivack A. J. and Edmond J. M. (1987) Boron isotope exchange between seawater and the oceanic crust. *Geochim Cosmochim. Acta* **51**, 1033–1044.

Stallard R. F. (1985) River chemistry, geology, geomorphology and soils in the Amazon and Orinoco Basins. In *The Chemistry of Weathering* (ed. J. I. Drever), pp. 293–316. D. Riedel, Dordrecht, Holland.

Trefry J. H. and Presley B. J. (1976) Heavy metal transport from the Mississippi River to the Gulf of Mexico. In *Marine Pollutant Transfer* (eds. H. L. Windom and R. A. Duce), pp. 39–76.

Turekian K. K. (1976) *Oceans*. Prentice-Hall.

Uppstroem L. R. (1974) The boron/chlorinity ratio of deep-seawater from the Pacific Ocean. *Deep-Sea Res.* **21**, 161–162.

Von Damm K. L., Edmond J. M., Measures C. I. and Grant B. (1985a) Chemistry of submarine hydrothermal solutions at Guaymas Basin, Gulf of California. *Geochim. Cosmochim. Acta* **49**, 2221–2238.

VON DAMM K. L., EDMOND J. M., GRANT B., MEASURES C. I., WALDEN B. and WEISS R. F. (1985b) Chemistry of submarine hydrothermal solutions at 21°N, East Pacific Rise, *Geochim. Cosmochim. Acta* **49**, 2197–2220.

YEH H. W. and SAVIN E. M. (1977) Mechanism of burial metamorphism of argillaceous sediments: III, O-isotope evidence. *Geol. Soc. Amer. Bull.* **88**, 1321–1330.

YONEDA Y., UCHIJIMA T. and MAKISHIMA S. (1959) Separation of boron isotopes by ion exchange. *J. Phys. Chem.* **63**, 2057–2059.

APPENDIX A

Sediment description

Y71-7-54MG3 is from the Bauer Deep, a basin located on the northwest corner of the Nazca Plate, east of the East Pacific Rise. The Basin is topographically isolated from continental detritus advected in the Deep Water and is close to the locus of hydrothermal activity on the crest of the EPR. Sediments from this area have been intensively investigated by DYMOND (1981) and are characterized by a small proportion of detrital aluminosilicates (<20%) and a large hydrothermal component. An unusual Fe-rich montmorillonite accounts for 70–90% of the identifiable minerals in sediment from this area. From its elemental and isotopic composition, it is believed to have formed *in situ* during the diagenesis of the hydrothermal precipitates (SAYLES *et al.*, 1975).

Y71-9-84 was also collected from the Nazca Plate but far from the influence of the EPR and closer to the South American continent. The sediment is 50% biogenic material with the rest being detritus of aeolian and advective origin.

VLCN 37BC was collected at Site H of the Manganese Nodule Project (MANOP), in the Guatemala Basin (LYLE *et al.*, 1984). The sediments are hemipelagic containing about 1% each of organic carbon and carbonate and 7% opal. The manganese reduction zone starts at a depth of 10 to 15 cm.

V36-46PC from the central North Pacific, is dominated by proximal aeolian material from Central Asia (HEATH *et al.*, 1985). It contains 18% quartz, 5% kaolinite, 40% smectite, 25% chlorite and 15% mixed layer clays.

DSDP-576-30 was recovered from Hole 576 from a depth of 30 meters. It is an aeolian dominated pelagic clay approximately 20 my old and is composed predominantly of smectite (50%) and illite (25%) with minor amounts of chlorite and kaolinite (LENORTE and HOFFERT, 1985).

RAMA-I-GC12 is from MANOP Site R, northwest of Hawaii (LYLE, pers. commun.). It is also aeolian dominated being composed of 52% illite, 25% smectite, 18% feldspar, 12% quartz and minor chlorite.

MD-1, from the Mississippi Delta, is representative of the organic-rich, coastal marine sediments of that system (TREFRY and PRESLEY, 1976). The bottom water salinity at the sample location was 33.4 ppt at the time of collection. Three principal clay minerals dominate in this area: mixed layer illite/smectite, discrete illite and kaolinite. Minor amounts of quartz, feldspar and mica are also present.

APPENDIX B

The depth of sediment in diffusive contact with seawater was calculated by equating the time derivative of the root mean square of the diffusion length (given by the Einstein-Smoluchowski equation) with the sedimentation rate. The depth at which they are equal is given by D'/S, where D' is the diffusion coefficient, corrected for porosity and adsorption, and S is the sedimentation rate. At greater depths diffusion from the seawater/sediment interface cannot keep up with burial.

$$D' = \frac{D}{1 + K\rho\dfrac{(1-\phi)}{\phi}}$$

where:

D = porosity corrected diffusion coefficient
ρ = average density of the sedimentary material
K = adsorption coefficient
ϕ = average porosity.

In the calculations the following values were used:

$D = 4.0 \times 10^{-6}$ cm^2/sec
$\rho = 2.7$ gm/cm^3
$K = 3.5$
$\phi = 0.5$
$S = 1 \times 10^{-3}$ cm/year

which gives a depth of 120 meters for D'/S.